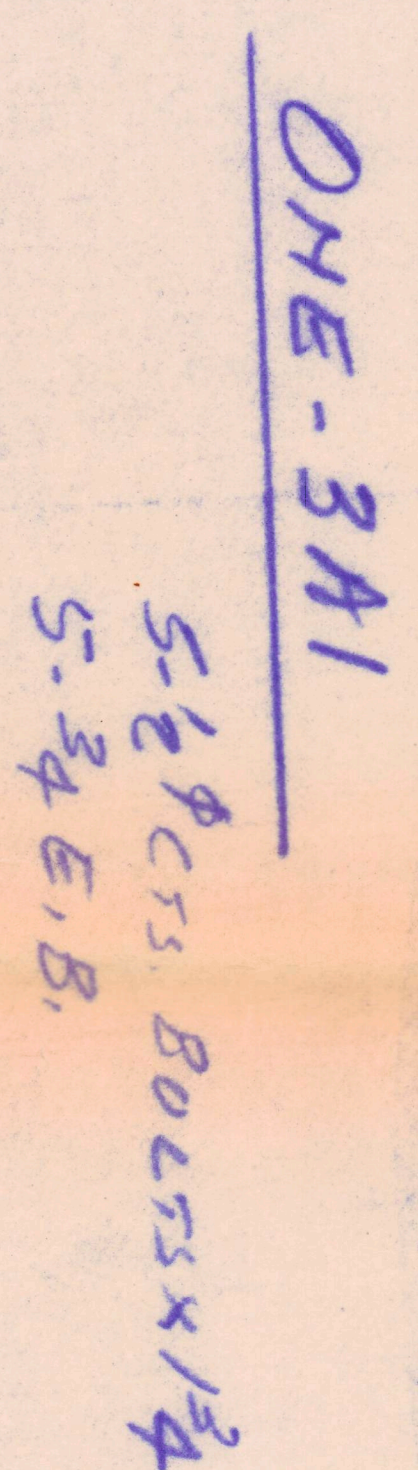
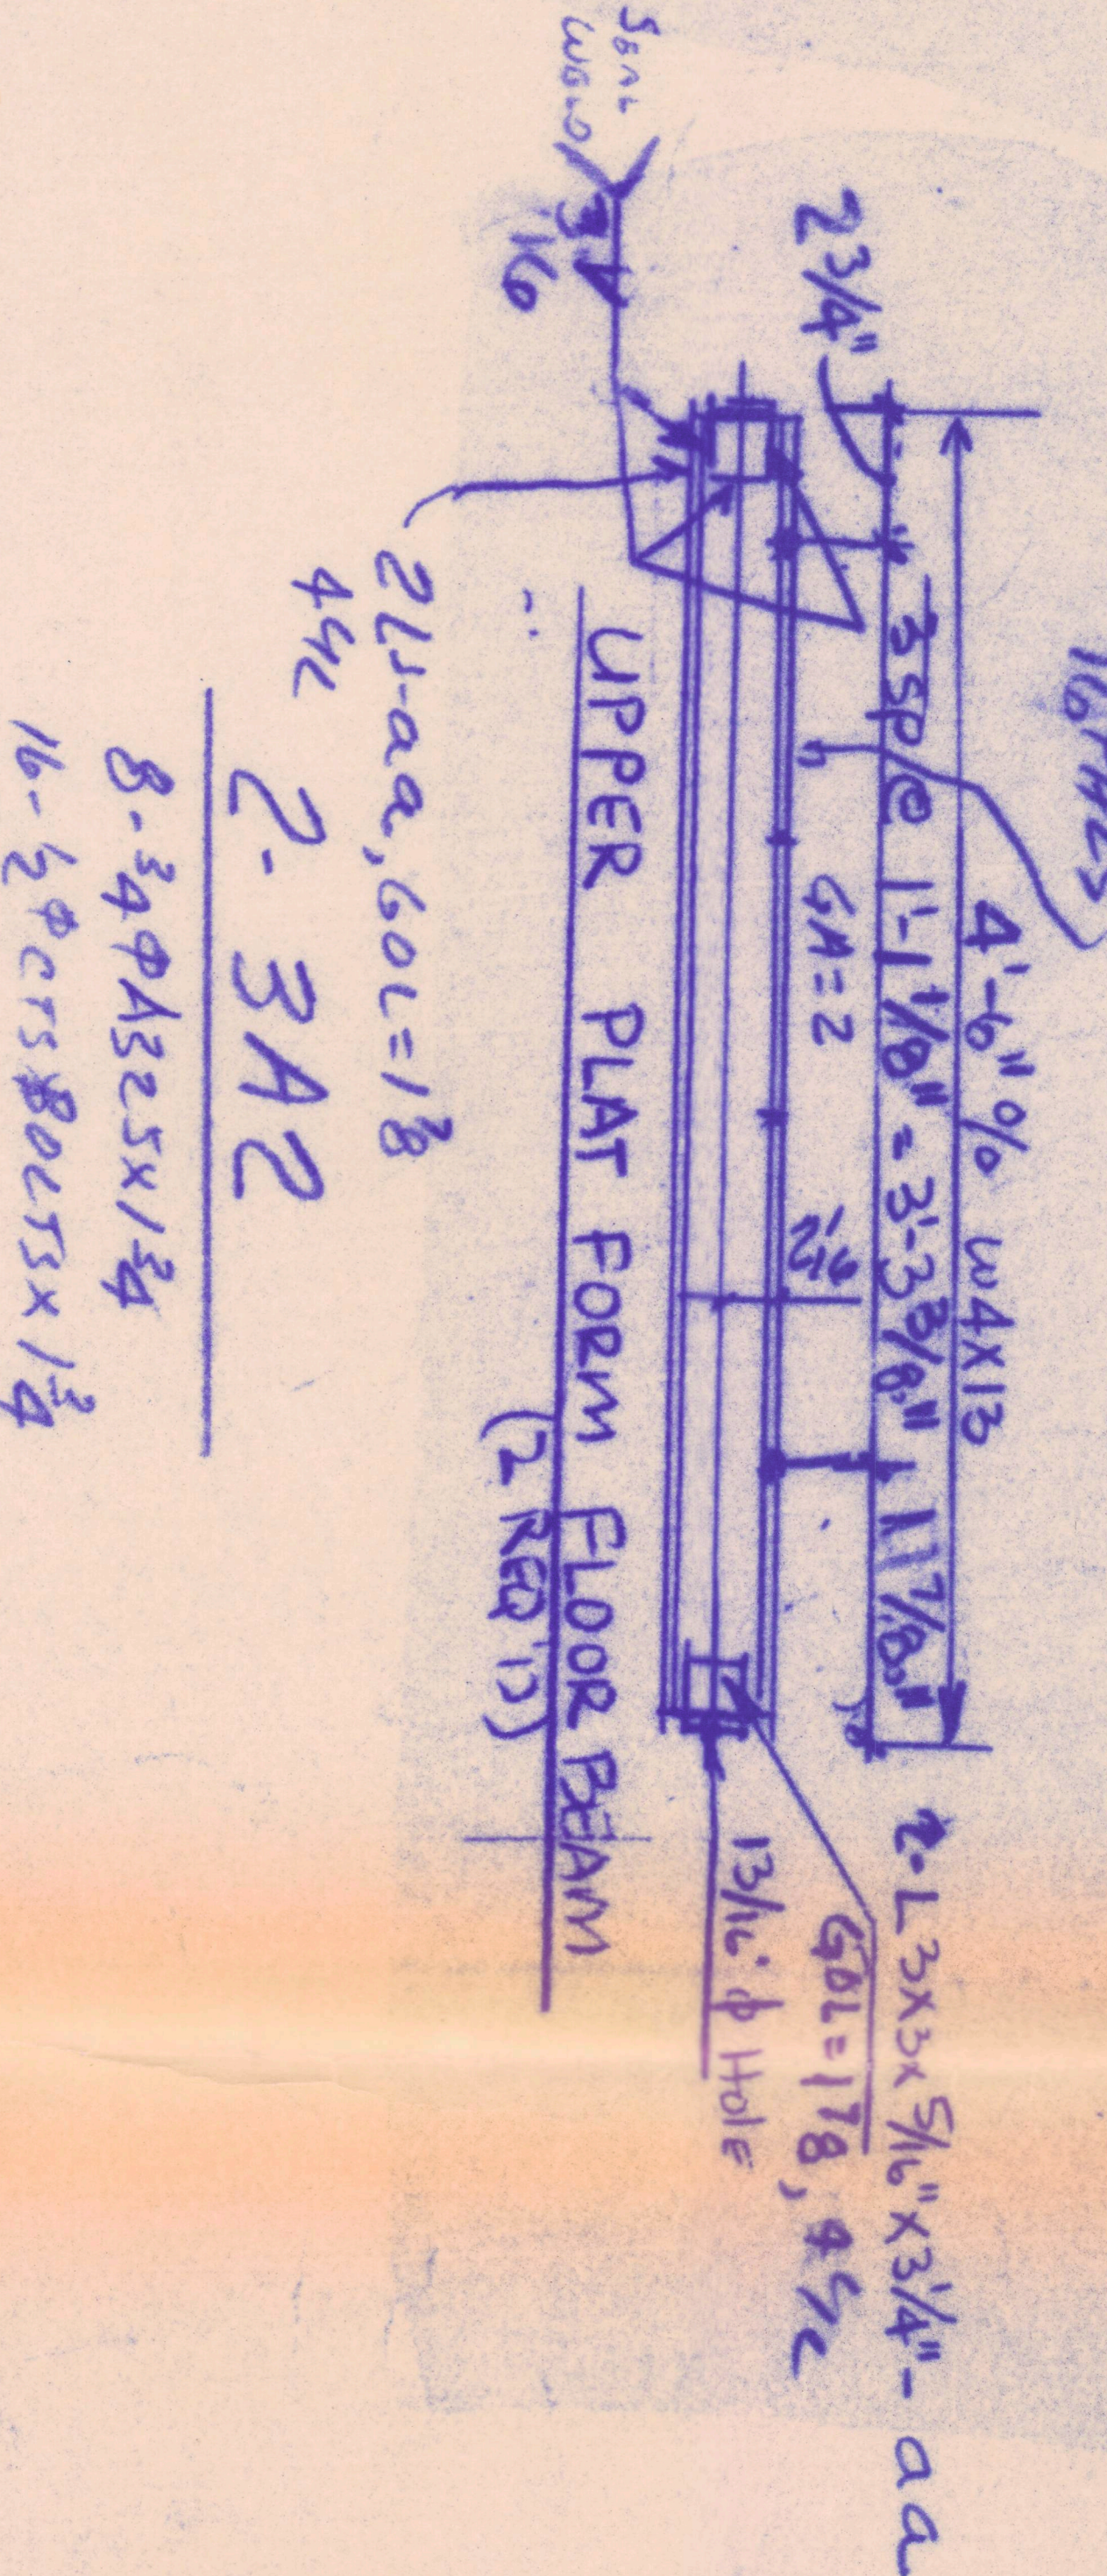
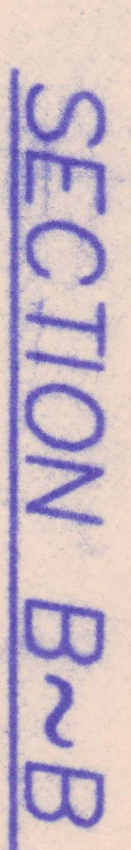
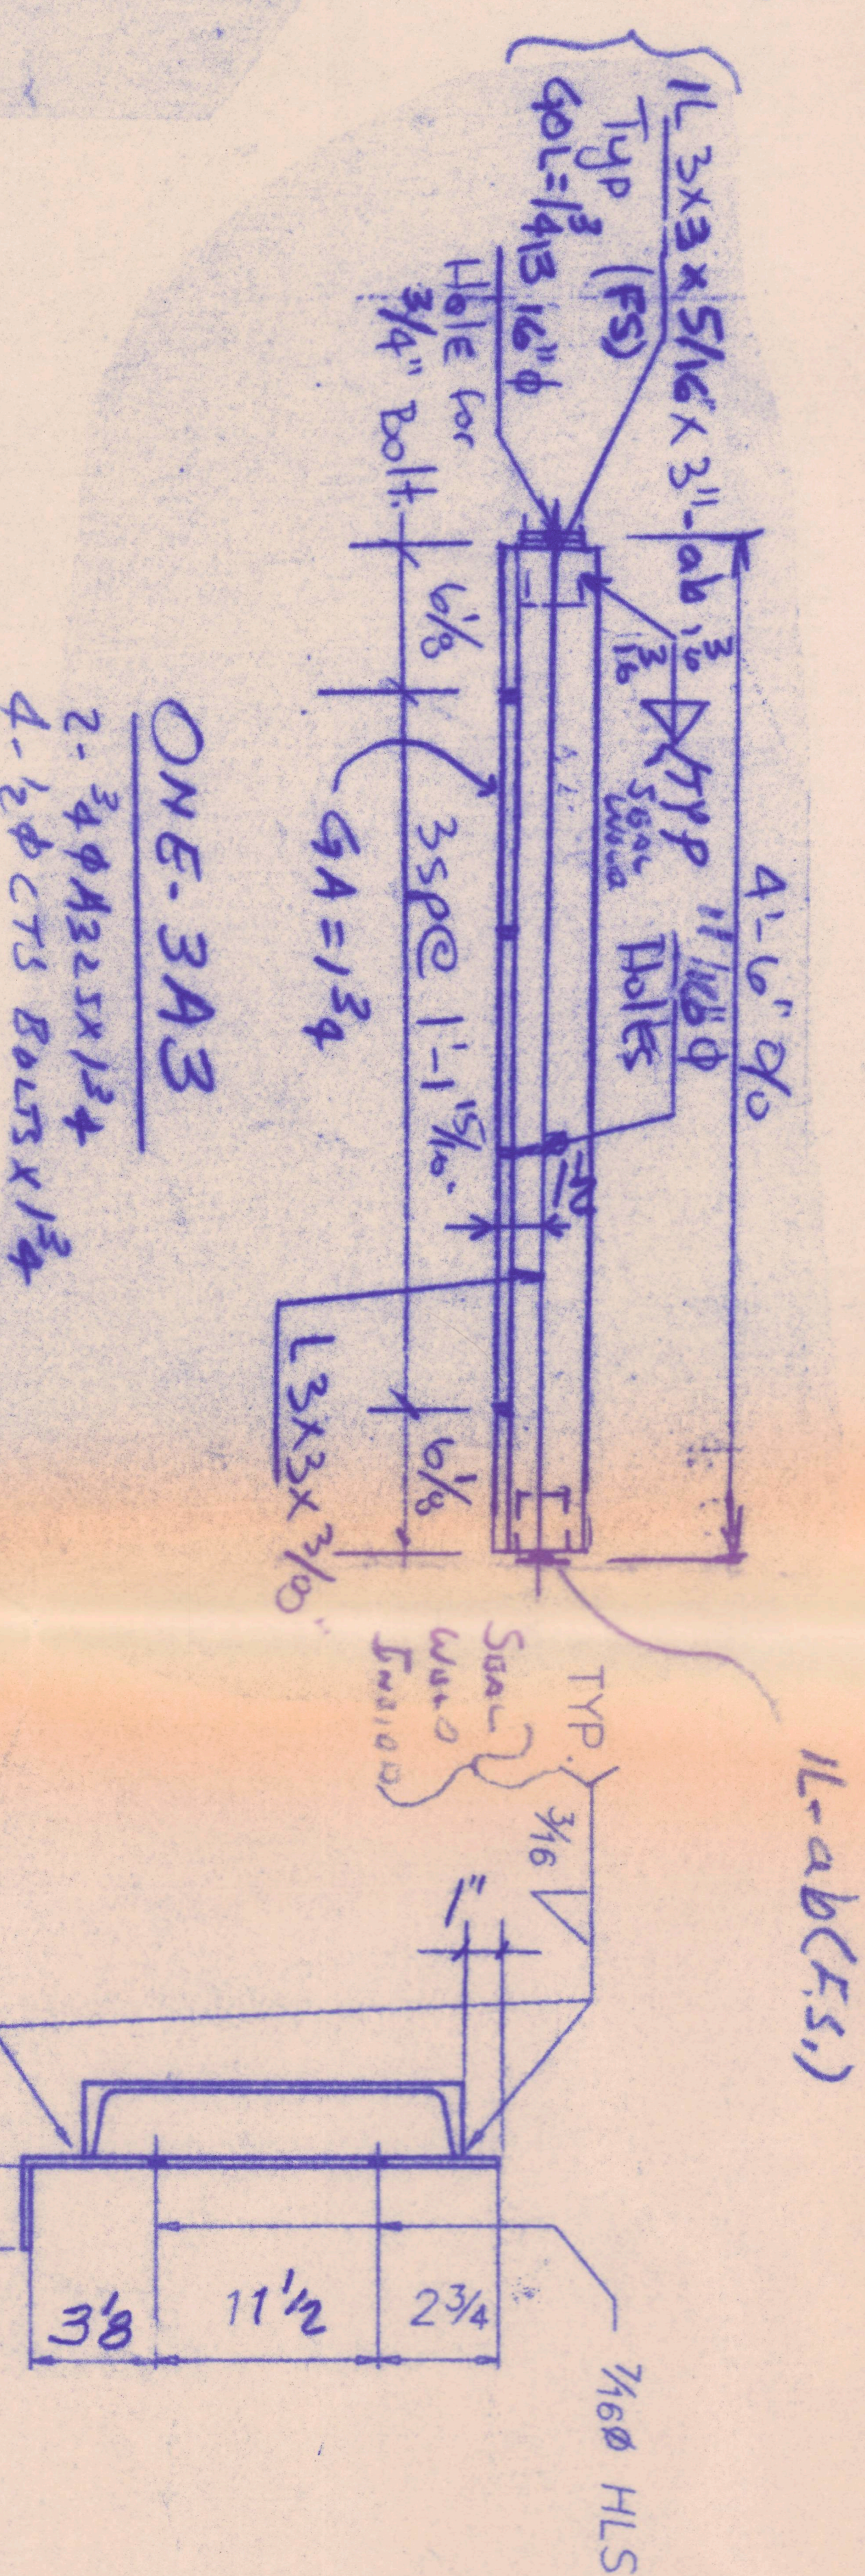
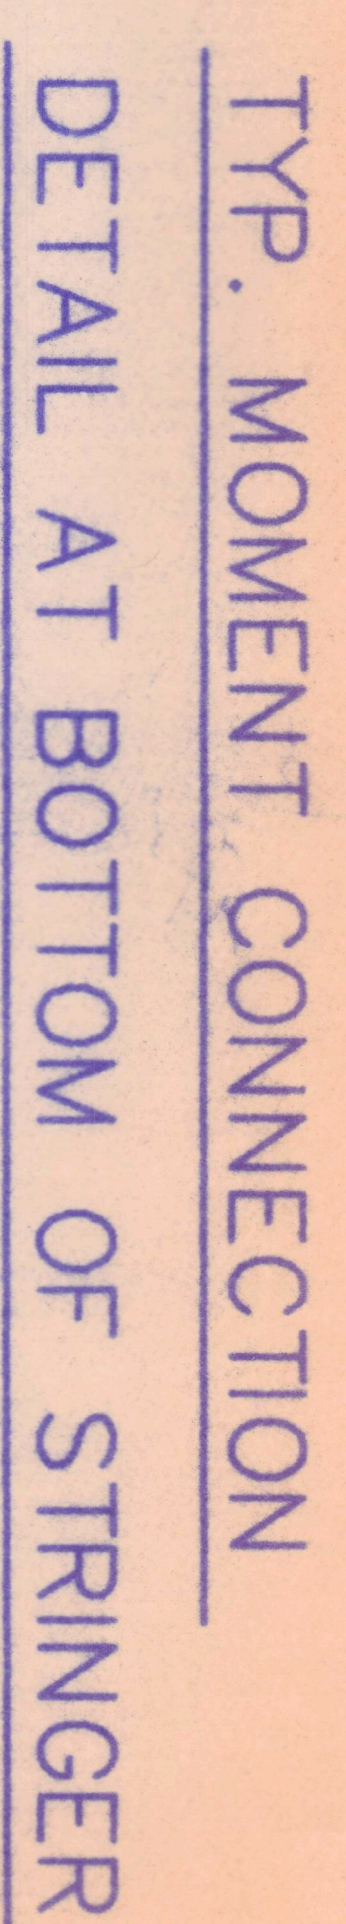
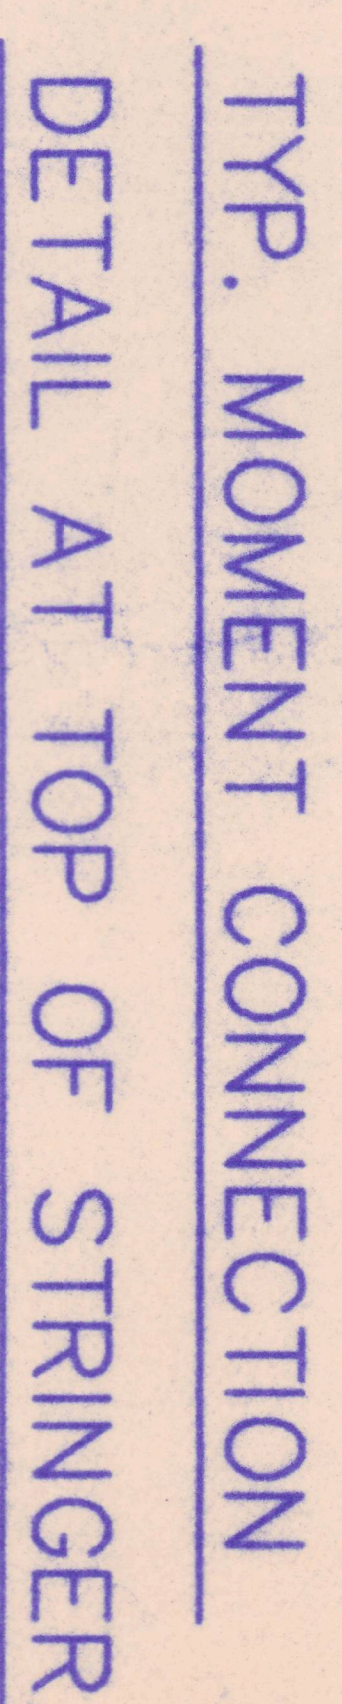
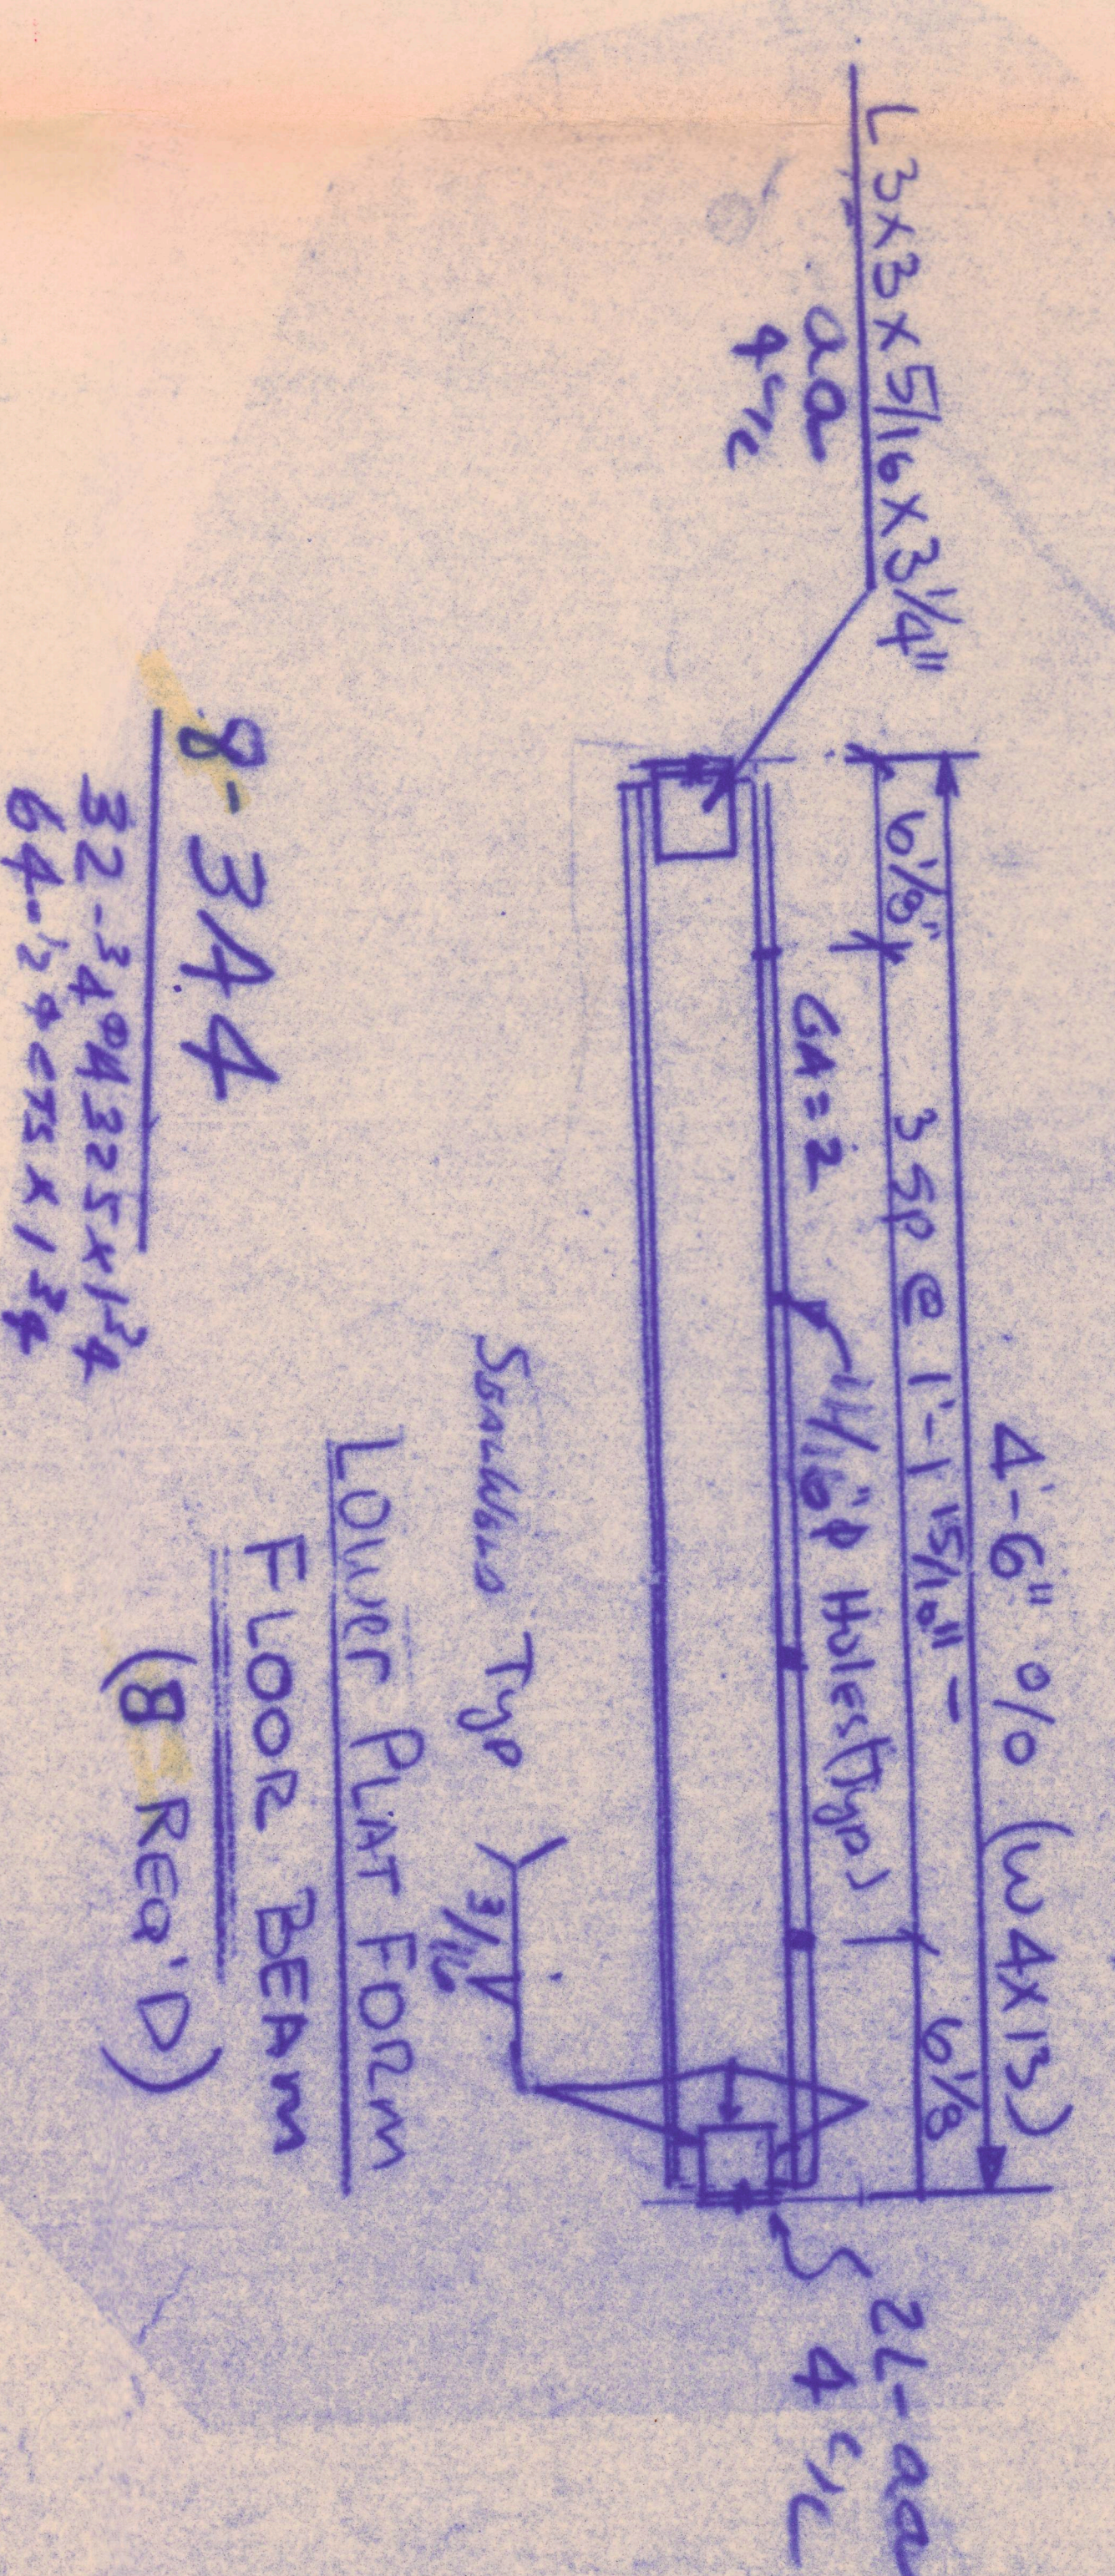


[illegible][illegible]

NO.	DATE	BY	REVISION	DESCRIPTION
3	12/5/97	ATS	APP.	11/25/97 CHD 5
2	11/5/97	ATS	APP.	10/20/97 CWB 5
1	9/10/97	ATS	REV.	08/02/97

SURFACE PREP. <i>n/a</i>		TOTAL WEIGHT		<i>Staircase 1967</i>	
SHED PAINT. GALT. <i>PER CMS 711.02</i>		ON DWG.		<i>8-10-88</i>	
HULES <i>13/60</i> U.N.		BOLTS <i>3/8</i> A325 U.N.		A.S.T.M. A36	
CUSTOMER: AMERICAN BRIDGE CO. - LUC 772(96) REF. 108 ITEM 530		MATERIAL SPEC:			
DESCRIPTION: STAIRWAY FOR ANTHONY WAYNE BRIDGE		custom steel products, inc.			
MADE <i>EEM</i>	DATE <i>4-24-97</i>	CONTRACT		SEQ.	DRAWING
CHECKED <i>B</i>	DATE	<i>97-137</i>		<i>3</i>	<i>3</i>
					REV.