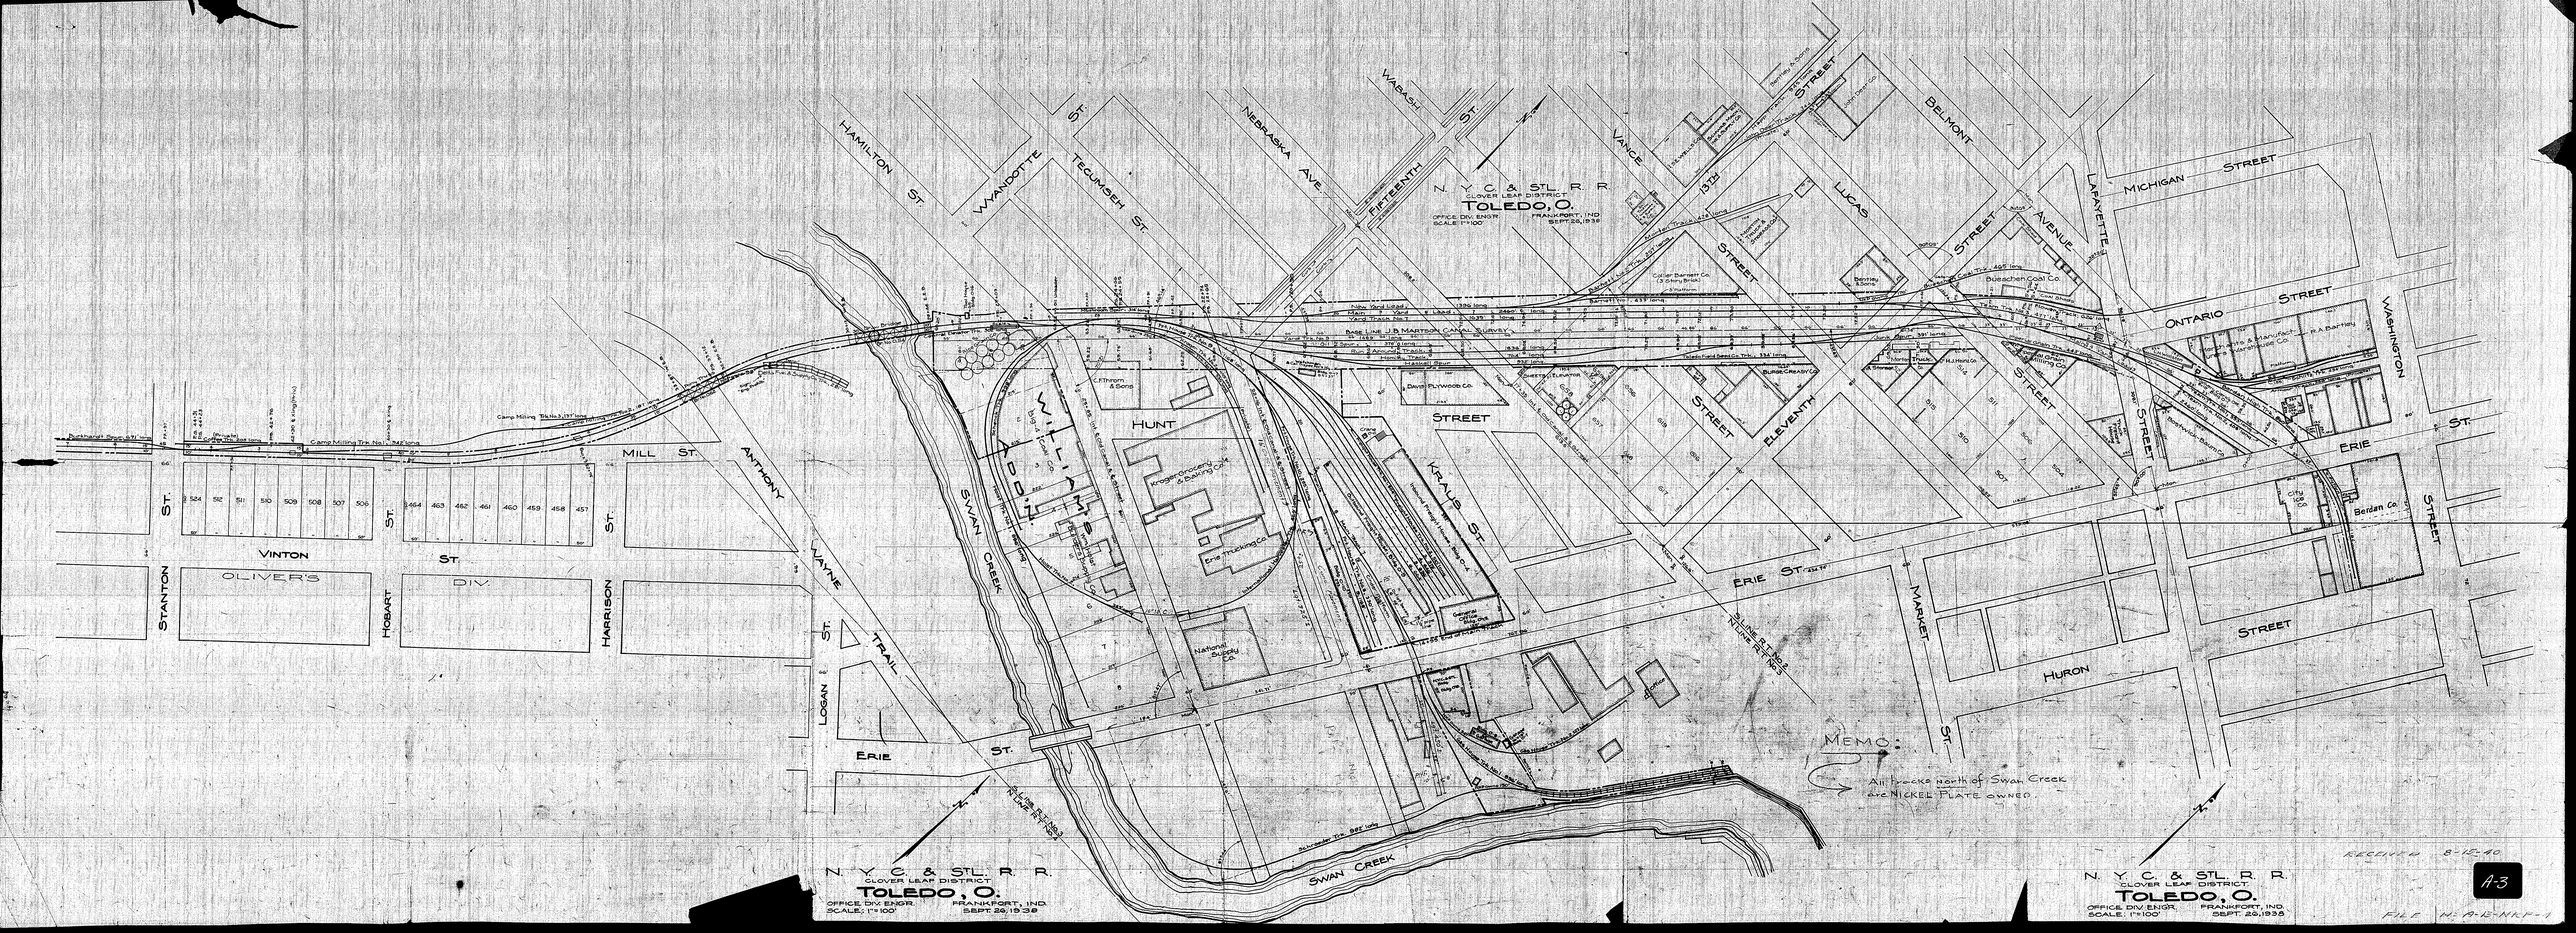
N. Y. C. & STL. R. R.
CLOVER LEAF DISTRICT
TOLEDO, O.
OFFICE, DIV. ENGR. FRANKFORT, IND.
SCALE: 1"=100' SEPT. 26, 1938
HAMILTON ST.
WYANDOTTE ST.
TECUMSEH ST.
NEBRASKA AVE.
WABASH ST.
FIFTEENTH ST.
VANCE
LUCAS
BELMONT
LAFAYETTE
MICHIGAN STREET
ONTARIO STREET
WASHINGTON ST.
ERIE STREET
HUNT STREET
KRAUS ST.
ELEVENTH STREET
ERIE ST.
MARKET ST.
HURON STREET
MILL ST.
ANTHONY
WAYNE TRAIL
LOGAN ST.
SWAN CREEK
VINTON ST.
STANTON ST.
HOBART ST.
HARRISON ST.
OLIVER'S DIV.
Camp Milling Trk. No. 1 - 248 lineal
Camp Milling Trk. No. 2 - 248 lineal
Bucyrus Co.
Kroger Grocery & Baking Co.
Erie Plumbing Co.
National Supply Co.
Davis Plywood Co.
Collier Barnett Co. (3 Story Brick)
Bussacher Coal Co.
Berdan Co.
MEMO:
All tracks north of Swan Creek are NICKEL PLATE OWNED.
RECEIVED 8-15-40
A-3
FILE No. A-B-NKP-1