SCHEDULE OF PROPERTY

Parcel	Cust'ns	Inst'nt	Date	Grantor	Grantee	Book	Page	Date	Acres	Sq. Ft.	Consideration	Remarks
124	146		No Title Papers							21		80' R/W Held by Adjoiner Pass
125	147	W.D.	5-28-1887	I. K. Secor et al	T.St.L.&K.C.R.R.	146	95	7-19-1887	3.36		$9000 1 Wing & Remove old Trk.	
126	145	W.D.	5-24-1887	W. S. Thurstin	T.St.L.&K.C.R.R.	144	355	7-19-1887		395204	$500	
127	149 A	Contr.	4-23-1887	Ben Voyle et ux	T.St.L.&K.C.R.R.	Not Recorded					nil	
	149 B	W.D.	5-24-1887	Geo. Voyle et ux	T.St.L.&K.C.R.R.	147	57	7-20-1887	2.38		$8,208 Remove Old Track	
128	150 A	Quand.	5-30-1887	O. Slocum (Quand.)	T.St.L.&K.C.R.R.	146	92	7-18-1887			$200	
	150 B	W.D.	5-31-1887	O. Lathinghorst	T.St.L.&K.C.R.R.	145	231	7-20-1887			$100	
	150 C	Q.C.D.	5-31-1887	W. Westmeyer	T.St.L.&K.C.R.R.	146	700	7-19-1887	1.07		100	Over old highway not owned
129	151 A	Order	8-16-1887	Lucas Co. Comrs.	T.St.L.&K.C.R.R.	Comr's Records				14500	None	
130	151 B	Cond. D.	9-6-1887	H. W. Westmeyer	T.St.L.&K.C.R.R.	Hdqs.	Prob. Court			12632	733.50	
131	152 A	Contr.	4-23-1887	F. E. Westmeyer	T.St.L.&K.C.R.R.	Not Recorded					7.00	
	152 B	W.D.	5-27-1887	F.E. Westmeyer	T.St.L.&K.C.R.R.	144	254	7-19-1888			1163.36 & Remove old trk. & bunk	
	152 C	W.D.	9-21-1887	F.E. Westmeyer	T.St.L.&K.C.R.R.	147	484	12-8-1887			302.30	
	200 B	Deed	3-19-1908	State of Ohio	T.St.L.&W.R.R.	334	252	3-16-	4.43		8000	

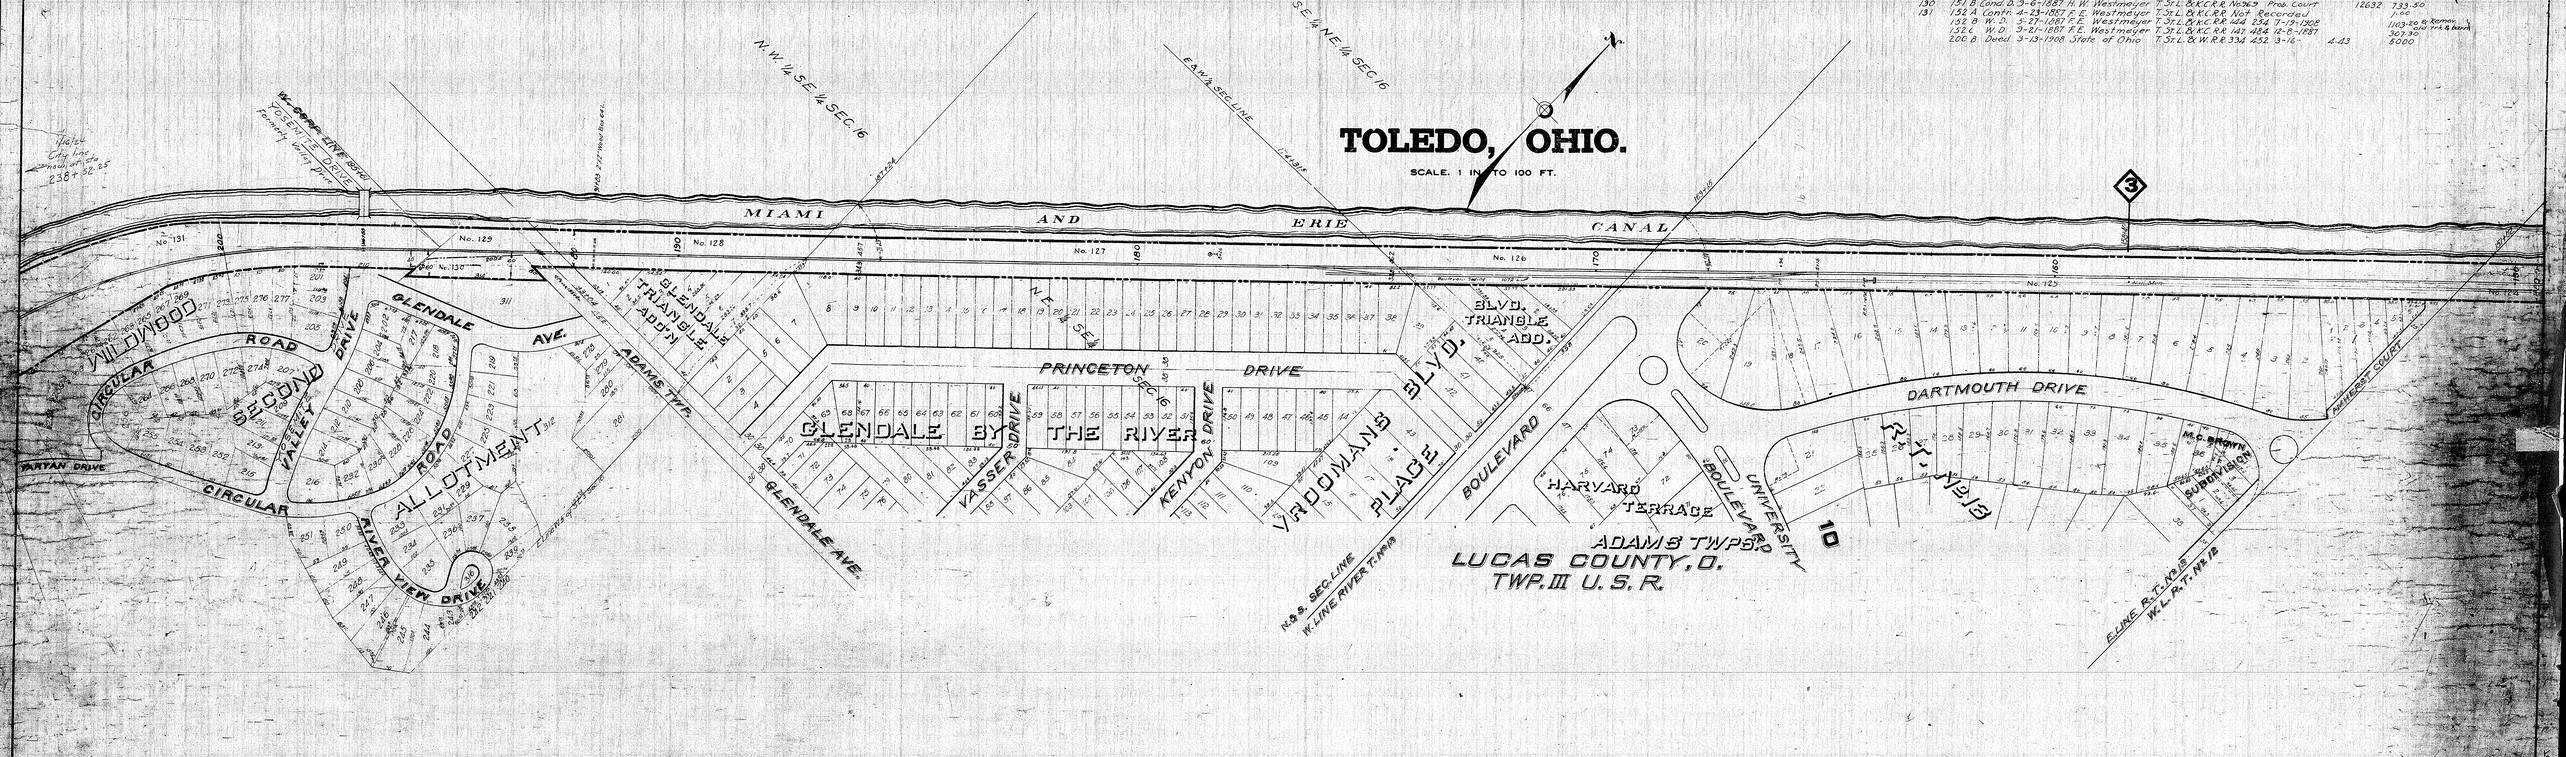

STATION MAP - TRACKS AND STRUCTURES
TOLEDO, ST. LOUIS & WESTERN R. R.
OPERATED BY WALTER L. ROSS, RECEIVER.
STATION 149+40 TO STATION 204+60
TOLEDO, OHIO.
SCALE. 1 IN. TO 100 FT. JUNE 30 1916
OFFICE OF CHIEF ENGINEER FRANKFORT, INDIANA.

SHEET NO. 2-2-B OF **VALUATION SECTION OHIO 1-A** OF TOLEDO, ST. LOUIS & WESTERN RAILROAD FROM SURVEY STATION 149+40 TO SURVEY STATION 204+60
H. M. Hockman
ASS'T. ENGINEER

A-7

TOLEDO

MEP-2(1-2)