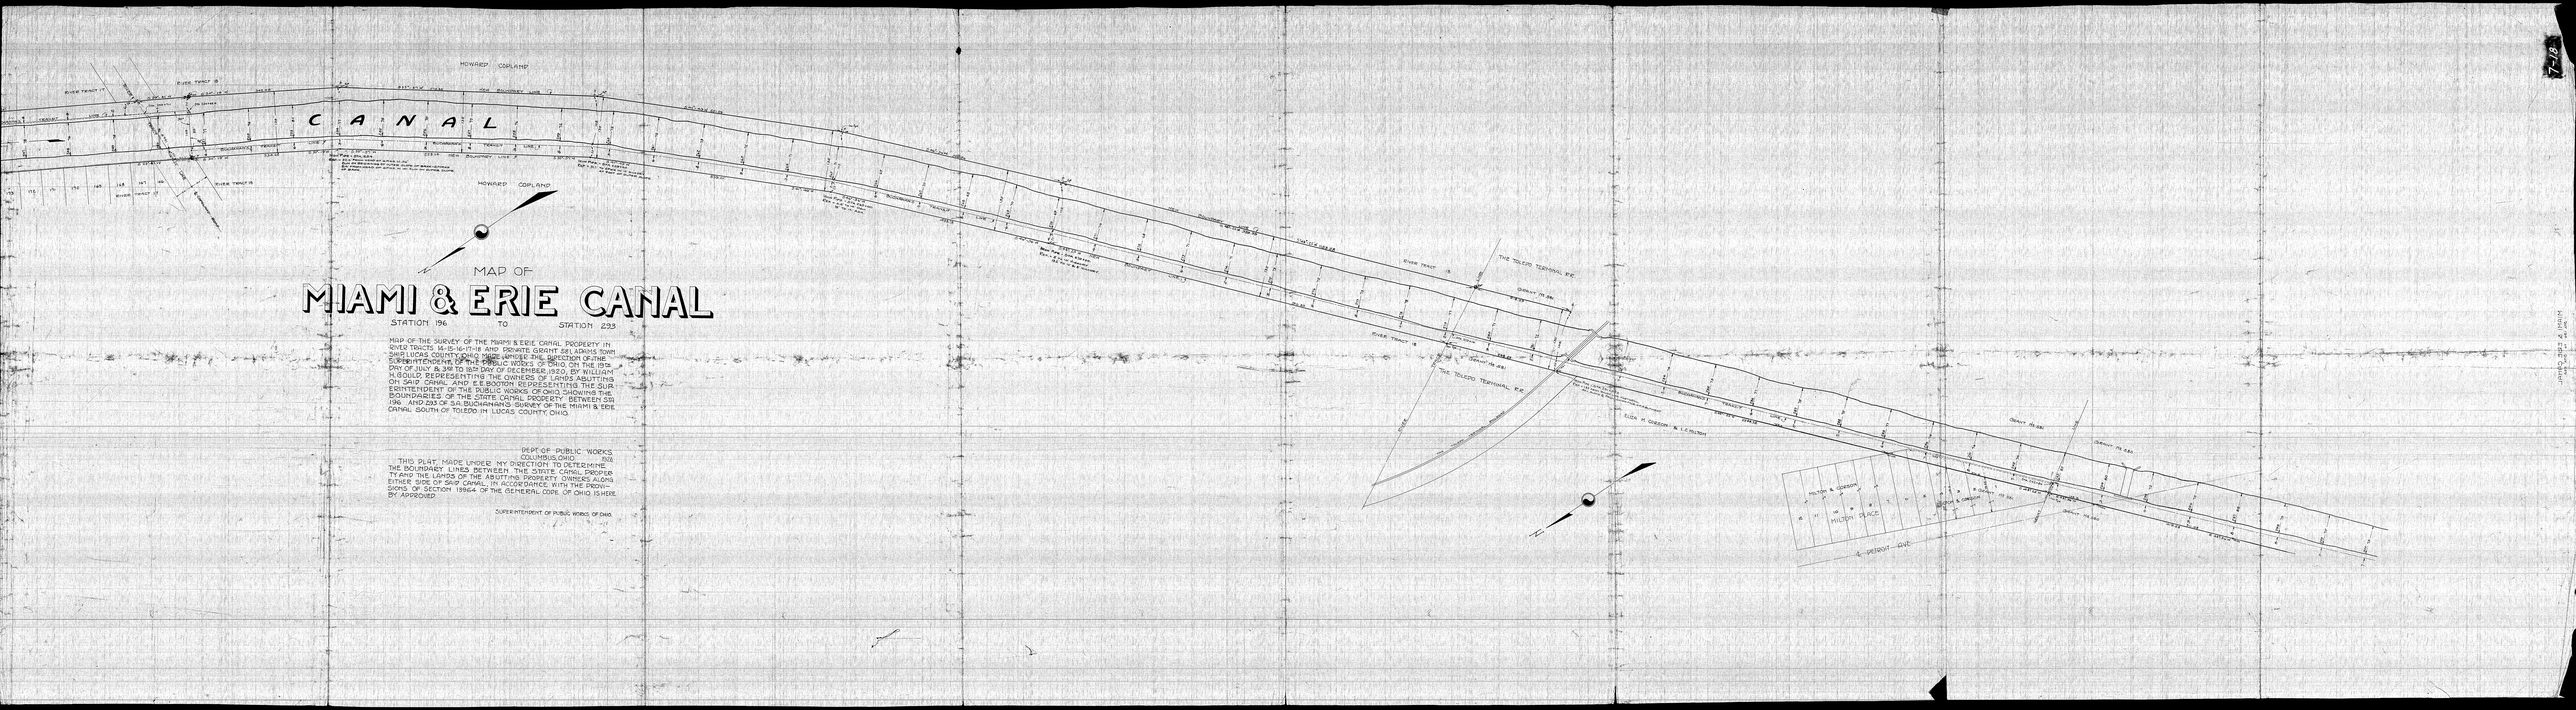
MAP OF
MIAMI & ERIE CANAL
STATION 196 TO STATION 233
MAP OF THE SURVEY OF THE MIAMI & ERIE CANAL PROPERTY IN SIXER TRACTS 16-15-14-17-18 AND SEPARATE GRANT SEL ADKINS TOWN SHIP LUCAS COUNTY, OHIO MADE UNDER THE DIRECTION OF THE SUPERINTENDENT OF THE PUBLIC WORKS OF OHIO, ON THE 19TH DAY OF JULY & 3RD TO 18TH DAY OF DECEMBER 1920, BY WILLIAM H. BOULD REPRESENTING THE OWNERS OF LANDS ABUTTING ON SAID CANAL AND F.E. BOOTON REPRESENTING THE SUPERINTENDENT OF THE PUBLIC WORKS OF OHIO, SHOWING THE BOUNDARIES OF THE STATE CANAL PROPERTY BETWEEN STA 196 AND 233 OF SA. BUCHANAN'S SURVEY OF THE MIAMI & ERIE CANAL SOUTH OF TOLEDO IN LUCAS COUNTY, OHIO.
DEPT. OF PUBLIC WORKS
COLUMBUS, OHIO
1926
THIS PLAT, MADE UNDER MY DIRECTION TO DETERMINE THE BOUNDARY LINES BETWEEN THE STATE CANAL PROPERTY AND THE LANDS OF THE ABUTTING PROPERTY OWNERS ALONG EITHER SIDE OF SAID CANAL, IN ACCORDANCE WITH THE PROVISIONS OF SECTION 13964 OF THE GENERAL CODE OF OHIO IS HERE BY APPROVED
SUPERINTENDENT OF PUBLIC WORKS OF OHIO
CANAL
HOWARD COPLAND
RIVER TRACT 15
RIVER TRACT 16
RIVER TRACT 17
RIVER TRACT 18
THE TOLEDO TERMINAL R.R.
ELDA H. GIBSON & L.E. MILTON
MILTON & GIBSON
MILTON PLACE
DETROIT AVE.
ORANGE PL. (50')
ORANGE PL. (50')
ORANGE PL. (50')