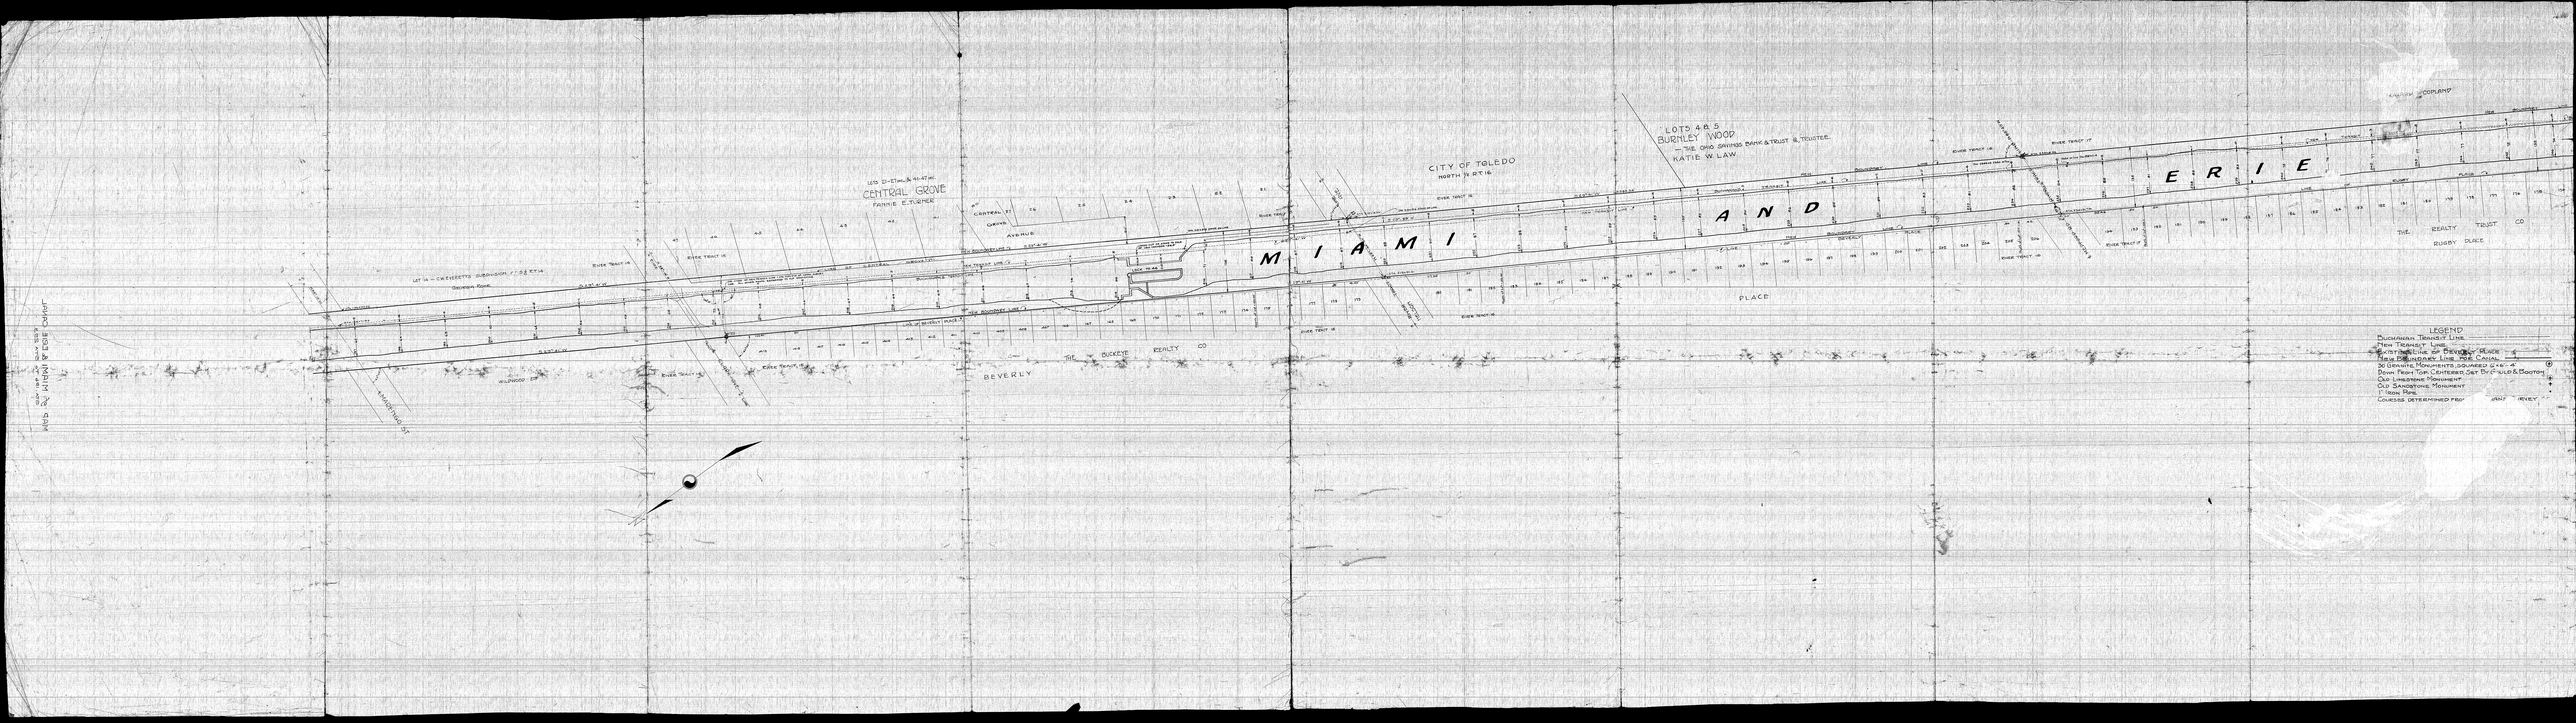
MIAMI AND ERIE
CITY OF TOLEDO
NORTH W. R.T. 16
LOTS 4 & 5
BURTLEY WOOD
— THE OHIO SAVINGS BANK & TRUST & TRUSTEE.
KATIE W. LAW
CENTRAL GROVE
FANNIE E. TURNER
THE BUCKEYE REALTY CO
THE REALTY TRUST CO
BEVERLY
PLACE
RUGBY PLACE
WILPWOOD DR
LEGEND
Duchmann Transit Line
New Transit Line
Center Line of Beverly Place
New Boundary Line for Canal
30 Drawing Monuments, Squared & Set
Down From Top, Centered, Set Off Flush & Bottom
Old Limestone Monument
Old Sandstone Monument
1" Iron Pipe
Courses Determined From Transit Survey