


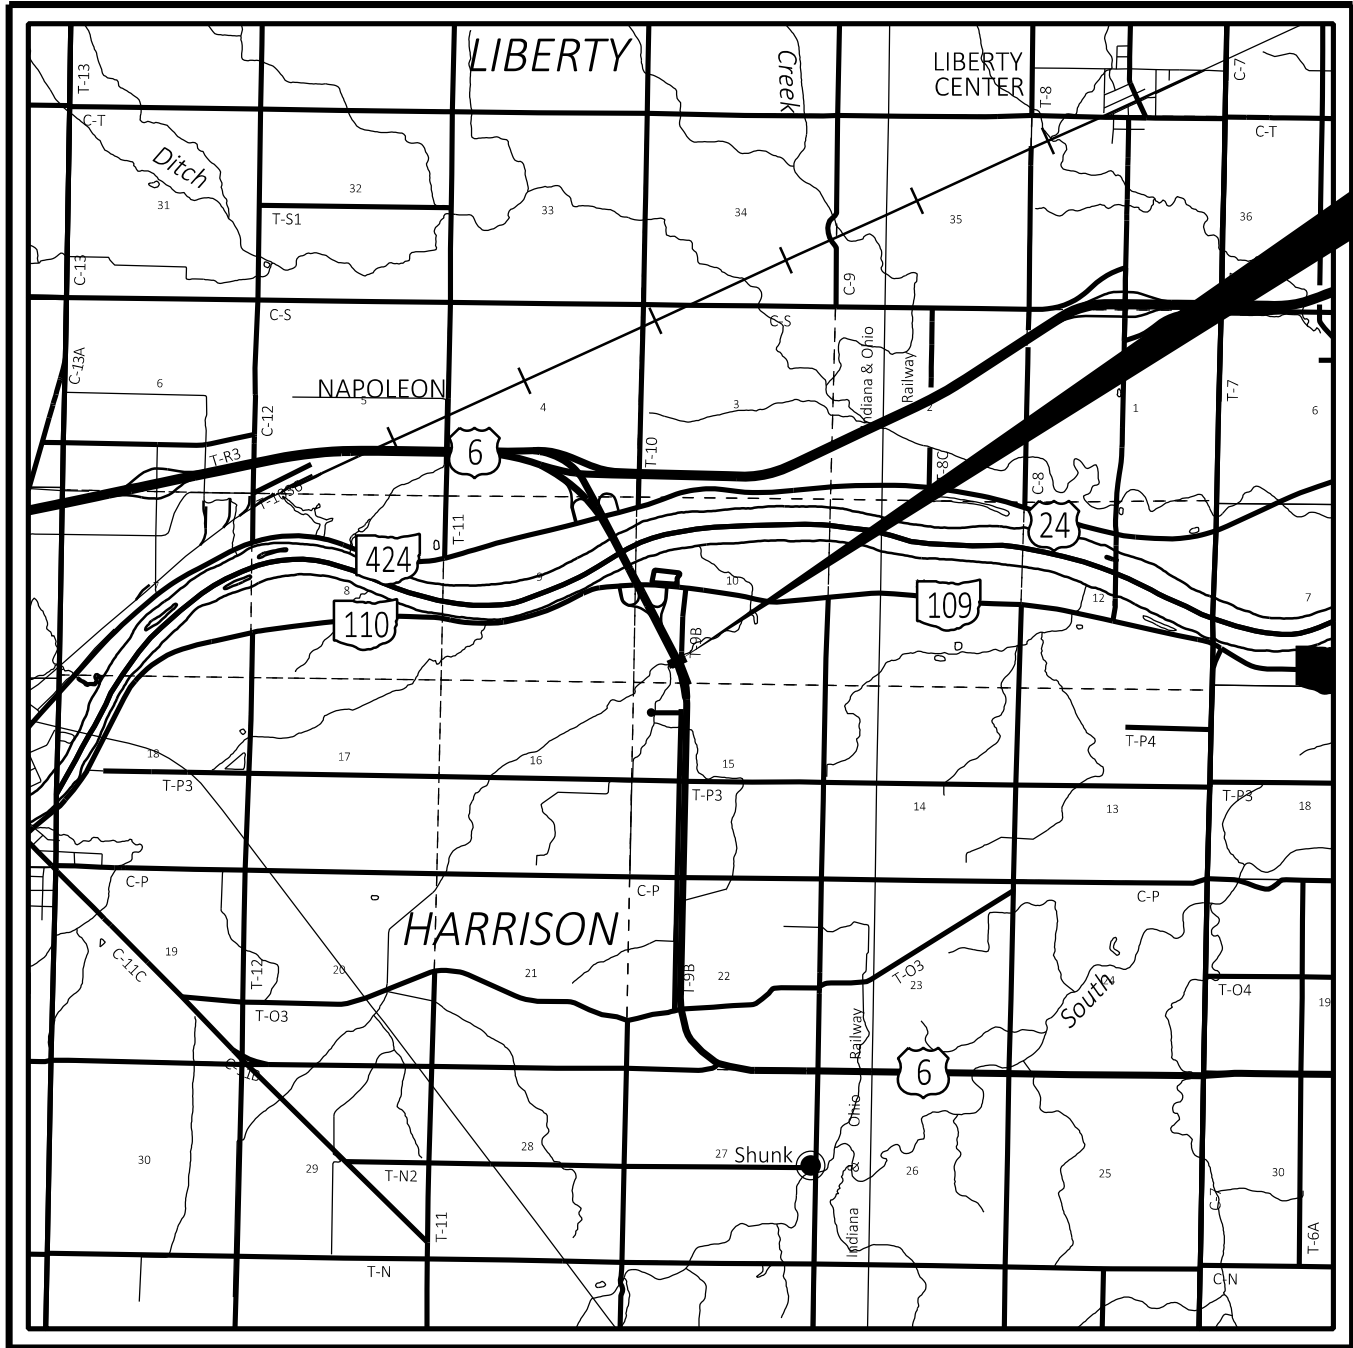

LOCATION MAP

LATITUDE: 41°24'05" LONGITUDE: 84°03'11"

PROJECT LIMITS

UTILITY OWNERS

BRIGHTSPEED
122 S ELIZABETH STREET
LIMA, OHIO 45801

MCCLURE TELEPHONE
P.O. BOX 26
MCCLURE, OHIO 43534
419-748-8008

CITY OF NAPOLEON
(WATER, SEWER & ELECTRIC)
1775 INDUSTRIAL DRIVE
NAPOLEON, OHIO 43545

ODOT D2 (TRAFFIC AND ELECTRIC)
317 E. POE ROAD
BOWLING GREEN, OHIO 43402
419-353-8131

CHARTER COMMUNICATIONS
205 CRYSTAL AVENUE
FINDLAY, OHIO 45840

NOTES:
THE LOCATION OF THE UNDERGROUND
UTILITIES SHOWN ON THE PLANS ARE
OBTAINED FROM THE OWNER OF THE
UTILITIES AS REQUIRED BY SECTION
153.64 O.R.C.

UNDERGROUND UTILITIES

Contact Two Working Days
Before You Dig


OHIO811.org
Before You Dig

OHIO811. 8-1-1, or 1-800-362-2764
(Non members must be called directly)

PROJECT LOCATION
BEGIN ACQUISITION
STA 907+65.00 (SLM 17.19)

END ACQUISITION
STA 912+26.00 (SLM 17.28)

RIGHT OF WAY LEGEND SHEET HEN-6-17.22

HENRY COUNTY, OHIO
HARRISON TOWNSHIP
SW 1/4 SEC 10 & NW 1/4 SEC 15
T-5-N, R-7-E

INDEX OF SHEETS:

RIGHT OF WAY LEGEND RW.1
PROPERTY MAP AND SUMMARY OF ADDITIONAL R/W RW.2
RIGHT OF WAY PLAN SHEETS RW.3

CONVENTIONAL SYMBOLS

County Line	-----	Edge of Shoulder (Ex)	-----
Township Line	-----	Edge of Shoulder (Pr)	-----
Section Line	-----	Ditch / Creek (Ex)	-----
Corporation Line	----- or -----	Ditch / Creek (Pr)	-----
Fence Line (Ex)	-----x-----x----- (Pr) -----x-----x-----	Tree Line (Ex)	-----
Center Line	-----	Ownership Hook Symbol Z, Example Z	-----
Limited Access Right of Way Fee (Ex)	-----Ex LA-R/W-----	Property Line Symbol P, Example P	-----
Right of Way Fee (Ex)	-----Ex R/W-----	Break Line Symbol	-----
Right of Way Fee (Pr)	-----R/W-----	Tree (Pr) Tree (Ex) Shrub (Ex)	-----
Standard Highway Ease.(Ex)	-----Ex SH-----	Tree (Remove) Shrub (Remove)	-----
Standard Highway Ease.(Pr)	-----SH-----	Evergreen (Ex) Stump	-----
Temporary Right of Way	-----TMP-----	Evergreen (Remove) Stump (Remove)	-----
Channel Ease. (Pr)	-----CH-----	Wetland (Pr) Grass (Pr) Aerial Target	-----
Utility Ease. (Ex)	-----Ex U-----	Post (Ex) Mailbox (Ex)	-----
Railroad	----- or -----	Light (Ex) Telephone Marker (Ex) TEL	-----
Guardrail (Ex)	----- (Pr) -----	Fire Hydrant (Ex) Water Meter (Ex)	-----
Construction Limits	-----	Water Valve (Ex) Utility Valve Unknown (Ex.)	-----
Edge of Pavement (Ex)	-----	Telephone Pole (Ex) Power Pole (Ex)	-----
Edge of Pavement (Pr)	-----	Light Pole (Ex)	-----
		To Be Removed TBR	
		Do Not Disturb DND	
		To Be Removed And Reset TBRR	
		POB POINT OF BEGINNING	

I, JOSHUA R. MIHELIC, P.S. #8453 WITH FISHBECK, HAVE CONDUCTED A SURVEY FOR THE OHIO DEPARTMENT OF TRANSPORTATION FROM JANUARY AND FEBRUARY OF 2025. THE RESULTS OF THAT SURVEY ARE CONTAINED HEREIN. SEE THE AFFIXED SURVEY PARAMETERS NOTE FOR THE HORIZONTAL AND VERTICAL SURVEY PARAMETERS USED FOR THIS PROJECT. AS A PART OF THIS PROJECT, I HAVE ESTABLISHED THE PROJECT CONTROL AND LOCATED THE EXISTING TOPOGRAPHIC FEATURES NECESSARY FOR PROJECT PLAN DEVELOPMENT. ALL OF MY WORK CONTAINED HEREIN WAS CONDUCTED IN ACCORDANCE WITH THE OHIO ADMINISTRATIVE CODE CHAPTER 4733-37 STANDARDS FOR BOUNDARY SURVEYS UNLESS SO NOTED. THE WORDS "I" AND "MY" AS USED HEREIN ARE TO MEAN THAT EITHER MYSELF OR SOMEONE WORKING UNDER MY DIRECT SUPERVISION.

I, RJ LUMBREZER, P.S. #8029 WITH DGL, HAVE CONDUCTED A SURVEY FOR THE OHIO DEPARTMENT OF TRANSPORTATION FROM MARCH 2025 THROUGH APRIL 2025. THE RESULTS OF THAT SURVEY ARE CONTAINED HEREIN. SEE THE AFFIXED SURVEY PARAMETERS NOTE FOR THE HORIZONTAL AND VERTICAL SURVEY PARAMETERS USED FOR THIS PROJECT. AS A PART OF THIS PROJECT, I HAVE ESTABLISHED THE PROPOSED BOUNDARY LINES, CALCULATED THE GROSS TAKE, PRESENT ROADWAY OCCUPIED (PRO), NET TAKE AND NET RESIDUE; AS WELL AS PREPARED THE LEGAL DESCRIPTIONS NECESSARY TO ACQUIRE THE PARCELS AS SHOWN HEREIN. AS A PART OF THIS PROJECT, I HAVE REESTABLISHED THE LOCATIONS OF THE EXISTING BOUNDARY LINES AND CENTERLINE OF EXISTING RIGHT OF WAY FOR PROPERTY ACQUISITION CONTAINED HEREIN. AS A PART OF THIS WORK, RIGHT OF WAY MONUMENTS WILL BE SET AT THE LOCATIONS SHOWN HEREIN PER THE MEMORANDUM OF UNDERSTANDING BETWEEN THE BOARD OF REGISTRATION FOR ENGINEERS AND SURVEYORS AND THE OHIO DEPARTMENT OF TRANSPORTATION DATED 9-22-2010. ALL OF MY WORK CONTAINED HEREIN WAS CONDUCTED IN ACCORDANCE WITH THE OHIO ADMINISTRATIVE CODE CHAPTER 4733-37 STANDARDS FOR BOUNDARY SURVEYS UNLESS SO NOTED. THE WORDS "I" AND "MY" AS USED HEREIN ARE TO MEAN THAT EITHER MYSELF OR SOMEONE WORKING UNDER MY DIRECT SUPERVISION.

FEDERAL PROJECT NUMBER

E161 (650)

STATE JOB NUMBER

428146

PROJECT DESCRIPTION

RELIN EXISTING HEN-6-17.22 CULVERT/BRIDGE
STRUCTURE (SFN 3500632); PERFORM NECESSARY
RELATED WORK.

PLANS PREPARED BY:

FIRM NAME : DGL CONSULTING ENGINEERS

R/W DESIGNER: STEVEN E. ANELLO

R/W REVIEWER: R.J. LUMBREZER - PS 8029

FIELD REVIEWER: GARRET S. LOEFFLER

PRELIMINARY FIELD REVIEW DATE: 10/08/2025

OWNERSHIP UPDATED BY: STEVEN E. ANELLO

DATE COMPLETED: 03/25/2026

FIELD REVIEWER: RON DARROW

FINAL FIELD REVIEW DATE: 03/16/2026

FINAL R/W PLAN DATE: 03/25/2026

LIMITED ACCESS

THIS IMPROVEMENT IS ESPECIALLY DESIGNED FOR THROUGH TRAFFIC AND
HAS BEEN DECLARED A LIMITED ACCESS HIGHWAY OR FREEWAY BY ACTION
OF THE DIRECTOR IN ACCORDANCE WITH THE PROVISIONS OF SECTION
5511.02 OF THE OHIO REVISED CODE.

TYPES OF TITLE LEGEND:


T = TEMPORARY EASEMENT

STRUCTURE KEY

	RESIDENTIAL
	COMMERCIAL
	OUT-BUILDING

SURVEYOR'S SEAL


FISHBECK

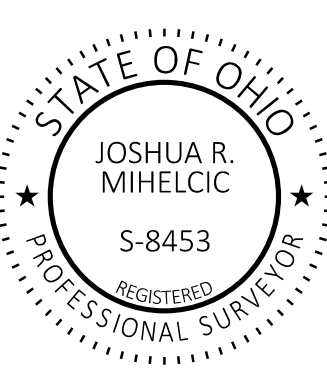

Mihelcic, Joshua

SURVEYOR'S SEAL

DGL CONSULTING ENGINEERS

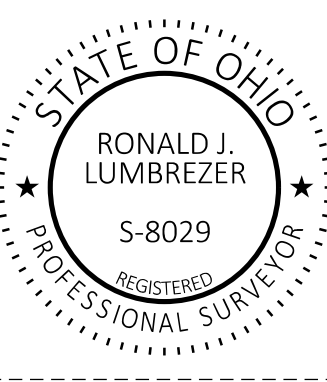


RJ Lumbrezer

RW.2	RW.3
------	------

NOTES-

SEE SHEET RW.2 FOR SURVEY PARAMETERS, BASIS OF BEARINGS
AND MONUMENT TABLE.

* DENOTES R/W ENCROACHMENT

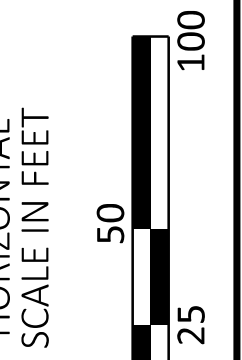

RIGHT OF WAY DETAIL SHEET
STA 903+00 TO STA 915+00

SIGN AGENCY



SIGNER

A

REVIEWER

03-25-26

05-25-20

PROJECT ID

101341

RESET	TOTAL
-------	-------

W 3 | RW 3

VW.3	KVW.3
------	-------

1000

1000

