FOR ANY QUESTIONS PLEASE CONTACT ODOT DIST. 2 REAL ESTATE AT 419-353-8131

HEN - 18 - 4.89
BRZ- 3505 (1)
JOB NO. 029190
R/W ONLY HEN - 18 - 4.91

OHIO | FHWA REGION 5 | FEDERAL PROJECT

17 / 17

1 / 1

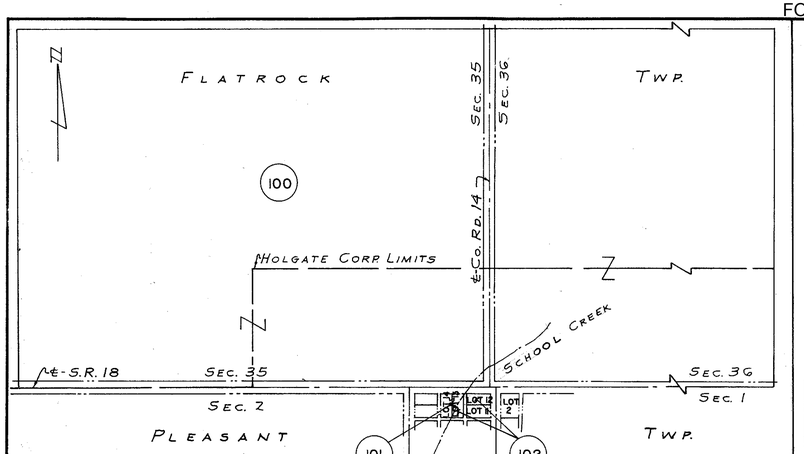

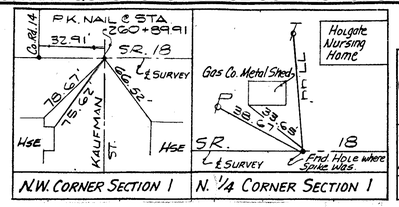

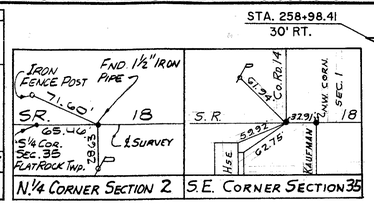

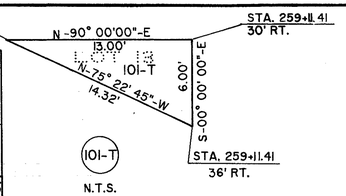

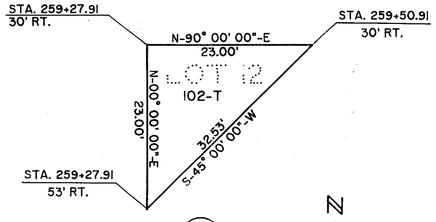

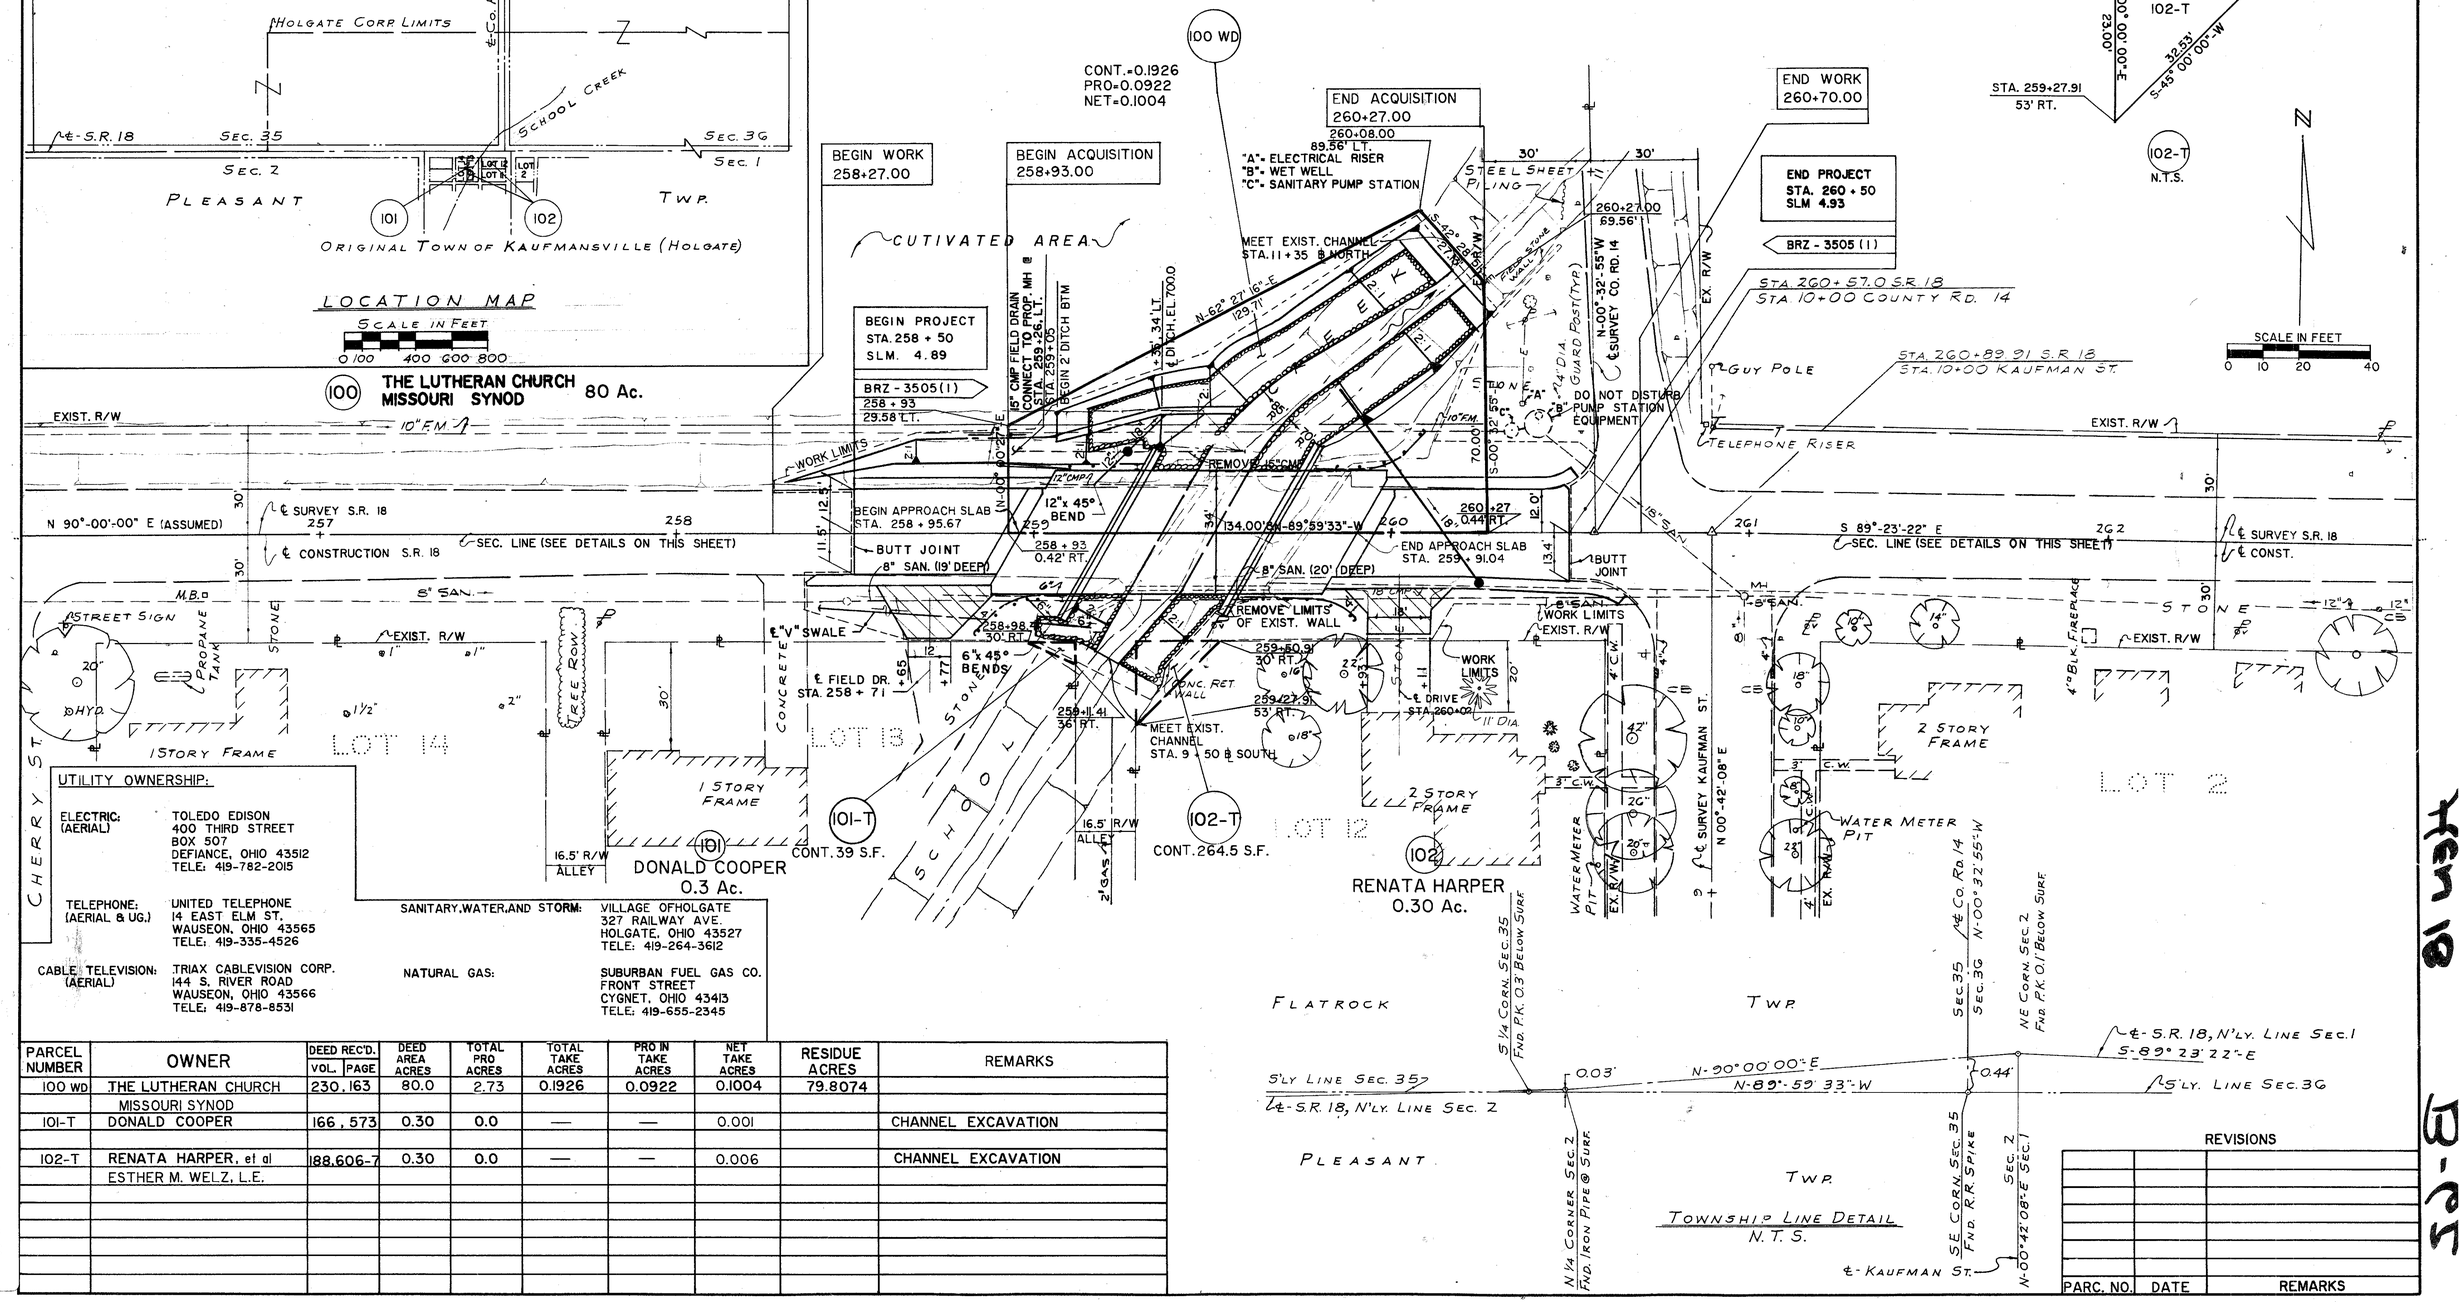

UTILITY OWNERSHIP:

ELECTRIC: (AERIAL)	TOLEDO EDISON 400 THIRD STREET BOX 507 DEFIANCE, OHIO 43512 TELE: 419-782-2015	SANITARY, WATER, AND STORM:	VILLAGE OFHOLGATE 327 RAILWAY AVE. HOLGATE, OHIO 43527 TELE: 419-264-3612
TELEPHONE: (AERIAL & UG.)	UNITED TELEPHONE 14 EAST ELM ST. WAUSEON, OHIO 43565 TELE: 419-335-4526		
CABLE TELEVISION: (AERIAL)	TRIAX CABLEVISION CORP. 144 S. RIVER ROAD WAUSEON, OHIO 43566 TELE: 419-878-8531	NATURAL GAS:	SUBURBAN FUEL GAS CO. FRONT STREET CYGNET, OHIO 43413 TELE: 419-655-2345

PARCEL NUMBER	OWNER	DEED REC'D. VOL.	DEED REC'D. PAGE	DEED AREA ACRES	TOTAL PRO ACRES	TOTAL TAKE ACRES	PRO IN TAKE ACRES	NET TAKE ACRES	RESIDUE ACRES	REMARKS
100 WD	THE LUTHERAN CHURCH	230,	163	80.0	2.73	0.1926	0.0922	0.1004	79.8074	
	MISSOURI SYNOD									
101-T	DONALD COOPER	166,	573	0.30	0.0	—	—	0.001		CHANNEL EXCAVATION
102-T	RENATA HARPER, et al	188.606-7		0.30	0.0	—	—	0.006		CHANNEL EXCAVATION
	ESTHER M. WELZ, L.E.									

REVISIONS		
PARC. NO.	DATE	REMARKS

R2018 #3 B-62

HEN 18-4.91

RIGHT OF WAY PLAN