FOR ANY QUESTIONS PLEASE CONTACT ODOT DIST. 2 REALESTATE AT (419)353-8131

Scanned June 1997

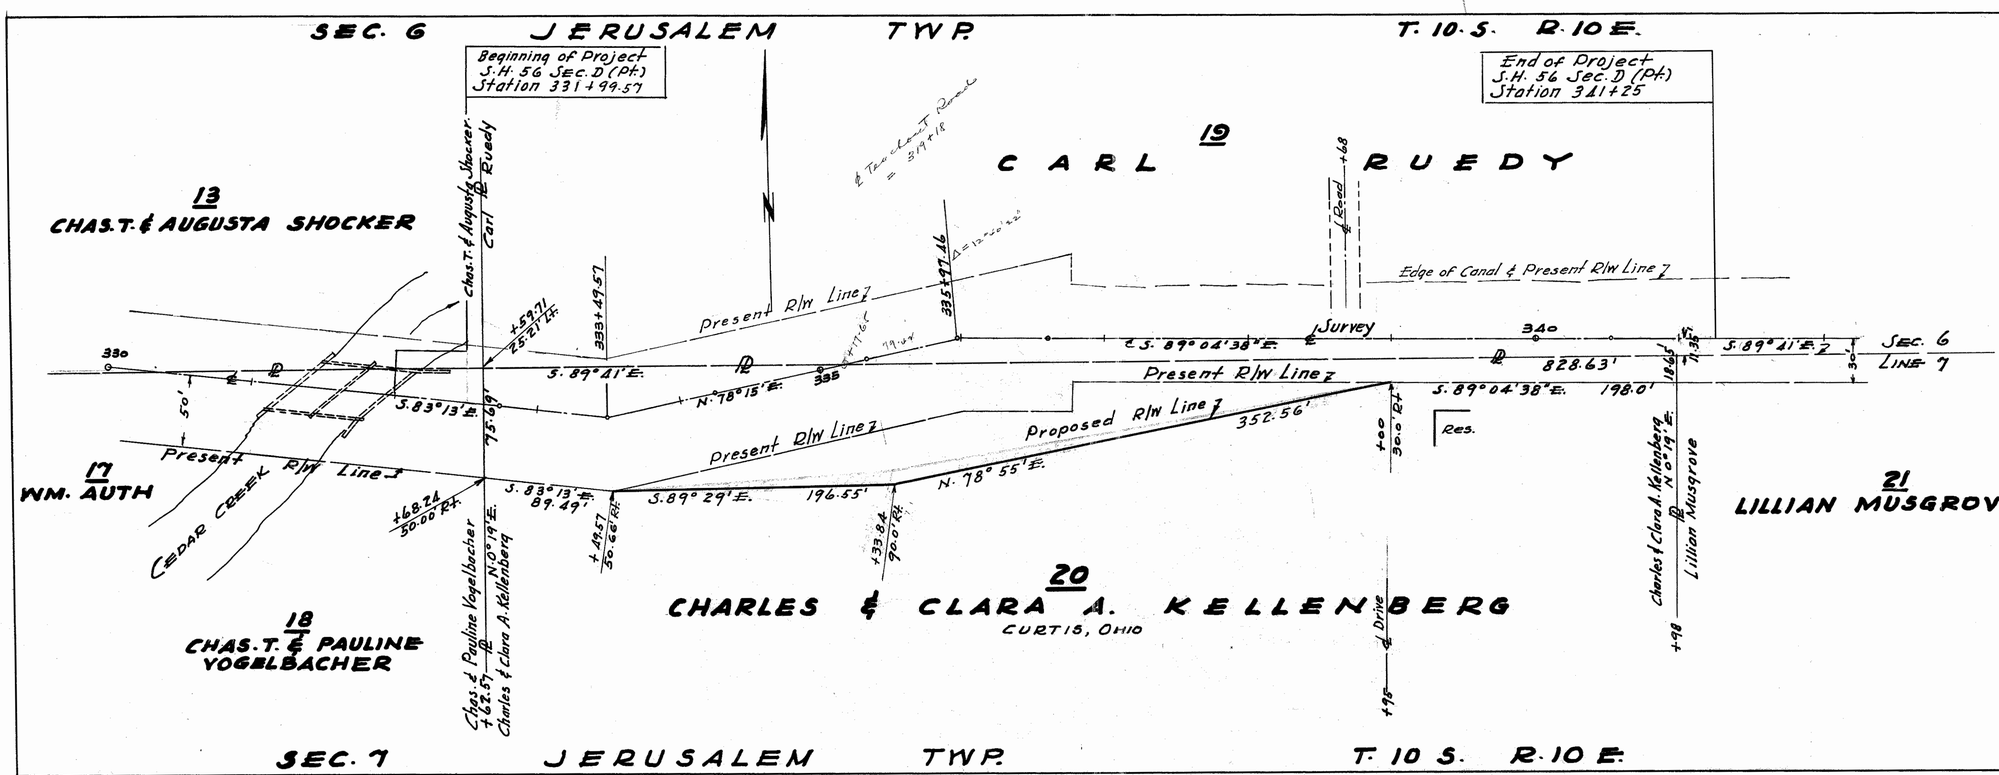

LUCAS COUNTY
S.H. 56 SEC. D (PT.)
R/W PLANS

DATE 5/21/41 DRAWN BY J.W.
REVISED 6/6/41
LENGTH OF PROJECT

LUC - 2 - 25.55 - 31.85

R-30028 #12 C-25

C-25