SW 1/4 SEC. 20, CLAY TOWNSHIP, T7N, R13E OTTAWA COUNTY

FHWA REGION	STATE	PROJECT	
5	OHIO		

15/15

OTT-51-01.85
JOB NO. 027230

1/1

R/W
OTT-51-01.85

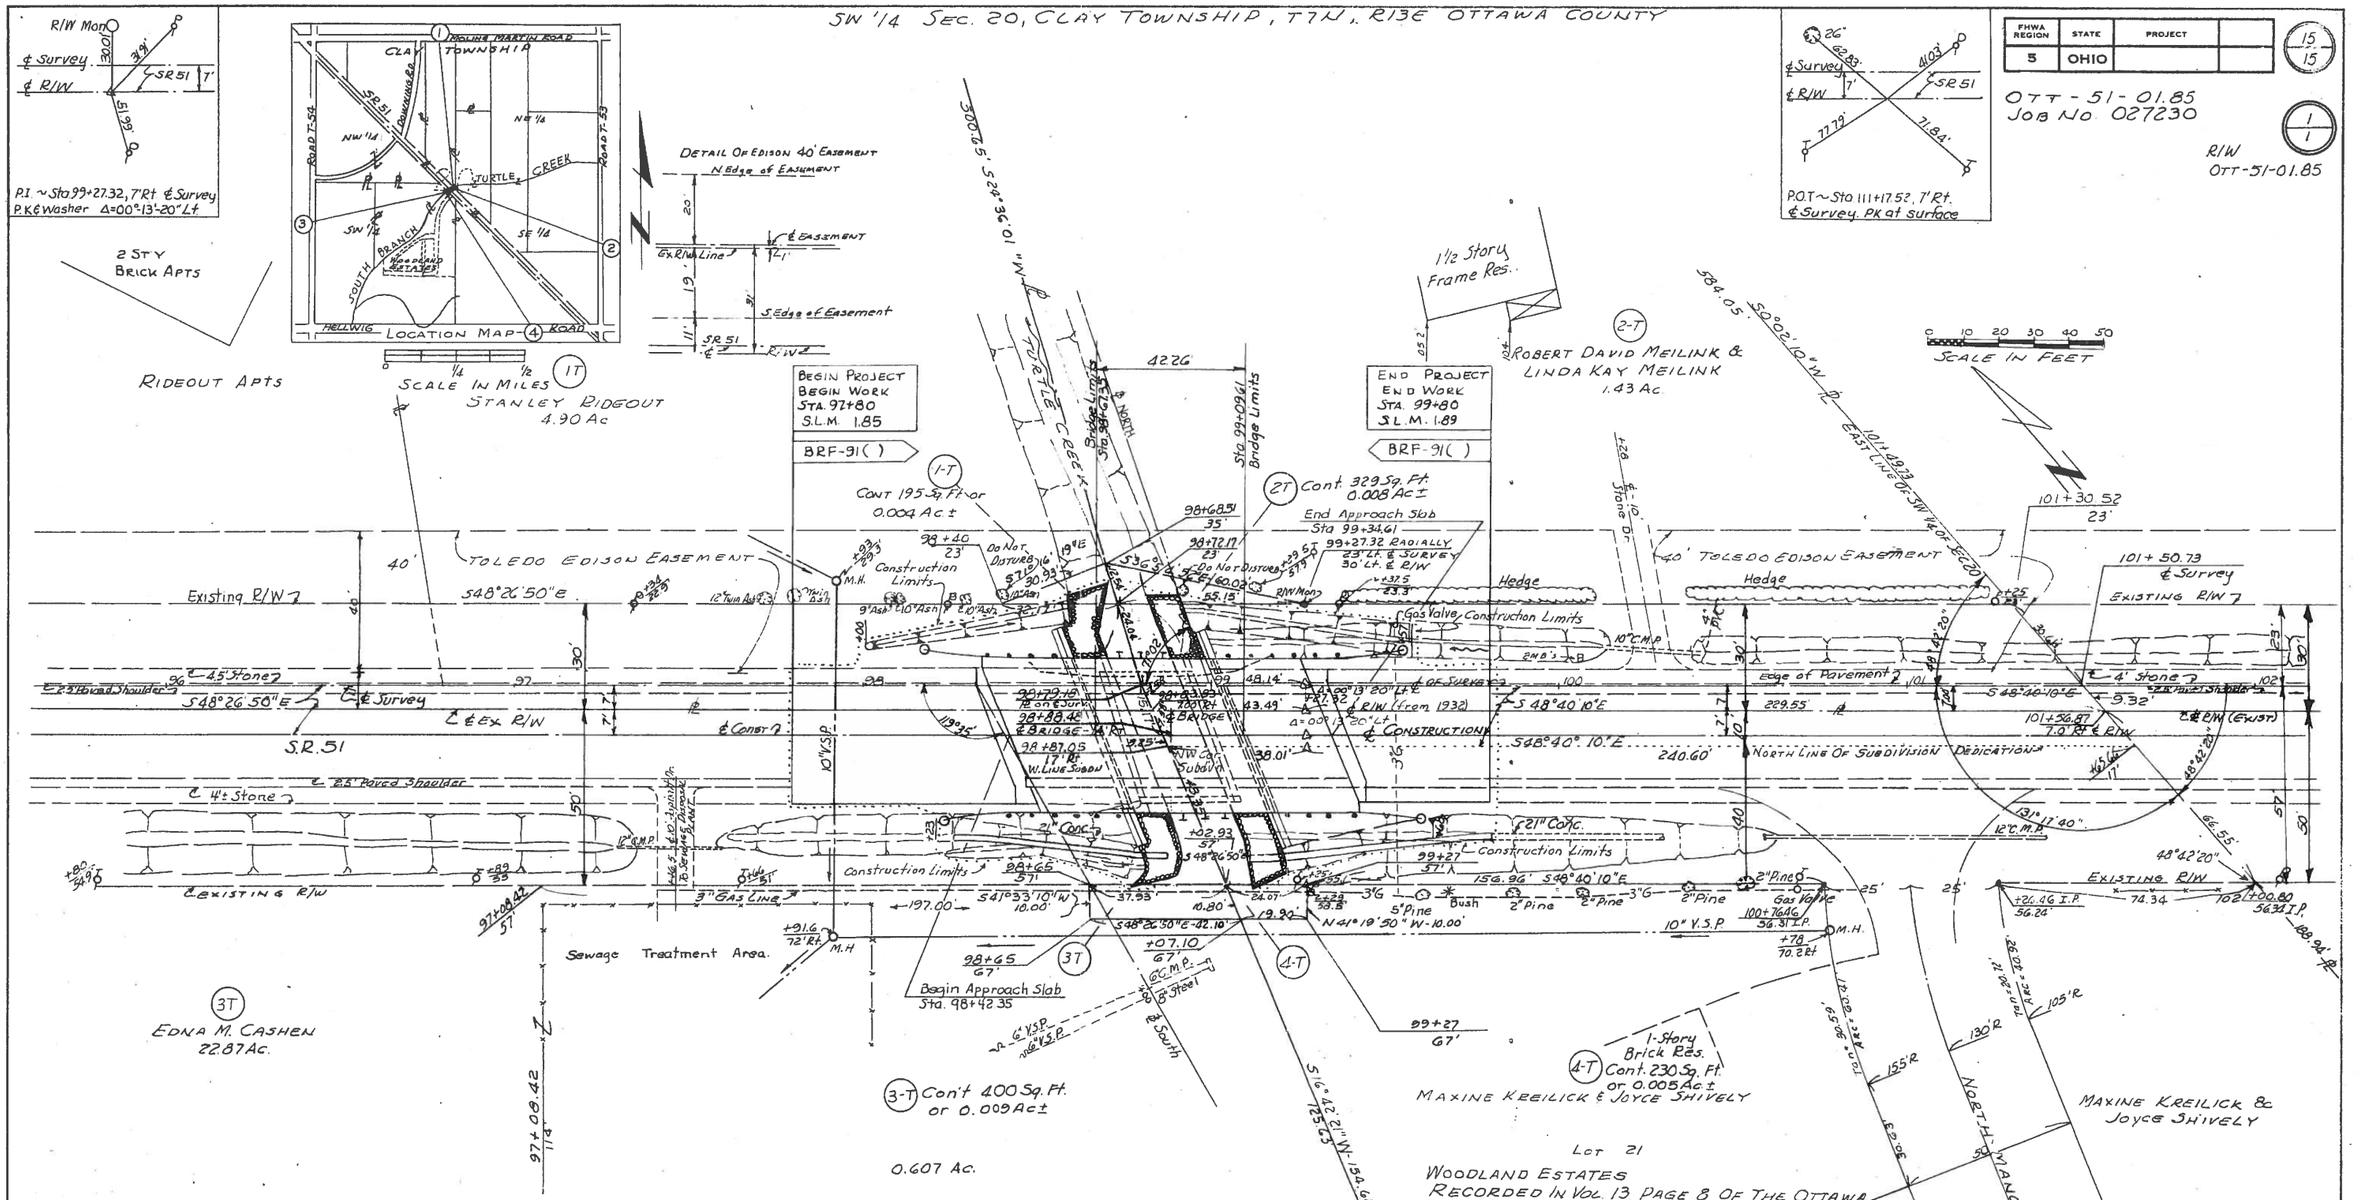

R/W SUMMARY

PARCEL NO	OWNER	DEED RECORD VOL.	DEED RECORD PAGE	DEED AREA ACRES	TOTAL PRO ACRES	TOTAL TAKE ACRES	PRO IN TAKE ACRES	NET TAKE ACRES	RESIDUE ACRES	REMARKS
1-T	STANLEY RIDEOUT	253	352	4.90	0.14	0.004	0	0.004	4.76	EASEMENT TO TOLEDO EDISON
2-T	ROBERT DAVID MEILINK & LINDA KAY MEILINK	286	946	1.43	—	0.008	—	0.008	1.43	EASEMENT TO TOLEDO EDISON
3-T	EDNA M. CASHEN	242	168	22.87	0.46	0.009	0.00	0.009	22.41	EASEMENT TO COUNTY
4-T	MAXINE KREILICK & JOYCE SHIVELY	273	529	0.4028	—	0.005	—	0.005	5.29	Lot 21

DATE	PAR	REMARKS

SW 1/4 SEC. 20 CLAY TOWNSHIP, T7N, R13E, OTTAWA COUNTY