For any Questions Please Contact ODOT District 2 Real estate at 419-353-8131

SANDUSKY COUNTY
SAN-600-1.94
R/W PLANS

1

DATE	DRAWN BY
REVISED	
LENGTH OF PROJECT	Mi

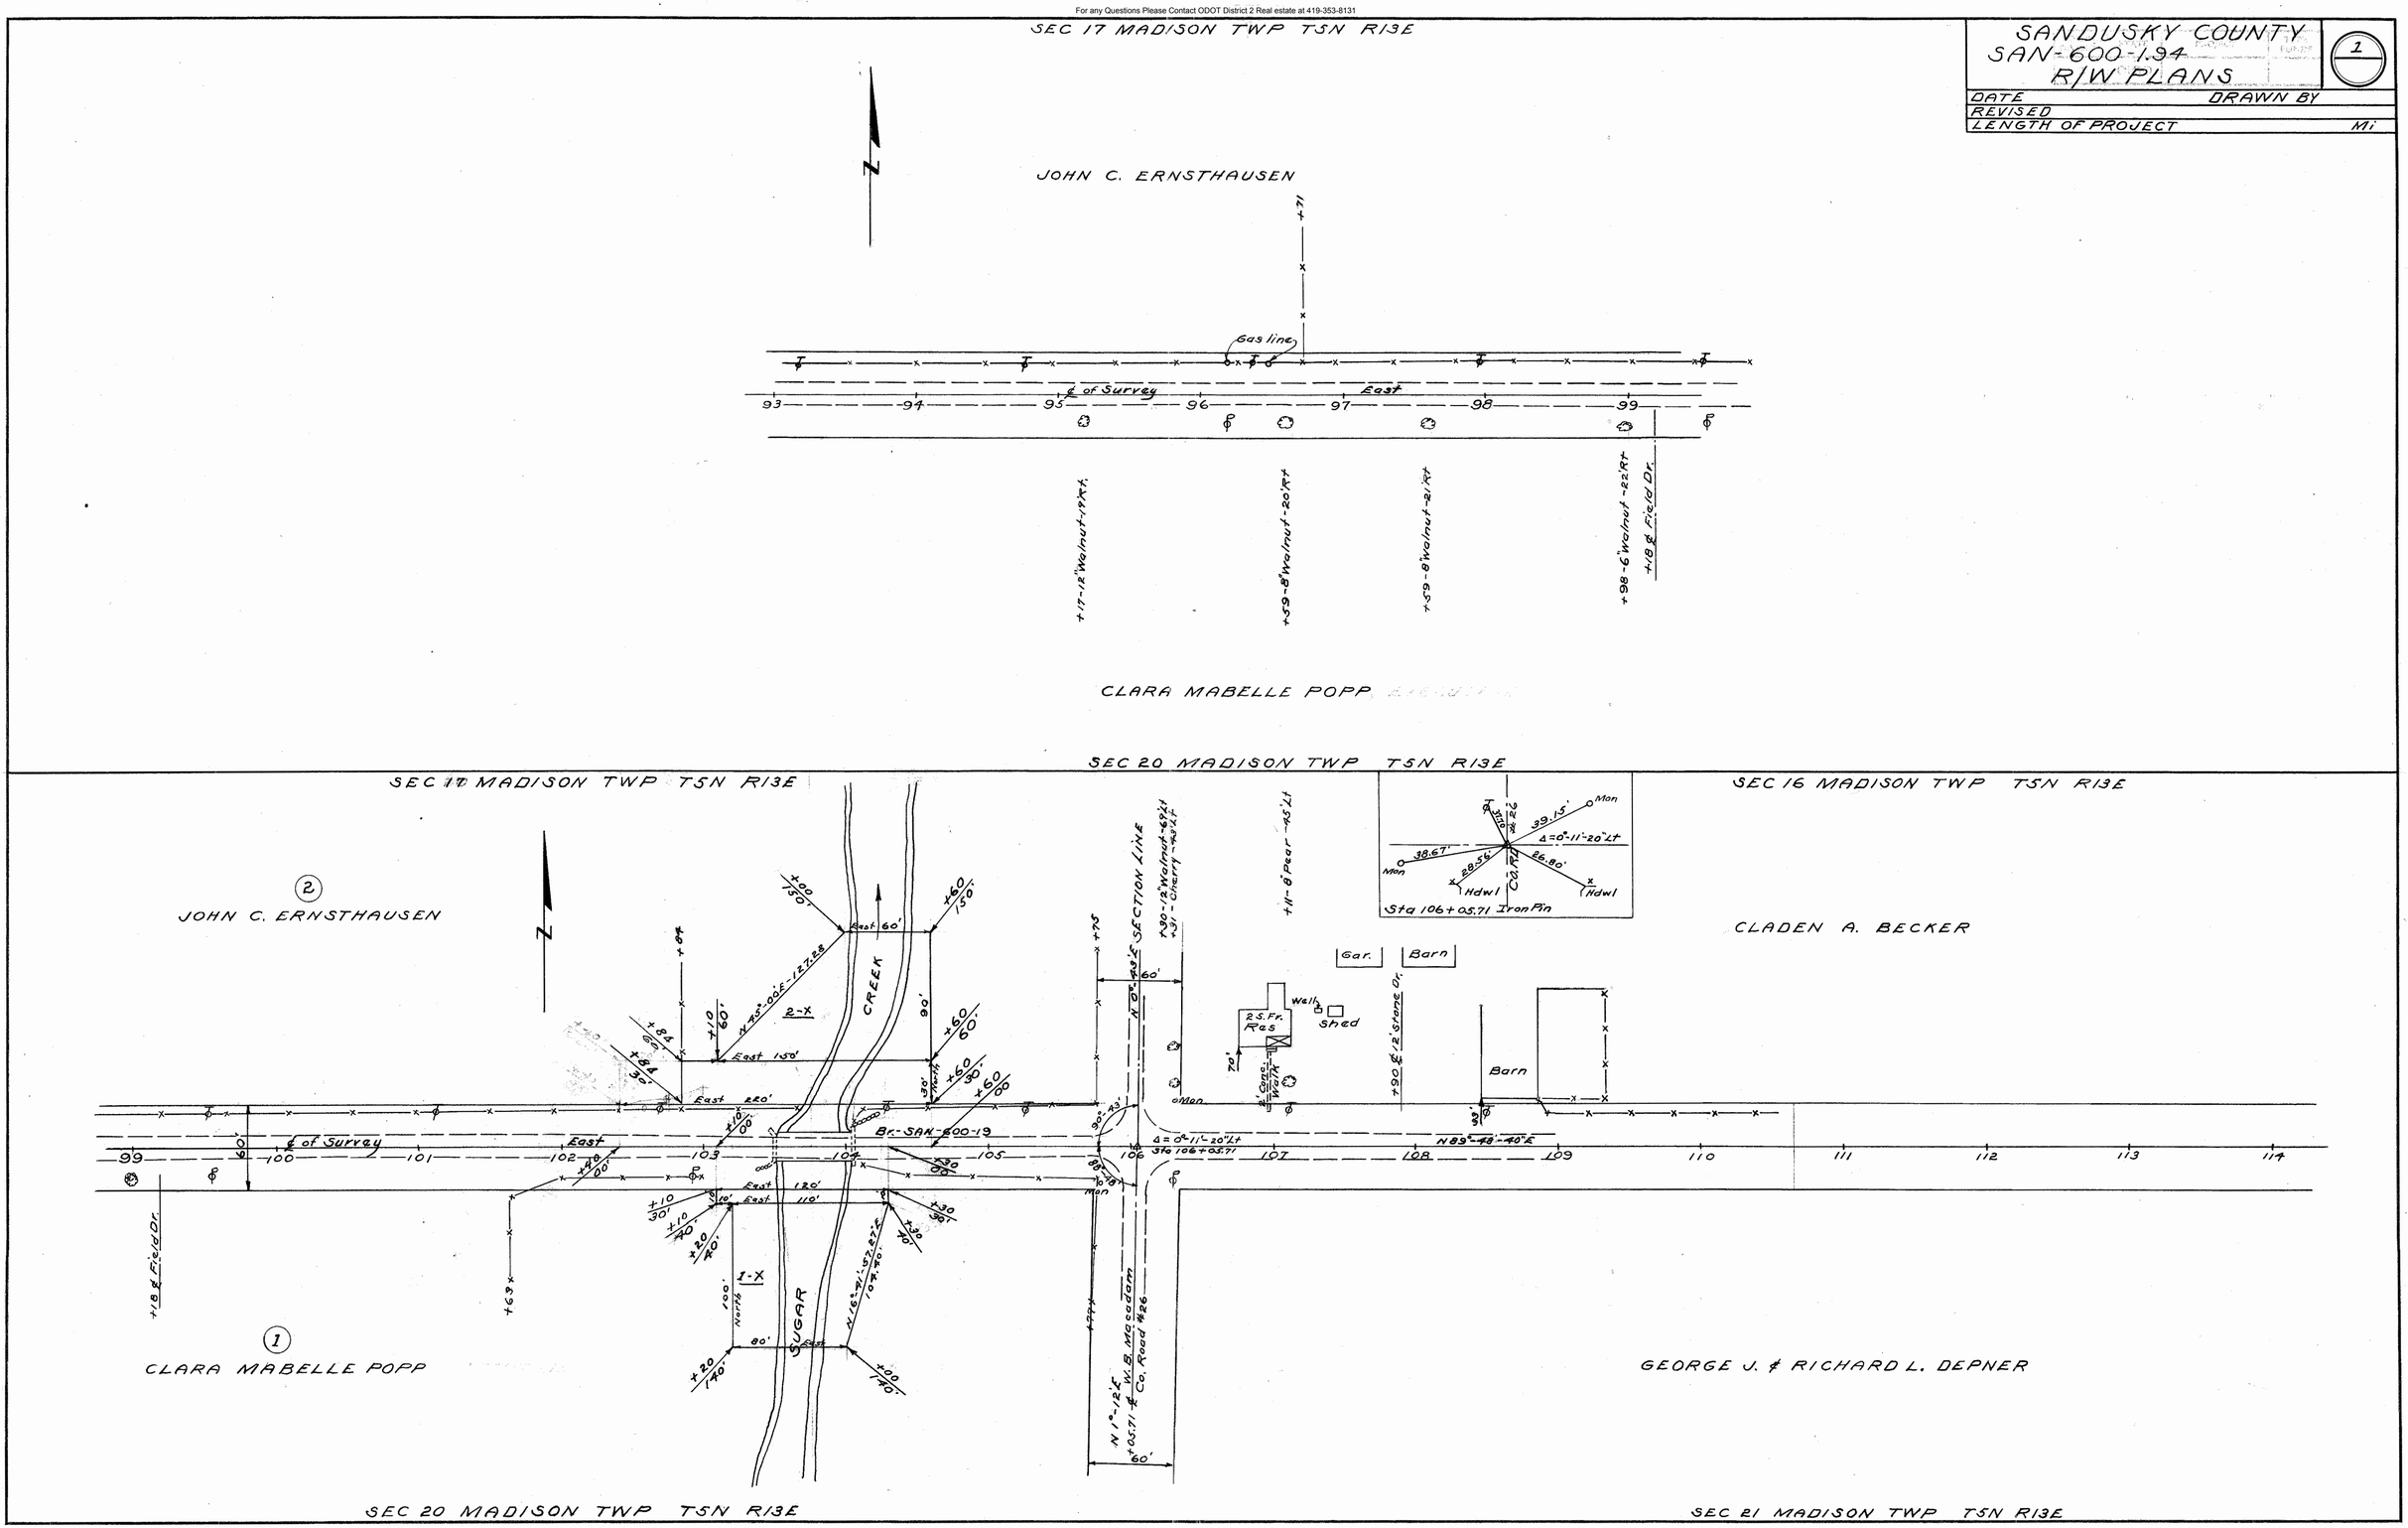

R5600 #2 F-31