FOR ANY QUESTIONS PLEASE CONTACT ODOT DISTRICT 2 REAL ESTATE AT 419-353-8131

1-1-5

FED. RD. DIVISION	STATE	PROJECT	TYPE FUNDS
2	OHIO		
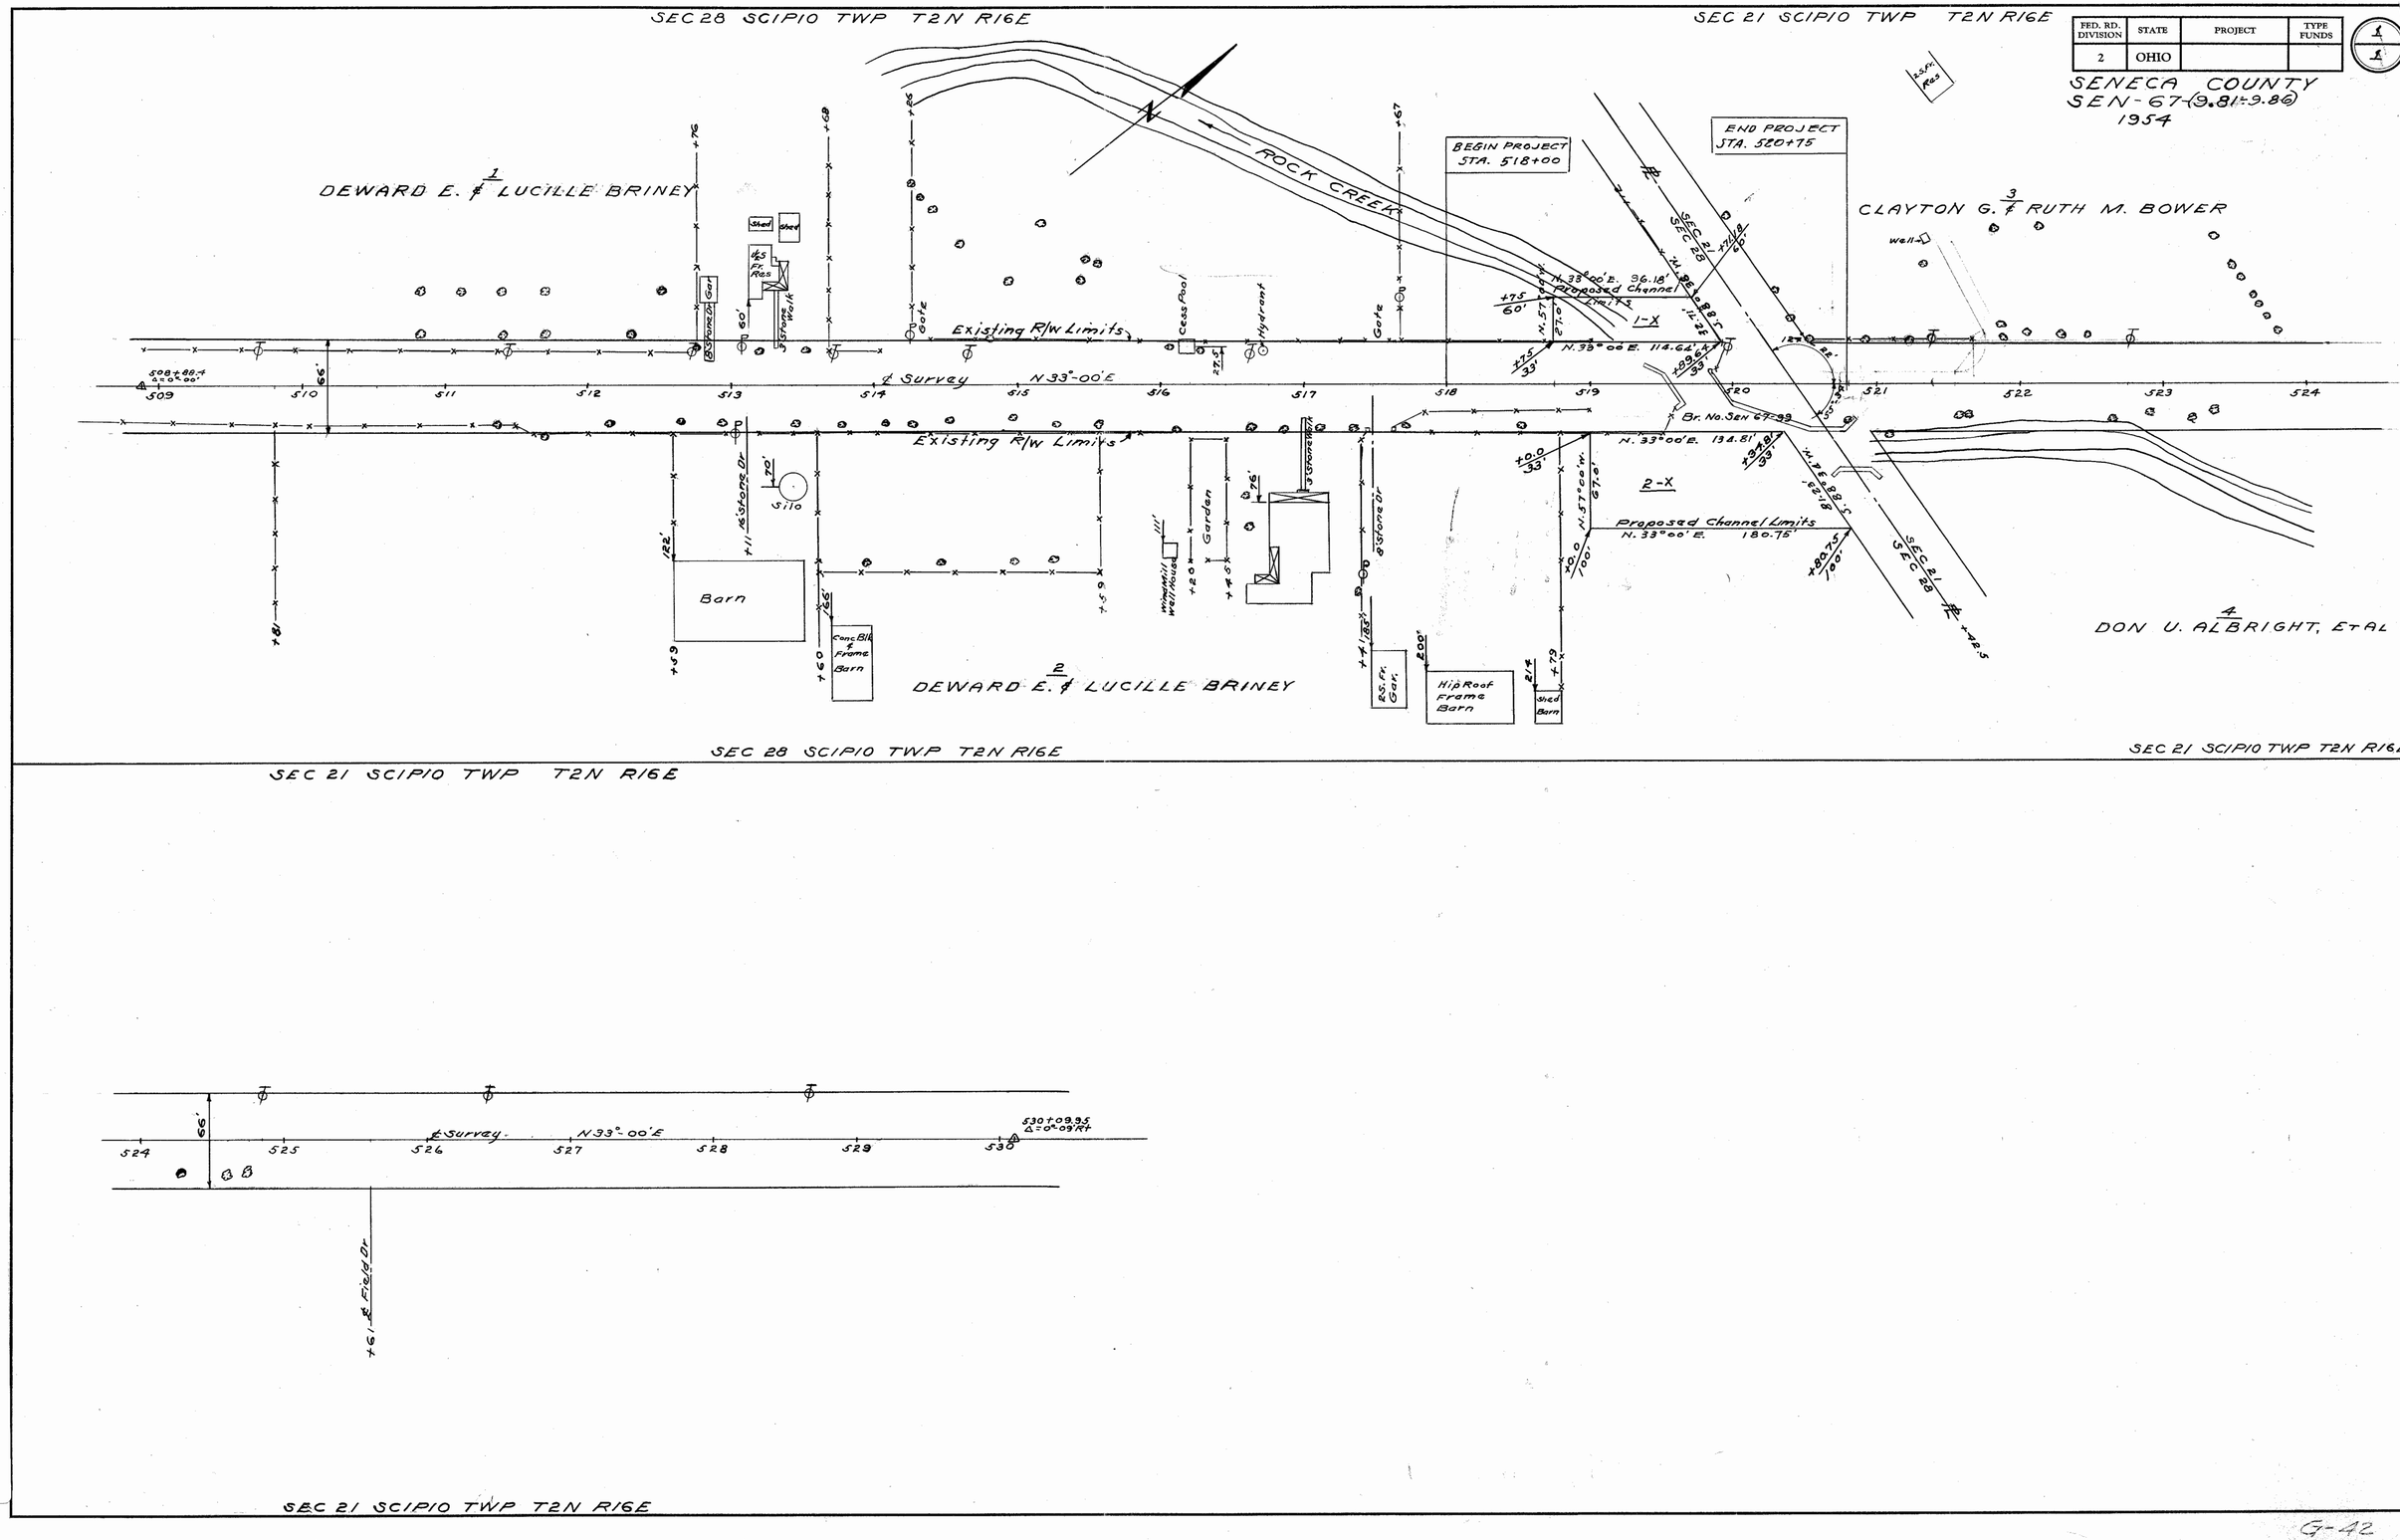
SENECA COUNTY
SEN-67-(9.81-9.86)
1954