FOR ANY QUESTIONS PLEASE CAONTACT ODOT DISTRICT 2 REAL ESTATE AT 419-353-8131

Scanned July 1997

R/W O.K

FED. AID DISTRICT	STATE	FED. AID PROJECT	FISCAL YEAR
10	OHIO		1931

1/1

S.H. 199 SECTION E TEMP. R/W
SENECA COUNTY
SR 100

Temporary Right of Way Plat for
BRIDGE OVER COUNTY HOME DITCH
Sta. 18+37 S.H. 199 Section E
Bucyrus - Tiffin Road
Seneca County - Clinton Twp.
Section 32 Twp. 2N. R 15E.

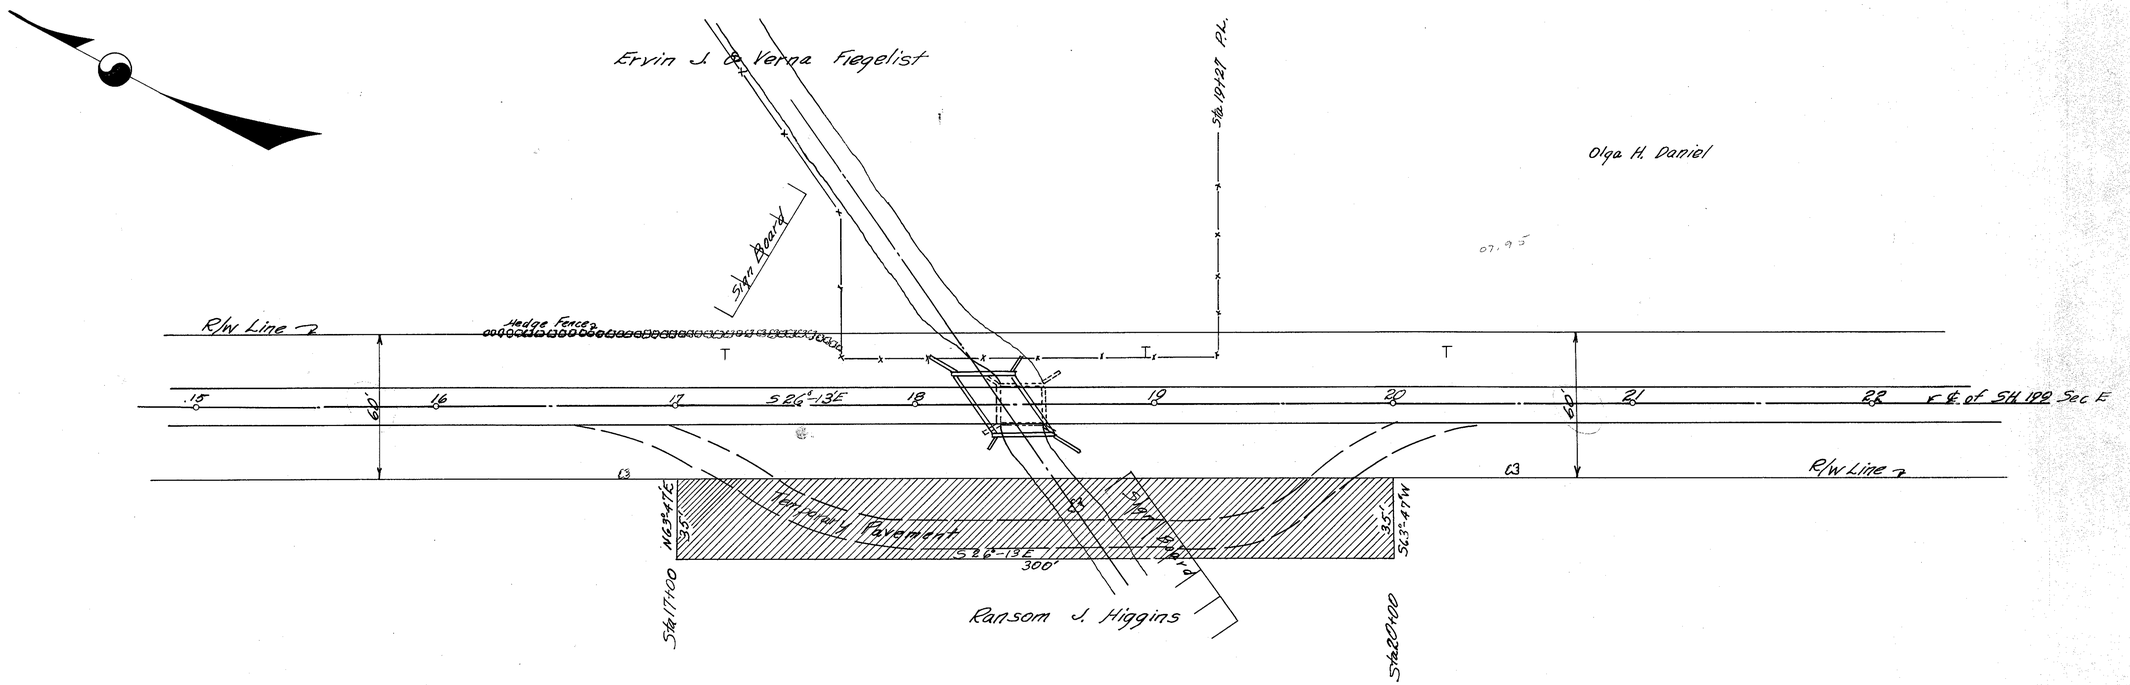

R-6100 #4 G-5