FOR ANY QUESTIONS PLEASE CAONTACT ODOT DISTRICT 2 REAL ESTATE AT 419-353-8131

STRUCTURE KEY

- RESIDENTIAL
- COMMERCIAL
- OUT-BUILDING

MONUMENT LEGEND

- EXISTING R/W MONUMENT BOX
- PROPOSED R/W MONUMENT BOX
- EXISTING CONCRETE MONUMENT
- PROPOSED CONCRETE MONUMENT
- RAILROAD SPIKE FOUND
- RAILROAD SPIKE SET
- I.R.F. IRON PIN FOUND
- I.R.F. IRON PIN FOUND W/ ID CAP
- I.R.S. IRON PIN SET W/ ID CAP
- P.R.F. IRON PIPE FOUND
- P.R.S. IRON PIPE SET
- P.K.F. P.K. NAIL FOUND
- P.K.S. P.K. NAIL SET

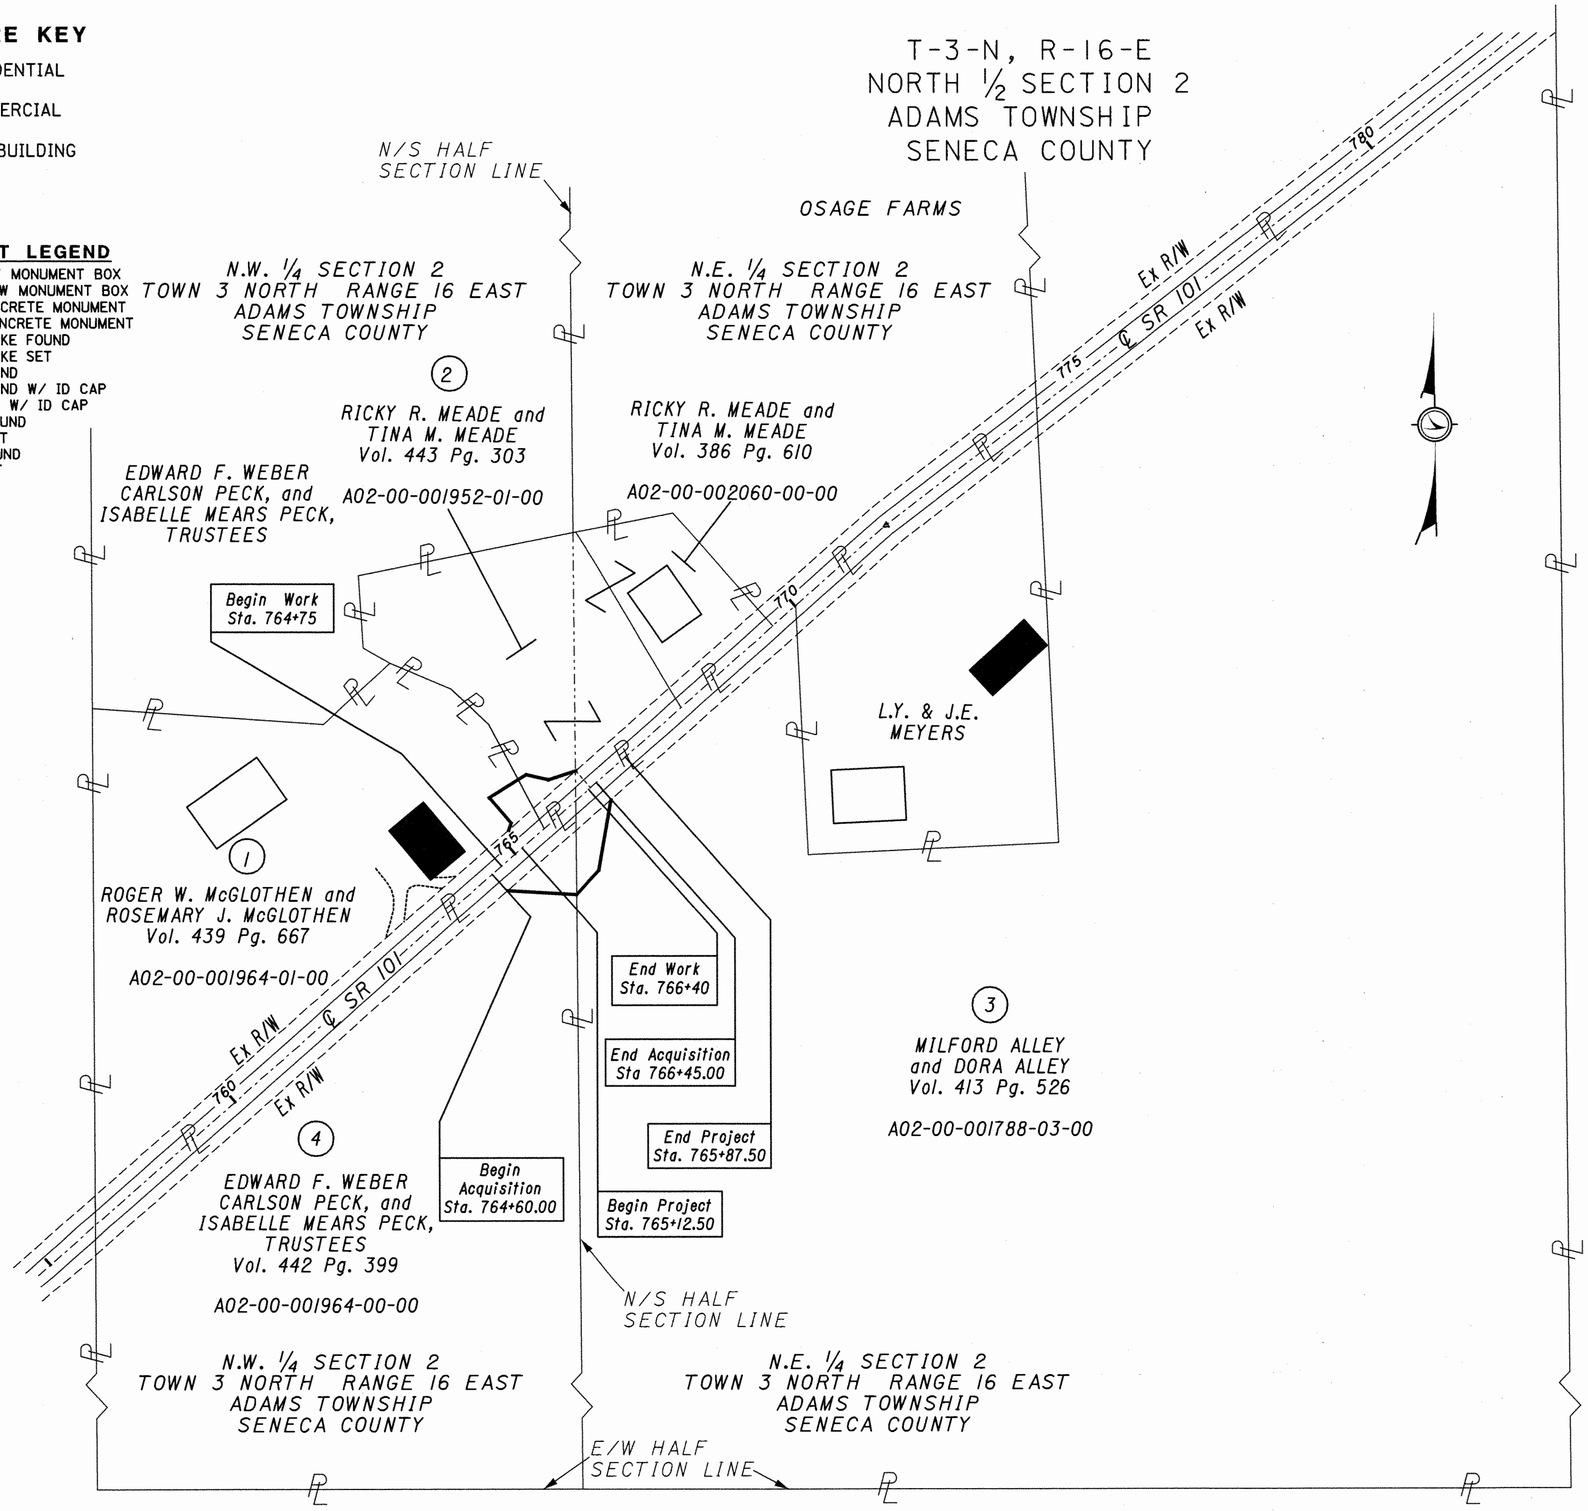

CONVENTIONAL SIGNS

- County Line
- Township Line
- Section Line
- Corporation Line or
- Fence Line (existing) (proposed)
- Center Line
- Trees, Stumps (to be removed)
- Utility Poles: Telephone, Power, Light
- Right of Way (only) — R/W
- Standard Highway Ease. — SH
- Temp. Right of Way — T
- Exist. Right of Way — Ex R/W
- Exist. Stand. High. Ease. — Ex SH
- Exist. Channel Ease. — Ex CH
- Exist. Utility Ease. — Ex U
- Property Line (in existing fence)
- Railroad or
- Guardrail (existing) (proposed)
- Construction Limits — Construction Limits

UTILITY OWNERS

SCALE IN FEET: 0, 50, 100, 200

PID NO. 22429

R/W DESIGNER C.A.L.
R/W REVIEWER C.A.L.

PROPERTY MAP

SEN-101-14.50

1/3

9/11

REV. BY	DATE	DESCRIPTION
C.A.L.	3-31-03	CHANGE PID NUMBER IN TITLE BAR

DATE COMPLETED

i:\projects\Bridge\seneca\SEN101l450\Right of Way\rm001.dgn 15-FEB-2006 9:33AM cloehrke

TOTAL NUMBER OF :

4 OWNERSHIPS
4 PARCELS
0 TOTAL TAKES
0 OWNERSHIPS WITH STRUCTURES INVOLVED
1 OWNERSHIPS WITH "P" ITEMS

NET RESIDUE = RECORD AREA - TOTAL PRO - NET TAKE

ALL AREAS IN ACRES

GRANTEE:
ALL RIGHT OF WAY ACQUIRED IN THE NAME OF THE STATE OF OHIO UNLESS OTHERWISE SHOWN.

PARCEL NO.	OWNER	SHEET NO.	OWNERS RECORD BOOK	OWNERS RECORD PAGE	AUDITOR'S PARCEL	RECORD AREA	TOTAL P.R.O.	GROSS TAKE	P.R.O. IN TAKE	NET TAKE	STRUCTURE	NET RESIDUE LEFT	NET RESIDUE RIGHT	TYPE FUND	REMARKS AND PERSONALTY	AS ACQUIRED BOOK	AS ACQUIRED PAGE
														STATE			
1-SH	ROGER W. McGLOTHEN and	4	439	667	*-001961-01	5.799	0.552	0.071	0.028	0.043		5.204				OR 216	890
	ROSEMARY J. McGLOTHEN																
2-SH	RICKY R. MEADE and	4	443	303	*-001952-01	2.083	0.169	0.089	0.055	0.034	P	1.880			Fence to be moved by owner	OR 216	894
	TINA M. MEADE		386	610	*-002060-00	0.520	0.076	0.000	0.000	0.000		0.444					
	TOTAL					2.603	0.245	0.089	0.055	0.034		2.324					
3-SH	MILFORD ALLEY and DORA ALLEY	4	413	526	*-001788-03	54.759	0.848	0.107	0.034	0.073			53.838			OR 216	898
4-SH	EDWARD F. WEBER, CARSON PECK	4	442	399	*-001964-00	31.159	2.045	0.184	0.093	0.091			29.023			OR 225	110
	ISABELLE MEARS PEAK and																
	THEIR SUCCESSORS, TRUSTEES													STATE			

* DENOTES A02-00 PREFIX TO AUDITOR'S PARCEL NUMBER

REV. BY	DATE	DESCRIPTION
C.A.L.	3/31/03	CHANGE PID # AND STATE JOB #

FIELD REVIEW BY DATE:
OWNERSHIP VERIFIED BY DATE:
DATE COMPLETED December 19, 2002

FEDERAL PROJECT NO.
PID NO. 22429
STATE JOB NO. 423240
R/W DESIGNER C.A.L.
R/W REVIEWER C.A.L.

SUMMARY OF ADDITIONAL RIGHT OF WAY

SEN-101-14.50

I:\projects\Bridge\seneca\SEN101l450\Right of Way\rs001.dgn 15-FEB-2006 9:51AM cloehrke

NOTE: THE EXISTING R/W WIDTH AND LOCATION WERE DETERMINED USING EXISTING R/W PLAN I.C.H. 271 SEC J. SENECA CO AS FOUND AT ODOT D-2 IN BOWLING GREEN, OHIO

NOTE: ALL R/W SHALL BE REFERENCED FROM THE ℄ R/W SR 101

T-3-N, R-16 E
NORTH ½ SECTION 2
ADAMS TOWNSHIP
SENECA COUNTY

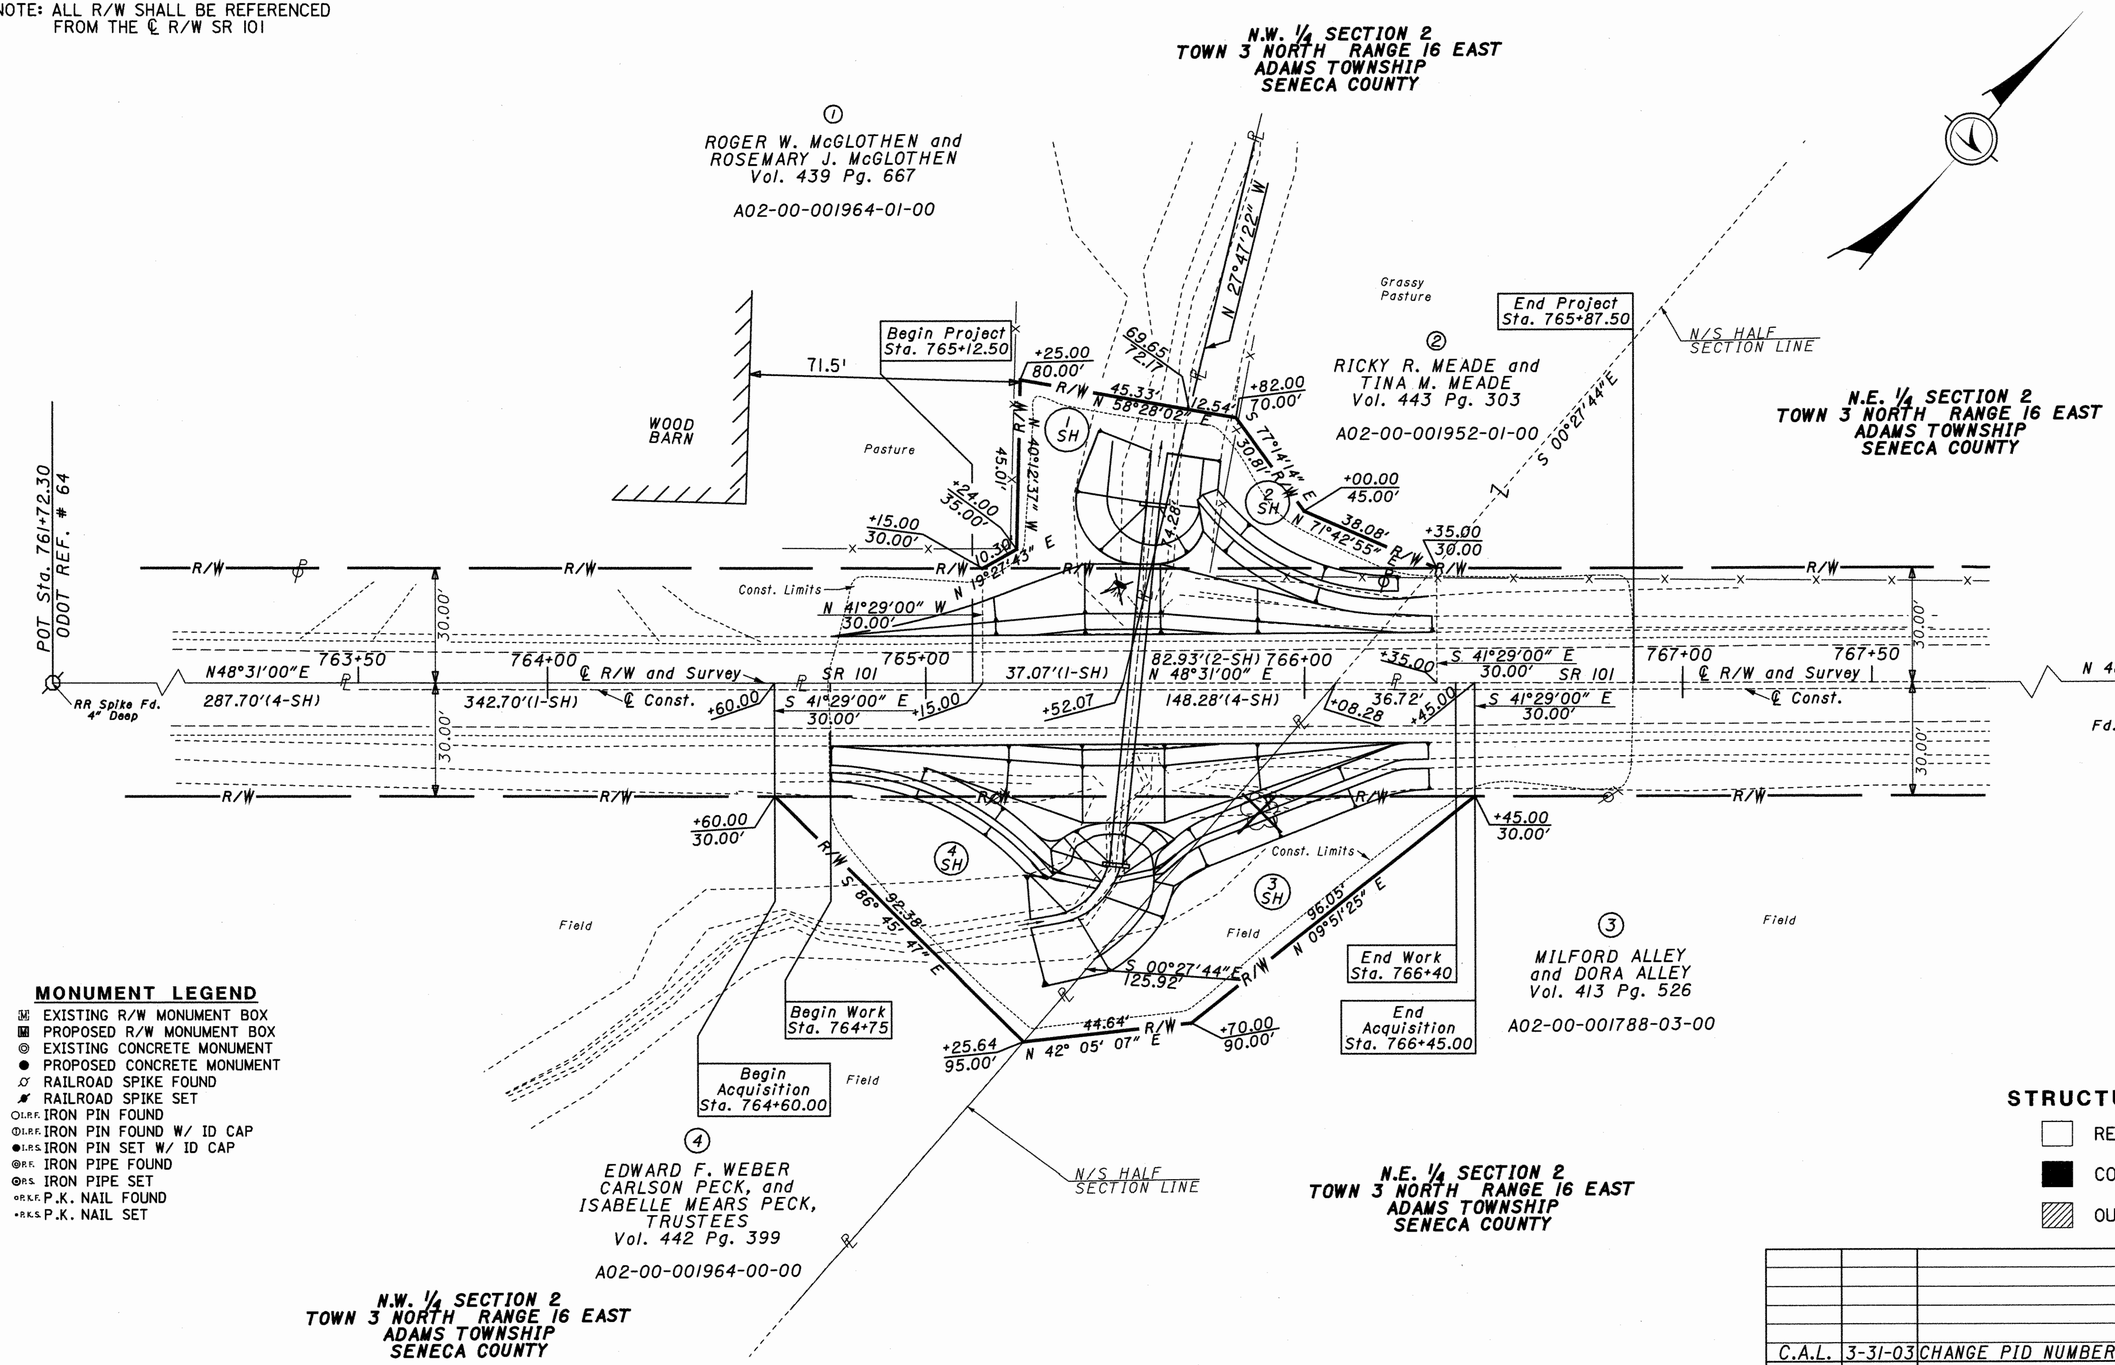

MONUMENT LEGEND

- EXISTING R/W MONUMENT BOX
- PROPOSED R/W MONUMENT BOX
- EXISTING CONCRETE MONUMENT
- PROPOSED CONCRETE MONUMENT
- RAILROAD SPIKE FOUND
- RAILROAD SPIKE SET
- I.R.F. IRON PIN FOUND
- I.R.F. IRON PIN FOUND W/ ID CAP
- I.R.S. IRON PIN SET W/ ID CAP
- P.F. IRON PIPE FOUND
- P.S. IRON PIPE SET
- P.K.F. P.K. NAIL FOUND
- P.K.S. P.K. NAIL SET

STRUCTURE KEY

- RESIDENTIAL
- COMMERCIAL
- OUT-BUILDING

REV. BY	DATE	DESCRIPTION
C.A.L.	3-31-03	CHANGE PID NUMBER IN TITLE BAR

DATE COMPLETED December 19, 2002

SCALE IN FEET 0 10 20 40

PID NO. 22249

R/W DESIGNER C.A.L.
R/W REVIEWER C.A.L.

RIGHT OF WAY PLAN
STA. 763+50 TO STA. 767+50

SEN-101-14.50

3/3

i:\projects\Bridge\seneca\SEN101l450\Right of Way\rp001.dgn 15-FEB-2006 9:52AM cloehrke