FOR ANY QUESTIONS PLEASE CAONTACT ODOT DISTRICT 2 REAL ESTATE AT 419-353-8131

9-2

SE 1/4 SECTION 31, SCIPIO TWP. T2N, R16E

FHWA REGION	STATE	PROJECT	
5	OHIO		

15/15

SEN-224-20.71

JOB NO. 027980 R/W Only 1/1

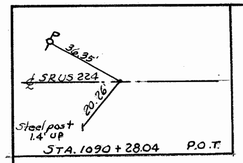

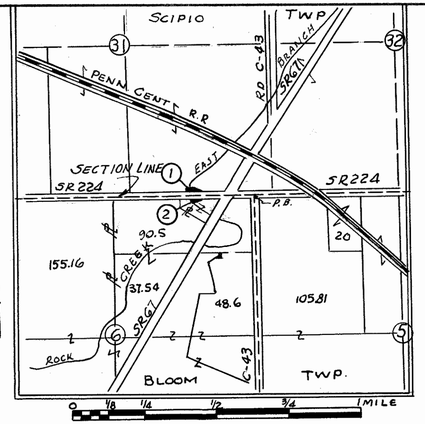

SCALE 1" = 1320'

LOCATION PLAN

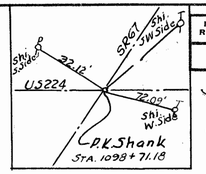

JOHN V. WURM
144.70 AC.

Sta. 1094+83.00 Survey = Sta. 0+00 @ North & South

BEGIN PROJECT & WORK
STA. 1093+24.00
S.L.M. 20.71
BRS-376( )

END PROJECT & WORK
Sta. 1096+50.00
SLM. 20.77
BRS-376( )

1-T CONT. 0.028 Ac.

1 CONT 0.071 Ac.±

ROCK CREEK

1094+85 68' S88°13'00"E 60.00'

1095+45 68'

1095+45 48'

1094+85 48' S88°13'00"E 60.00'

1094+85 30'

N1°47'00"E 30.00'

S1°47'00"W 30.00'

10'-8" F. Cond

6" Steel Pipe

S01°47'00"W 8.00'

Construction Limits

EXISTING 10" PLASTIC PIPE

1095+40

R/W

105.48'

S82°46'35"E 25.50'

1096+50 30'

Steel Post 0.7' FROM R/W +85 39.24'

Woven wire fence (poor condition)

EXISTING R/W

S88°13'00"E 165.00'

6" small trees

Woven wire fence (poor condition)

EXIST R/W

Construction Limits

25' Paved Berm 2'± Aggregate Berm

SR US 224

1092 1093 1094 1095 1096 1097 1098

℄ OF SURVEY & CONSTRUCTION S88°13'00"E 625.25'

1092+45.93

Butt joint

165.00'

1095+84 66.00'

Butt Joint

221.18'

SEC. 31, SCIPIO TWP.

SEC. 6, BLOOM TWP. S88° 13' 00"E

1098+71.18 US 224

26238'

2'± Aggregate Berm

Underground telephone cable

Small trees & brush

Ex. R/W

+38.5 +99.5 28 12'CLR

+73 12'

4" 4" 4"

4" Plastic Pipe

℄ 18" Dia. Dr.

+50 +79

Construction Limits

1094+85 ℄

1094+93 30'

Twin 4"

2-X CONT. 0.003 Ac.

Begin Approach Slab Sta. 1094+73.50

1095+00.75 44.63'

Sta. 1094+28.50

Bridge Limits = 46.17'

Sta. 1095+44.67

Sta. 1095+90.00 EAST BOUND

℄ South

N36°07'E

S26°30'04"E 167.67'

N26°30'04"W 30.00'

1095+80 30' 4"

1095+90 40'

Construction Limits

Small trees & brush Cont. 0.052 Ac.±

End Approach Slab Sta. 1095+69.67

2 KEITH L. MOYER & GAIL L. MOYER 3.136 Ac.

CATHERINE F. EGBERT 107.54 Ac.

℄ N0°57'35"E 144.29'

+10 105' +45.5 108'

1ST FR. RES.

(SR US 224) 1097+30.2 30

(SR67) 391+25 80'

SR US 224 1097+46.02 40.87'

80'

391'

70'

SR67

N36°17'00"E ℄

428.90'

390'

EXISTING R/W

CHANNEL EASEMENT 80' (1965)

40' 40'

EXISTING R/W N36°17'00"E

R=160' L=76.80'

R=200' L=100'

R=240' L=114.00'

101.47'

52-G7 392+89.57 SR US 224 1098+71.18 Co. Rd. #43

BLOOM TWP. EAST LINE SEC. 6 1101+33.56 Co. Rd. #43 — NE CORNER SEC. 6, BLOOM TWP.

R/W SUMMARY

PAR. NO.	OWNER	DEED RECORD VOL.	DEED RECORD PAGE	DEED AREA ACRES	TOTAL PRO ACRES	TOTAL TAKE ACRES	PRO IN TAKE ACRES	NET TAKE ACRES	RESIDUE ACRES	REMARKS	AS ACQUIRED VOL.	AS ACQUIRED PAGE
1	JOHN V. WURM	353	512	144.70	0.942	0.150	0.113	0.037	143.72		405	710
1-T								0.028				
2	KEITH L. MOYER &	383	477	3.136	1.180	0.052	0.044	0.008	1.948			
2-X	GAIL L. MOYER							0.003				

NE 1/4 SECTION 6, BLOOM TWP, T1N, R16E

PARCEL NO.	DATE	REMARKS
1	10/17/84	REDUCE AREA TAKE

SEN-224-20.74

9-10S