




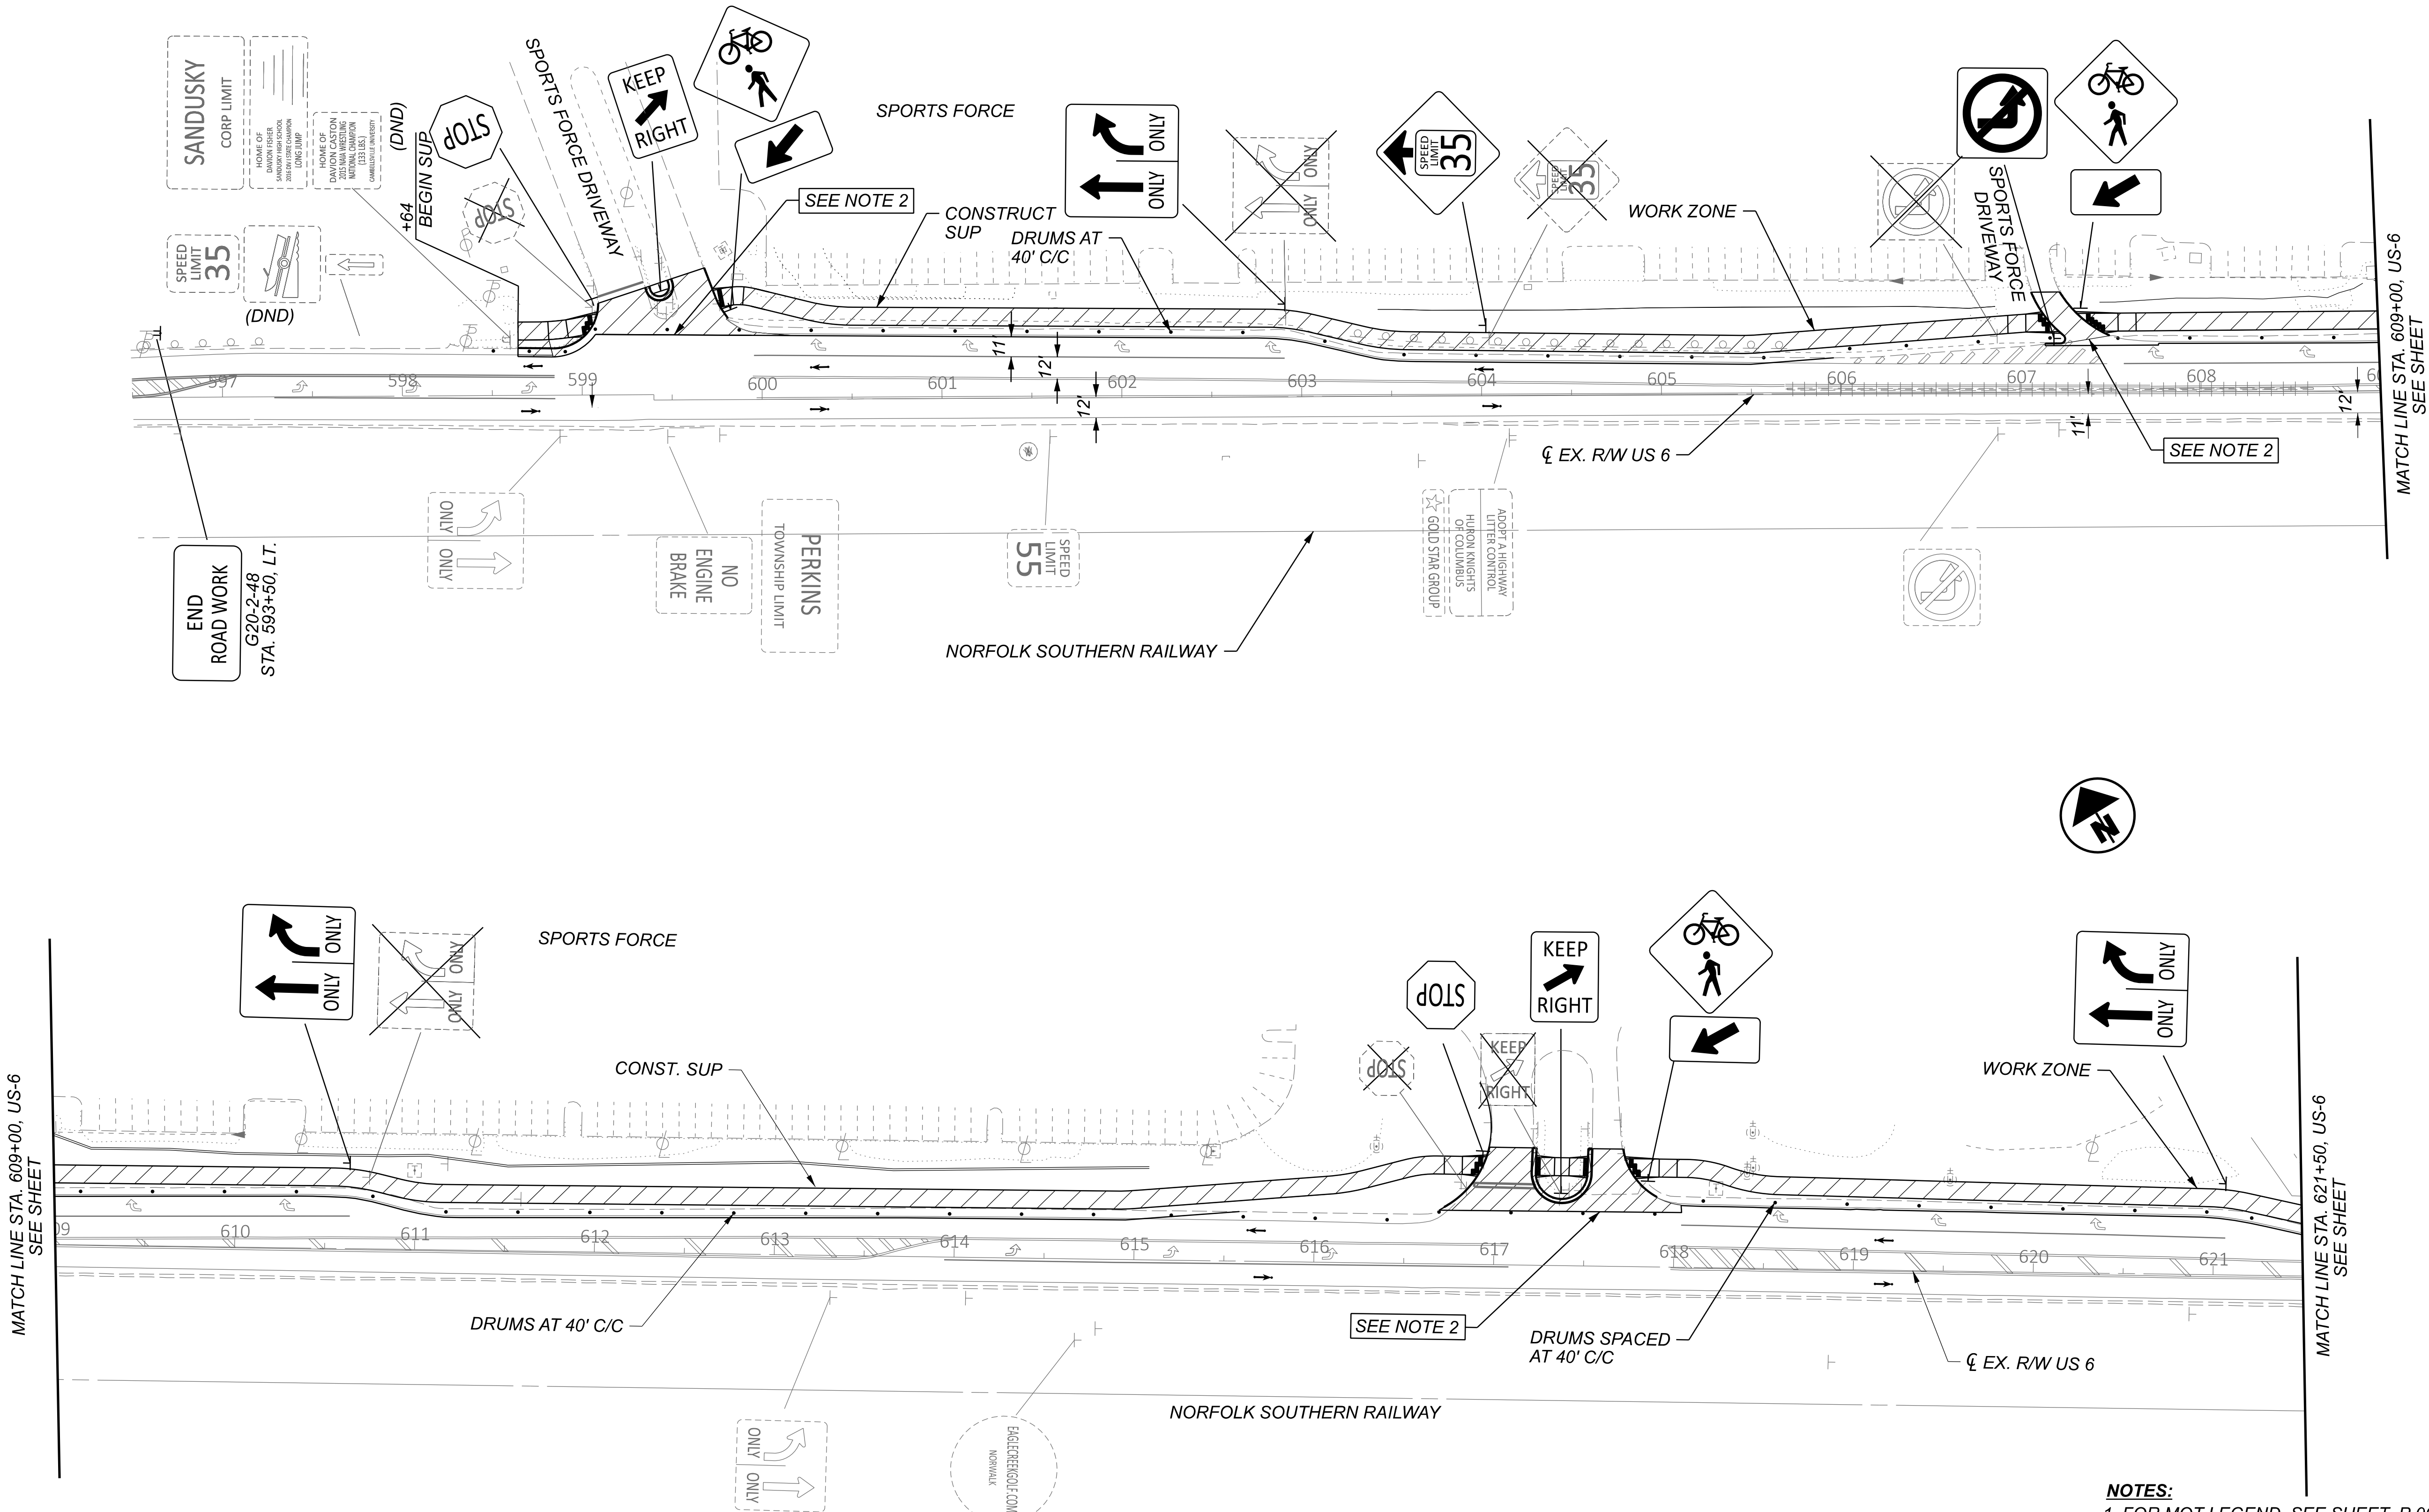


- NOTES:**
1. FOR MOT LEGEND, SEE SHEET P.068.
 2. FOR PROPOSED SIGNING AND MARKING DETAILS, SEE TRAFFIC CONTROL PLANS.
 3. MAINTAIN ACCESS TO DRIVES OR SIDE ROADS AT ALL TIMES. USE FLAGGING OPERATION AS NECESSARY.

MAINTENANCE OF TRAFFIC - PRE-PHASE (2026 CONSTRUCTION)
US 6 - BEGIN PROJECT TO STA. 621+50

DESIGN AGENCY	
TRANSYSTEMS	
400 W. WATSONWIDE BLVD., STE 225 COLUMBUS, OHIO 43215	
DESIGNER	
SSA	
REVIEWER	
SS 02/28/24	
PROJECT ID	
116570	
SHEET	
P.124	TOTAL 782

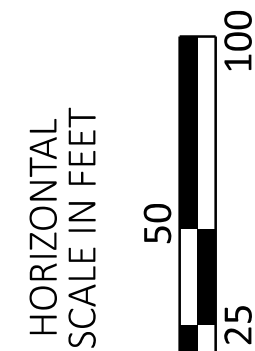


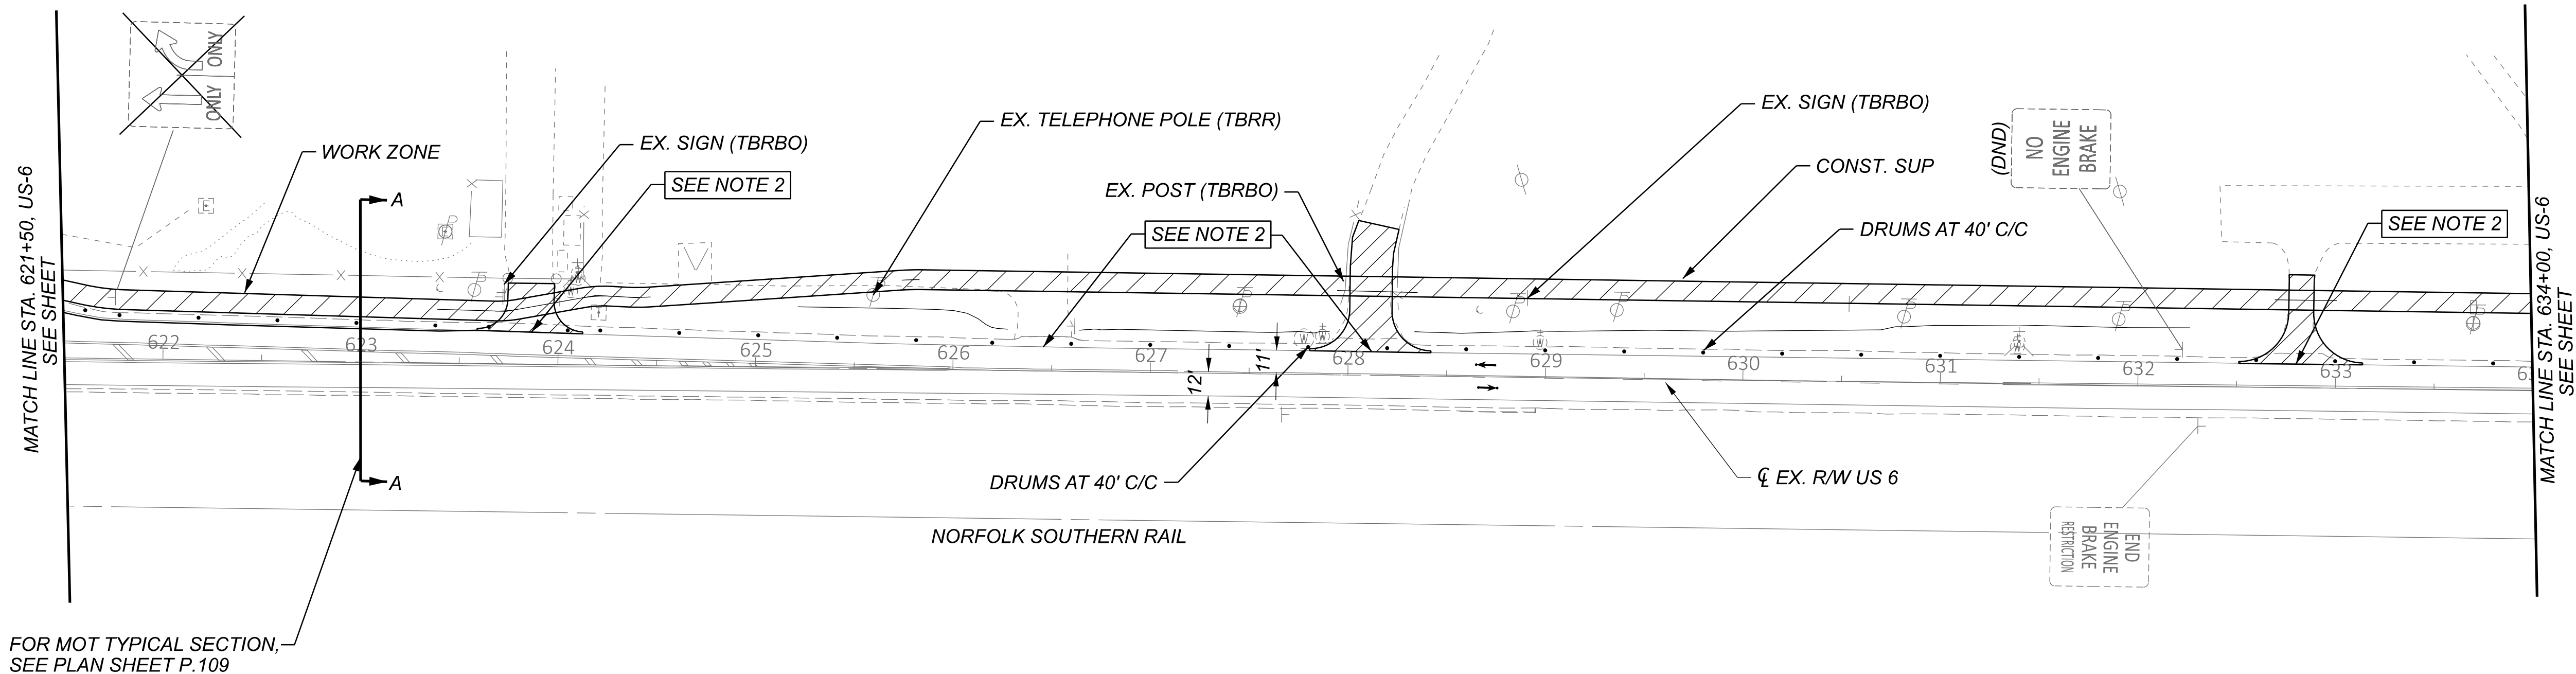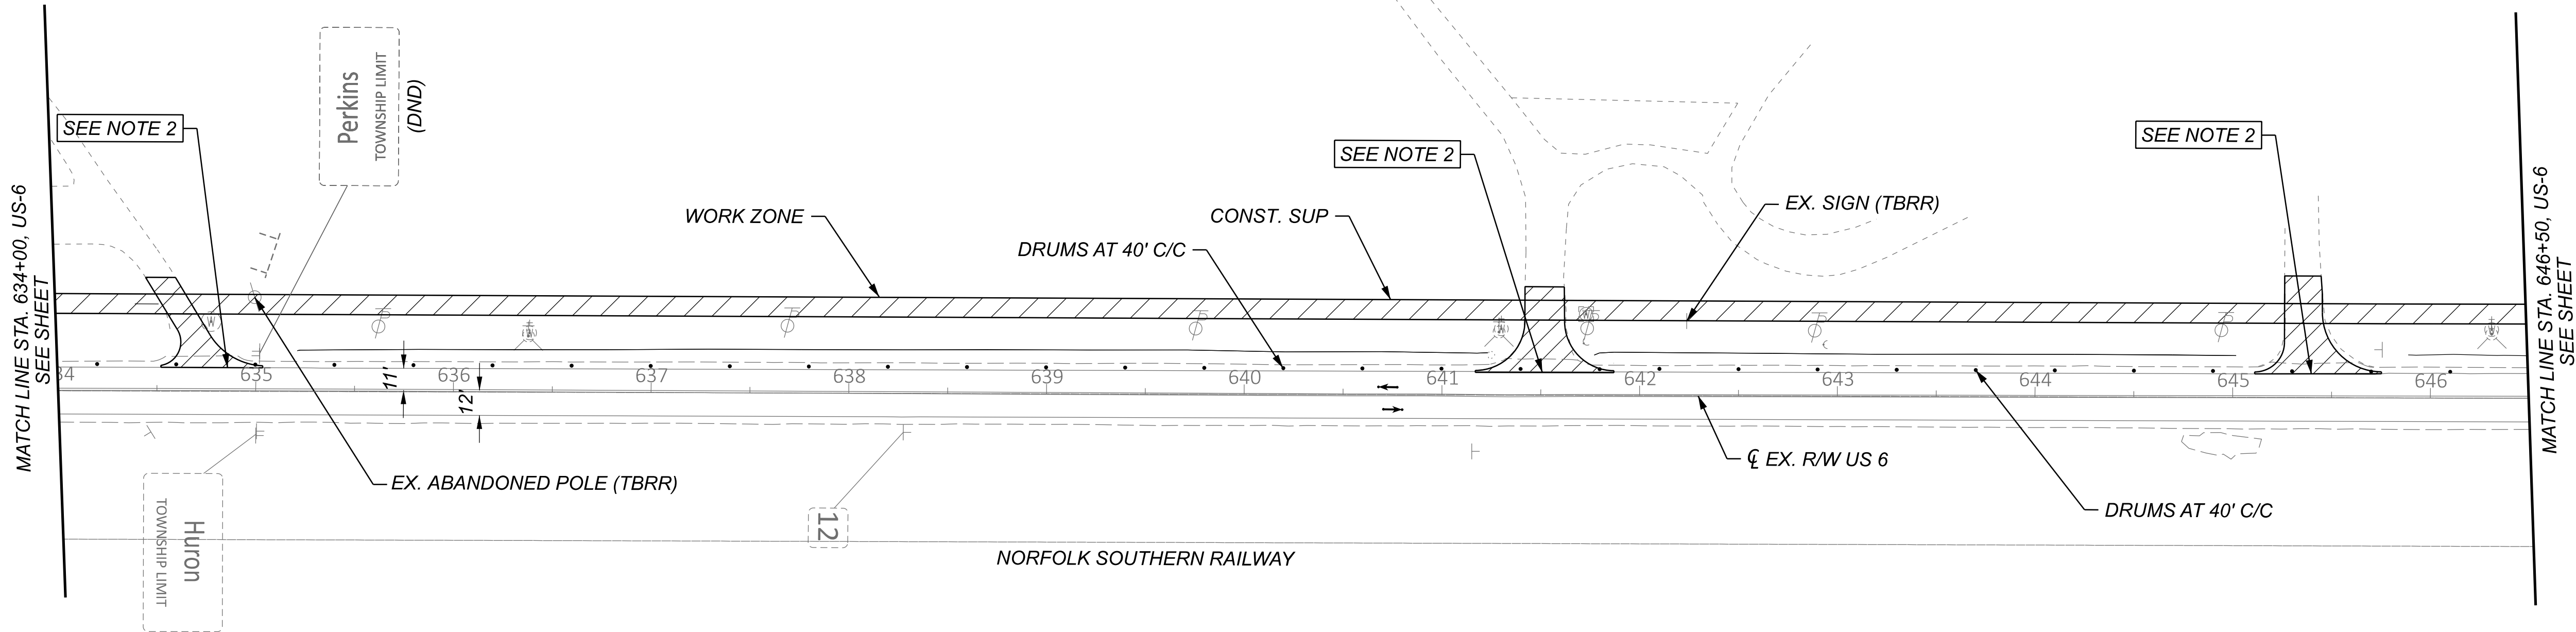

- NOTES:**
1. FOR MOT LEGEND, SEE SHEET P.068.
 2. FOR PROPOSED SIGNING AND MARKING DETAILS, SEE TRAFFIC CONTROL PLANS.
 3. MAINTAIN ACCESS TO DRIVES OR SIDE ROADS AT ALL TIMES. USE FLAGGING OPERATION AS NECESSARY.


DESIGN AGENCY	
TRANSYSTEMS 400 W. WATSONWIDE BLVD., STE. 225 COLUMBUS, OHIO 43215	
DESIGNER	SSA
REVIEWER	SS
PROJECT ID	02/28/24
SHEET	116570
TOTAL	782

MAINTENANCE OF TRAFFIC - PRE-PHASE (2026 CONSTRUCTION)
US 6 - STA. 621+50.00 TO STA. 646+50.00

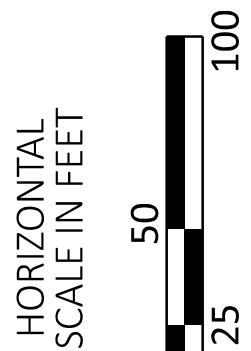

ERI-US 0006-CONNECTIVITY CORRIDOR

MODEL: CLP_SUP 1 - Plan 5-6 [Sheet] PAPER SIZE: 34x22 (in.) DATE: 6/9/2025 TIME: 1:42:25 PM USER: adlayton
 www\ohiodr-pw.bentley.com:ohiodr-pw-02\Documents\01 Active Projects\District 03\Erie\116570\402-Engineering_TransSystems\MOT\Sheets\116570_MP000_2026.dgn

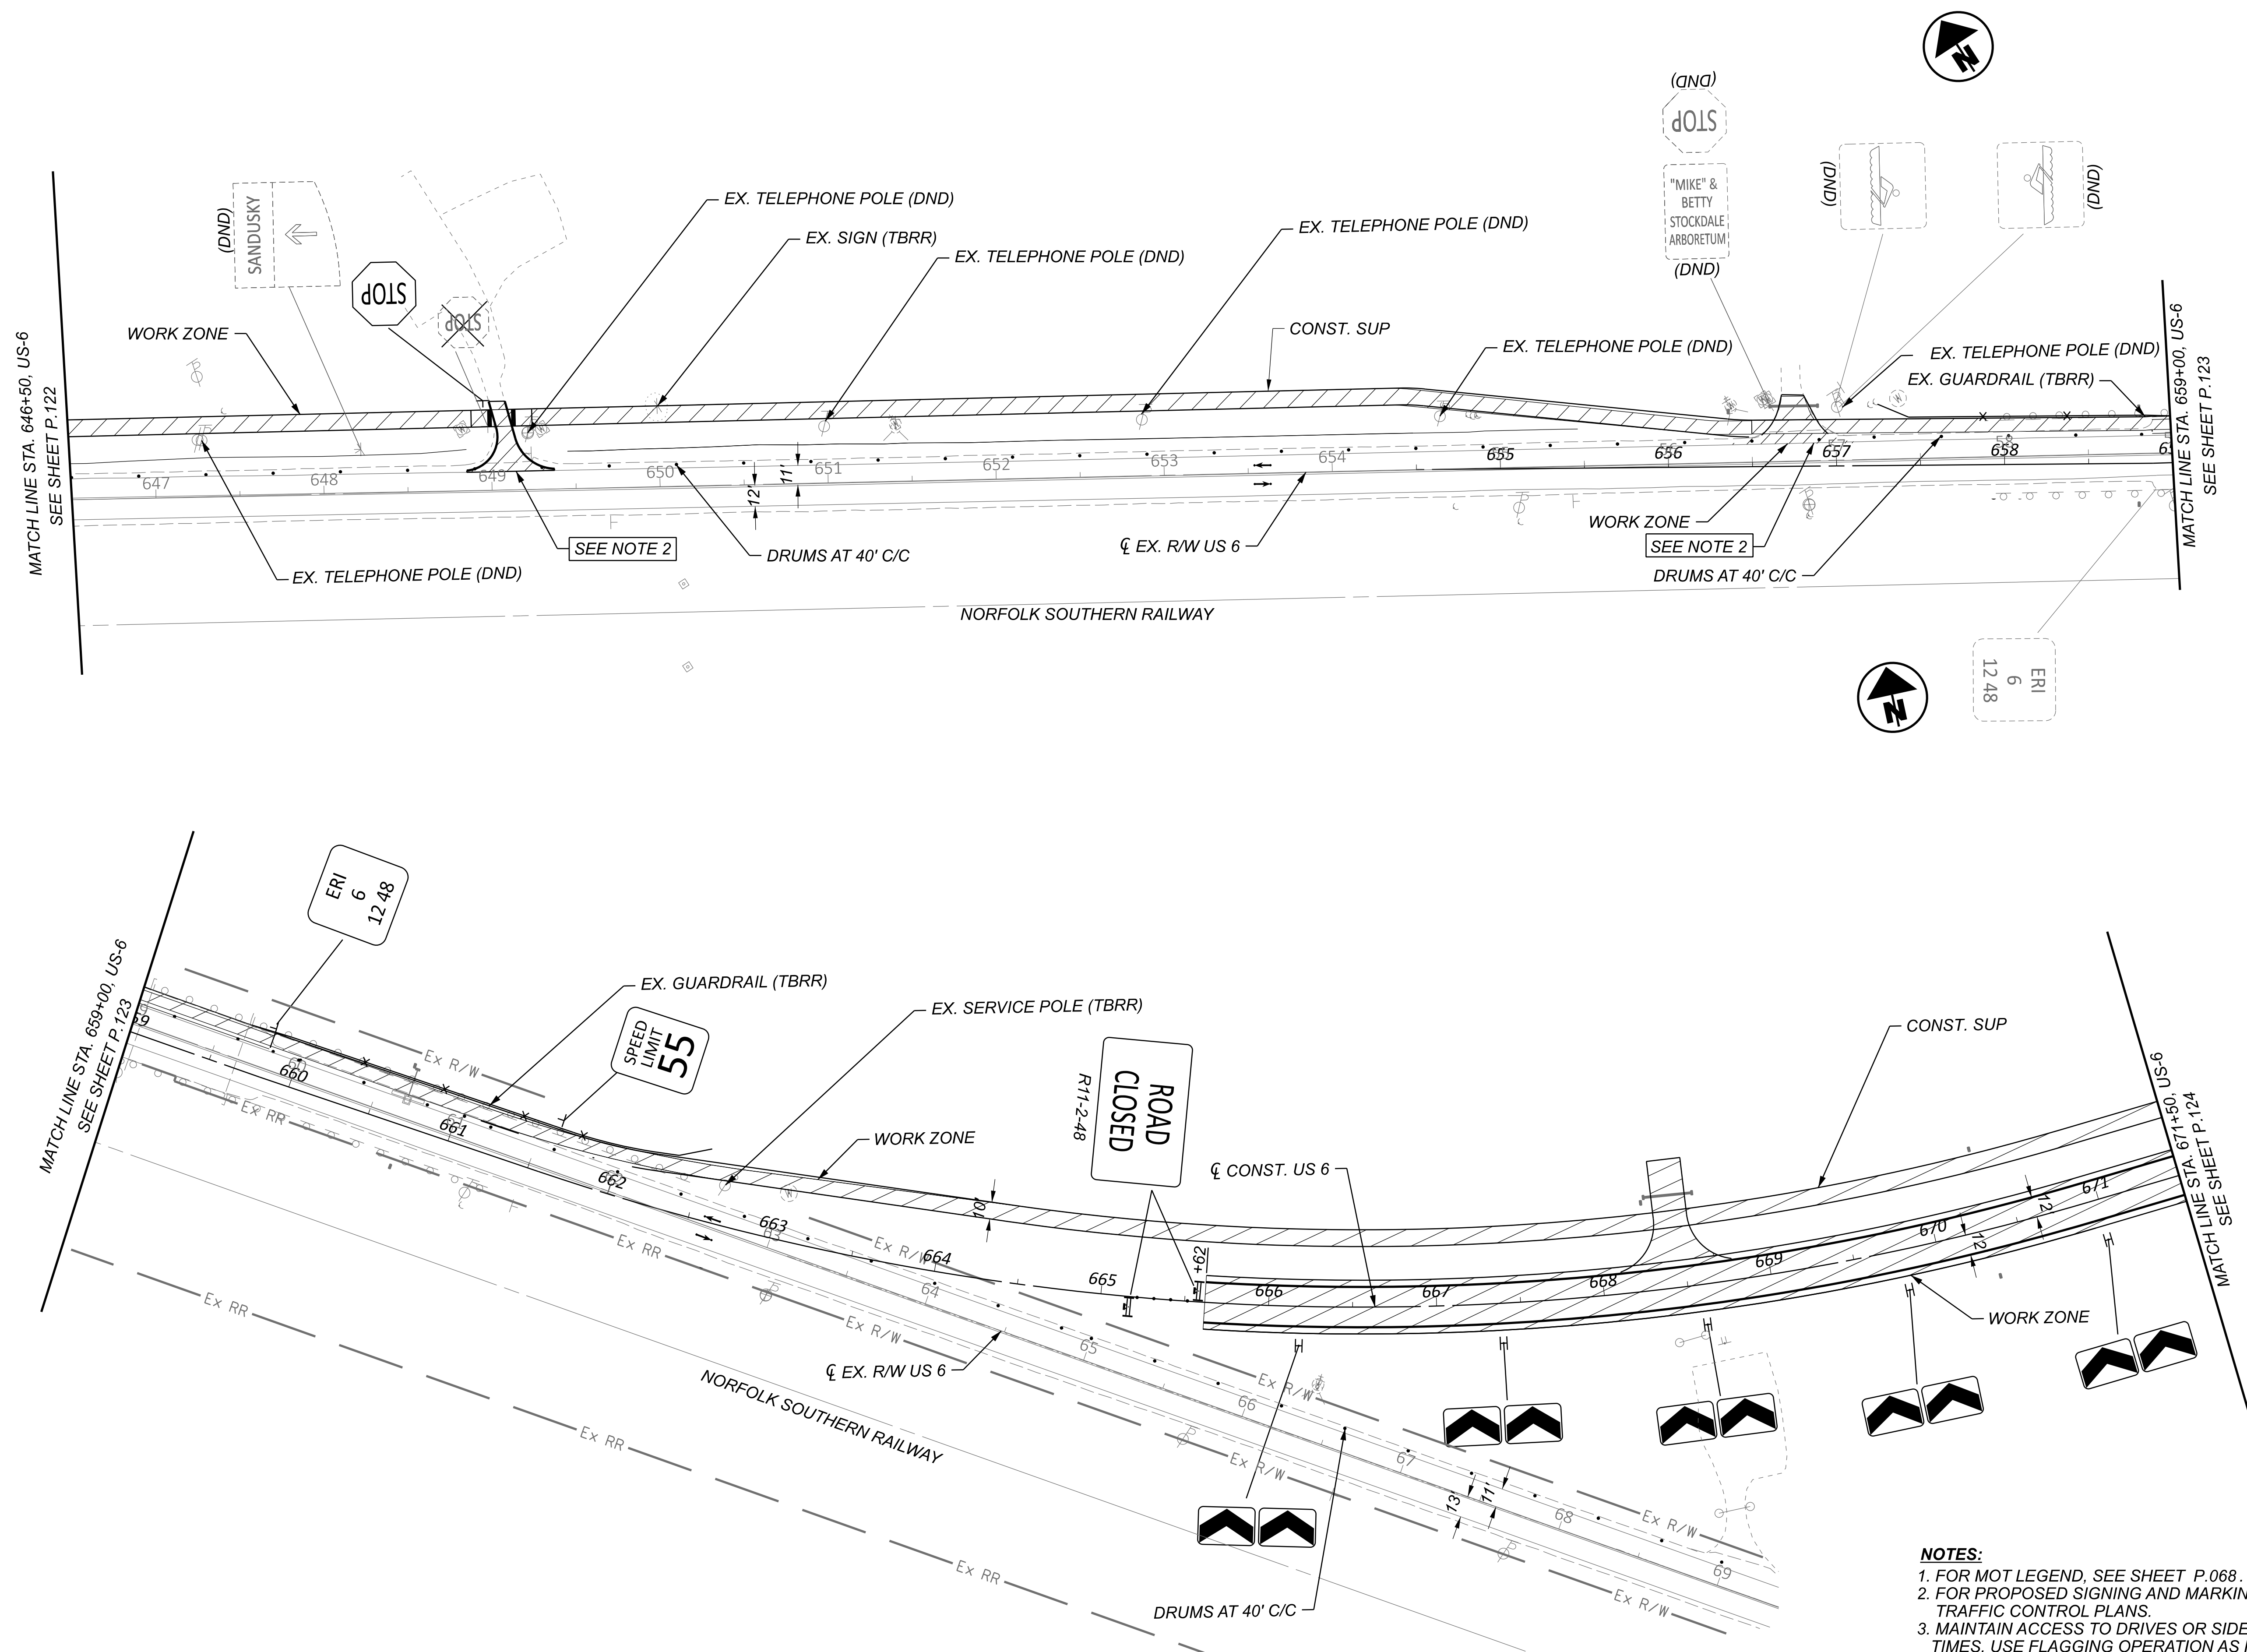


NOTES:


1. FOR MOT LEGEND, SEE SHEET P.068.
2. FOR PROPOSED SIGNING AND MARKING DETAILS, SEE TRAFFIC CONTROL PLANS.
3. MAINTAIN ACCESS TO DRIVES OR SIDE ROADS AT ALL TIMES. USE FLAGGING OPERATION AS NECESSARY.

TRANSYSTEMS
600 W. NATIONWIDE BLVD., STE 225
COLUMBUS, OHIO 43215

DESIGNER	
SSA	
REVIEWER	
SS	02/28/24
PROJECT ID	
116570	
SHEET	TOTAL
P.126	782


MAINTENANCE OF TRAFFIC - PRE-PHASE (2026 CONSTRUCTION)
US 6 - STA. 646+50.00 TO STA. 671+50.00

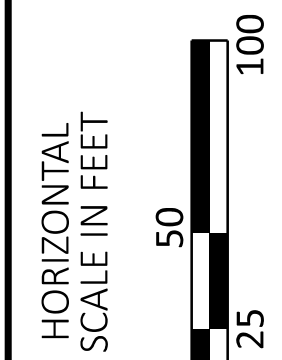

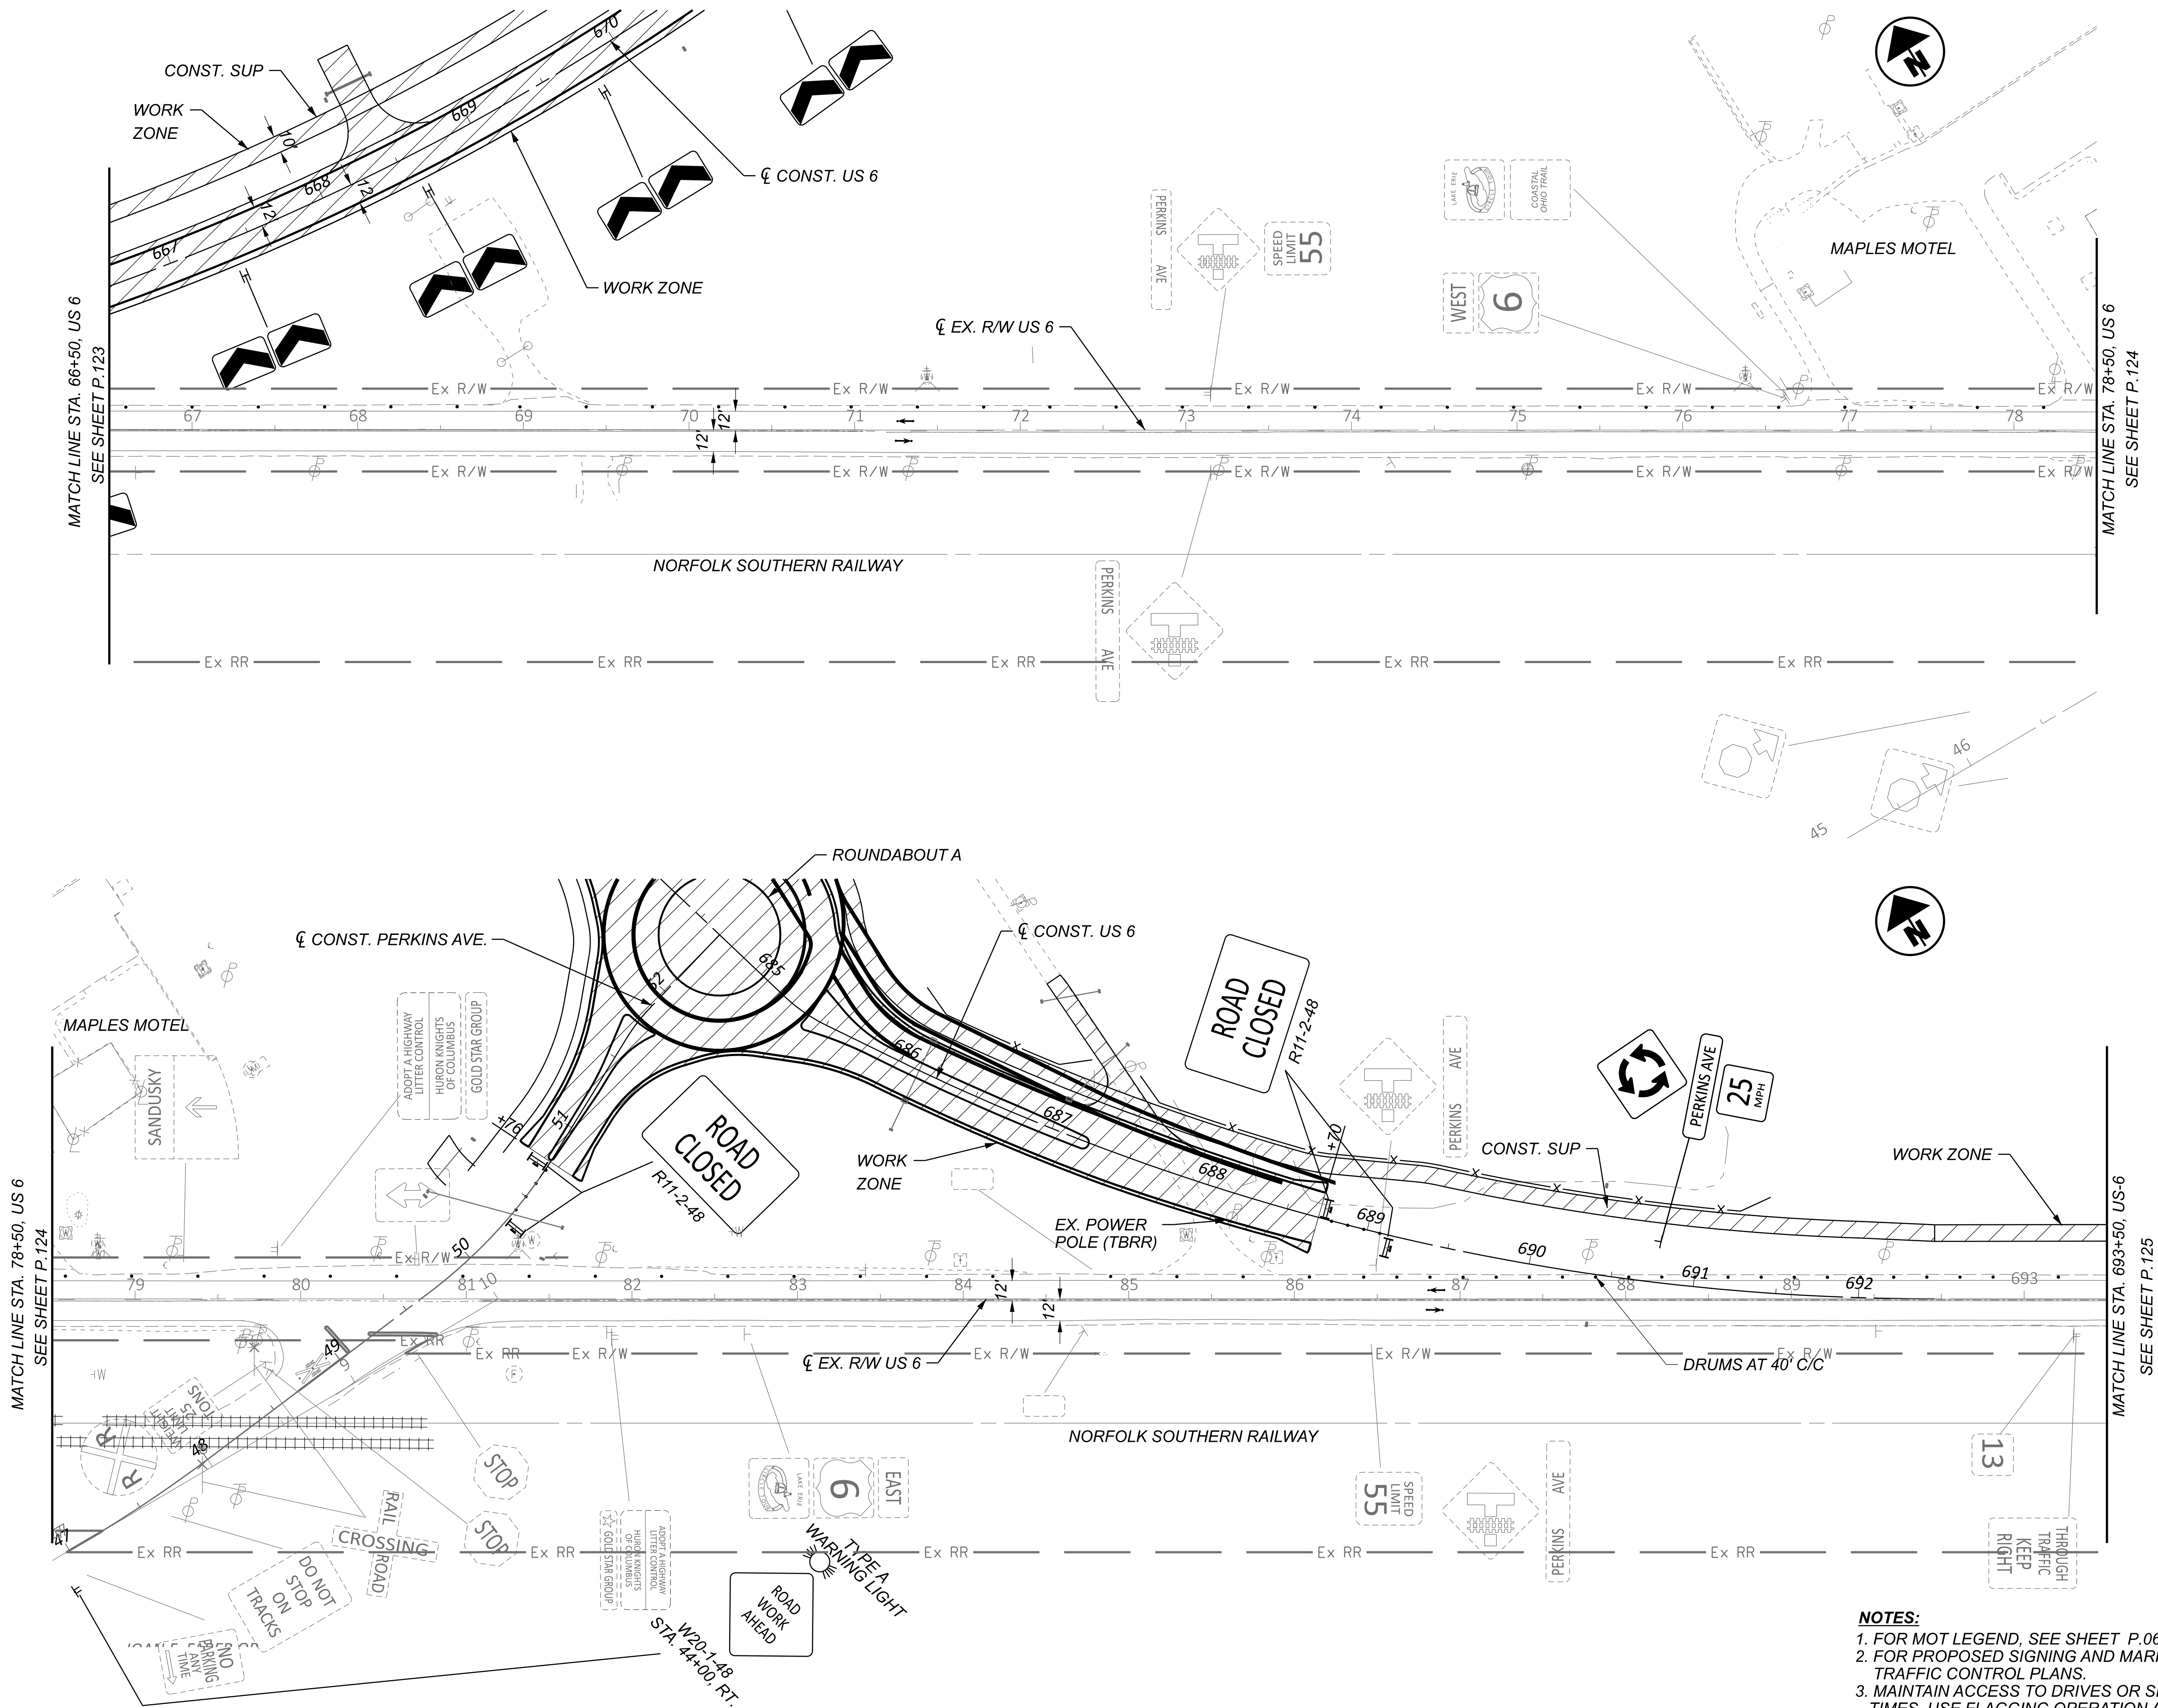


NOTES:
1. FOR MOT LEGEND, SEE SHEET P.068.
2. FOR PROPOSED SIGNING AND MARKING DETAILS, SEE TRAFFIC CONTROL PLANS.
3. MAINTAIN ACCESS TO DRIVES OR SIDE ROADS AT ALL TIMES. USE FLAGGING OPERATION AS NECESSARY.

MAINTENANCE OF TRAFFIC - PRE-PHASE (2026 CONSTRUCTION)
US 6 - STA. 67+00.00 EX. US 6 TO 693+50.00 CONST. US 6 SUP

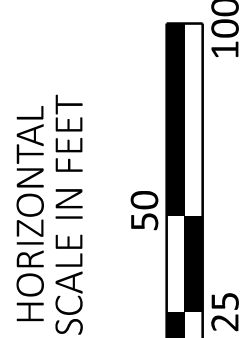


TRANSYSTEMS 400 W. NATIONWIDE BLVD., STE 225 COLUMBUS, OHIO 43215	
DESIGNER	SSA
REVIEWER	SS 02/28/24
PROJECT ID	116570
SHEET	TOTAL
P.127	782

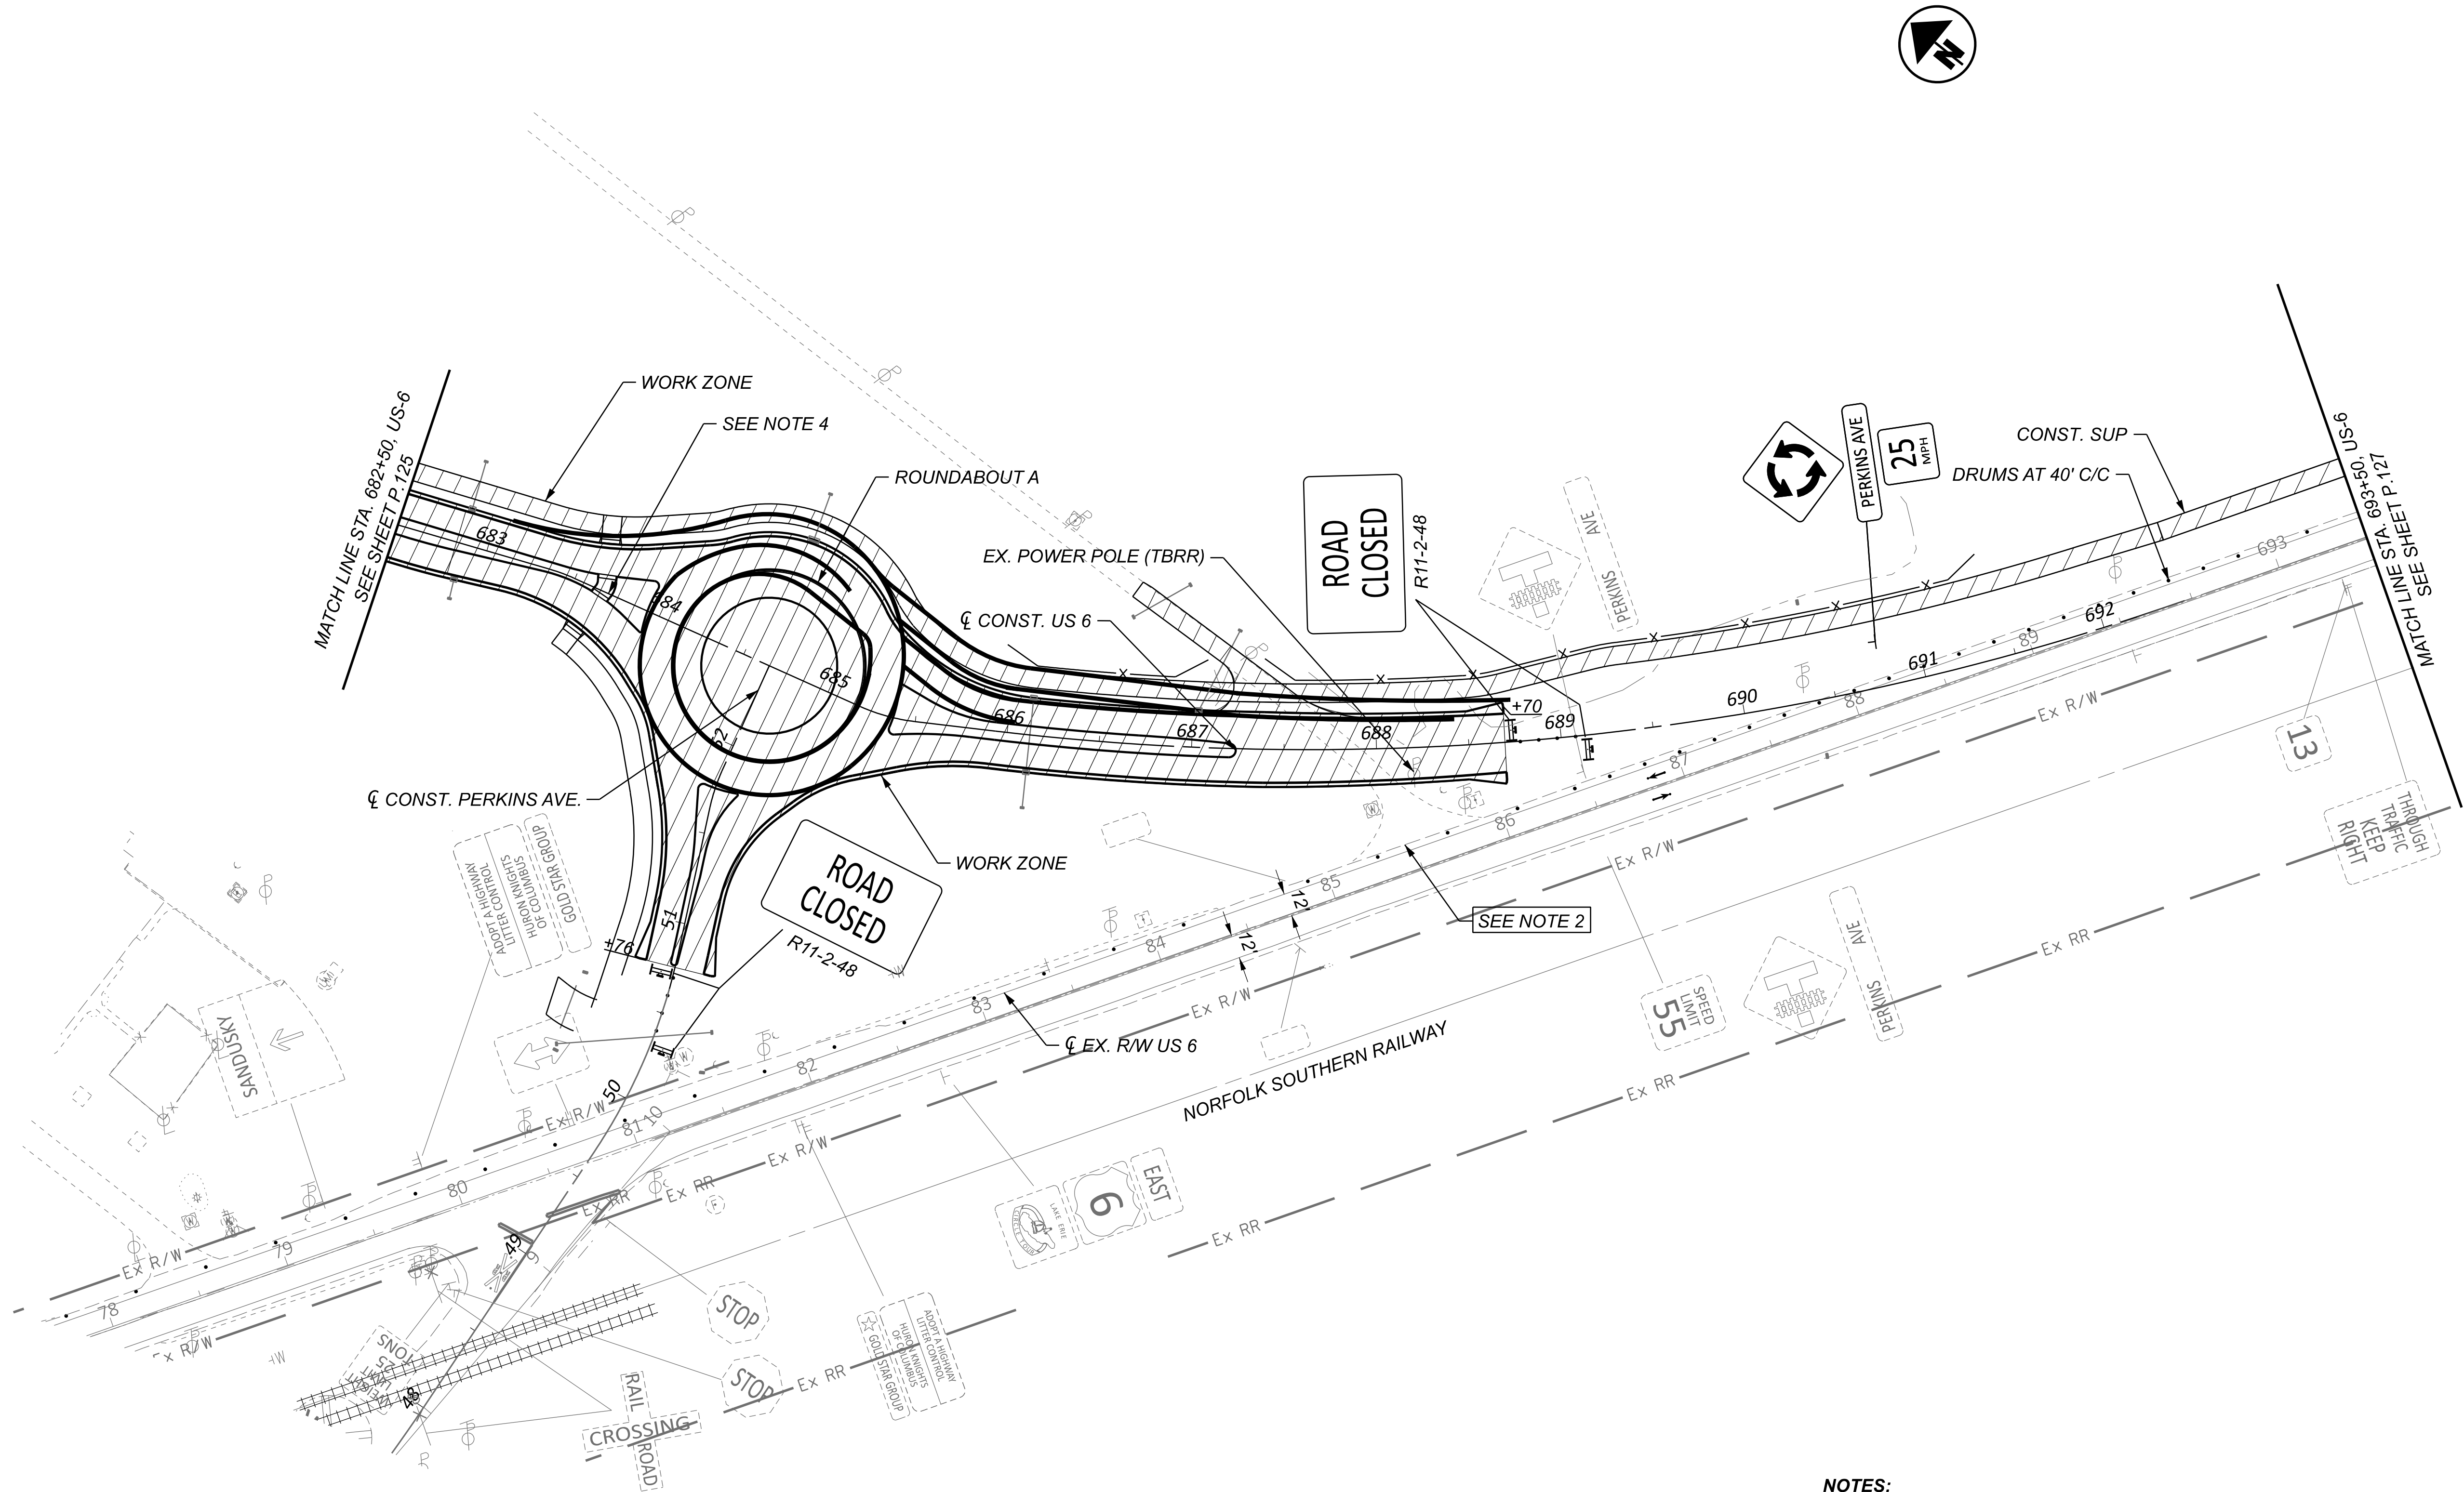

- NOTES:**
1. FOR MOT LEGEND, SEE SHEET P.068.
 2. FOR PROPOSED SIGNING AND MARKING DETAILS, SEE TRAFFIC CONTROL PLANS.
 3. MAINTAIN ACCESS TO DRIVES OR SIDE ROADS AT ALL TIMES. USE FLAGGING OPERATION AS NECESSARY.
 4. SOIL STABILIZATION WILL BE REQUIRED ALONG CENTERLINE OF CONSTRUCTION US 6 STA. 681+50 TO 692+50 DUE TO SOFT SOILS ENCOUNTERED IN THE FIELD. THE FILL UNDER THE PROPOSED ROADWAY AND ESPECIALLY THE PROPOSED BOX CULVERT AT STA. 687+50 WILL LIKELY NEED TO BE PRE-LOADED TO ACHIEVE AN ACCEPTABLE BEARING CAPACITY TO PREVENT SETTLEMENT. PRE-LOADING THE FILL REQUIRES MORE TIME DURING CONSTRUCTION, AND IT IS RECOMMENDED THAT THIS AREA BE PRIORITIZED AT THE BEGINNING OF THE CONSTRUCTION SEQUENCING.


MAINTENANCE OF TRAFFIC - PRE-PHASE (2026 CONSTRUCTION)
US 6 - STA. 683+00.00 TO STA. 693+50.00

DESIGN AGENCY	
TRANSYSTEMS 400 W. WATSON BLVD., STE. 225 COLUMBUS, OHIO 43215	
DESIGNER	SSA
REVIEWER	SS
PROJECT ID	02/28/24
SHEET	116570
TOTAL	782

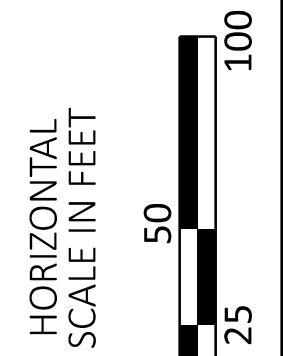

NOTES:


1. FOR MOT LEGEND, SEE SHEET P.068.
2. FOR PROPOSED SIGNING AND MARKING DETAILS, SEE TRAFFIC CONTROL PLANS.
3. MAINTAIN ACCESS TO DRIVES OR SIDE ROADS AT ALL TIMES. USE FLAGGING OPERATION AS NECESSARY.
4. SOIL STABILIZATION WILL BE REQUIRED ALONG CENTERLINE OF CONSTRUCTION US 6 STA. 681+50 TO 692+50 DUE TO SOFT SOILS ENCOUNTERED IN THE FIELD. THE FILL UNDER THE PROPOSED ROADWAY AND ESPECIALLY THE PROPOSED BOX CULVERT AT STA. 687+50 WILL LIKELY NEED TO BE PRE-LOADED TO ACHIEVE AN ACCEPTABLE BEARING CAPACITY TO PREVENT SETTLEMENT. PRE-LOADING THE FILL REQUIRES MORE TIME DURING CONSTRUCTION, AND IT IS RECOMMENDED THAT THIS AREA BE PRIORITIZED AT THE BEGINNING OF THE CONSTRUCTION SEQUENCING.

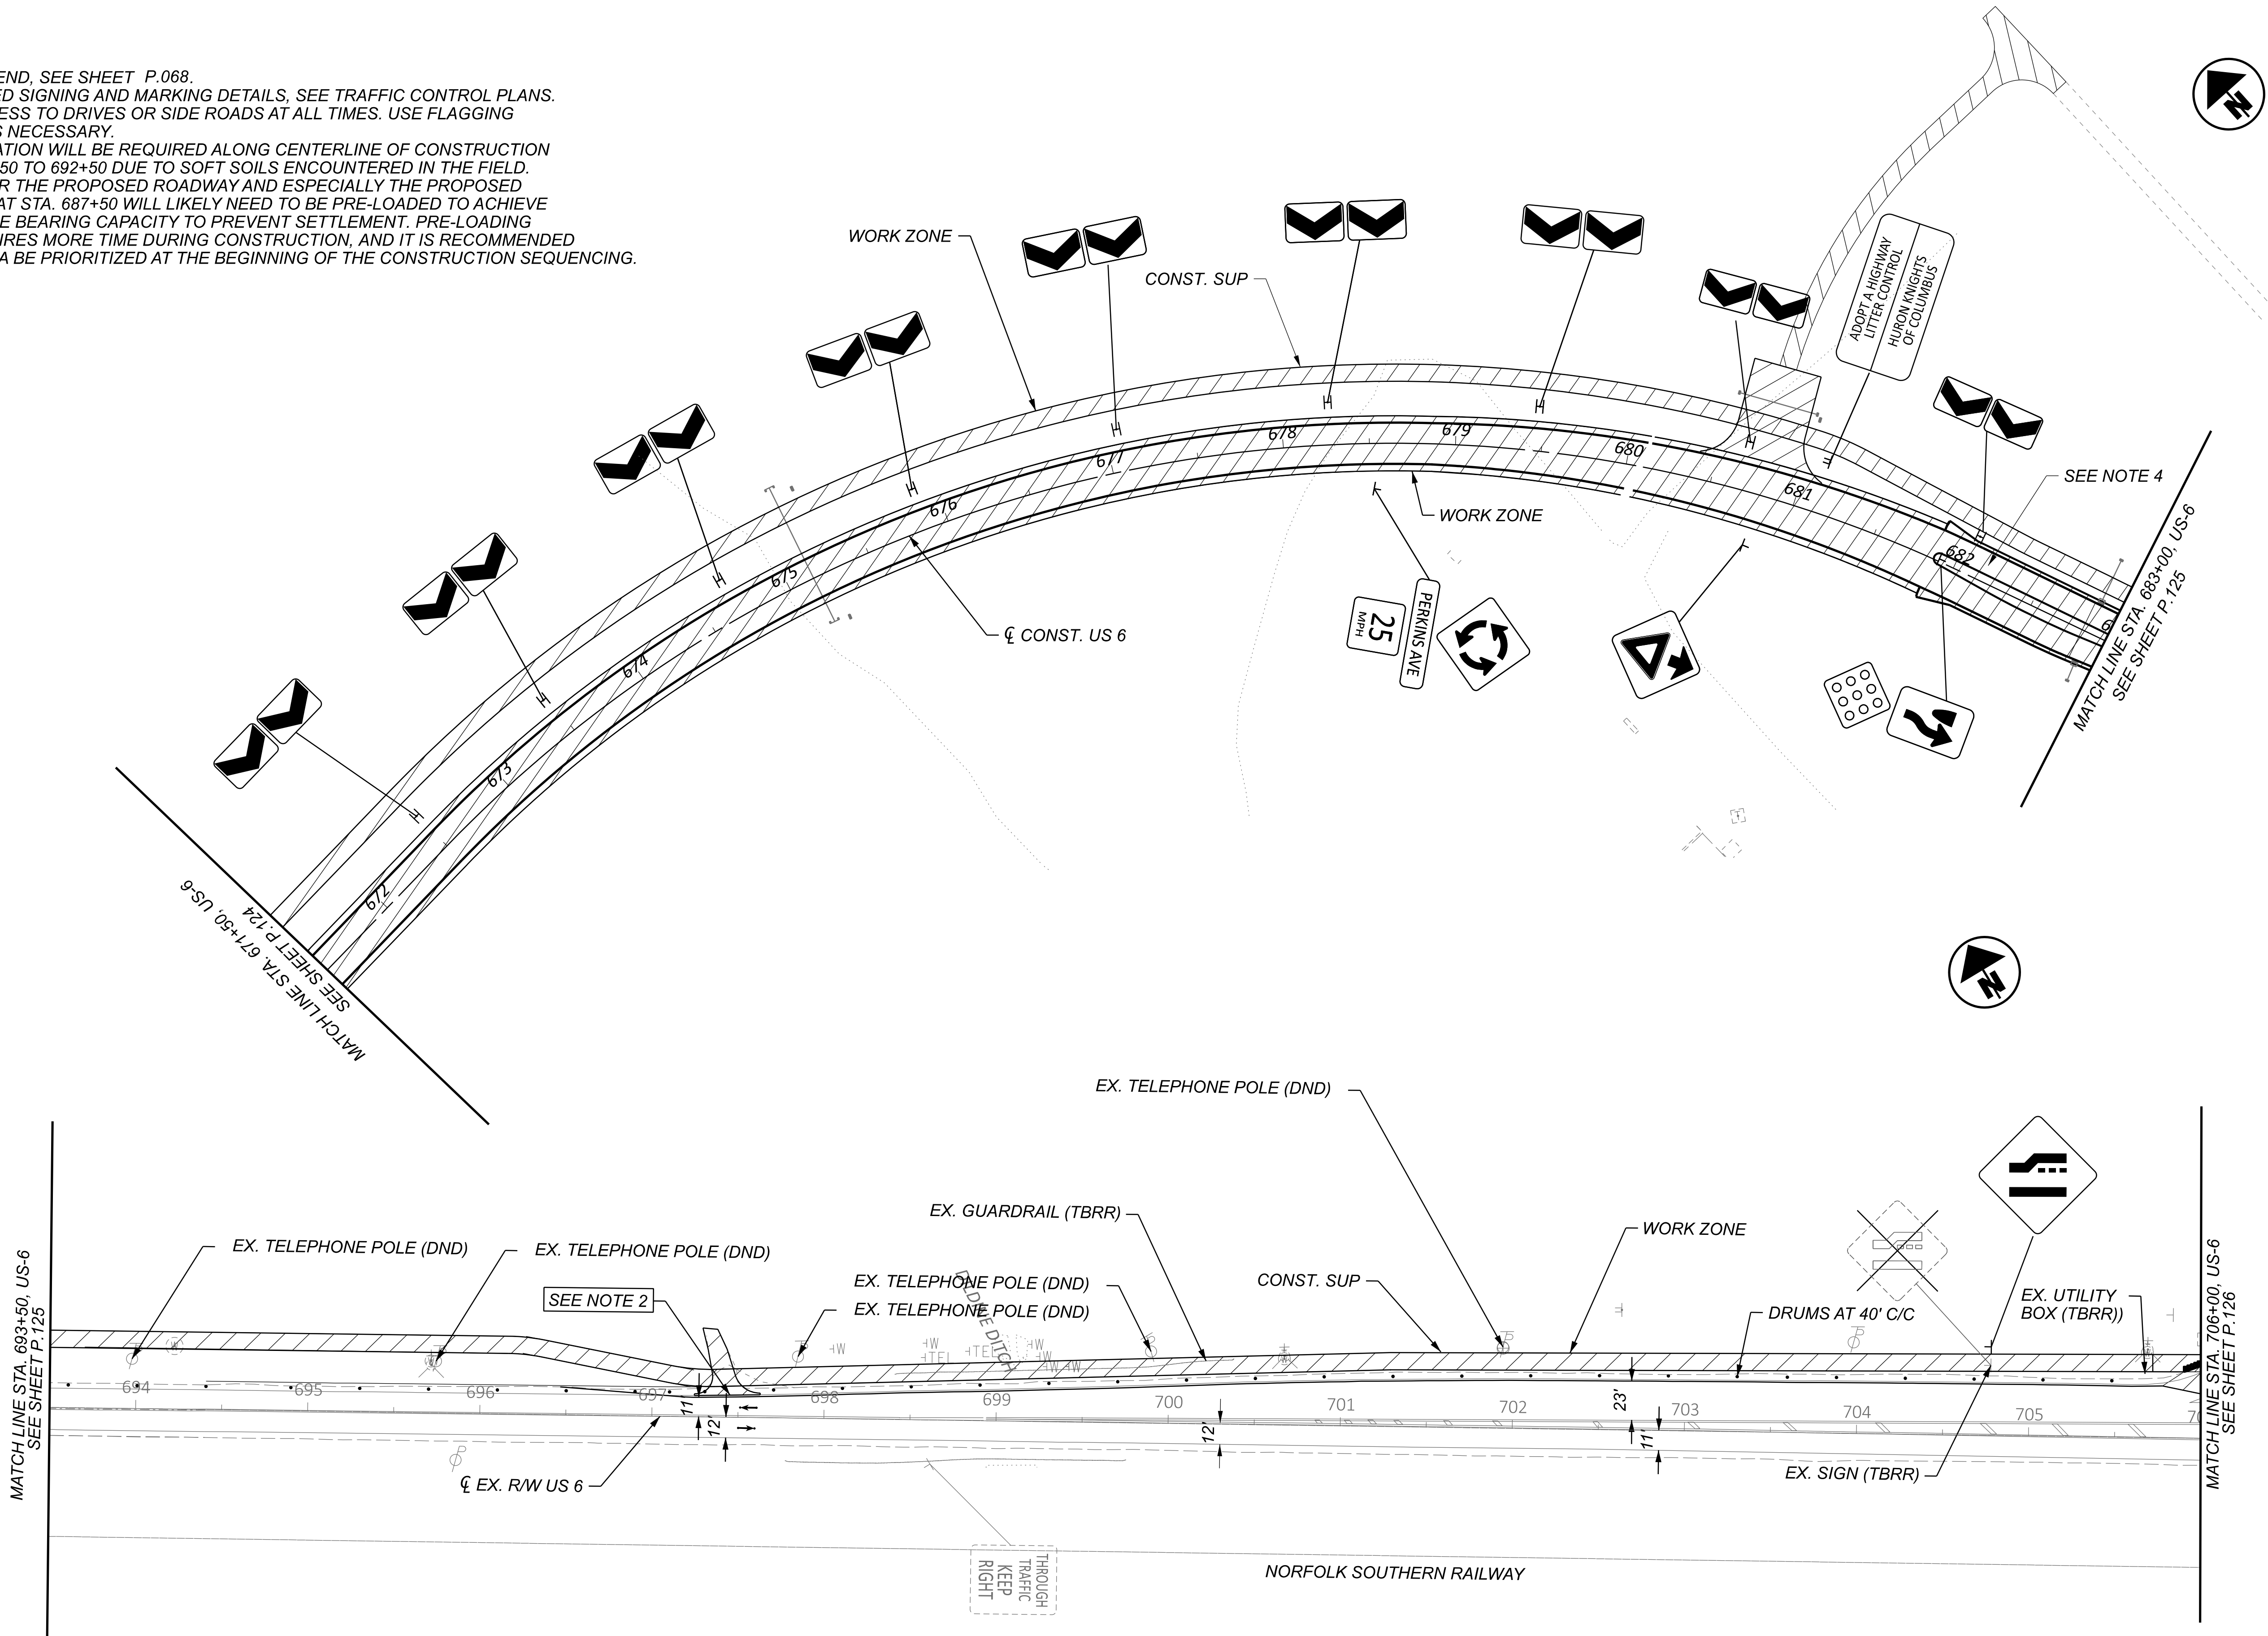


MAINTENANCE OF TRAFFIC - PRE-PHASE (2026 CONSTRUCTION)
US 6 - STA. 671+50.00 TO STA. 706+00.00

TRANSYSTEMS
400 W. NATIONWIDE BLVD., STE. 225
COLUMBUS, OHIO 43215

DESIGNER
SSA
REVIEWER
SS 02/28/24
PROJECT ID
116570
SHEET
P.128
TOTAL
782

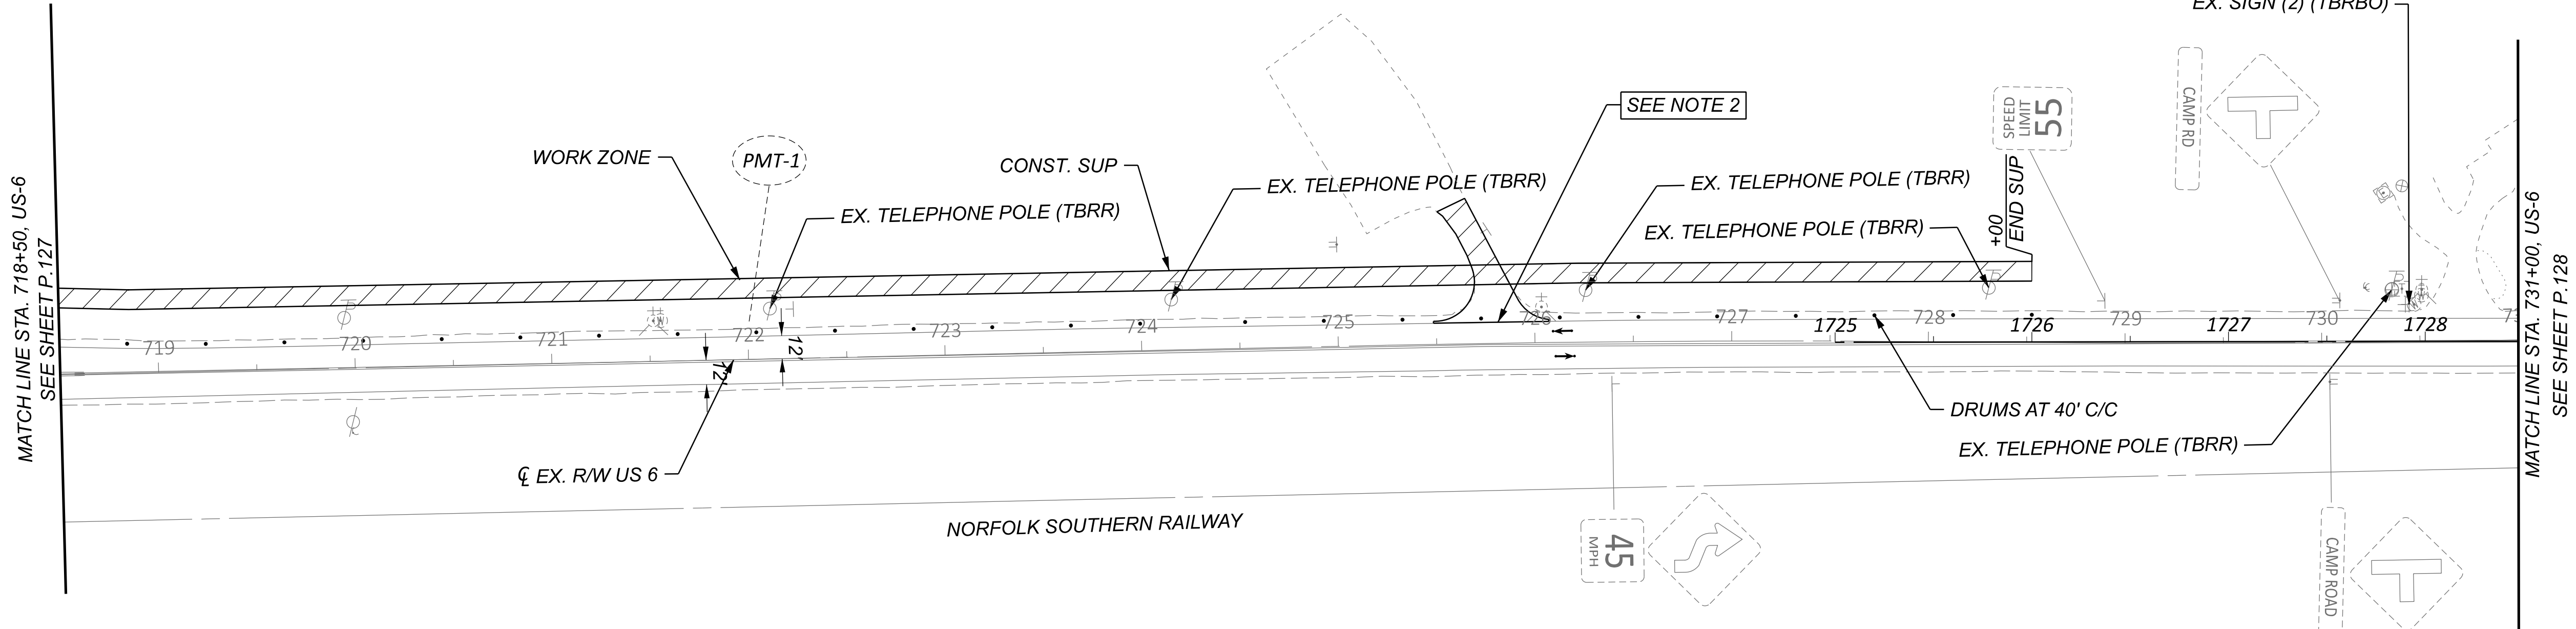



- NOTES:**
1. FOR MOT LEGEND, SEE SHEET P.068.
 2. FOR PROPOSED SIGNING AND MARKING DETAILS, SEE TRAFFIC CONTROL PLANS.
 3. MAINTAIN ACCESS TO DRIVES OR SIDE ROADS AT ALL TIMES. USE FLAGGING OPERATION AS NECESSARY.

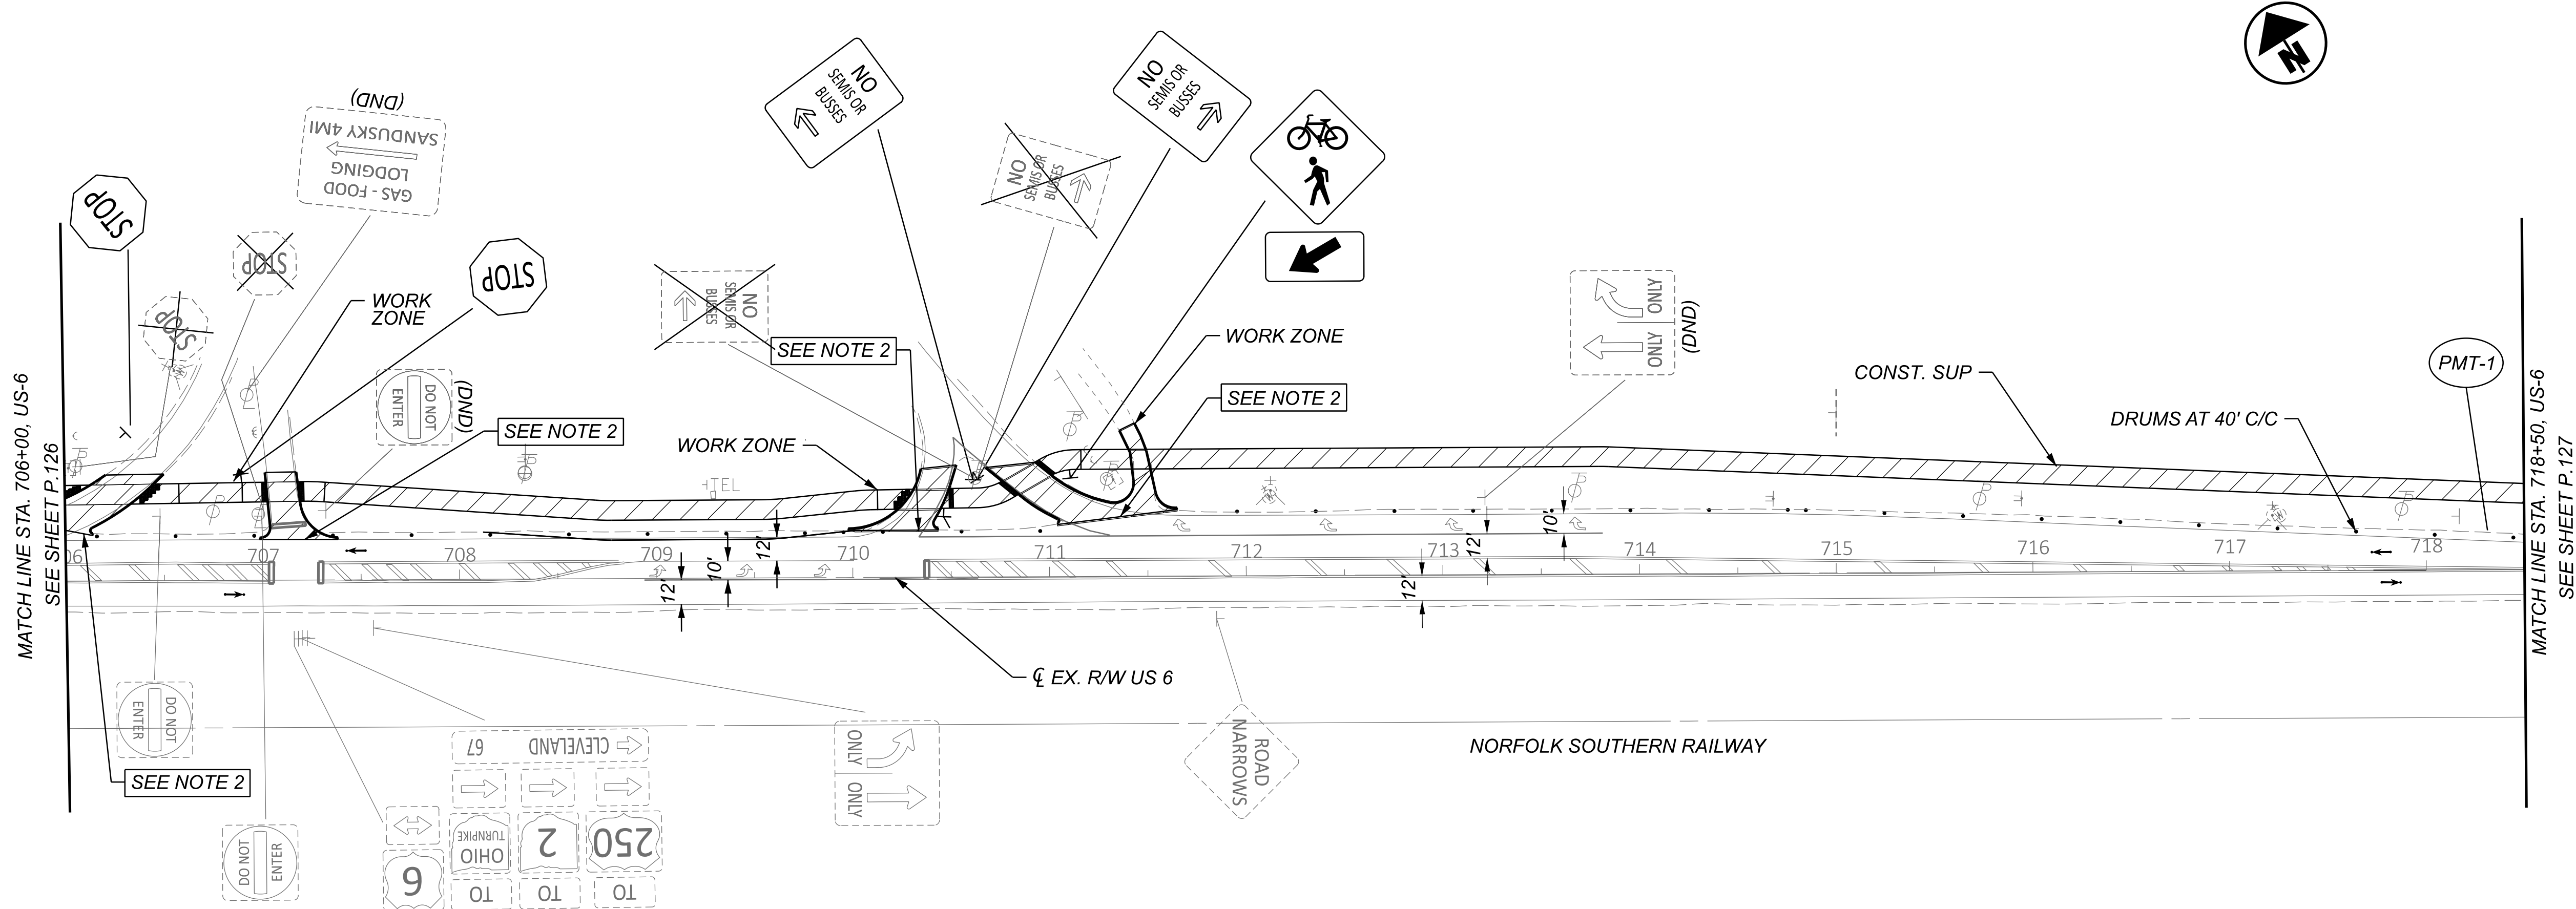

TRANSYSTEMS 400 W. WATKINSON BLVD., STE. 225 COLUMBUS, OHIO 43215	
DESIGNER	SSA
REVIEWER	SS 02/28/24
PROJECT ID	116570
SHEET	TOTAL
P.130	782


MAINTENANCE OF TRAFFIC - PRE-PHASE (2026 CONSTRUCTION)
US 6 - STA. 706+00.00 TO STA. 730+00.00

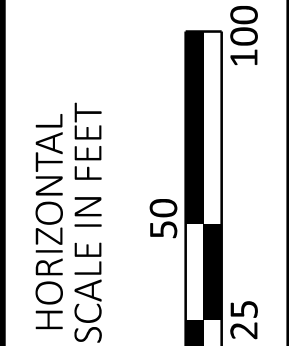

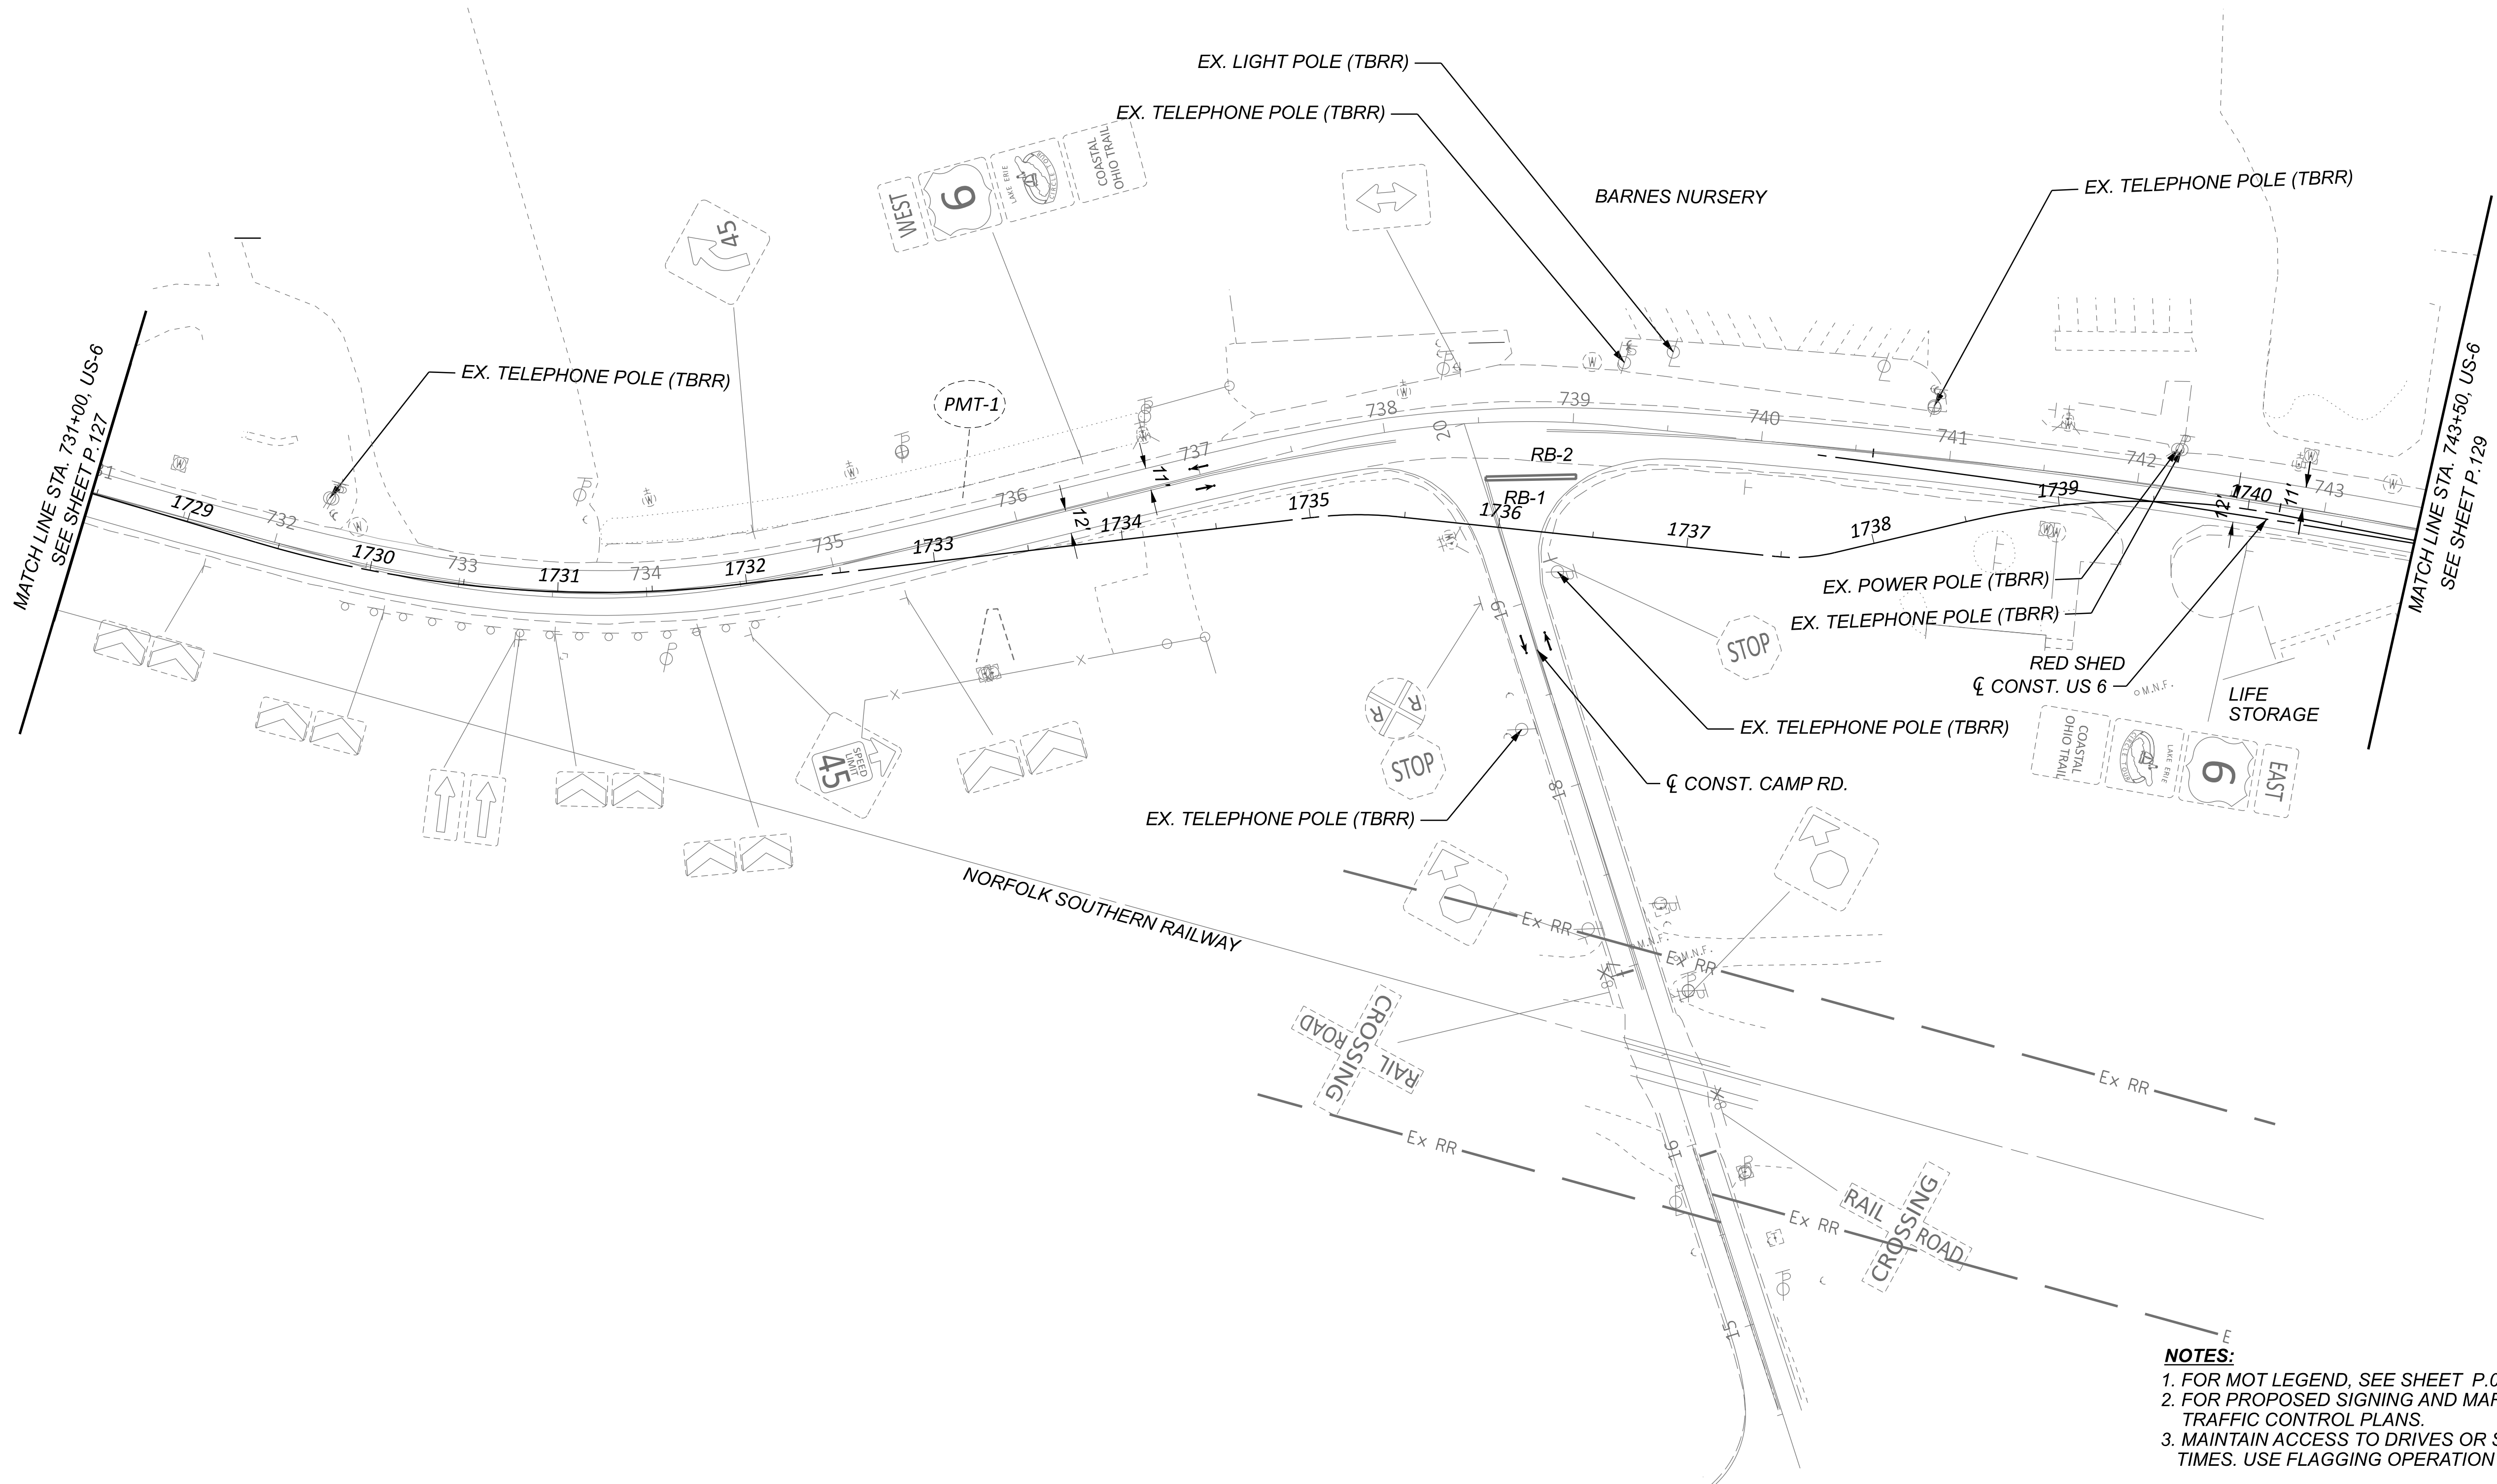

- NOTES:**
- 1. FOR MOT LEGEND, SEE SHEET P.068.
 - 2. FOR PROPOSED SIGNING AND MARKING DETAILS, SEE TRAFFIC CONTROL PLANS.
 - 3. MAINTAIN ACCESS TO DRIVES OR SIDE ROADS AT ALL TIMES. USE FLAGGING OPERATION AS NECESSARY.


MAINTENANCE OF TRAFFIC - PRE-PHASE (2026 CONSTRUCTION)
US 6 - STA. 731+00.00 TO STA. 743+50.00

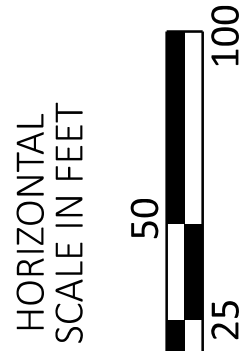

DESIGN AGENCY	
TRANSYSTEMS 400 W. WATSONWIDE BLVD., STE 225 COLUMBUS, OHIO 43215	
DESIGNER	
SSA	
REVIEWER	
SS 02/28/24	
PROJECT ID	
116570	
SHEET	TOTAL
P.131	782

ERI-US 0006-CONNECTIVITY CORRIDOR

MODEL: CLP_SUP 1 - Plan 15-16 [Sheet] PAPER SIZE: 34x22 (in) DATE: 6/9/2025 TIME: 1:42:38 PM USER: adlayton
 \\pw\ohiodor-pw.bentley.com:ohiodor-pw-02\Documents\01 Active Projects\District 03\Erie\116570\402-Engineering_TransSystems\MOT\Sheets\116570_MP000_2026.dgn

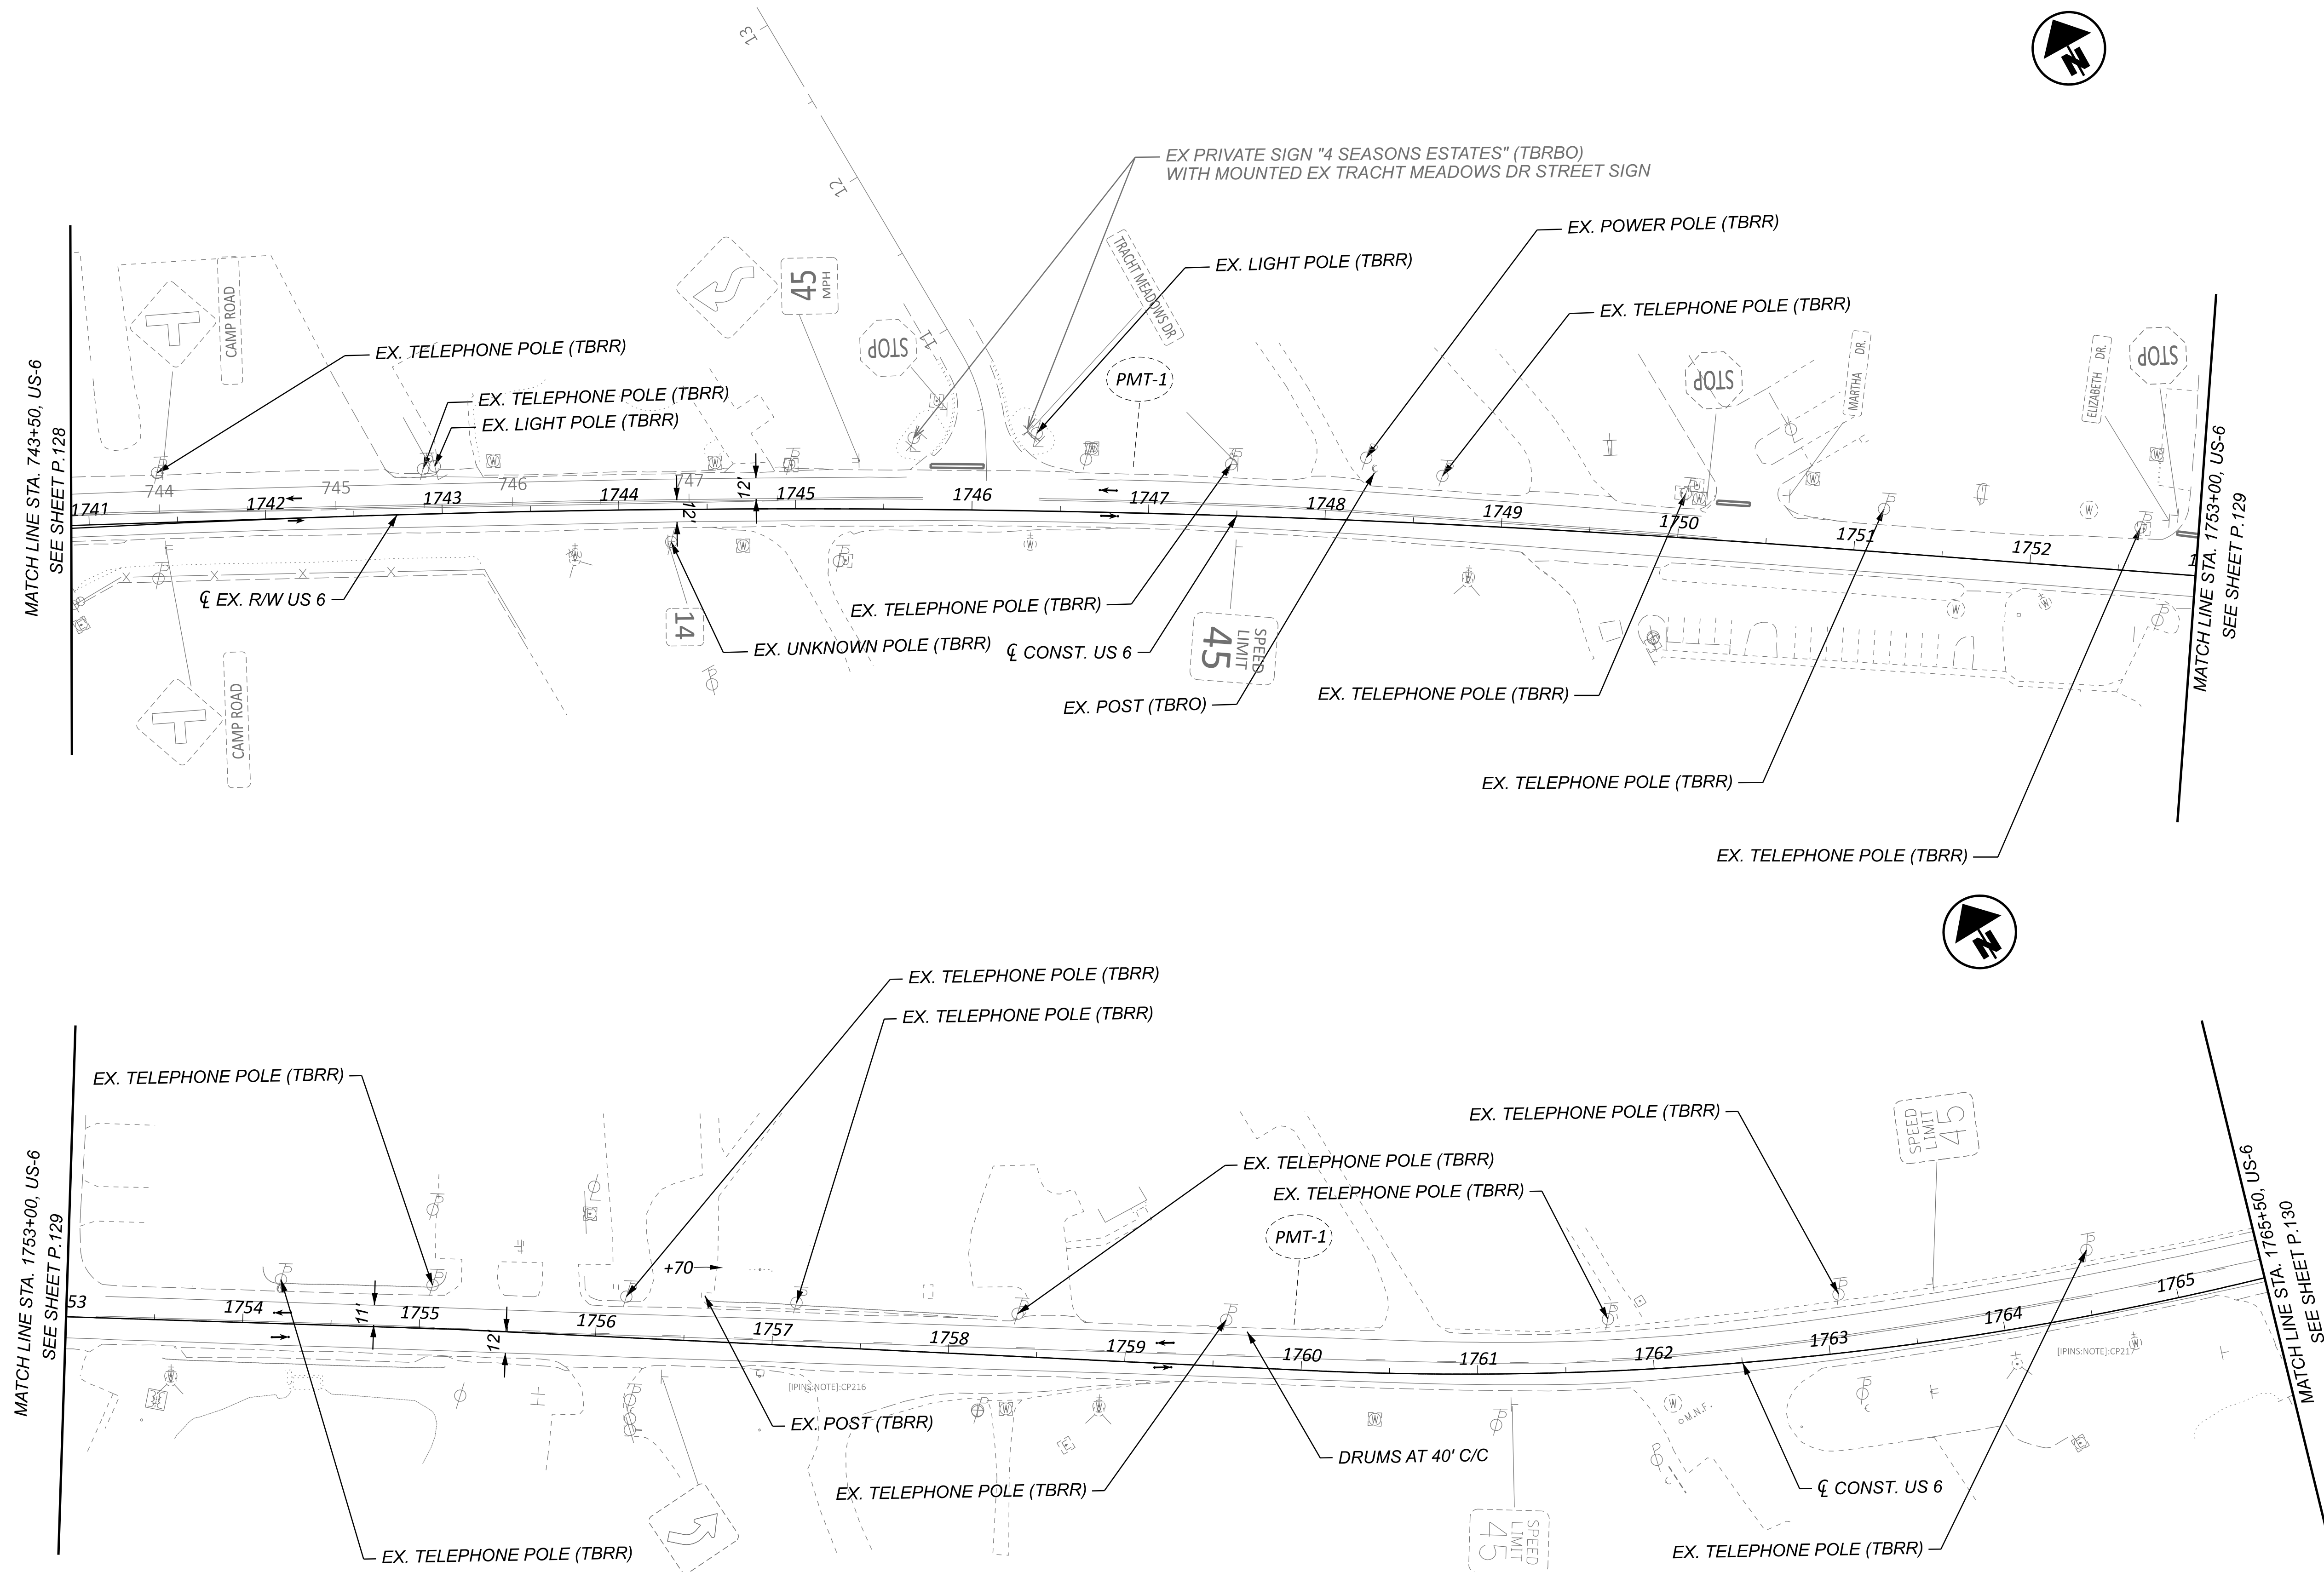

- NOTES:**
1. FOR MOT LEGEND, SEE SHEET P.068.
 2. FOR PROPOSED SIGNING AND MARKING DETAILS, SEE TRAFFIC CONTROL PLANS.
 3. MAINTAIN ACCESS TO DRIVES OR SIDE ROADS AT ALL TIMES. USE FLAGGING OPERATION AS NECESSARY.

DESIGN AGENCY

TRANSYSTEMS

400 W. NATIONWIDE BLVD., STE 225
COLUMBUS, OHIO 43215

DESIGNER
SSA

REVIEWER
SS 02/28/24

PROJECT ID
116570



SHEET	TOTAL
P.132	782

MAINTENANCE OF TRAFFIC - PRE-PHASE (2026 CONSTRUCTION)
US 6 - EX. US 6 STA. 743+50.00 TO CONST. US 6 STA. 1765+50.00

HORIZONTAL
SCALE IN FEET



25 50 100

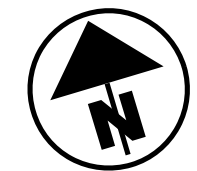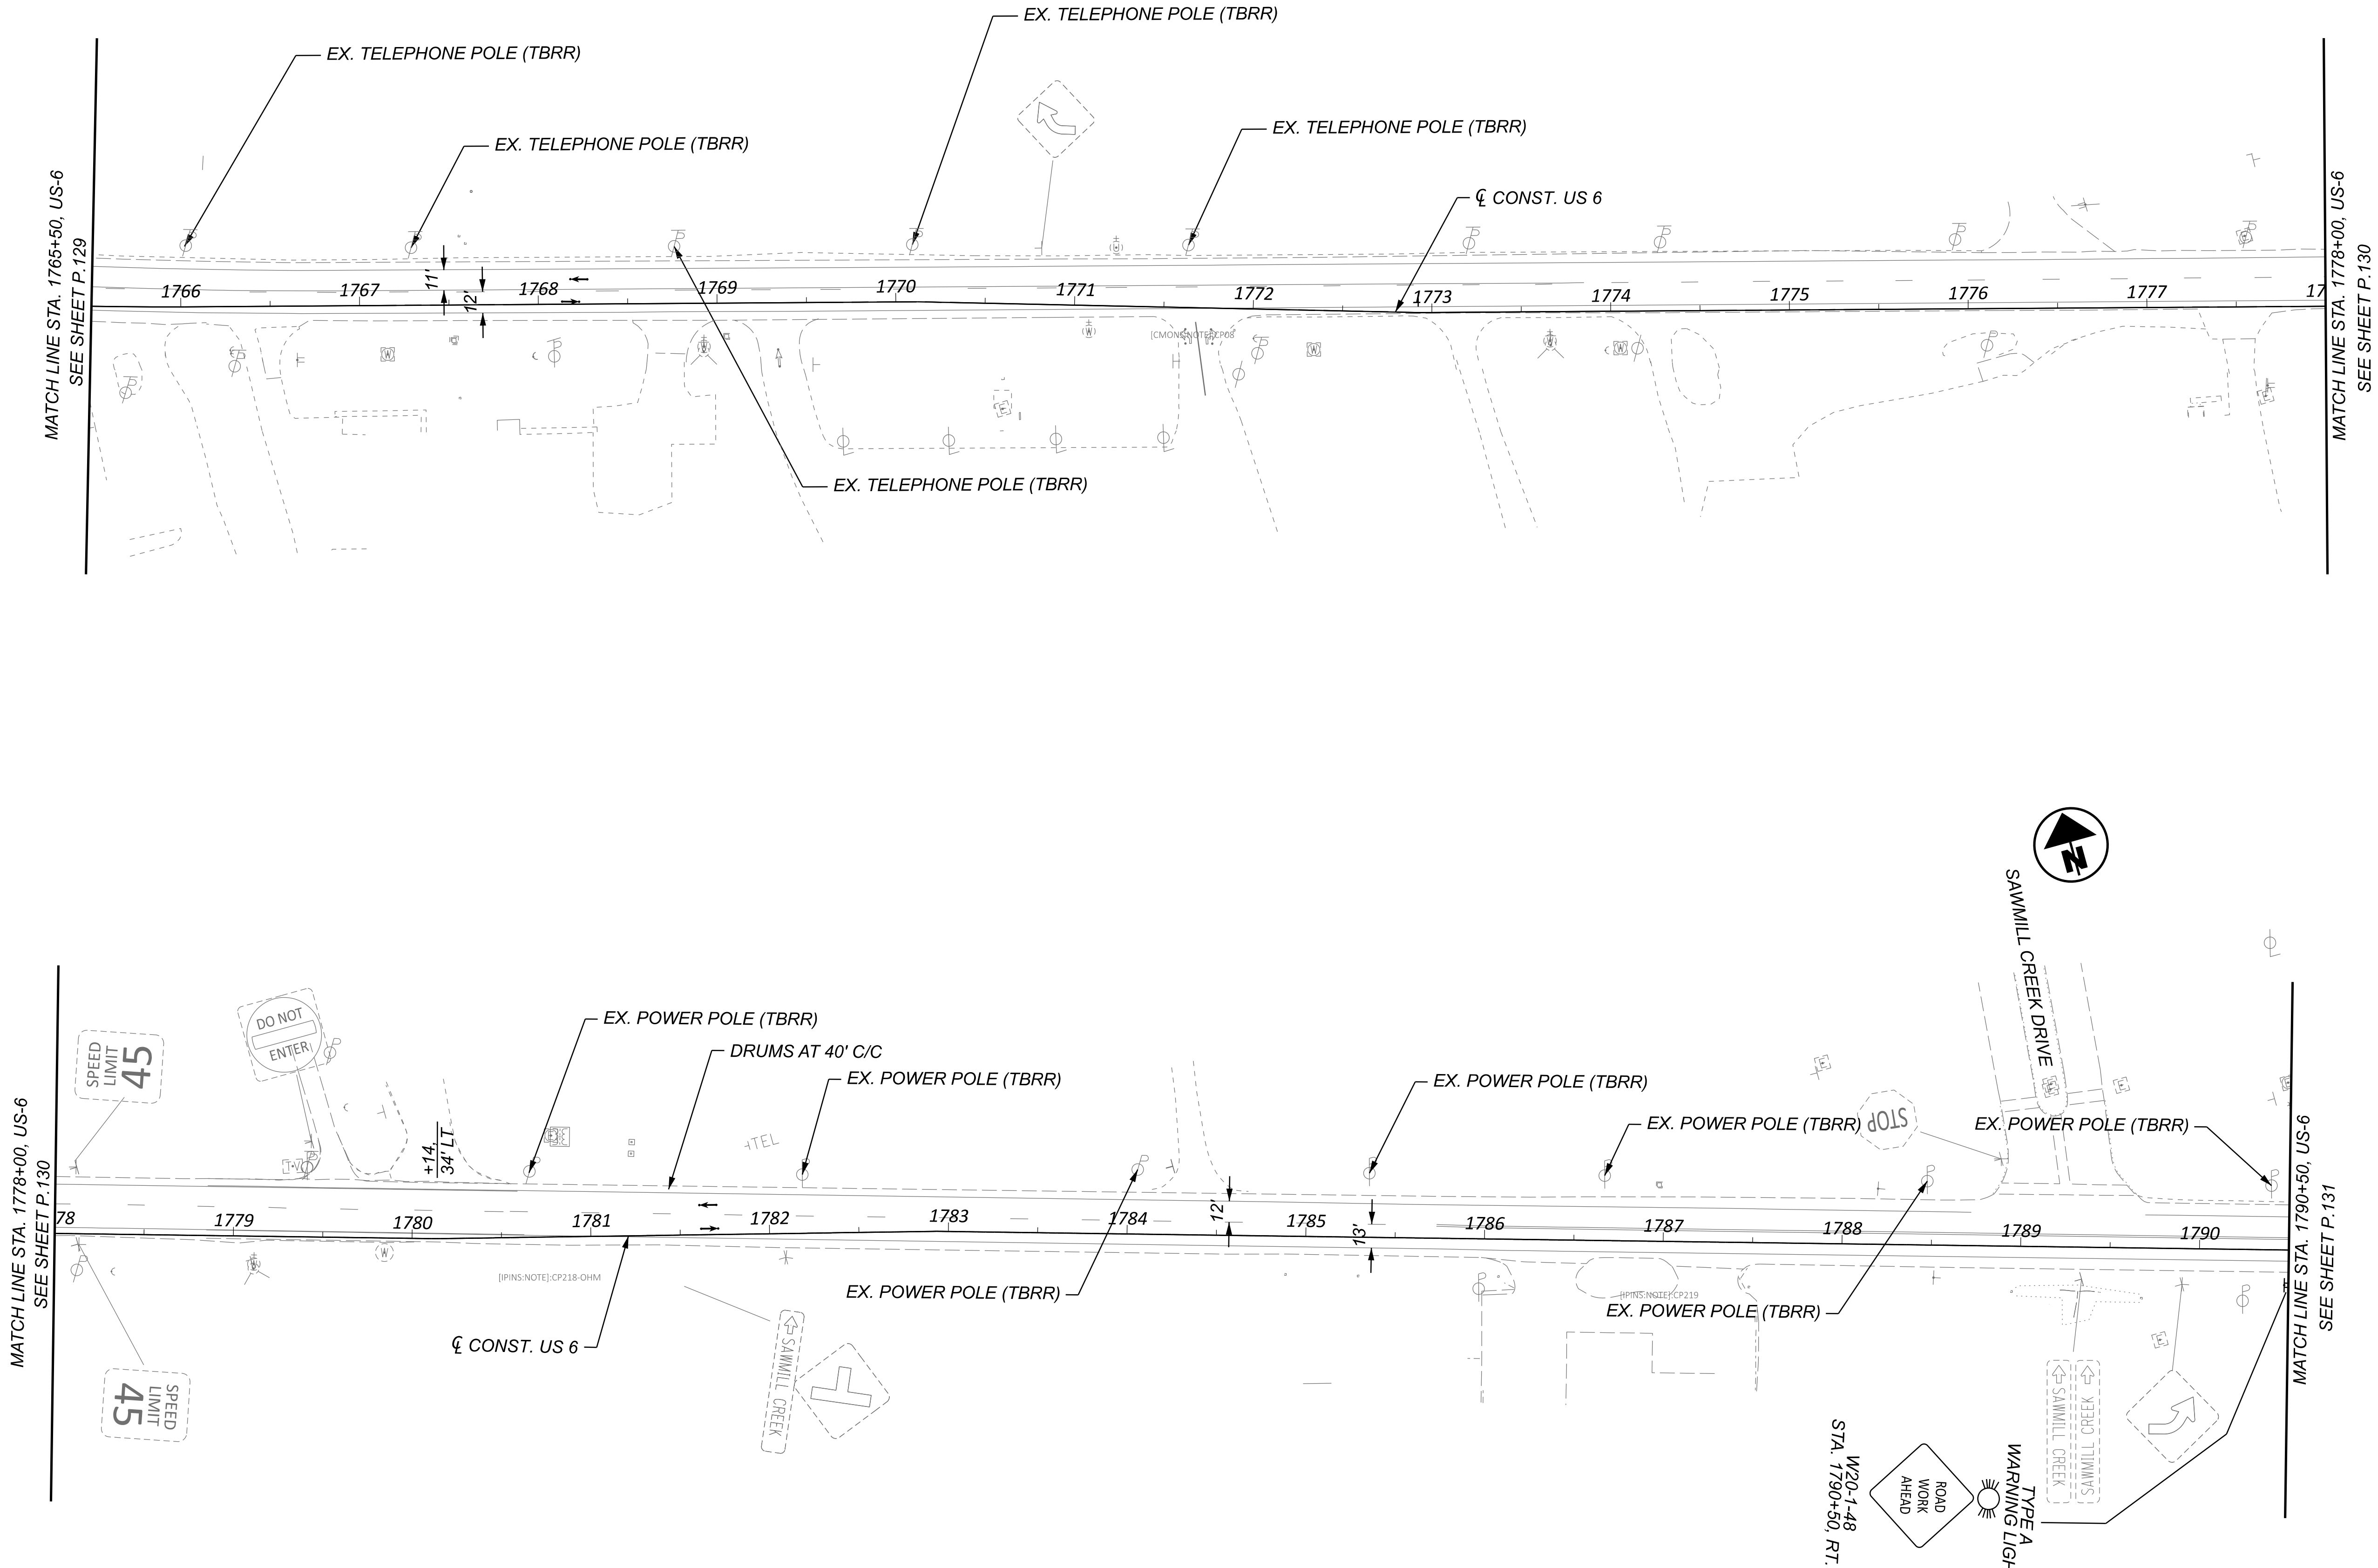



NOTES:
1. FOR MOT LEGEND, SEE SHEET P.068.
2. FOR PROPOSED SIGNING AND MARKING DETAILS, SEE TRAFFIC CONTROL PLANS.
3. MAINTAIN ACCESS TO DRIVES OR SIDE ROADS AT ALL TIMES. USE FLAGGING OPERATION AS NECESSARY.

MAINTENANCE OF TRAFFIC - PRE-PHASE (2026 CONSTRUCTION)
US 6 - STA. 1765+50.00 TO STA. 1790+50.00

TRANSYSTEMS
400 W. NATIONWIDE BLVD., STE. 225
COLUMBUS, OHIO 43215

DESIGNER	SSA
REVIEWER	SS 02/28/24
PROJECT ID	116570
SHEET	TOTAL
P.133	782

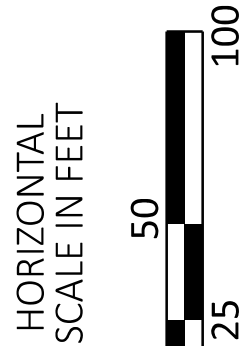


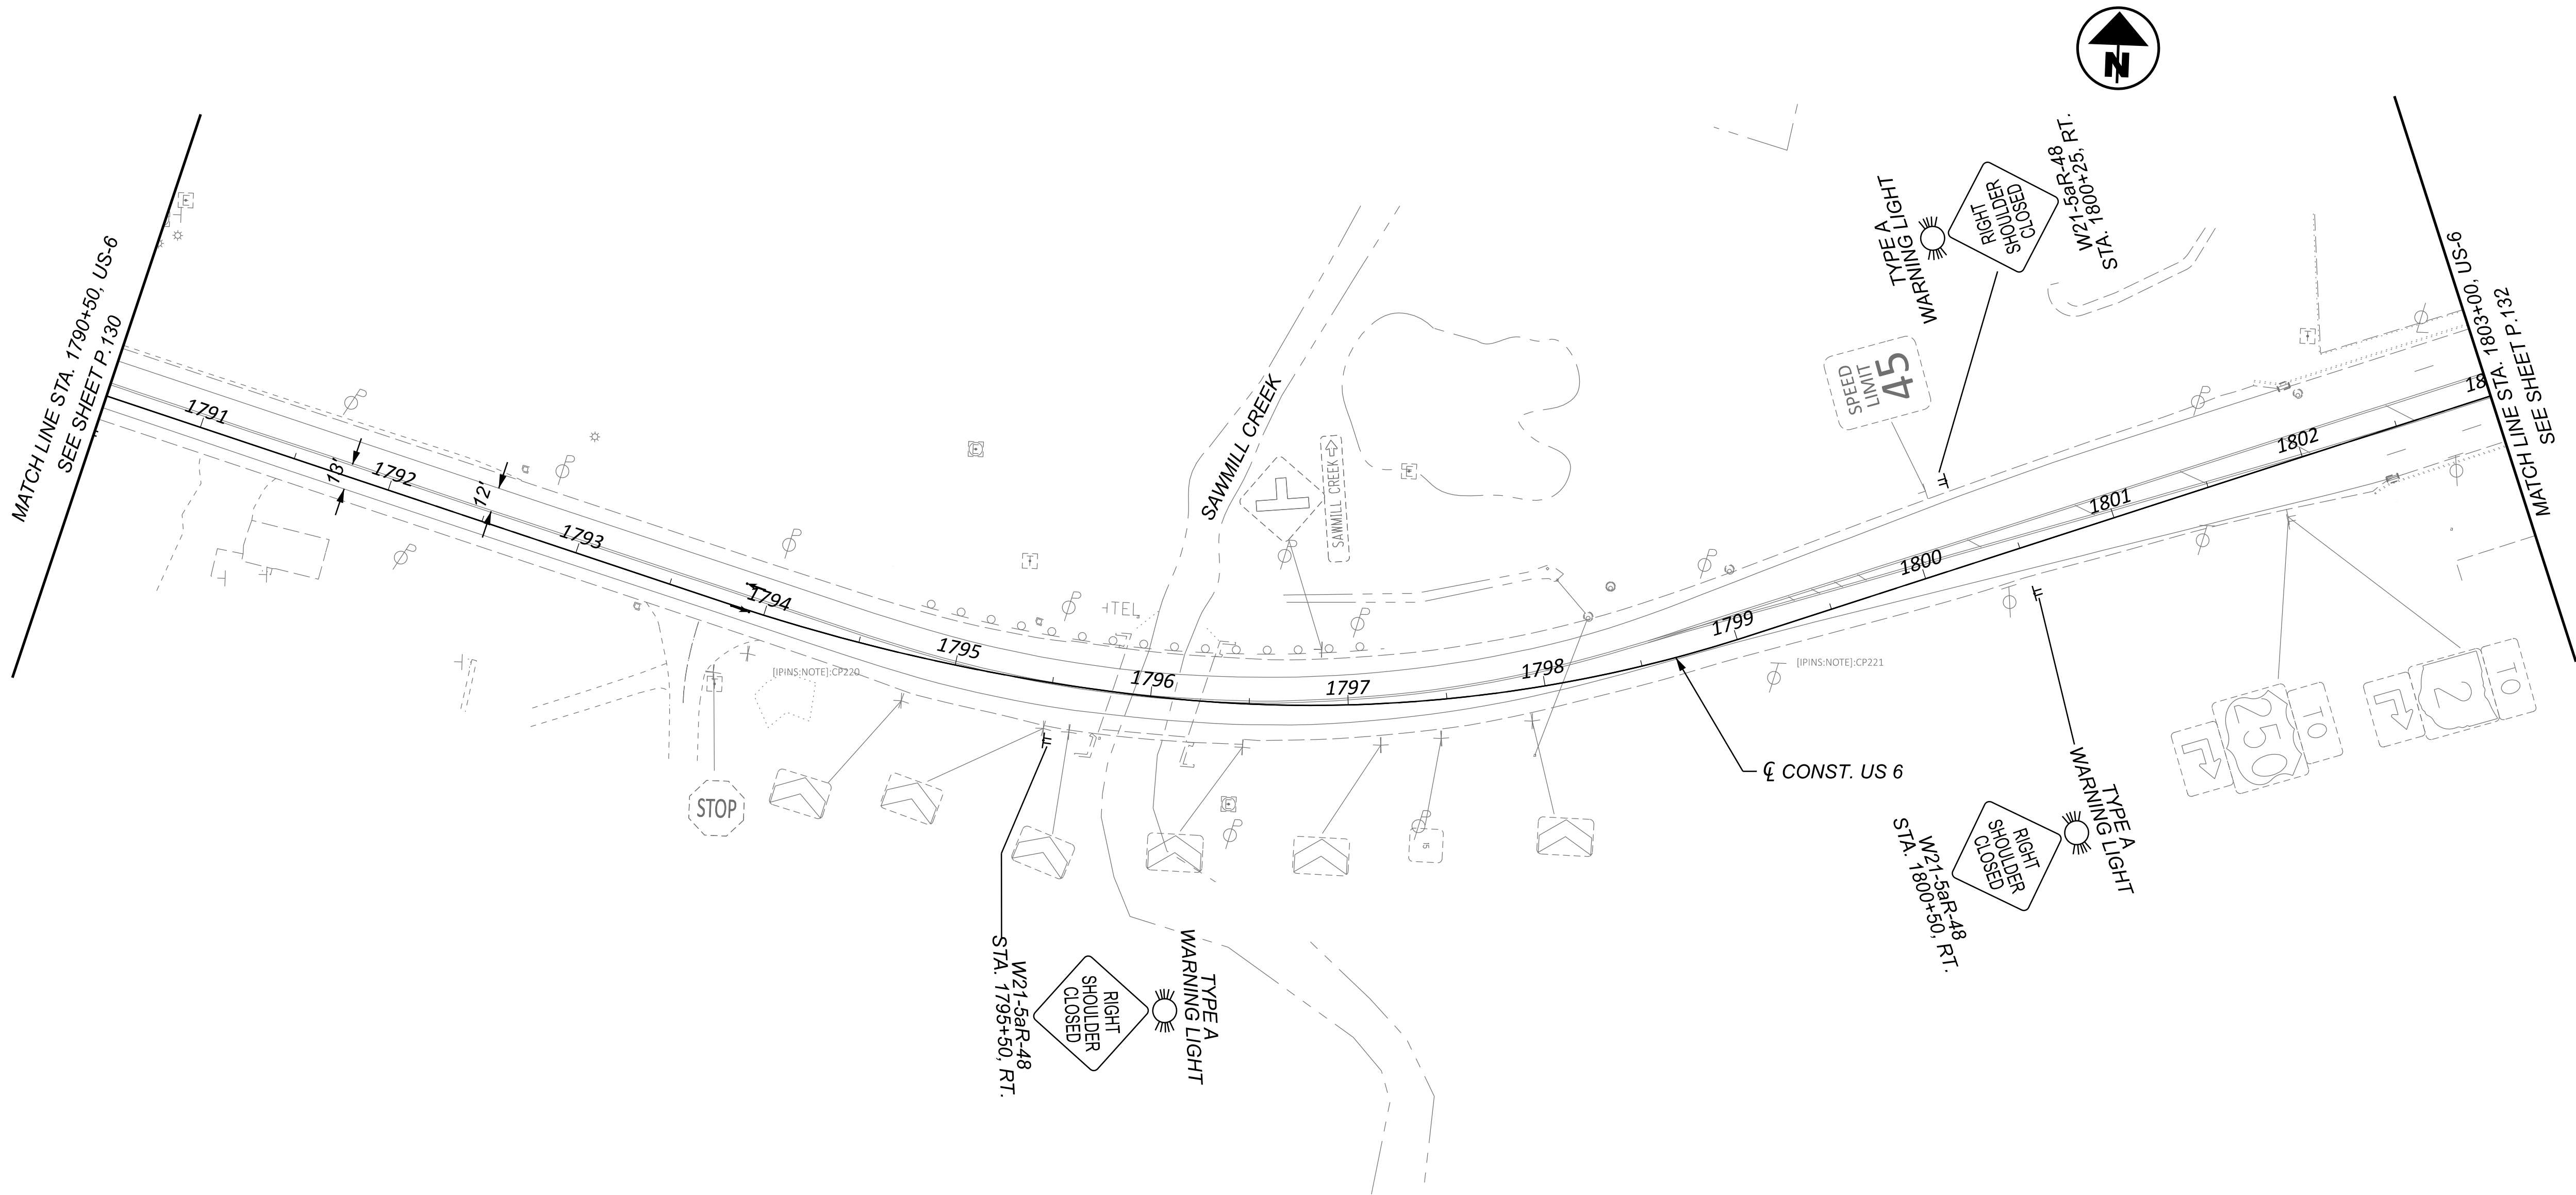


- NOTES:**
- 1. FOR MOT LEGEND, SEE SHEET P.068.
 - 2. FOR PROPOSED SIGNING AND MARKING DETAILS, SEE TRAFFIC CONTROL PLANS.
 - 3. MAINTAIN ACCESS TO DRIVES OR SIDE ROADS AT ALL TIMES. USE FLAGGING OPERATION AS NECESSARY.

MAINTENANCE OF TRAFFIC - PRE-PHASE (2026 CONSTRUCTION)
US 6 - STA. 1790+50.00 TO STA. 1803+00.00

DESIGN AGENCY	
TRANSYSTEMS 400 W. WATSONWIDE BLVD., STE. 225 COLUMBUS, OHIO 43215	
DESIGNER	
SSA	
REVIEWER	
SS 02/28/24	
PROJECT ID	
116570	
SHEET	TOTAL
P.134	782

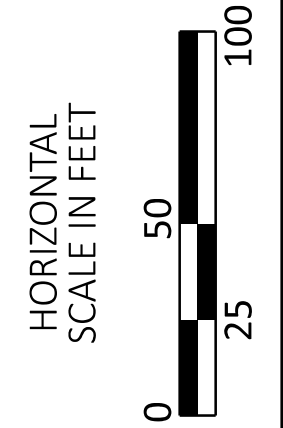


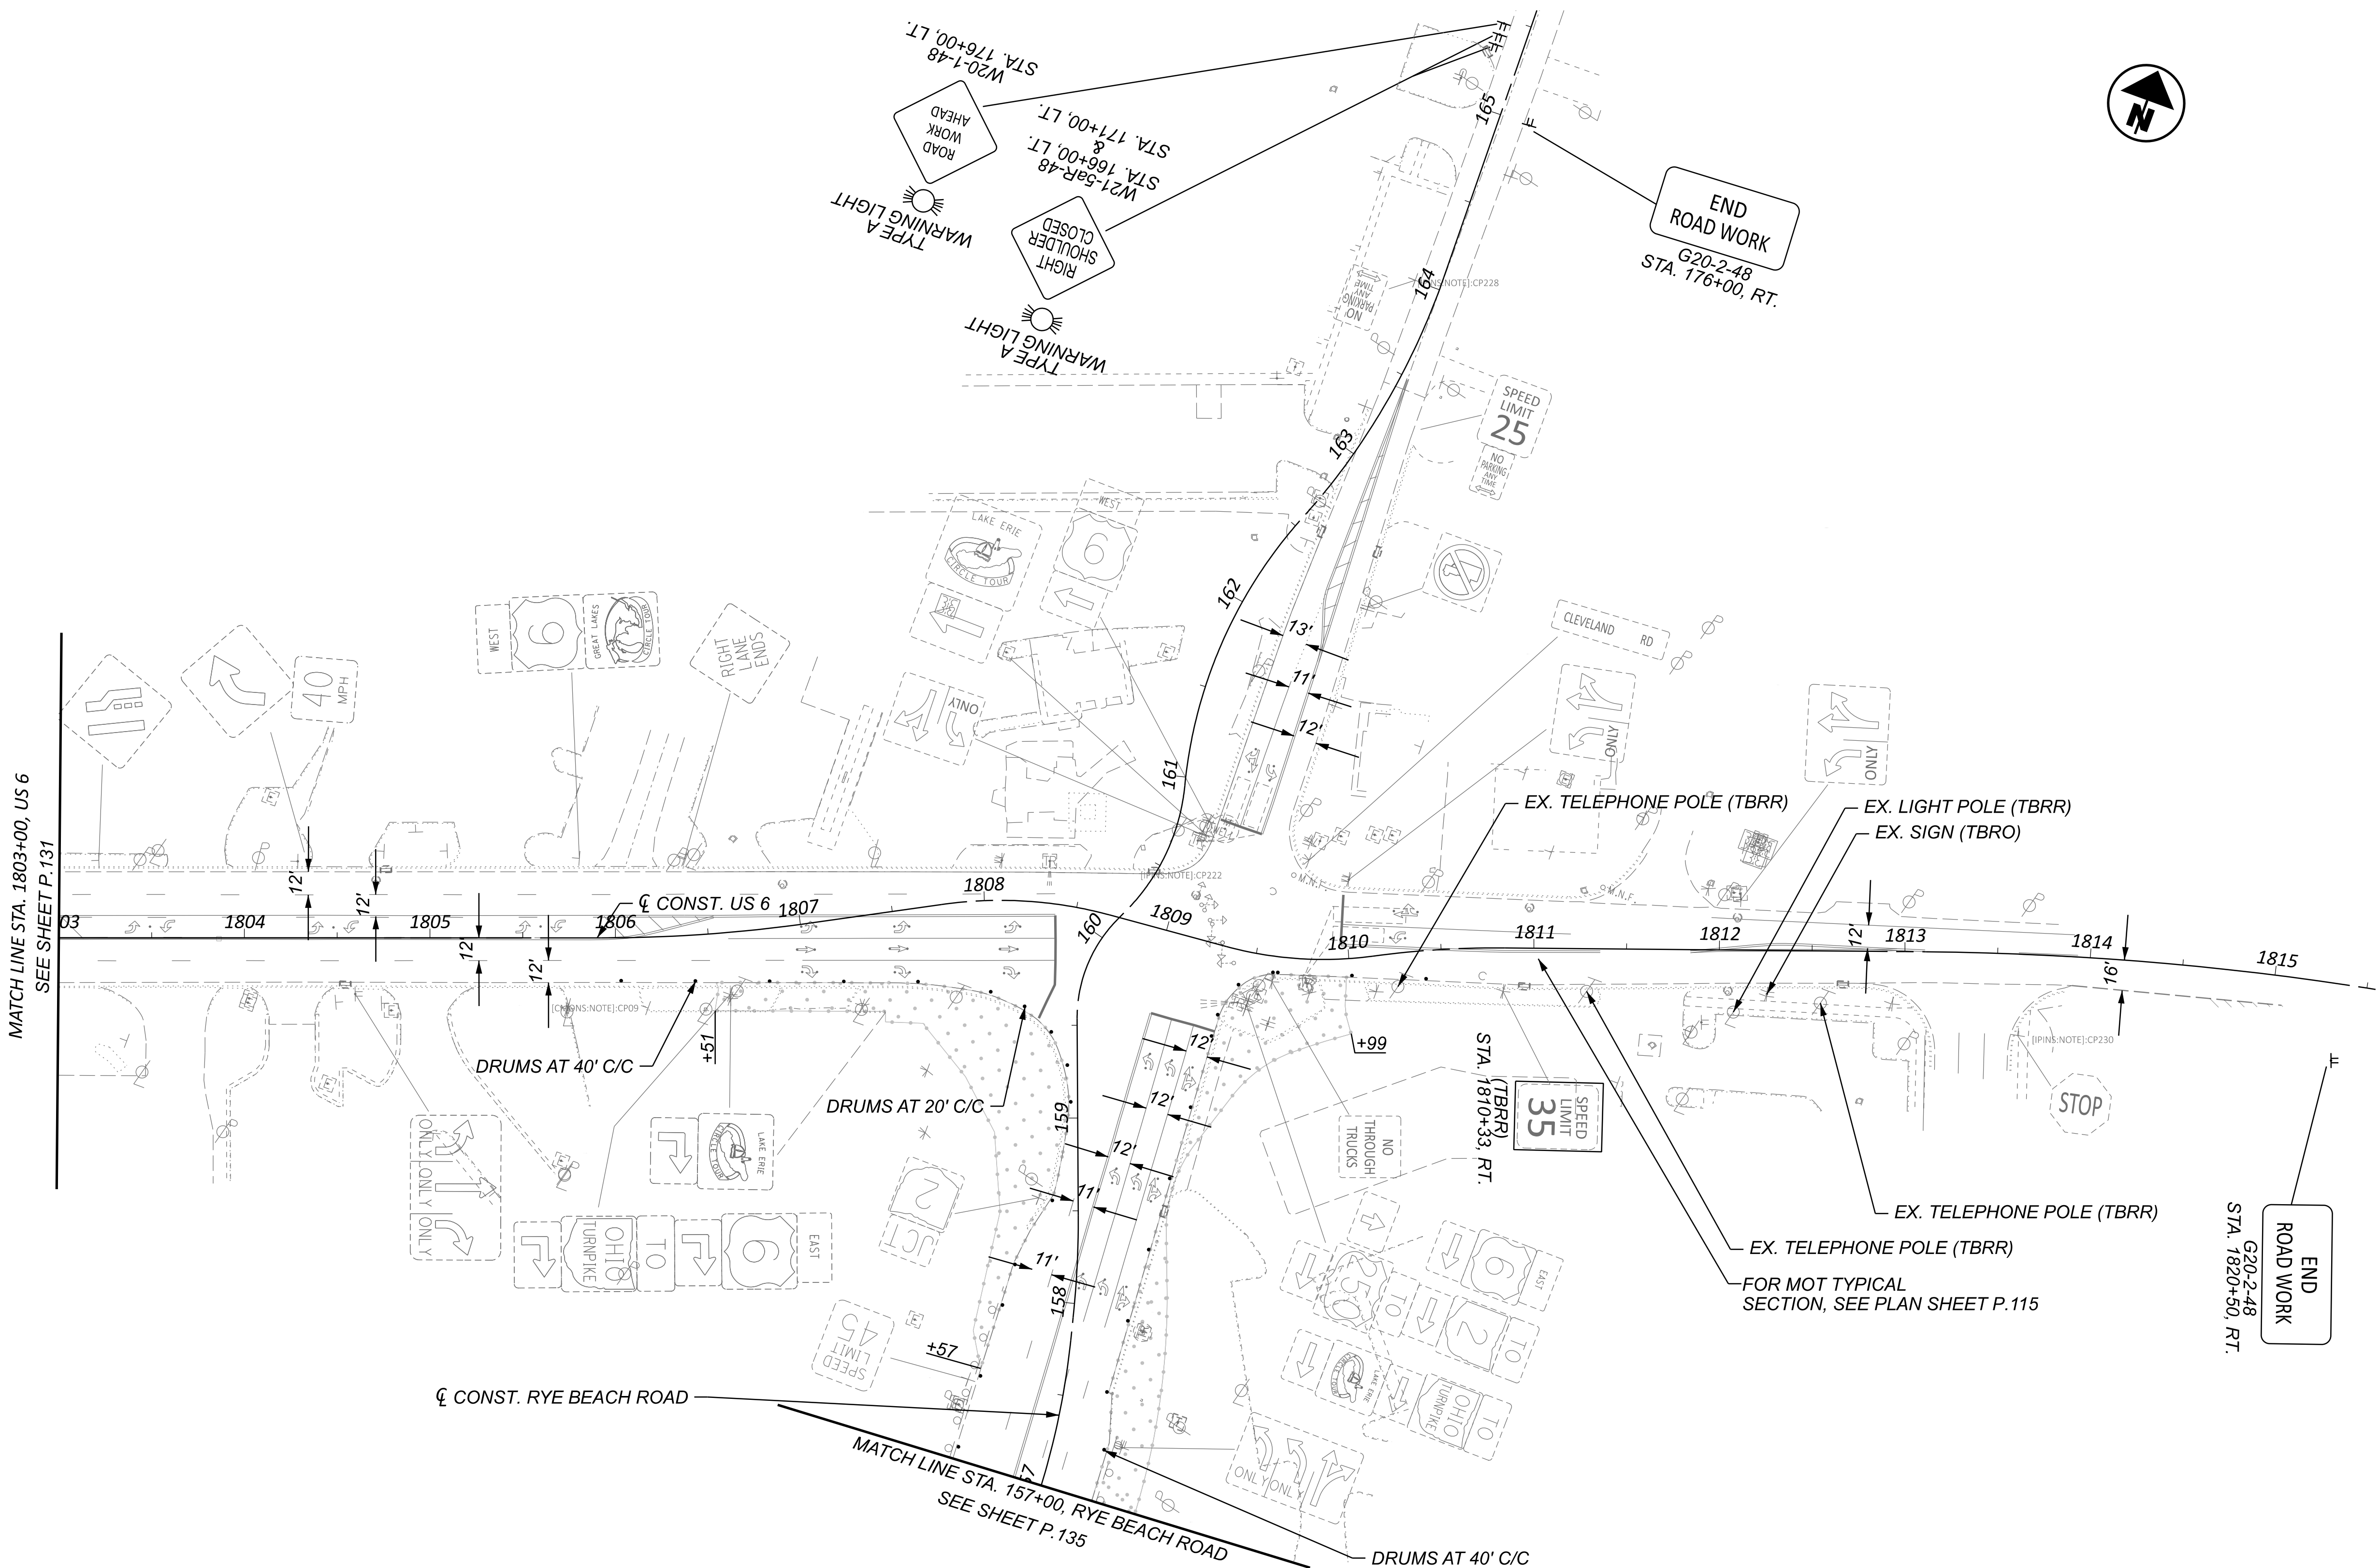


NOTES:
1. FOR MOT LEGEND, SEE SHEET P.068.
2. FOR PROPOSED SIGNING AND MARKING DETAILS, SEE TRAFFIC CONTROL PLANS.
3. MAINTAIN ACCESS TO DRIVES OR SIDE ROADS AT ALL TIMES. USE FLAGGING OPERATION AS NECESSARY.

MAINTENANCE OF TRAFFIC - PRE-PHASE (2026 CONSTRUCTION)
US 6 - STA. 1803+00.00 TO END PROJECT

DESIGN AGENCY	TRANSYSTEMS 400 W. WATSON BLVD., STE. 225 COLUMBUS, OHIO 43215
DESIGNER	SSA
REVIEWER	SS 02/28/24
PROJECT ID	116570
SHEET	P.135
TOTAL	782

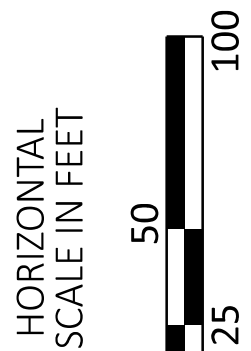

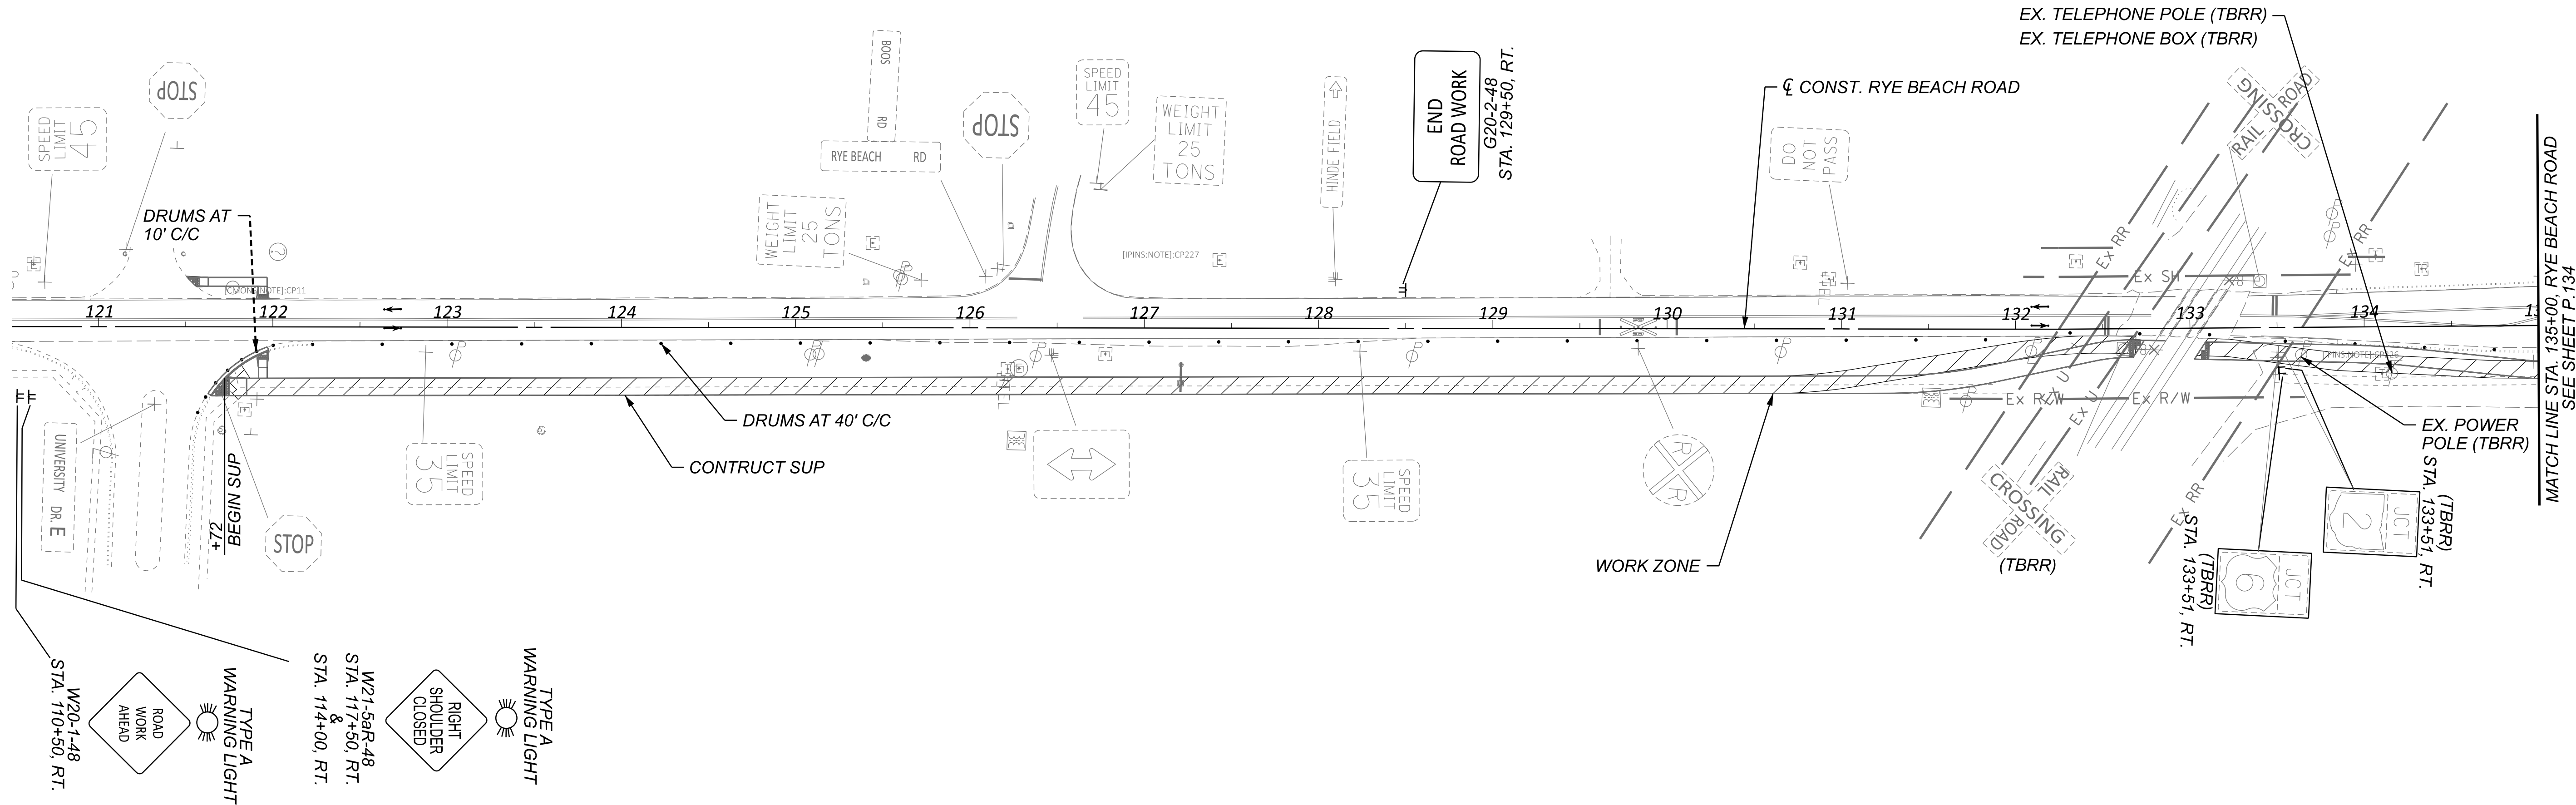



- NOTES:**
- 1. FOR MOT LEGEND, SEE SHEET P.068.
 - 2. FOR PROPOSED SIGNING AND MARKING DETAILS, SEE TRAFFIC CONTROL PLANS.
 - 3. MAINTAIN ACCESS TO DRIVES OR SIDE ROADS AT ALL TIMES. USE FLAGGING OPERATION AS NECESSARY.

MAINTENANCE OF TRAFFIC - PRE-PHASE (2026 CONSTRUCTION)
RYE BEACH ROAD - BEGIN PROJECT TO STA. 135+00.00

TRANSYSTEMS
400 W. NATIONWIDE BLVD., STE. 225
COLUMBUS, OHIO 43215

DESIGNER	SSA
REVIEWER	SS 02/28/24
PROJECT ID	116570
SHEET	TOTAL
P.136	782

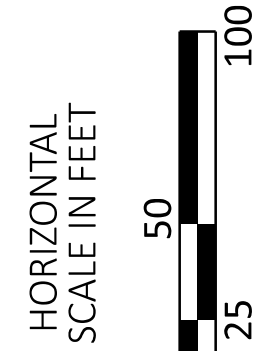

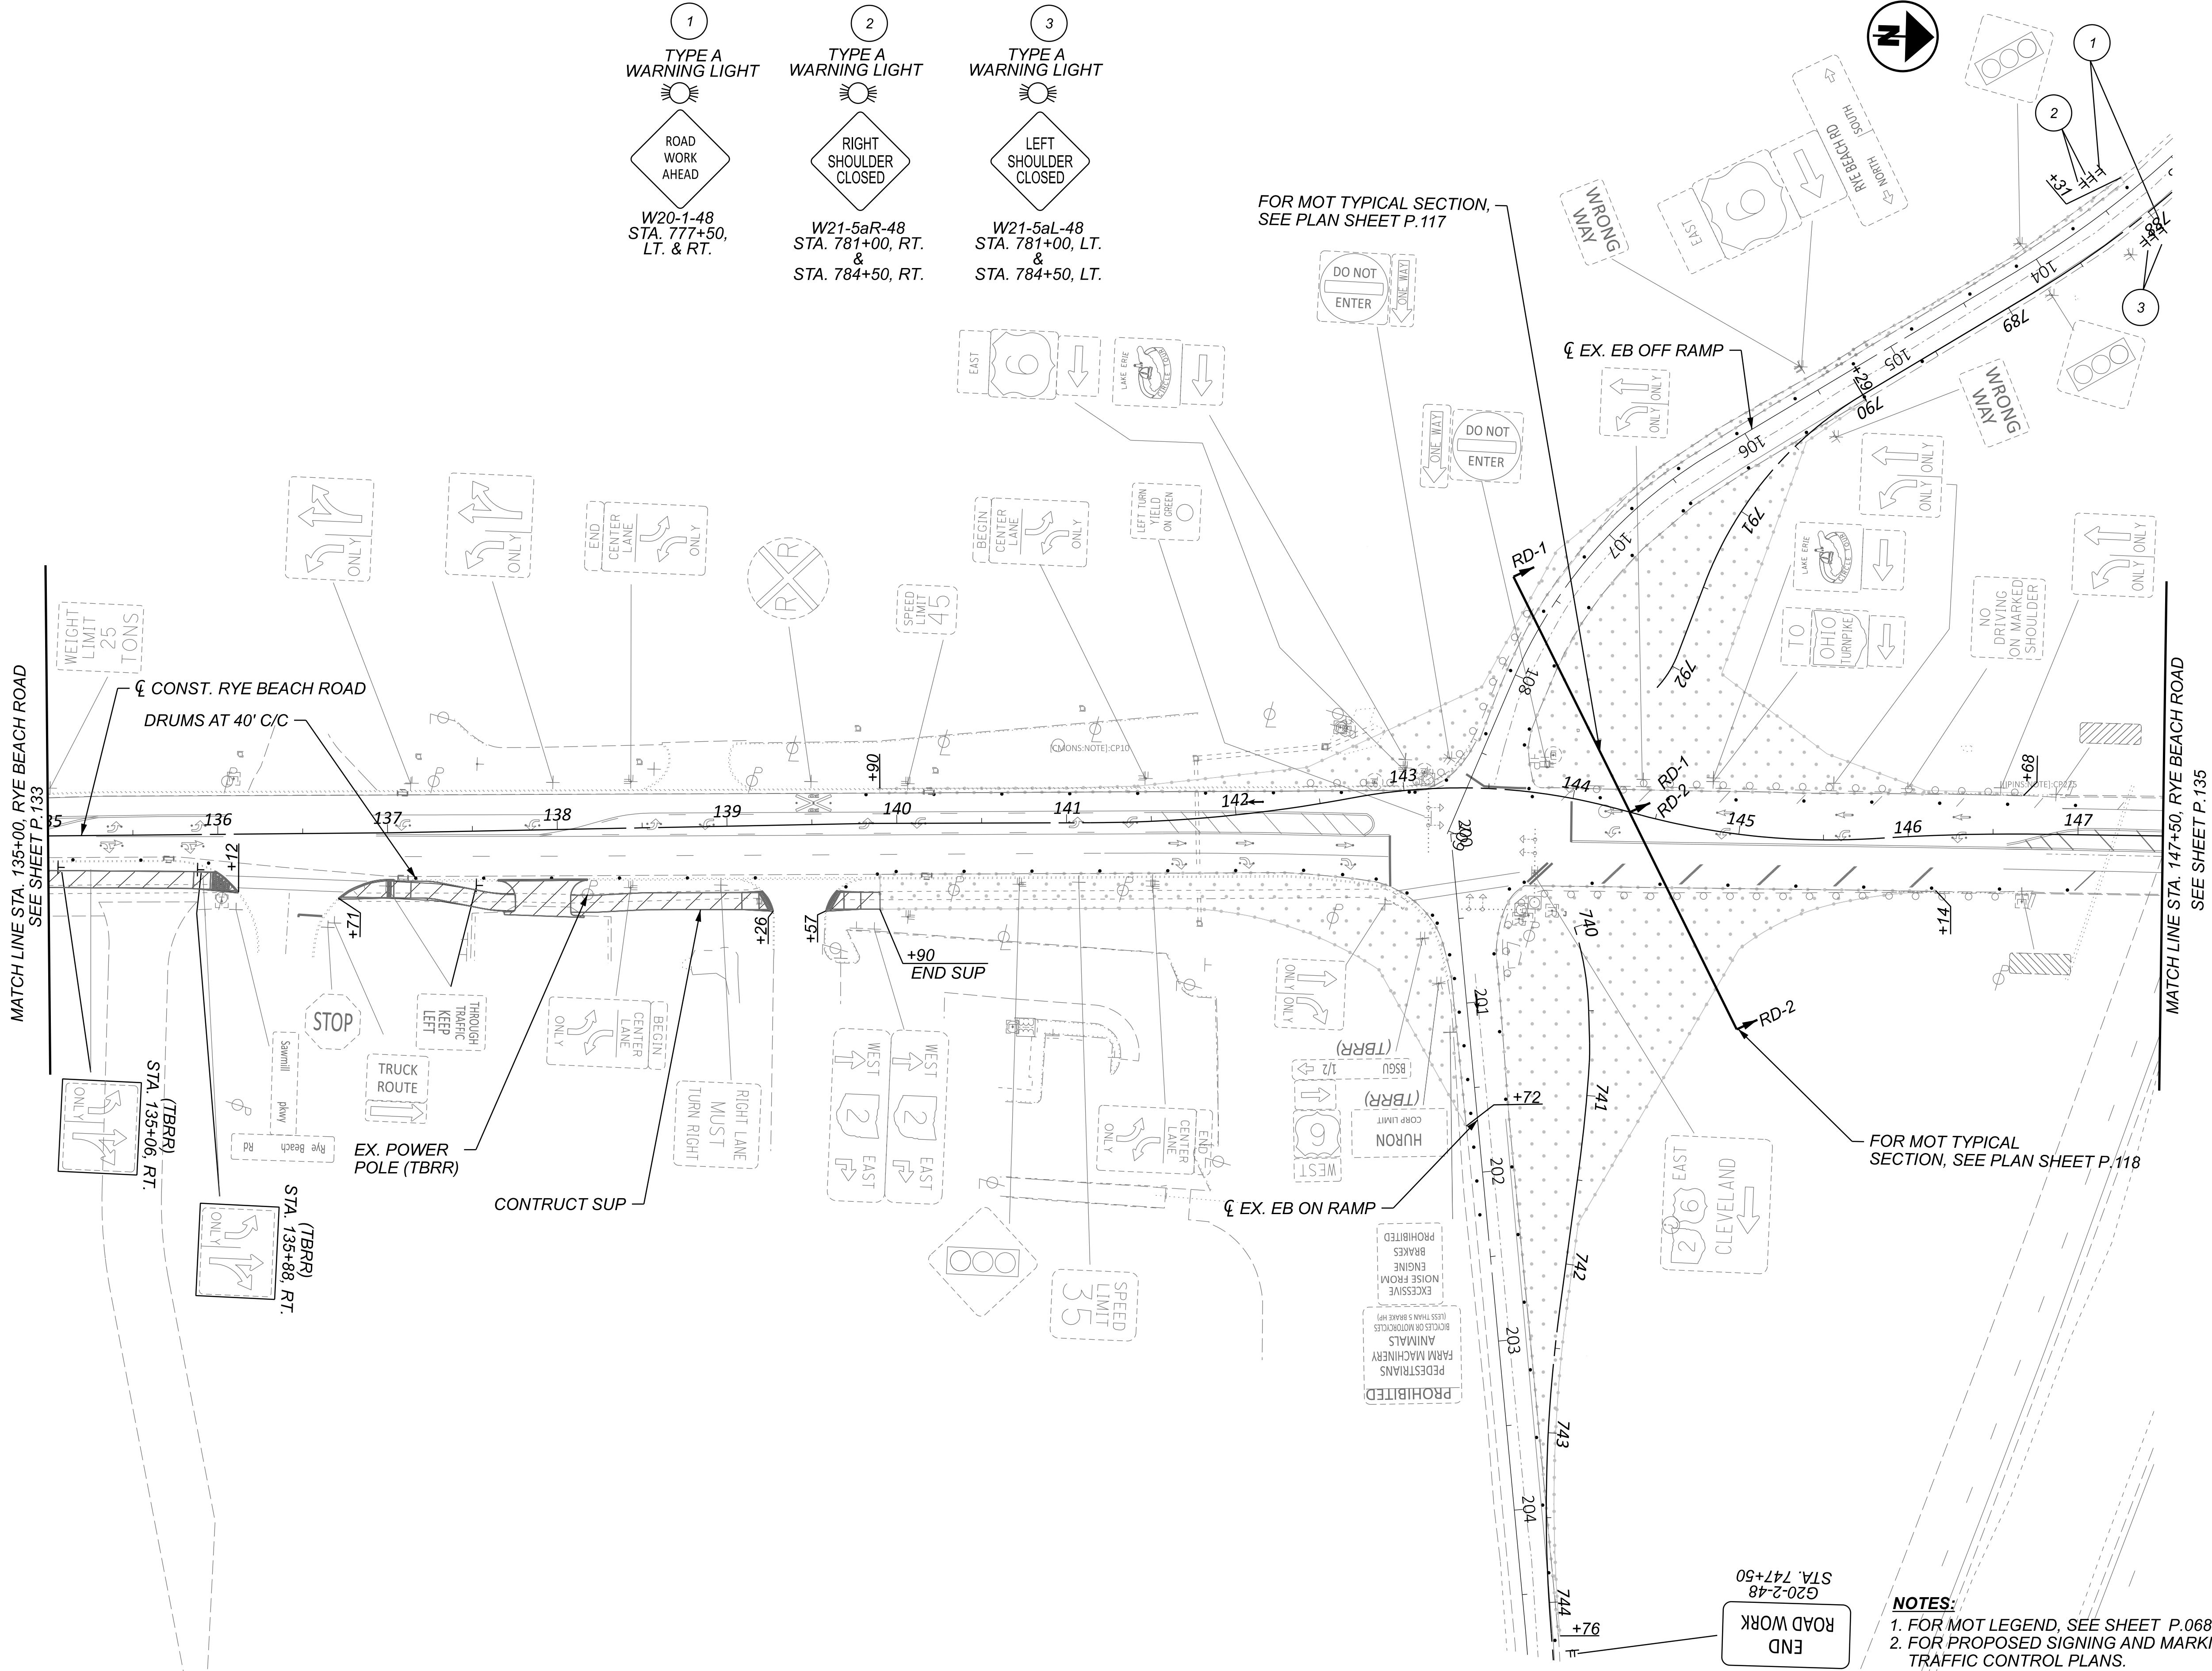

- 1

TYPE A WARNING LIGHT

ROAD WORK AHEAD

W20-1-48
STA. 777+50, LT. & RT.
- 2

TYPE A WARNING LIGHT

RIGHT SHOULDER CLOSED

W21-5aR-48
STA. 781+00, RT. &
STA. 784+50, RT.
- 3

TYPE A WARNING LIGHT


LEFT SHOULDER CLOSED

W21-5aL-48
STA. 781+00, LT. &
STA. 784+50, LT.

NOTES:
1. FOR MOT LEGEND, SEE SHEET P.068.
2. FOR PROPOSED SIGNING AND MARKING DETAILS, SEE TRAFFIC CONTROL PLANS.
3. MAINTAIN ACCESS TO DRIVES OR SIDE ROADS AT ALL TIMES. USE FLAGGING OPERATION AS NECESSARY.


MAINTENANCE OF TRAFFIC - PRE-PHASE (2026 CONSTRUCTION)
RYE BEACH ROAD - STA. 135+00.00 TO STA. 147+50.00

DESIGN AGENCY	
TRANSYSTEMS 400 W. WATKINSON BLVD., STE. 225 COLUMBUS, OHIO 43215	
DESIGNER	SSA
REVIEWER	SS
PROJECT ID	116570
SHEET	TOTAL
P.137	782

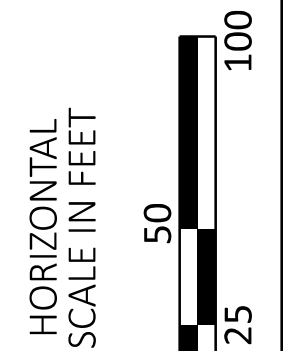

ERI-US 0006-CONNECTIVITY CORRIDOR

MODEL: CLP_SUP 2 - Plan 23 [Sheet] PAPER SIZE: 34x22 (in) DATE: 6/9/2025 TIME: 1:42:51 PM USER: adlayton
 pw:\vohiodod-pw.bentley.com:ohiodod-pw-02\Documents\01 Active Projects\District 03\Erie\116570\402-Engineering_TransSystems\WOT\Sheets\116570_MP000_2026.dgn

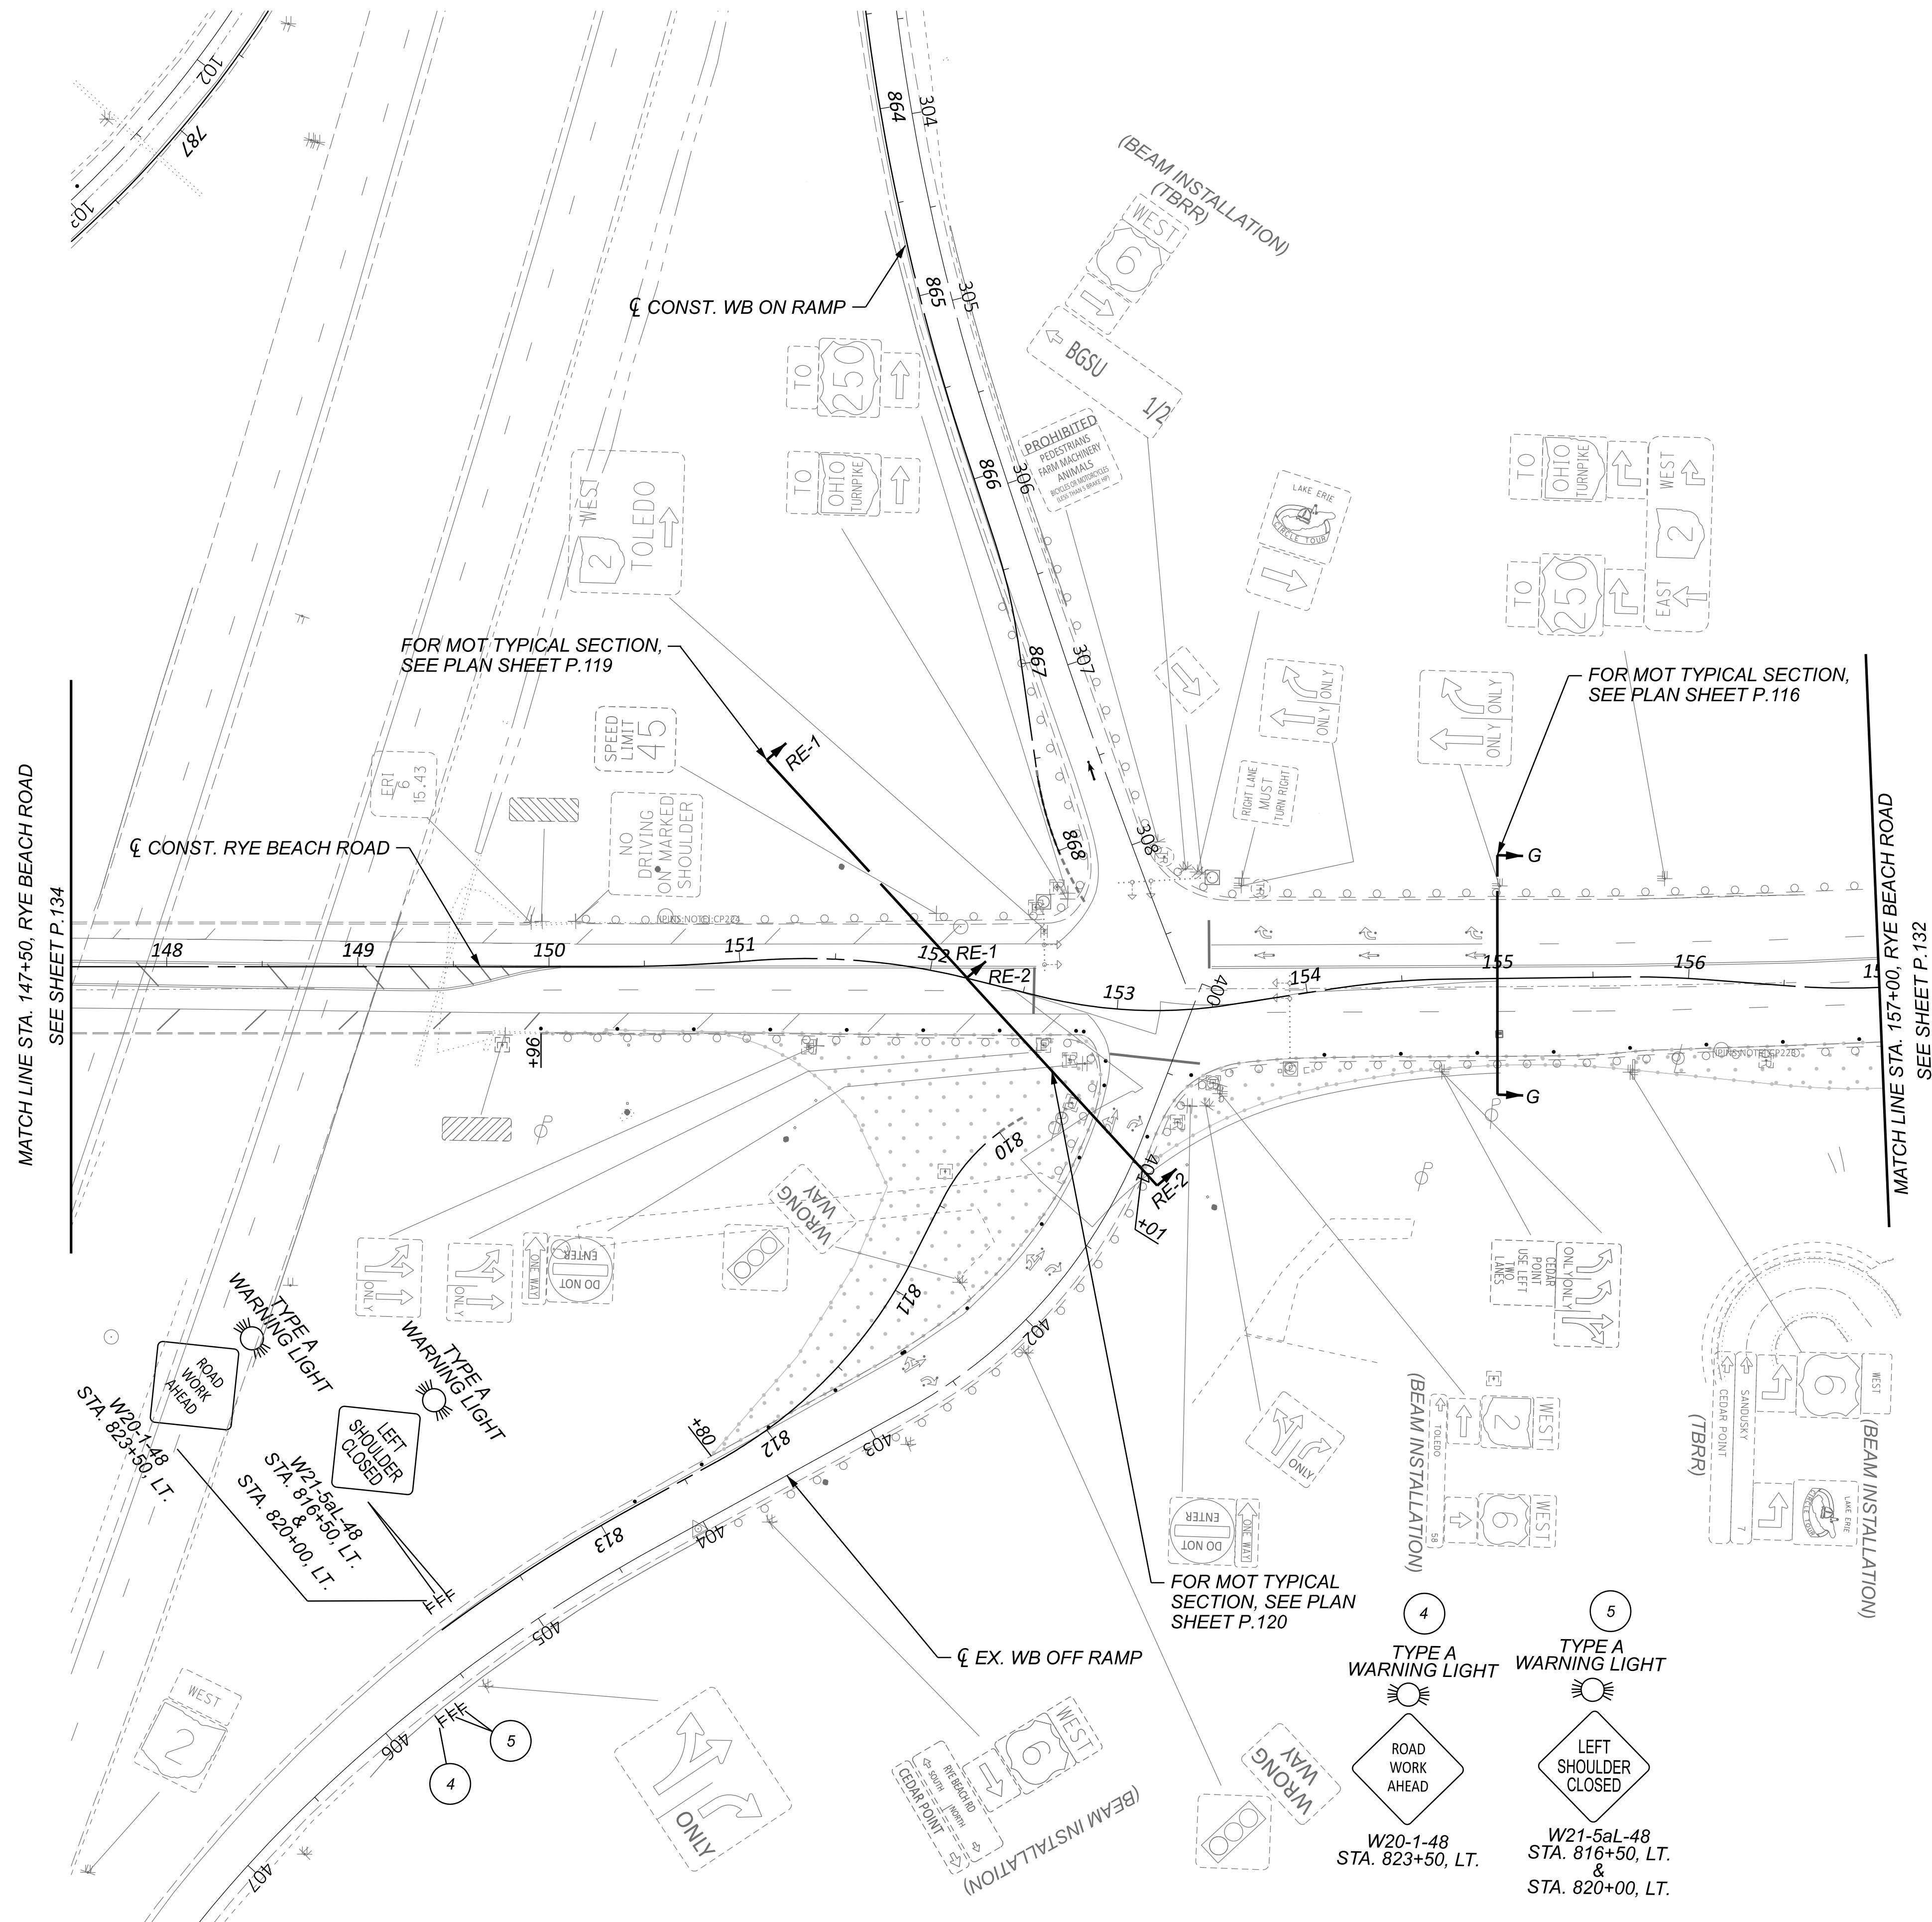

NOTES:

1. FOR MOT LEGEND, SEE SHEET P.068.
2. FOR PROPOSED SIGNING AND MARKING DETAILS, SEE TRAFFIC CONTROL PLANS.
3. MAINTAIN ACCESS TO DRIVES OR SIDE ROADS AT ALL TIMES. USE FLAGGING OPERATION AS NECESSARY.

MAINTENANCE OF TRAFFIC - PRE-PHASE (2026 CONSTRUCTION)
 RYE BEACH ROAD - STA. 147+50.00 TO STA. 157+00.00

DESIGN AGENCY




TRANSYSTEMS
400 W. NATIONWIDE BLVD., STE 225
COLUMBUS, OHIO 43215

DESIGNER	
SSA	
REVIEWER	
SS	02/28/24
PROJECT ID	
116570	
SHEET	TOTAL
P.138	782

HORIZONTAL
SCALE IN FEET



25 50 100

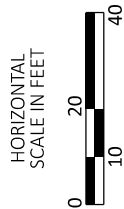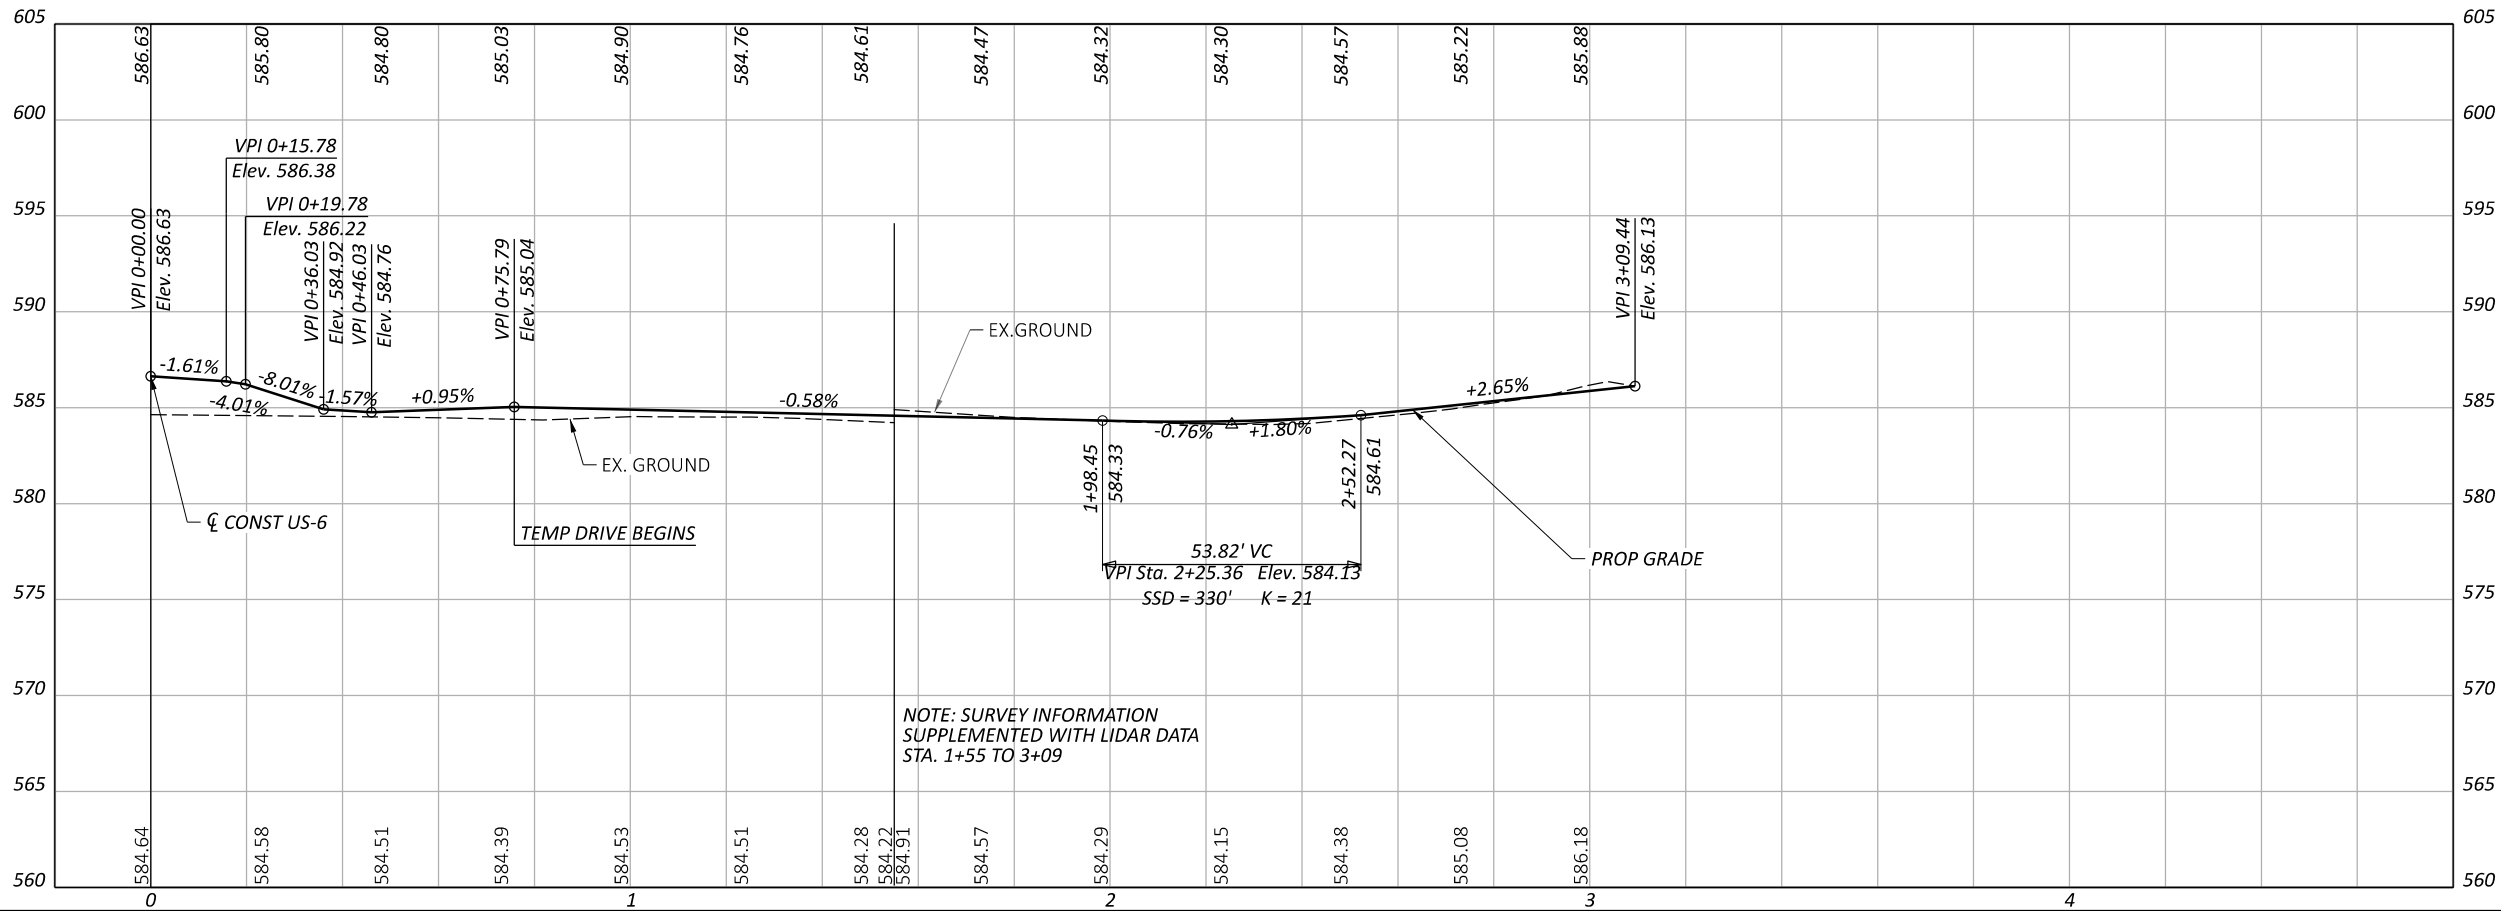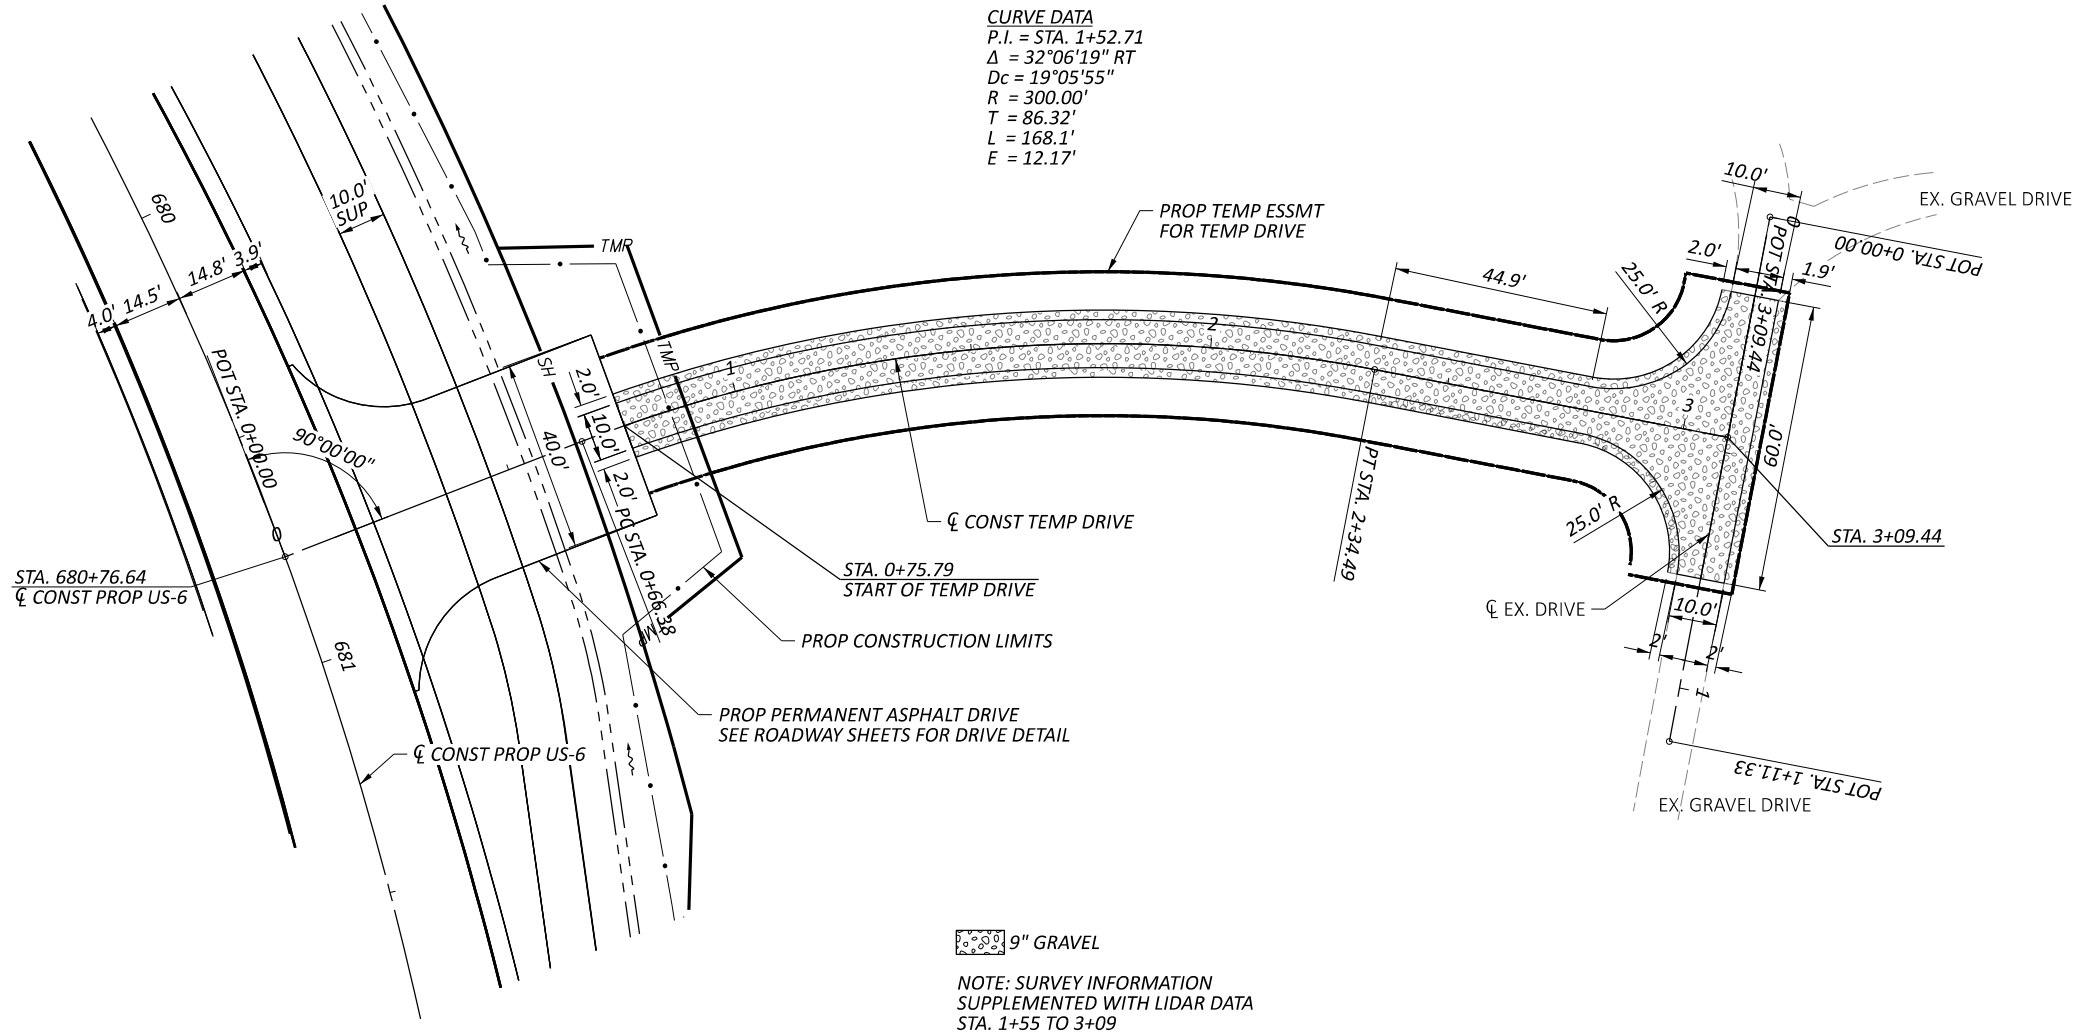

MOT PRE-PHASE - TEMPORARY DRIVEWAY PLAN AND PROFILE
US 6 - STA 680+76.64

DESIGN AGENCY
TRANSYSTEMS
400 W. NATIONWIDE BLVD., STE 225
COLUMBUS, OHIO 43215


DESIGNER
XXX

REVIEWER
XXX MM-DD-YY

PROJECT ID
116570

SHEET
P.0

TOTAL
0

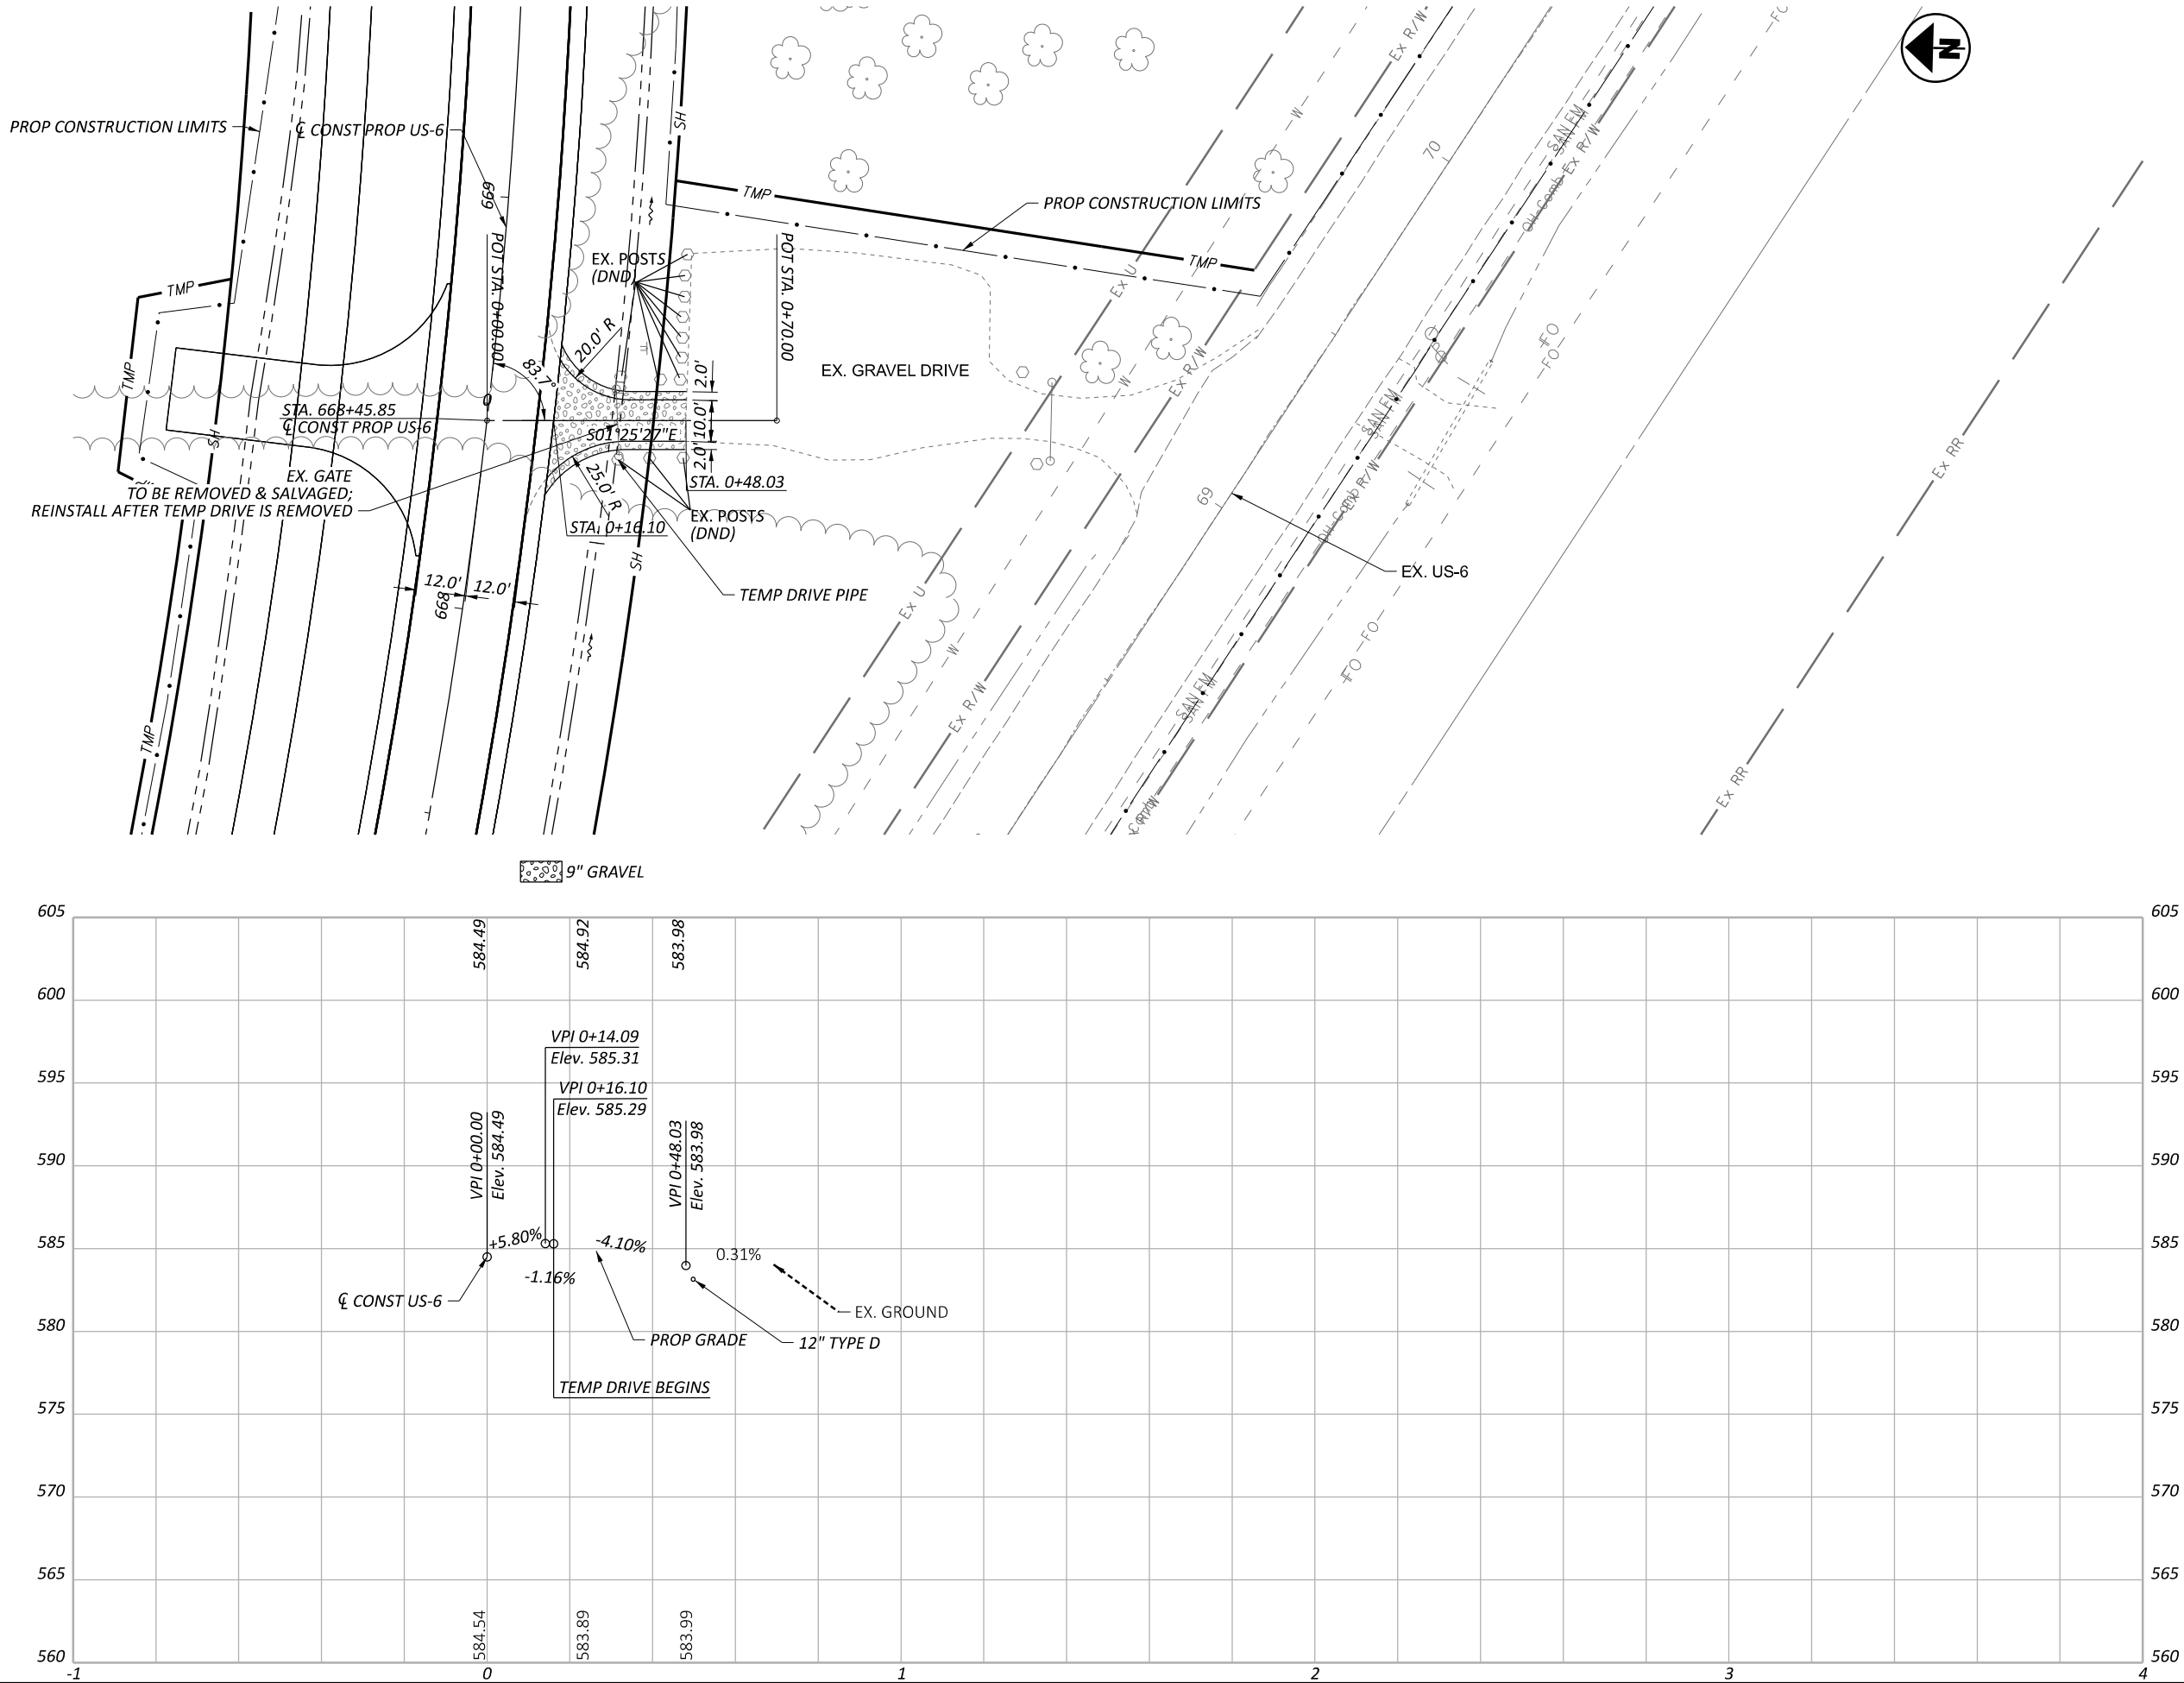

TEMPORARY DRIVEWAY PLAN AND PROFILE
US 6 - STA. 668+45.85

DESIGN AGENCY
TRANSYSTEMS
400 W. NATIONWIDE BLVD., STE 225
COLUMBUS, OHIO 43215

DESIGNER
XXX

REVIEWER


XXX MM-DD-YY

PROJECT ID
116570

SHEET
P.0




TOTAL
0





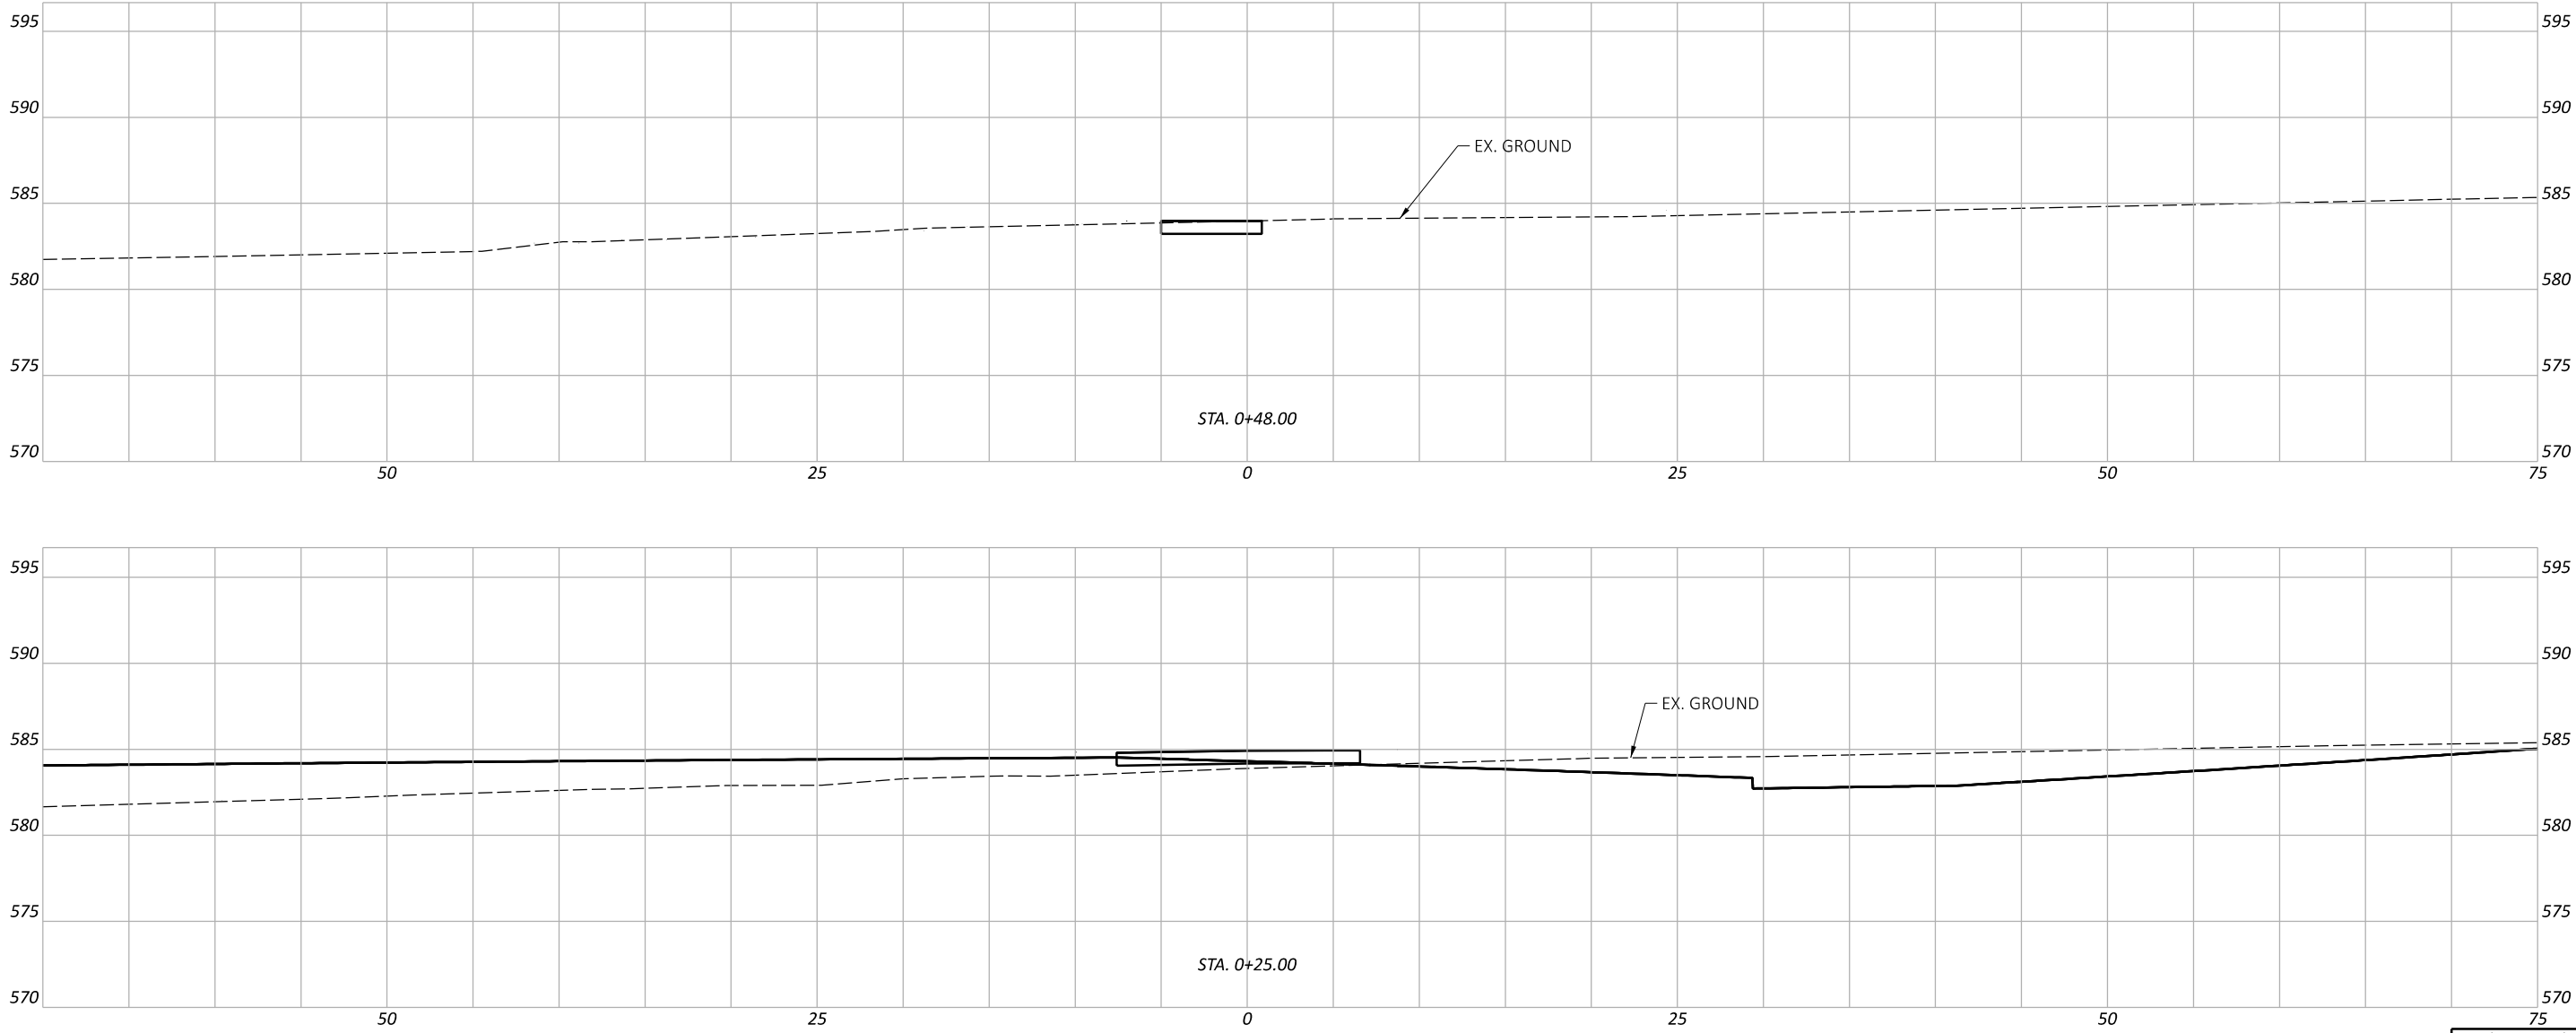

Sheet Totals			PROJECT ID	
Seeding	Cut	Fill	SHEET	TOTAL
			P.0	0


DESIGN AGENCY
TRANSYSTEMS 400 W. NATIONWIDE BLVD., STE 225 COLUMBUS, OHIO 43216
DESIGNER
XXX
REVIEWER
XXX MM/DD/YY
PROJECT ID
116570

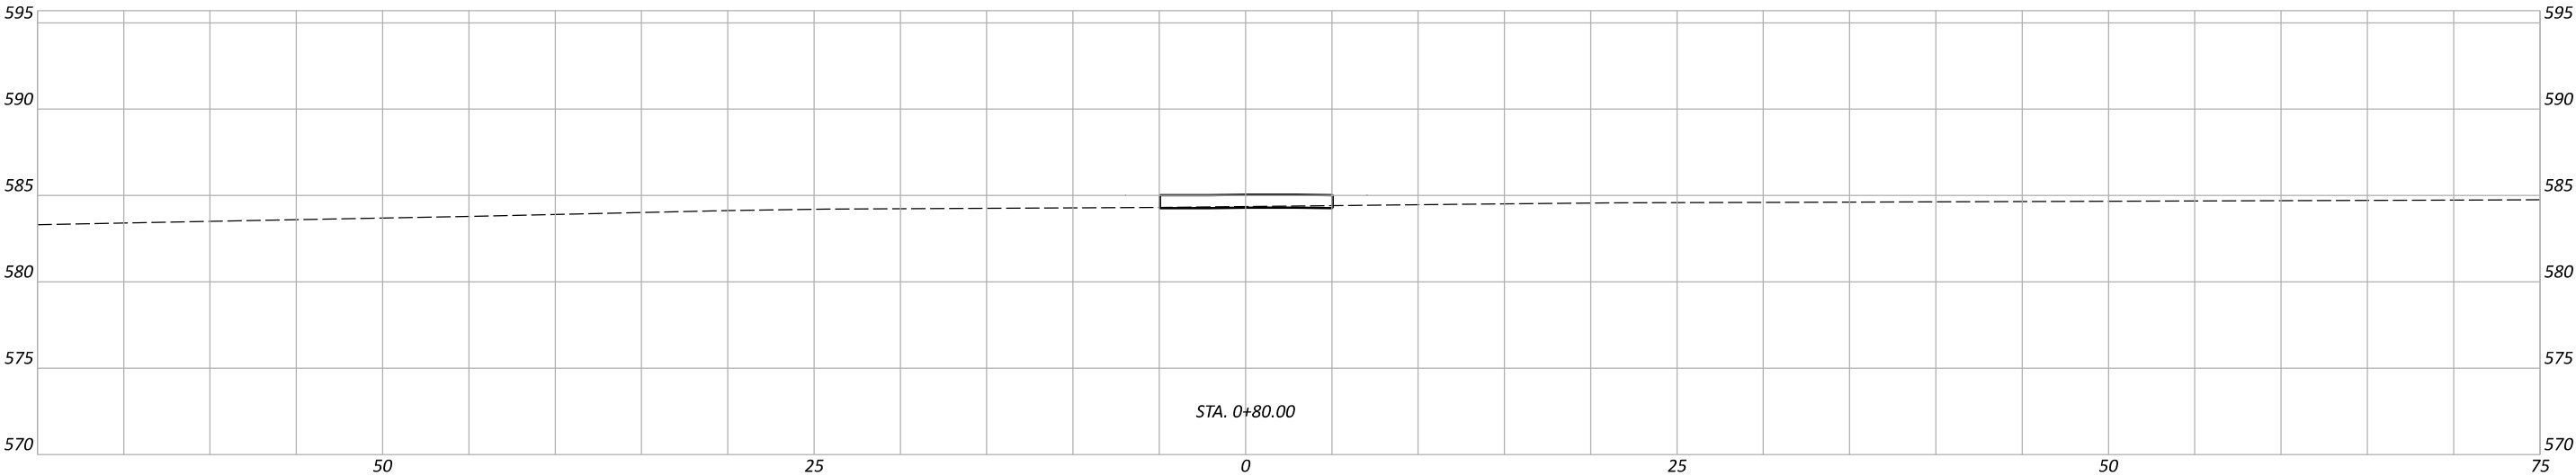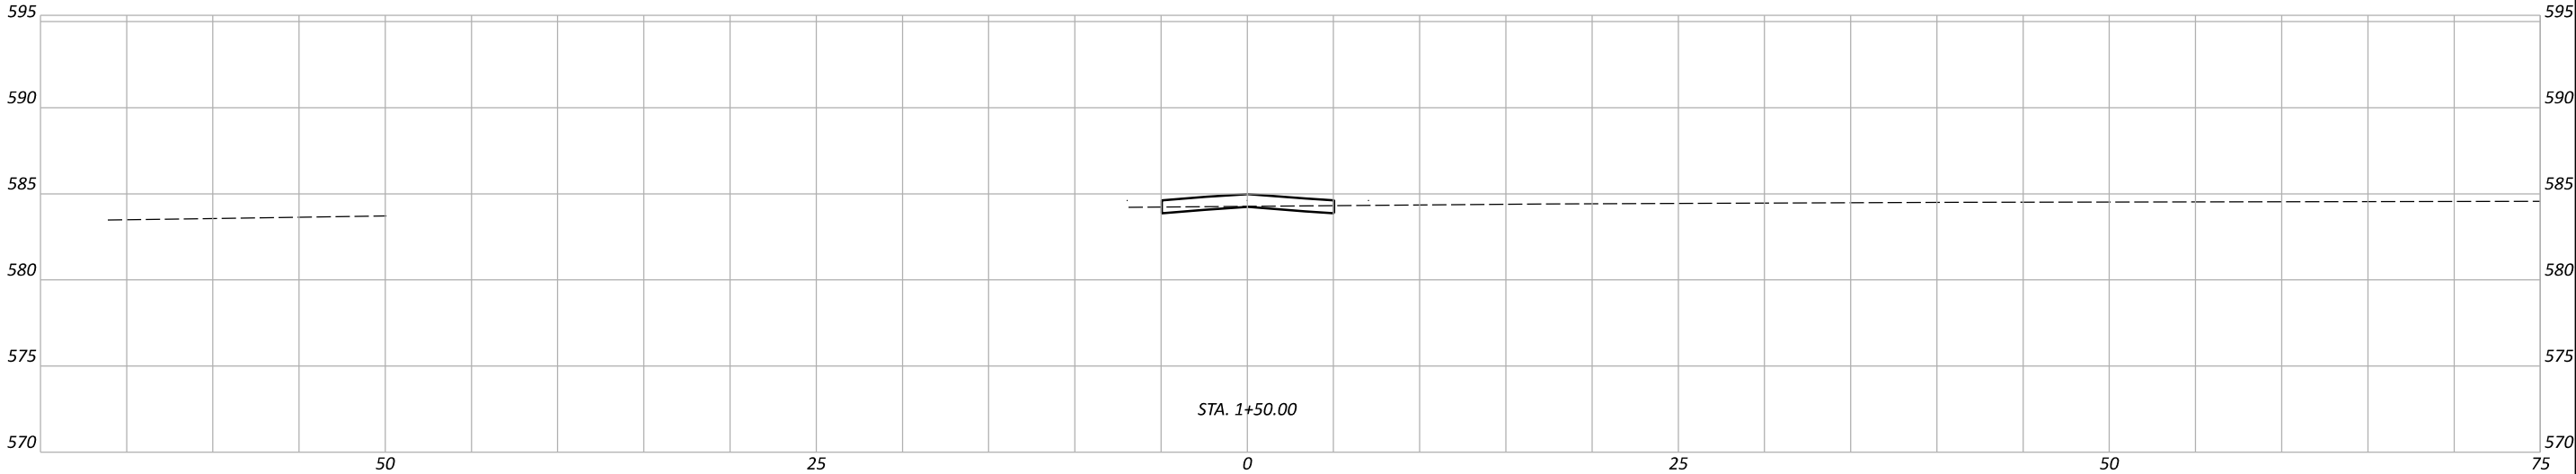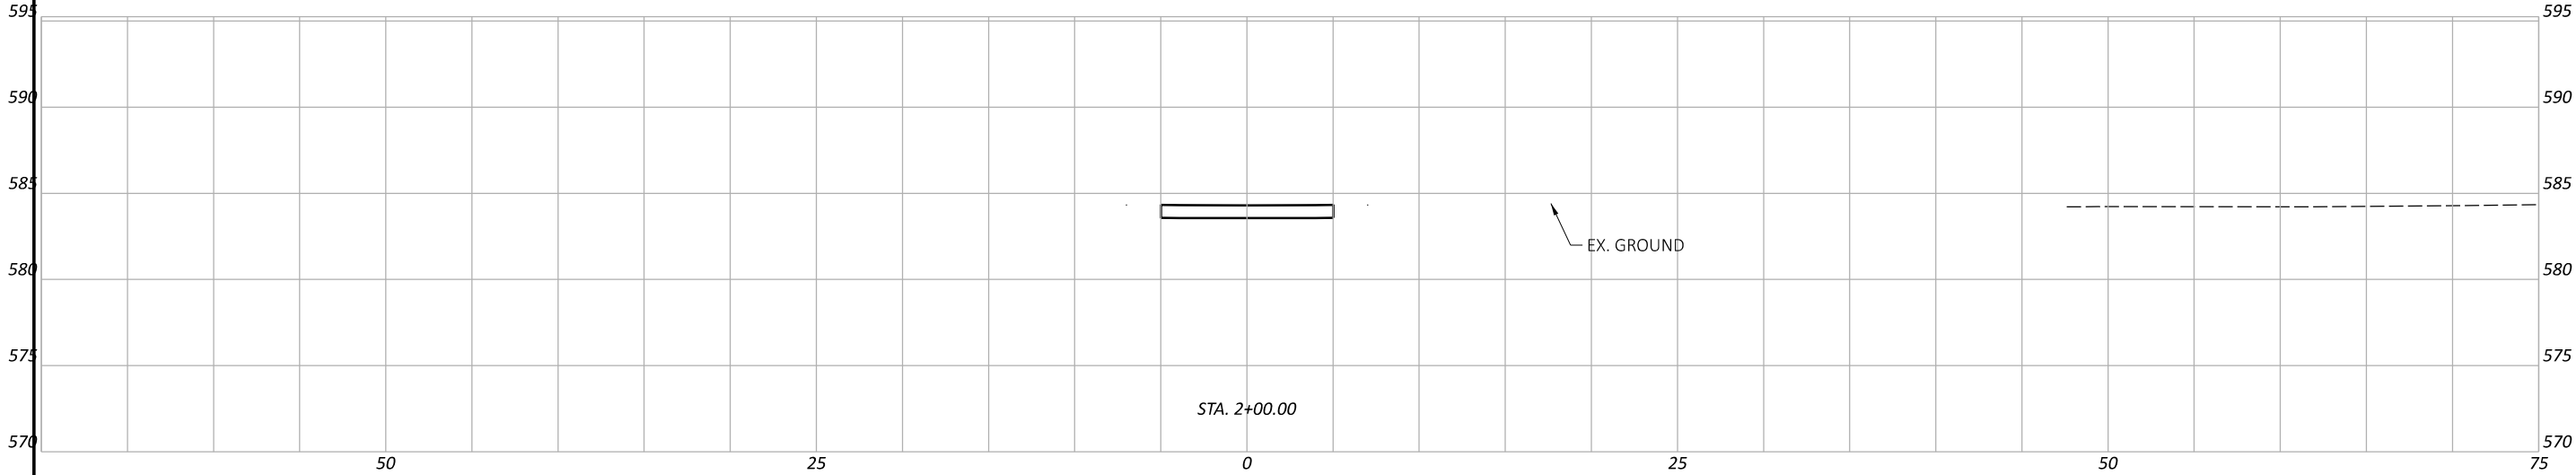

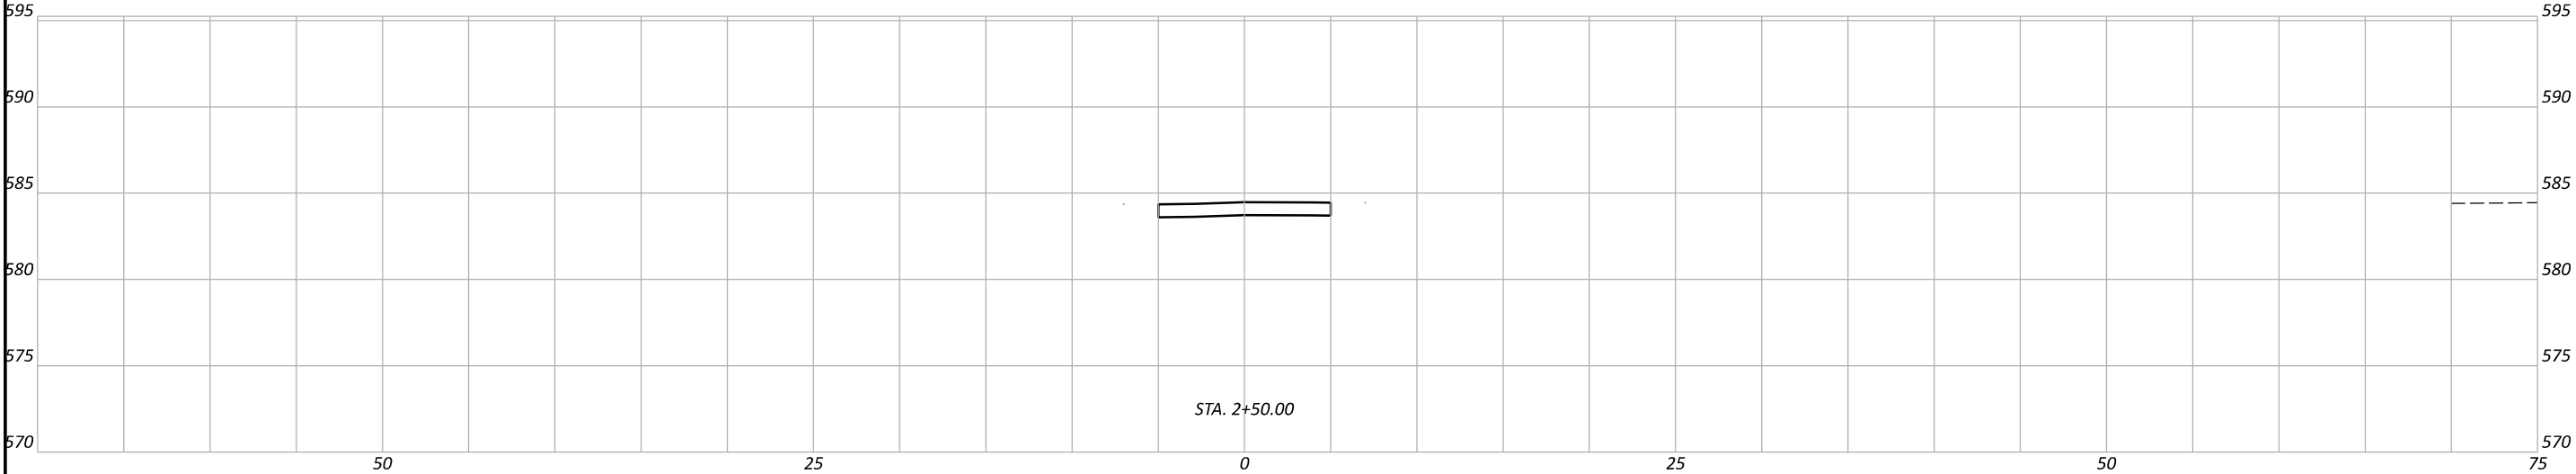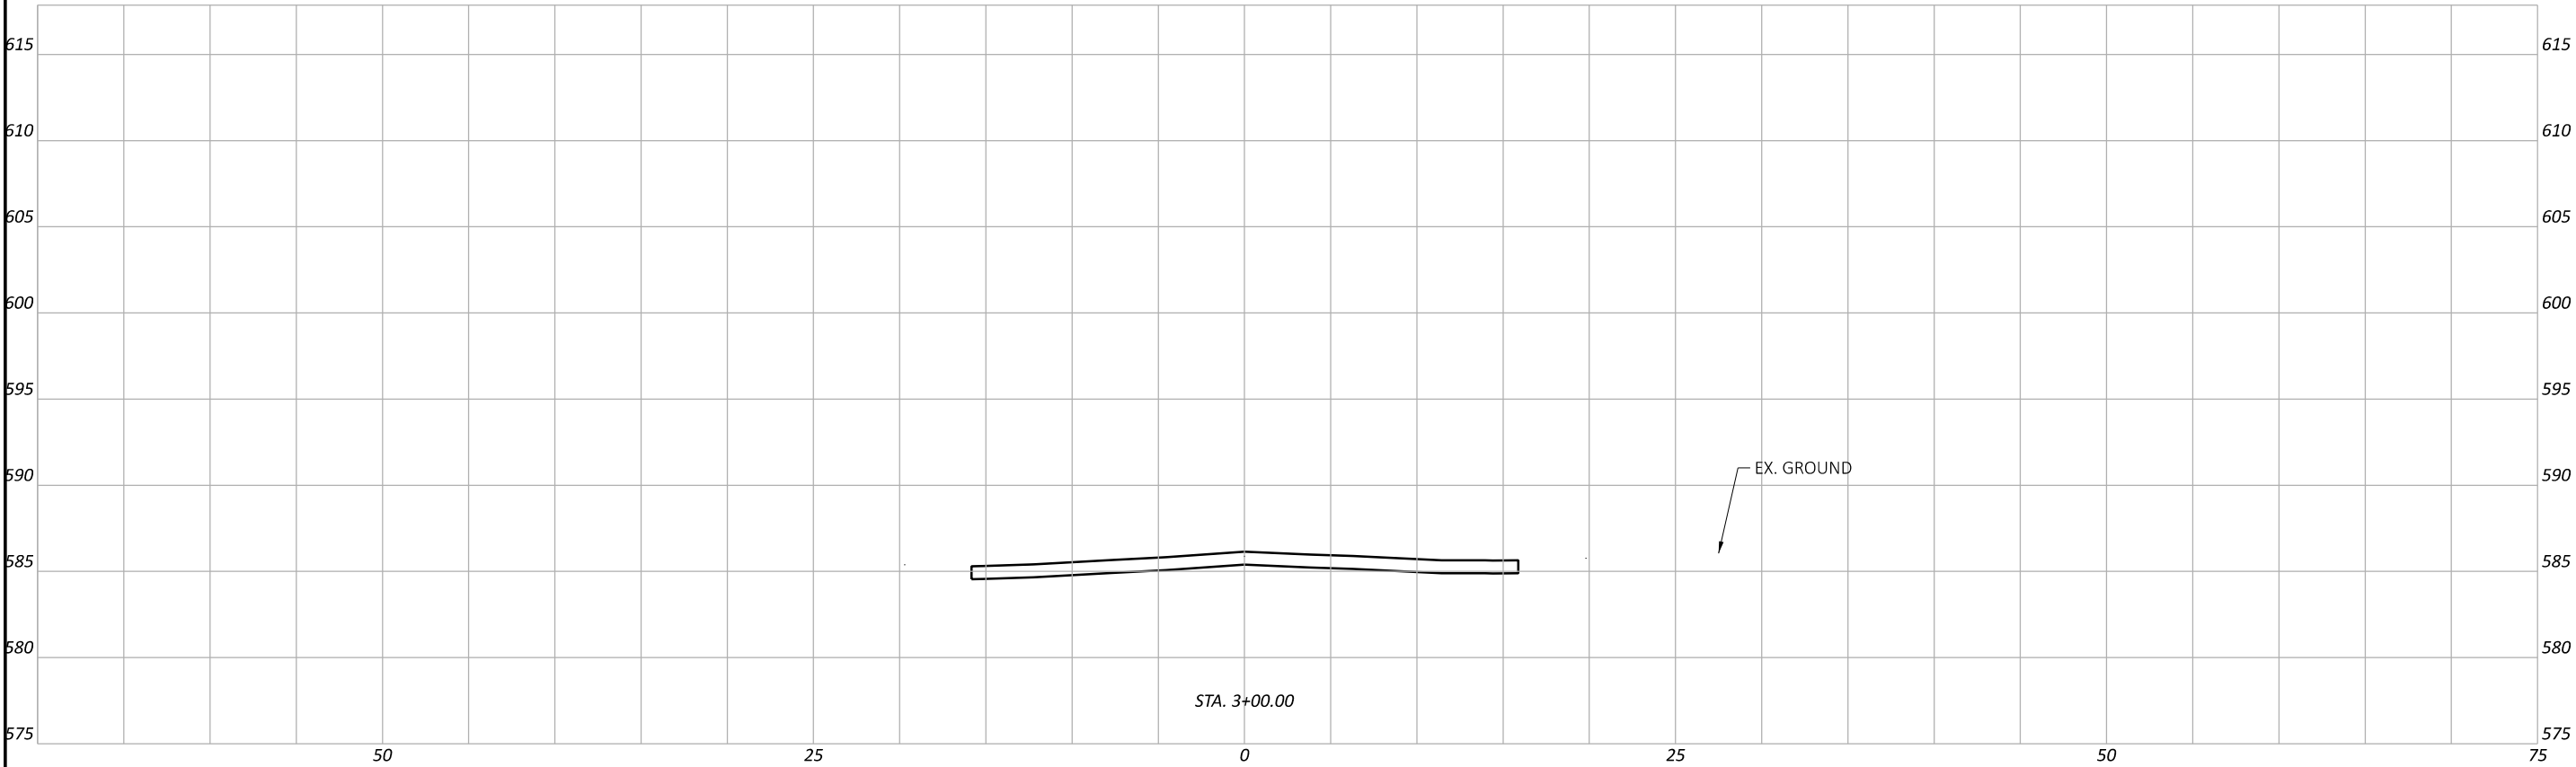

ERI-US 0006-CONNECTIVITY CORRIDOR

MODEL: CLP_SUP 1 - Plan 1-2 [Sheet] PAPER SIZE: 34x22 (in.) DATE: 6/9/2025 TIME: 1:43:38 PM USER: adlayton
pw:\ohiodot-pw\bentley.com\ohiodot-pw-02\Documents\01 Active Projects\District 03\Erie\116570\402-Engineering_Transystems\MOT\Sheets\116570_MP001_2026.dgn

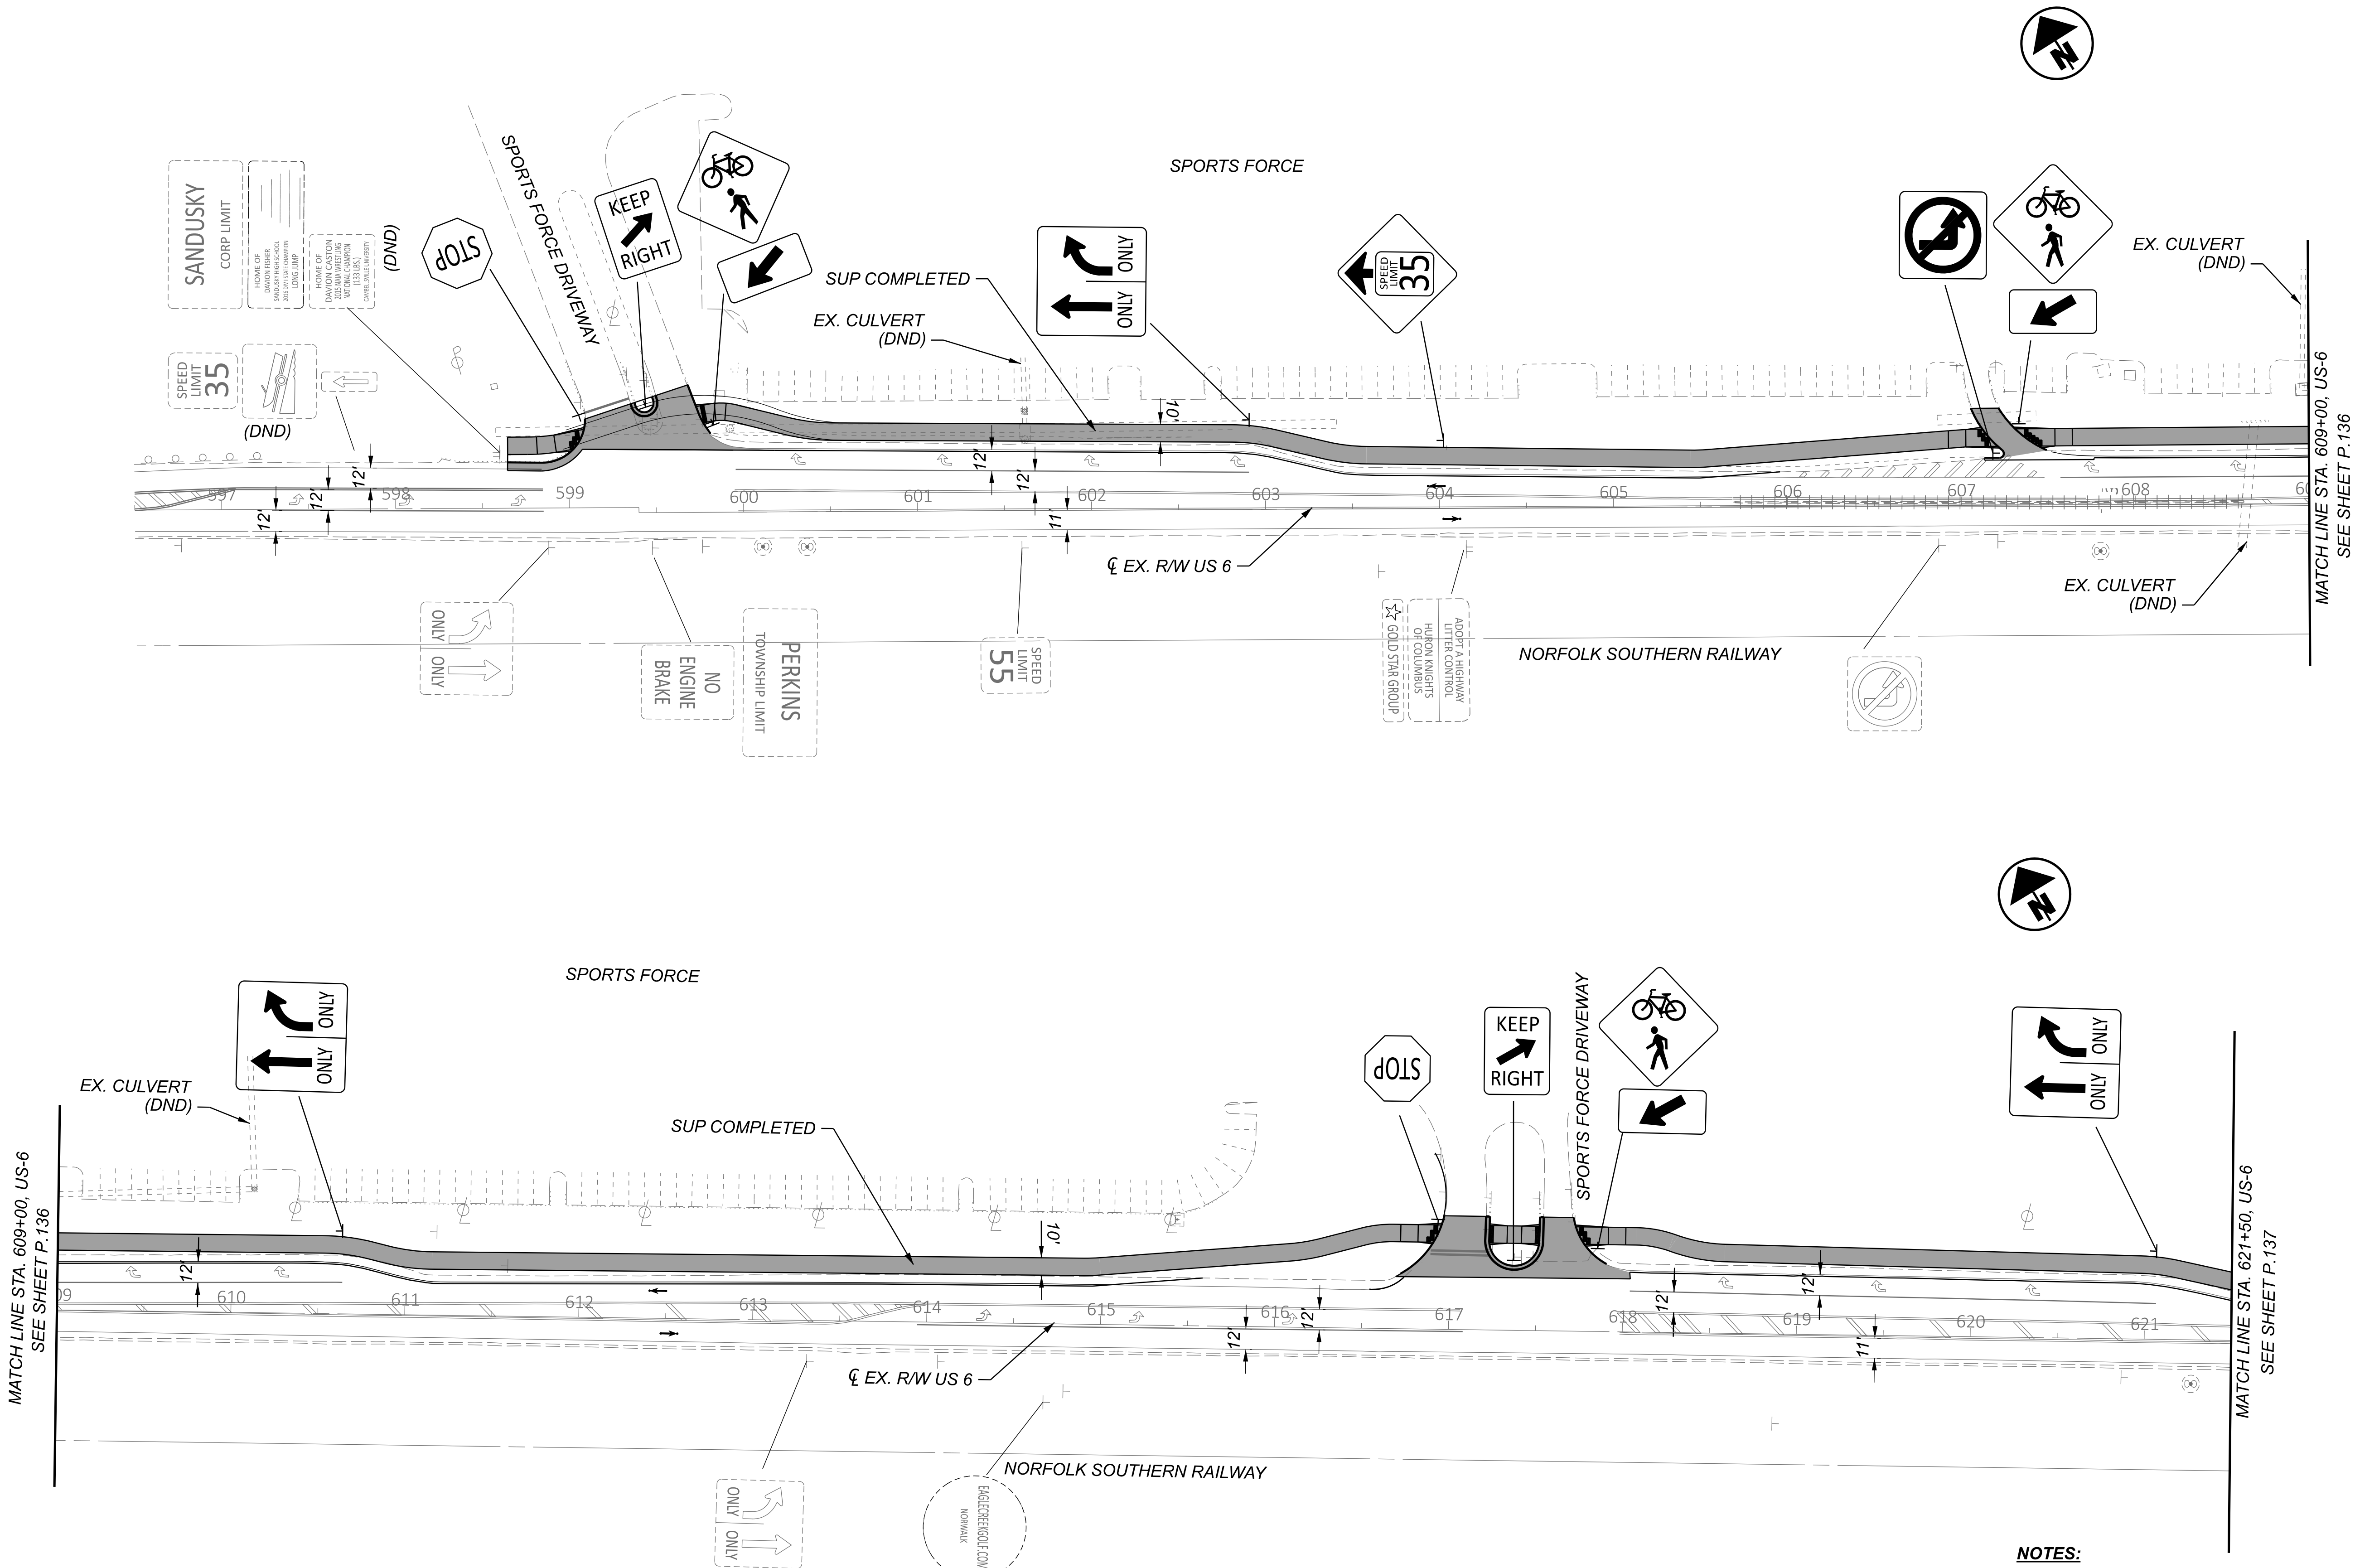


- NOTES:**
1. FOR MOT LEGEND, SEE SHEET P.068 .
 2. FOR PROPOSED SIGNING AND MARKING DETAILS, SEE TRAFFIC CONTROL PLANS.
 3. MAINTAIN ACCESS TO DRIVES OR SIDE ROADS AT ALL TIMES. USE FLAGGING OPERATION AS NECESSARY.

TRANSYSTEMS 400 W. WATSONWIDE BLVD., STE. 225 COLUMBUS, OHIO 43215		DESIGN AGENCY	
SSA		DESIGNER	
SS 02/28/24		REVIEWER	
116570		PROJECT ID	
P.139		TOTAL 782	

MAINTENANCE OF TRAFFIC - PHASE 1
US 6 - BEGIN PROJECT TO STA. 621+50

HORIZONTAL
SCALE IN FEET
0 25 50 100

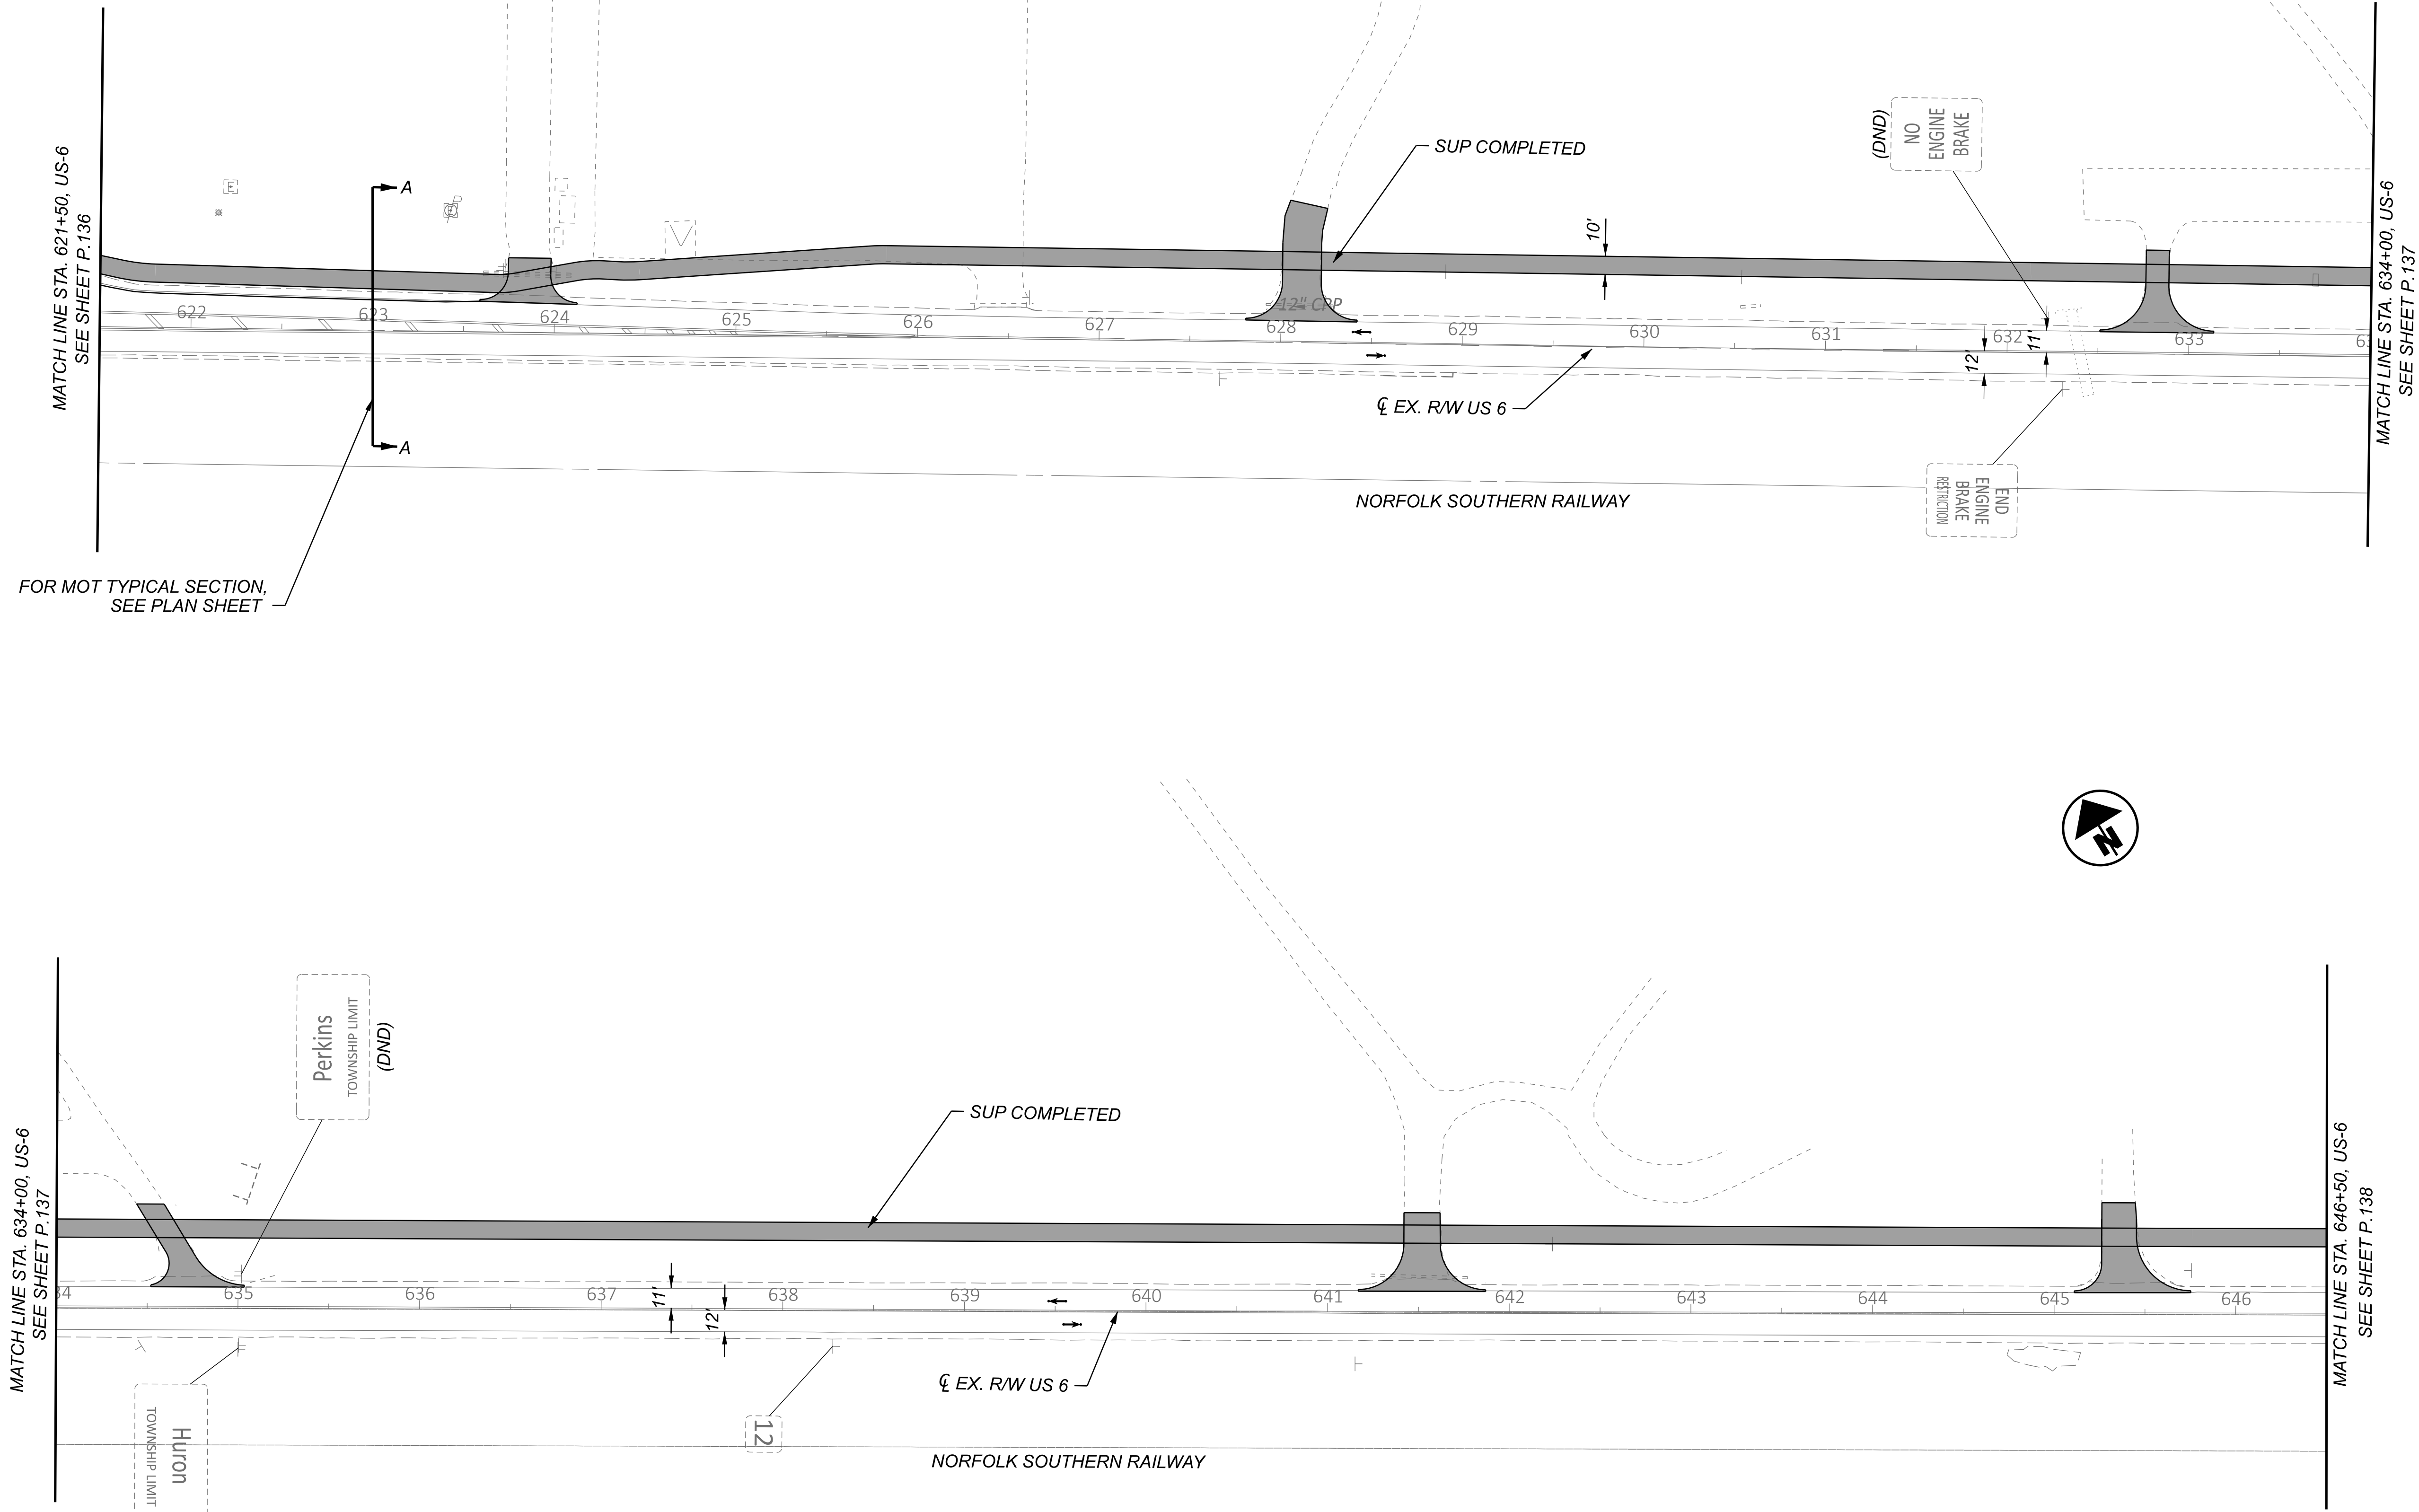


NOTES:
1. FOR MOT LEGEND, SEE SHEET P.068.
2. FOR SIGNING AND PAVEMENT MARKING DETAILS, SEE TRAFFIC CONTROL PLANS.
3. FOR SECTION A-A, SEE SHEET P.109.
4. MAINTAIN ACCESS TO DRIVES OR SIDE ROADS AT ALLTIMES. USE FLAGGING OPERATION AS NECESSARY.

HORIZONTAL SCALE IN FEET 0 25 50 100	
MAINTENANCE OF TRAFFIC - PHASE 1 US 6 - STA. 621+50.00 TO STA. 646+50.00	
DESIGN AGENCY TRANSYSTEMS 400 W. WATSONWIDE BLVD., STE. 225 COLUMBUS, OHIO 43215	
DESIGNER SSA	
REVIEWER SS 02/28/24	
PROJECT ID 116570	
SHEET P.140	TOTAL 782

ERI-US 0006-CONNECTIVITY CORRIDOR

MODEL: CLP_SUP 1 - Plan 5-6 [Sheet] PAPER SIZE: 34x22 (in.) DATE: 6/9/2025 TIME: 1:43:45 PM USER: adlayton
 pw://ohiodr-pw.bentley.com:ohiodr-pw-02/Documents/01 Active Projects/District 03/Erie/116570402-Engineering_TransSystems/MOT/Sheets/116570402-MP0001_2026.dgn

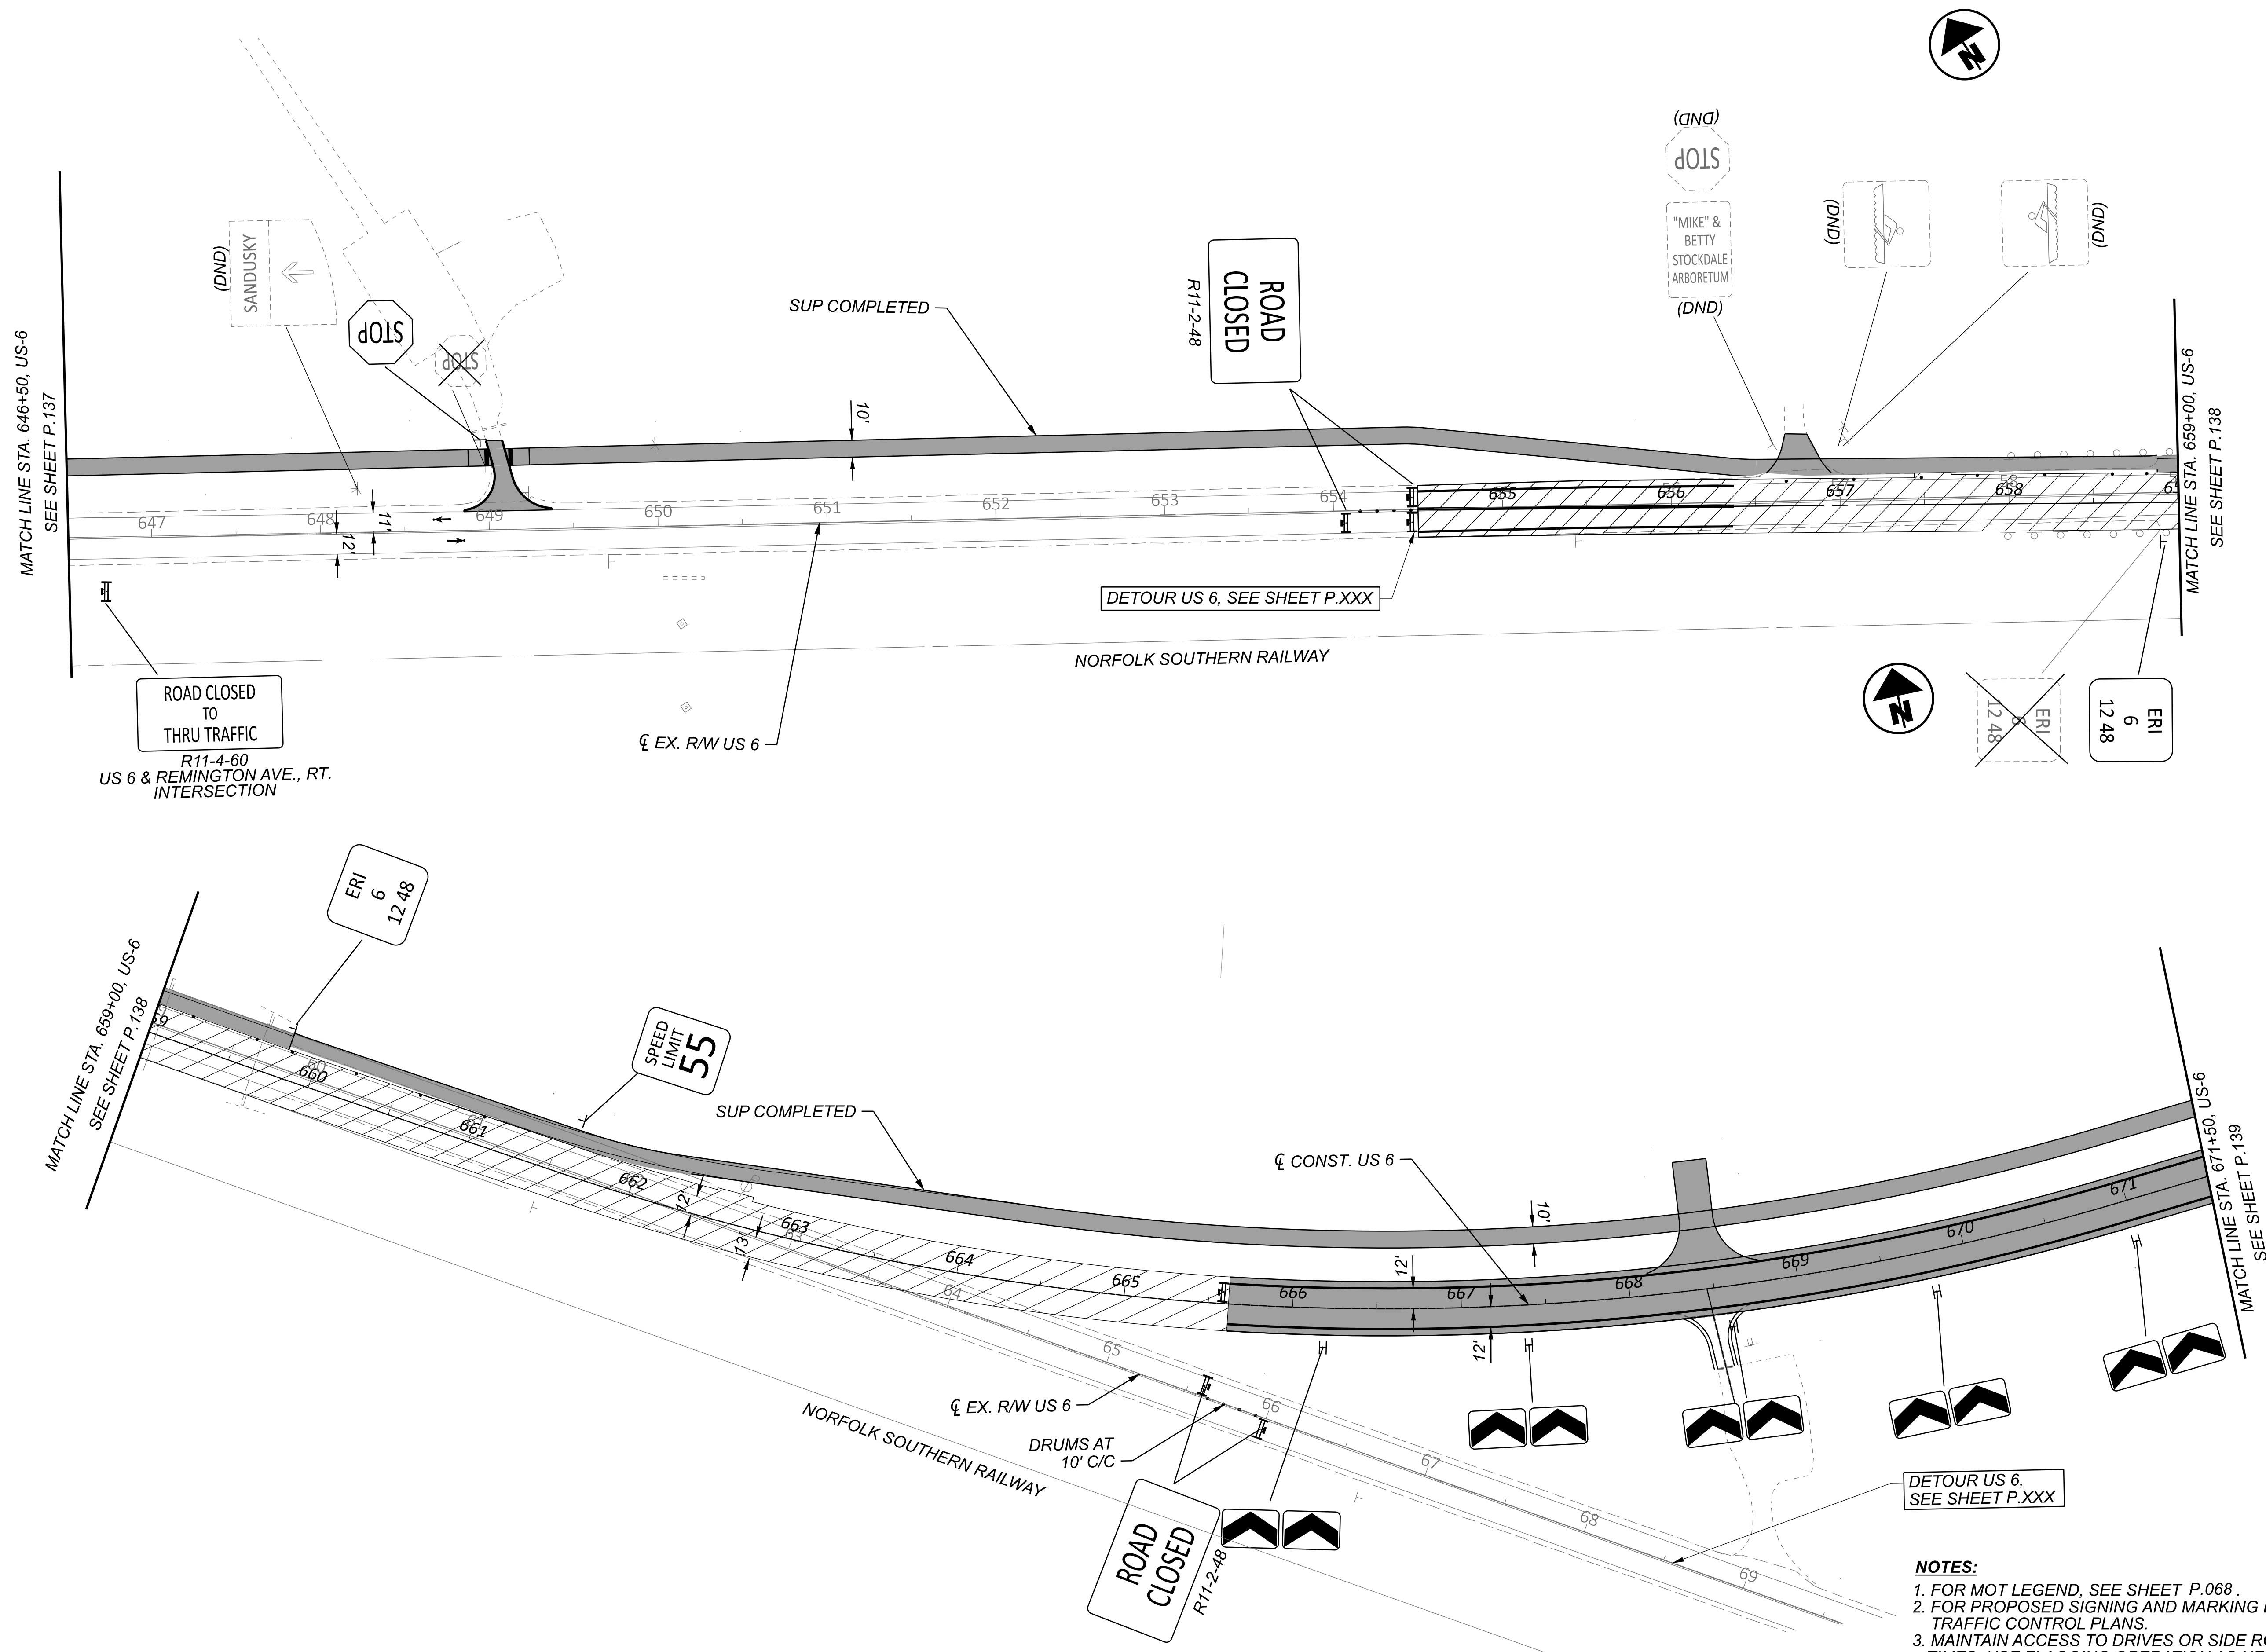

NOTES:

1. FOR MOT LEGEND, SEE SHEET P.068.
2. FOR PROPOSED SIGNING AND MARKING DETAILS, SEE TRAFFIC CONTROL PLANS.
3. MAINTAIN ACCESS TO DRIVES OR SIDE ROADS AT ALL TIMES. USE FLAGGING OPERATION AS NECESSARY.


DESIGN AGENCY



TRANSYSTEMS

400 W. NATIONWIDE BLVD., STE 225
COLUMBUS, OHIO 43215

DESIGNER	
SSA	
REVIEWER	
SS	02/28/24
PROJECT ID	
116570	
SHEET	TOTAL
P.141	782

MAINTENANCE OF TRAFFIC - PHASE 1
US 6 - STA. 646+50.00 TO STA. 671+50.00

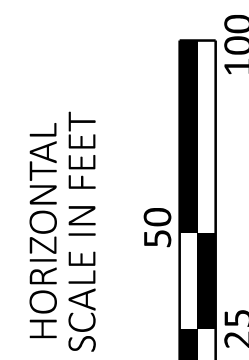


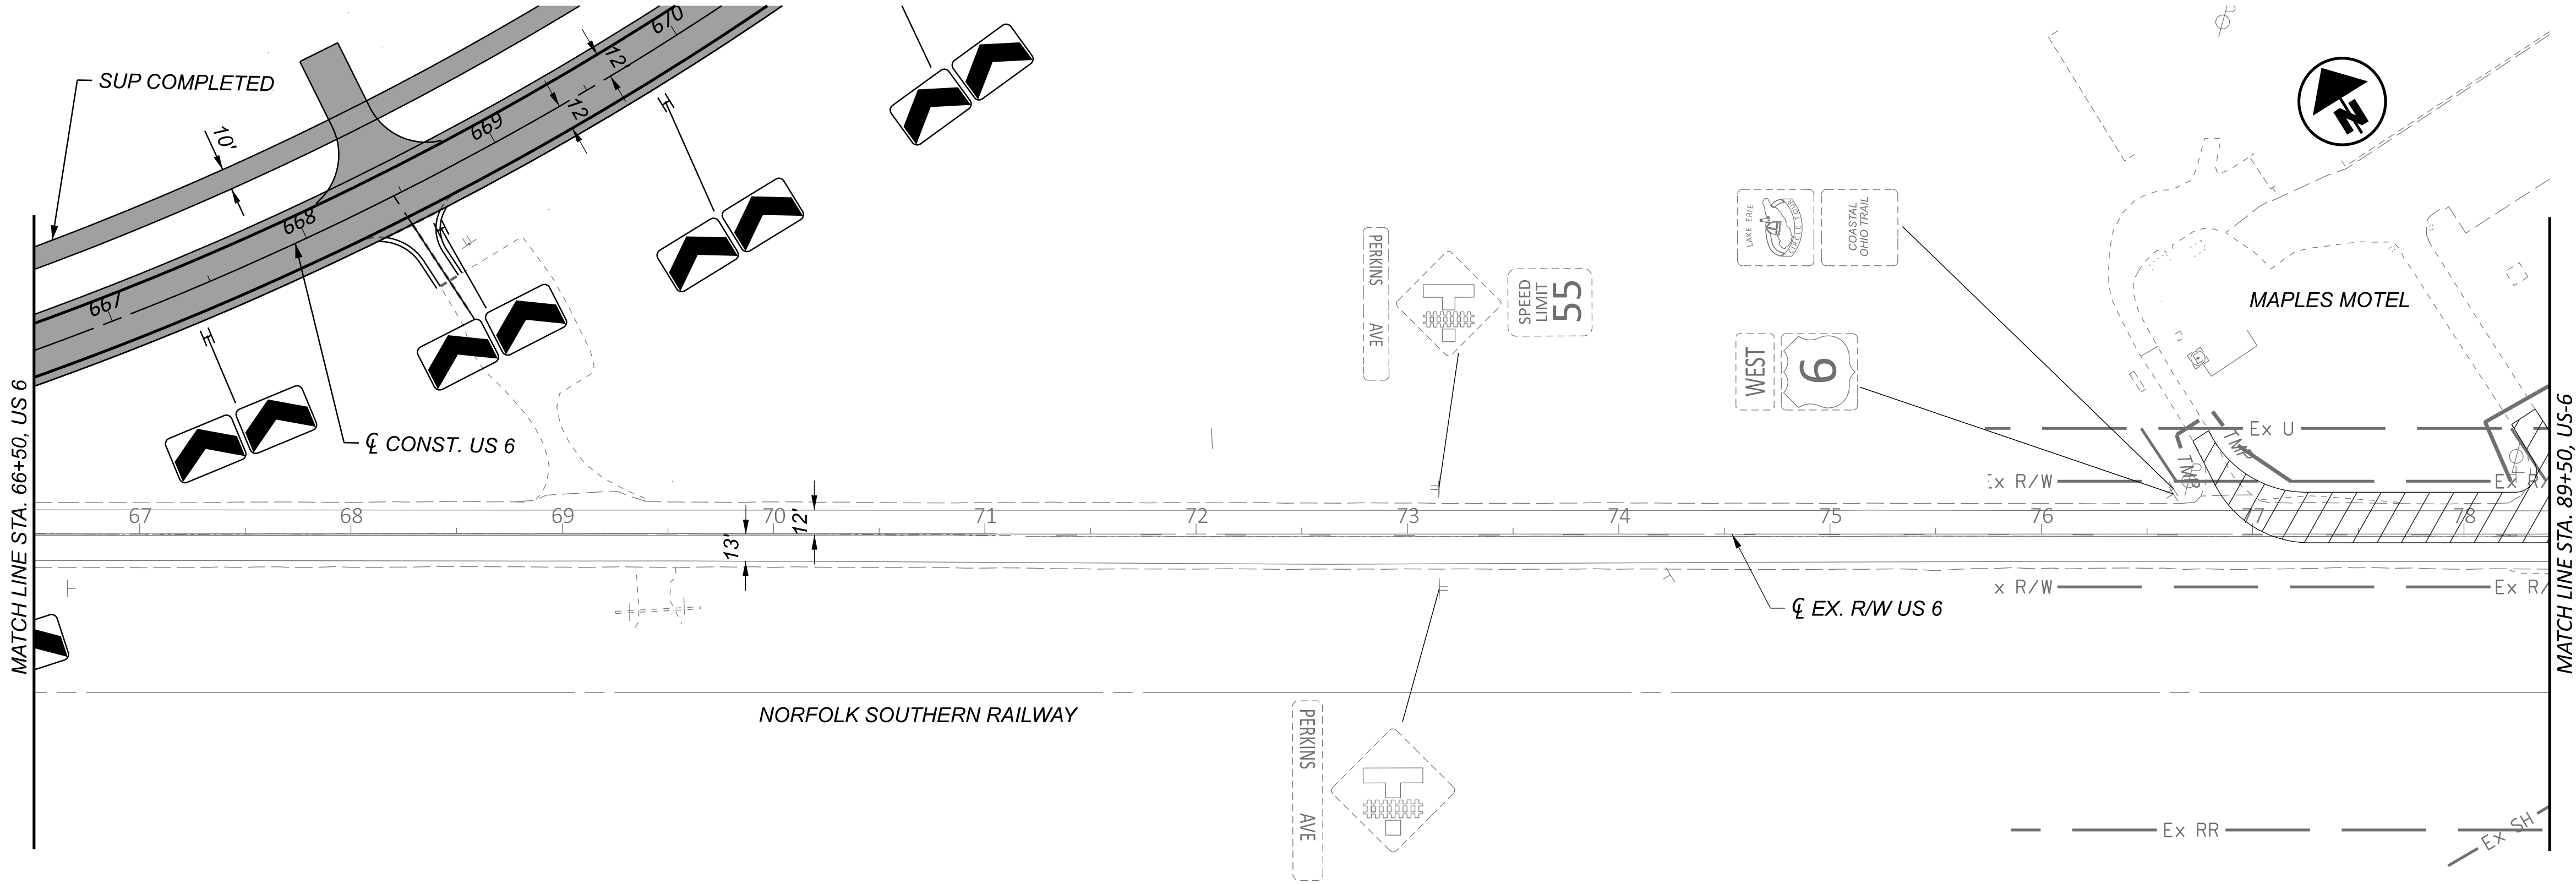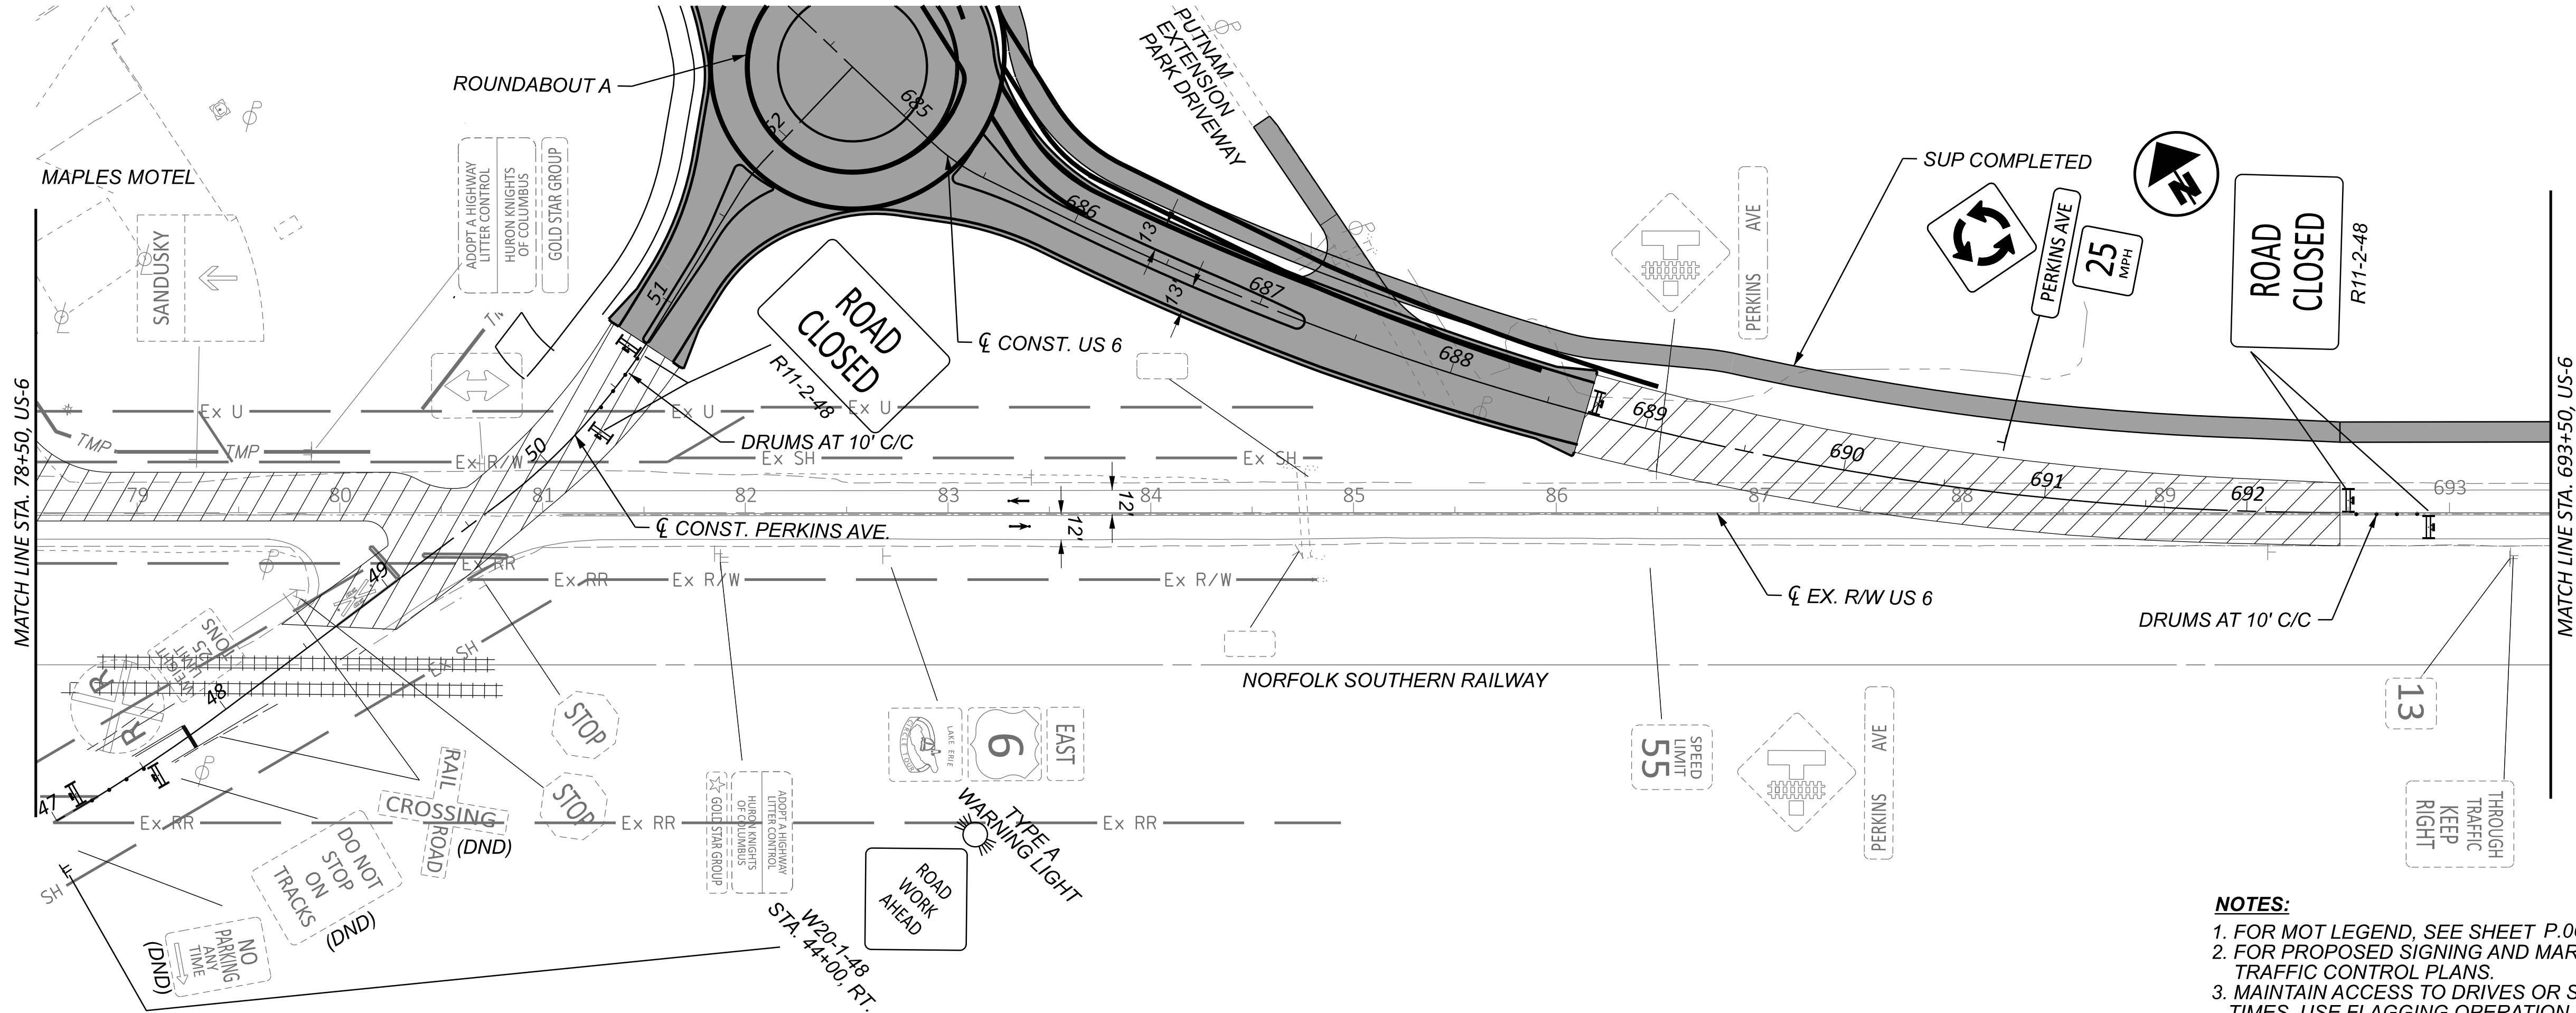

NOTES:
1. FOR MOT LEGEND, SEE SHEET P.068.
2. FOR PROPOSED SIGNING AND MARKING DETAILS, SEE TRAFFIC CONTROL PLANS.
3. MAINTAIN ACCESS TO DRIVES OR SIDE ROADS AT ALL TIMES. USE FLAGGING OPERATION AS NECESSARY.

ERI-US 0006-CONNECTIVITY CORRIDOR

MODEL: CLP_SUP 1 - Plan 9-10 [Sheet] PAPER SIZE: 34x22 (in.) DATE: 6/9/2025 TIME: 1:43:52 PM USER: adlayton
 pw:\ohiodot-pw.bentley.com:ohiodot-pw-02\Documents\01 Active Projects\District 03\Erie\116570402-Engineering_TransSystems\MOT\Sheets\116570_MPO01_2026.dgn

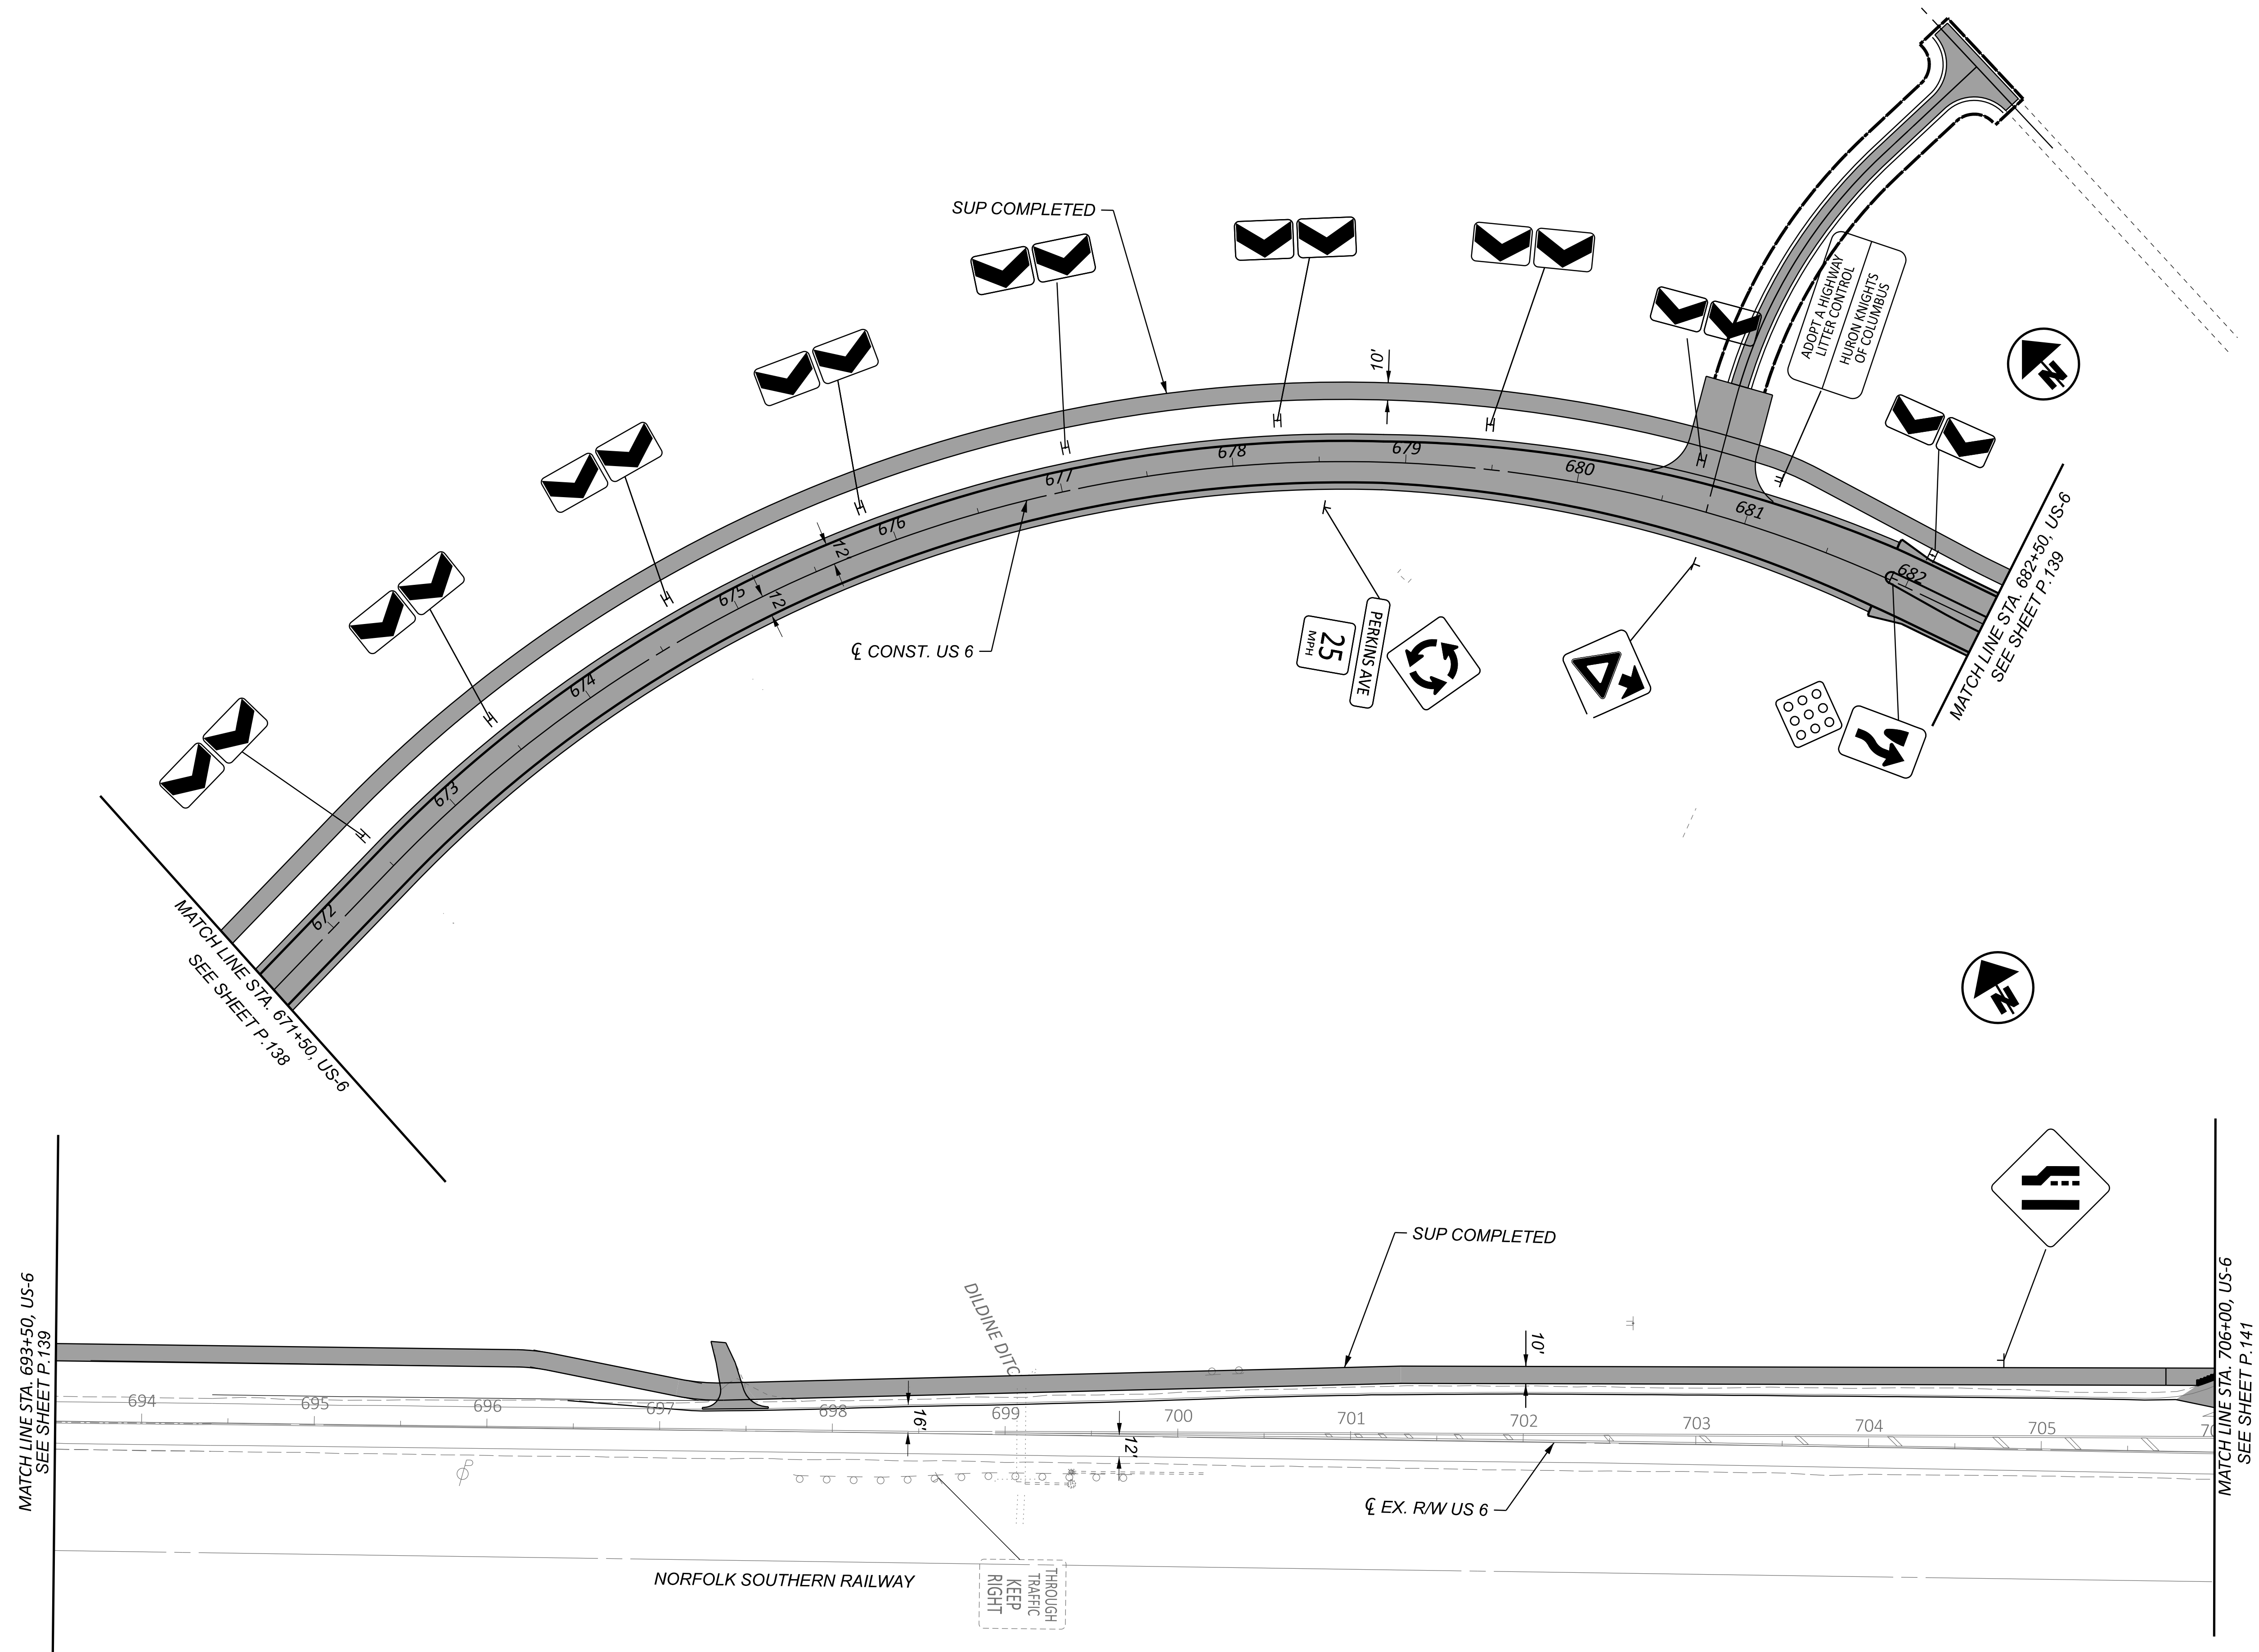

NOTES:

1. FOR MOT LEGEND, SEE SHEET P.068.
2. FOR PROPOSED SIGNING AND MARKING DETAILS, SEE TRAFFIC CONTROL PLANS.
3. MAINTAIN ACCESS TO DRIVES OR SIDE ROADS AT ALL TIMES. USE FLAGGING OPERATION AS NECESSARY.

HORIZONTAL
SCALE IN FEET

25 50 100


MAINTENANCE OF TRAFFIC - PHASE 1
US 6 - STA. 671+50.00 TO STA. 706+00.00

DESIGN AGENCY

TRANSYSTEMS

400 W. NATIONWIDE BLVD., STE 225
COLUMBUS, OHIO 43215


DESIGNER	
SSA	
REVIEWER	
SS	02/28/24
PROJECT ID	
116570	
SHEET	TOTAL
P.143	782


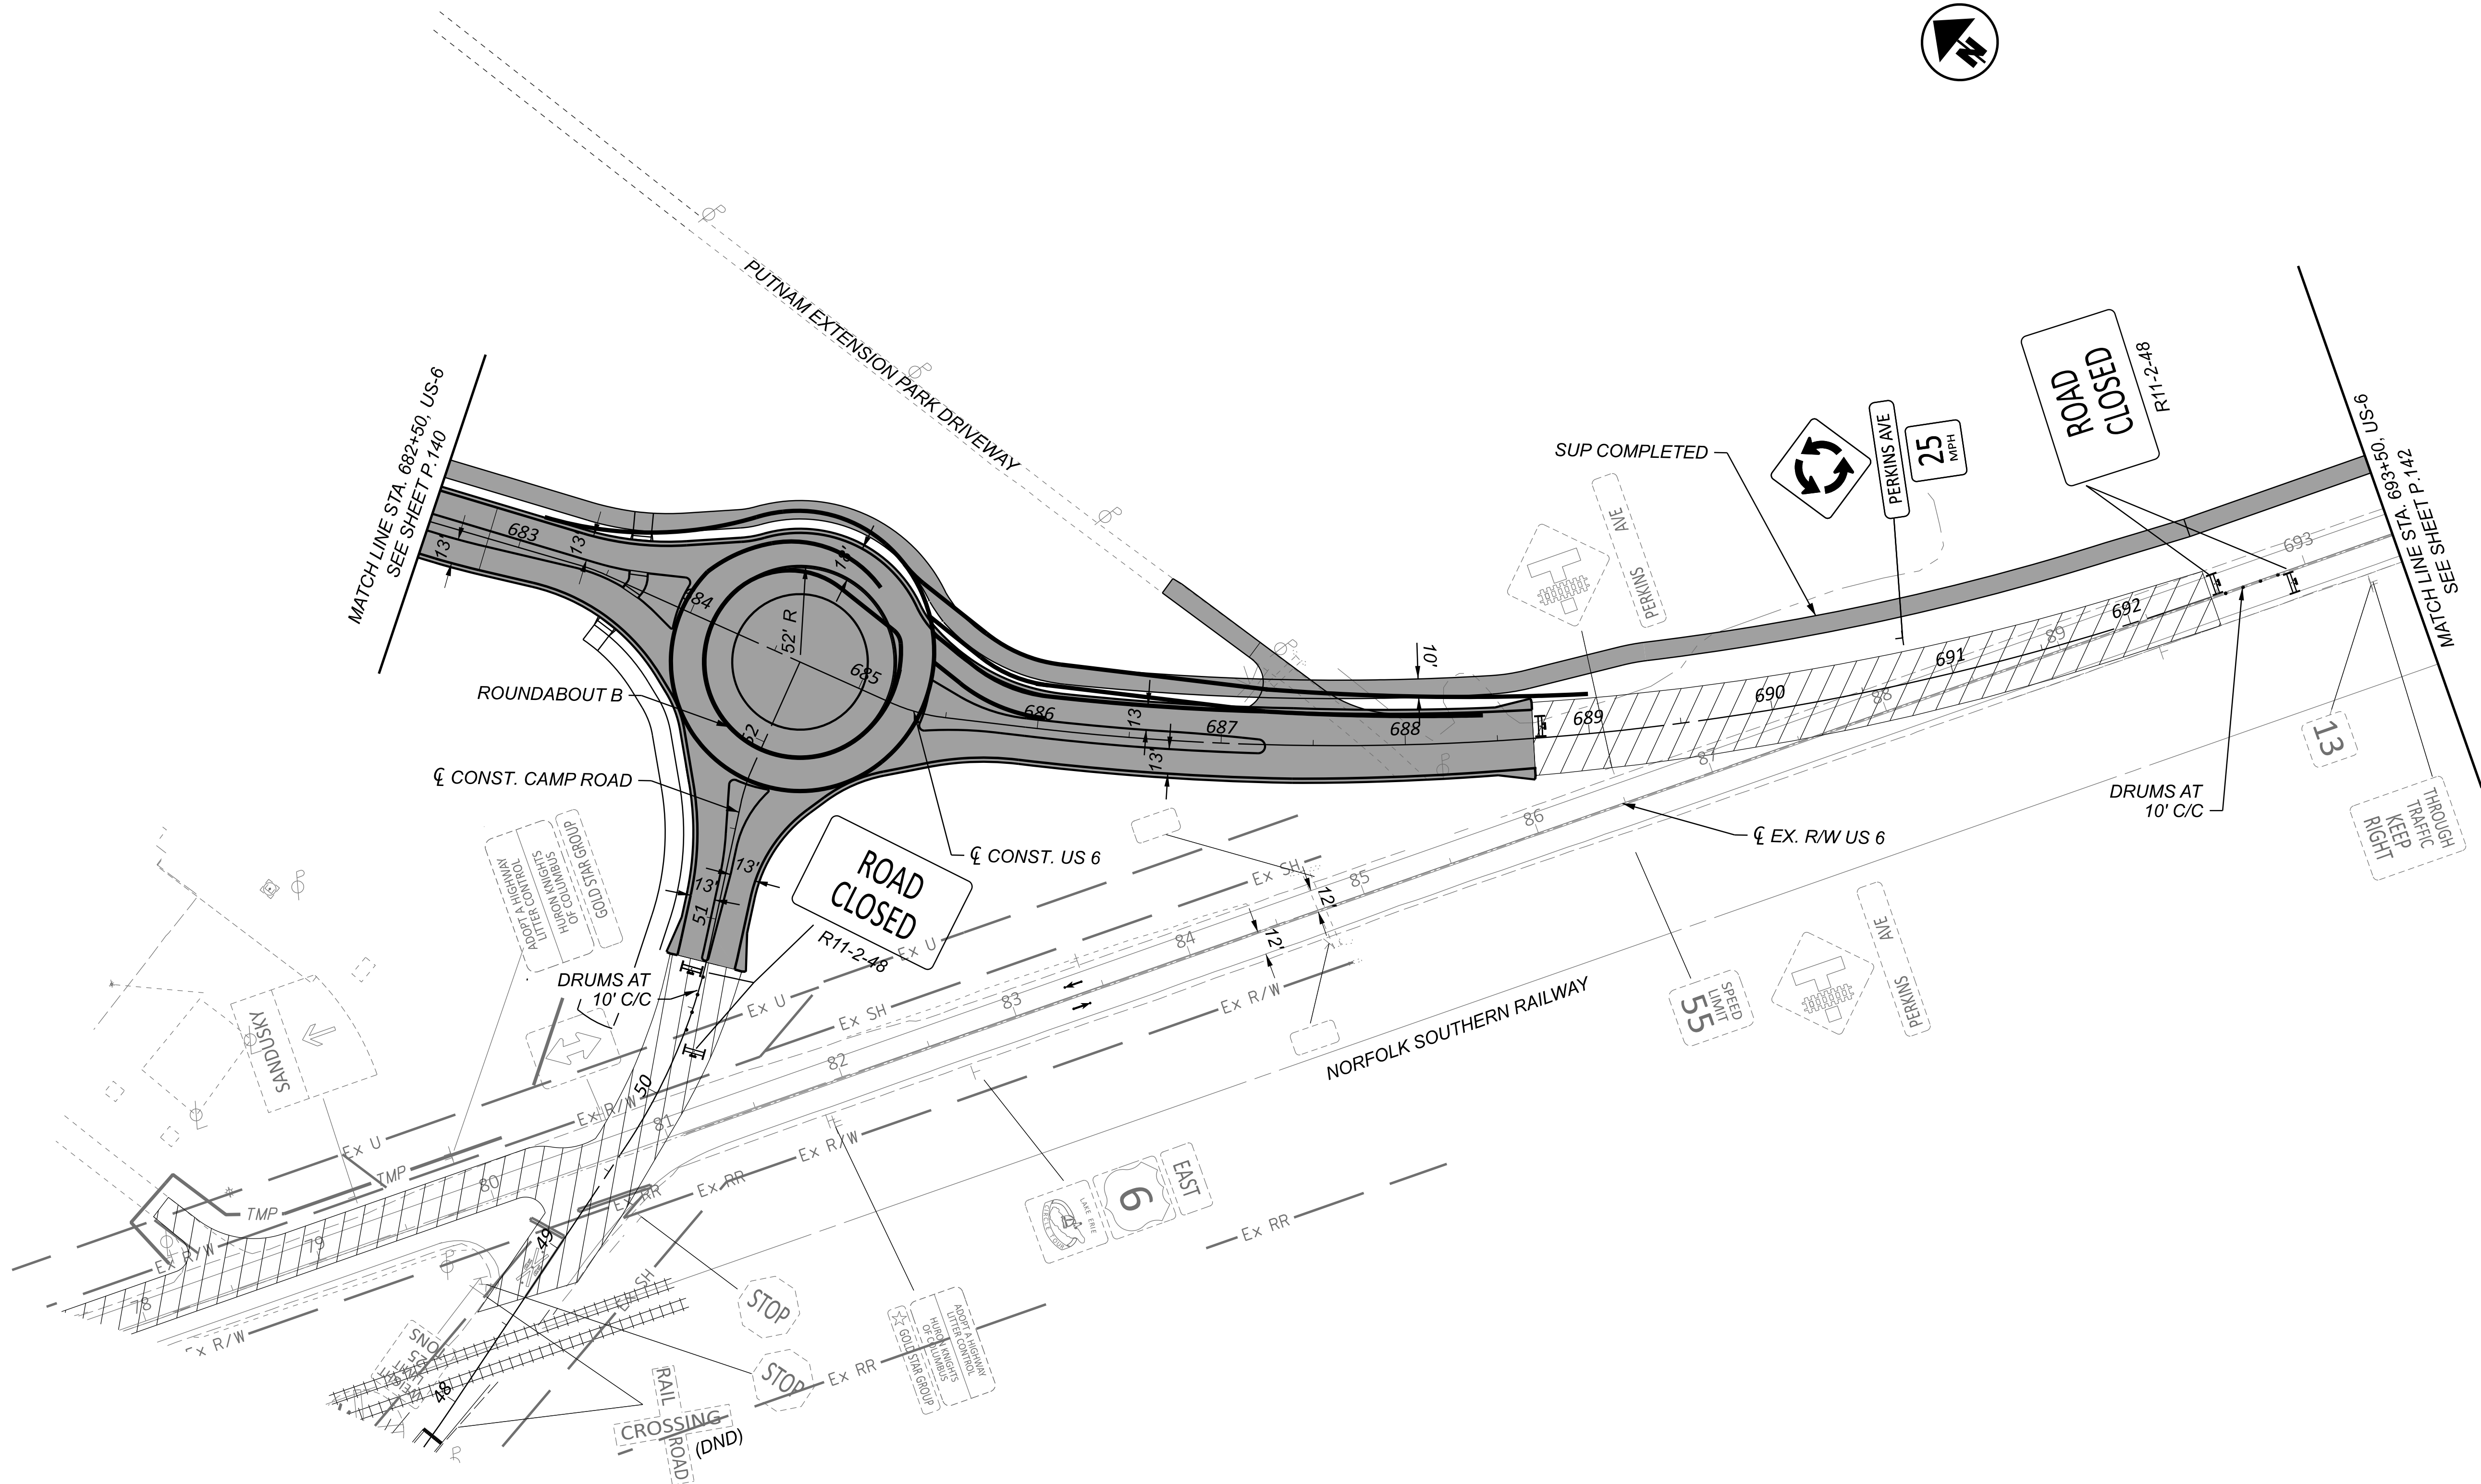


- NOTES:**
- 1. FOR MOT LEGEND, SEE SHEET P.068 .
 - 2. FOR SIGNING AND PAVEMENT MARKING DETAILS, SEE TRAFFIC CONTROL PLANS.
 - 3. MAINTAIN ACCESS TO DRIVES OR SIDE ROADS AT ALL TIMES. USE FLAGGING OPERATION AS NECESSARY.

DESIGN AGENCY	
TRANSYSTEMS 400 W. WATSONWIDE BLVD., STE 225 COLUMBUS, OHIO 43215	
DESIGNER	SSA
REVIEWER	SS
PROJECT ID	02/28/24
	116570
SHEET	TOTAL
P.144	782

MAINTENANCE OF TRAFFIC - PHASE 1
US 6 - STA. 683+00.00 TO STA. 693+50.00

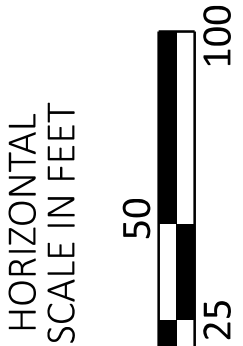


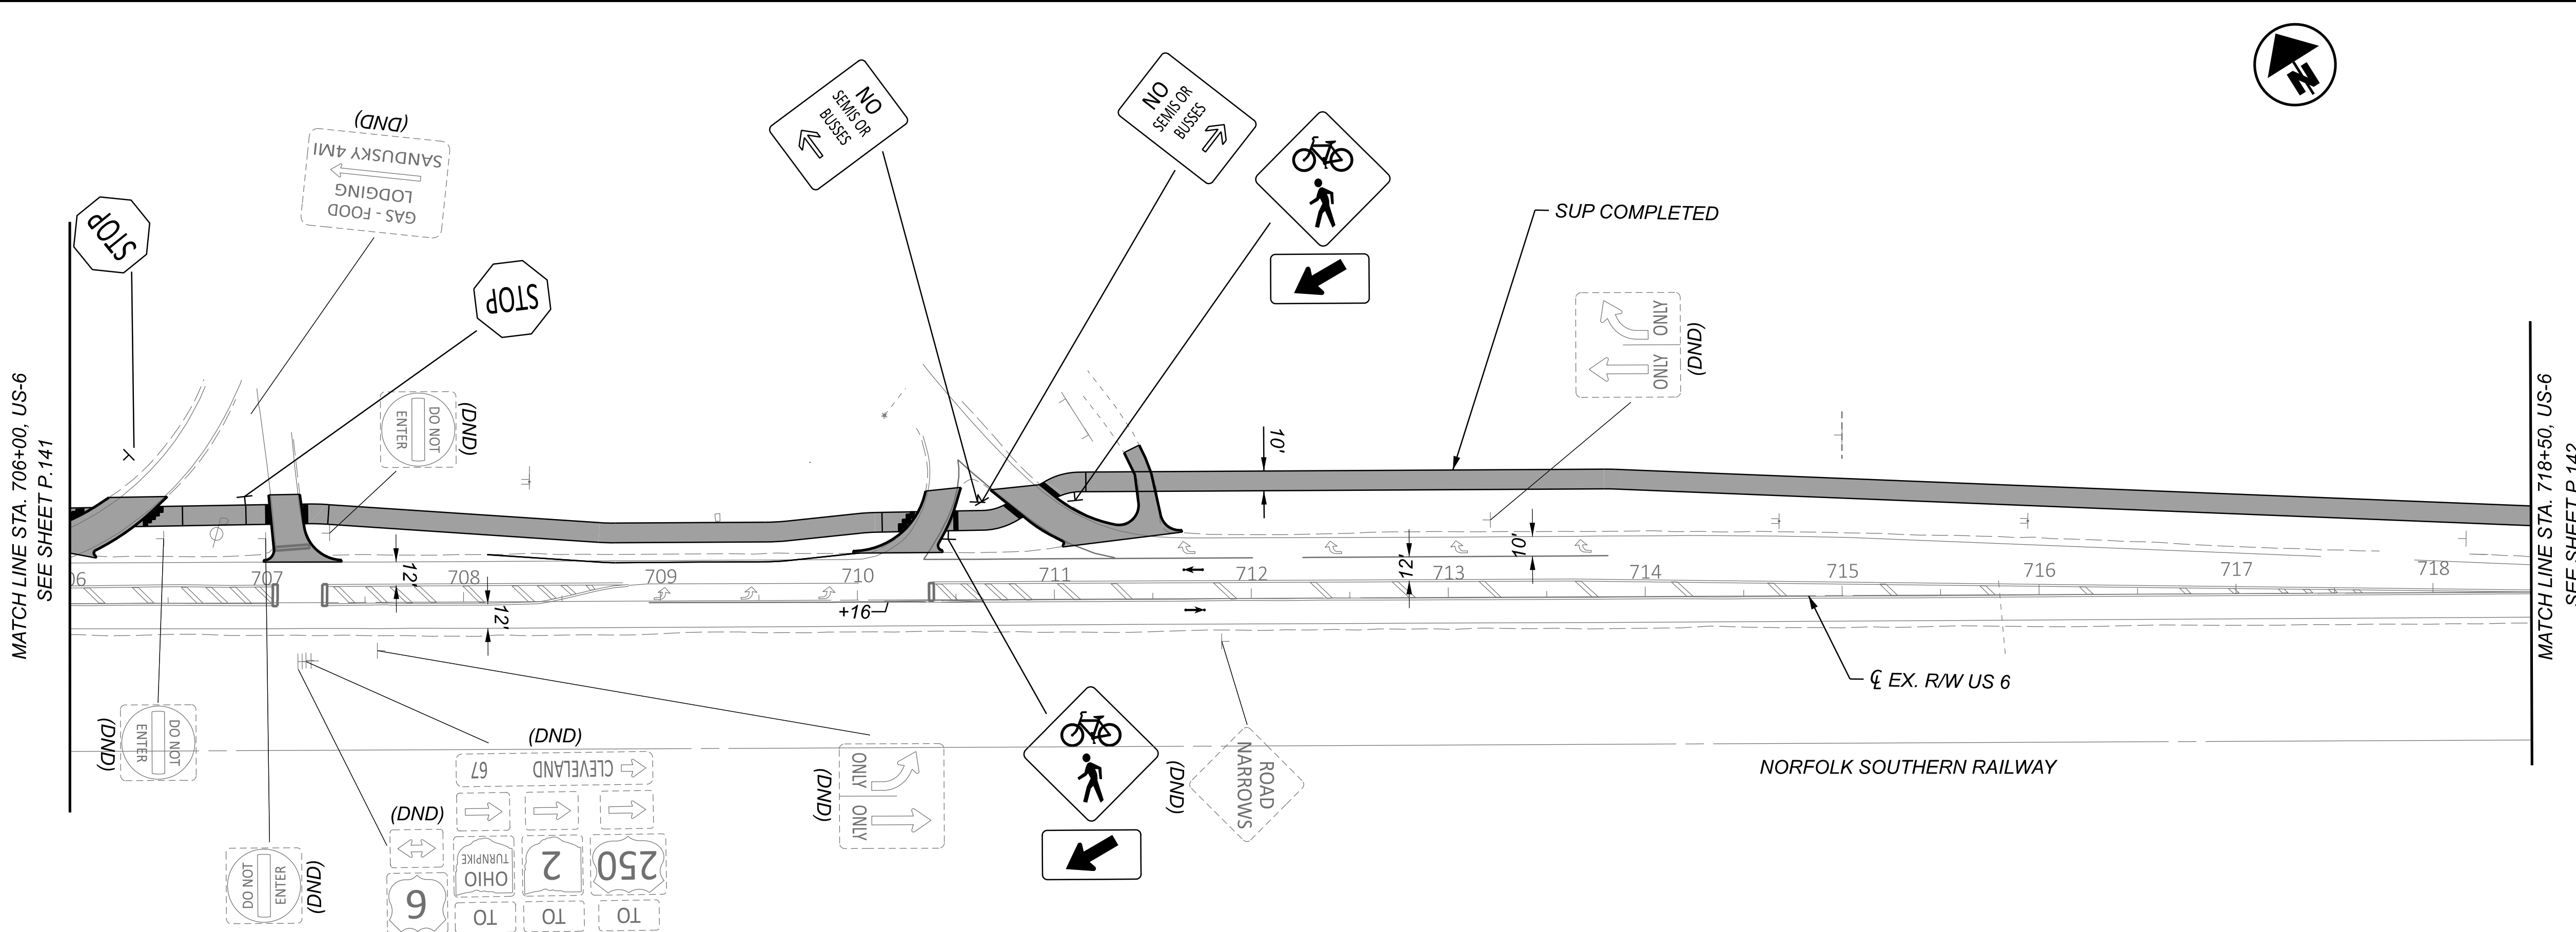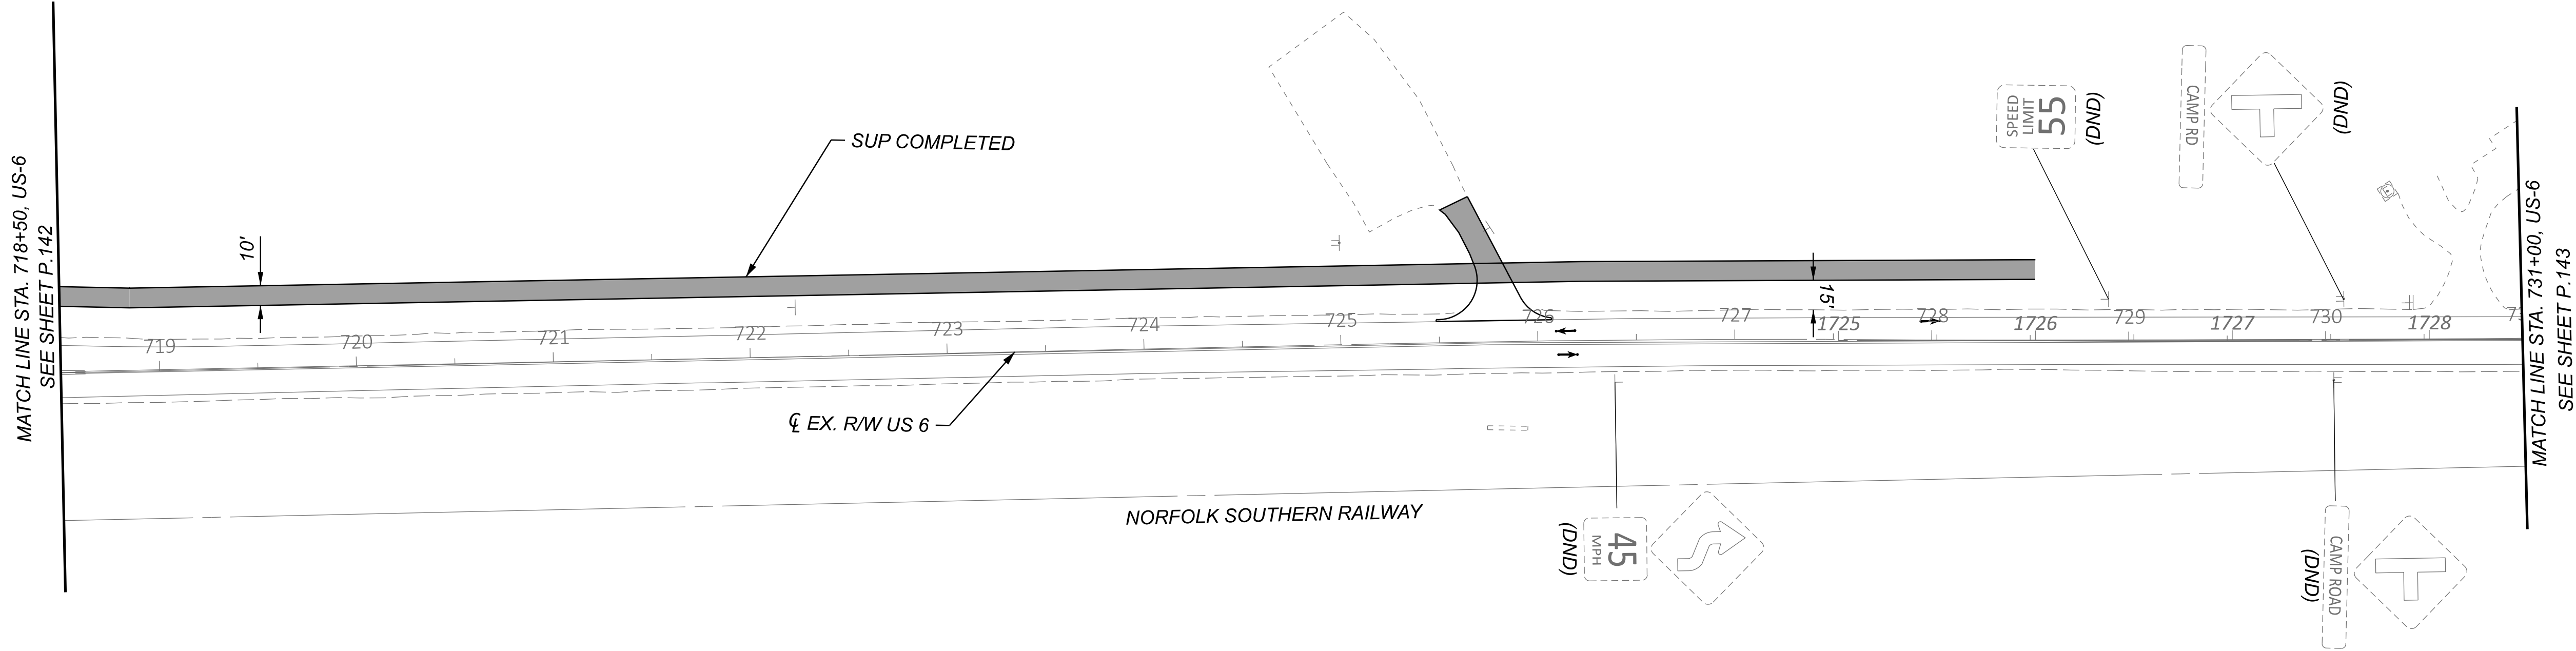


- NOTES:**
1. FOR MOT LEGEND, SEE SHEET P.068 .
 2. FOR PROPOSED SIGNING AND MARKING DETAILS, SEE TRAFFIC CONTROL PLANS.
 3. MAINTAIN ACCESS TO DRIVES OR SIDE ROADS AT ALL TIMES. USE FLAGGING OPERATION AS NECESSARY.

DESIGN AGENCY	
TRANSYSTEMS 400 W. WATSONWIDE BLVD., STE. 225 COLUMBUS, OHIO 43215	
DESIGNER	
SSA	
REVIEWER	
SS 02/28/24	
PROJECT ID	
116570	
SHEET	TOTAL
P.145	782

MAINTENANCE OF TRAFFIC - PHASE 1
US 6 - STA. 706+00.00 TO STA. 730+00.00

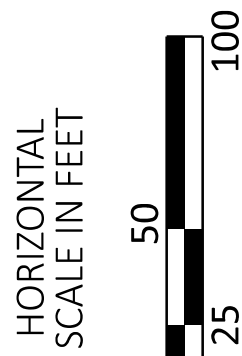

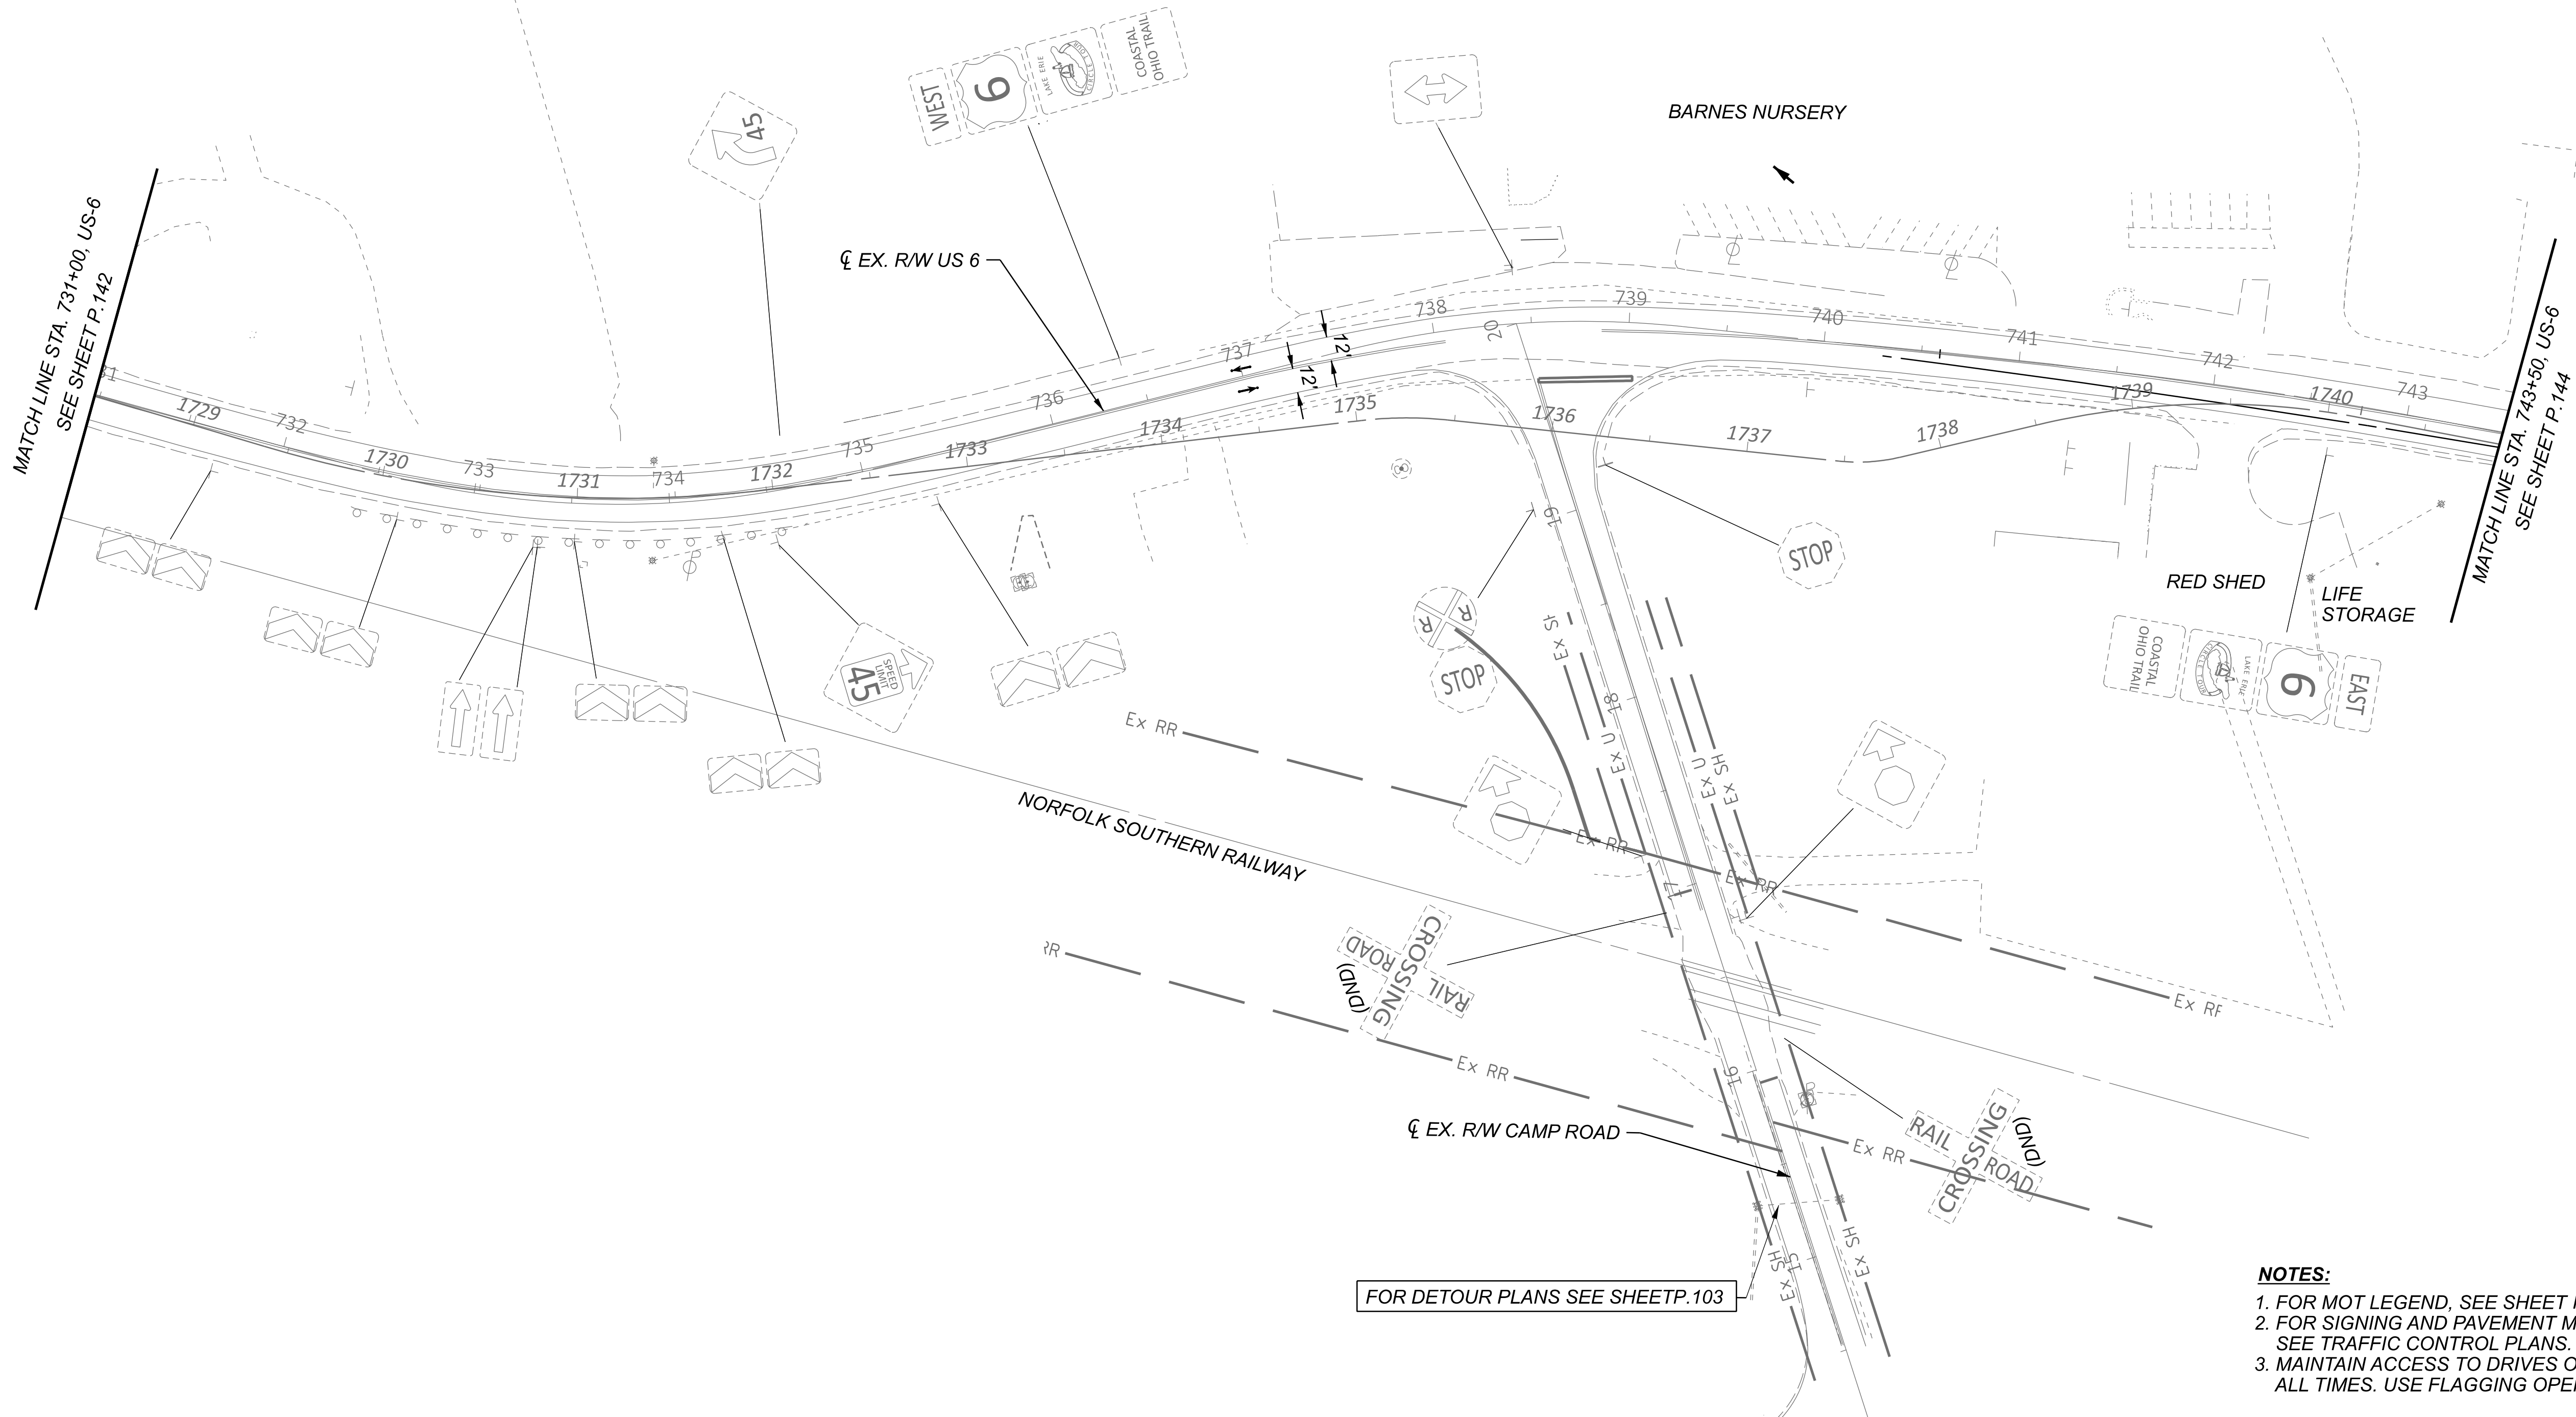



FOR DETOUR PLANS SEE SHEET P.103

- NOTES:**
1. FOR MOT LEGEND, SEE SHEET P.068 .
 2. FOR SIGNING AND PAVEMENT MARKING DETAILS, SEE TRAFFIC CONTROL PLANS.
 3. MAINTAIN ACCESS TO DRIVES OR SIDE ROADS AT ALL TIMES. USE FLAGGING OPERATION AS NECESSARY.

DESIGN AGENCY	
TRANSYSTEMS 400 W. WATSONWIDE BLVD., STE 225 COLUMBUS, OHIO 43215	
DESIGNER	
SSA	
REVIEWER	
SS 02/28/24	
PROJECT ID	
116570	
SHEET	TOTAL
P.146	782

MAINTENANCE OF TRAFFIC - PHASE 1
US 6 - STA. 731+00.00 TO STA. 743+50.00

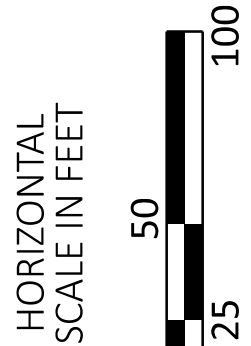

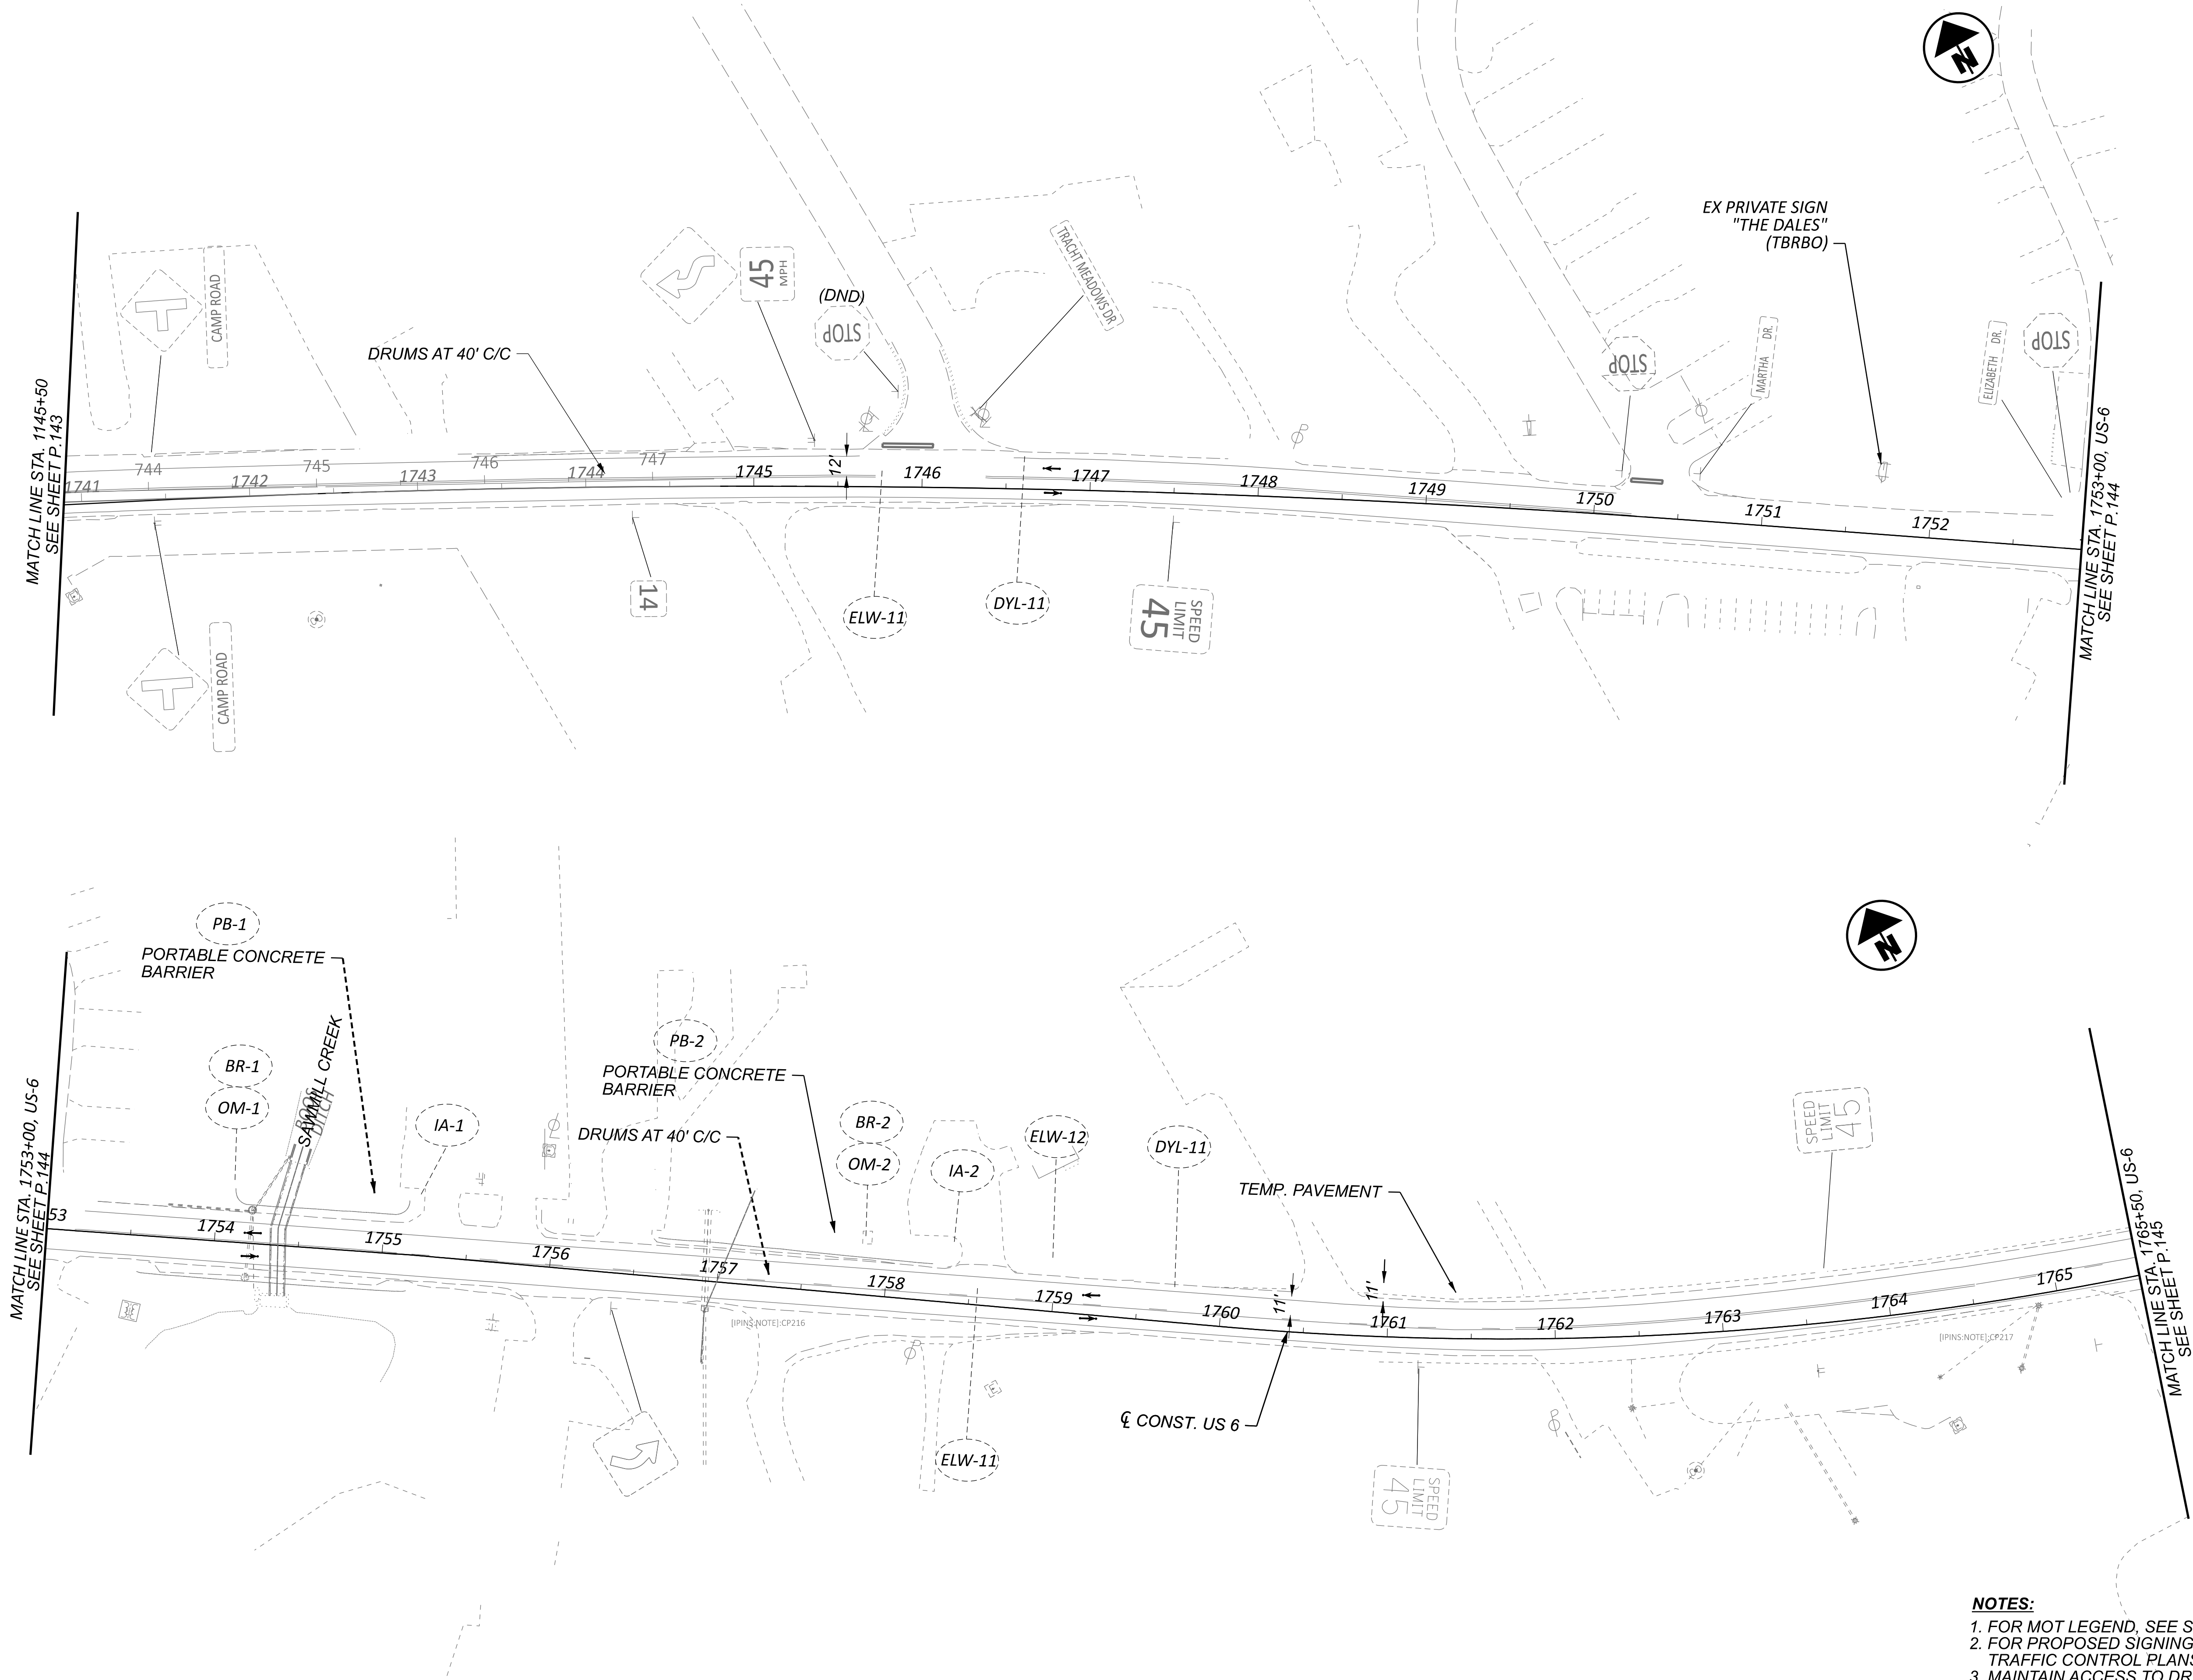



- NOTES:**
1. FOR MOT LEGEND, SEE SHEET P.068.
 2. FOR PROPOSED SIGNING AND MARKING DETAILS, SEE TRAFFIC CONTROL PLANS.
 3. MAINTAIN ACCESS TO DRIVES OR SIDE ROADS AT ALL TIMES. USE FLAGGING OPERATION AS NECESSARY.

TRANSYSTEMS 400 W. NATIONWIDE BLVD., STE. 225 COLUMBUS, OHIO 43215	
DESIGNER	SSA
REVIEWER	SS 02/28/24
PROJECT ID	116570
SHEET	TOTAL
P.147	782

MAINTENANCE OF TRAFFIC - PHASE 1

US 6 - EX. US 6 STA. 743+50.00 TO CONST. US 6 STA. 1765+50.00

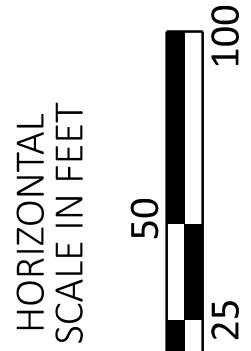


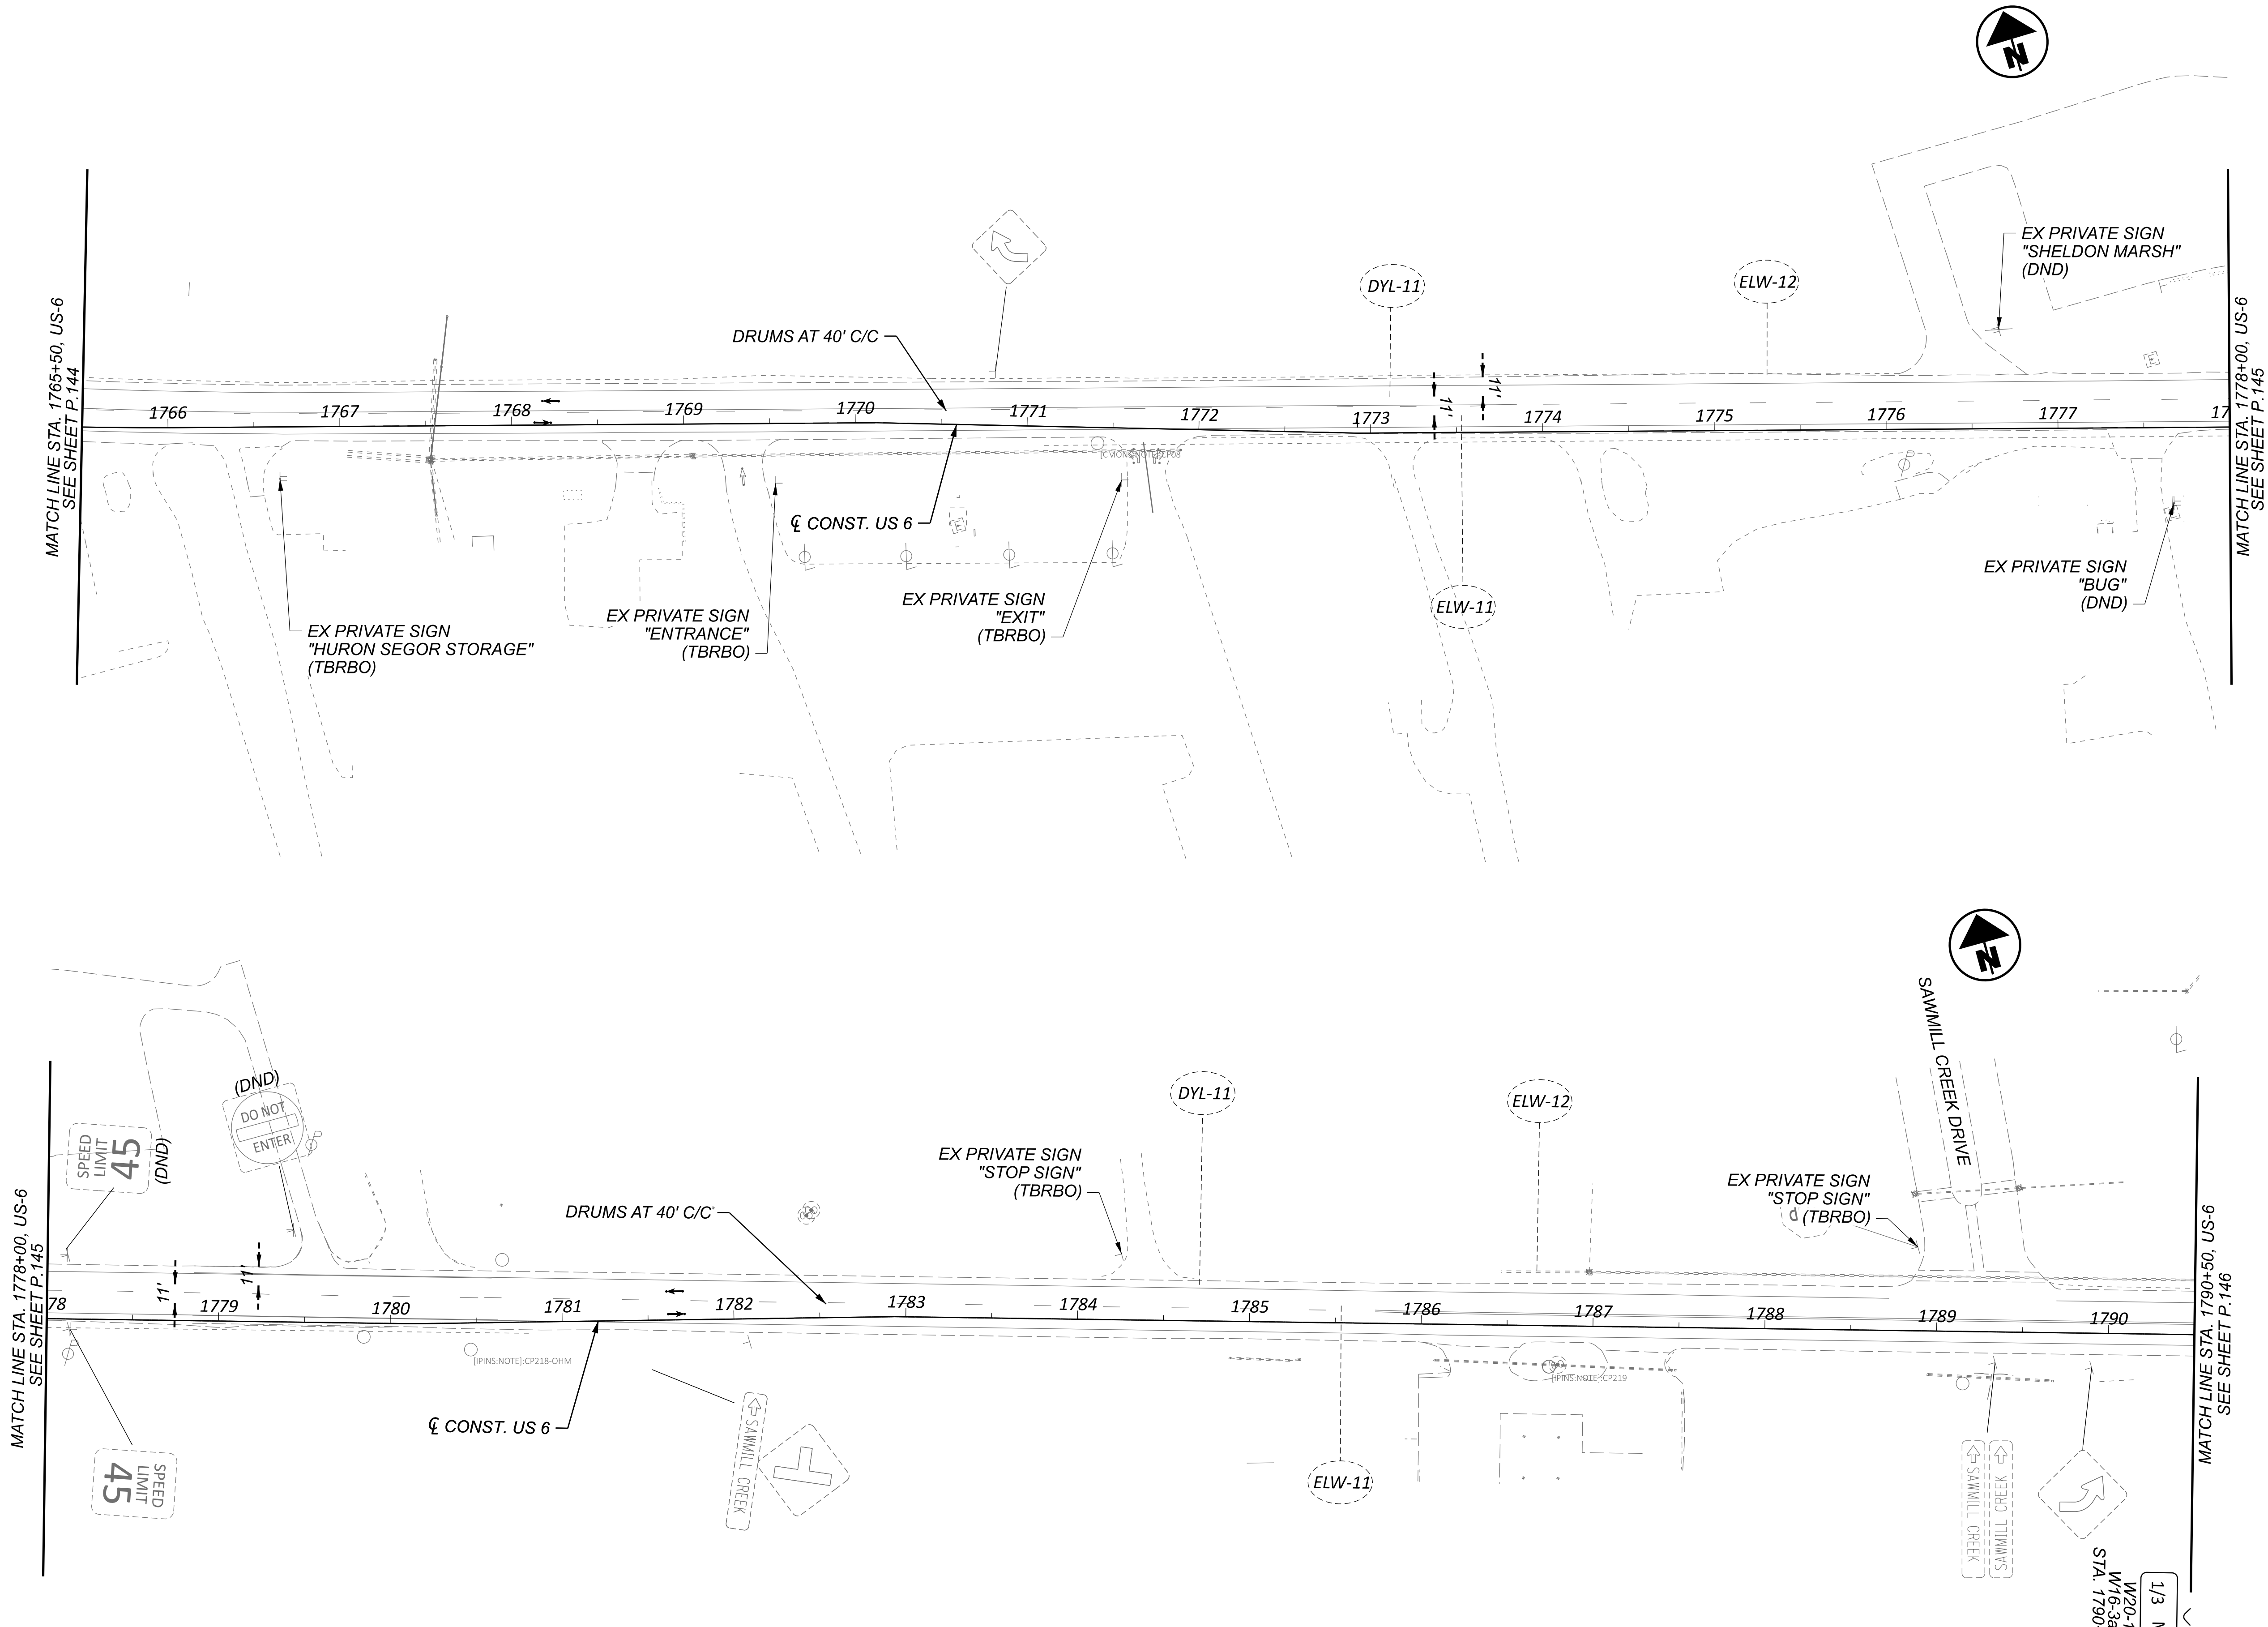


- NOTES:**
1. FOR MOT LEGEND, SEE SHEET P.068.
 2. FOR PROPOSED SIGNING AND MARKING DETAILS, SEE TRAFFIC CONTROL PLANS.
 3. MAINTAIN ACCESS TO DRIVES OR SIDE ROADS AT ALL TIMES. USE FLAGGING OPERATION AS NECESSARY.

DESIGN AGENCY	
TRANSYSTEMS 400 W. WATKINSON BLVD., STE. 225 COLUMBUS, OHIO 43215	
DESIGNER	
SSA	
REVIEWER	
SS 02/28/24	
PROJECT ID	
116570	
SHEET	
P.148	TOTAL 782


MAINTENANCE OF TRAFFIC - PHASE 1
US 6 - STA. 1765+50.00 TO STA. 1790+50.00

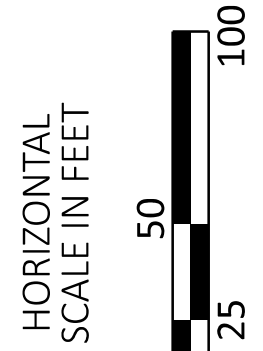

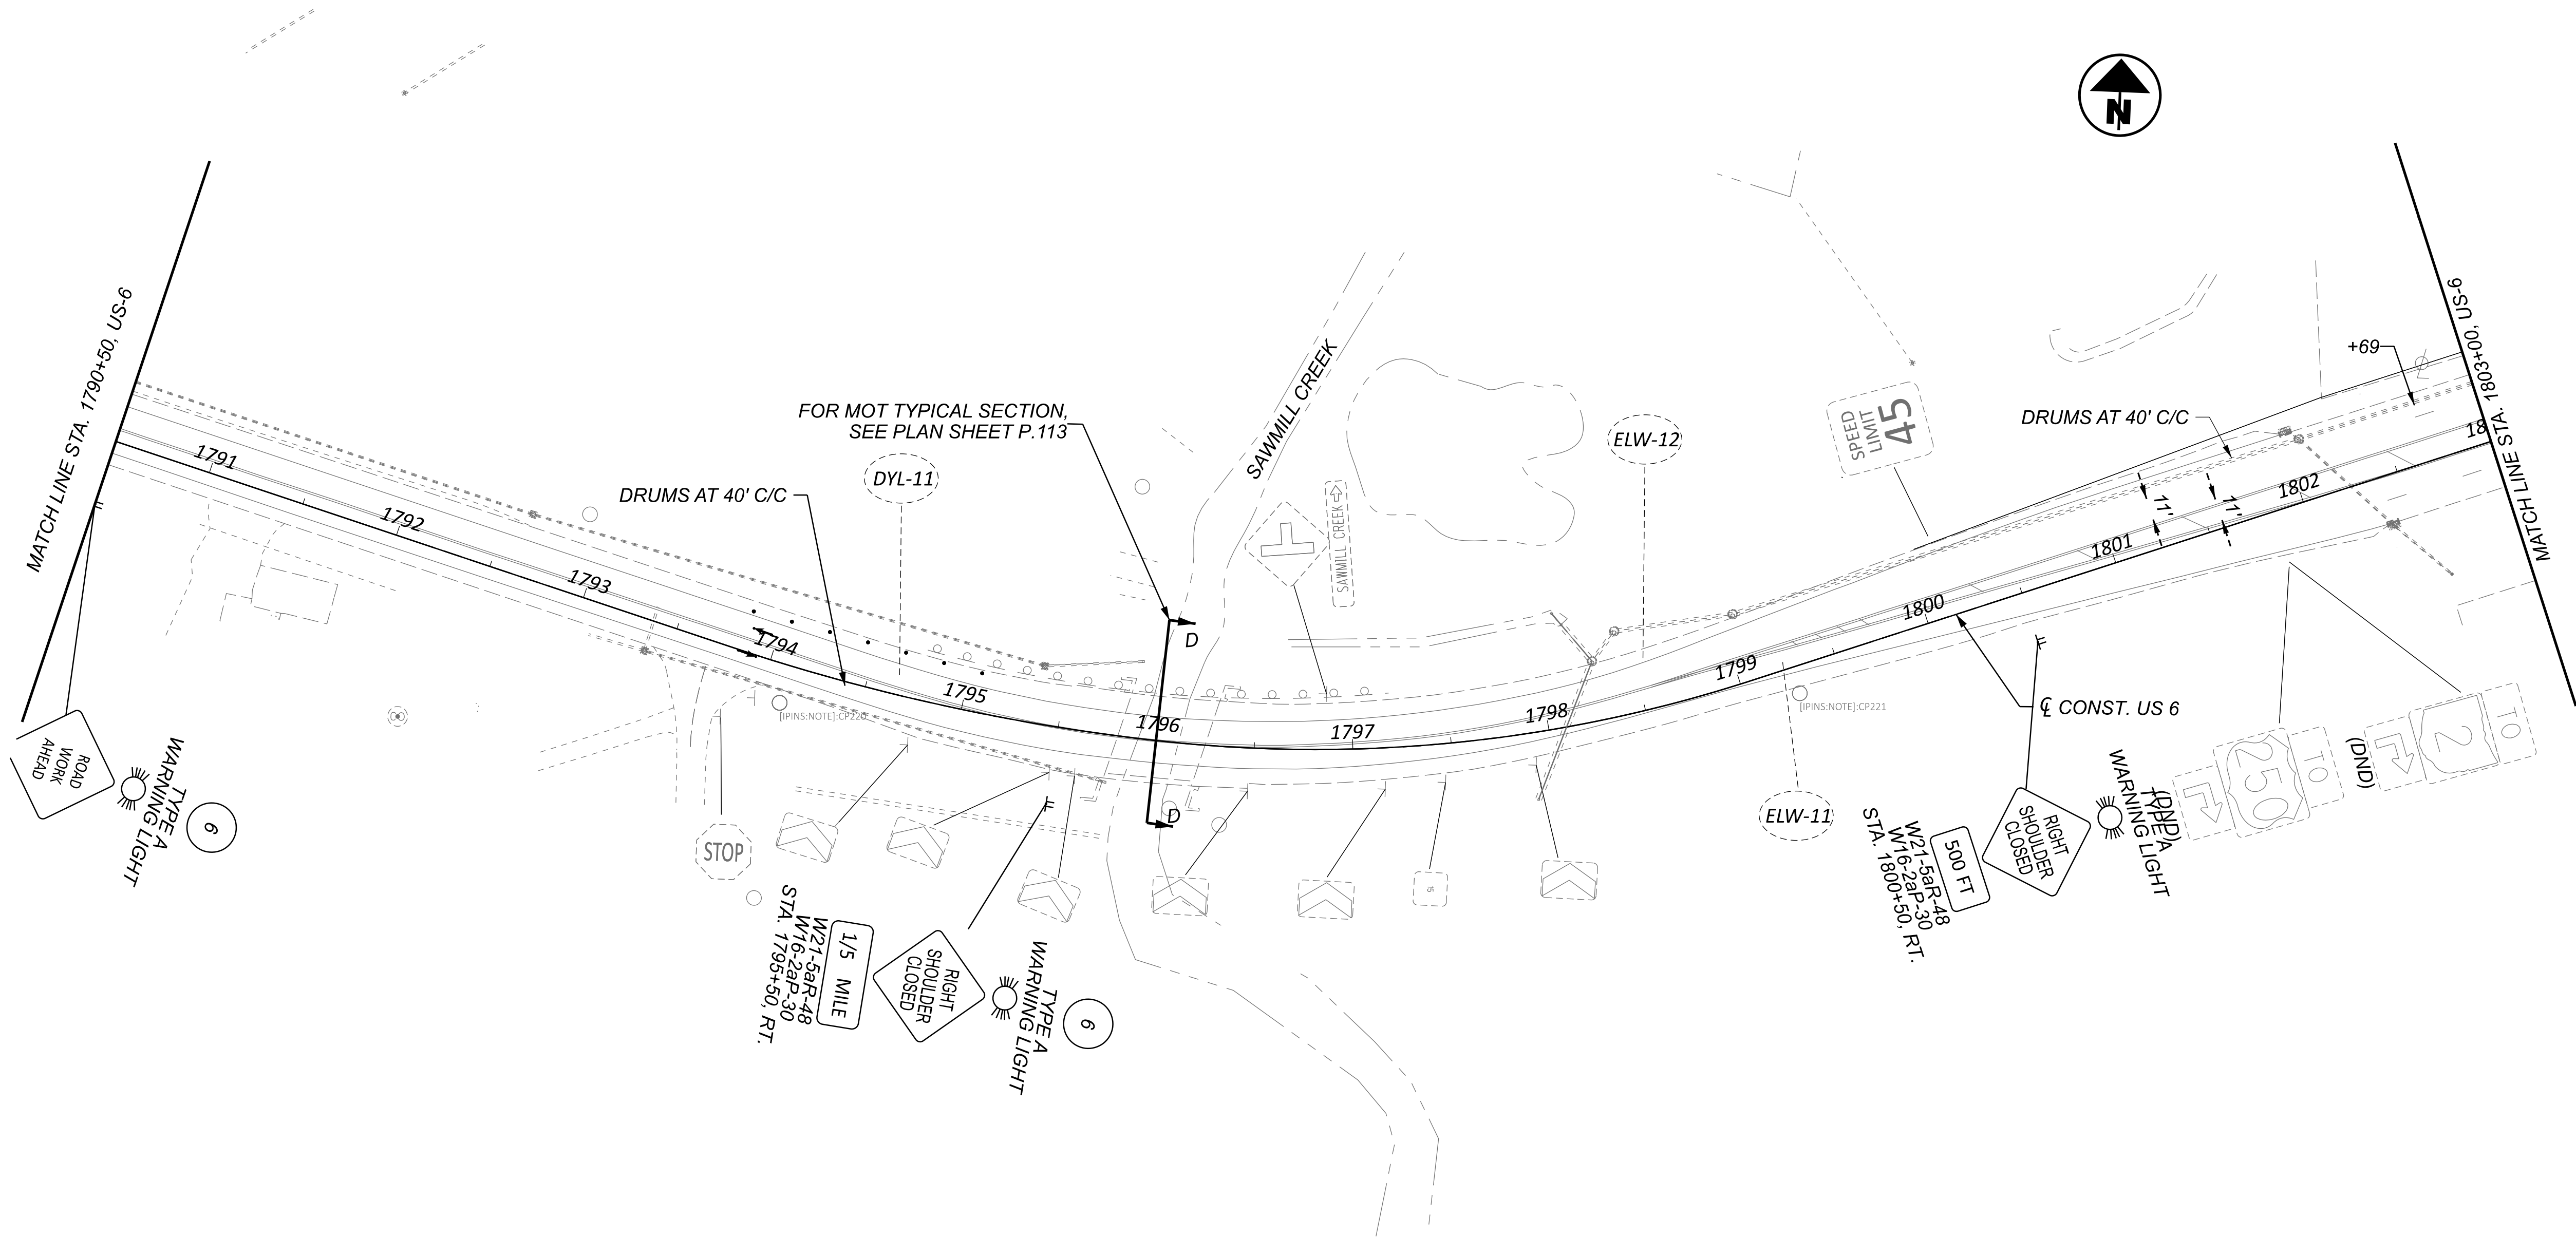


NOTES:
1. FOR MOT LEGEND, SEE SHEET P.068 .
2. FOR SIGNING AND PAVEMENT MARKING DETAILS, SEE TRAFFIC CONTROL PLANS.
3. FOR SECTION D-D, SEE SHEET P.113 .
4. MAINTAIN ACCESS TO DRIVES OR SIDE ROADS AT ALL TIMES. USE FLAGGING OPERATIONS AS NECESSARY.

MAINTENANCE OF TRAFFIC - PHASE 1
US - 6 STA. 1790+50.00 TO STA. 1803+00.00

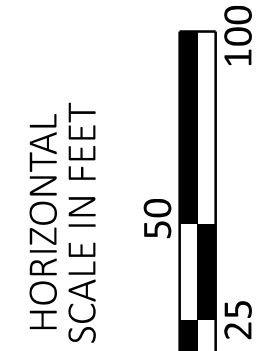

DESIGN AGENCY	
TRANSYSTEMS 400 W. WATSON BLVD., STE. 225 COLUMBUS, OHIO 43215	
DESIGNER	SSA
REVIEWER	SS 02/28/24
PROJECT ID	116570
SHEET	TOTAL
P.149	782

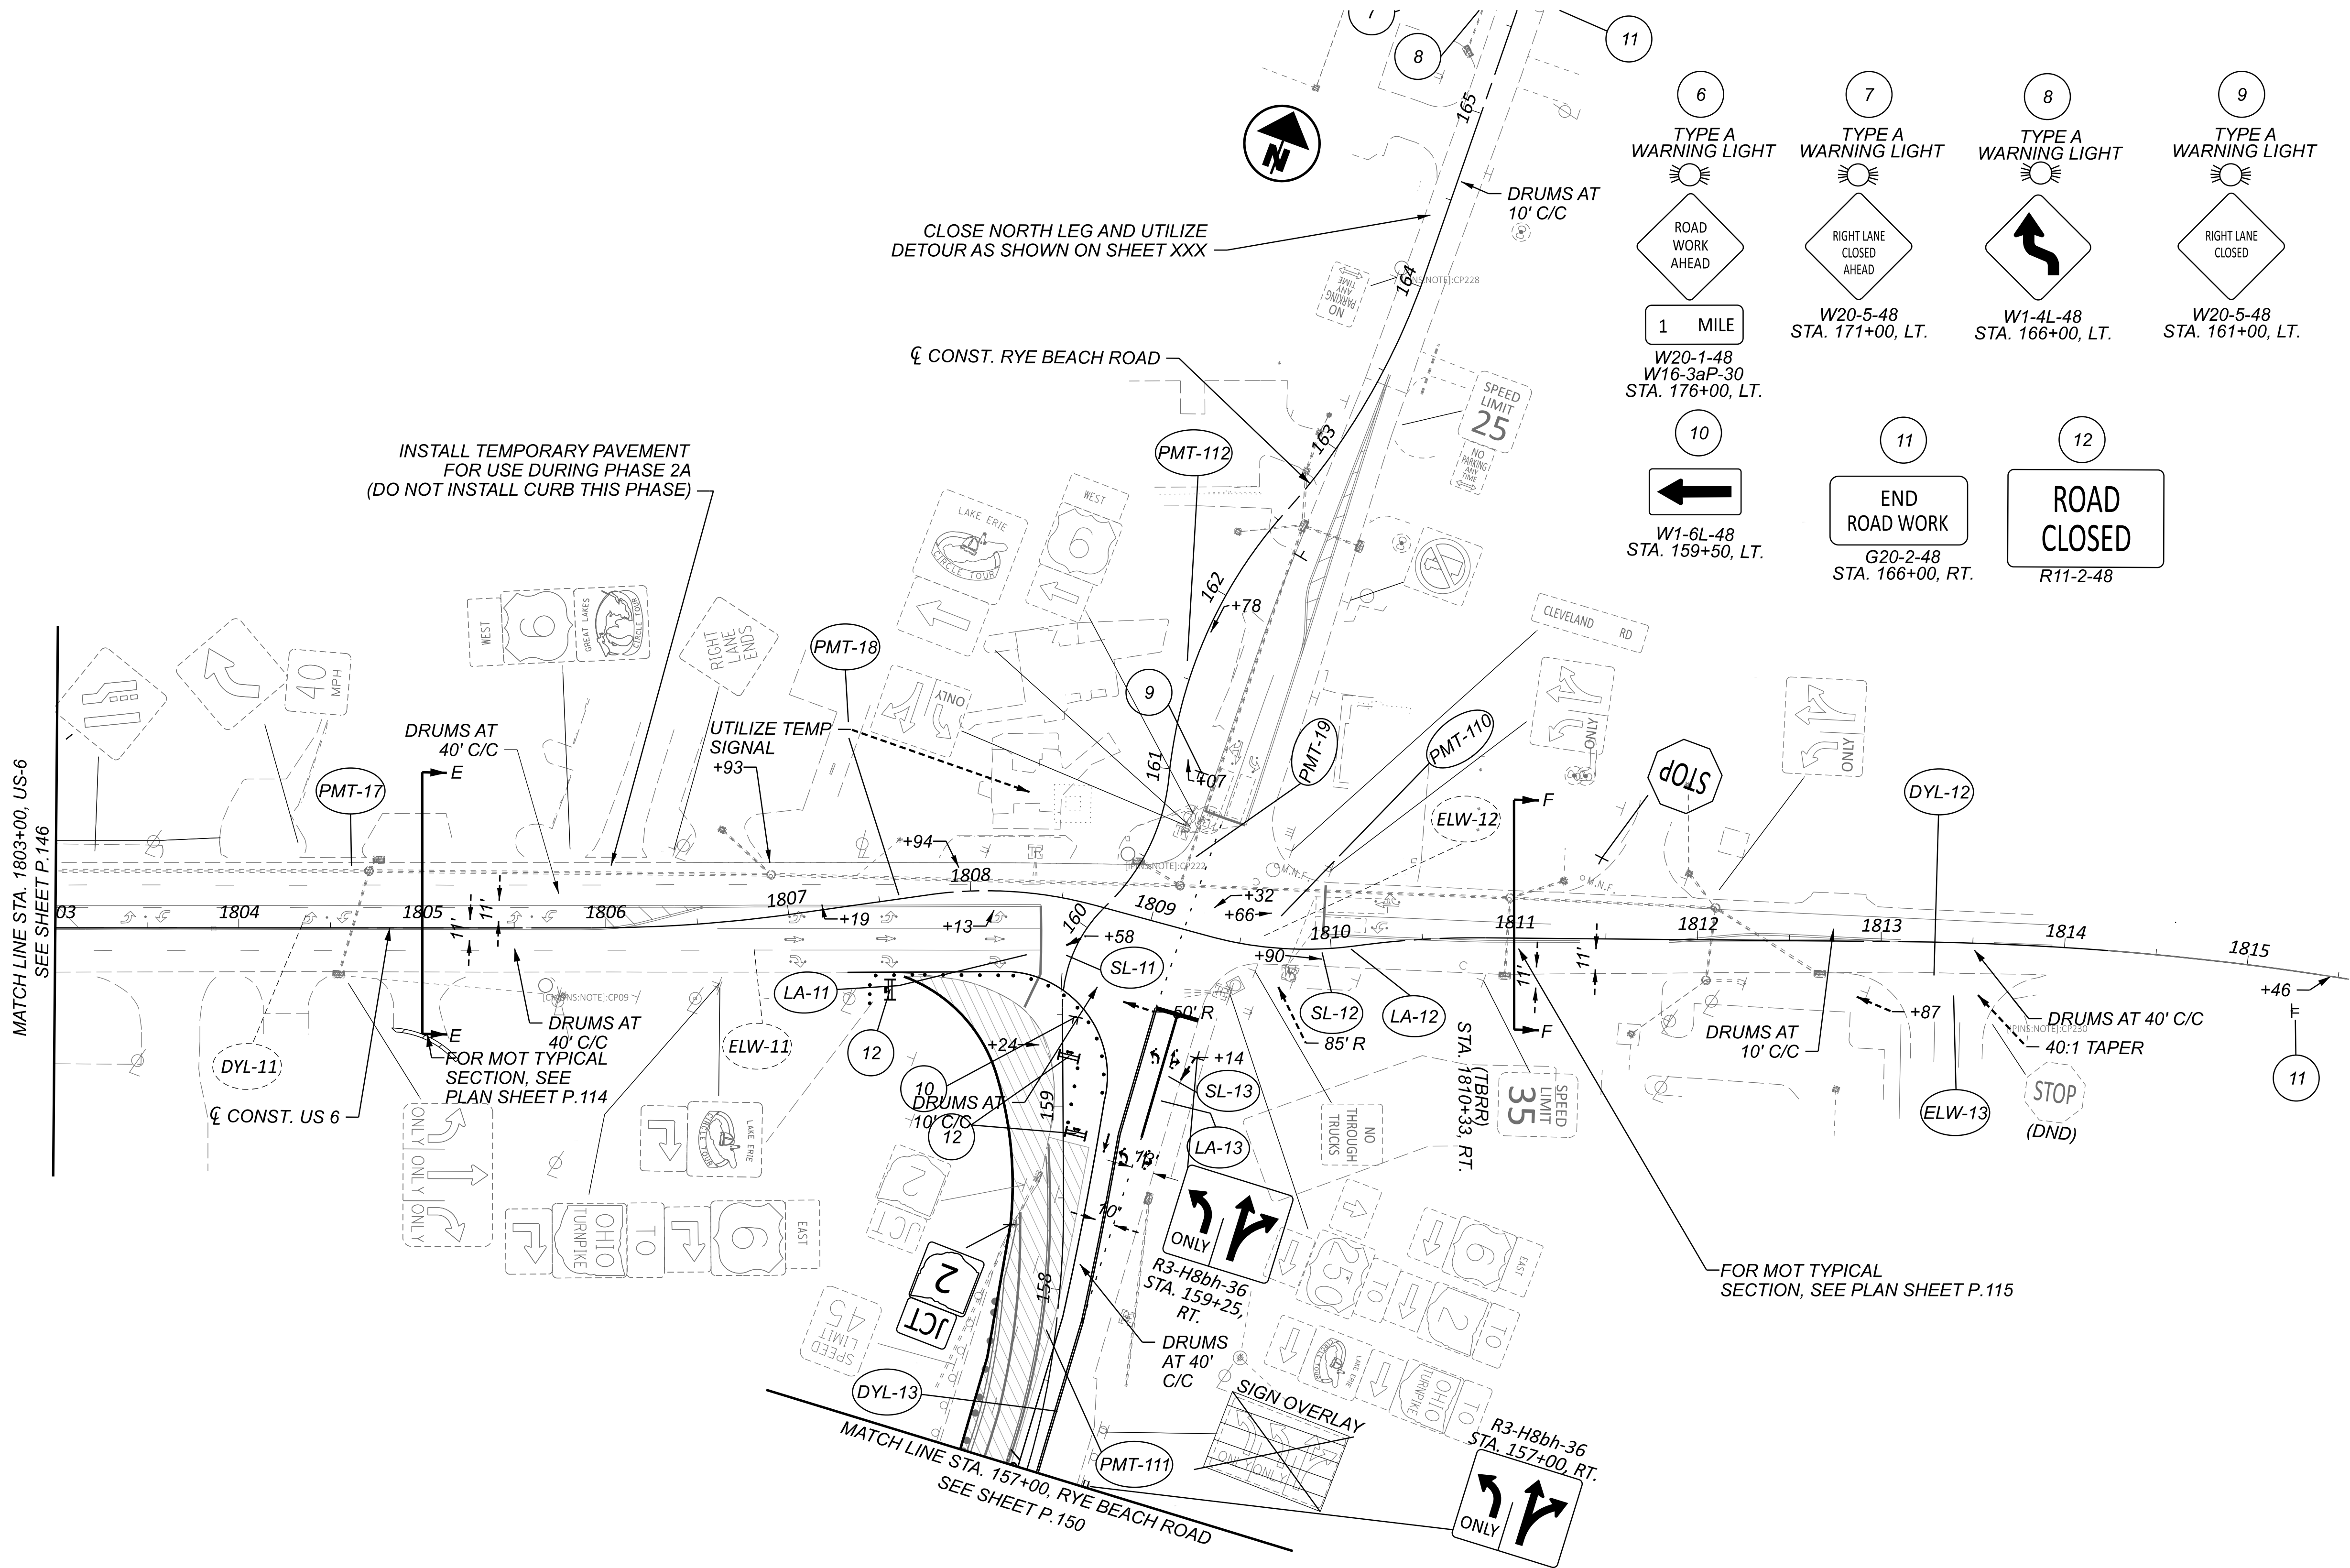

NOTES:
1. FOR MOT LEGEND, SEE SHEET P.068 .
2. FOR SIGNING AND PAVEMENT MARKING DETAILS, SEE TRAFFIC CONTROL PLANS.
3. FOR SECTION E-E, SEE SHEET P.114 .
4. FOR SECTION D-D, SEE SHEET P.115 .
5. MAINTAIN ACCESS TO DRIVES OR SIDE ROADS AT ALL TIMES. USE FLAGGING OPERATION AS NECESSARY.

HORIZONTAL
SCALE IN FEET
0 25 50 100

MAINTENANCE OF TRAFFIC - PHASE 1
US 6 - STA. 1803+00.00 TO END PROJECT

TRANSYSTEMS
400 W. WATKINSON BLVD., STE. 225
COLUMBUS, OHIO 43215

DESIGN AGENCY

SSA

DESIGNER

SS 02/28/24


REVIEWER

116570

PROJECT ID


P.150 782

SHEET TOTAL


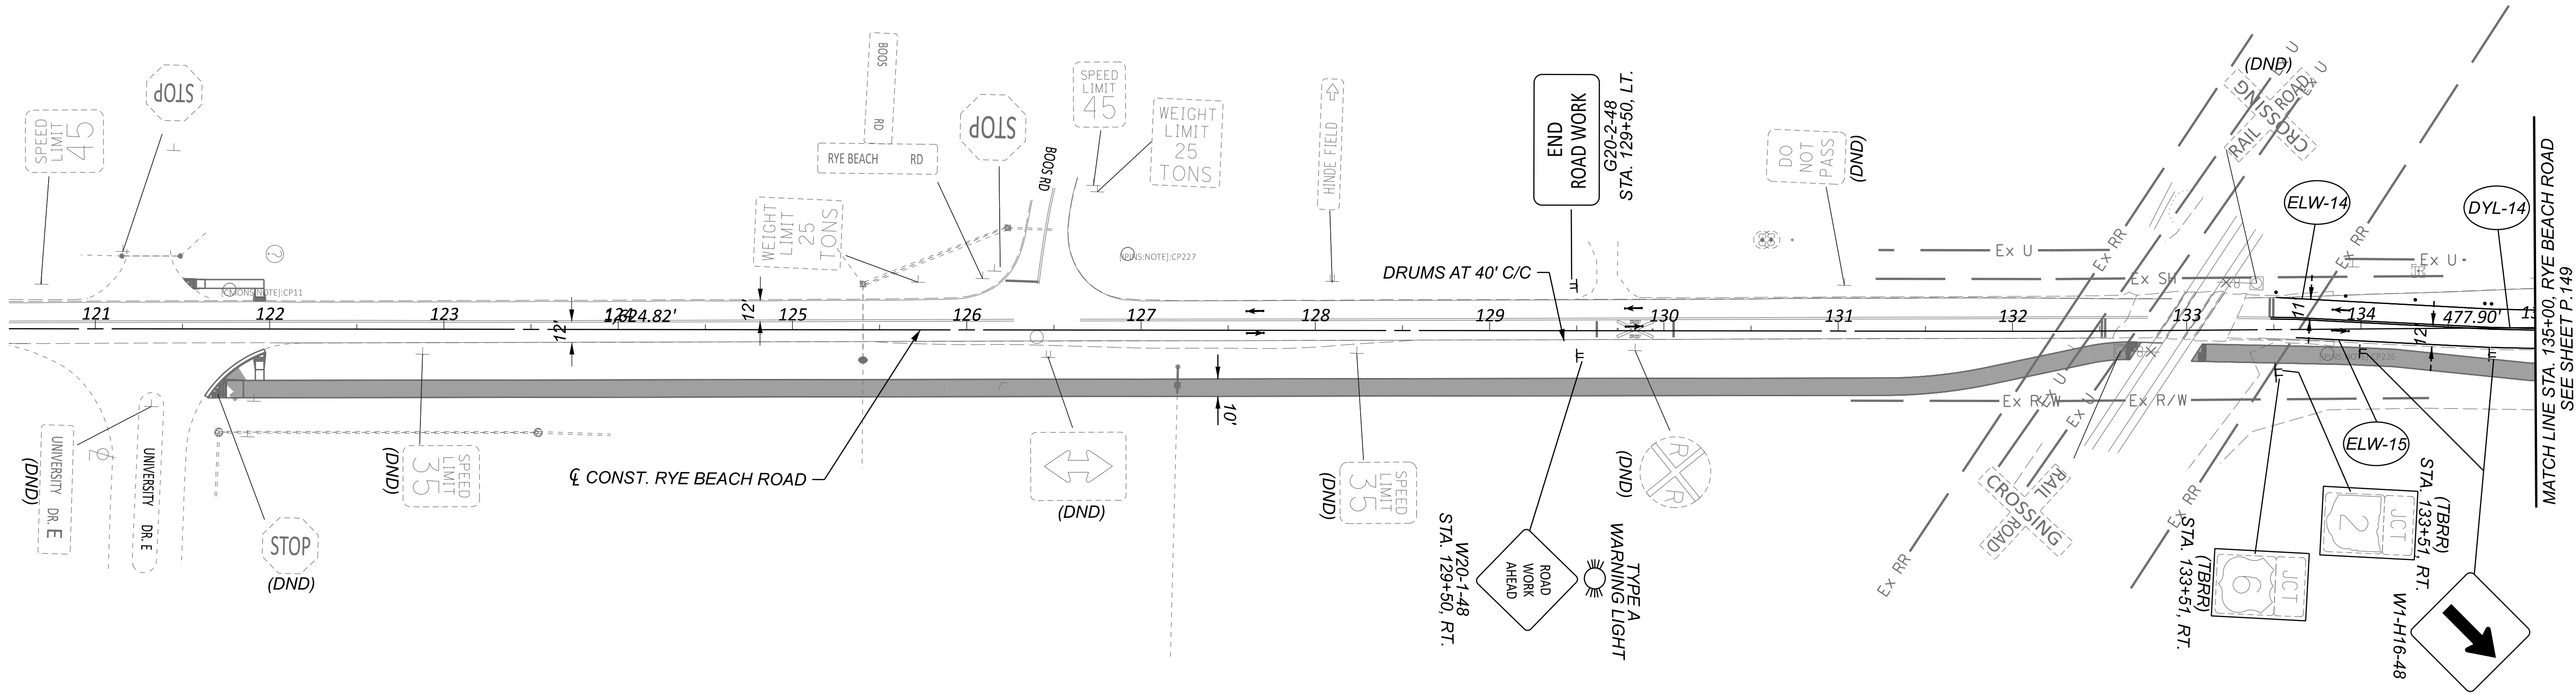


NOTES:
1. FOR MOT LEGEND, SEE SHEET P.068.
2. FOR PROPOSED SIGNING AND MARKING DETAILS, SEE TRAFFIC CONTROL PLANS.
3. MAINTAIN ACCESS TO DRIVES OR SIDE ROADS AT ALL TIMES. USE FLAGGING OPERATION AS NECESSARY.



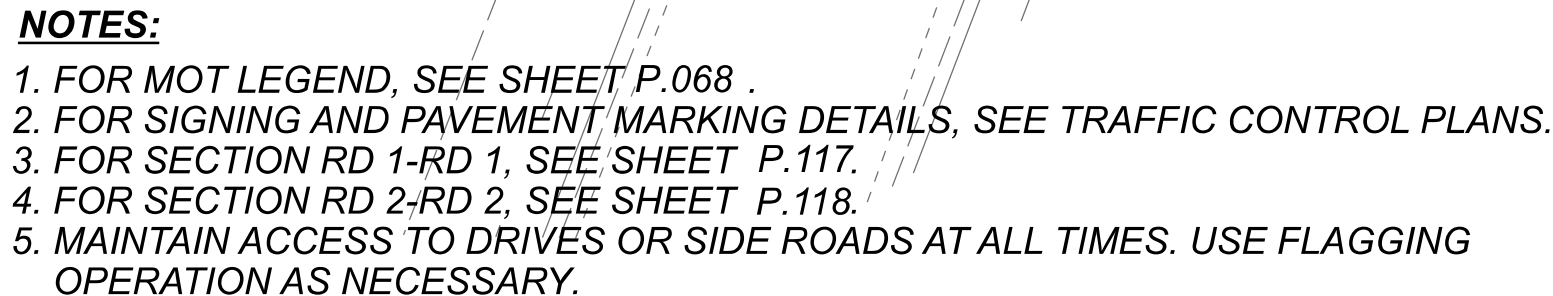


pw:\\ohiodot-pw.bentley.com:ohiodot-pw-02\\Documents\\01 Active Projects\\District 03\\Erie\\116570\\402-Engineering TransSystems\\MOT\\Sheets\\116570 MP001 2026.dgn

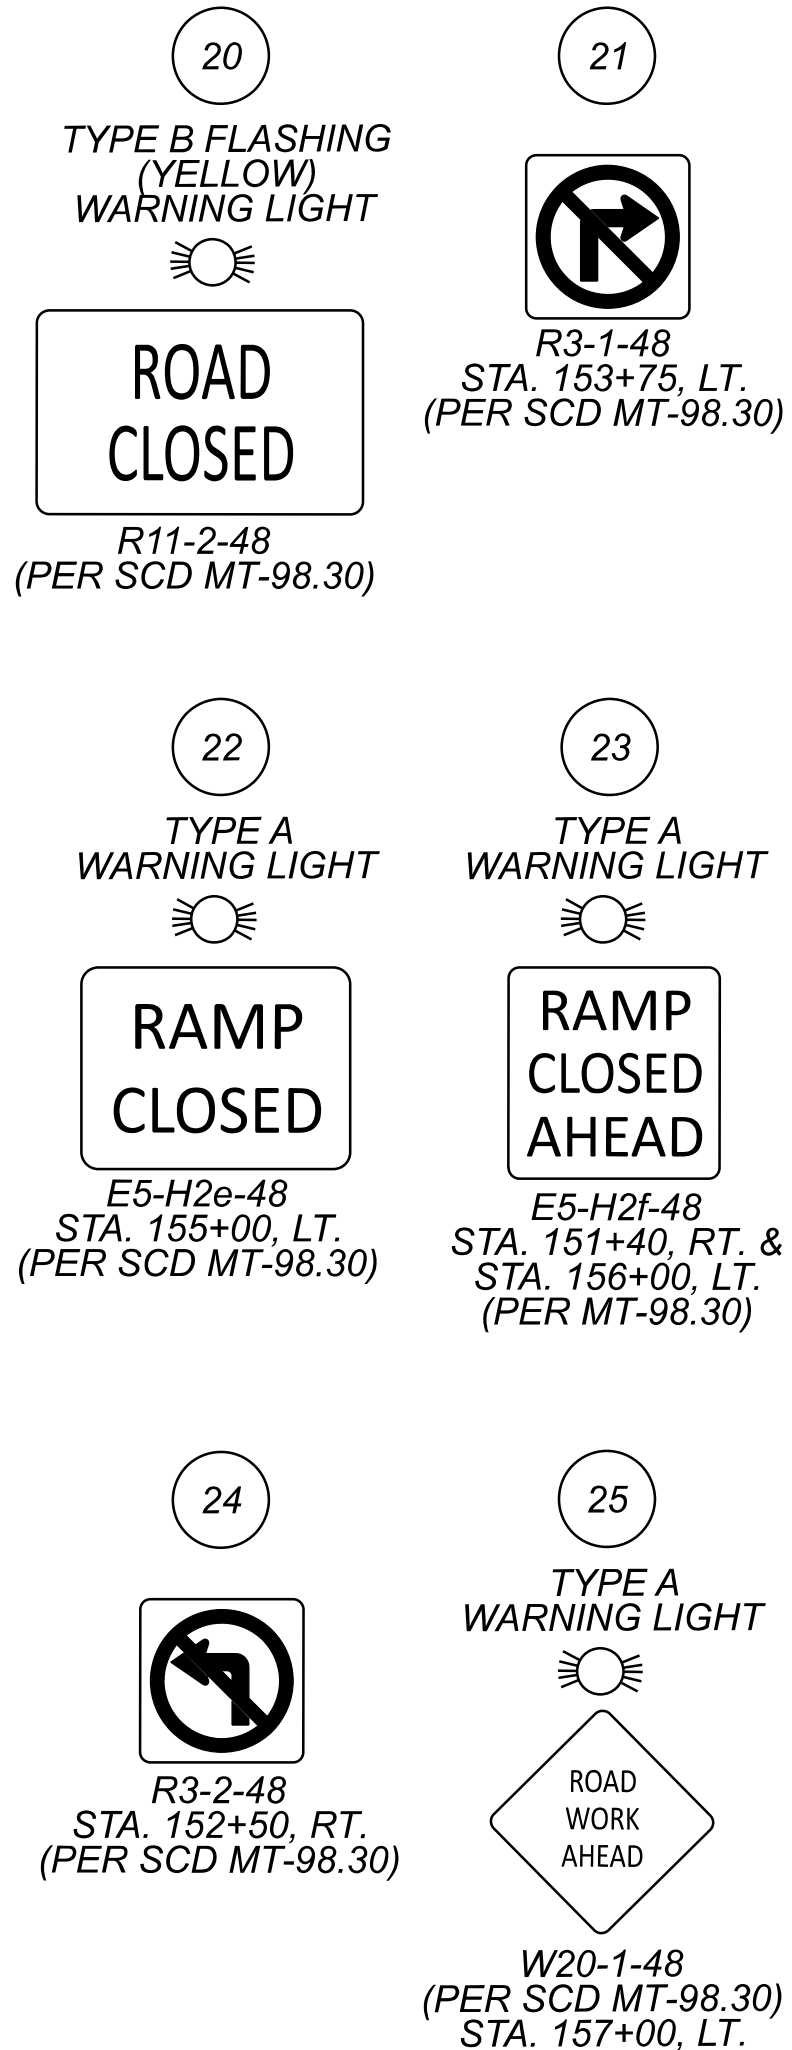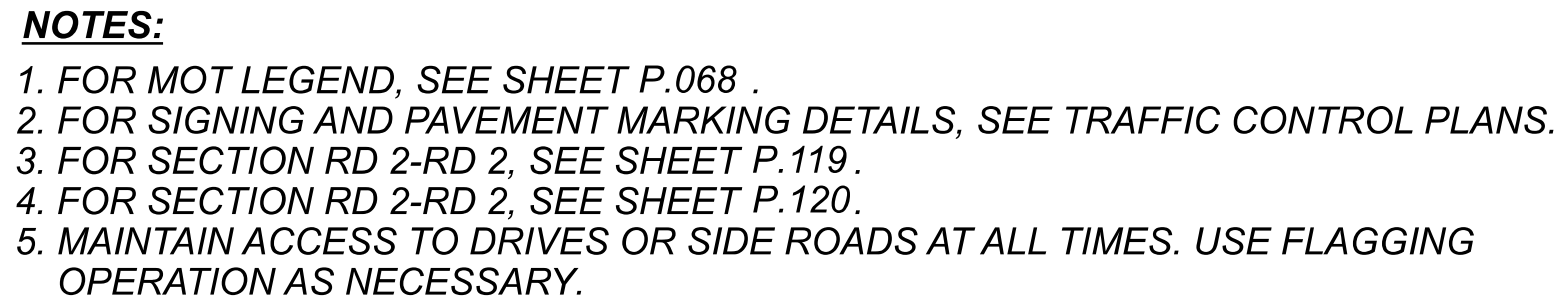

DESIGNER	
SSA	
REVIEWER	
SS	02/28/24
PROJECT ID	
116570	
SHEET	TOTAL
P.153	782

ERI-US 0006-CONNECTIVITY CORRIDOR

MODEL: CLP_SUP 1 - Plan 5-6 [Sheet] PAPER SIZE: 34x22 (in) DATE: 6/9/2025 TIME: 1:44:24 PM USER: adlayton
 pw://ohiodr-pw.bentley.com:ohiodr-pw-02/Documents/01 Active Projects/District 03/Erie/116570/402-Engineering_TransSystems/116570_MP0001A.dgn

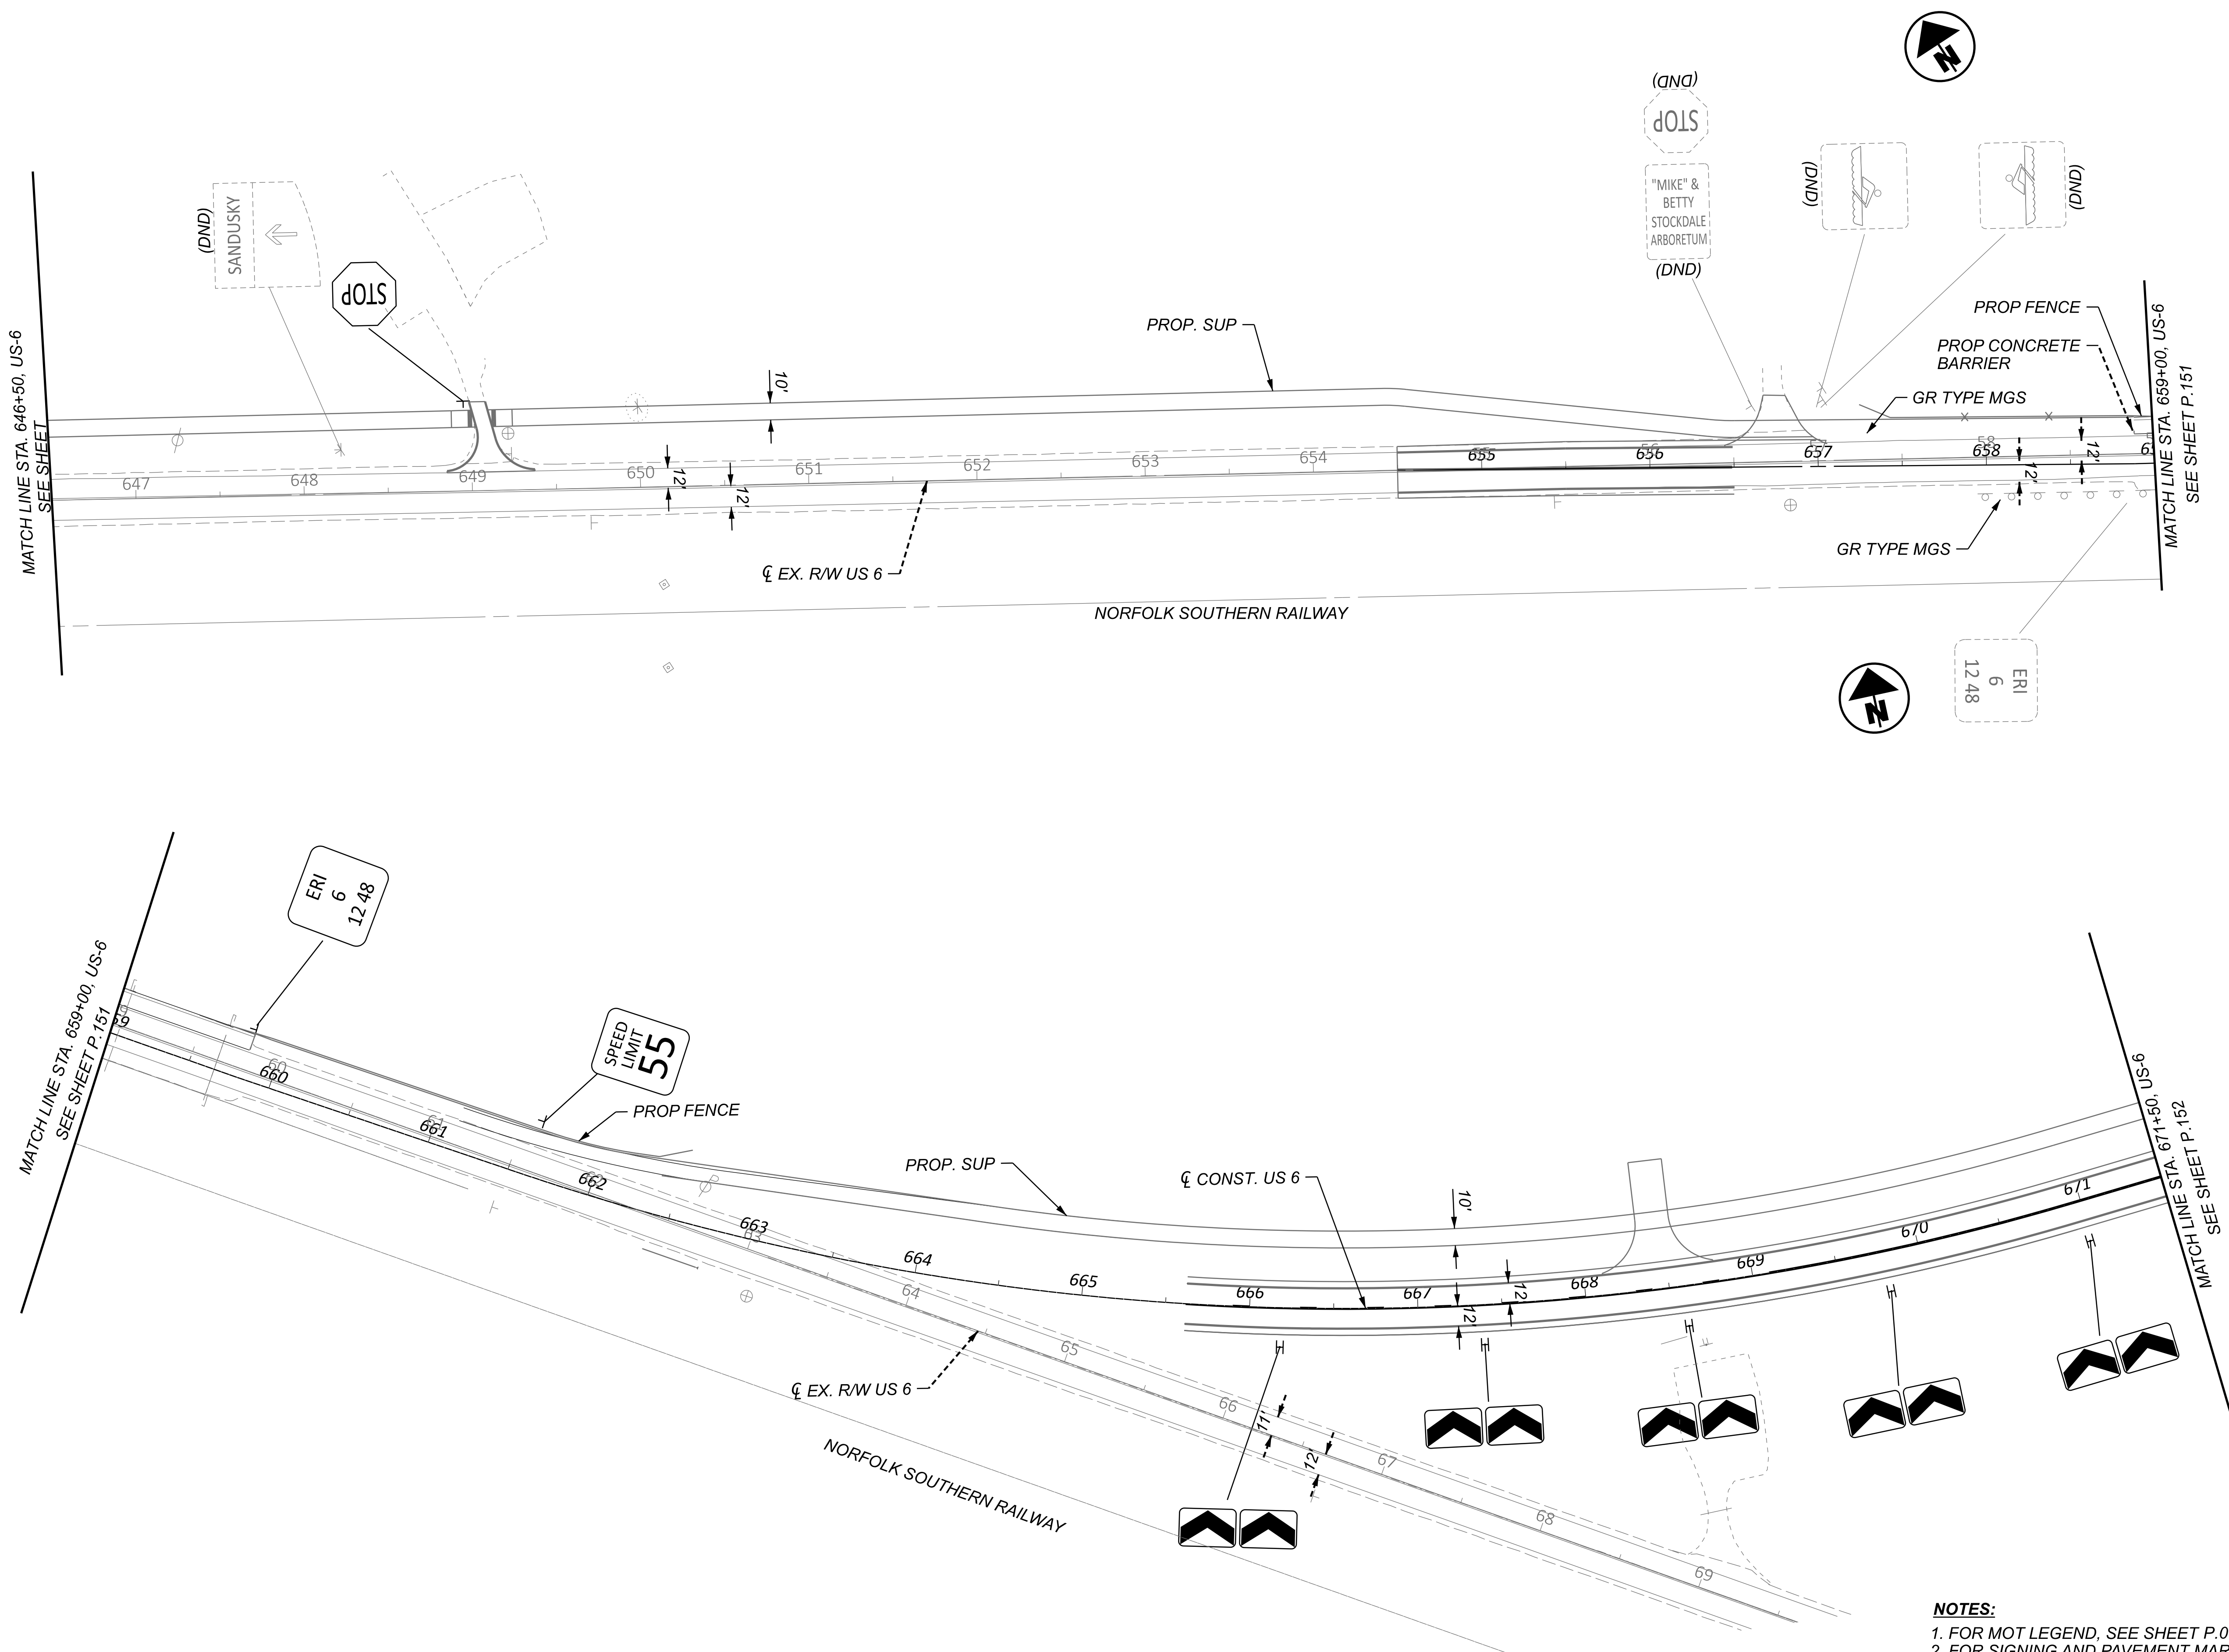


NOTES:


1. FOR MOT LEGEND, SEE SHEET P.068 .
2. FOR SIGNING AND PAVEMENT MARKING DETAILS, SEE TRAFFIC CONTROL PLANS.

TRANSYSTEMS
400 W. NATIONWIDE BLVD., STE 225
COLUMBUS, OHIO 43215

DESIGNER	
SSA	
REVIEWER	
SS	02/28/24
PROJECT ID	
116570	
SHEET	TOTAL
P.154	782

MAINTENANCE OF TRAFFIC - PHASE 1A
US 6 - STA. 646+50.00 TO STA. 671+50.00


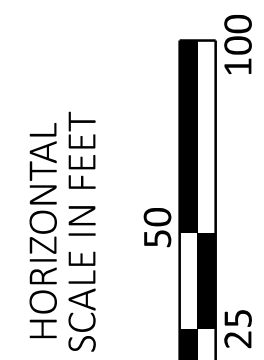


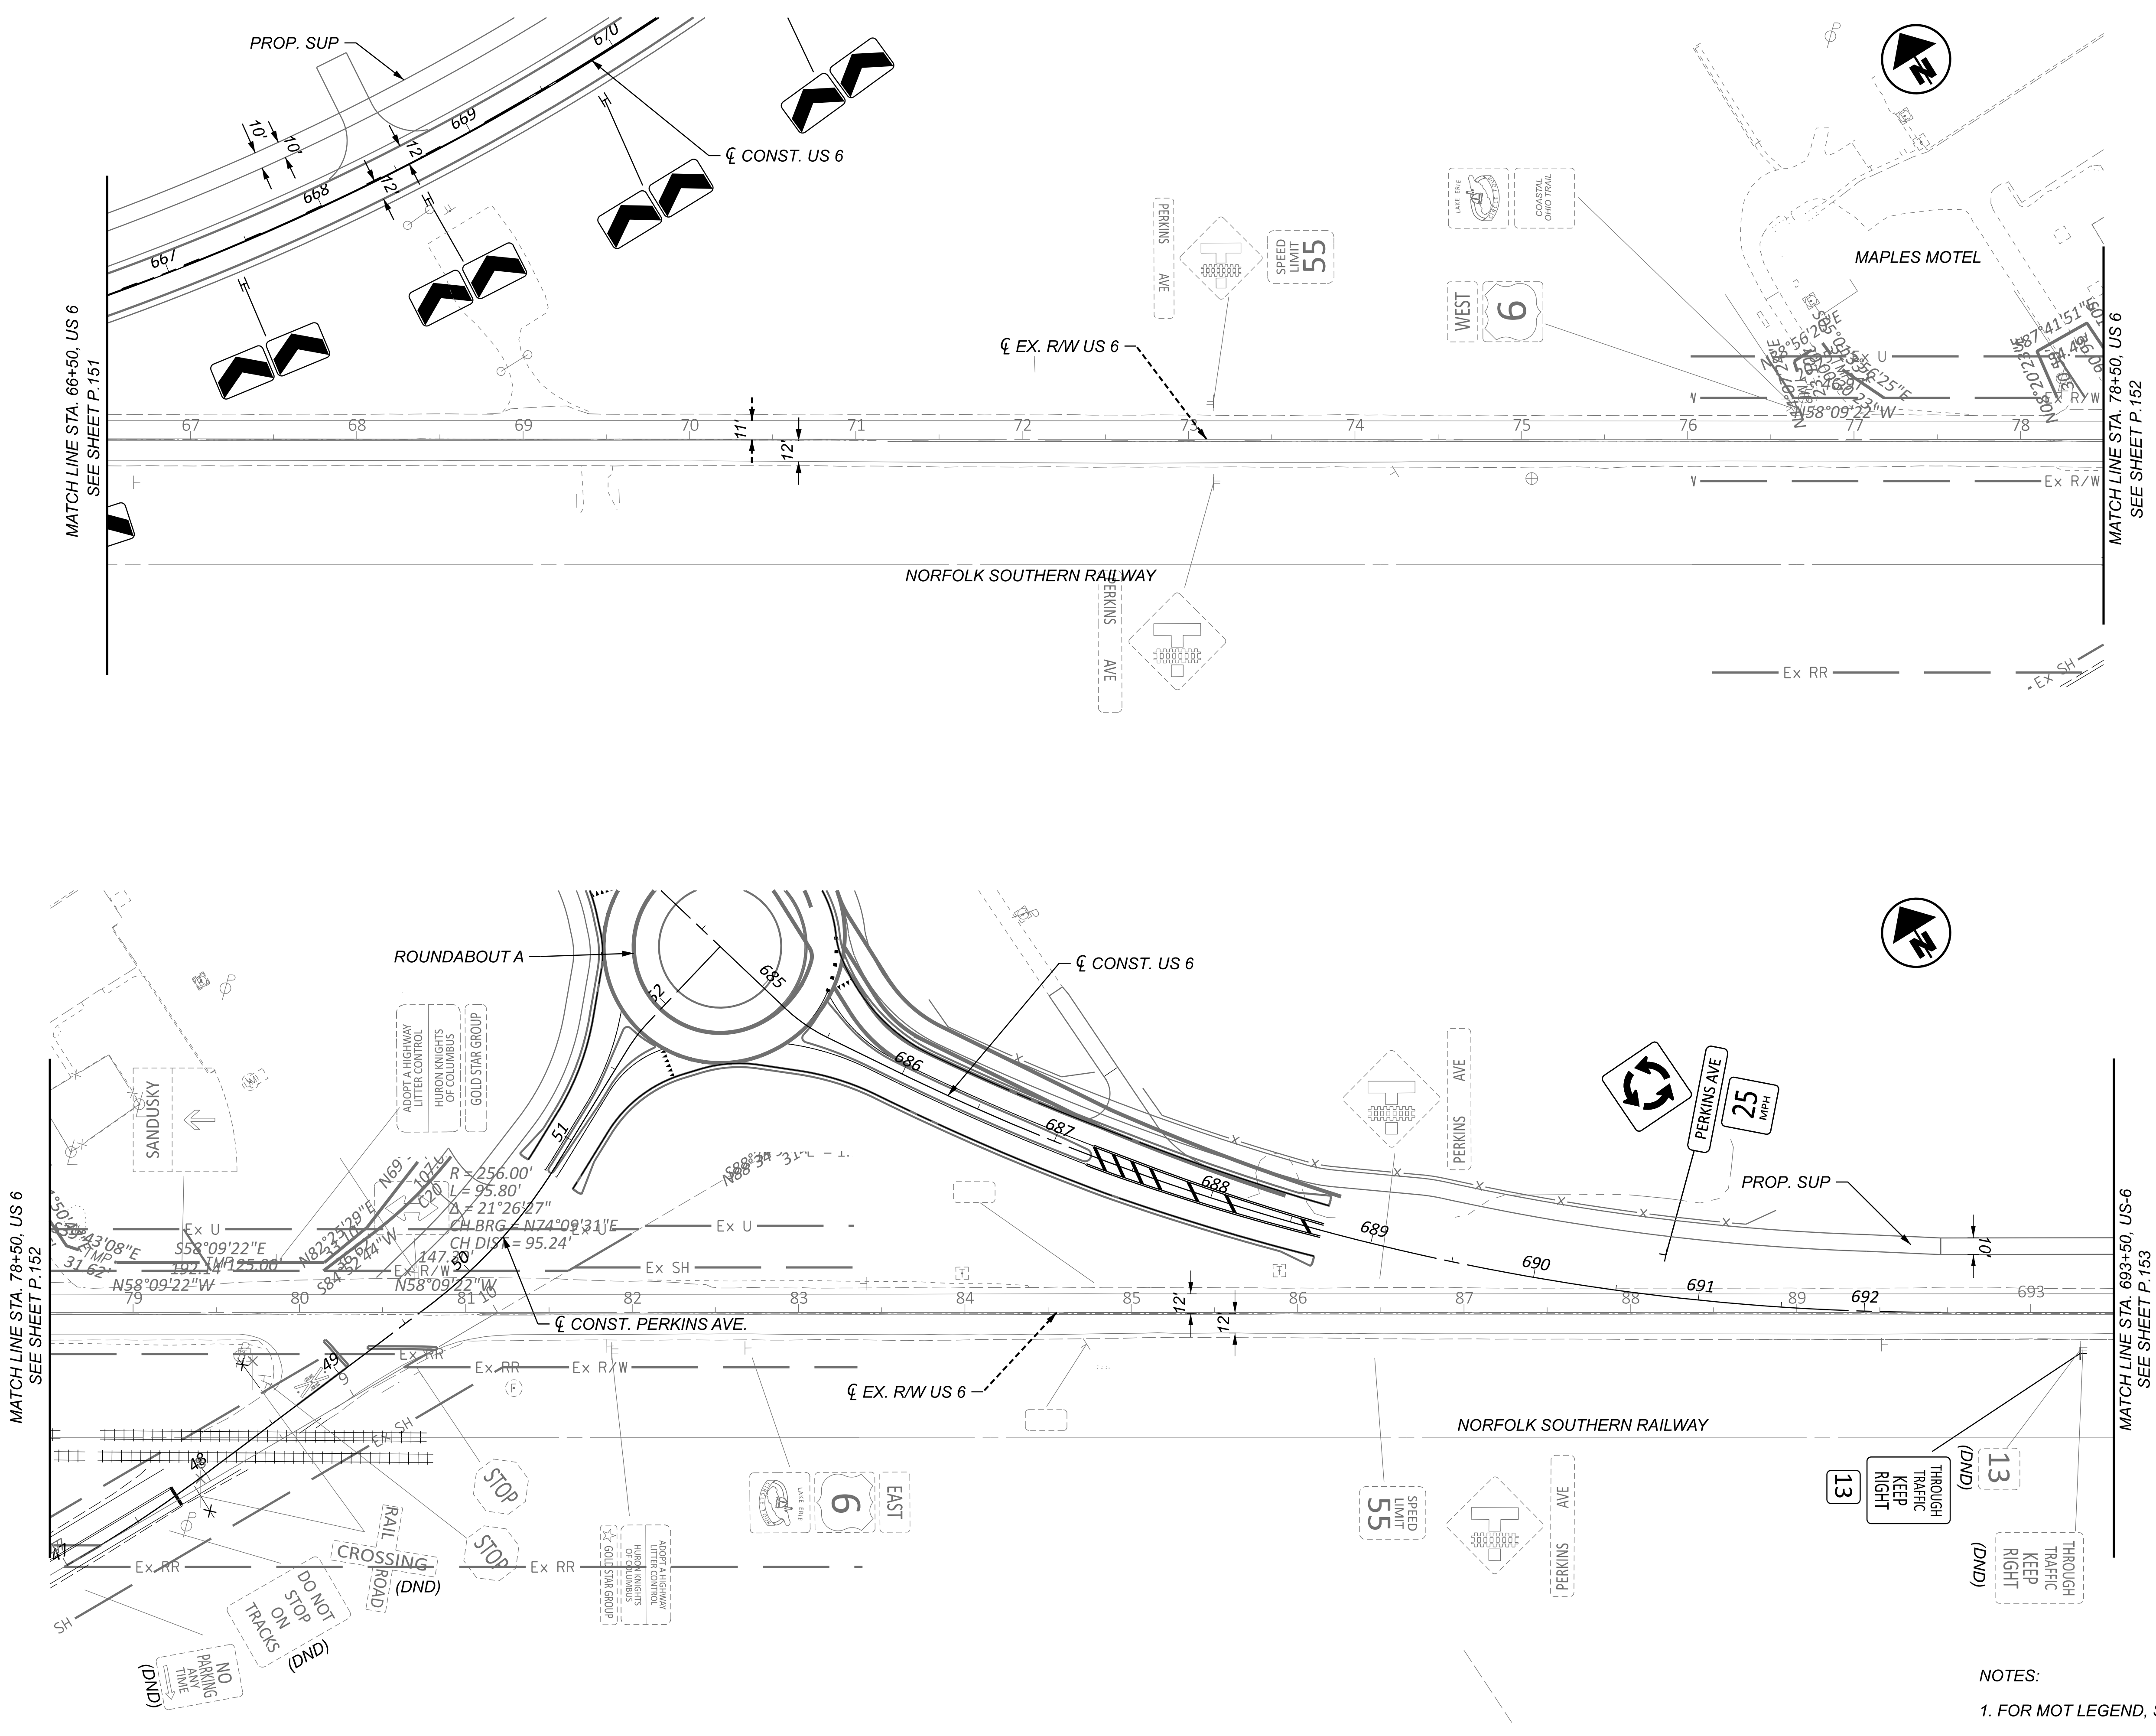

NOTES:
1. FOR MOT LEGEND, SEE SHEET P.067.

ERI-US 0006-CONNECTIVITY CORRIDOR


MODEL: CLP_SUP 1 - Plan 9-10 [Sheet] PAPER SIZE: 34x22 (in.) DATE: 6/9/2025 TIME: 1:44:30 PM USER: adlayton
pw:\ohiodot-pw.bentley.com\ohiodot-pw-02\Documents\01 Active Projects\District 03\Erie\116570\402-Engineering_Transystems\MOT\Sheets\116570_MP001A.dgn

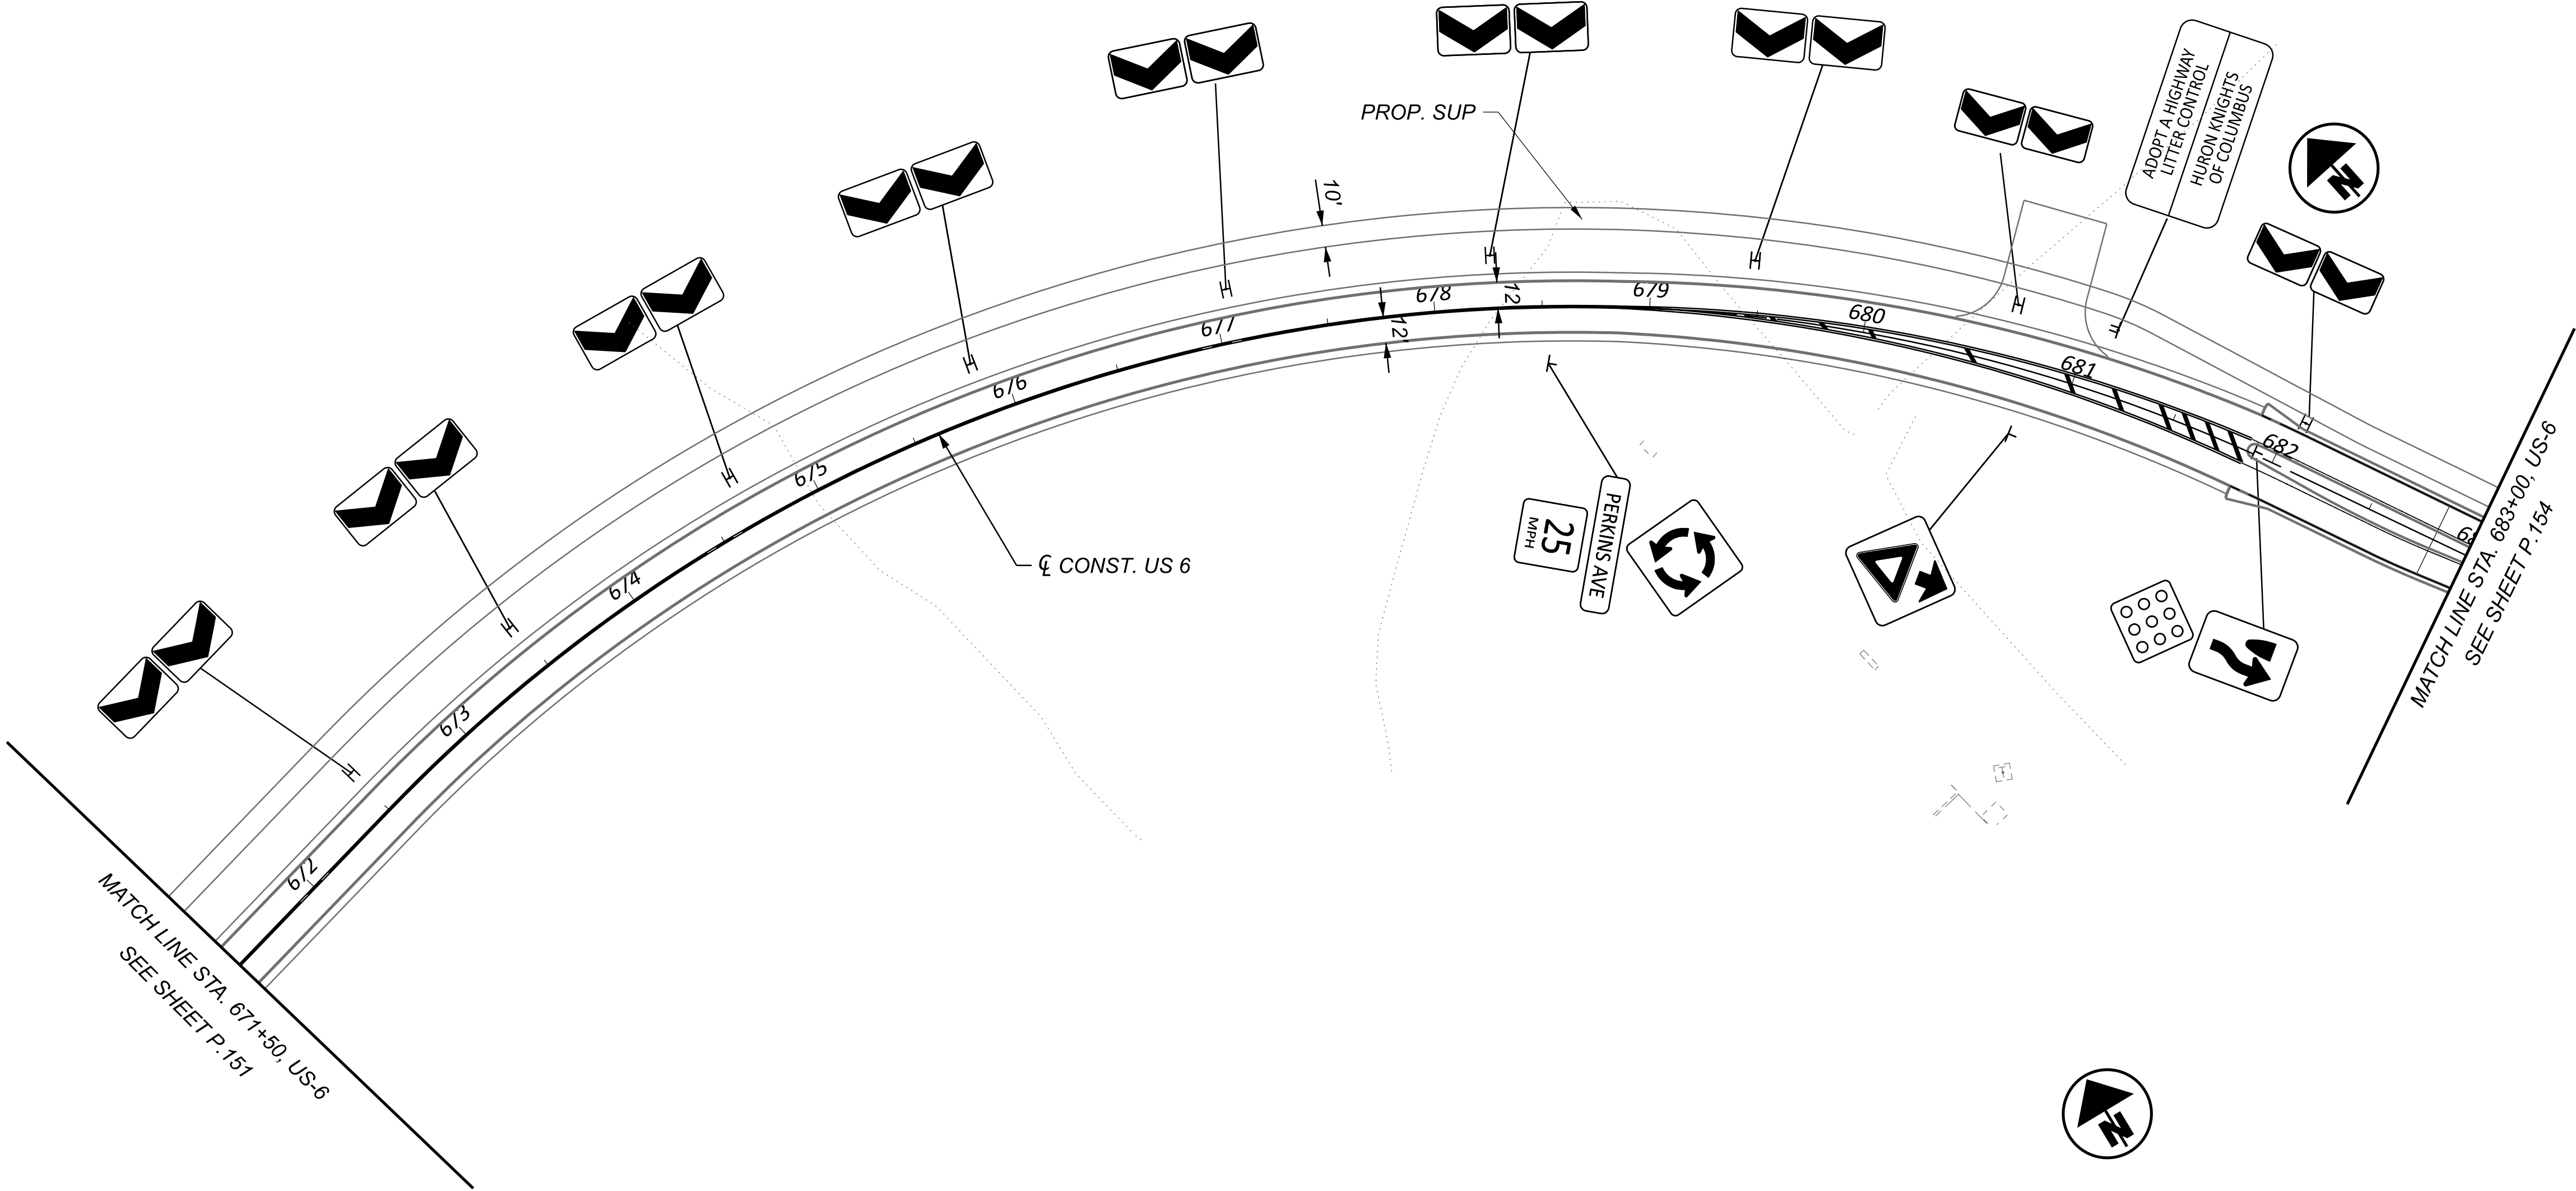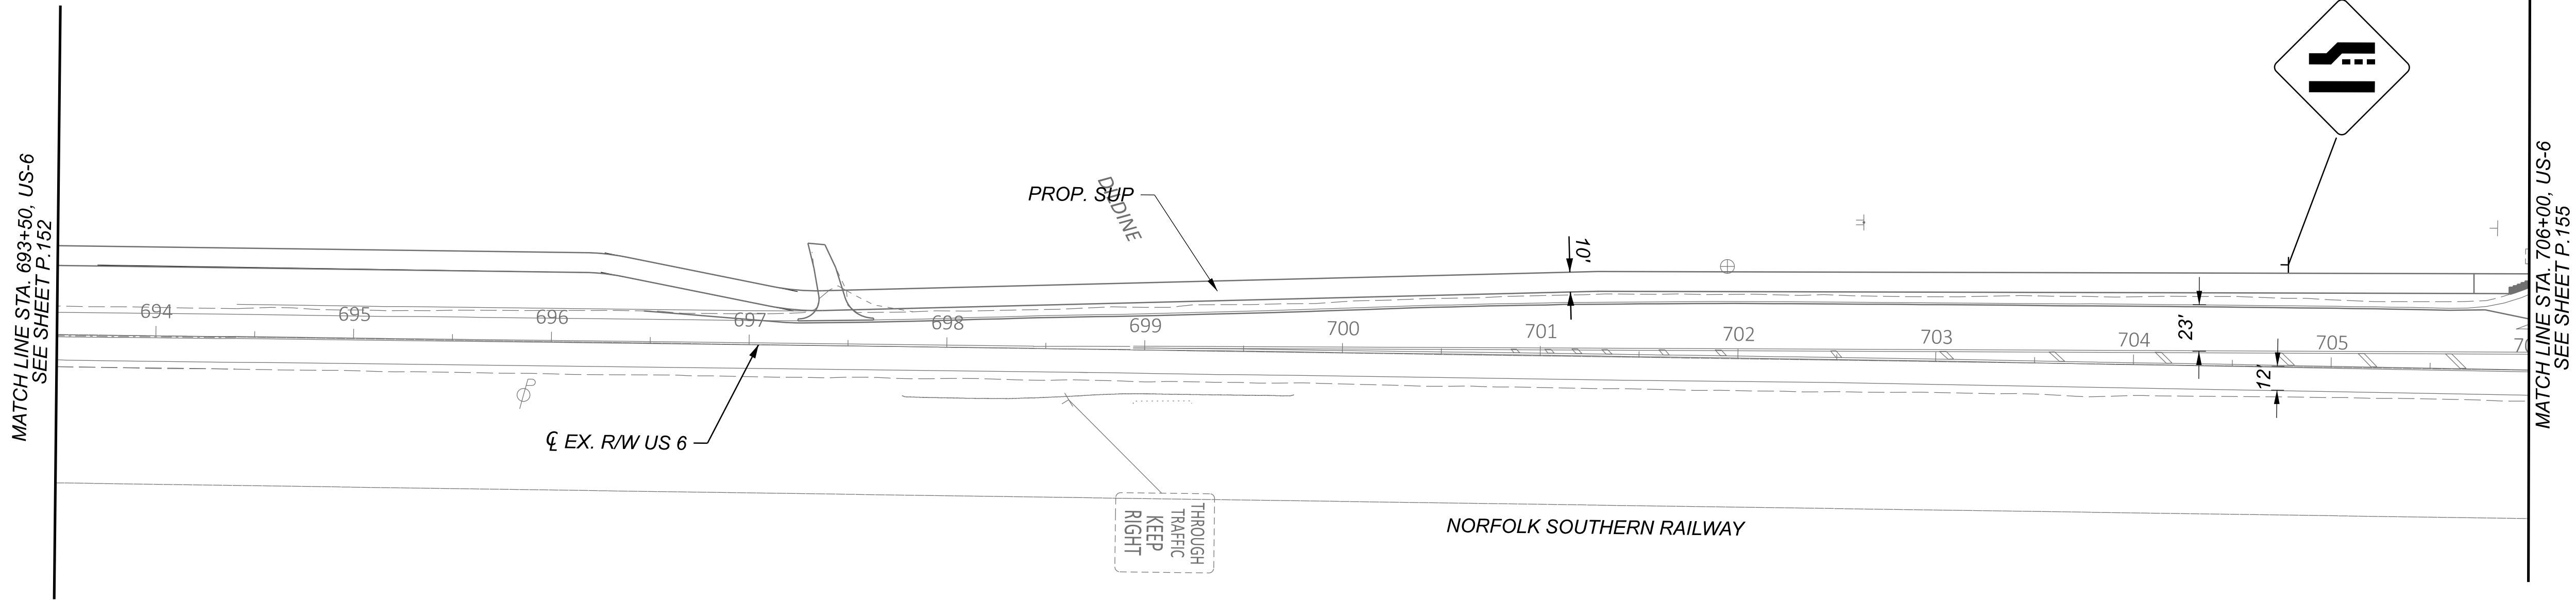




NOTES:
1. FOR MOT LEGEND, SEE SHEET P.067.

DESIGN AGENCY	
TRANSYSTEMS	
400 W. WATSON BLVD., STE. 225 COLUMBUS, OHIO 43215	
DESIGNER	
SSA	
REVIEWER	
SS 02/28/24	
PROJECT ID	
116570	
SHEET	TOTAL
P.156	782

MAINTENANCE OF TRAFFIC - PHASE 1A
US 6 - STA. 671+50.00 TO STA. 706+00.00

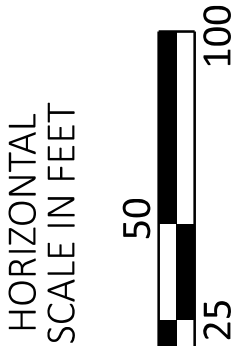

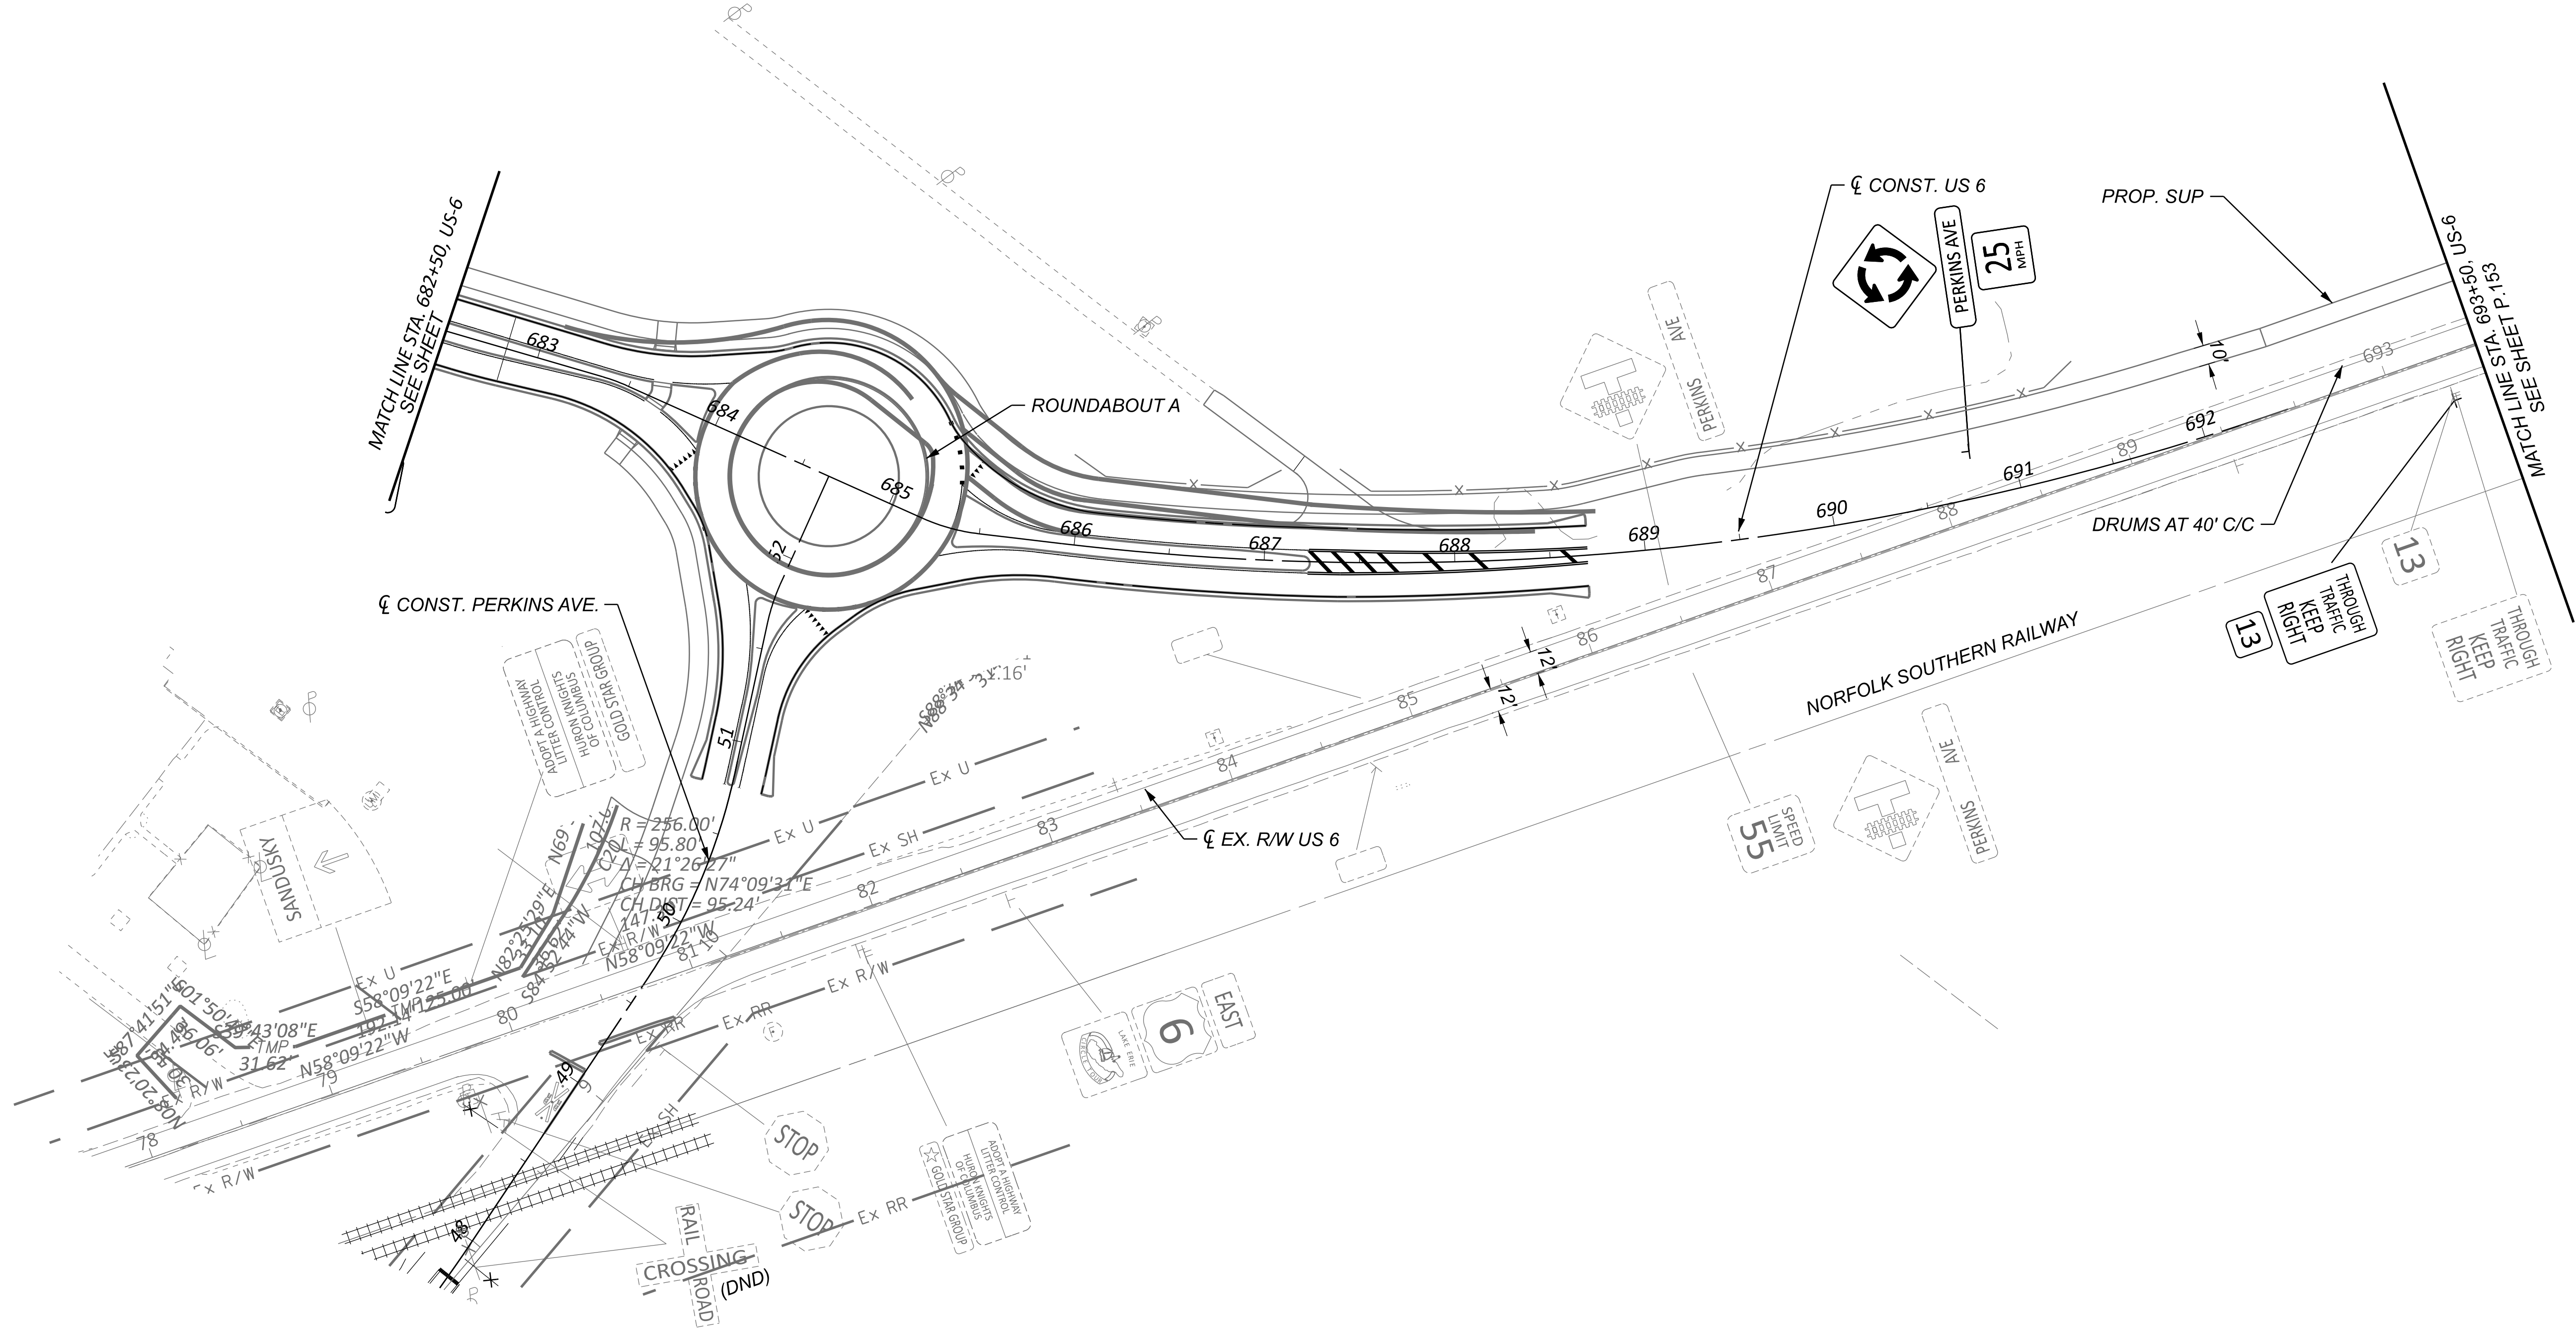


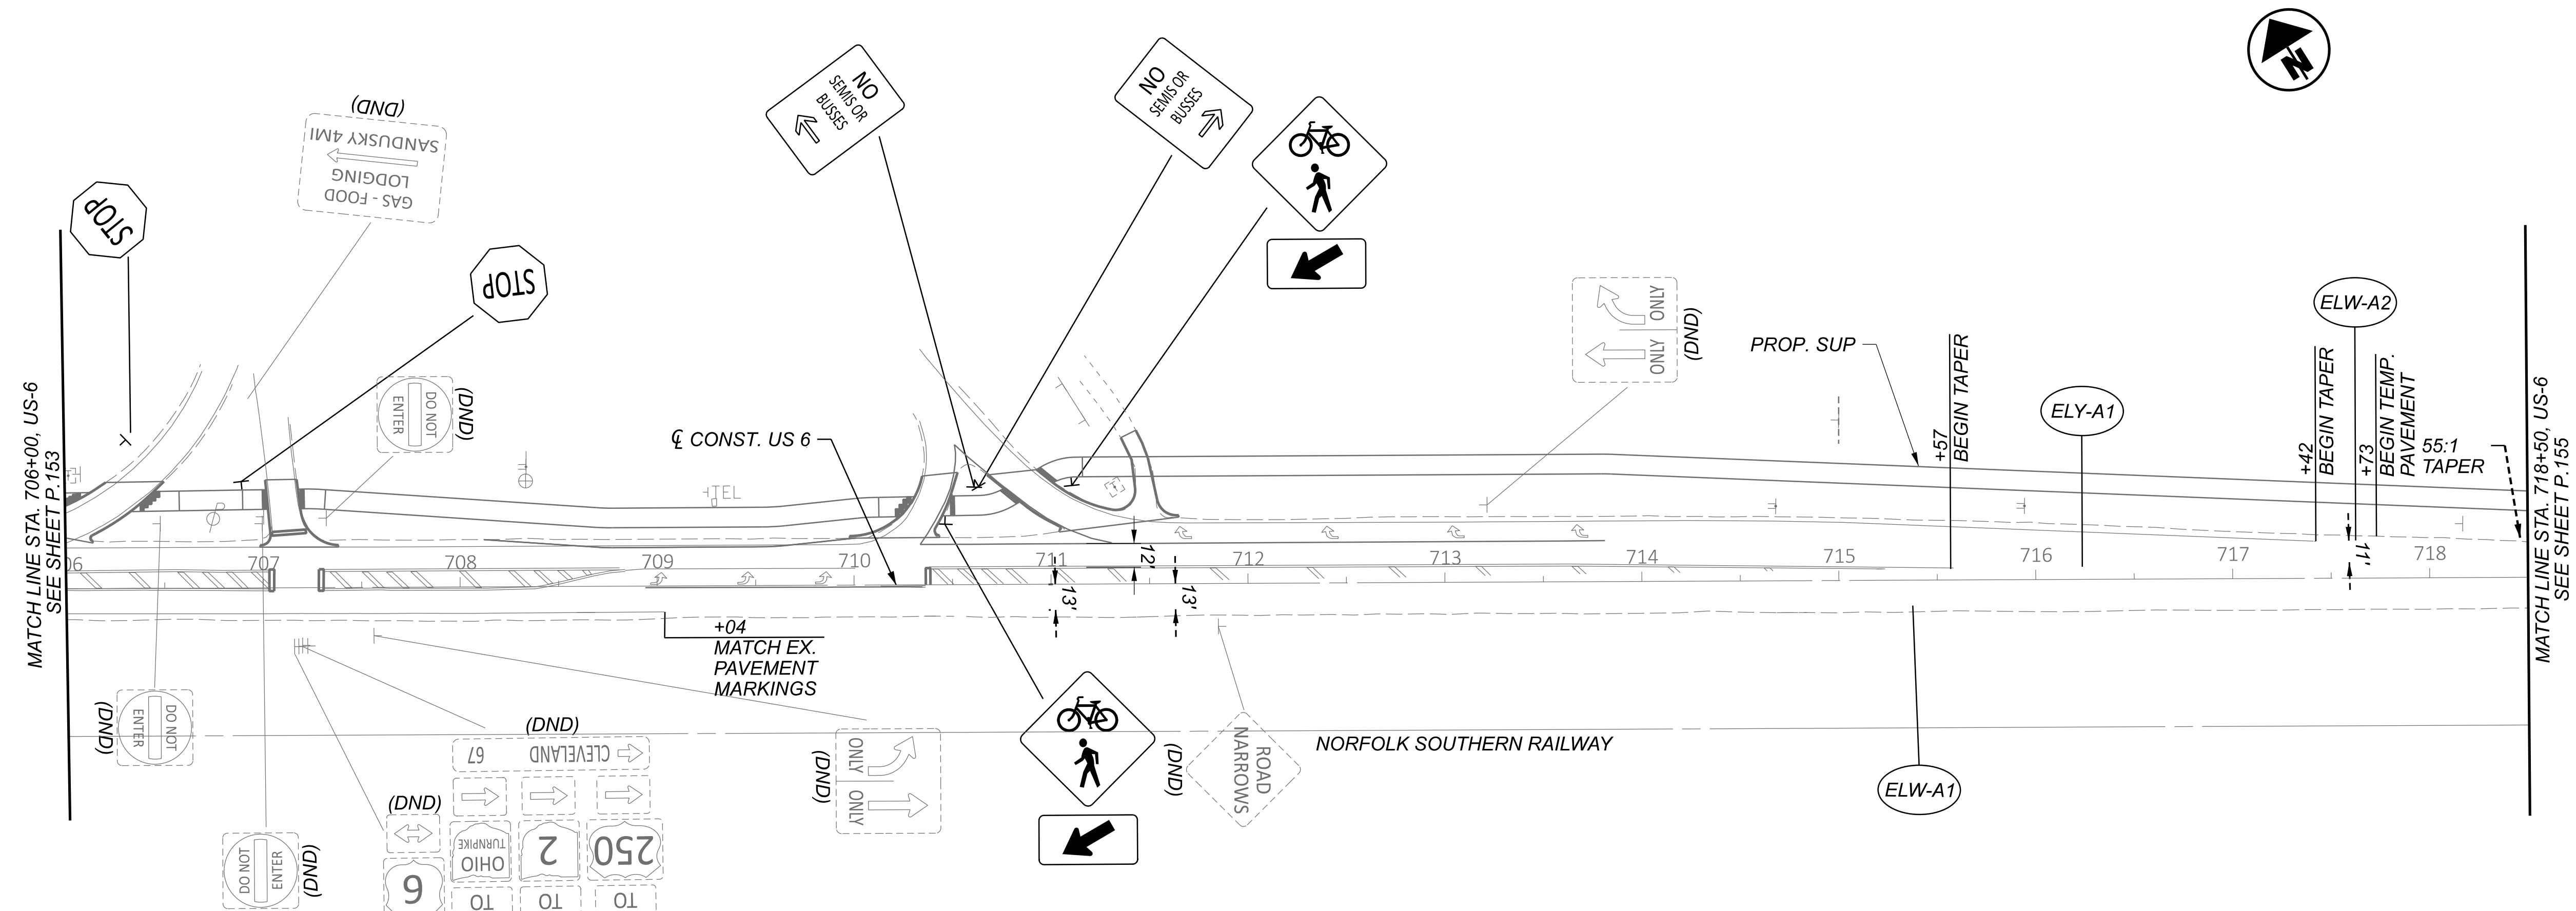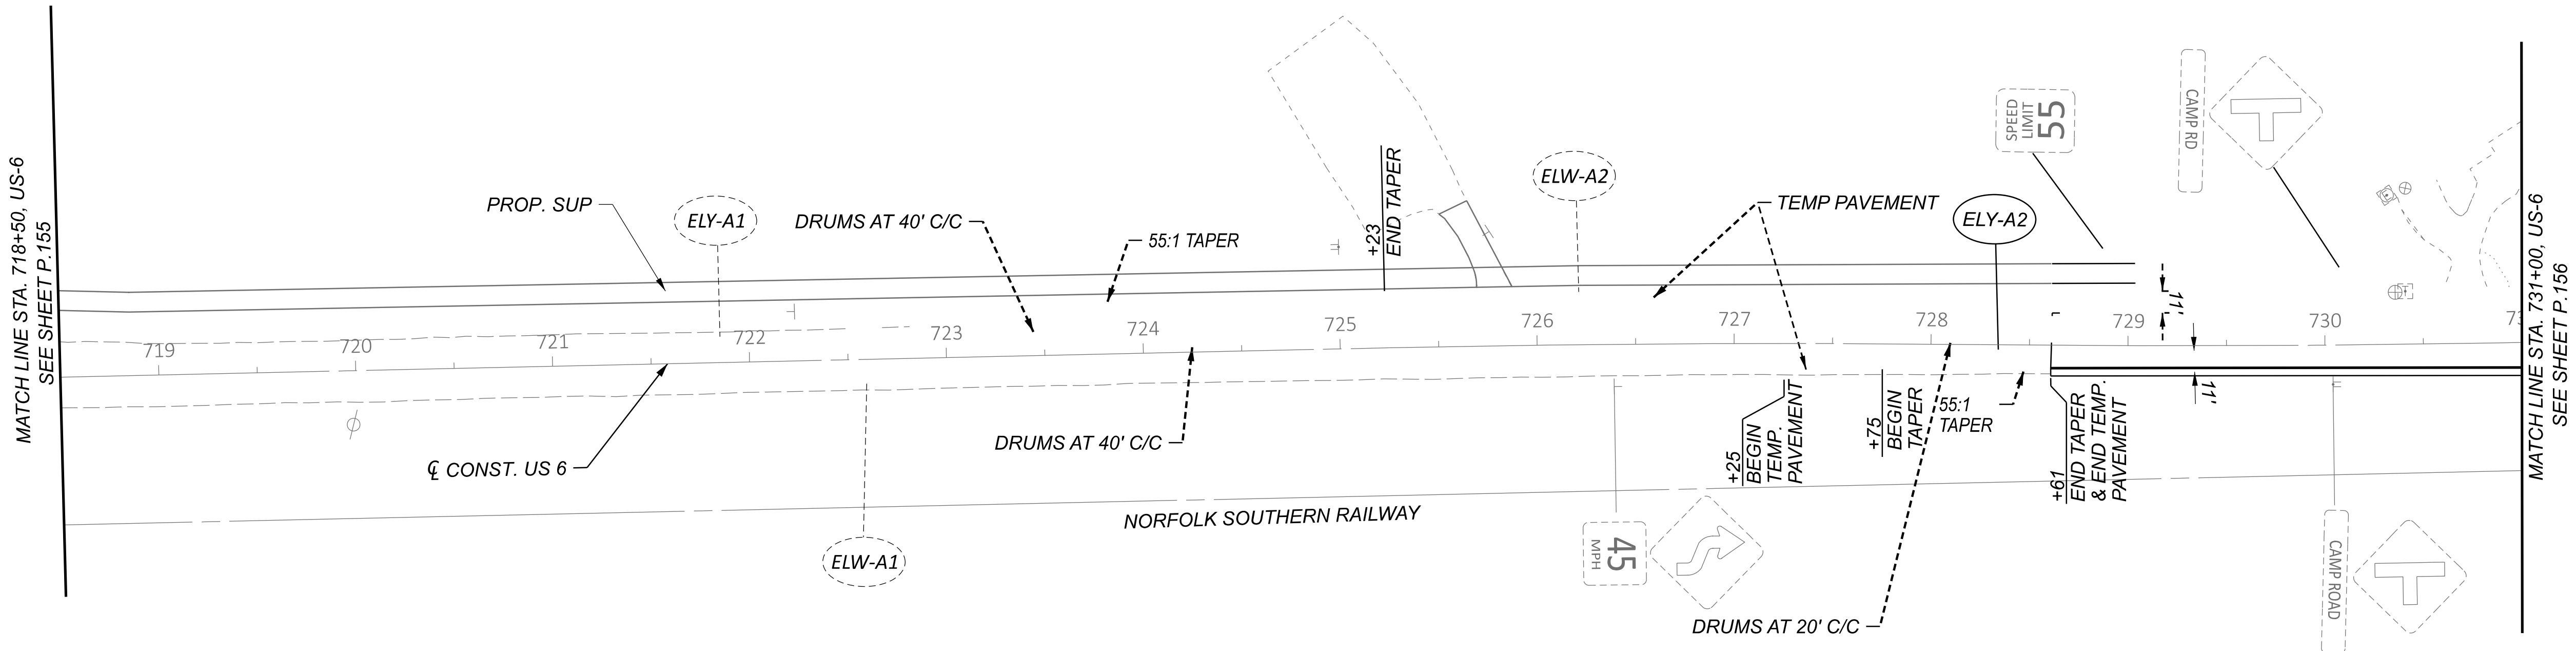


NOTES:
1. FOR MOT LEGEND, SEE SHEET P.067.


DESIGN AGENCY	
TRANSYSTEMS	
400 W. WATKINSON BLVD., STE. 225 COLUMBUS, OHIO 43215	
DESIGNER	
SSA	
REVIEWER	
SS 02/28/24	
PROJECT ID	
116570	
SHEET	TOTAL
P.158	782

MAINTENANCE OF TRAFFIC - PHASE 1A
US 6 - STA. 706+00.00 TO STA. 730+00.00

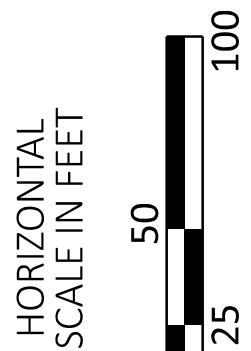

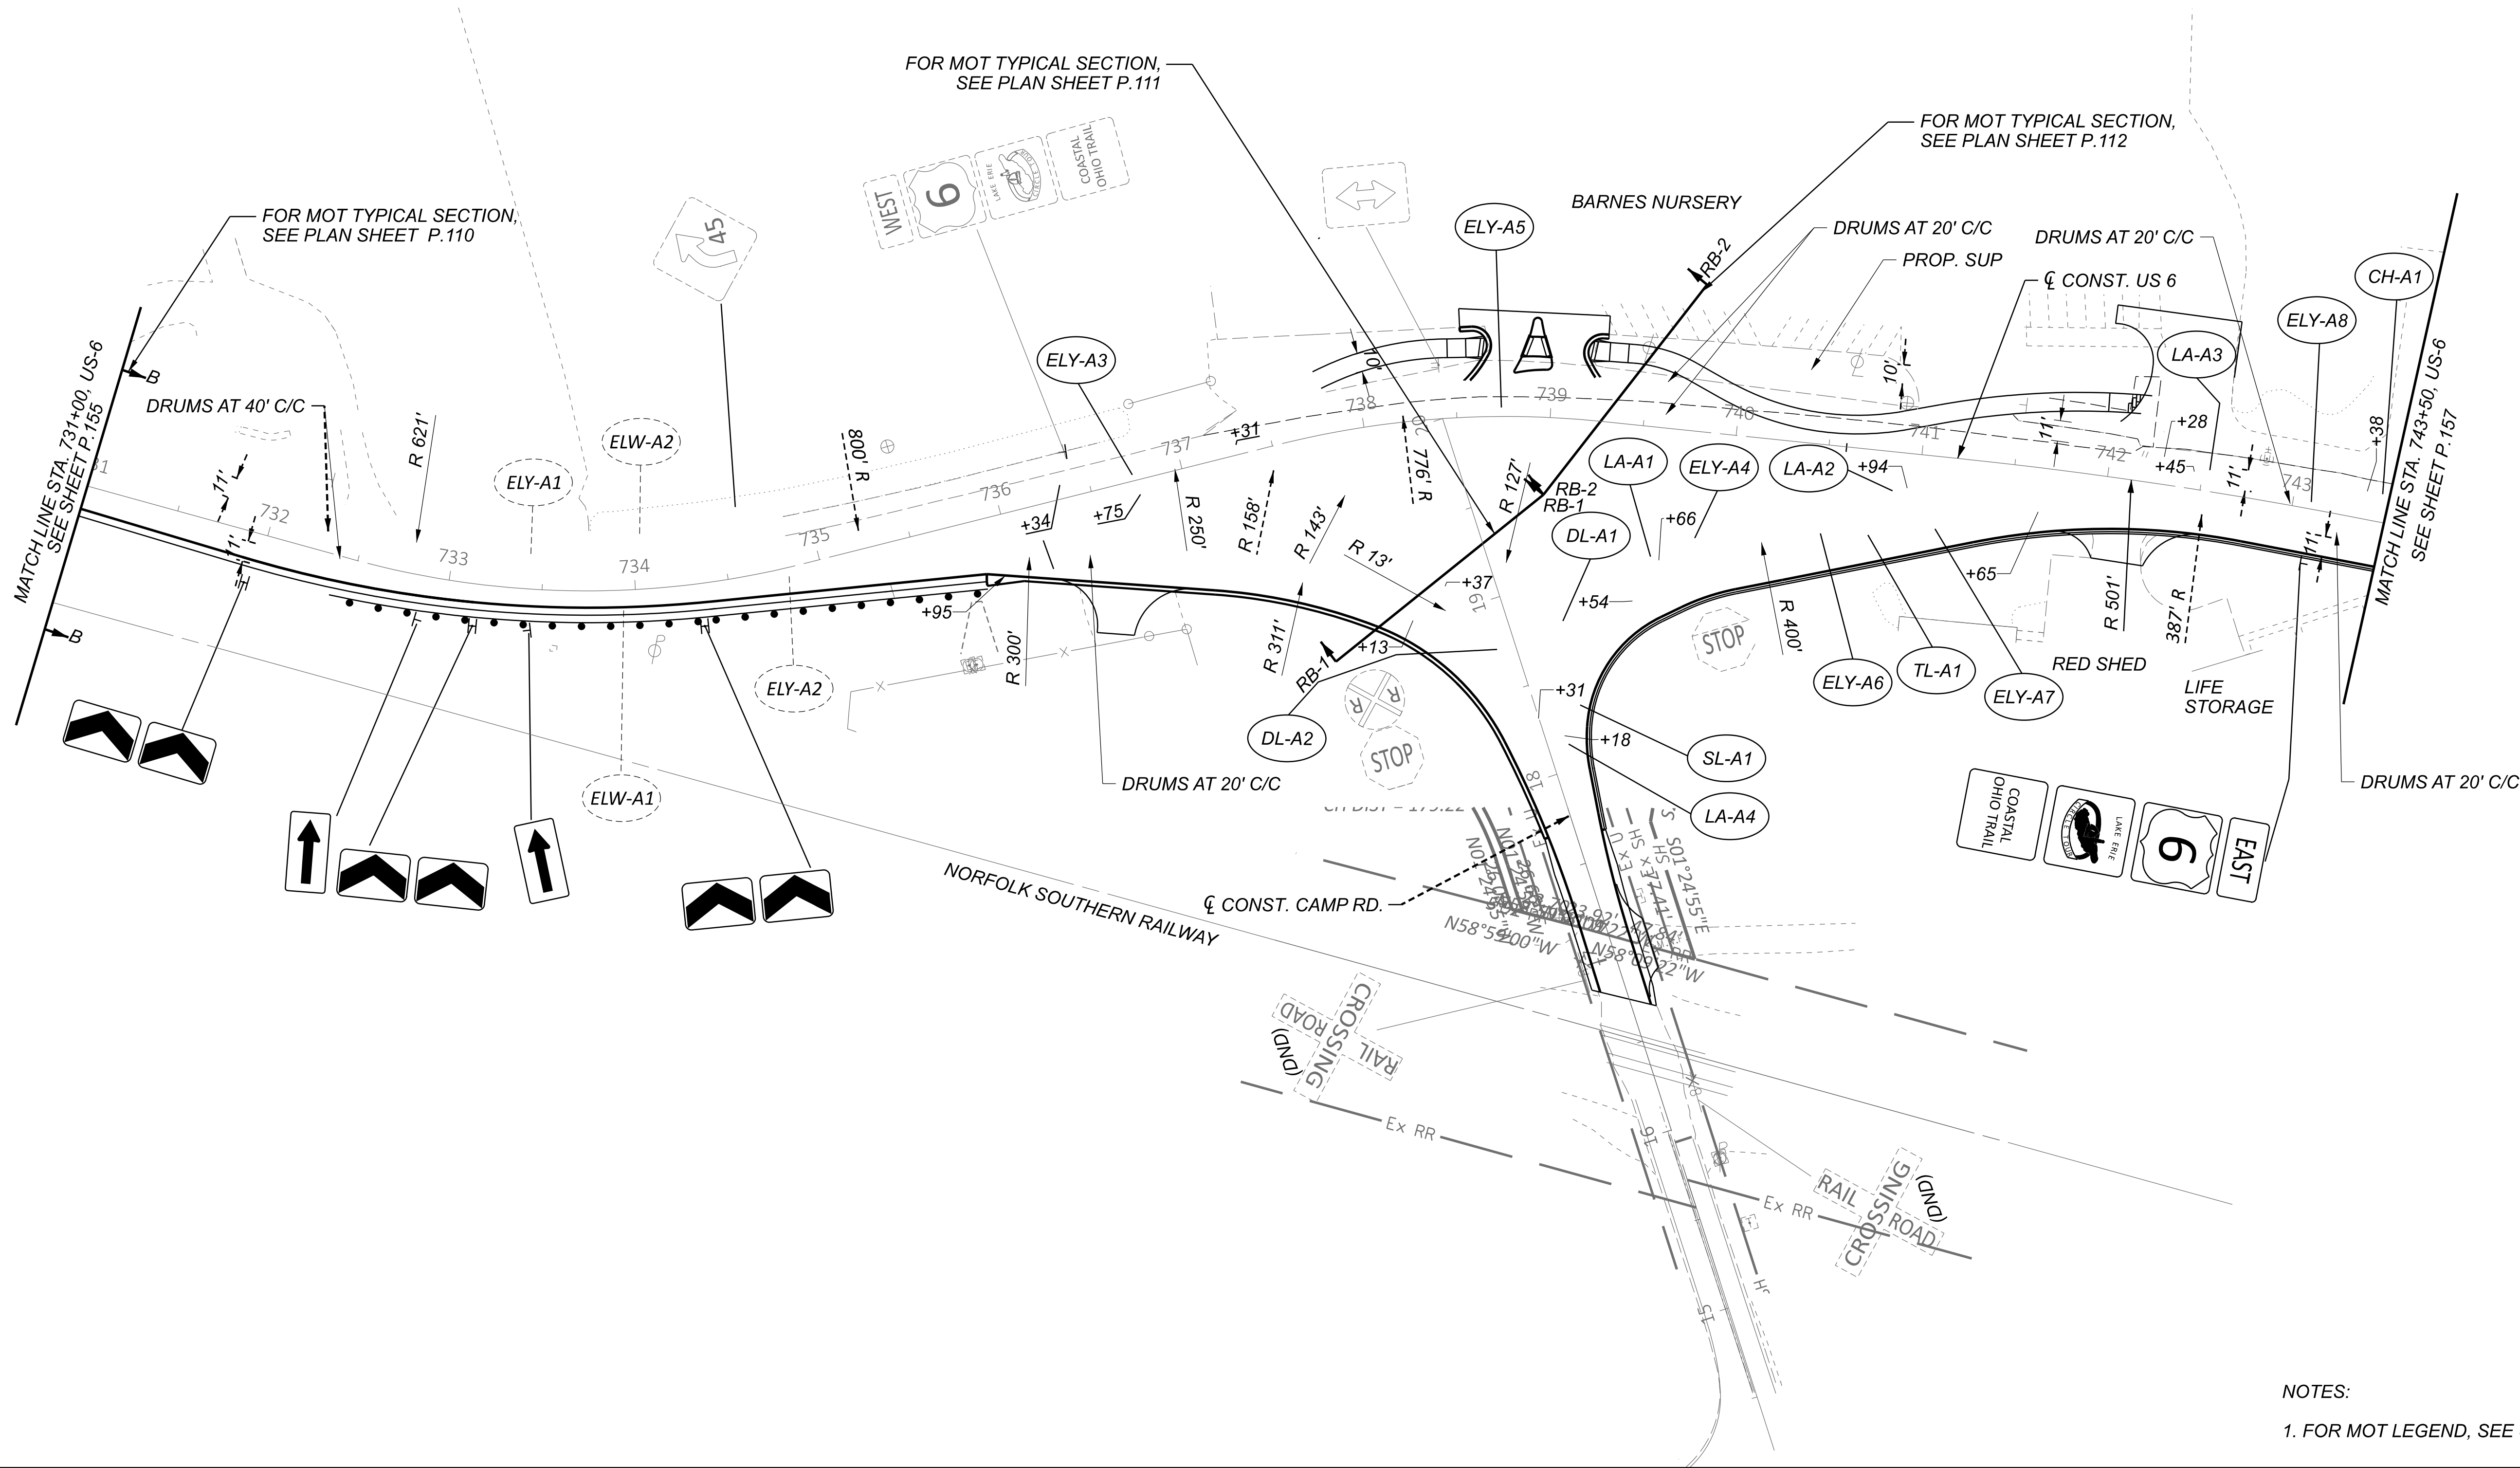

NOTES:
1. FOR MOT LEGEND, SEE SHEET P.067.

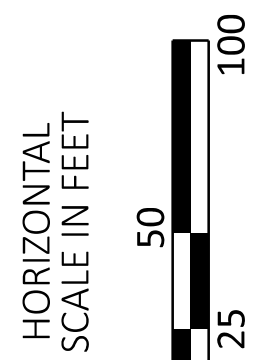


MAINTENANCE OF TRAFFIC - PHASE 1A
US 6 - STA. 73+00.00 TO STA. 743+50.00

TRANSYSTEMS
400 W. WATKINSON BLVD., STE. 225
COLUMBUS, OHIO 43215

DESIGNER	SSA
REVIEWER	SS 02/28/24
PROJECT ID	116570
SHEET	TOTAL
P.159	782

ERI-US 0006-CONNECTIVITY CORRIDOR

MODEL: CLP_SUP 1 - Plan 15-16 [Sheet] PAPER SIZE: 34x22 (in.) DATE: 6/9/2025 TIME: 1:44:37 PM USER: adlayton
 pw:\johidod-pw.bentley.com:ohiodot-pw-02\Documents\01 Active Projects\District 03\Erie\116570\402-Engineering_TransSystems\WOT\Sheets\116570_MP001A.dgn

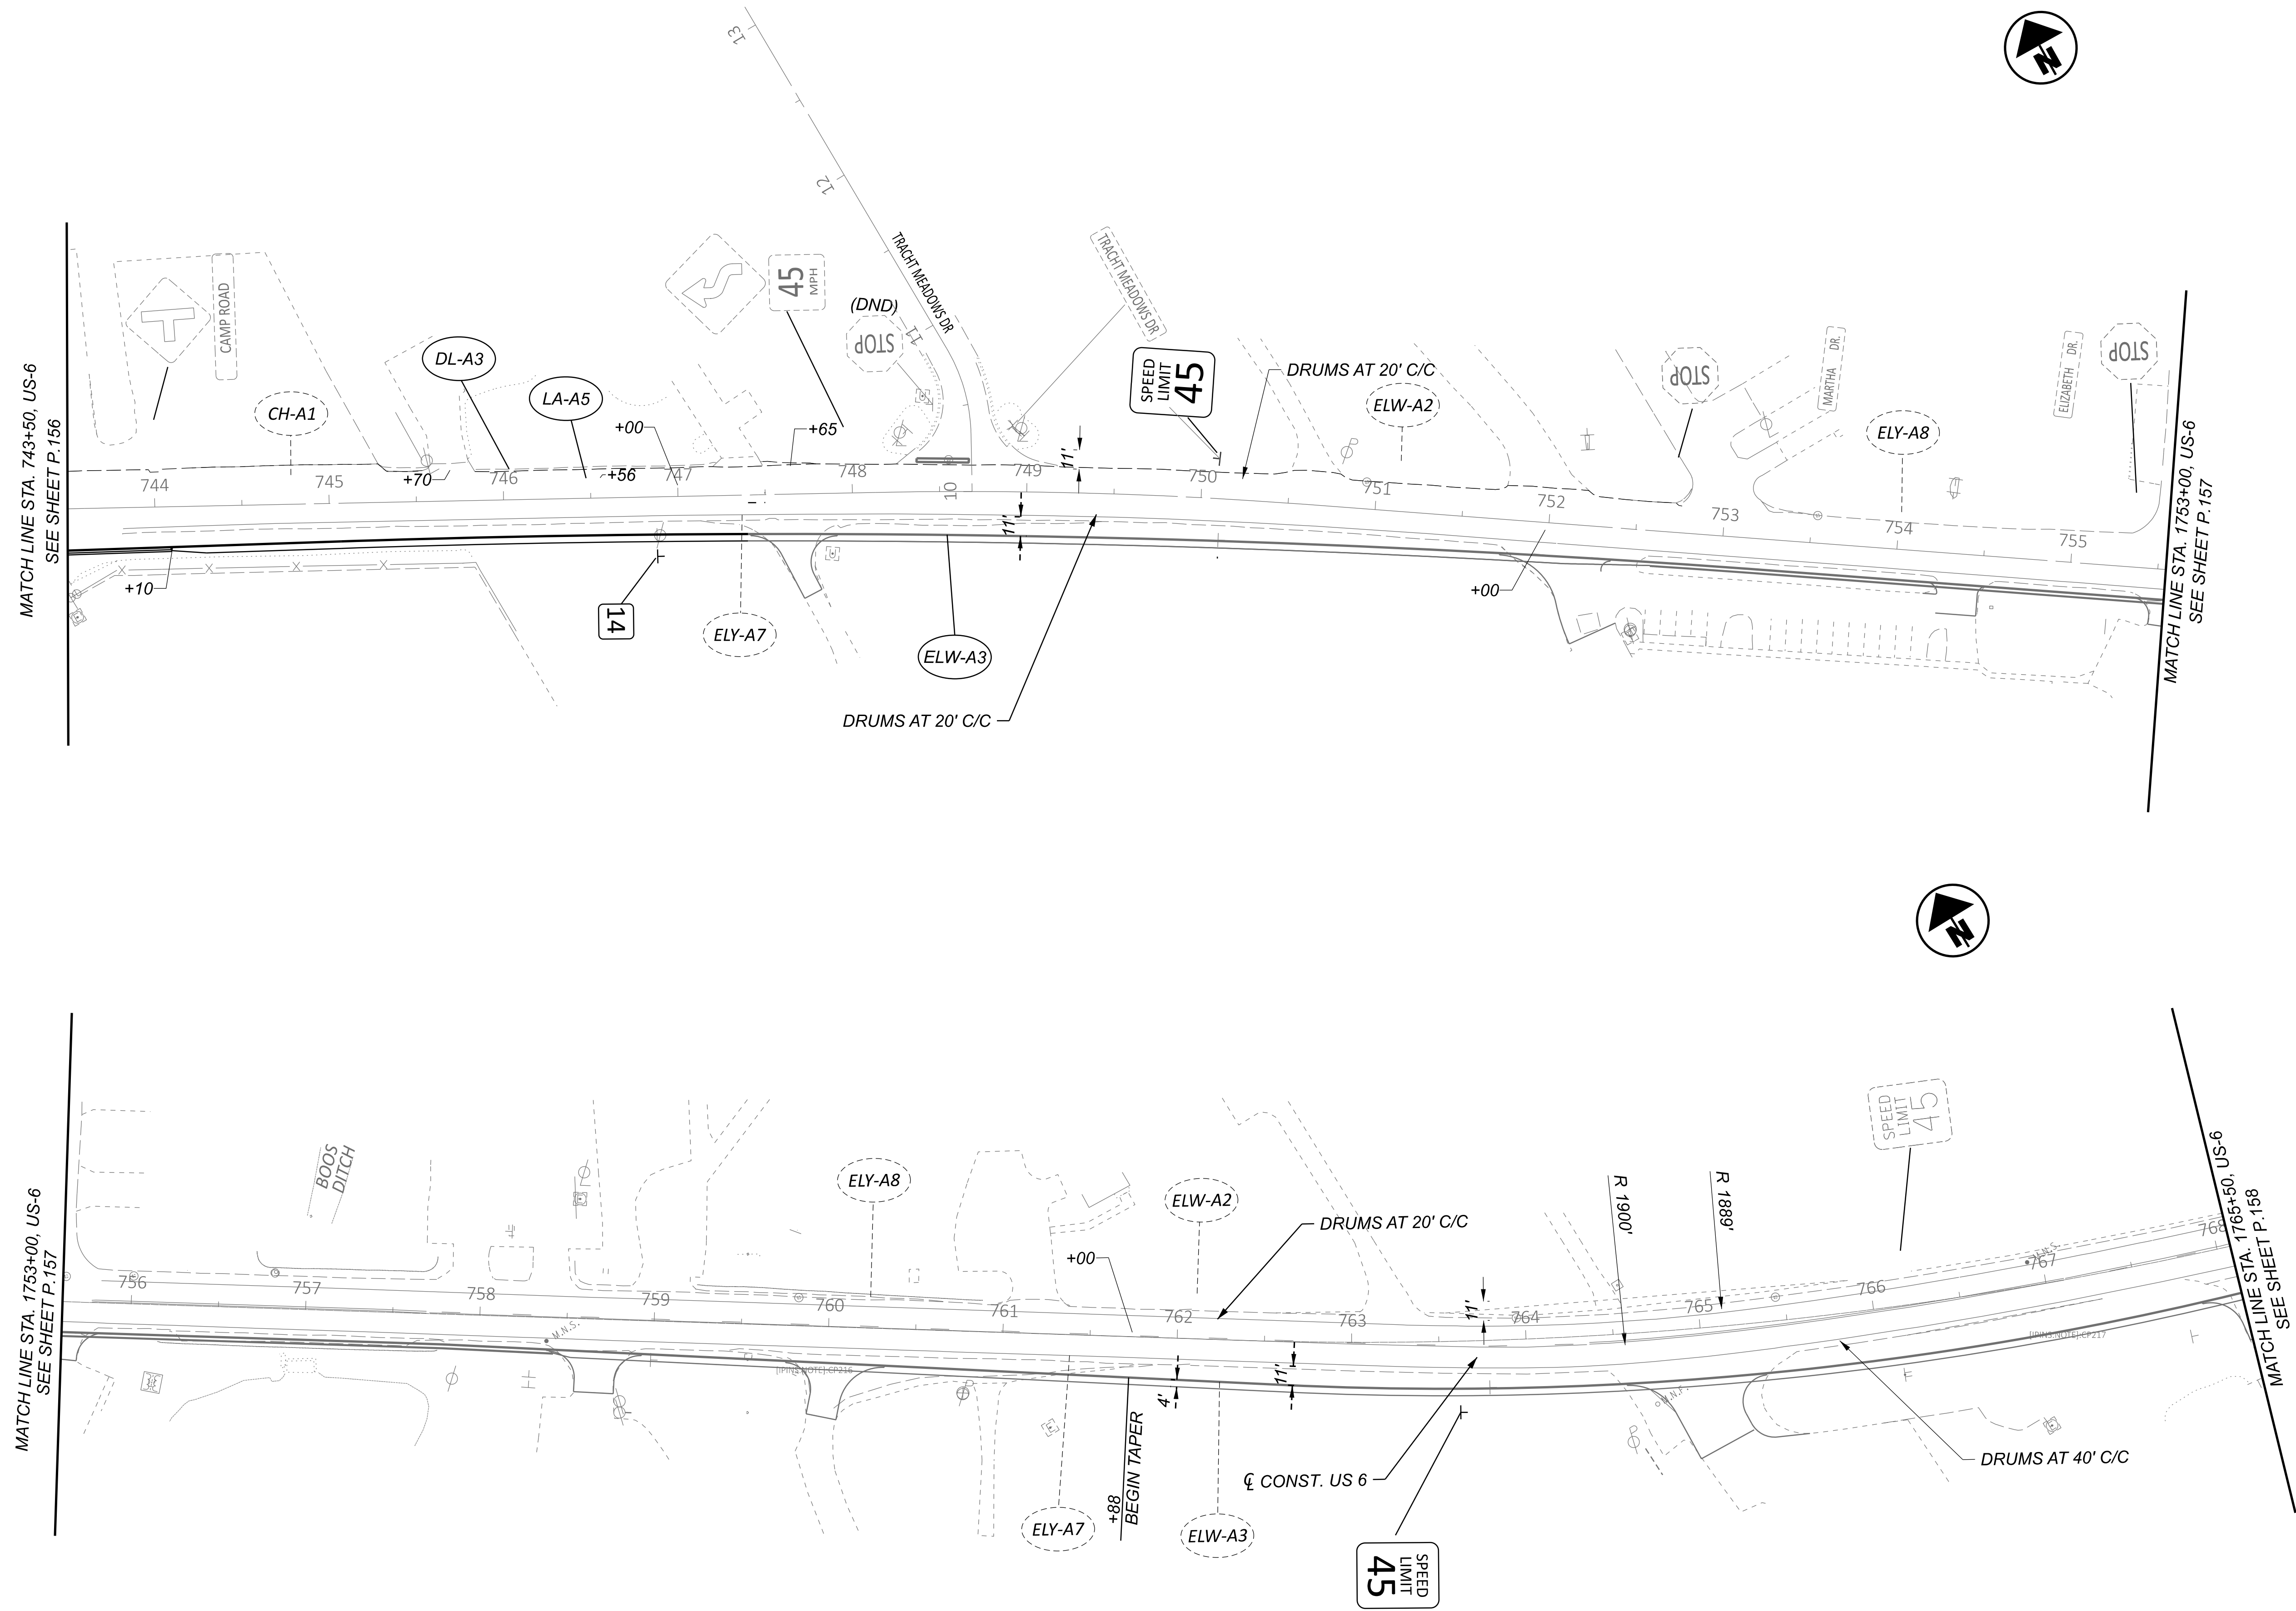

NOTES:

1. FOR MOT LEGEND, SEE SHEET P.067.

DESIGN AGENCY
TRANSYSTEMS
 400 W. NATIONWIDE BLVD., STE 225
 COLUMBUS, OHIO 43215


DESIGNER
SSA

REVIEWER
SS 02/28/24

PROJECT ID
116570


SHEET TOTAL
P.160 | 782

MAINTENANCE OF TRAFFIC - PHASE 1A
US 6 - EX. US 6 STA. 743+50.00 TO CONST. US 6 STA. 1765+50.00

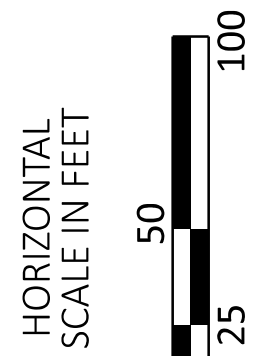


ERI-US 0006-CONNECTIVITY CORRIDOR

MODEL: CLP_SUP 1 - Plan 17-18 [Sheet] PAPER SIZE: 34x22 (in.) DATE: 6/9/2025 TIME: 1:44:40 PM USER: adlayton
pw:\ohiodot-pw.bentley.com\ohiodot-pw-02\Documents\01 Active Projects\District 03\Era\116570\402-Engineering_Transystems\MOT\Sheets\116570_MP001A.dgn

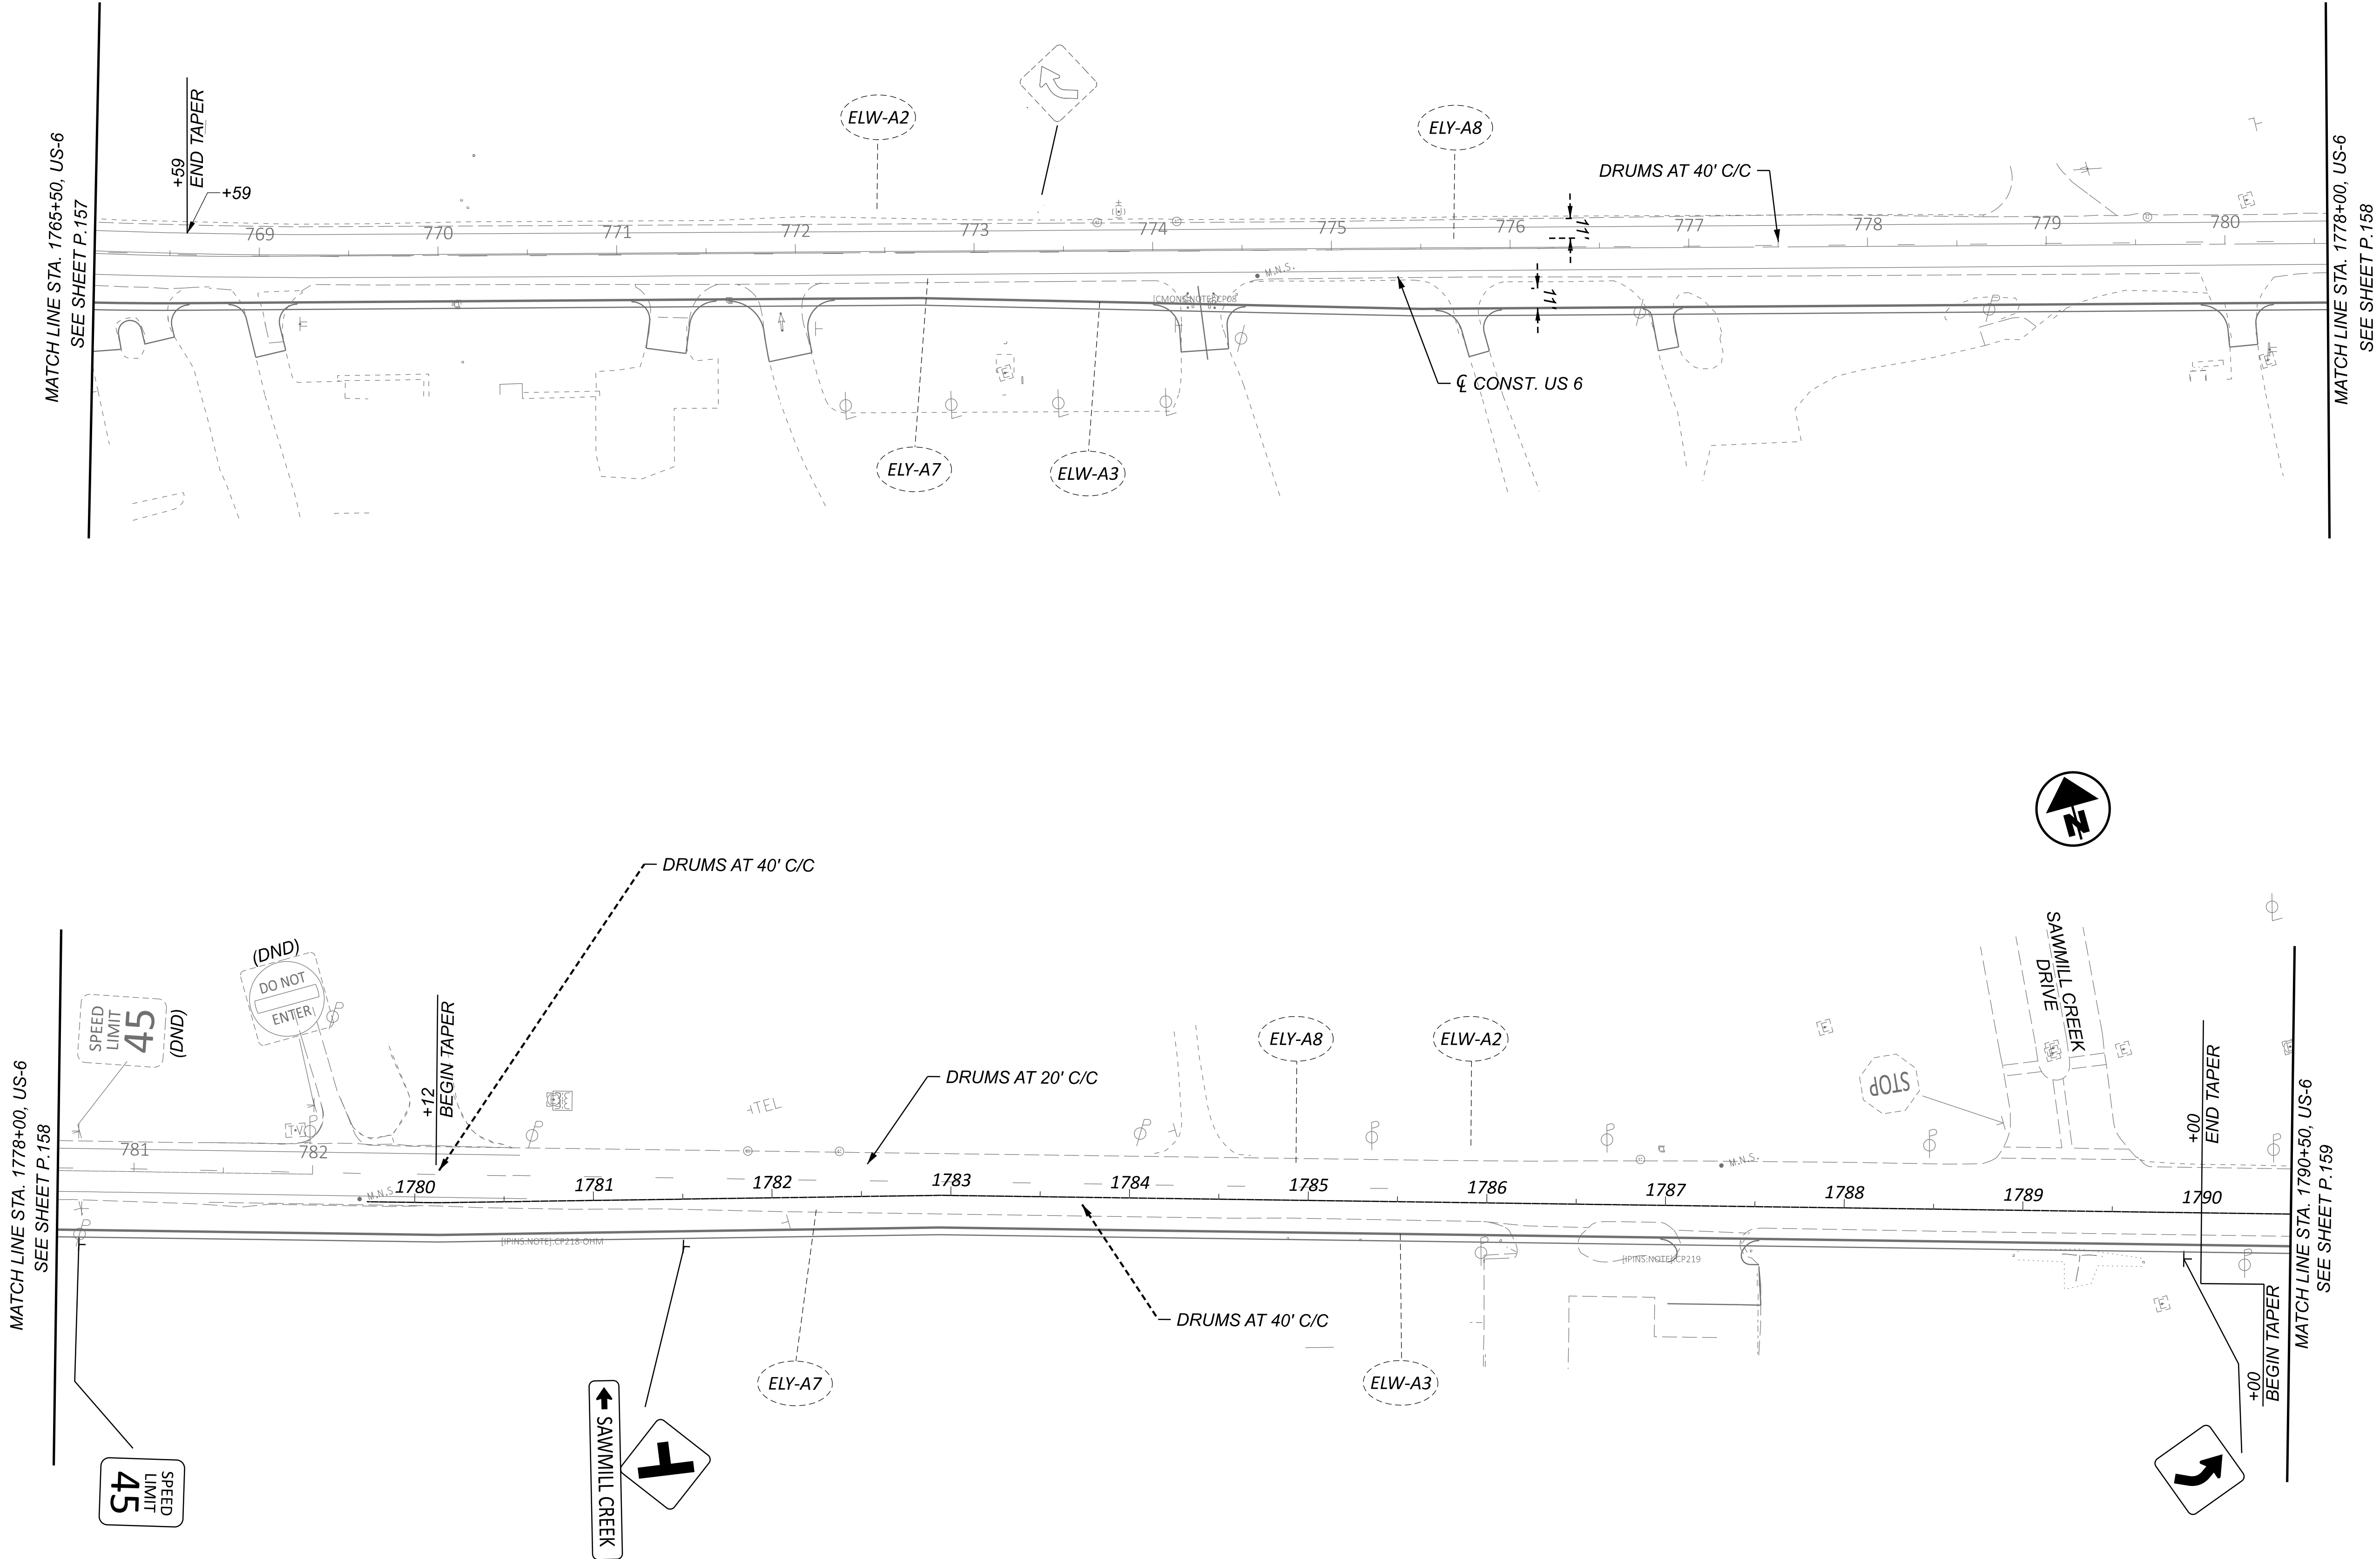


NOTES:
1. FOR MOT LEGEND, SEE SHEET P.067.

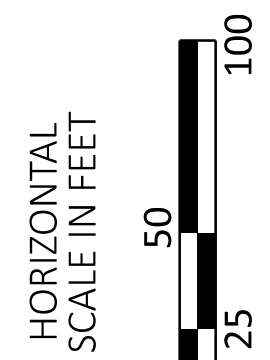

MAINTENANCE OF TRAFFIC - PHASE 1A
US 6 - STA. 1765+50.00 TO STA. 1790+50.00


DESIGN AGENCY	
TRANSYSTEMS 400 W. WATSONWIDE BLVD., STE. 225 COLUMBUS, OHIO 43215	
DESIGNER	SSA
REVIEWER	SS
PROJECT ID	02/28/24
	116570
SHEET	TOTAL
P.161	782

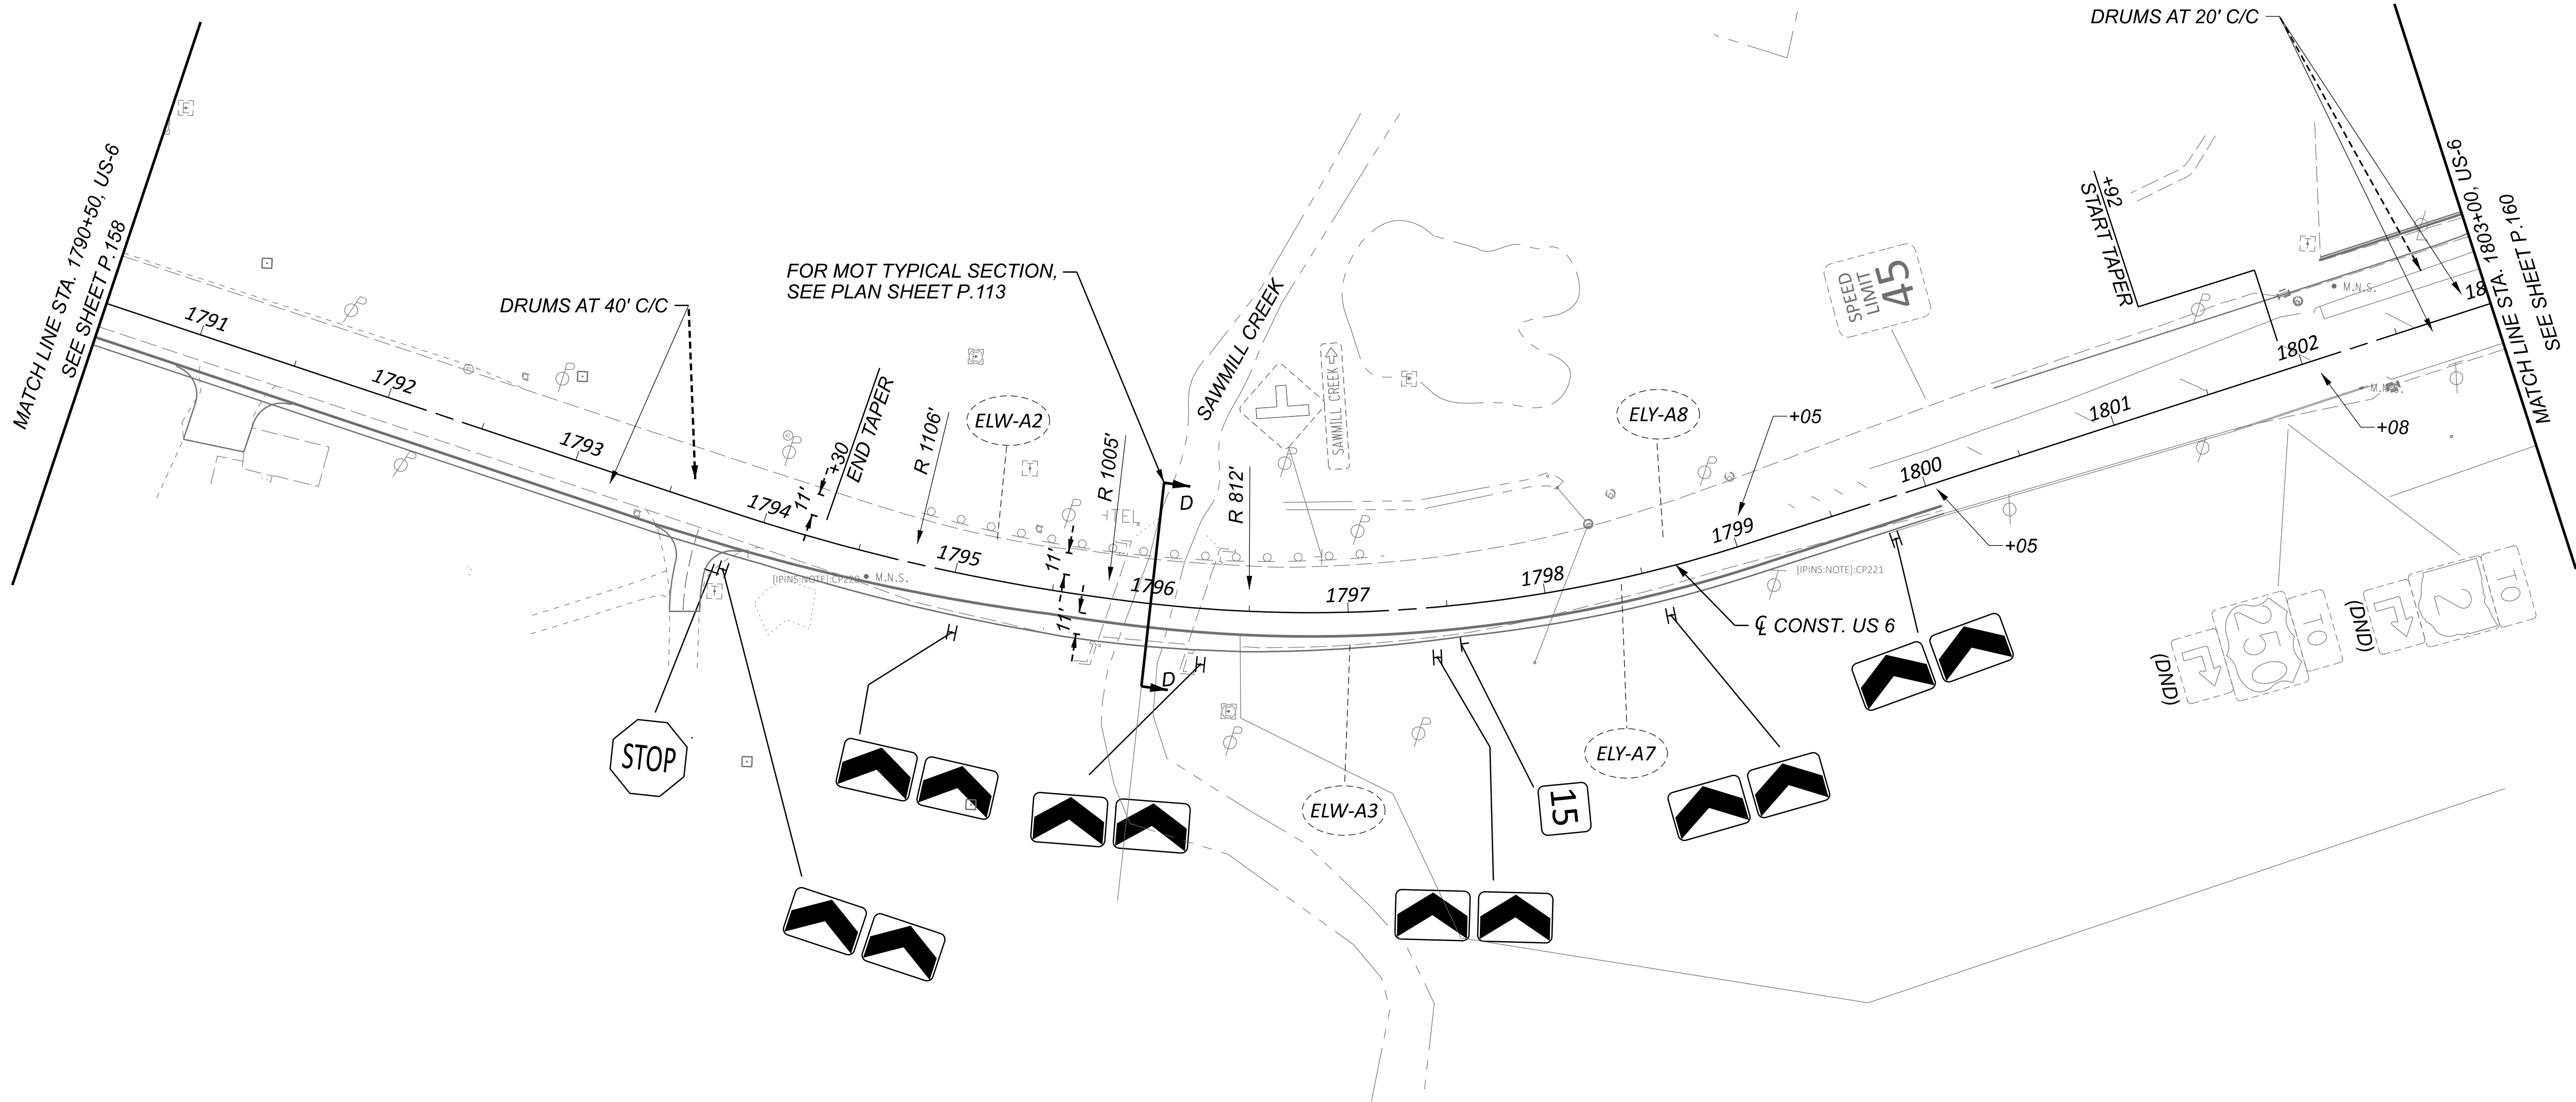


NOTES:
1. FOR MOT LEGEND, SEE SHEET P.067.

TRANSYSTEMS 400 W. WATSONWIDE BLVD., STE. 225 COLUMBUS, OHIO 43215	
DESIGNER	SSA
REVIEWER	SS 02/28/24
PROJECT ID	116570
SHEET	TOTAL
P.162	782

MAINTENANCE OF TRAFFIC - PHASE 1A
US - 6 STA. 1790+50.00 TO STA. 1803+00.00

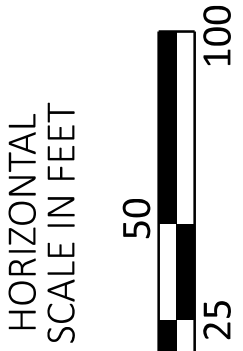

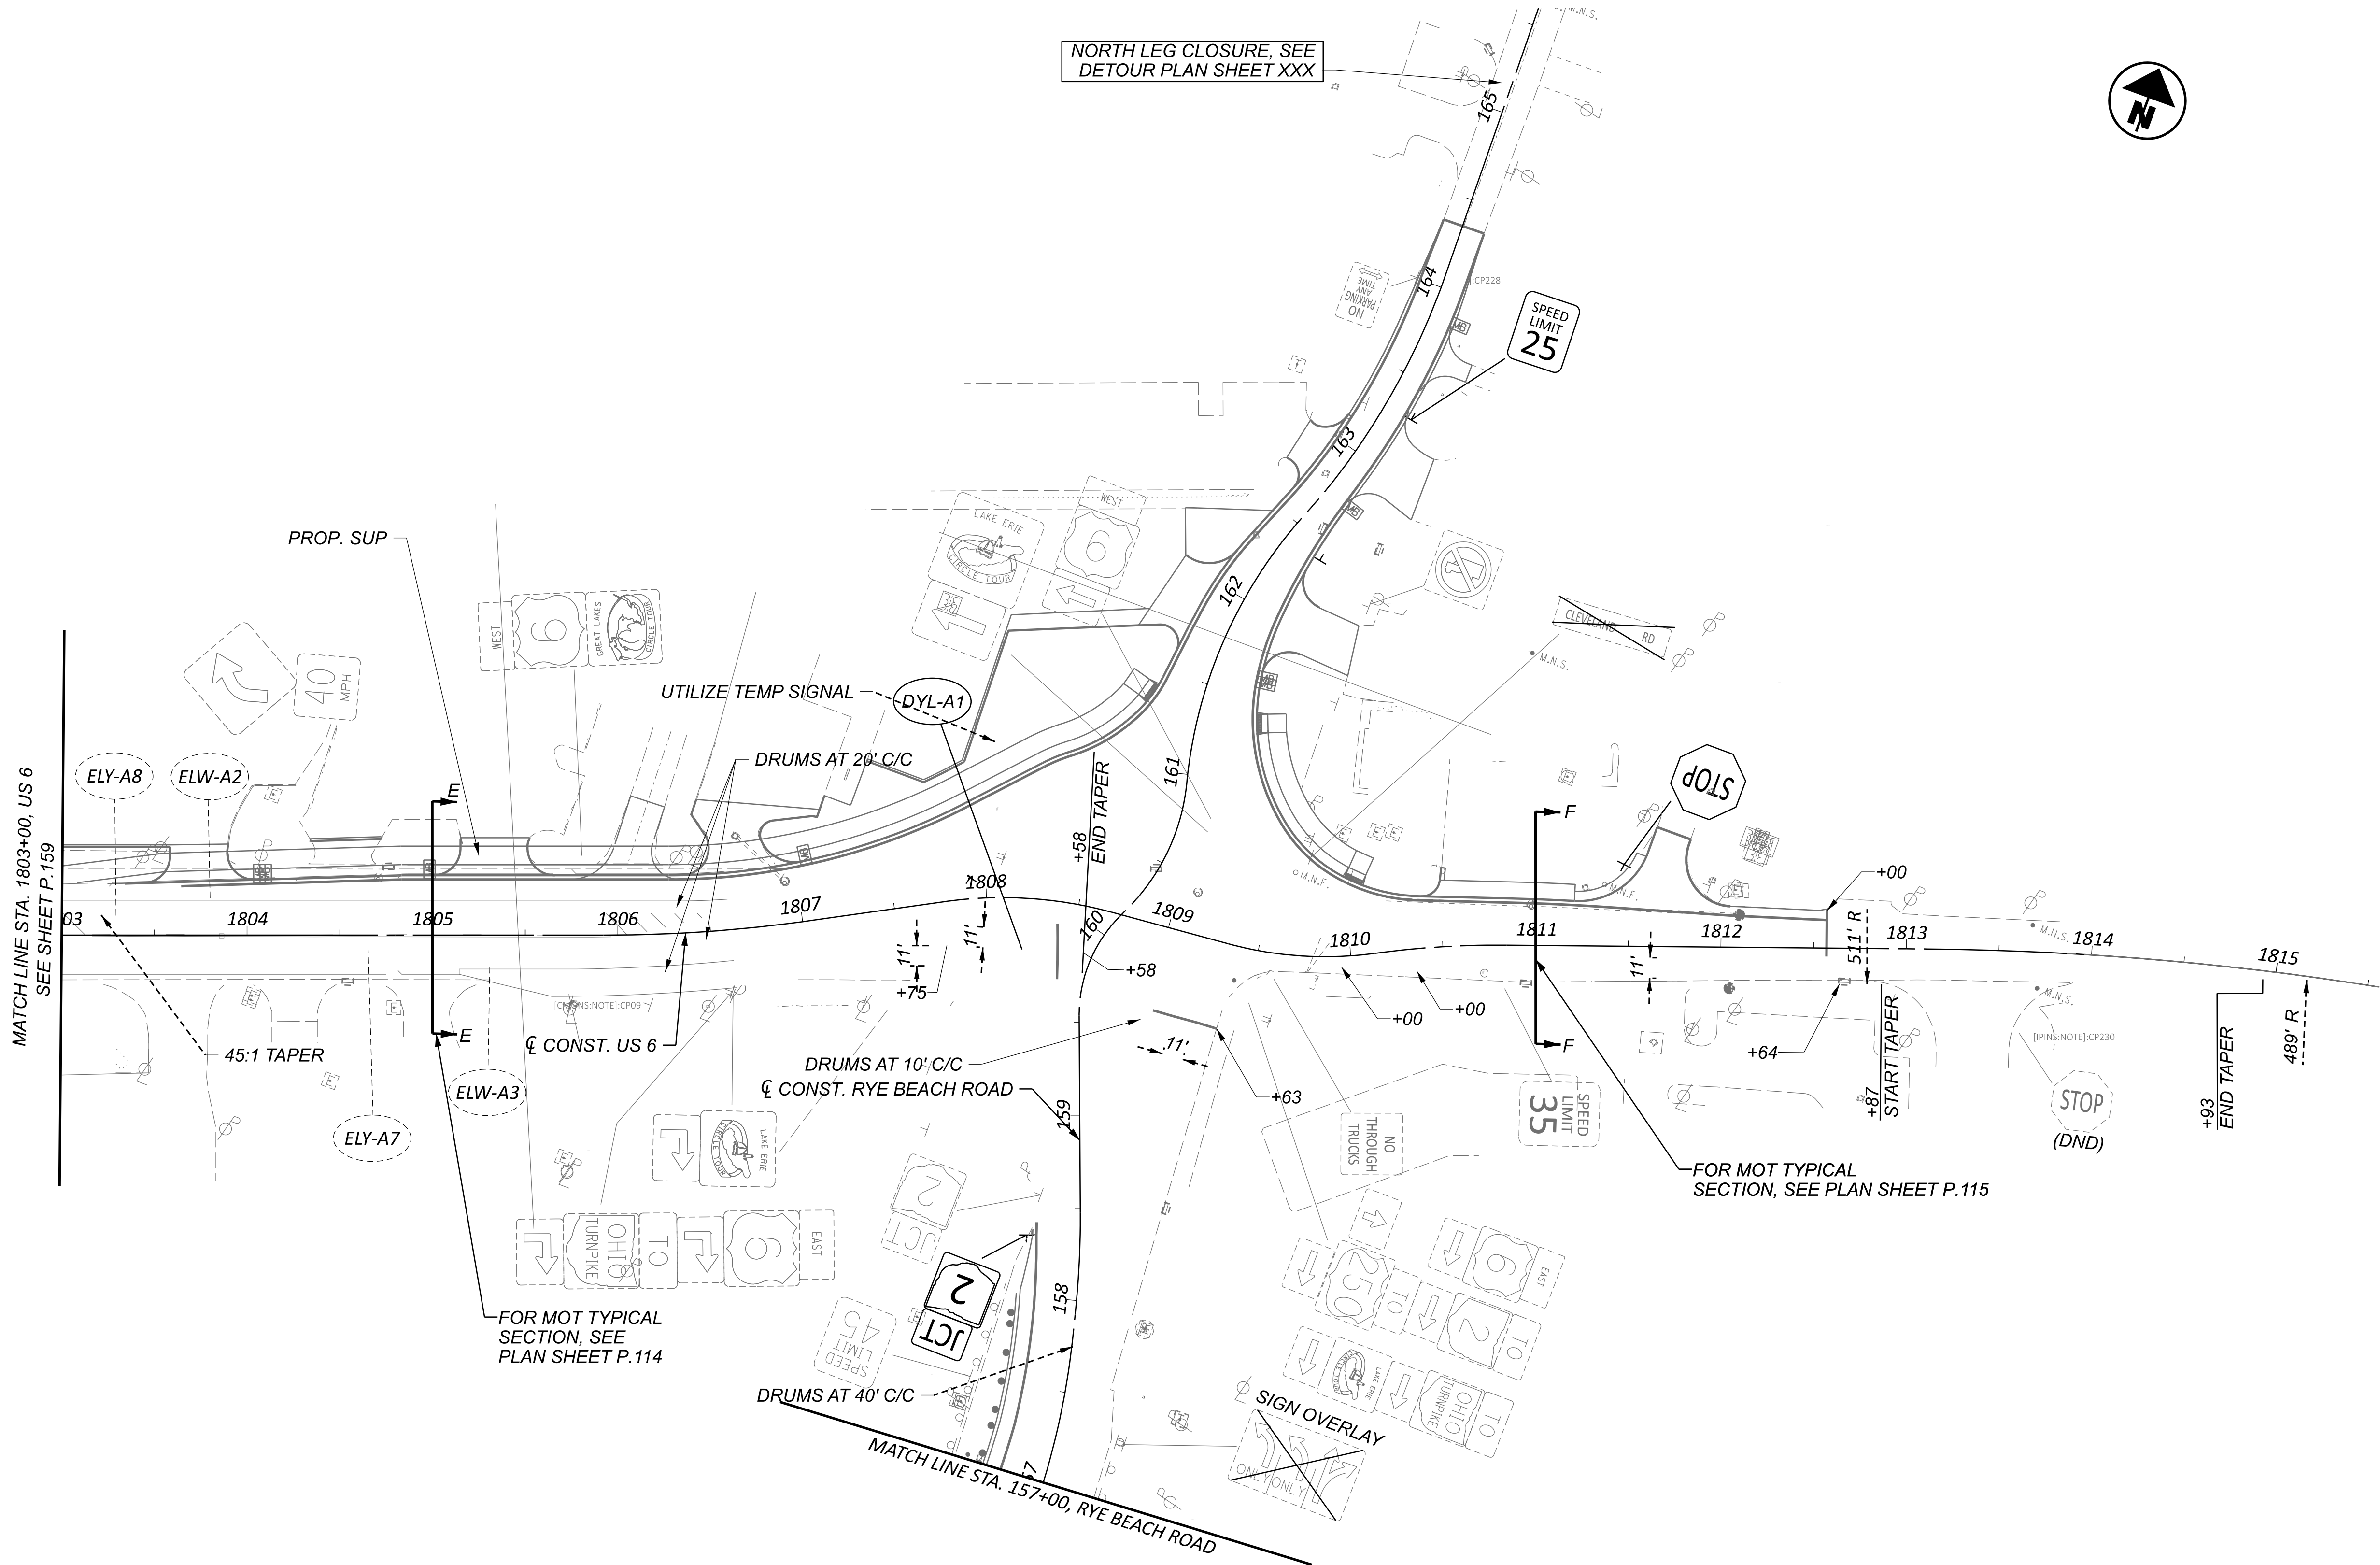

NOTES:
1. FOR MOT LEGEND, SEE SHEET P.067.

TRANSYSTEMS
400 W. WATSONWIDE BLVD., STE. 225
COLUMBUS, OHIO 43215

DESIGNER
SSA

REVIEWER
SS 02/28/24

PROJECT ID
116570

SHEET
P.163

DESIGN AGENCY

MAINTENANCE OF TRAFFIC - PHASE 1A

US 6 - STA. 1803+00.00 TO END PROJECT

HORIZONTAL
SCALE IN FEET
0 25 50 100



ERI-US 0006-CONNECTIVITY CORRIDOR



DESIGNER	
SSA	
REVIEWER	
SS	02/28/24
PROJECT ID	
116570	
SHEET	TOTAL
P.164	782

HORIZONTAL
SCALE IN FEET

25 50 100

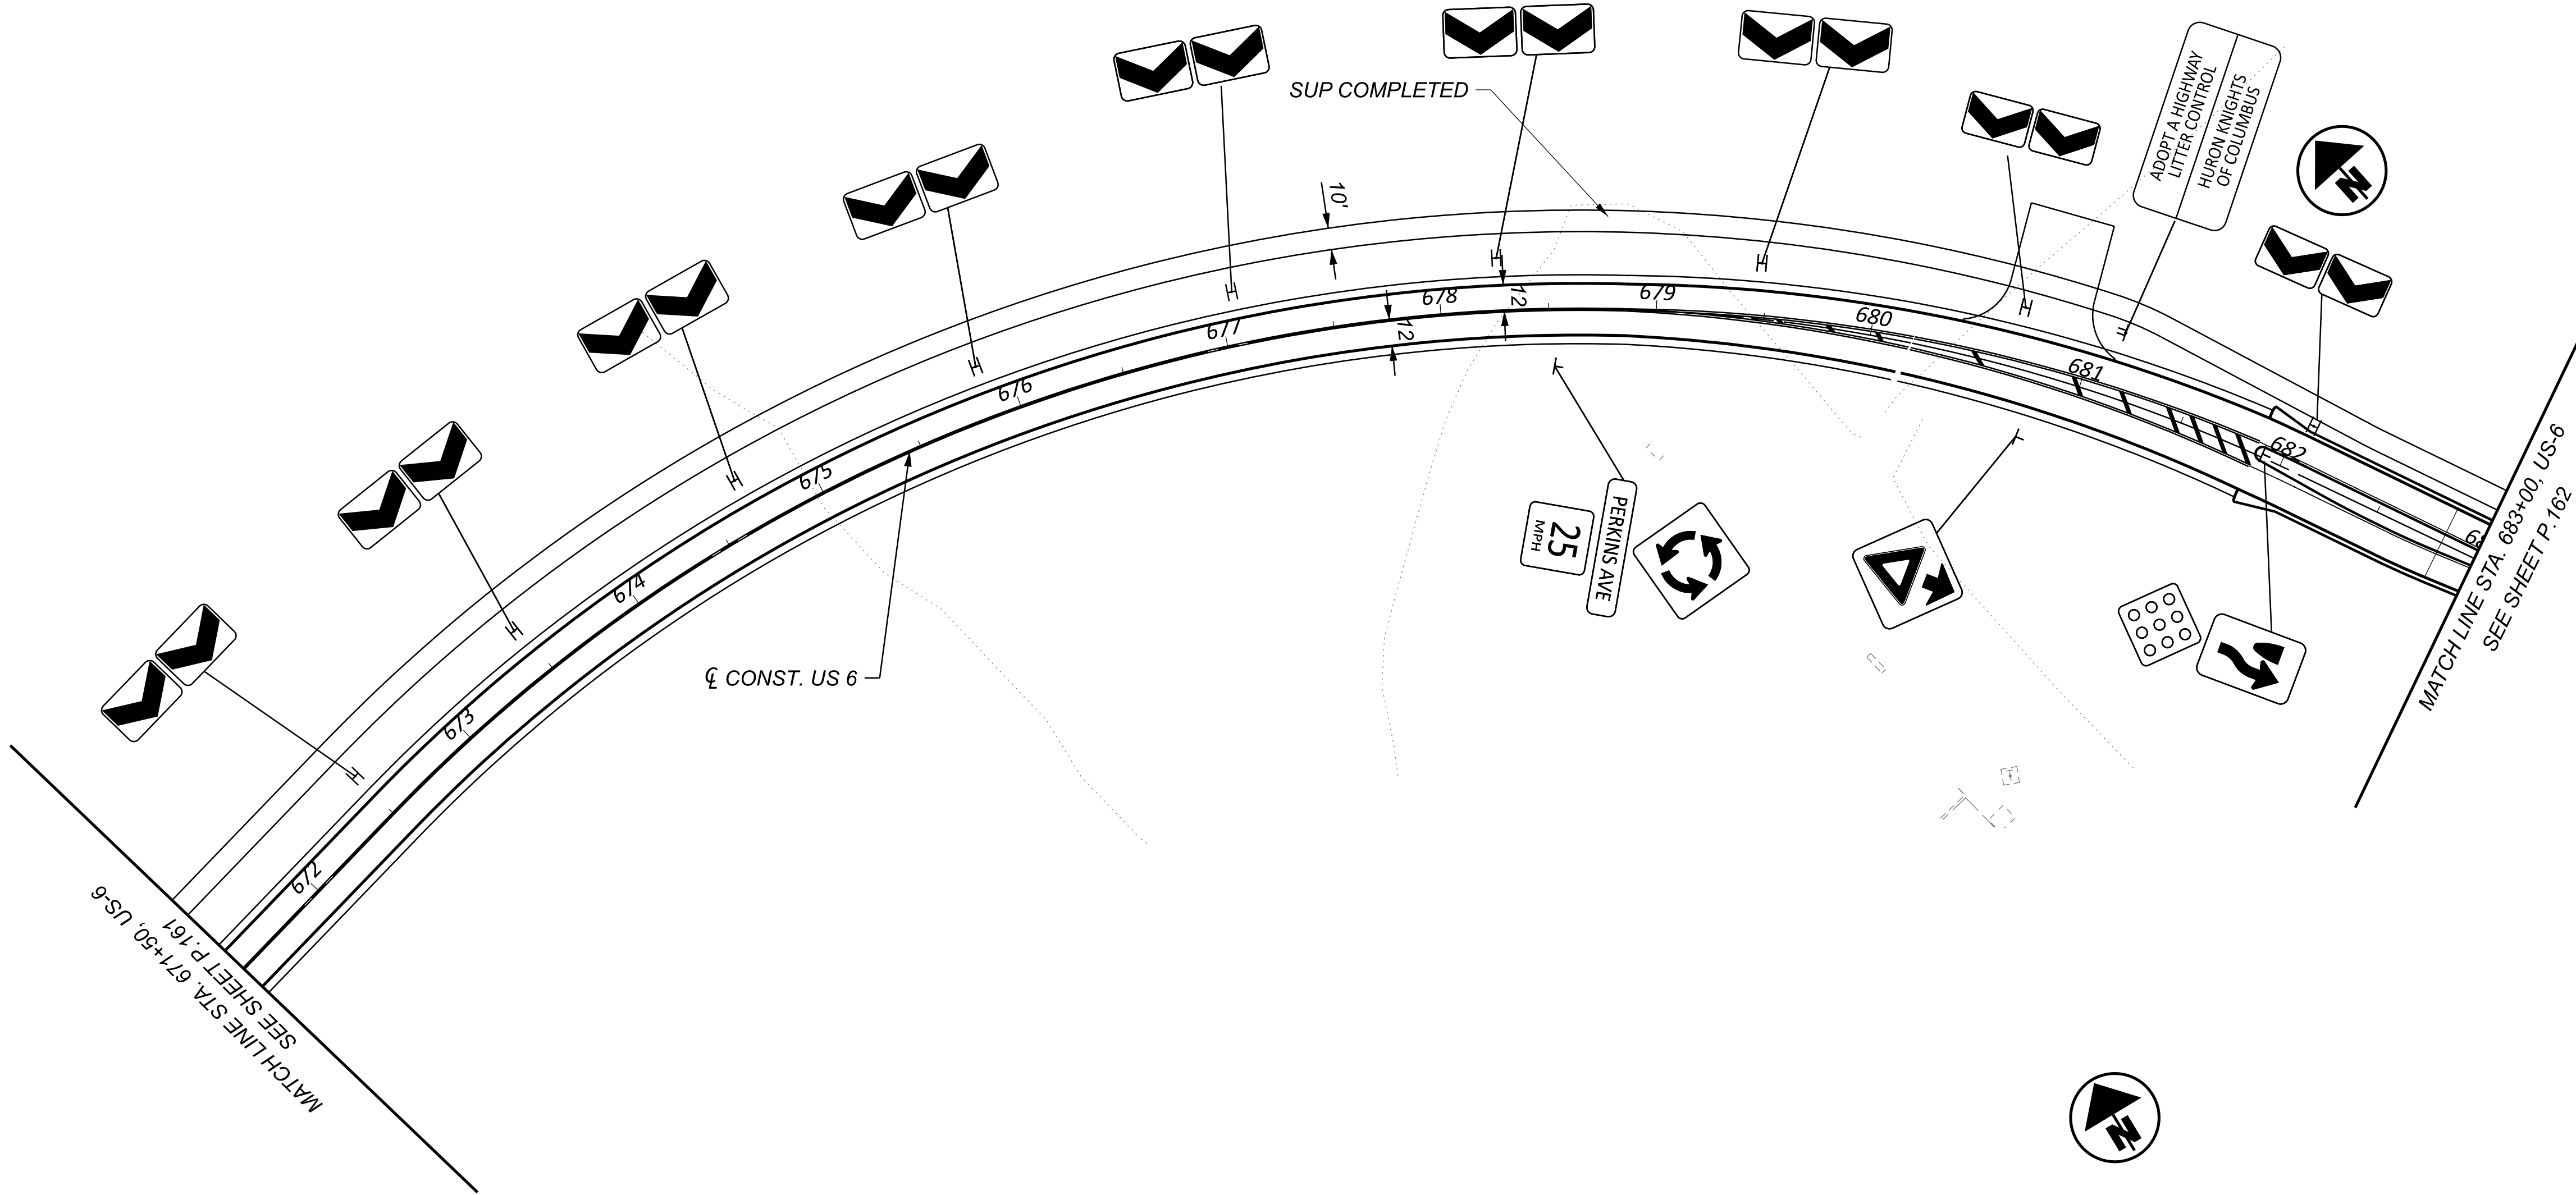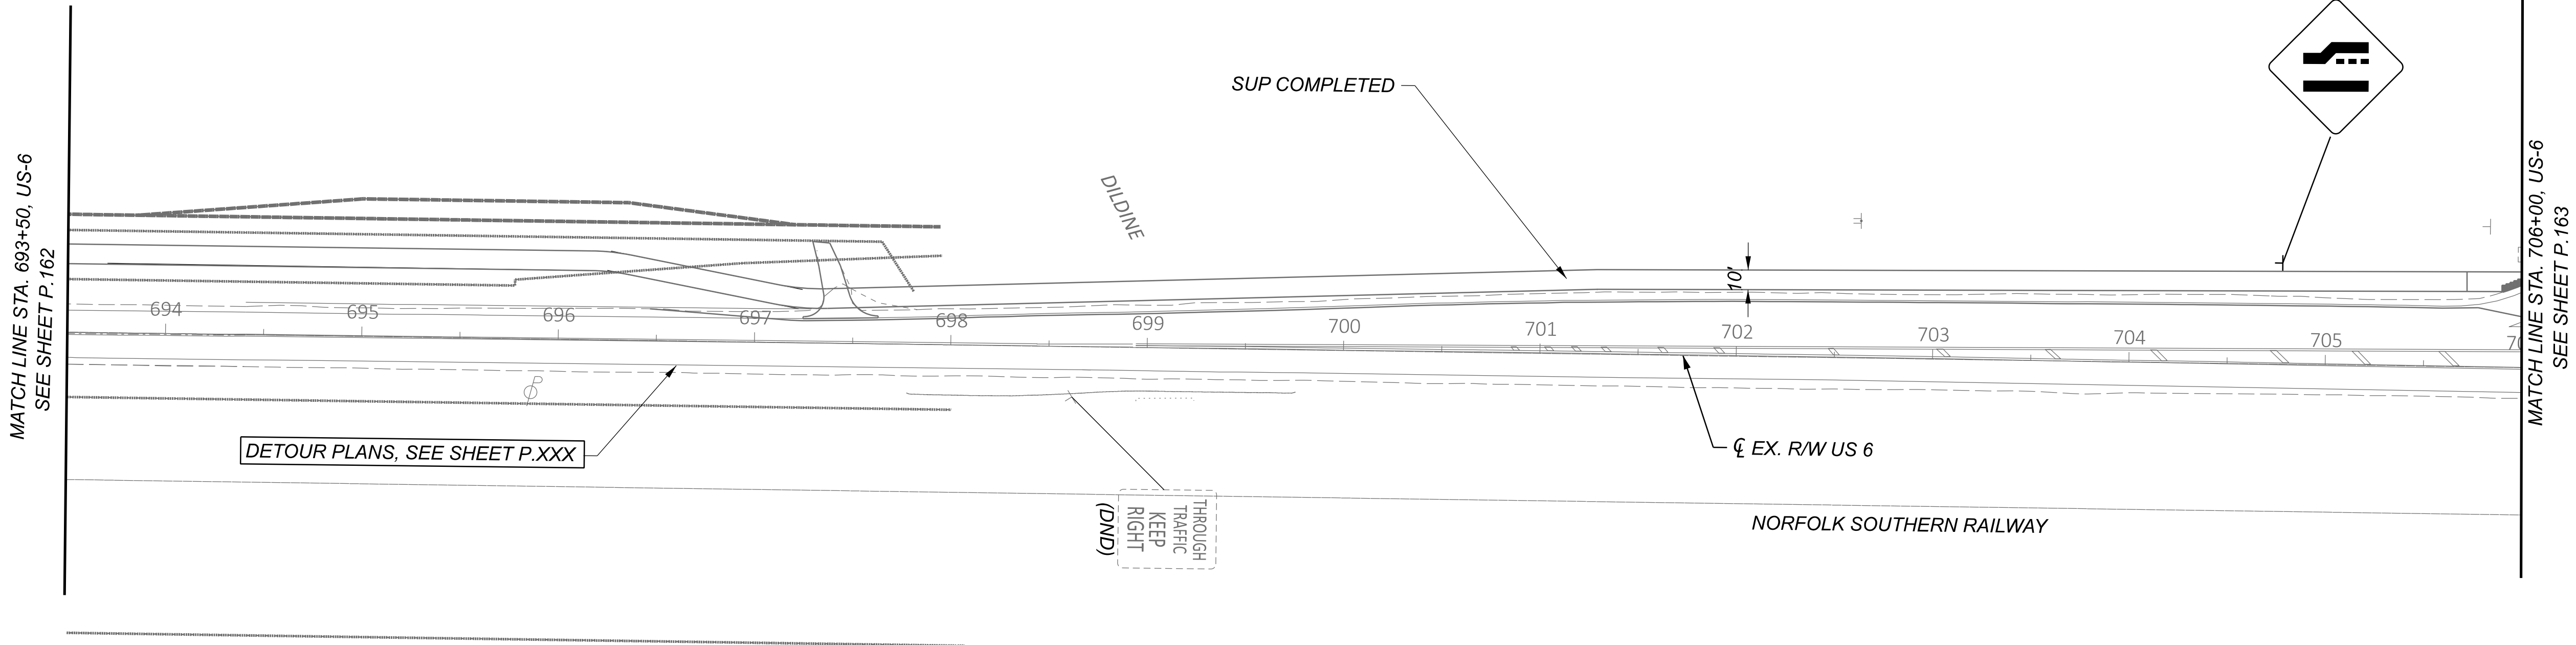

NOTES:
1. FOR MOT LEGEND, SEE SHEET P.067.

TRANSYSTEMS 400 W. WATKINSON BLVD., STE. 225 COLUMBUS, OHIO 43215		DESIGN AGENCY	
DESIGNER		SSA	
REVIEWER		SS 02/28/24	
PROJECT ID		116570	
SHEET	TOTAL		
P.165	782		

MAINTENANCE OF TRAFFIC - PHASE 1B
US 6 - STA. 671+50.00 TO STA. 706+00.00

HORIZONTAL SCALE IN FEET
0 25 50 100

TYPE A
WARNING LIGHT


ROAD
WORK
AHEAD

W20-1-48
STA. 44+00, RT.

ROAD
CLOSED

R11-2-48
STA. 47+50

DETOUR PERKINS ROAD,
SEE SHEET P.XXX

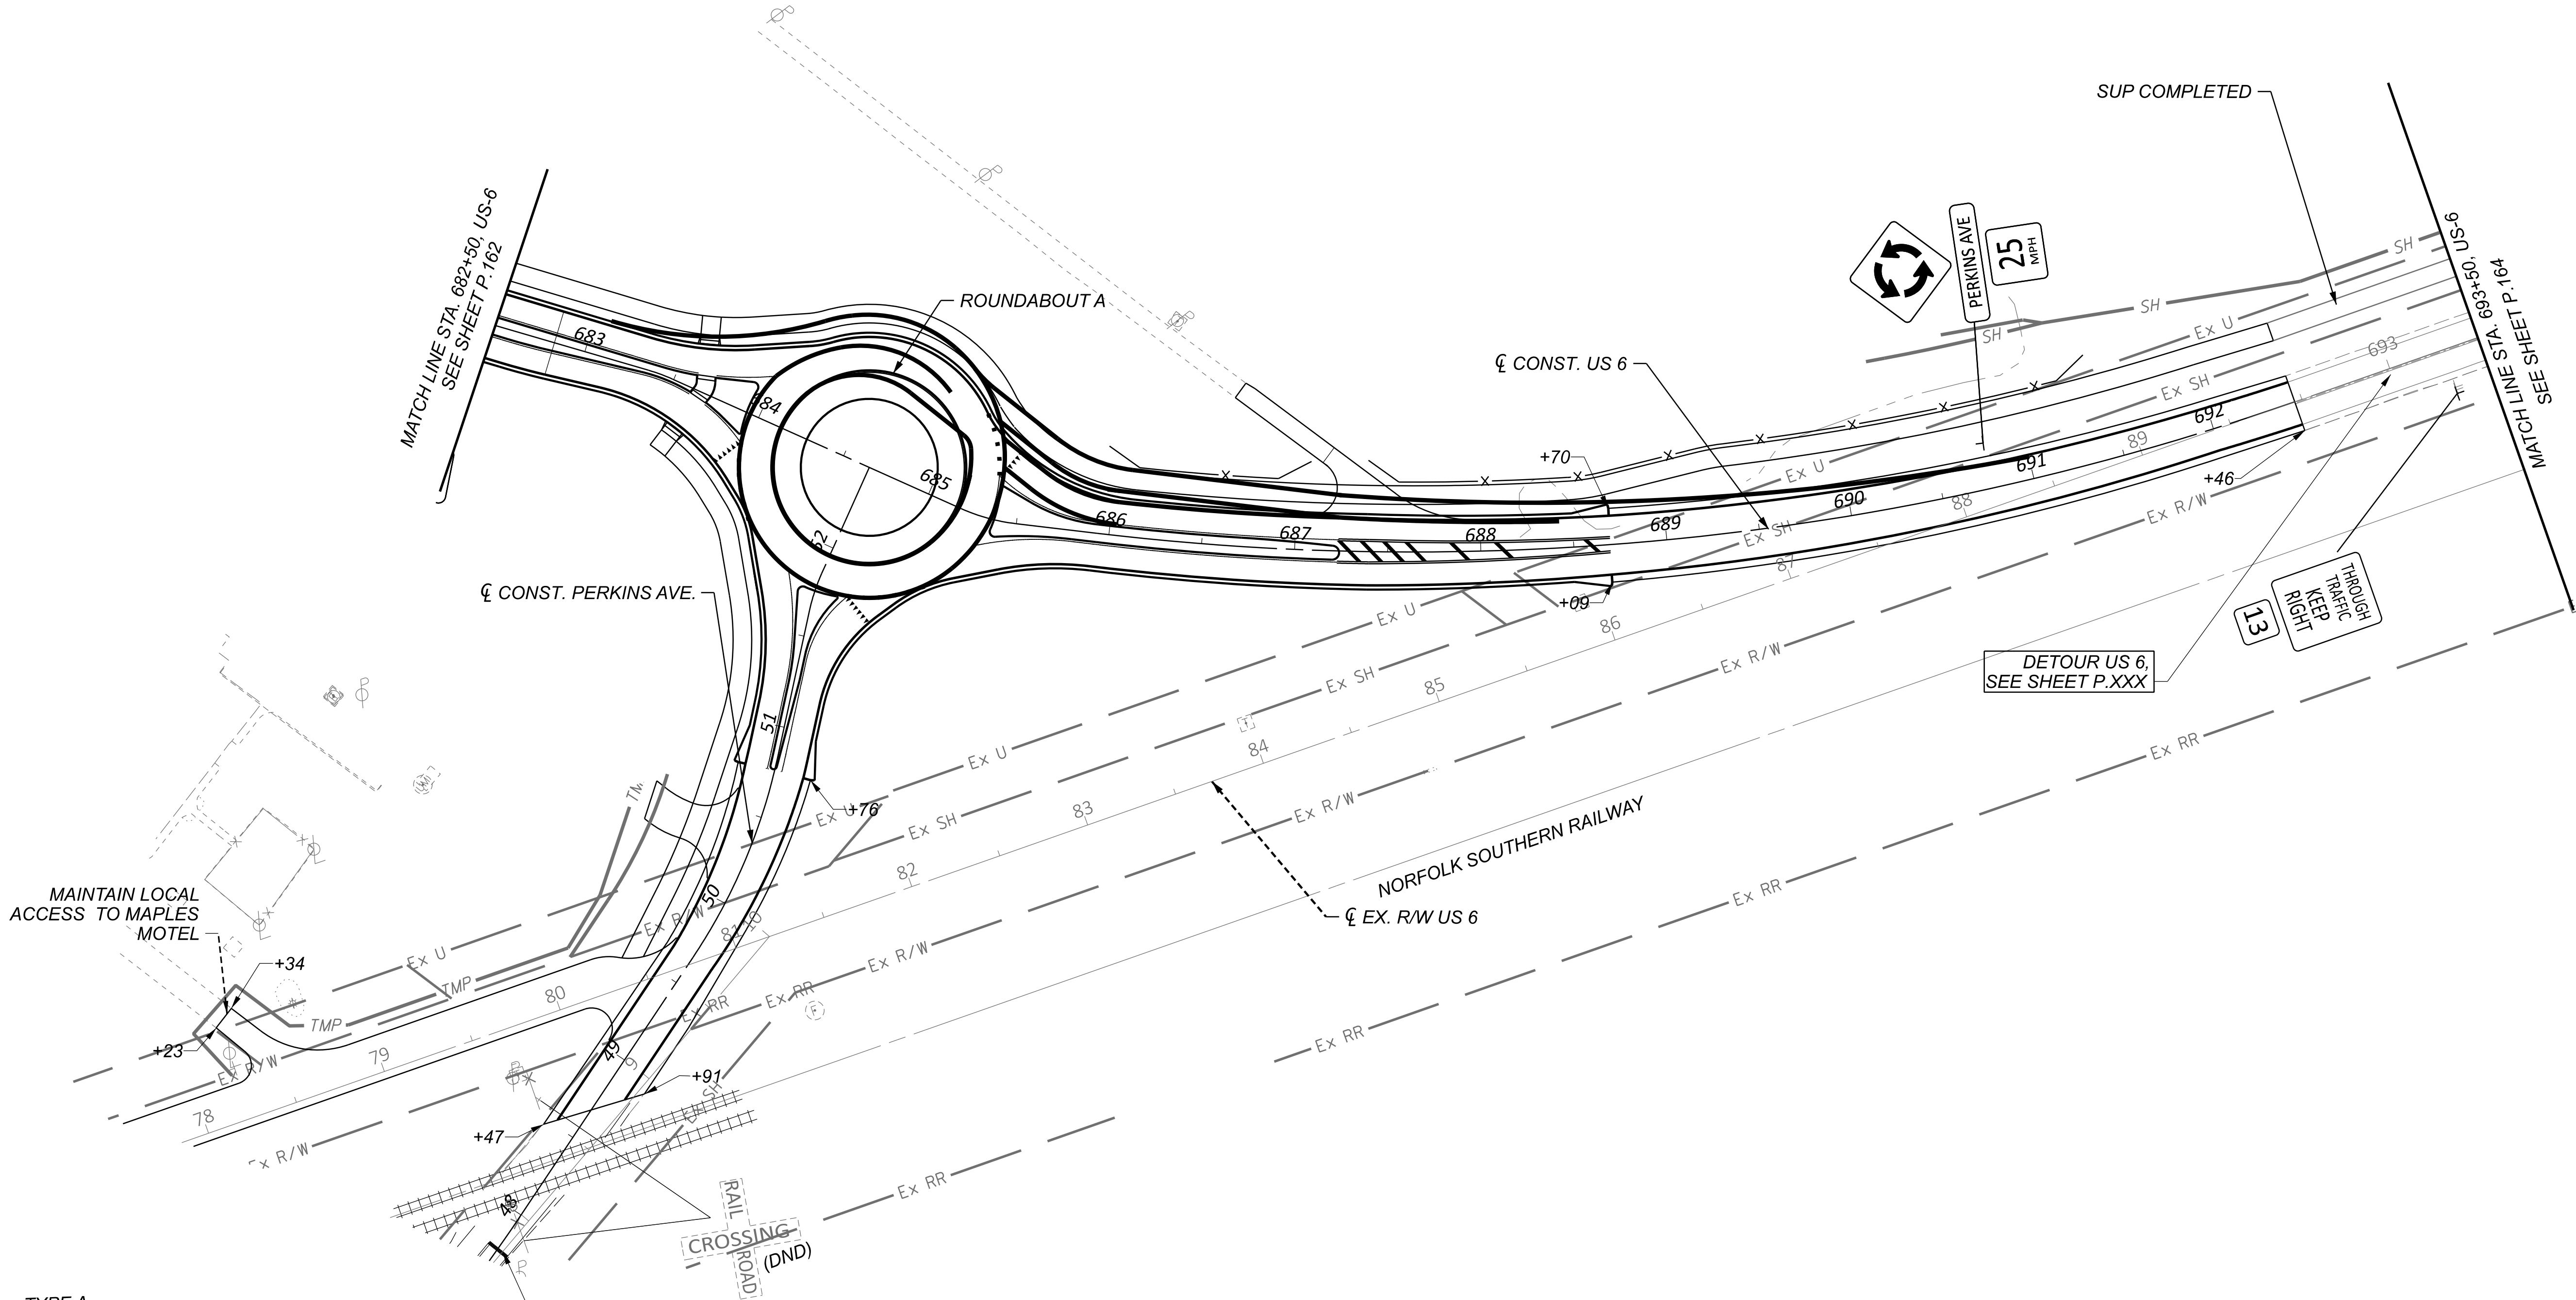

NOTES:
1. FOR MOT LEGEND, SEE SHEET P.067.

HORIZONTAL
SCALE IN FEET

0

25

50

100

TRANSYSTEMS
400 W. NATIONWIDE BLVD., STE. 225
COLUMBUS, OHIO 43215

DESIGNER
SSA

REVIEWER
SS 02/28/24

PROJECT ID
116570


SHEET
P.166

TOTAL
782


MAINTENANCE OF TRAFFIC - PHASE 1B
US 6 - STA. 683+00.00 TO STA. 693+50.00

ERI-US 0006-CONNECTIVITY CORRIDOR

MODEL: CLP_SUP 1 - Plan 12-13 [Sheet] PAPER SIZE: 34x22 (in.) DATE: 6/9/2025 TIME: 1:44:59 PM USER: adlayton
pw:\ohiodot-pw.bentley.com\ohiodot-pw-02\Documents\01 Active Projects\District 03\Erie\116570\402-Engineering_Transystems\MOT\Sheets\116570_MP001B.dgn

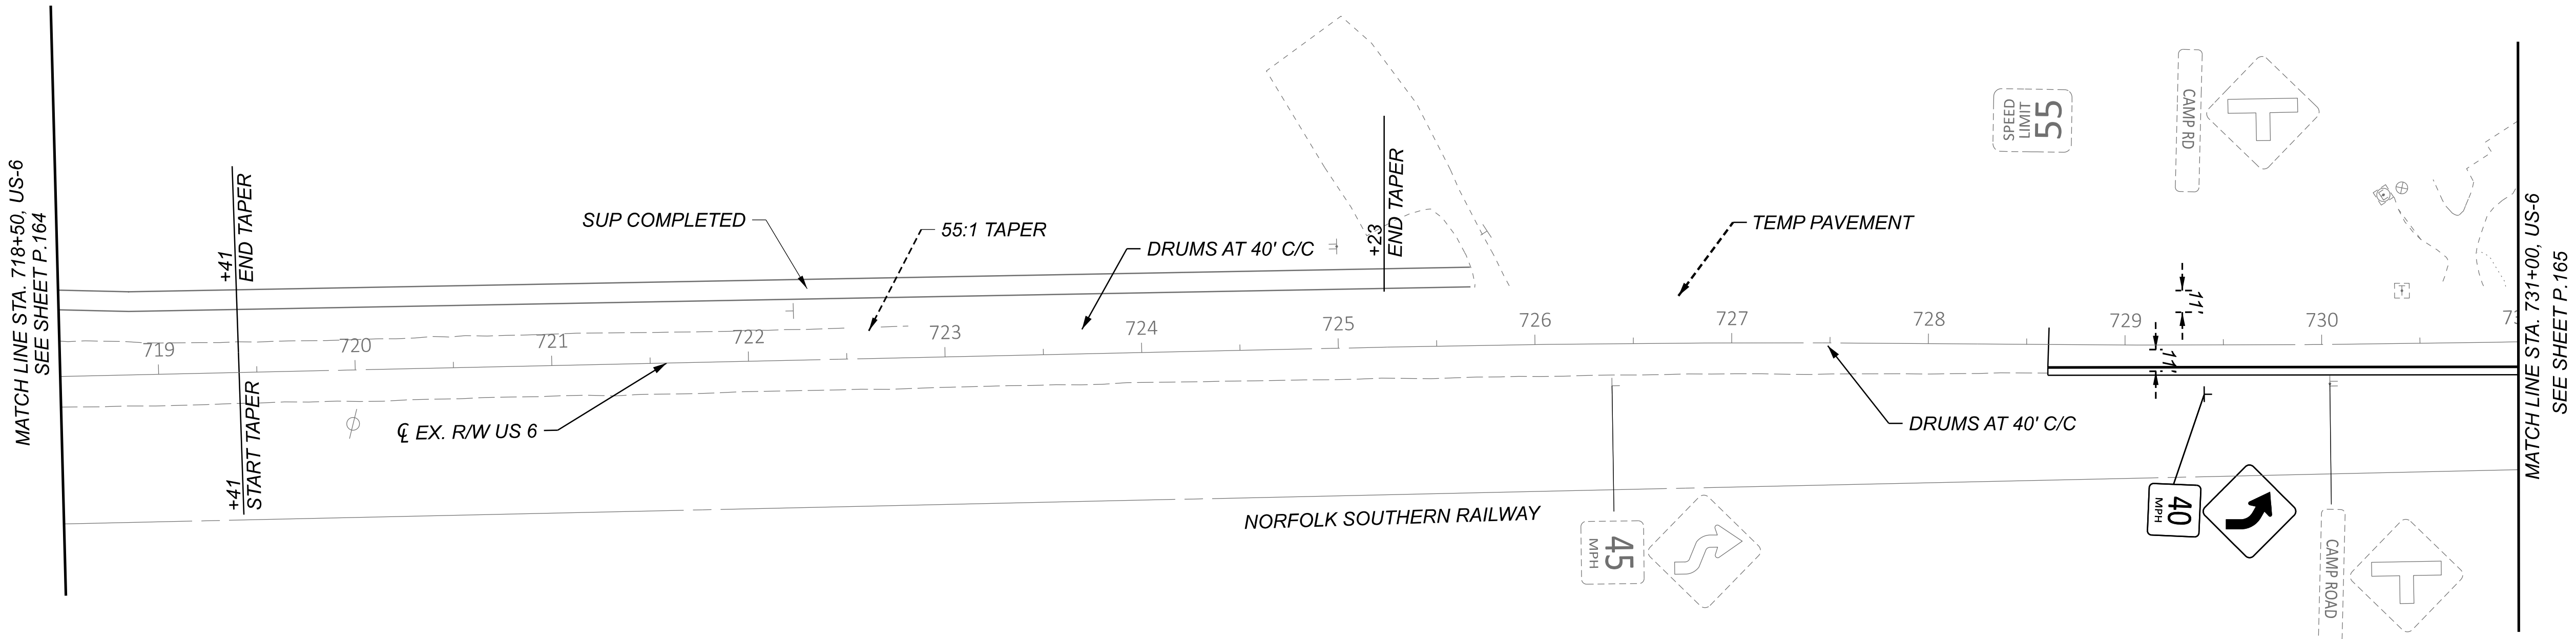



NOTES:
1. FOR MOT LEGEND, SEE SHEET P.067.

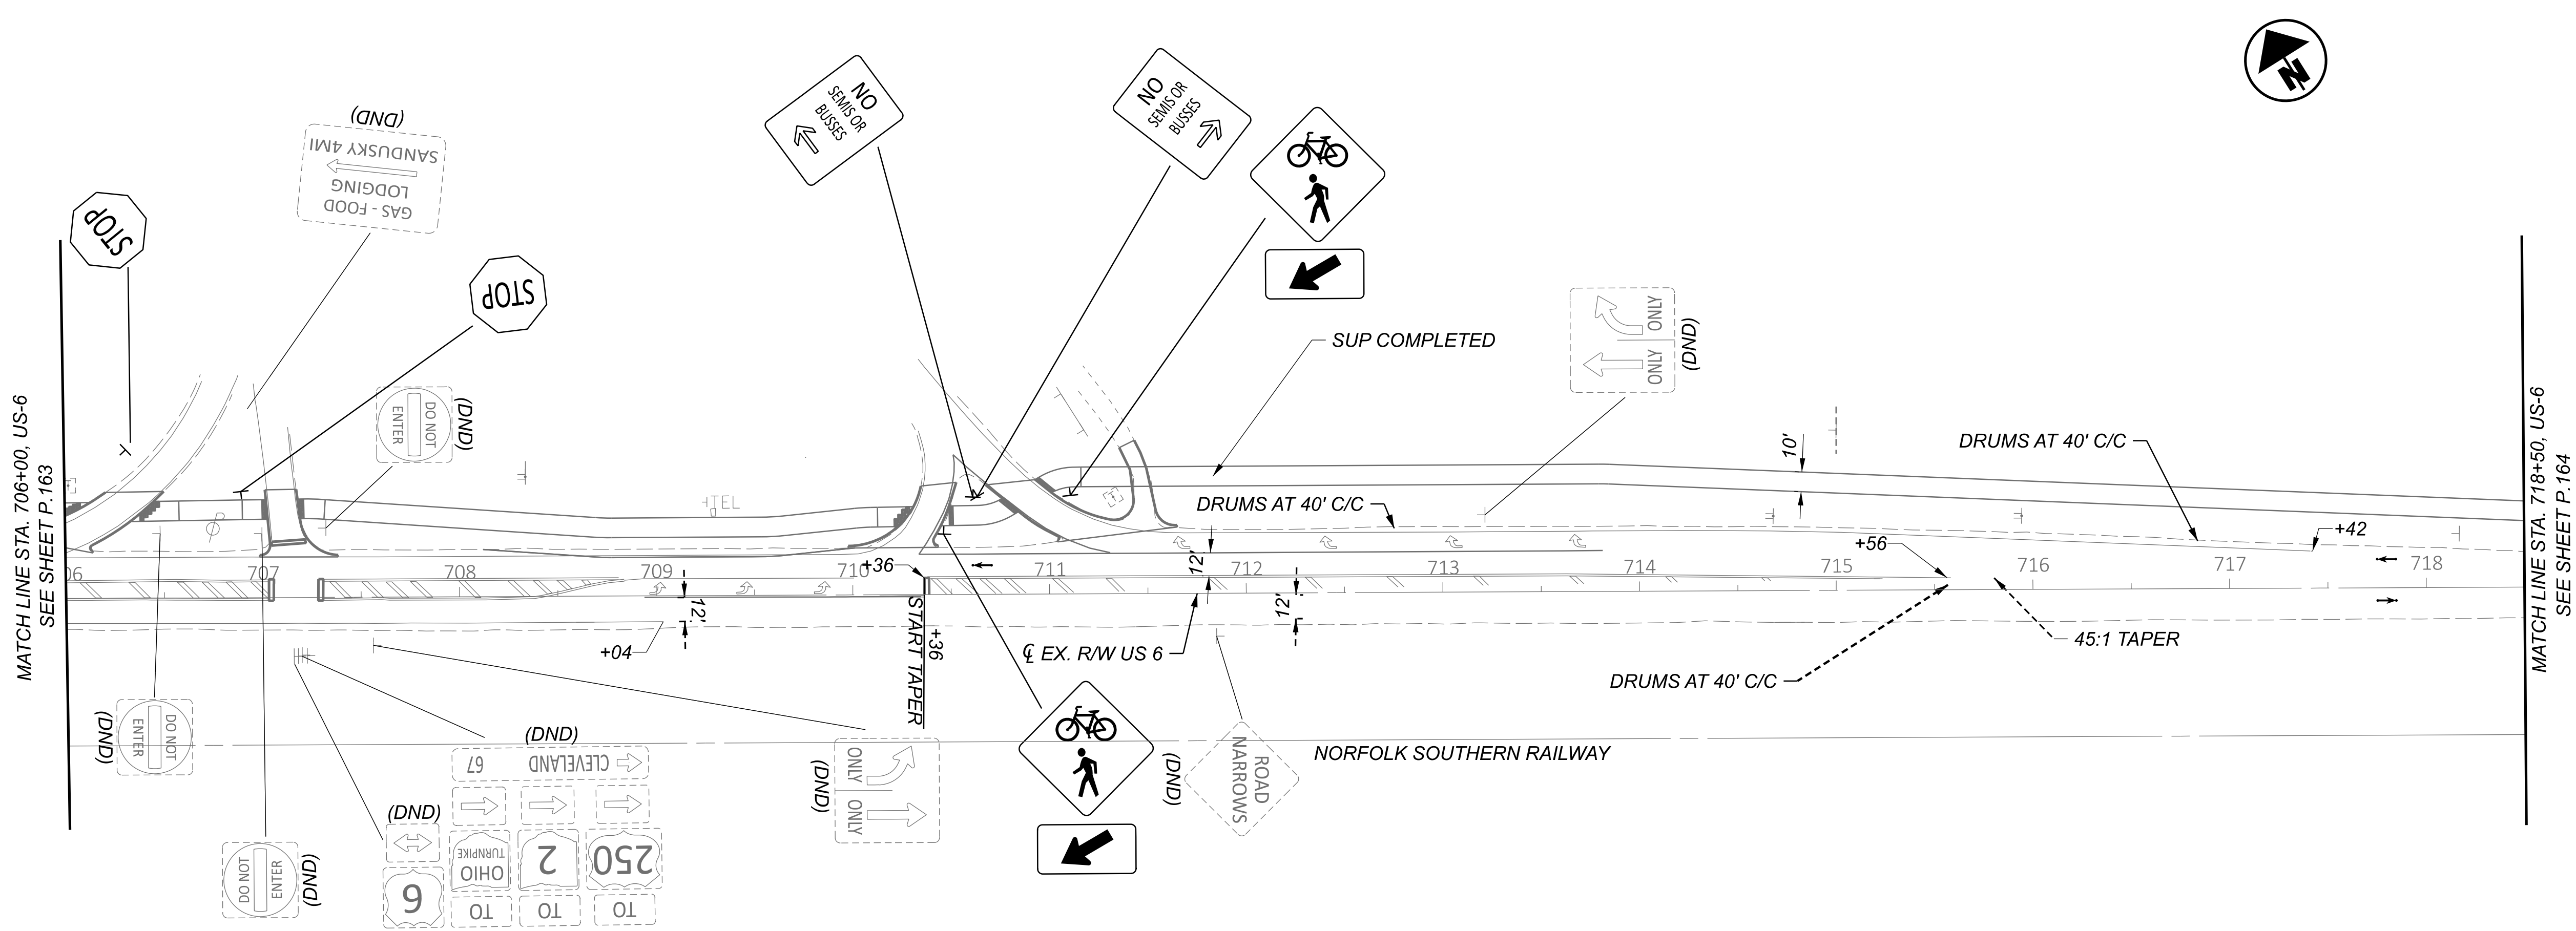

DESIGN AGENCY	
TRANSYSTEMS	
400 W. WATSONWIDE BLVD., STE. 225 COLUMBUS, OHIO 43215	
DESIGNER	
SSA	
REVIEWER	
SS 02/28/24	
PROJECT ID	
116570	
SHEET	TOTAL
P.167	782


MAINTENANCE OF TRAFFIC - PHASE 1B
US 6 - STA. 706+00.00 TO STA. 730+00.00

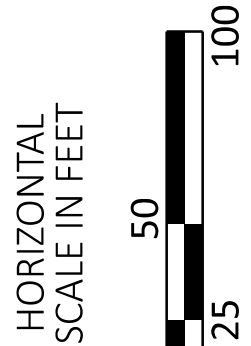

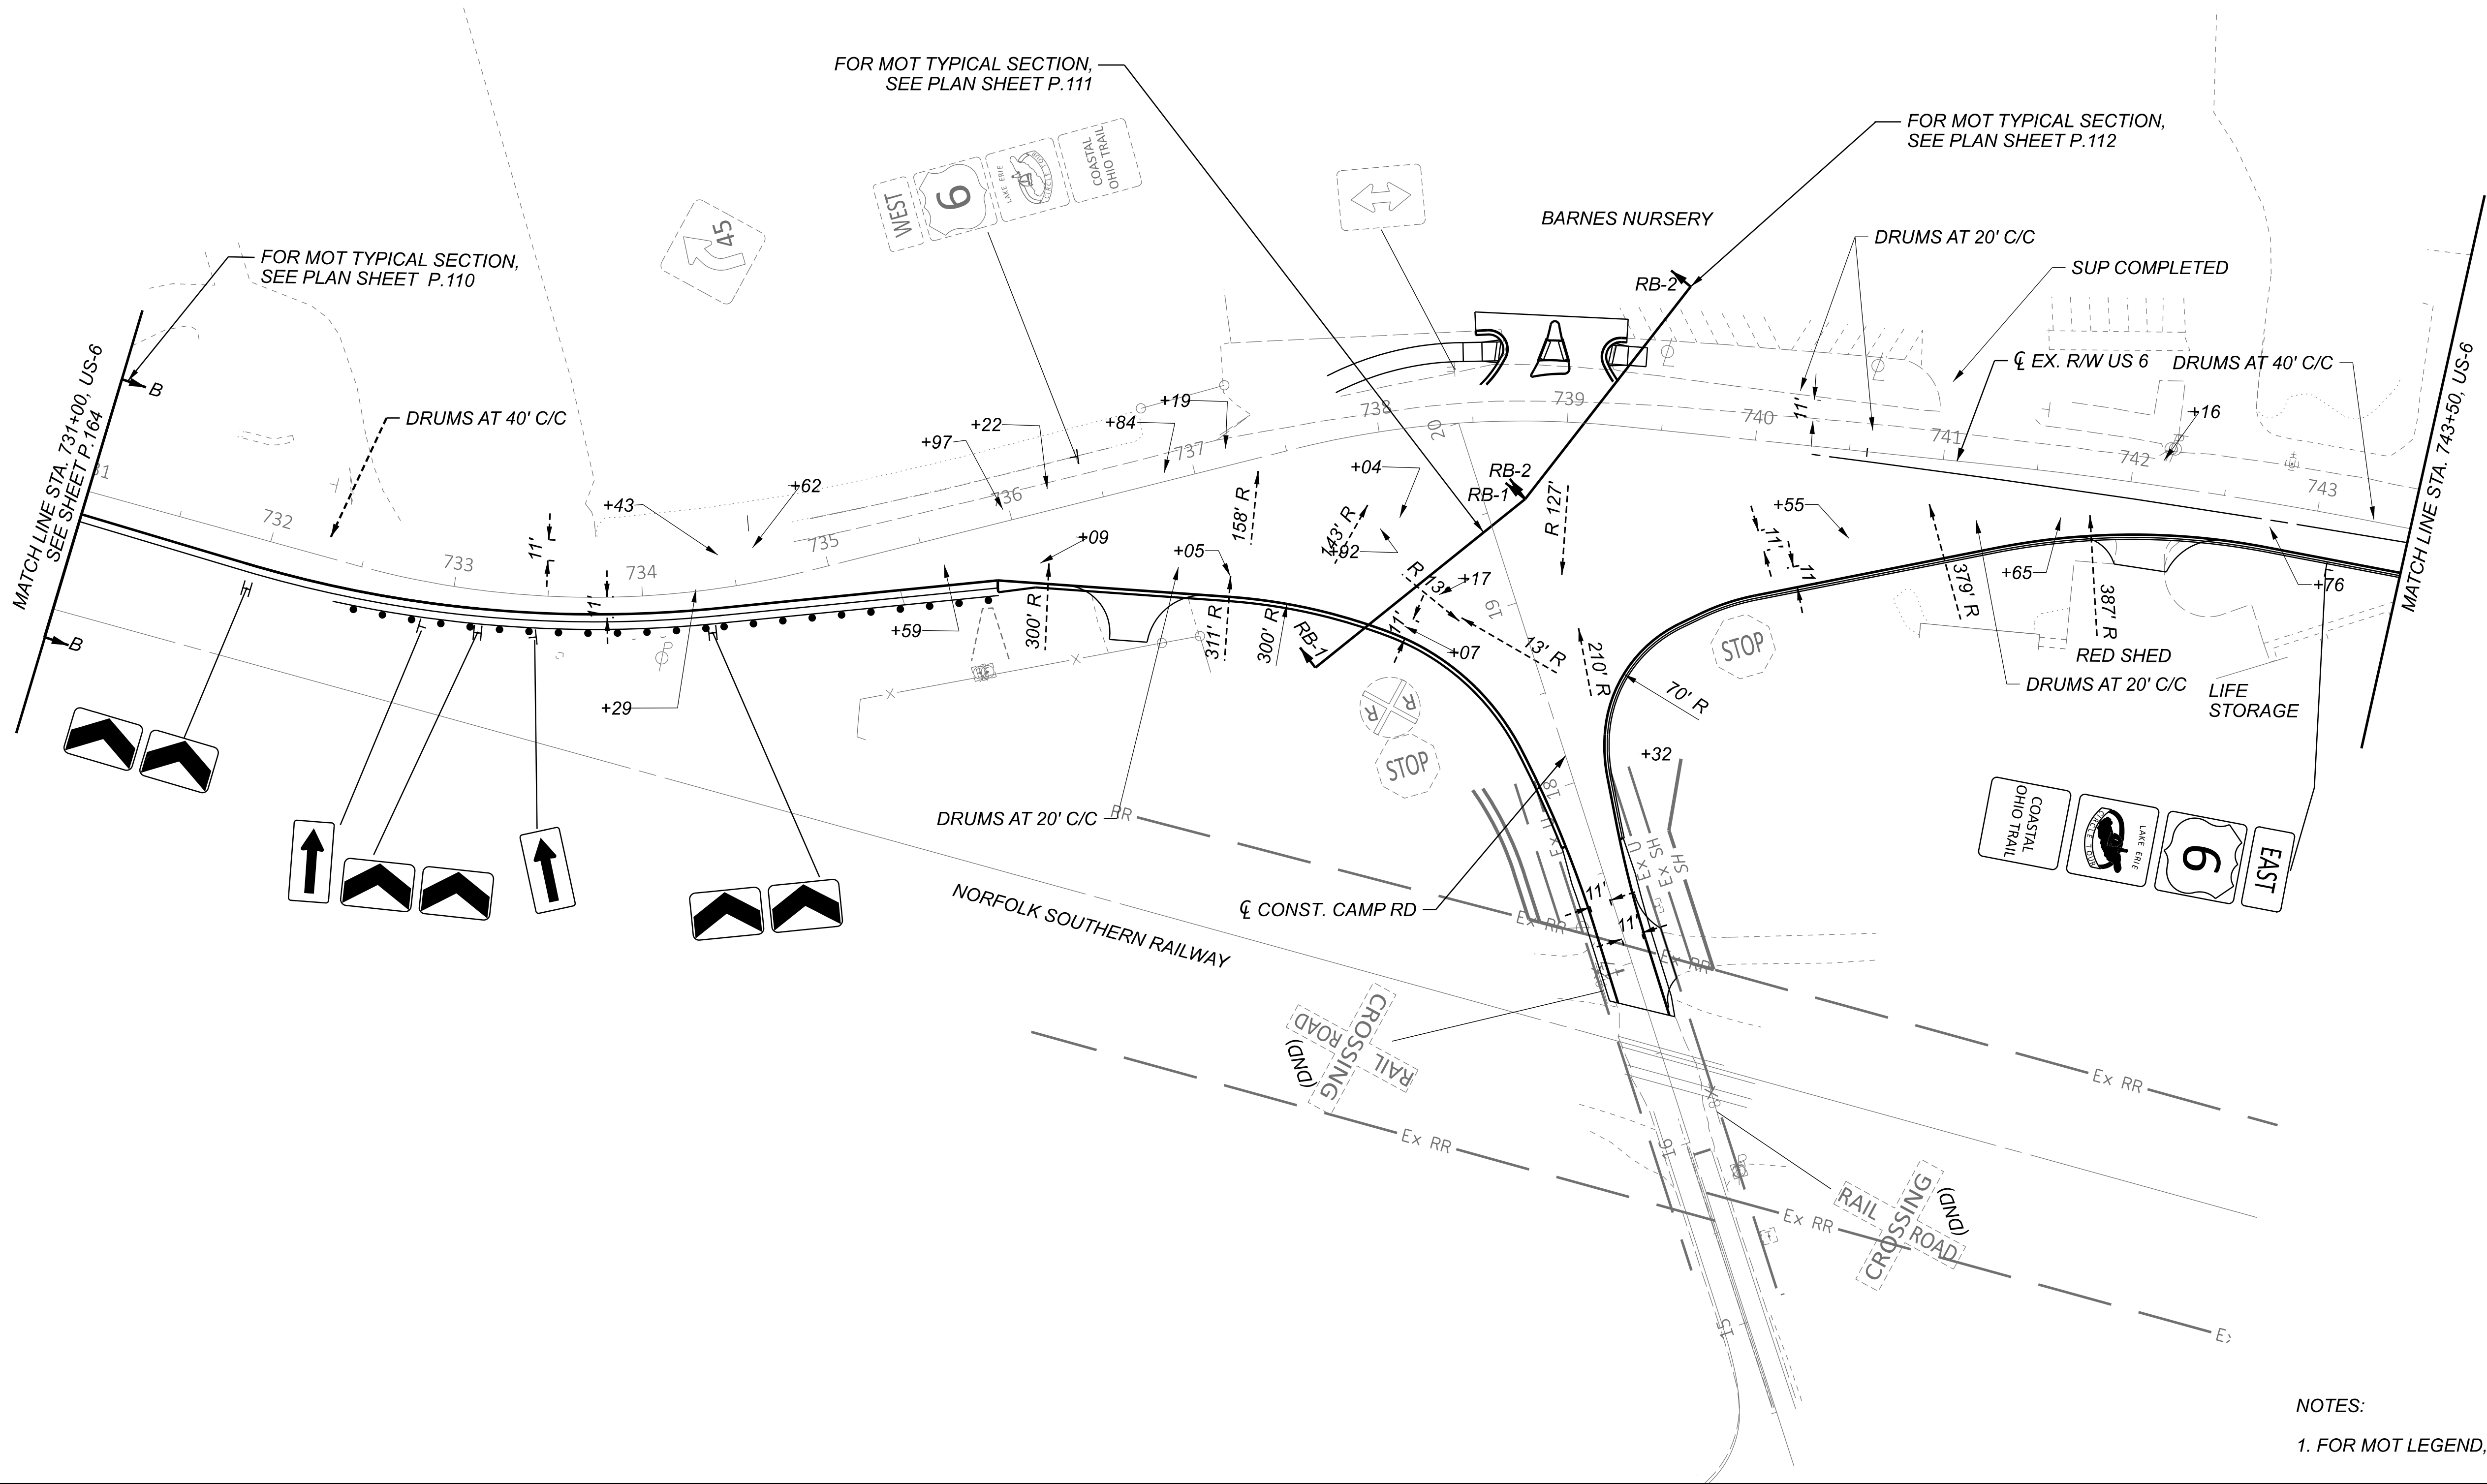

NOTES:
1. FOR MOT LEGEND, SEE SHEET P.067.

MAINTENANCE OF TRAFFIC - PHASE 1B
US 6 - STA. 731+00.00 TO STA. 743+50.00

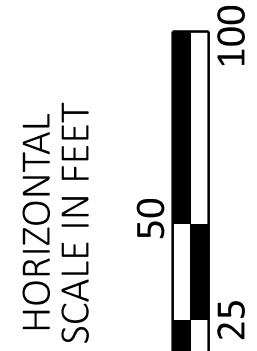


TRANSYSTEMS
400 W. WATSON BLVD., STE. 225
COLUMBUS, OHIO 43215

DESIGNER	SSA
REVIEWER	SS 02/28/24
PROJECT ID	116570
SHEET	TOTAL
P.168	782

ERI-US 0006-CONNECTIVITY CORRIDOR


MODEL: CLP_SUP 1 - Plan 1-2 [Sheet] PAPER SIZE: 34x22 (in.) DATE: 6/9/2025 TIME: 1:45:10 PM USER: adlayton
pw:\ohiodot-pw\bentley.com\ohiodot-pw-02\Documents\01 Active Projects\District 03\Erra\116570\402-Engineering_MOT\Sheets\116570_MP002.dgn

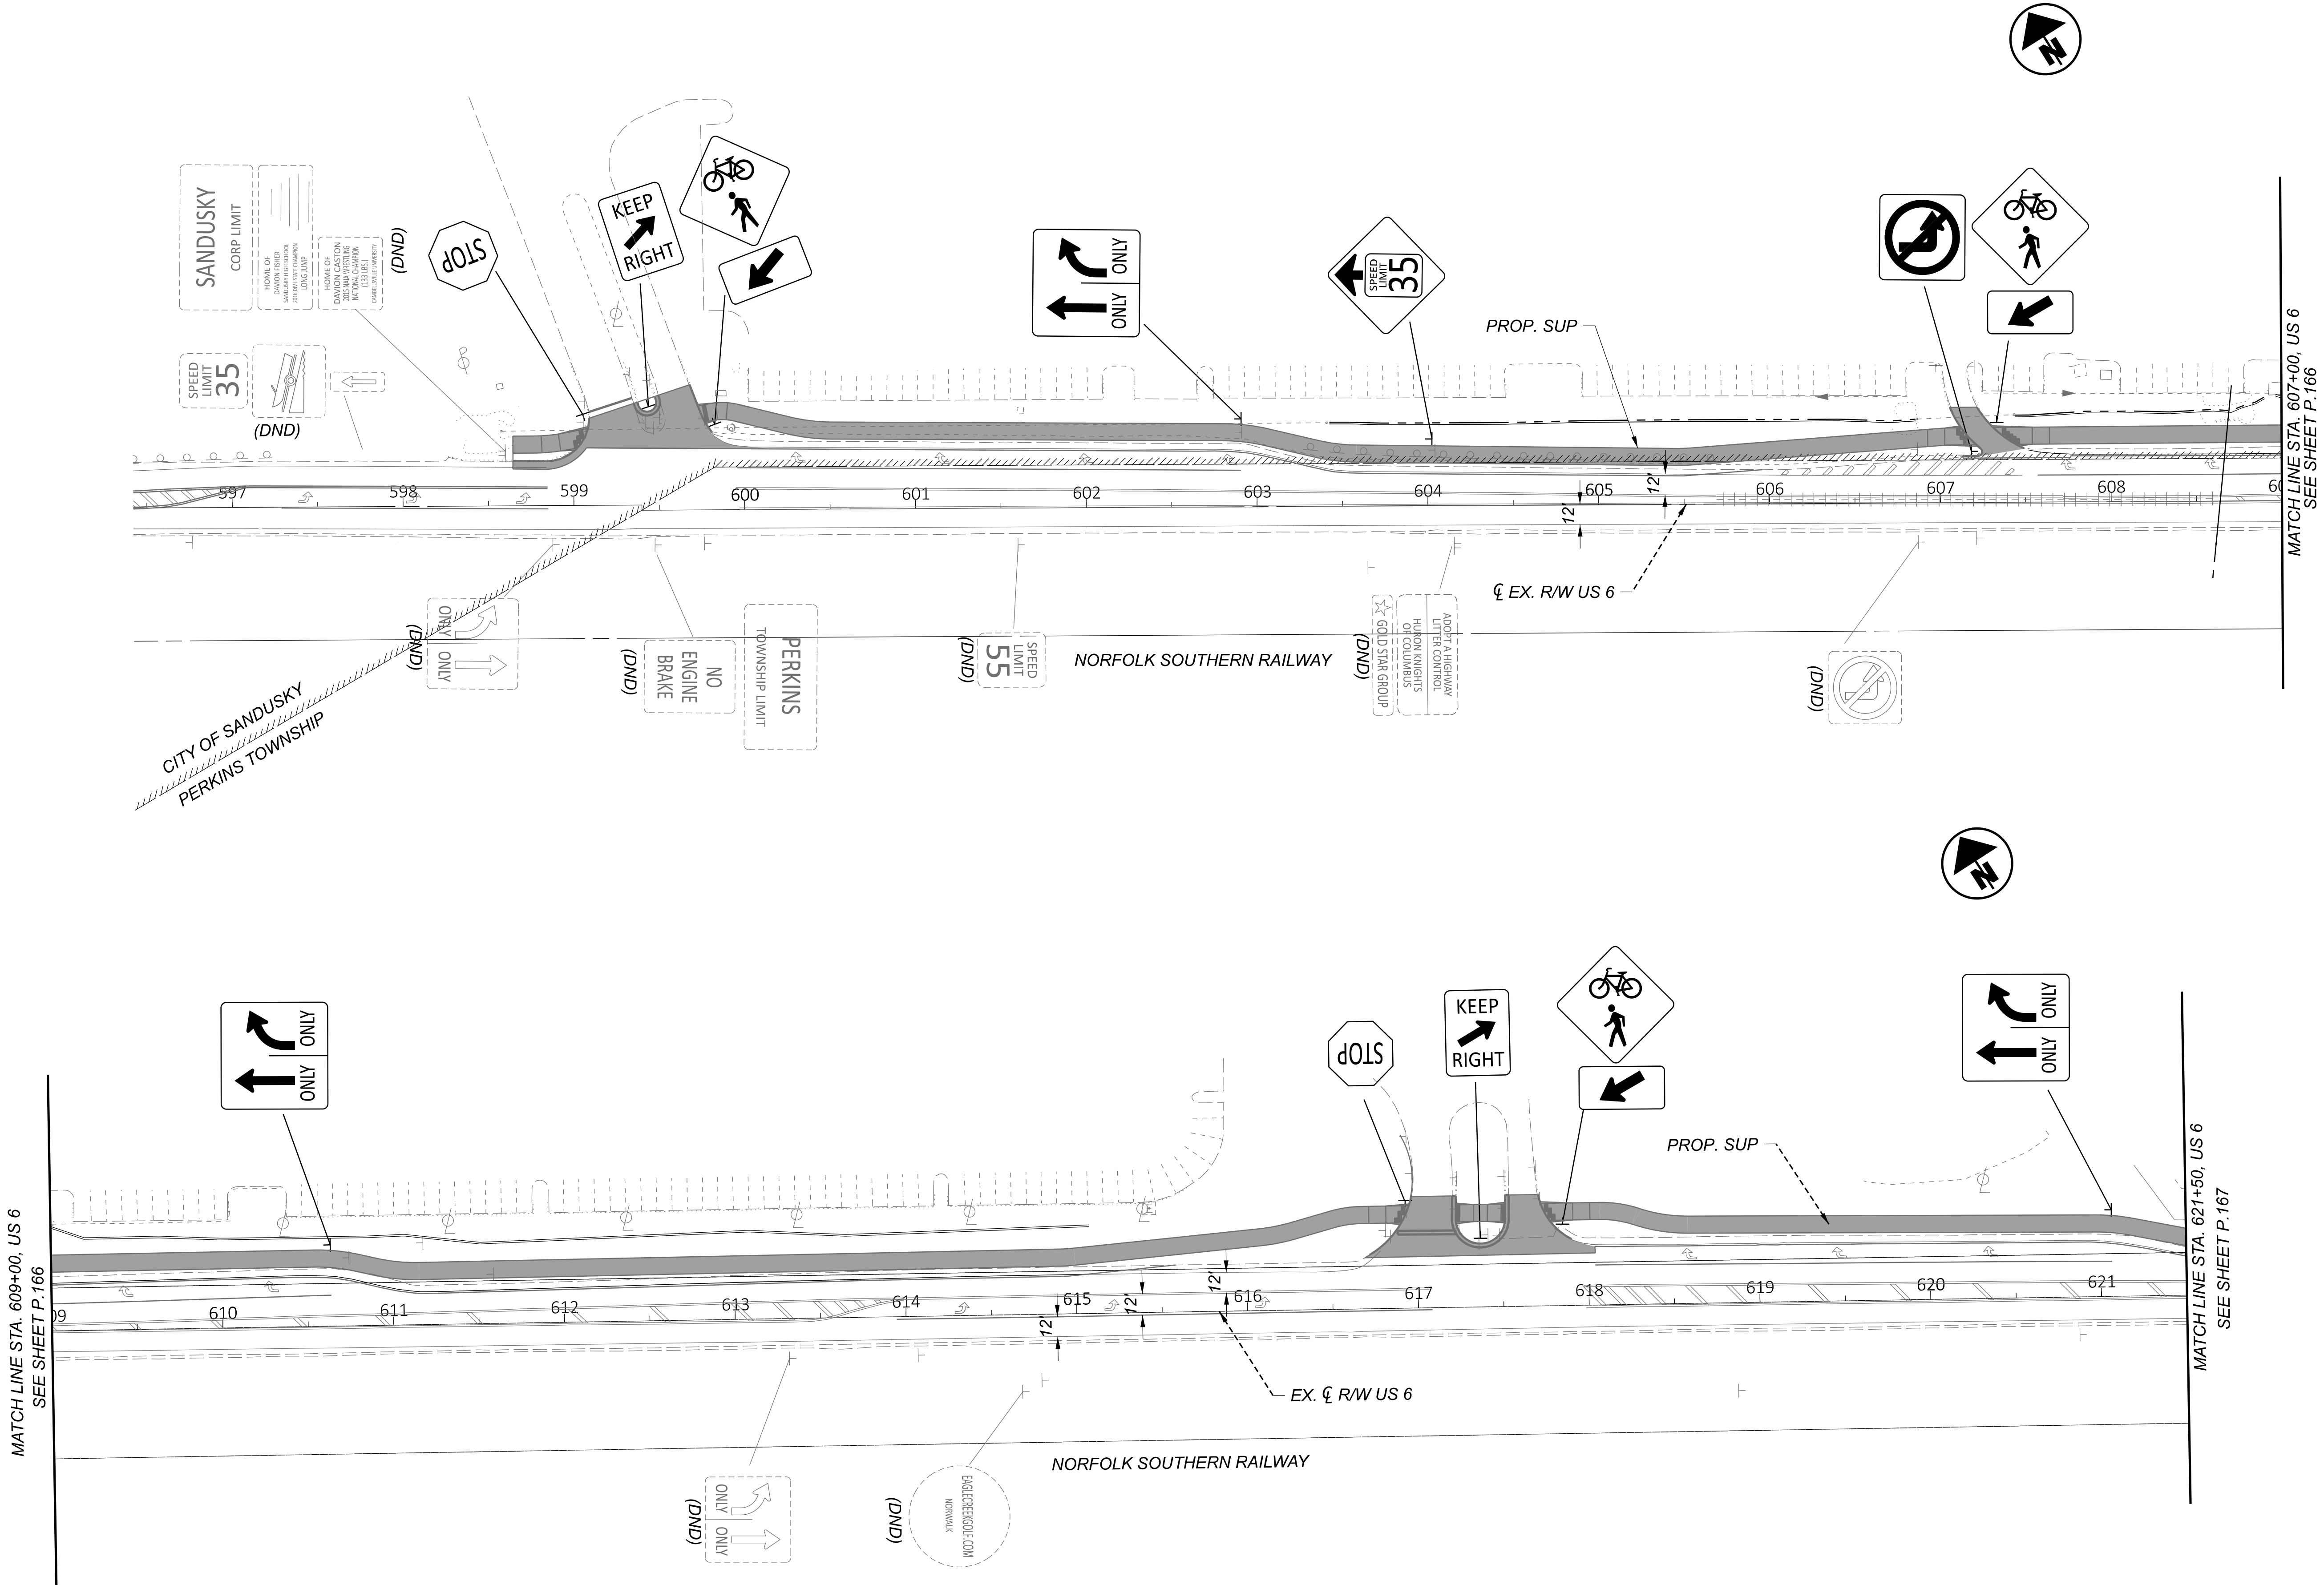


NOTES:
1. FOR MOT LEGEND, SEE SHEET P.067.

DESIGN AGENCY	
TRANSYSTEMS	
400 W. NATIONWIDE BLVD., STE. 225	
COLUMBUS, OHIO 43215	
DESIGNER	
SSA	
REVIEWER	
SS 02/28/24	
PROJECT ID	
116570	
SHEET	TOTAL
P.169	782

MAINTENANCE OF TRAFFIC - PHASE 2
US 6 - BEGIN PROJECT TO STA. 621+50

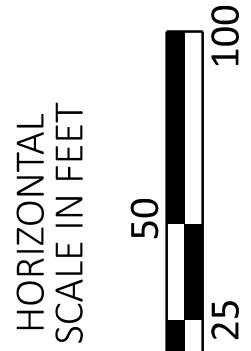

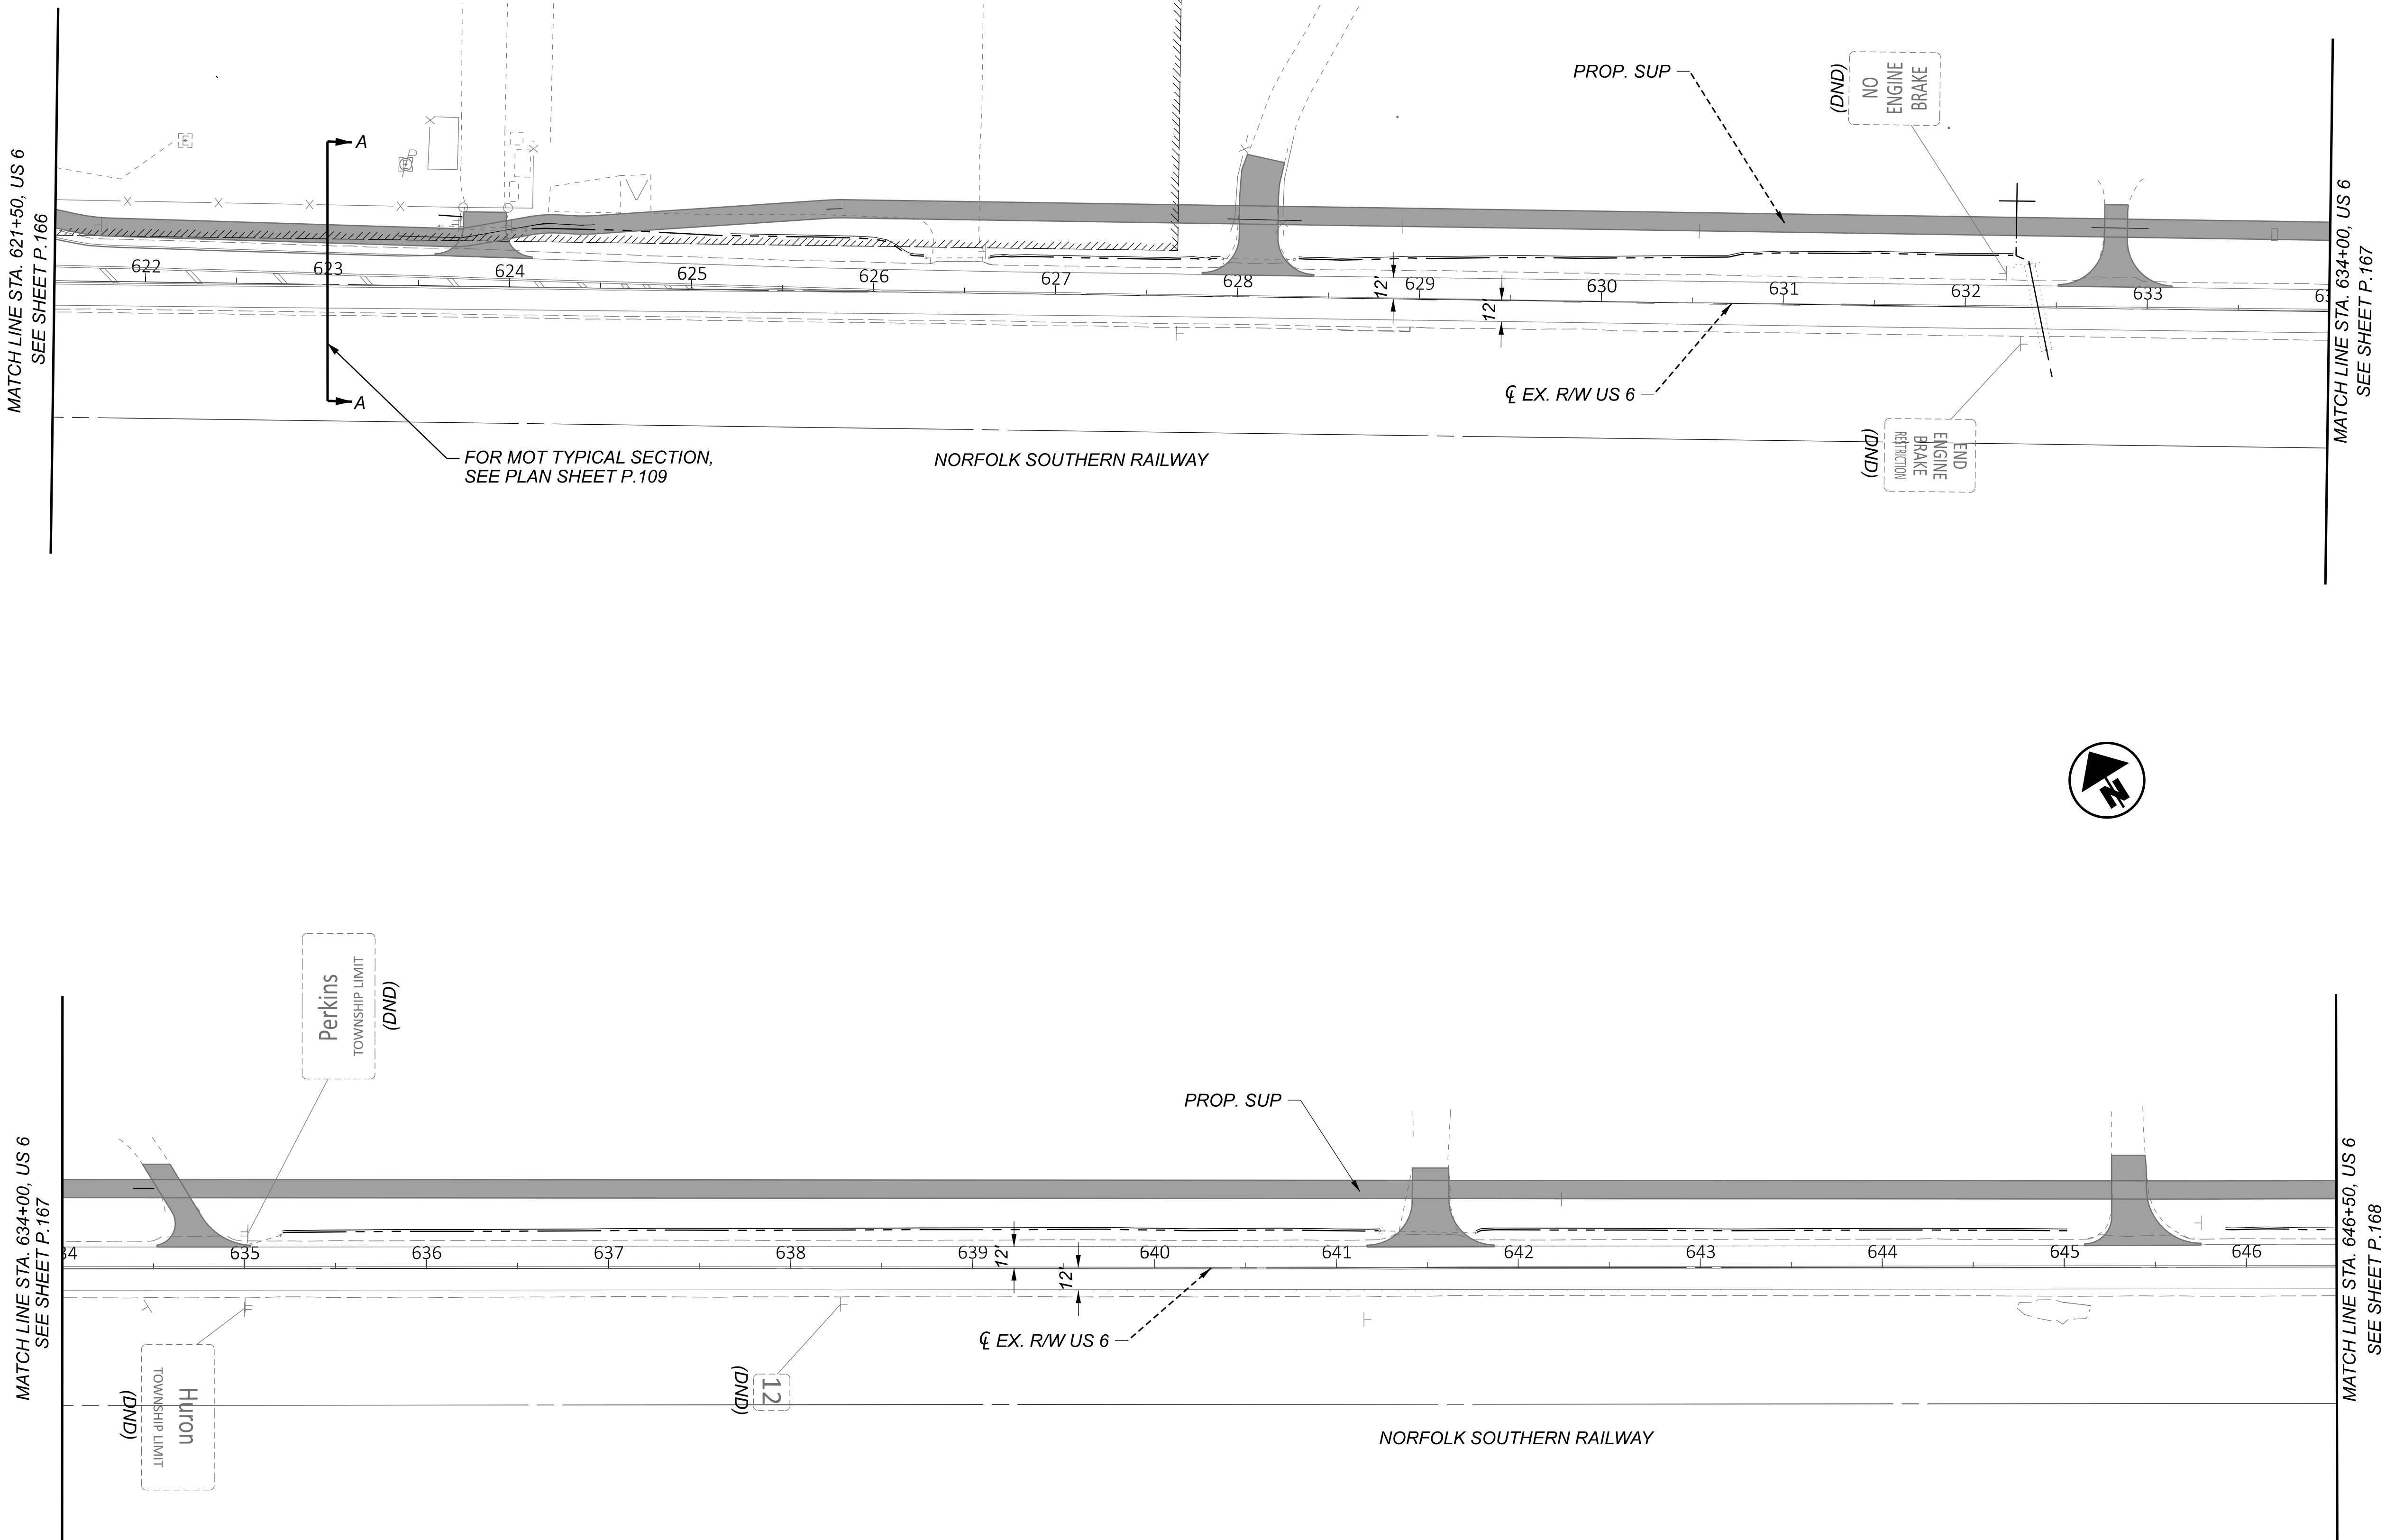


NOTES:
1. FOR MOT LEGEND, SEE SHEET P.067.

HORIZONTAL SCALE IN FEET 0 25 50 100	
MAINTENANCE OF TRAFFIC - PHASE 2 US 6 - STA. 621+50.00 TO STA. 646+50.00	
DESIGN AGENCY TRANSYSTEMS 400 W. WATKINSON BLVD., STE. 225 COLUMBUS, OHIO 43215	
DESIGNER SSA	
REVIEWER SS 02/28/24	
PROJECT ID 116570	
SHEET P.170	TOTAL 782

ERI-US 0006-CONNECTIVITY CORRIDOR


MODEL: CLIP_SUP_1 - Plan 5-6 [Sheet] PAPER SIZE: 34x22 (in.) DATE: 6/9/2025 TIME: 1:45:18 PM USER: adlayton
pw:\ohiodot-pw.bentley.com\ohiodot-pw-02\Documents\01 Active Projects\District 03\Erie\116570\402-Engineering_TransSystems\MOT\Sheets\116570_MP002.dgn

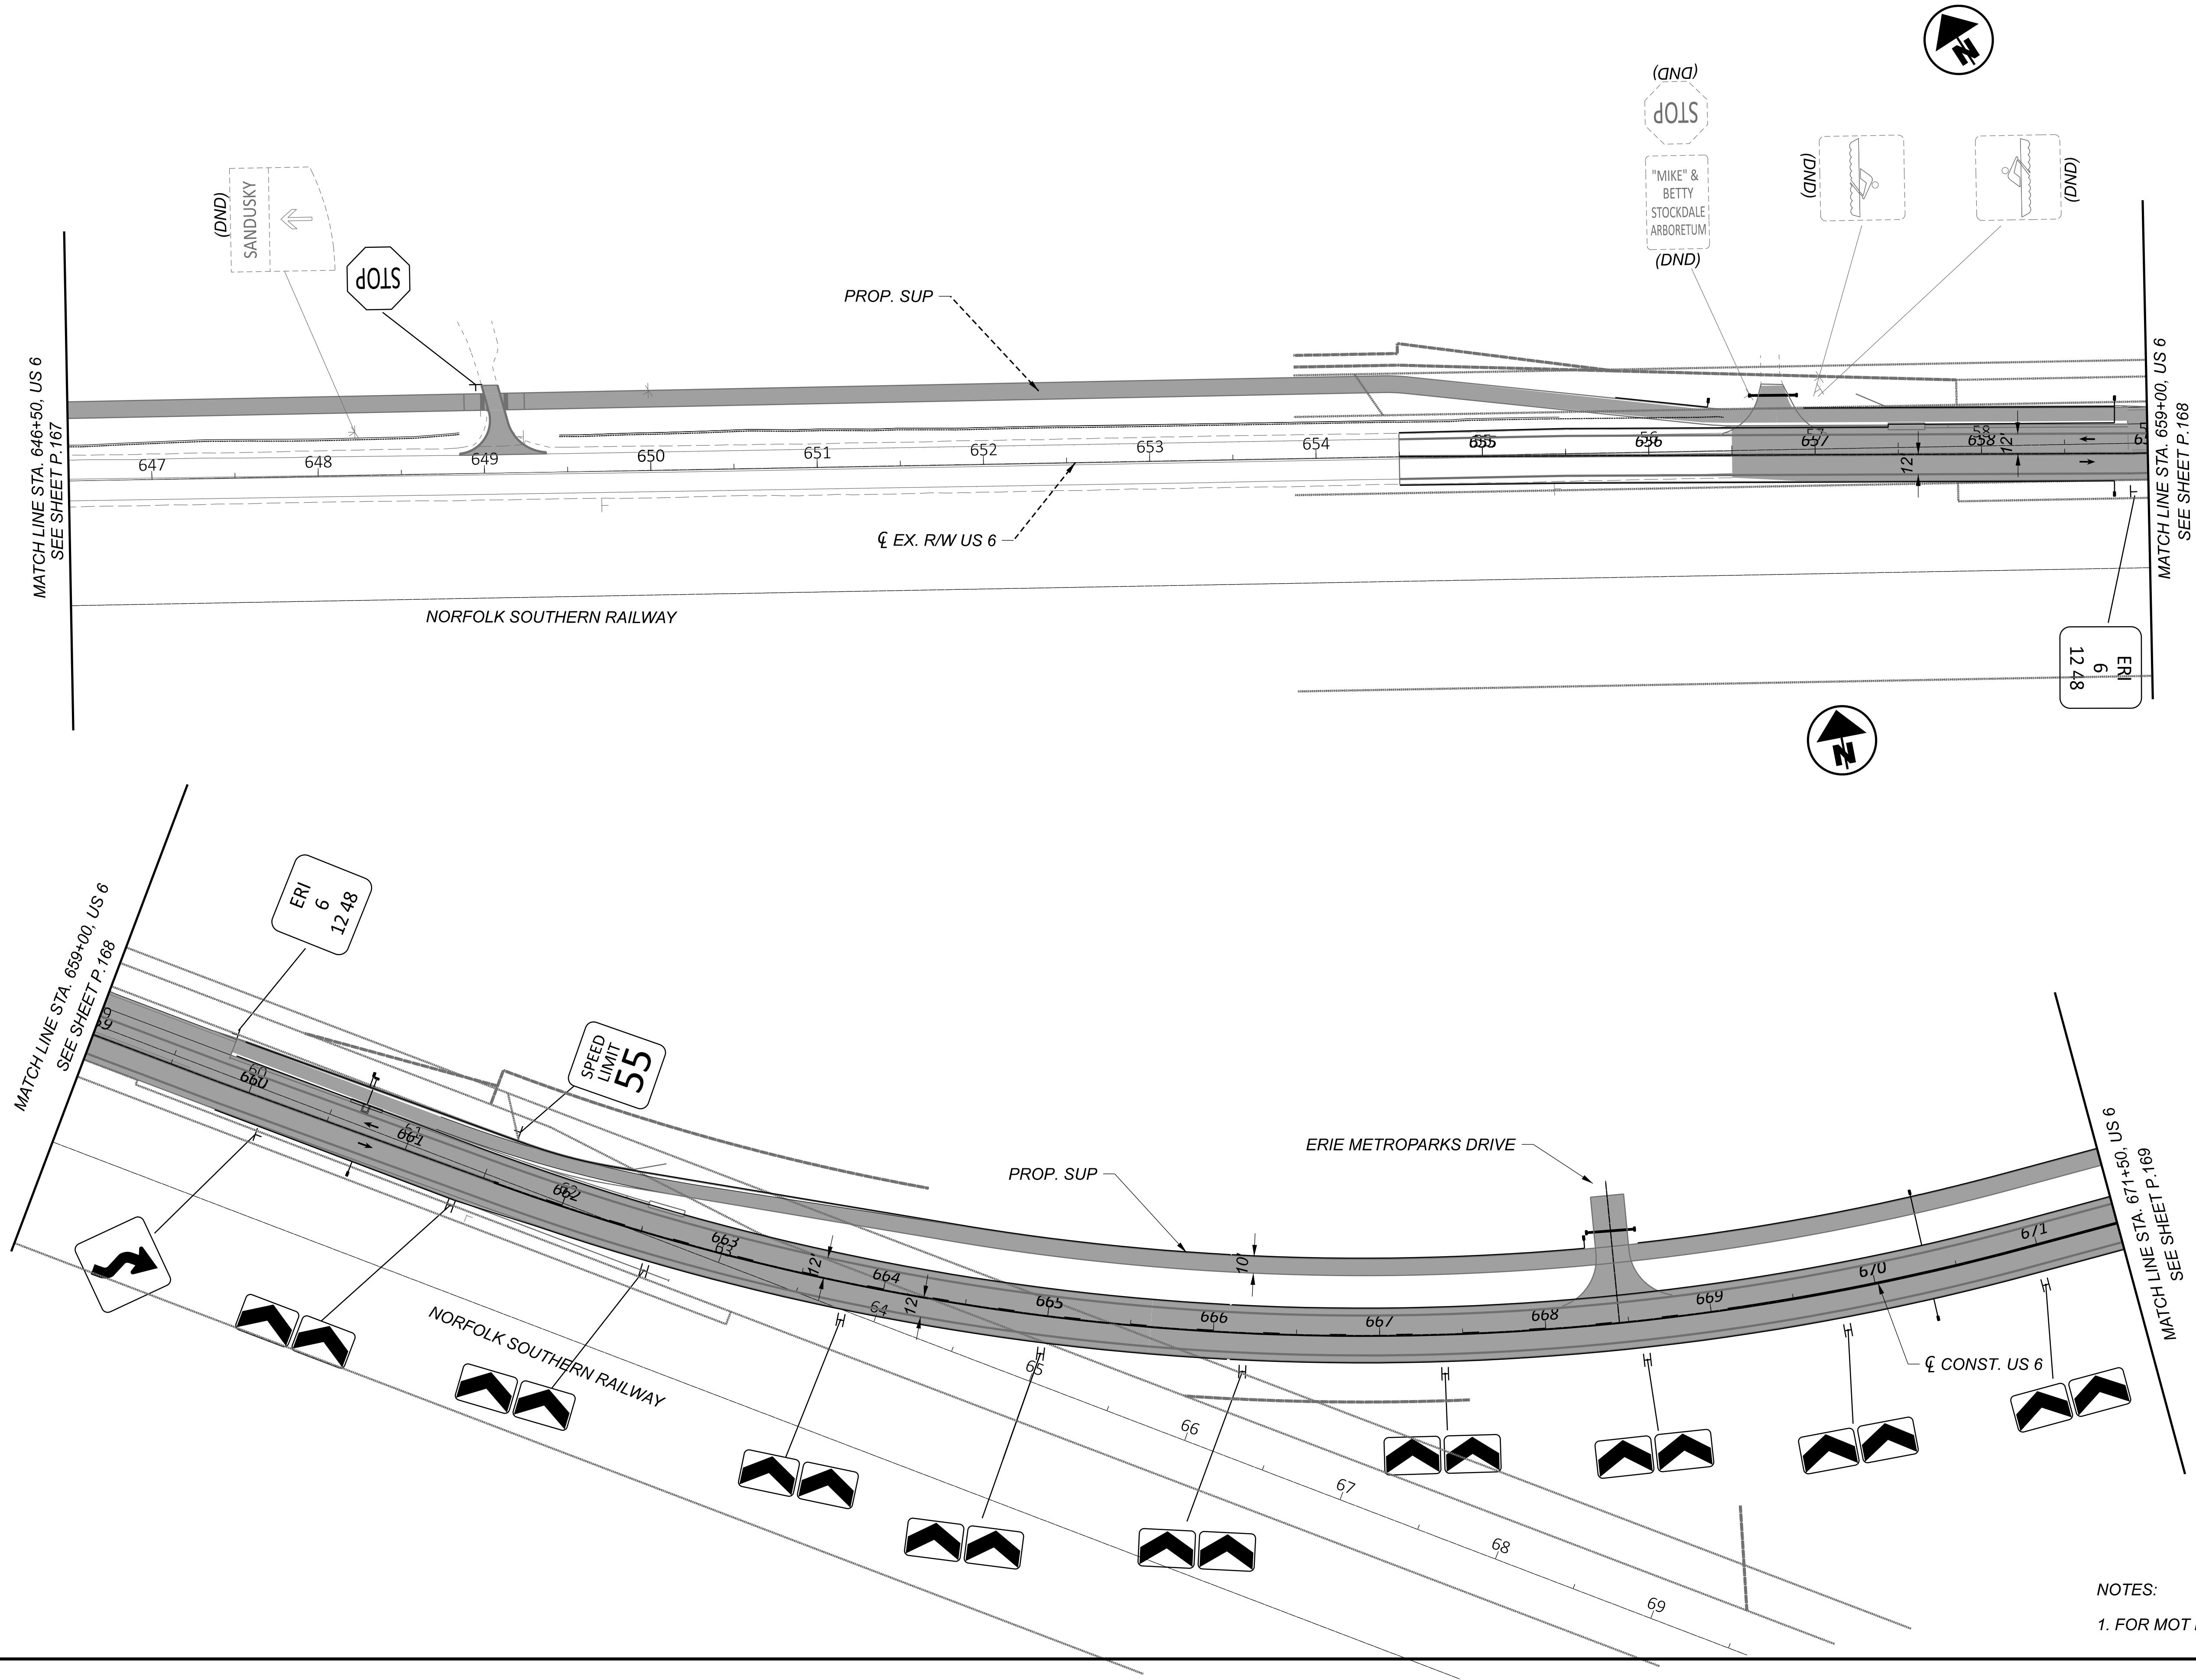


NOTES:
1. FOR MOT LEGEND, SEE SHEET P.067.

DESIGN AGENCY	
TRANSYSTEMS 400 W. WATSONWIDE BLVD., STE. 225 COLUMBUS, OHIO 43215	
DESIGNER	
SSA	
REVIEWER	
SS 02/28/24	
PROJECT ID	
116570	
SHEET	TOTAL
P.171	782

MAINTENANCE OF TRAFFIC - PHASE 2
US 6 - STA. 646+50.00 TO STA. 671+50.00

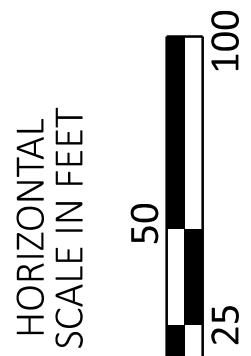

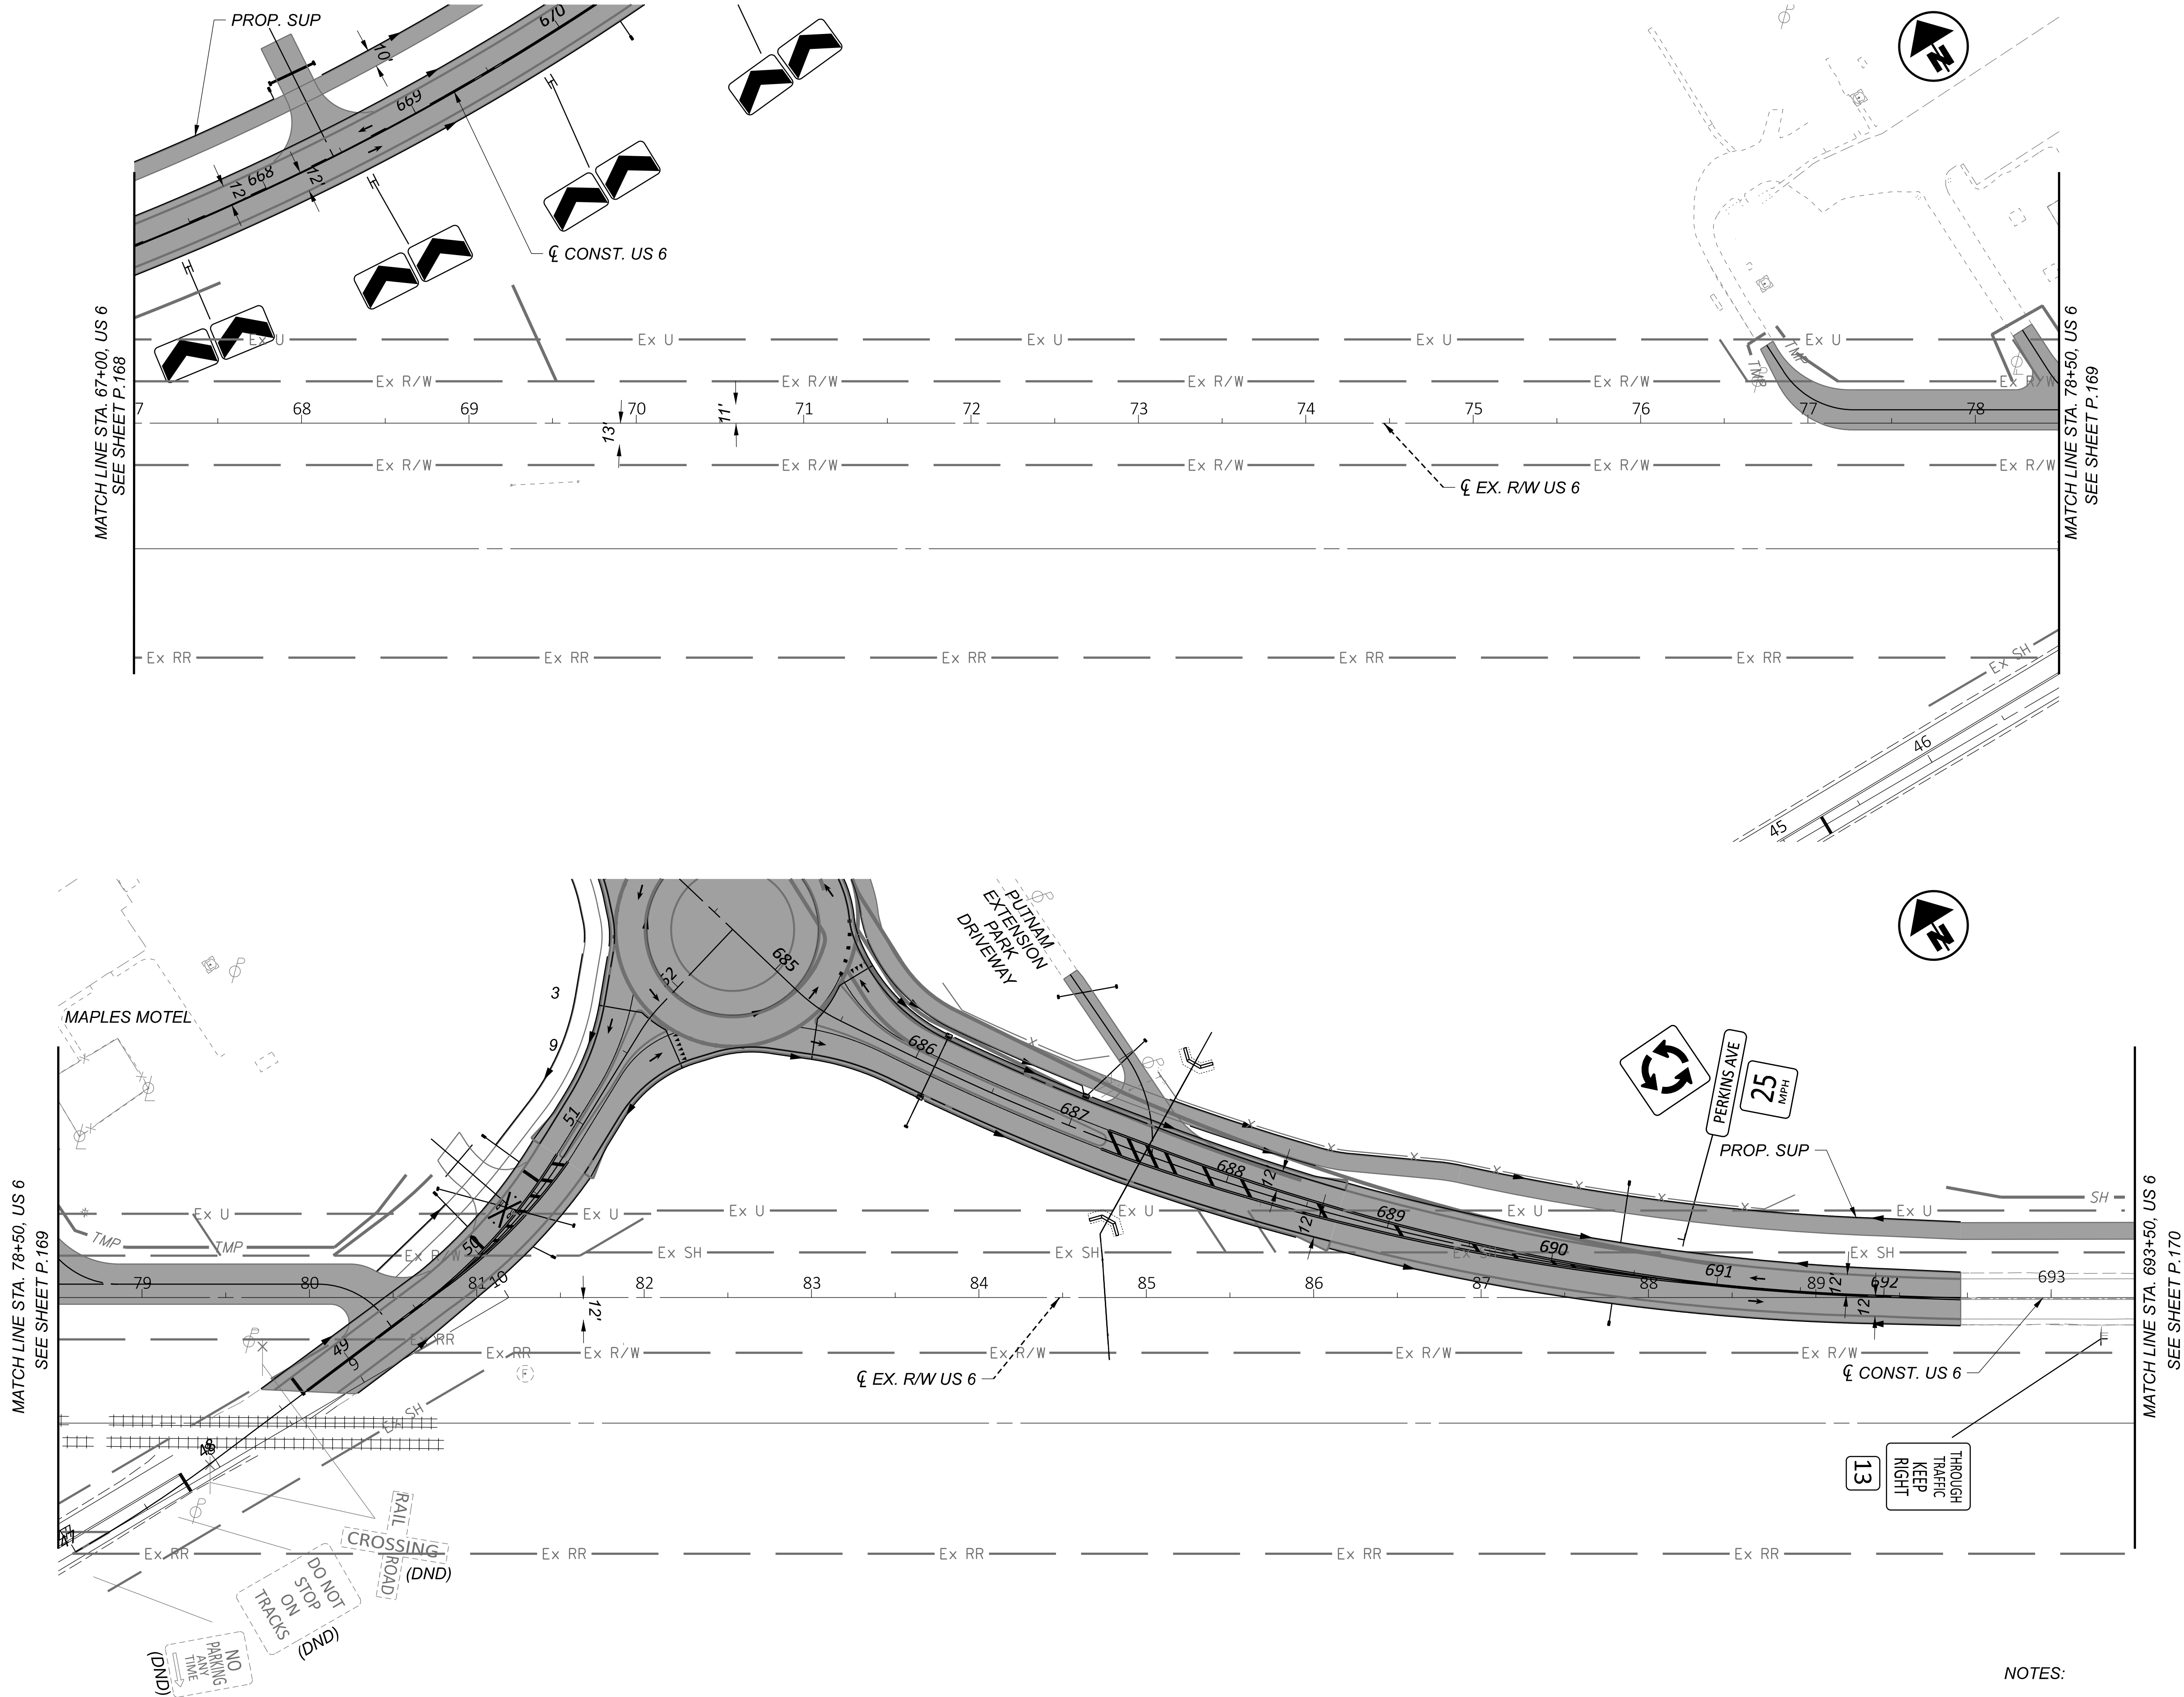

NOTES:
1. FOR MOT LEGEND, SEE SHEET P.067.

TRANSYSTEMS
400 W. WATSON BLVD., STE. 225
COLUMBUS, OHIO 43215

DESIGNER
SSA

REVIEWER
SS 02/28/24


PROJECT ID
116570

SHEET
P.172

TOTAL
782

MAINTENANCE OF TRAFFIC - PHASE 2
US 6 - STA. 67+00.00 EX. US 6 TO 693+50.00 CONST. US 6 SUP


HORIZONTAL
SCALE IN FEET
0 25 50 100

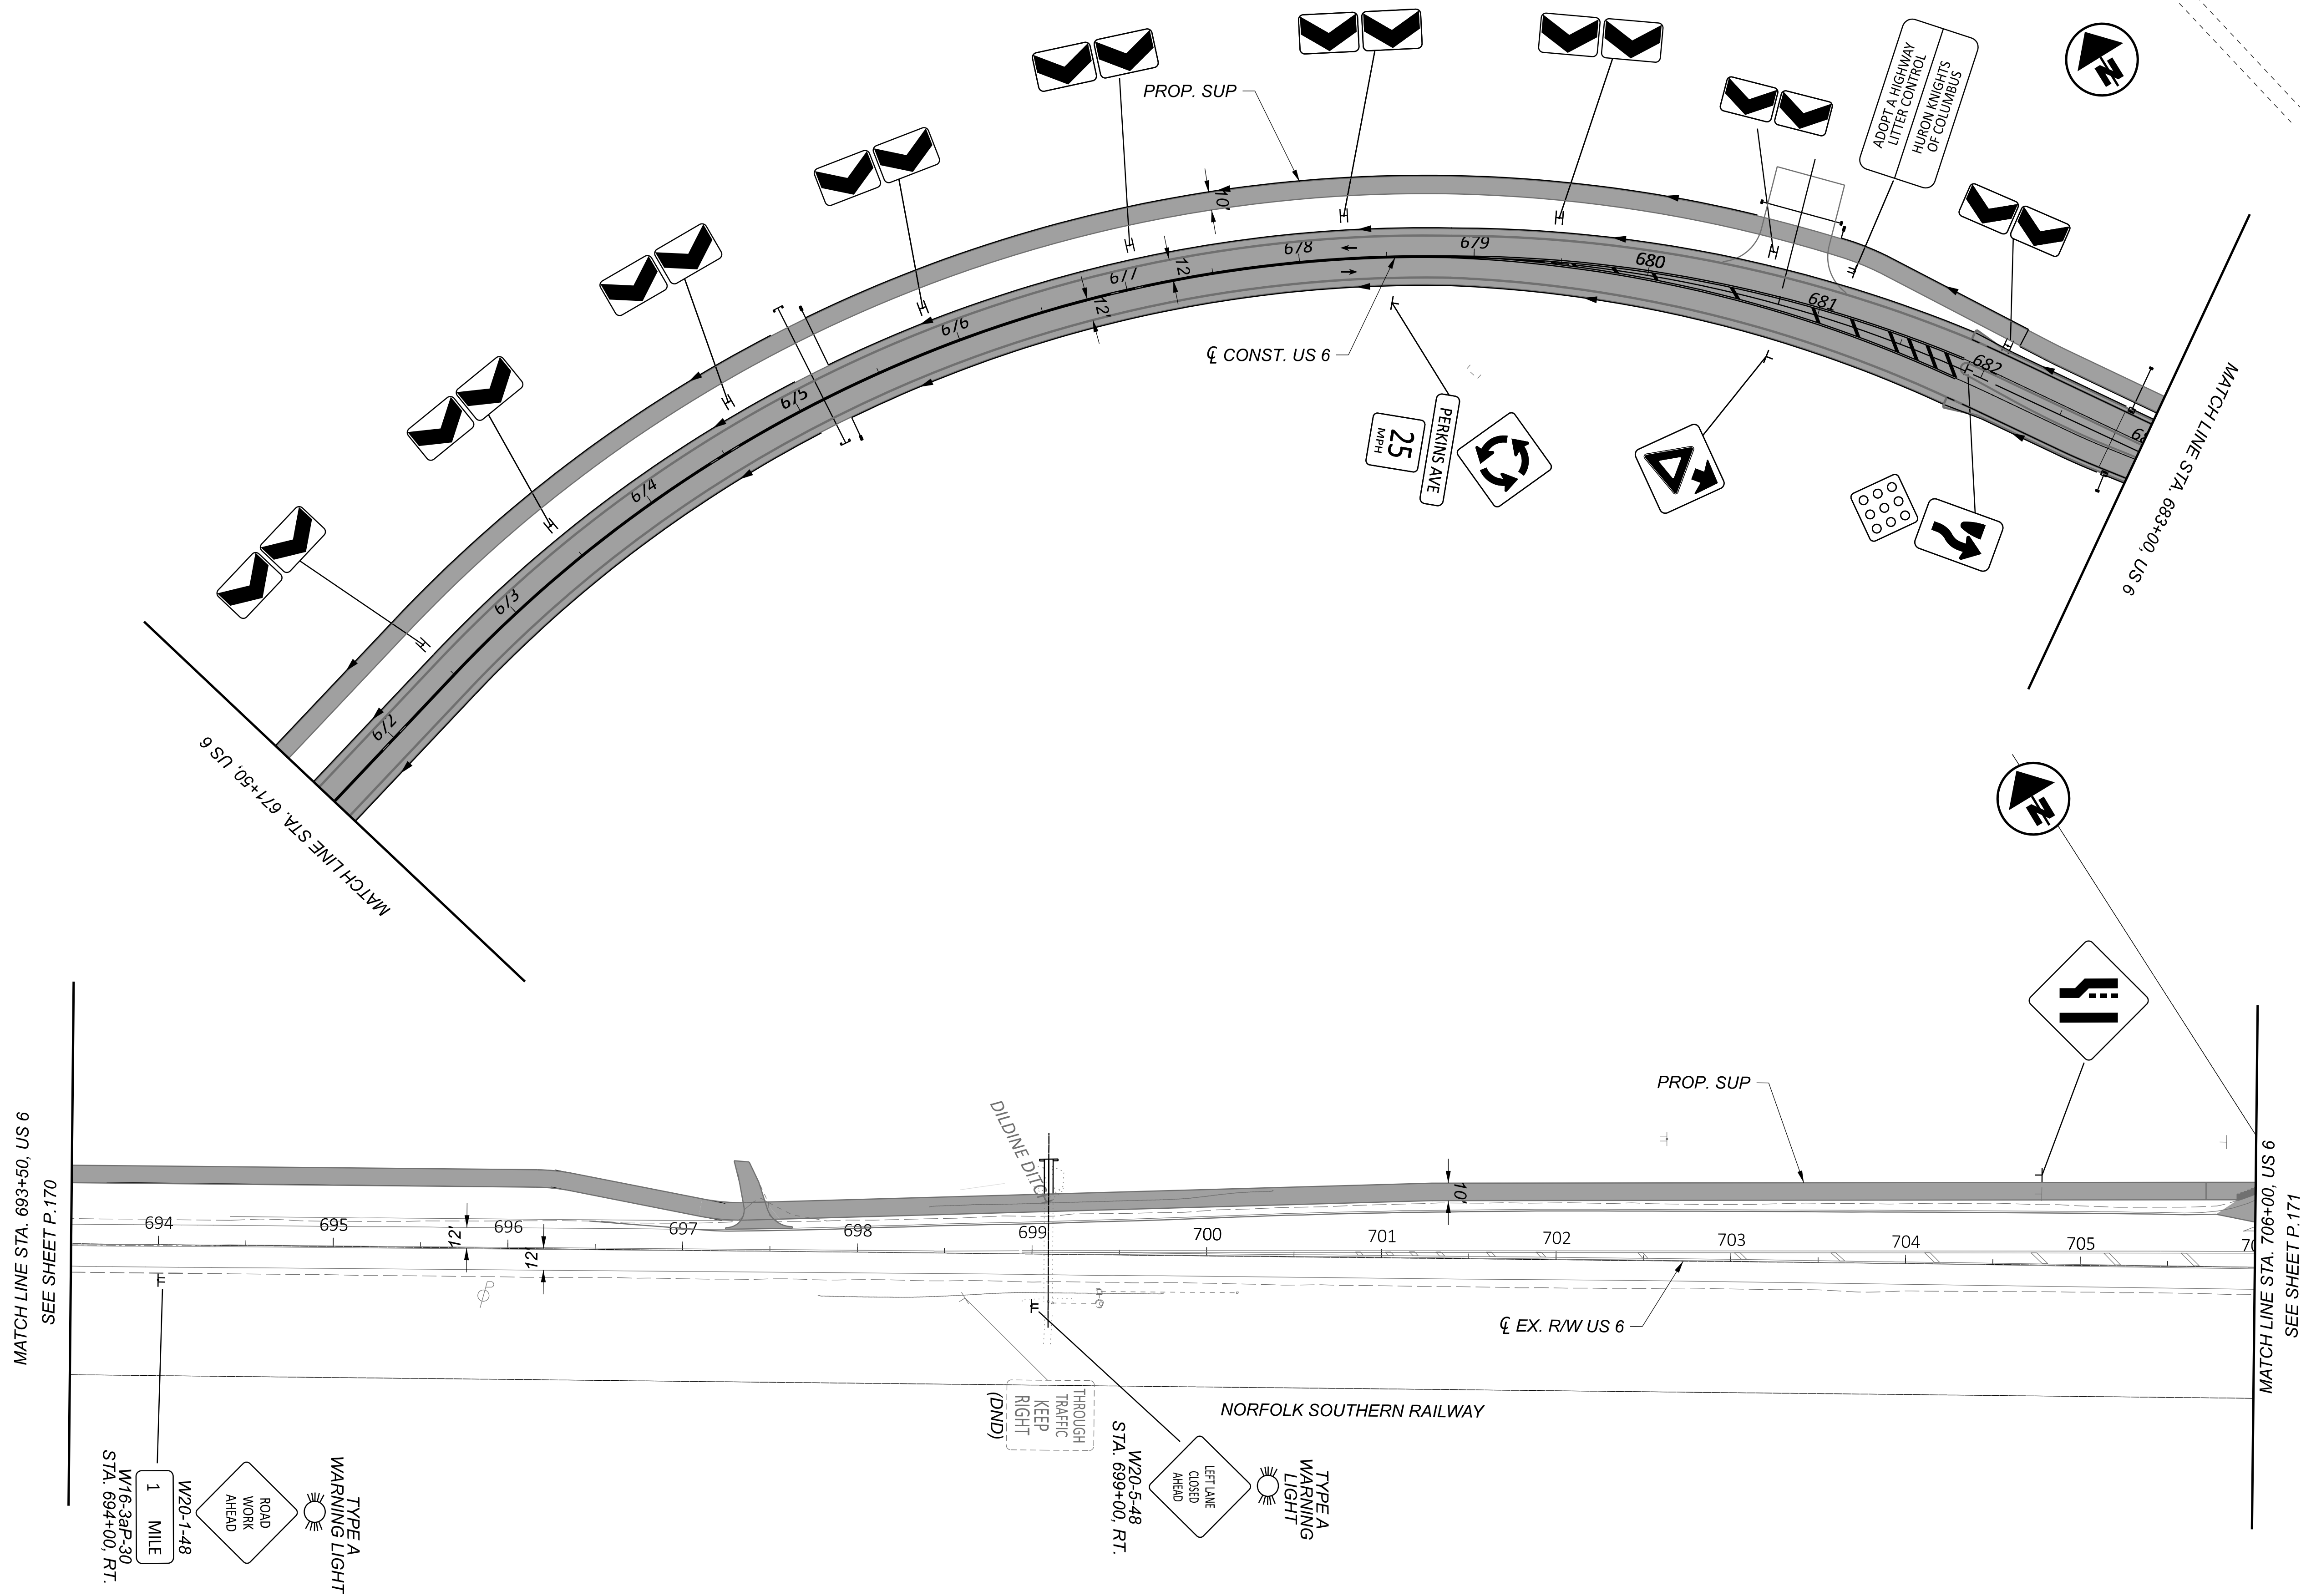

MODEL: CLP_SUP 2 - Plan 11 [Sheet] PAPER SIZE: 34x22 (in.) DATE: 6/9/2025 TIME: 1:45:30 PM USER: adlayton
pw:\ohiodot-pw.bentley.com\ohiodot-pw-02\Documents\01 Active Projects\District 03\Erie\116570\402-Engineering_TransSystems\WOT\Sheets\116570_MP002.dgn




MAINTENANCE OF TRAFFIC - PHASE 2
US 6 - STA. 683+00.00 TO STA. 693+50.00

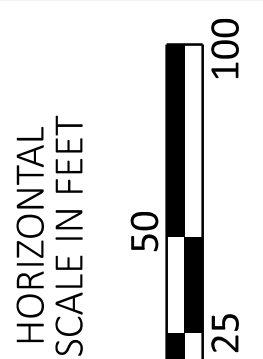


ERI-US 0006-CONNECTIVITY CORRIDOR

MODEL: CLP_SUP_1 - Plan 12-13 | Sheet | PAPER SIZE: 34x22 (in.) DATE: 6/9/2025 TIME: 1:45:32 PM USER: adlayton
pw://ohiodir-pw.bentley.com:ohiodir-pw-02/Documents\Q1 Active Projects\District 03\Ere\115670402-Engineering_TransSystems\MOT\Sheets\115670_MPO02.dgn

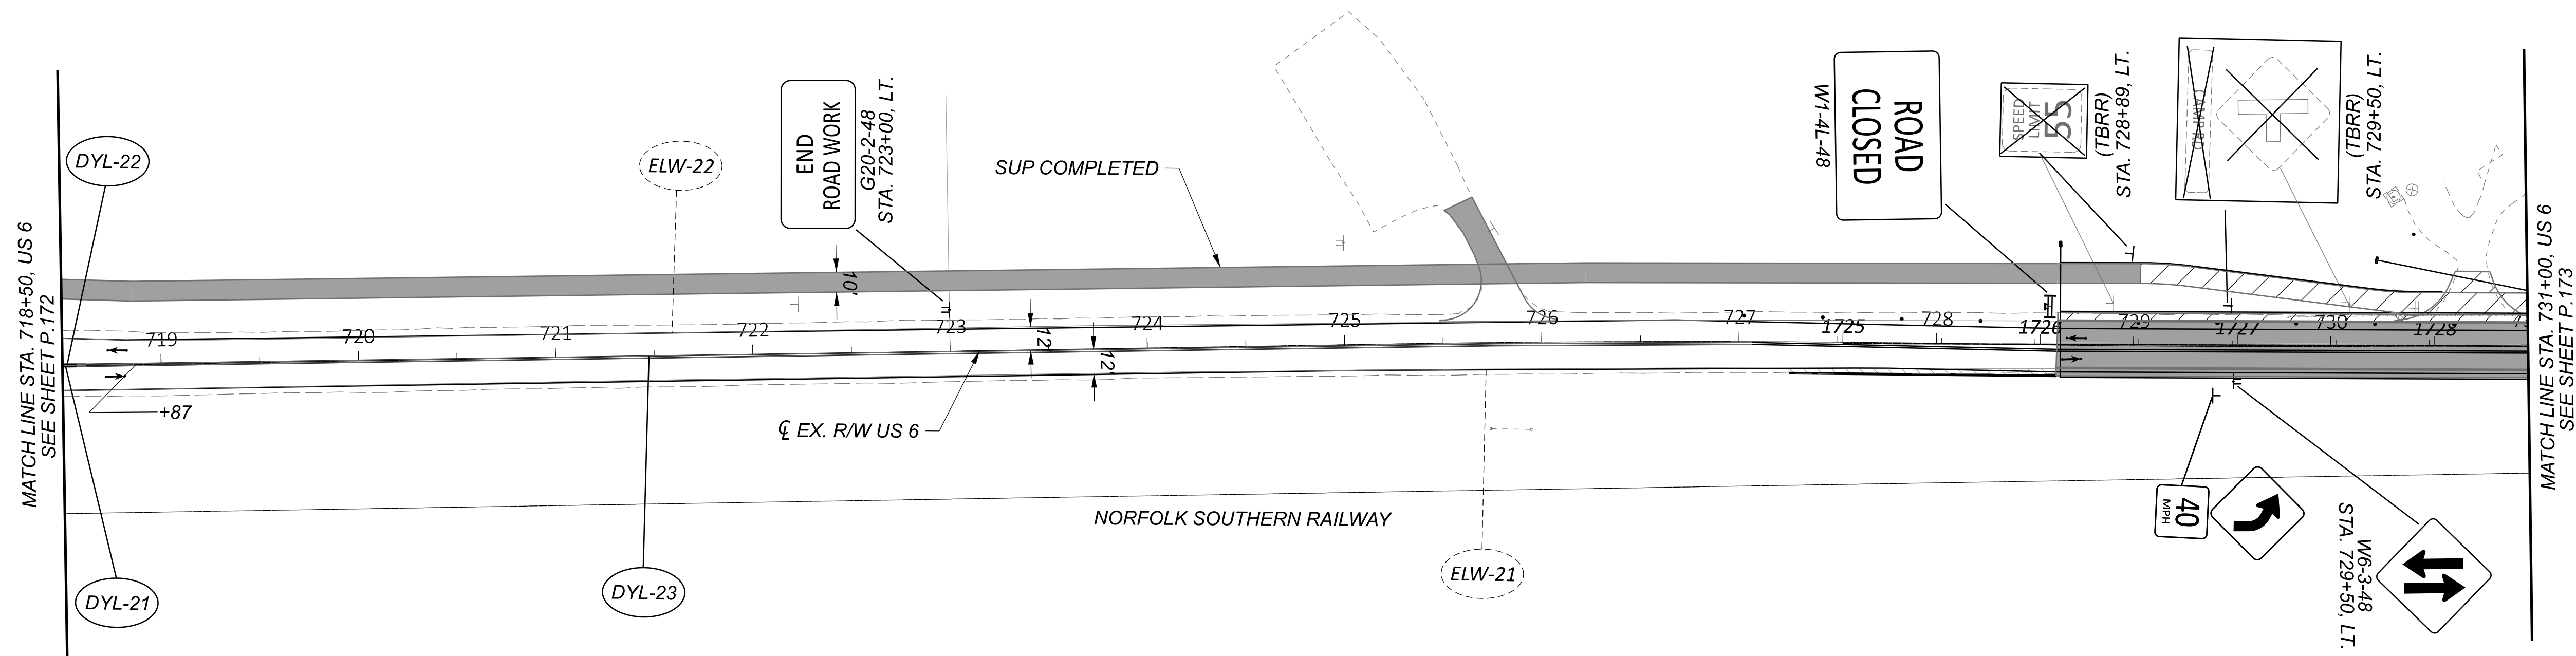

NOTES:

1. FOR MOT LEGEND, SEE SHEET P.067.

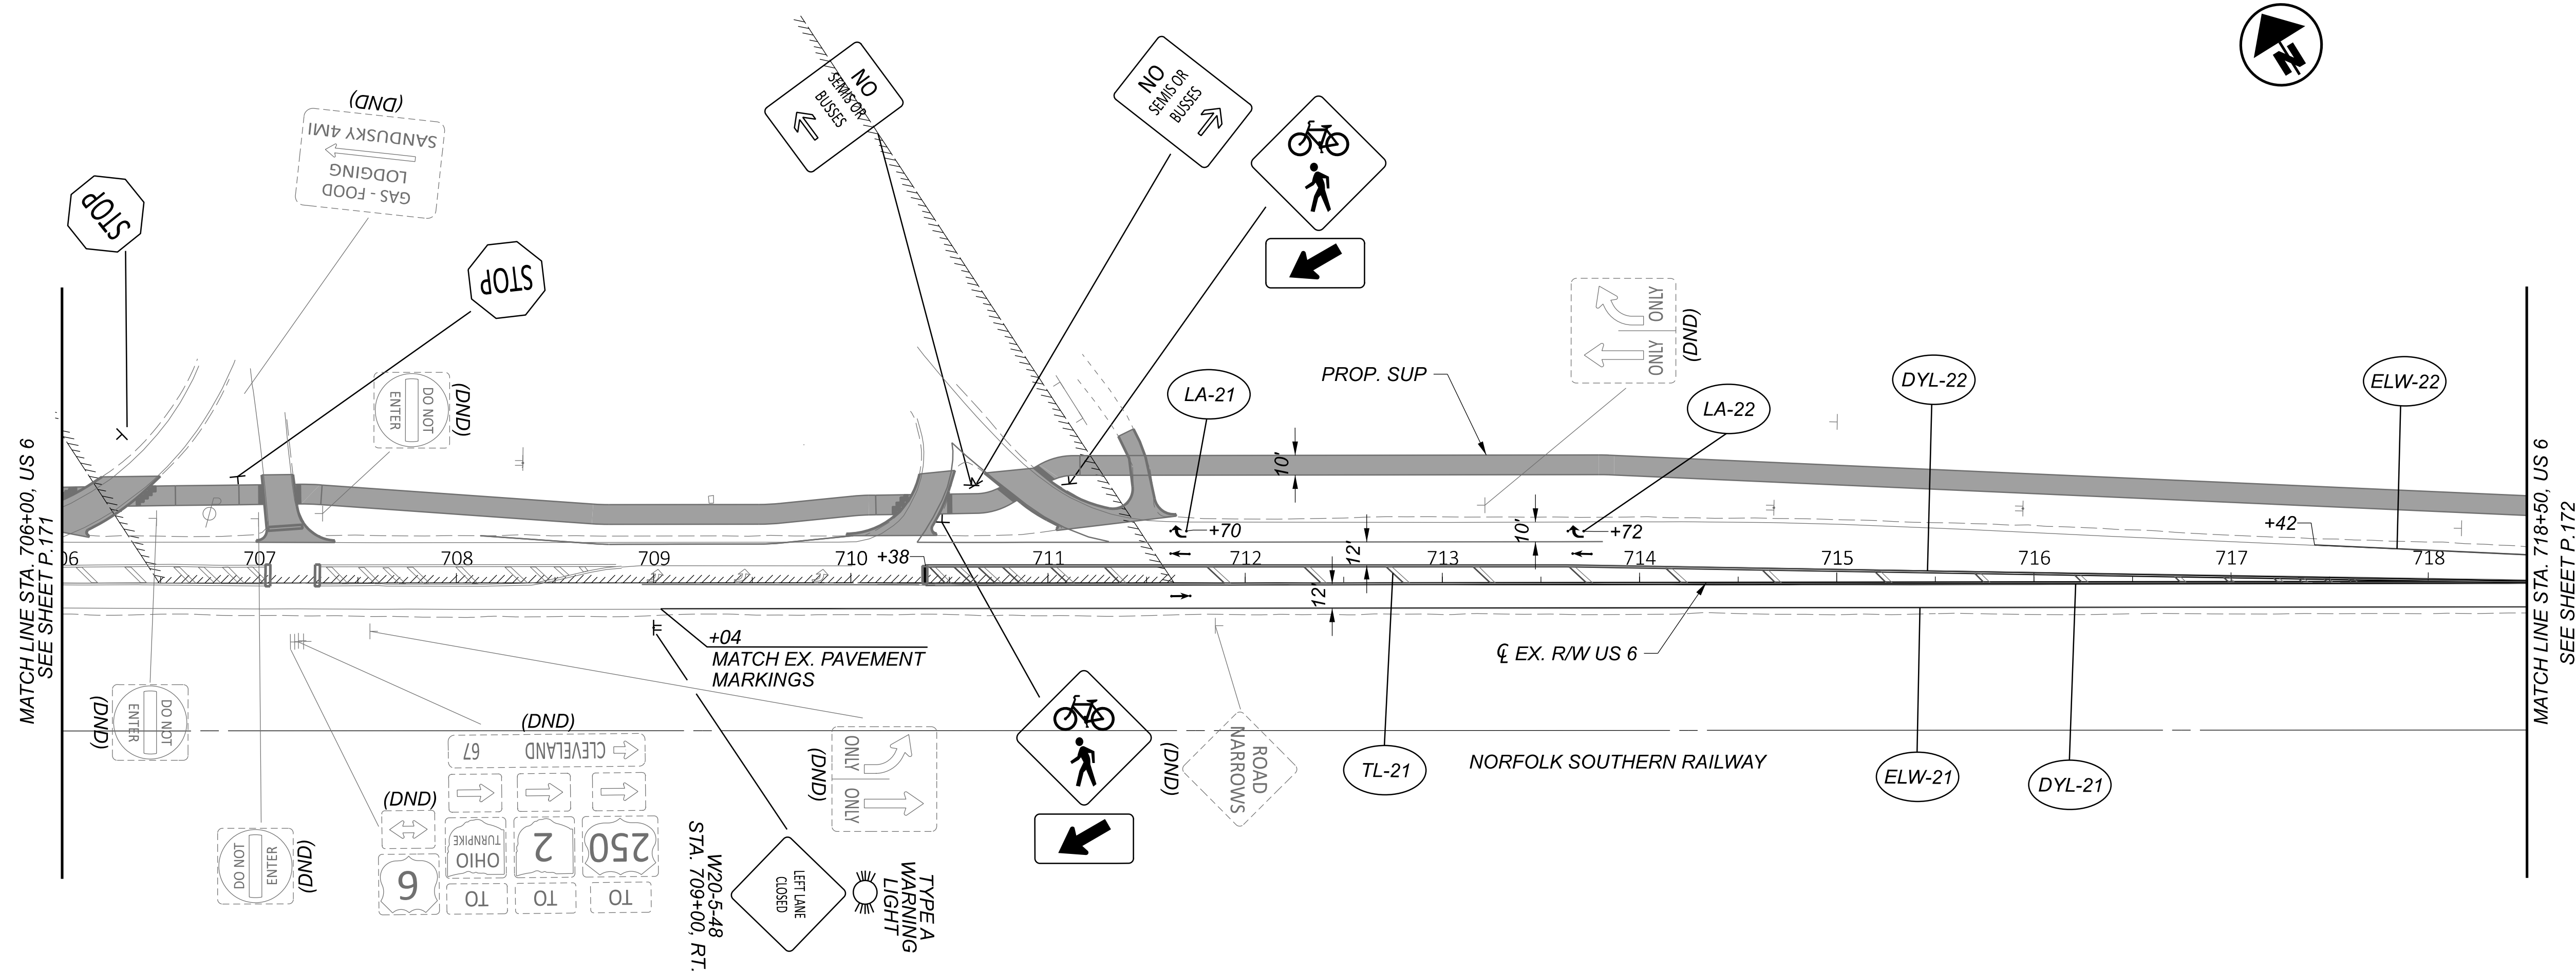

DESIGN AGENCY
TRANSYSTEMS
 400 W. NATIONWIDE BLVD., STE 225
 COLUMBUS, OHIO 43215


DESIGNER
SSA


REVIEWER
SS 02/28/24

PROJECT ID
116570


SHEET TOTAL
P.175 | 782

MAINTENANCE OF TRAFFIC - PHASE 2
STA. 1108+25.00 TO 1132+00.00

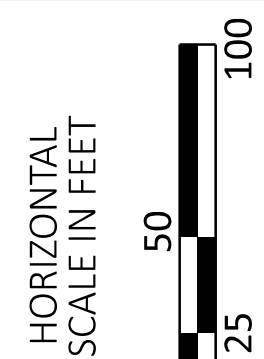

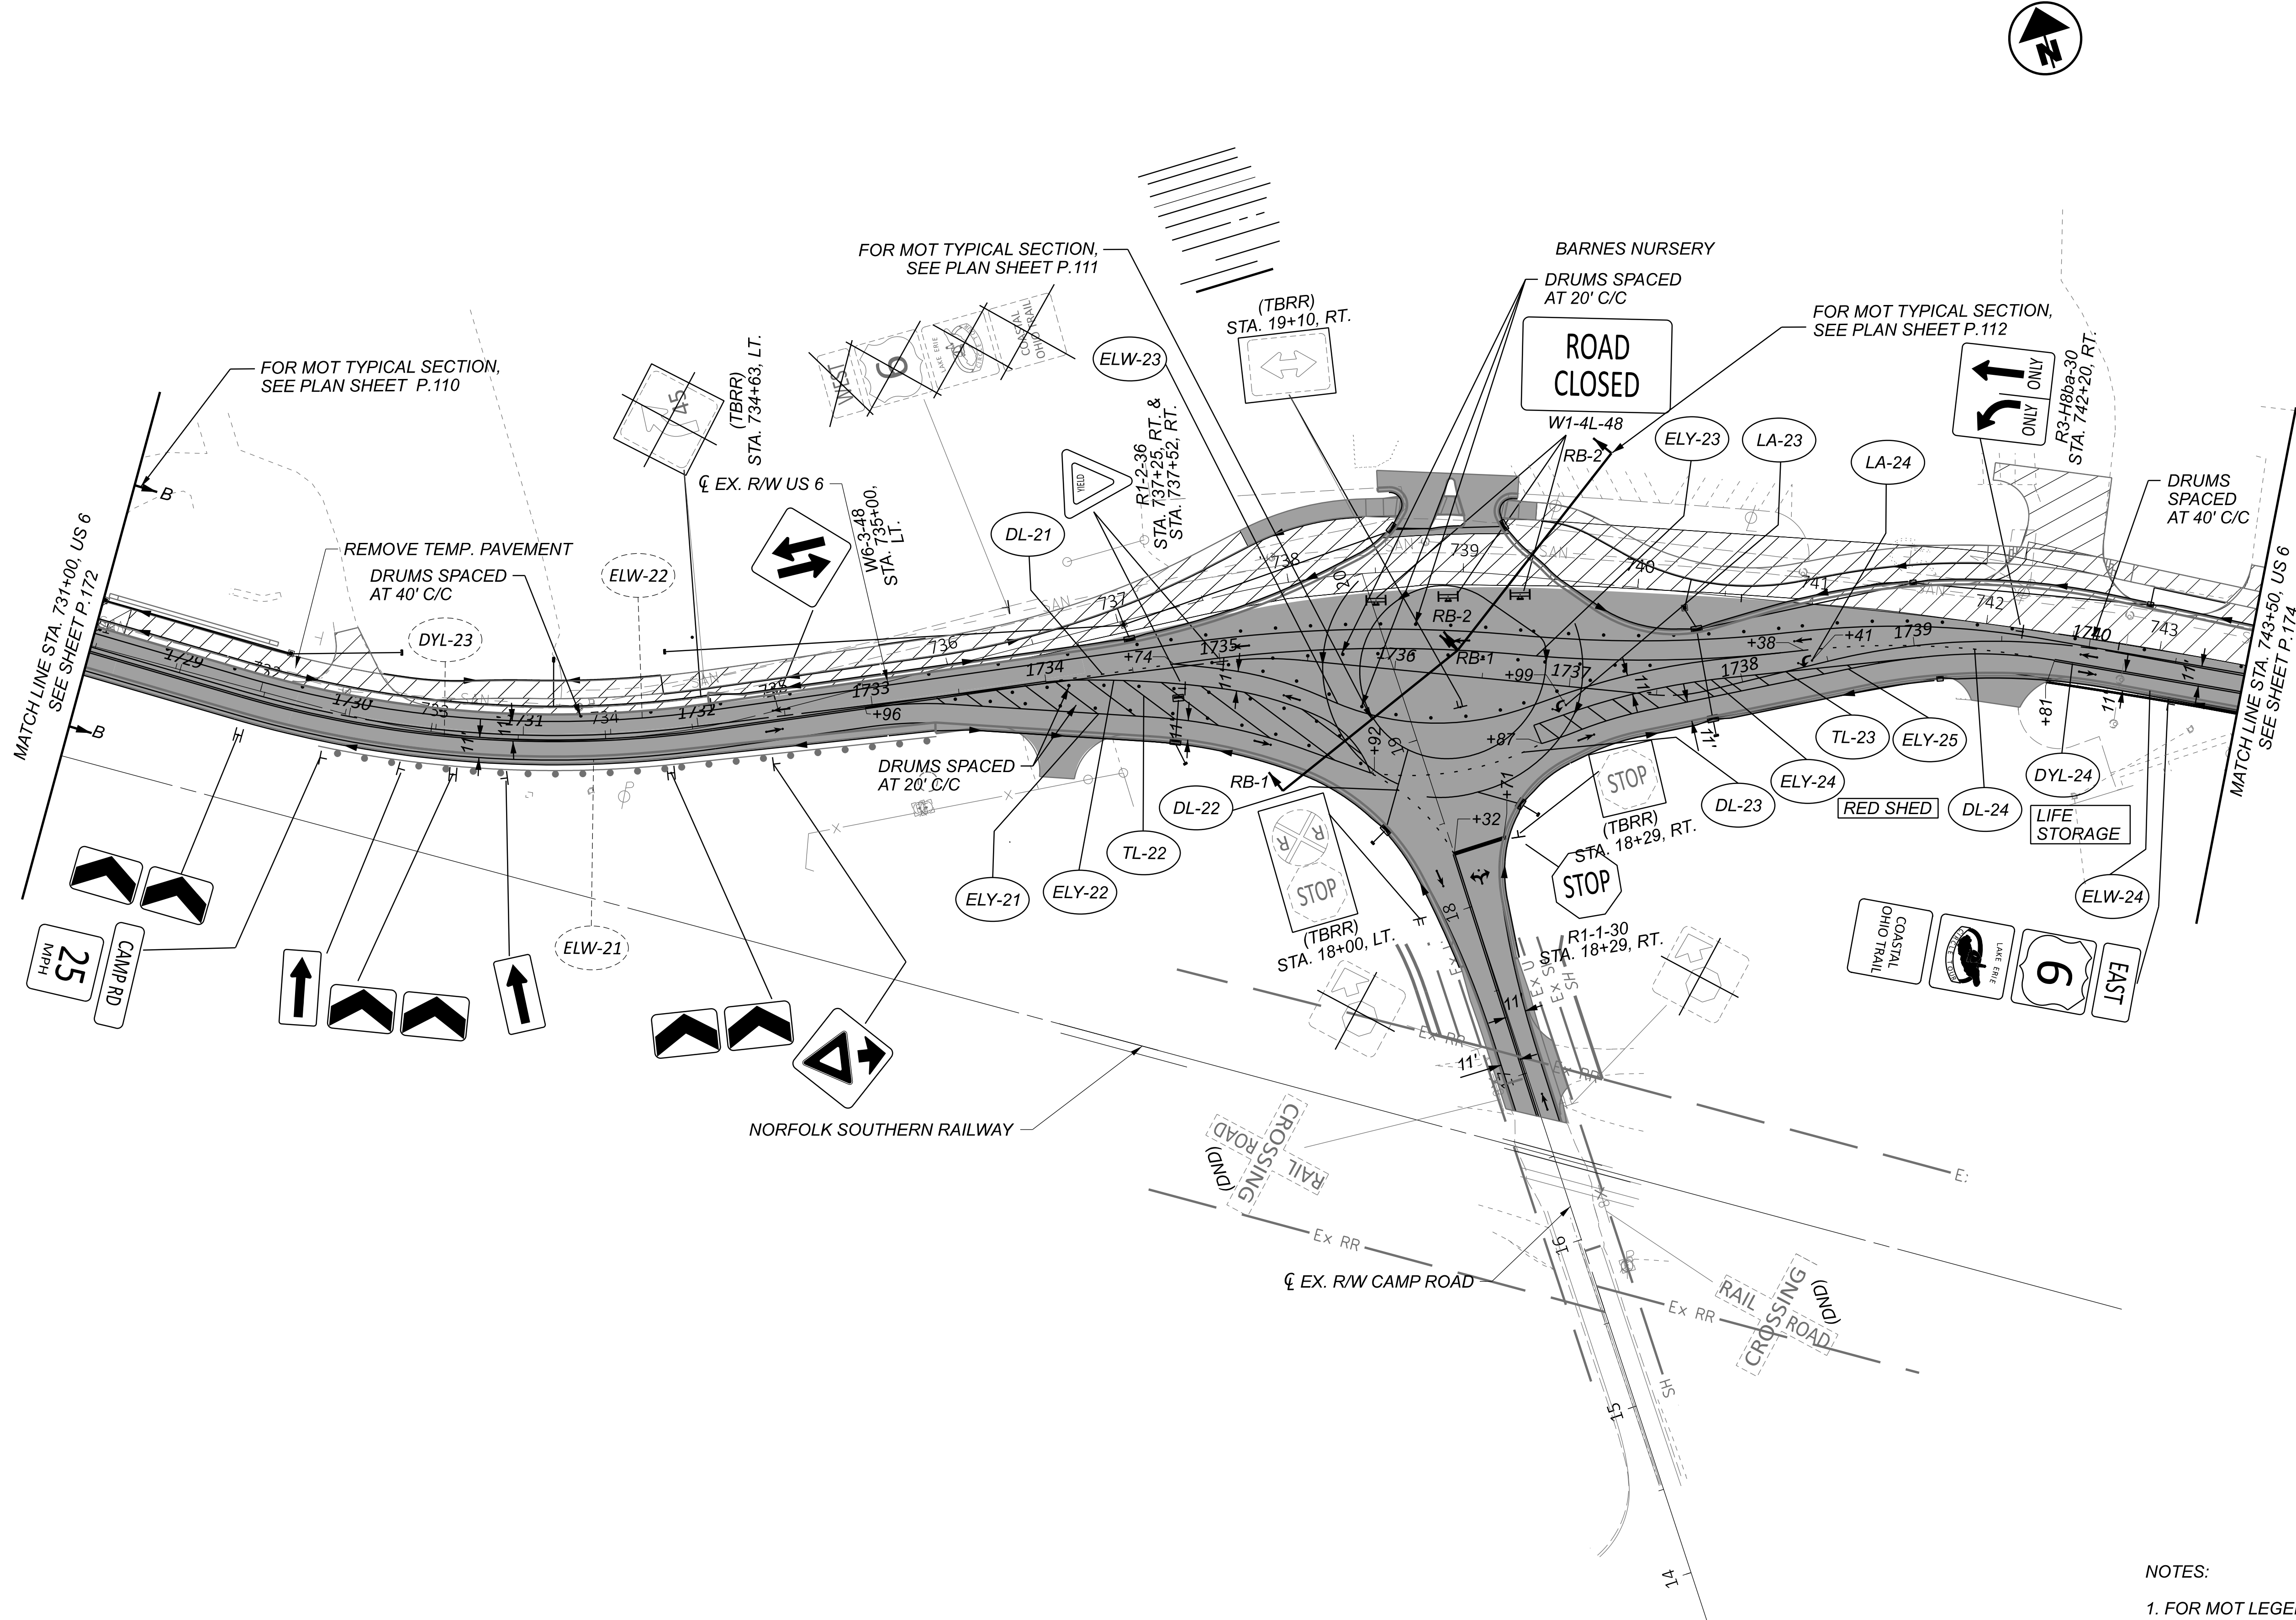

NOTES:
1. FOR MOT LEGEND, SEE SHEET P.067.

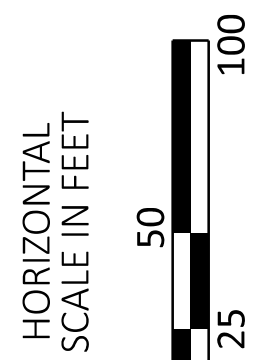


MAINTENANCE OF TRAFFIC - PHASE 2
US 6 - STA. 731+00.00 TO STA. 743+50.00

DESIGN AGENCY	
TRANSYSTEMS 400 W. WATKINSON BLVD., STE. 225 COLUMBUS, OHIO 43215	
DESIGNER	
SSA	
REVIEWER	
SS 02/28/24	
PROJECT ID	
116570	
SHEET	TOTAL
P.176	782

ERI-US 0006-CONNECTIVITY CORRIDOR

MODEL: CLIP_SUP_1 - Plan 15-16 [Sheet] PAPER SIZE: 34x22 (in.) DATE: 6/9/2025 TIME: 1:45:38 PM USER: adlayton
www\lohiodr-pw.bentley.com:ohiodr-pw-02\Documents\01 Active Projects\District 03\Erie\116570402-Engineering_TransSystems\MOT\Sheets\116570_MP002.dgn

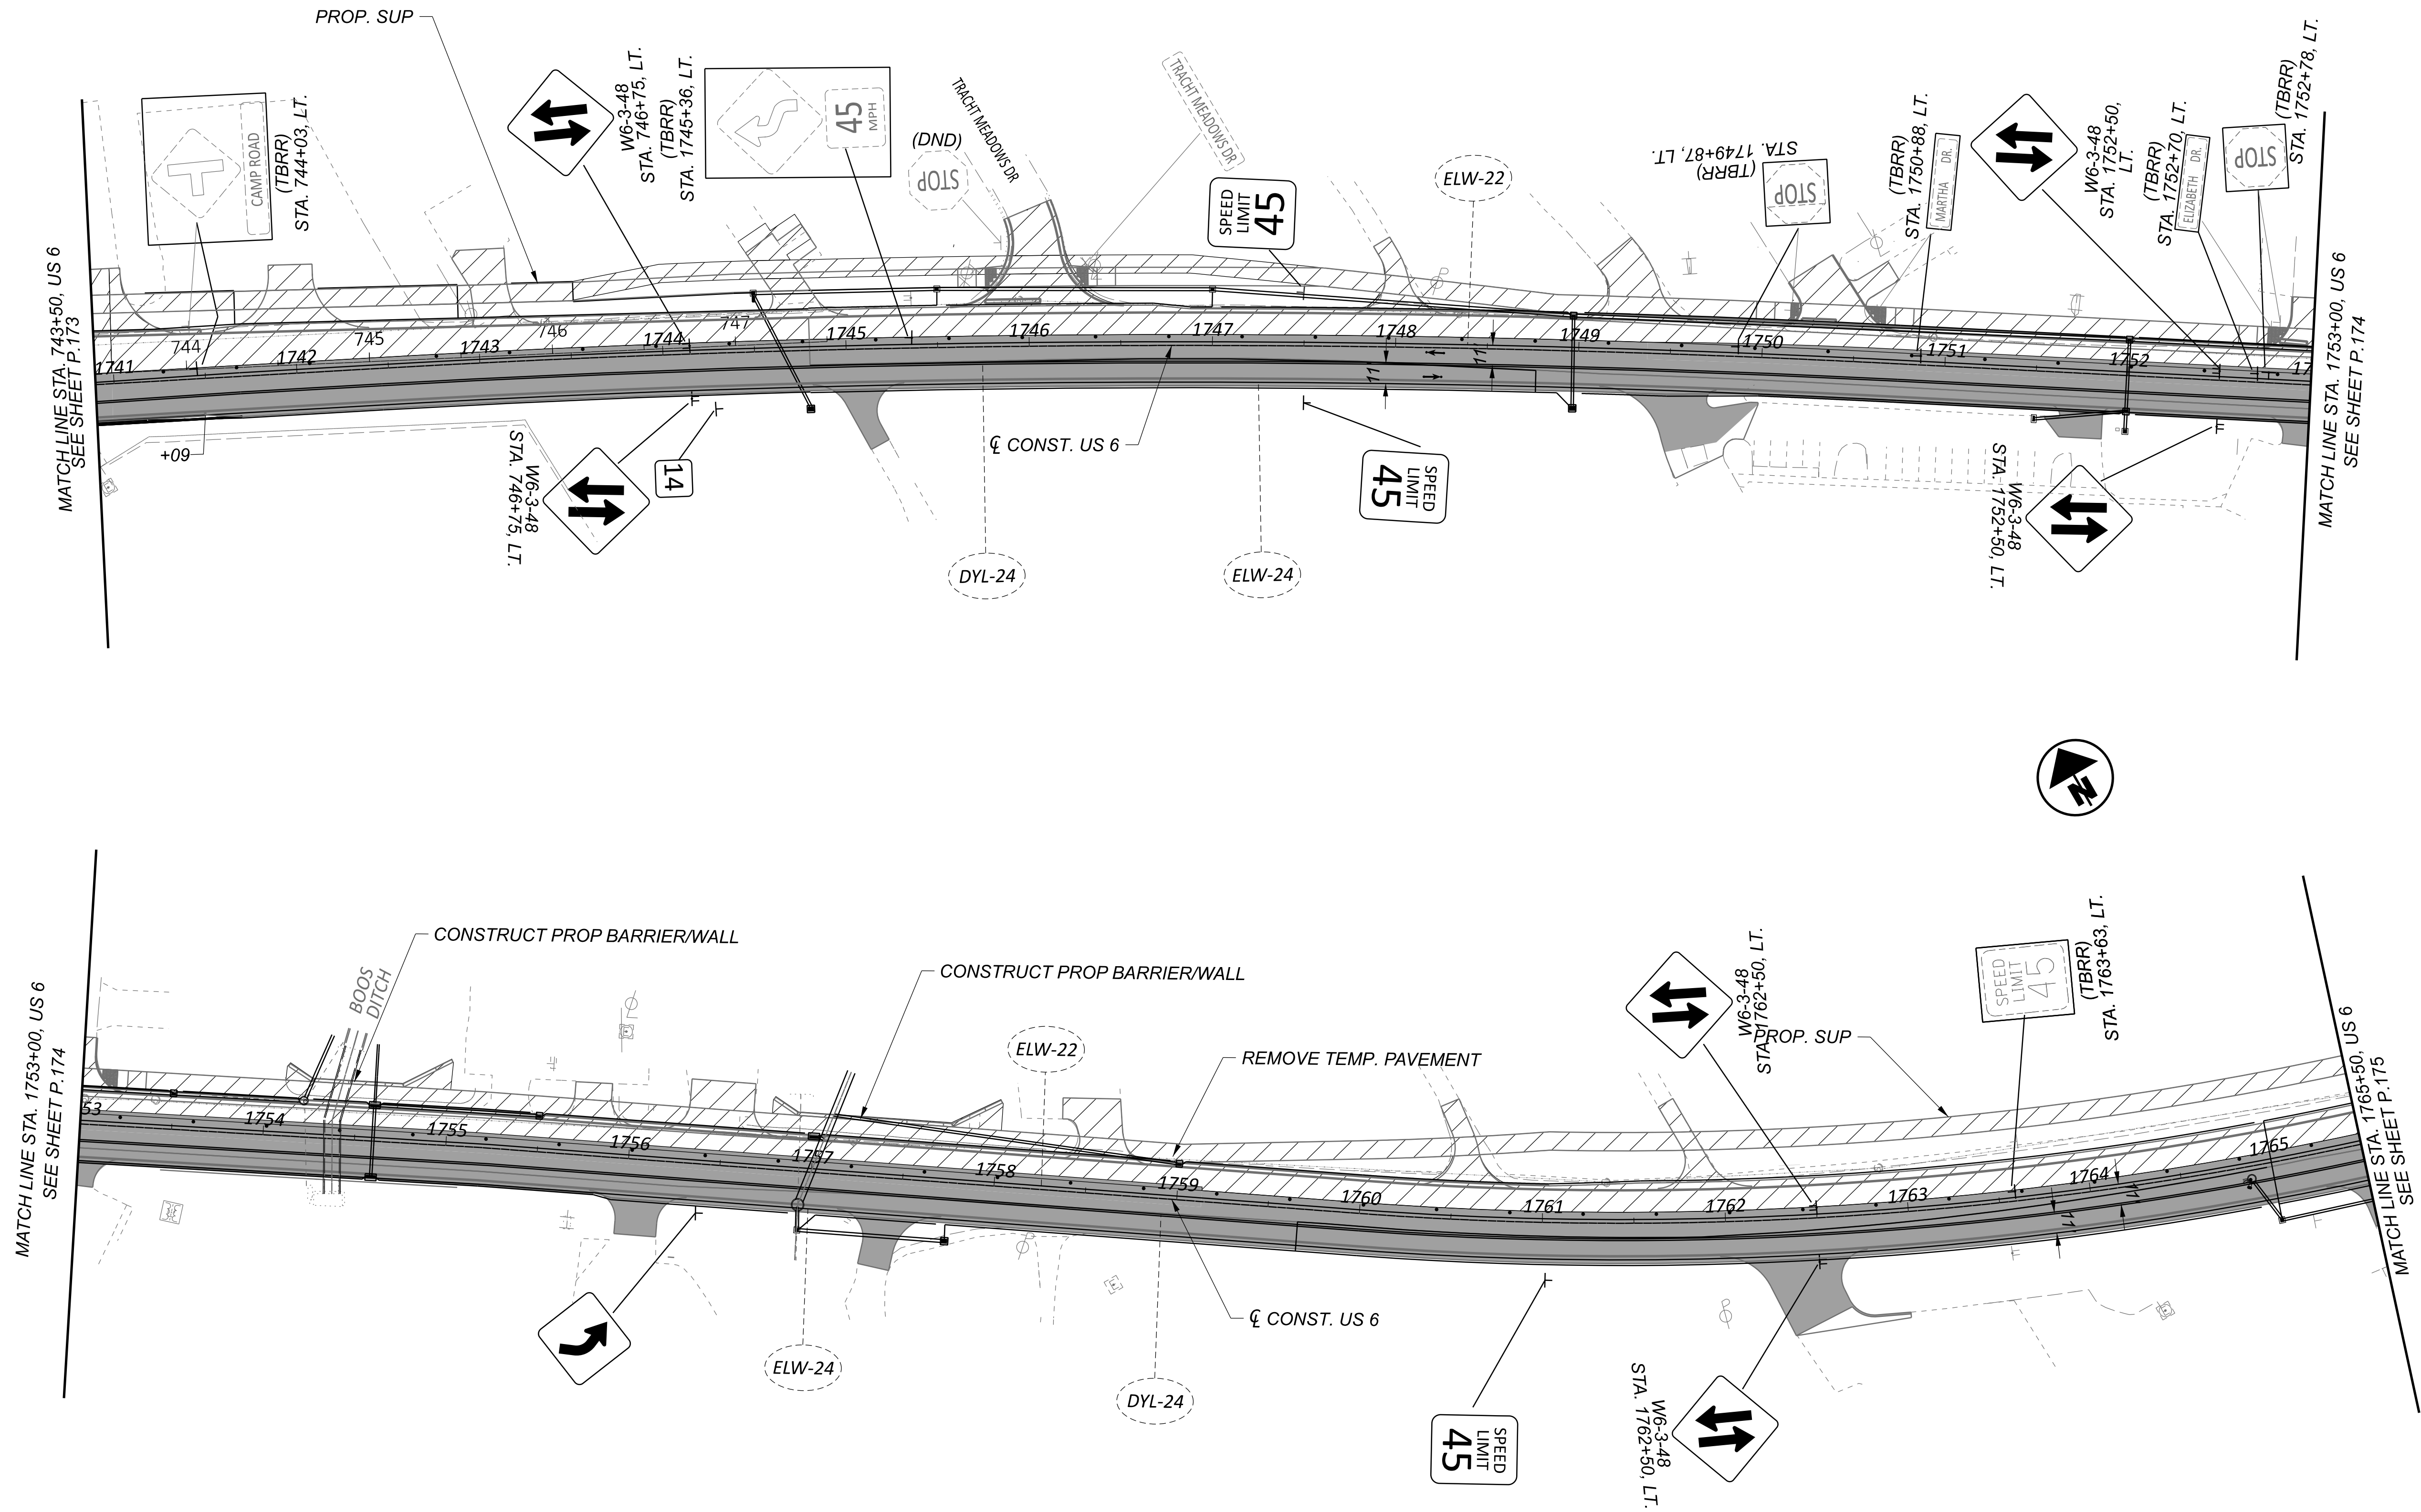

NOTES:

1. FOR MOT LEGEND, SEE SHEET P.067.

DESIGN AGENCY
TRANSYSTEMS
 400 W. NATIONWIDE BLVD., STE. 225
 COLUMBUS, OHIO 43215


DESIGNER
SSA

REVIEWER
SS 02/28/24

PROJECT ID
116570


SHEET TOTAL
P.177 | 782

MAINTENANCE OF TRAFFIC - PHASE 2
US 6 - EX. US 6 STA. 743+50.00 TO CONST. US 6 STA. 1765+50.00

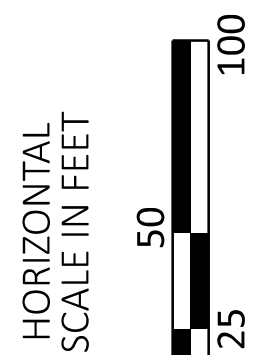

ERI-US 0006-CONNECTIVITY CORRIDOR

MODEL: CLP_SUP 1 - Plan 17-18 [Sheet] PAPER SIZE: 34x22 (in.) DATE: 6/9/2025 TIME: 1:45:42 PM USER: adalton
pw:\hohidow-pw.bentley.com:ohiodor-pw-02\Documents\01 Active Projects\District 03\Ere\115670402-Engineering_TransSystems\WOT\Sheets\115670402-MP002.dgn

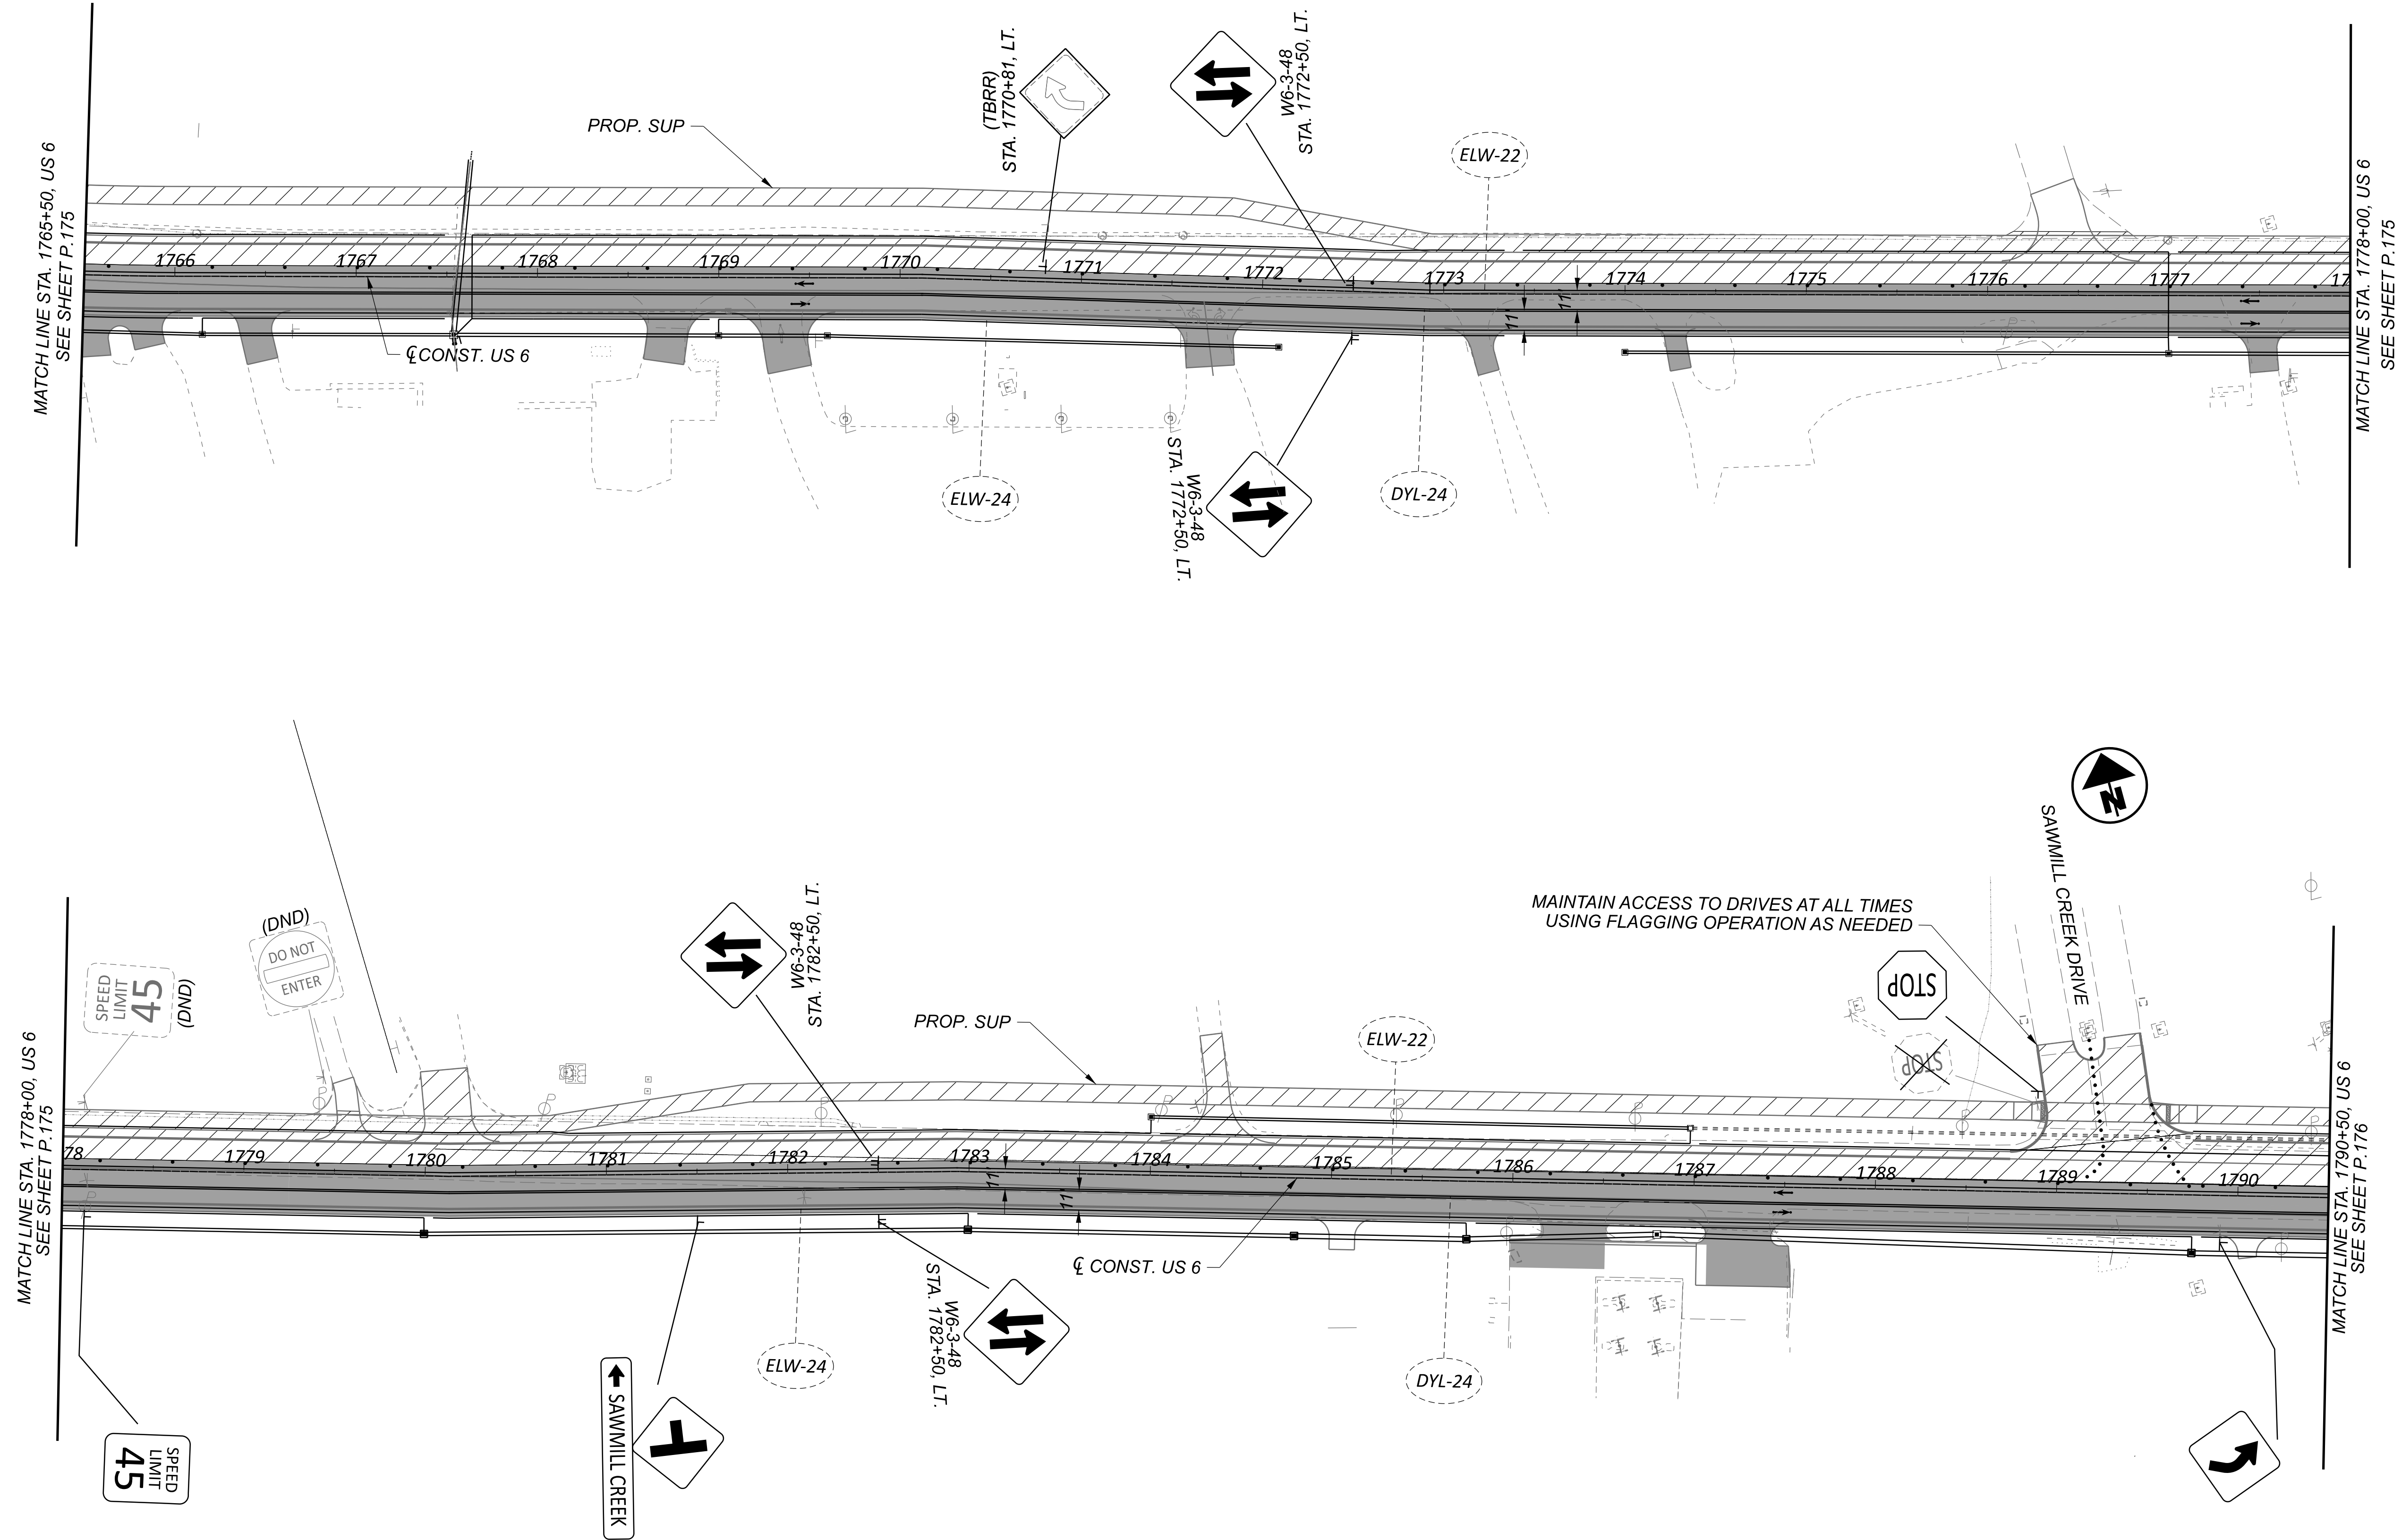

NOTES:


1. FOR MOT LEGEND, SEE SHEET P.067.

DESIGN AGENCY

TRANSYSTEMS
4400 W. NATIONWIDE BLVD., STE 225
COLUMBUS, OHIO 43215


DESIGNER	
SSA	
REVIEWER	
SS	02/28/24
PROJECT ID	
116570	
SHEET	TOTAL
P.178	782

MAINTENANCE OF TRAFFIC - PHASE 2
US 6 - STA. 1765+50.00 TO STA. 1790+50.00

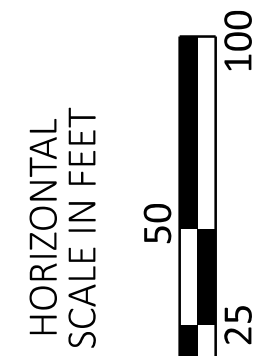

ERI-US 0006-CONNECTIVITY CORRIDOR


MODEL: CLIP_SUP 1 - Plan 19 [Sheet] PAPER SIZE: 34x22 (in.) DATE: 6/9/2025 TIME: 1:45:46 PM USER: adlayton
pw:\ohiodot-pw.bentley.com\ohiodot-pw-02\Documents\01 Active Projects\District 03\ERI\116570\402-Engineering_Transystems\MOT\Sheets\116570_MP002.dgn

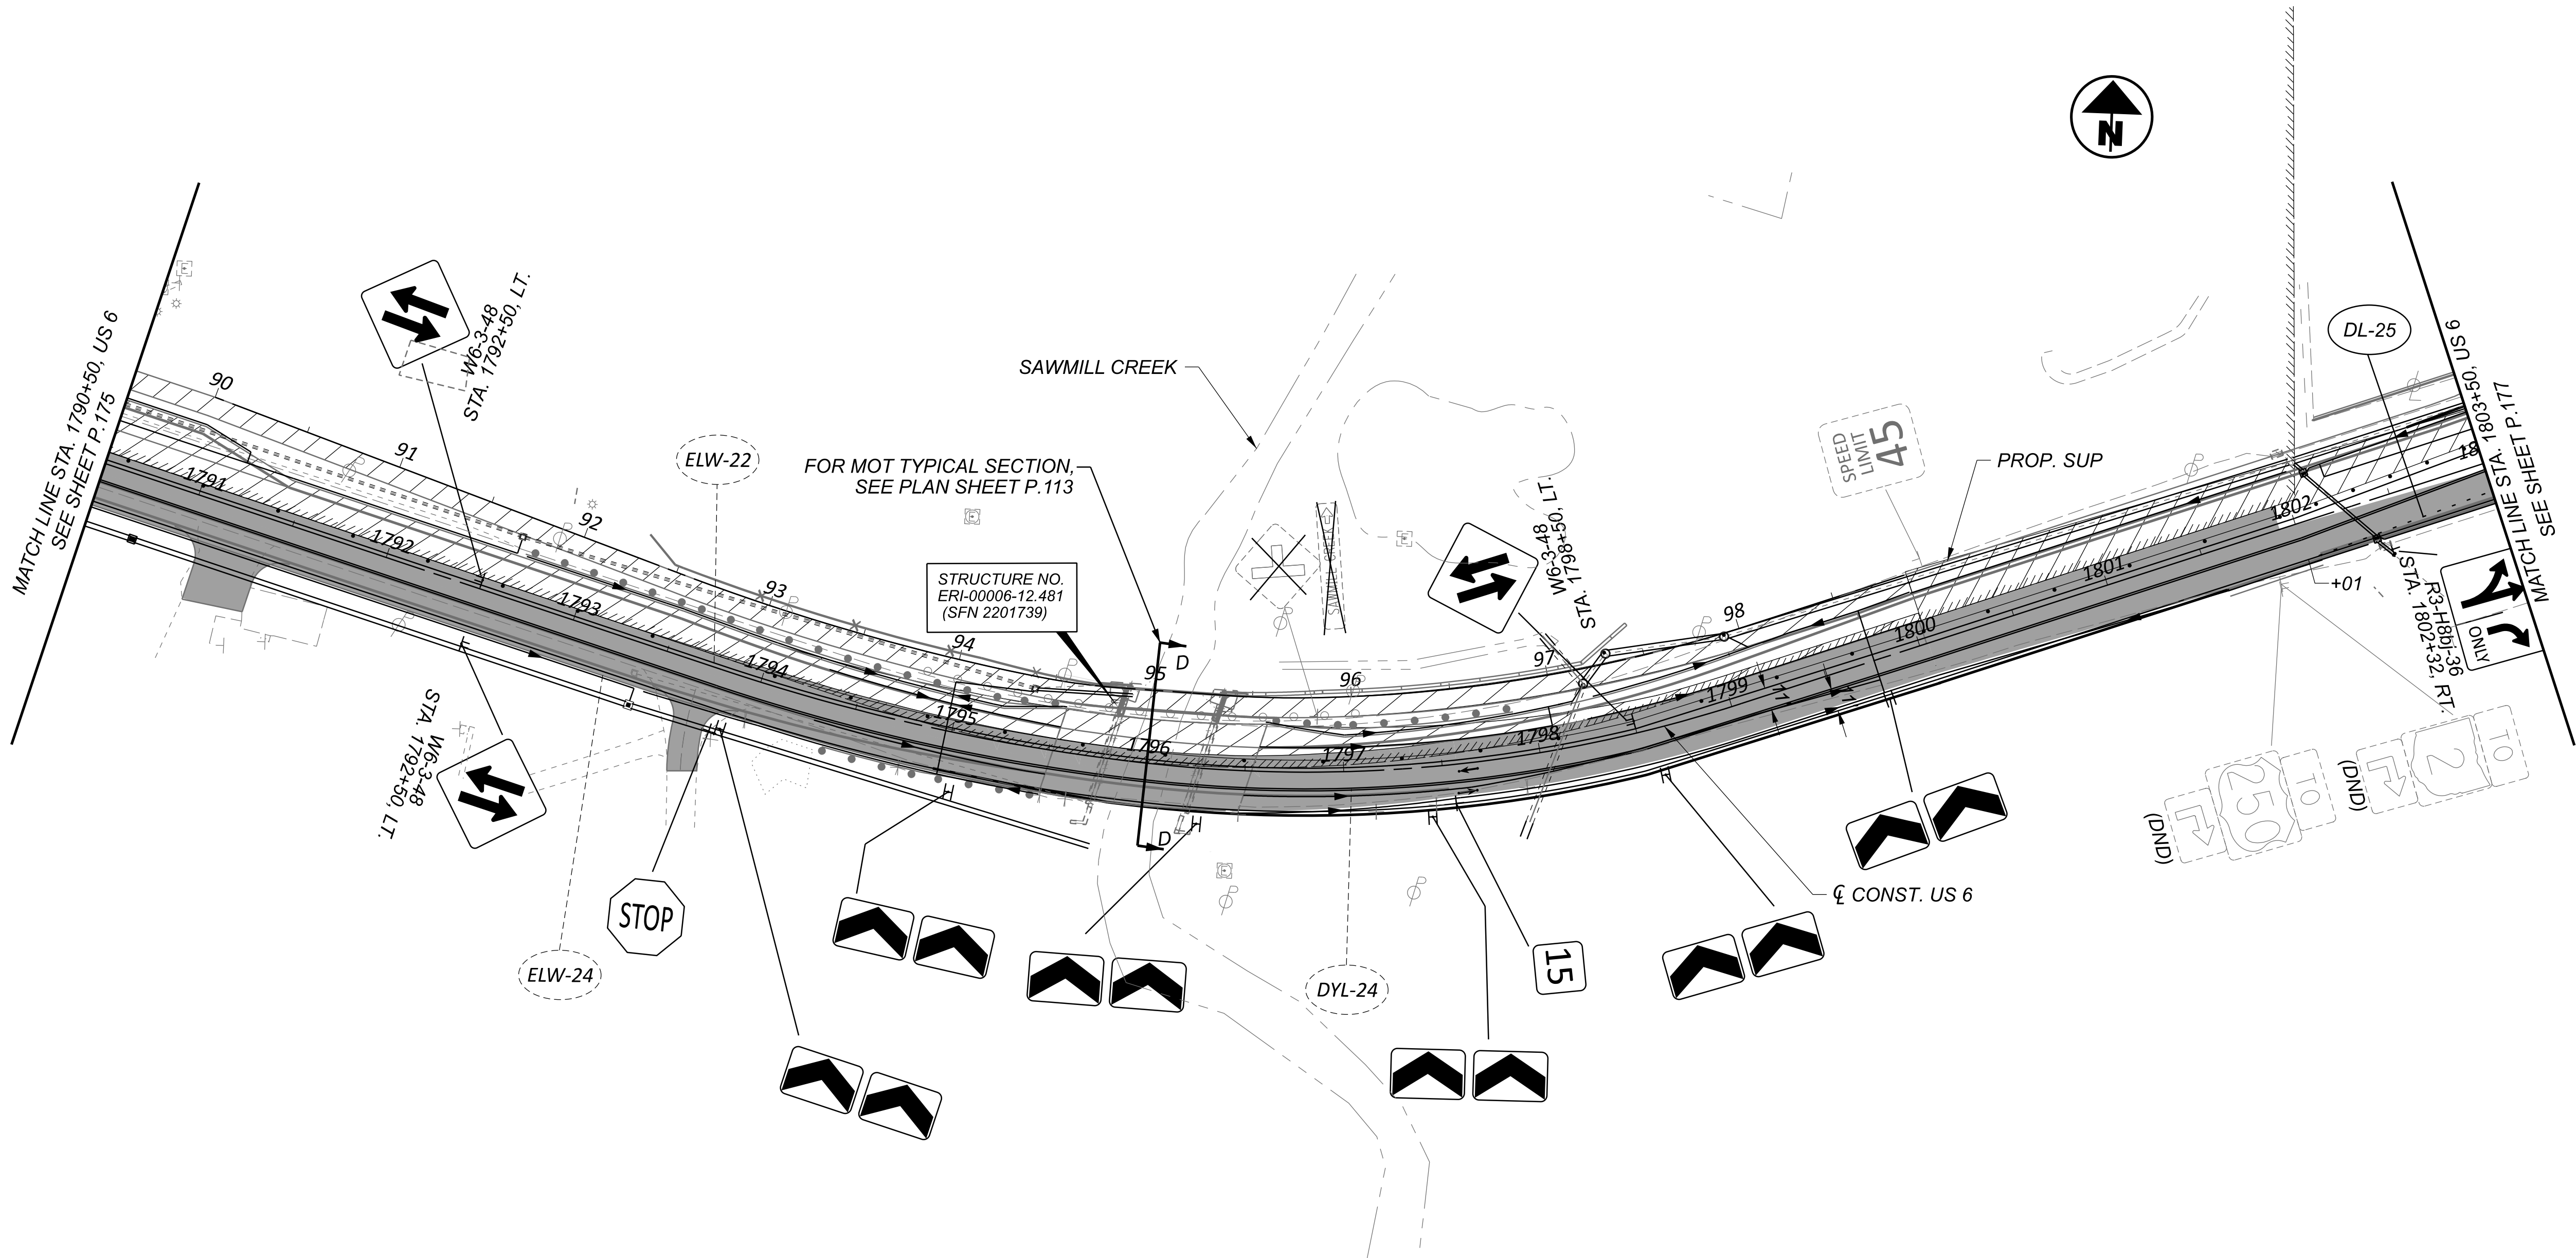

NOTES:
1. FOR MOT LEGEND, SEE SHEET P.067.


TRANSYSTEMS 400 W. WATSONWIDE BLVD., STE. 225 COLUMBUS, OHIO 43215	
DESIGN AGENCY	
DESIGNER	SSA
REVIEWER	SS
PROJECT ID	02/28/24
SHEET	116570
P.179	TOTAL 782

MAINTENANCE OF TRAFFIC - PHASE 2
US - 6 STA. 1790+50.00 TO STA. 1803+00.00

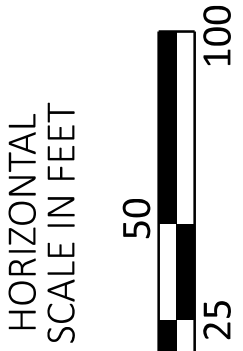

ERI-US 0006-CONNECTIVITY CORRIDOR

MODEL: CLP_SUP 2 - Plan 20 [Sheet] PAPERSIZE: 34x22 (in.) DATE: 6/9/2025 TIME: 1:45:49 PM USER: adlayon
 pw://ohiodir-pw.bentley.com:ohiodir-pw-02/Documents/01 Active Projects/District 03/Ere/115670402-Engineering_TransSystems/MOT/Sheets/115670_MP002.dgn

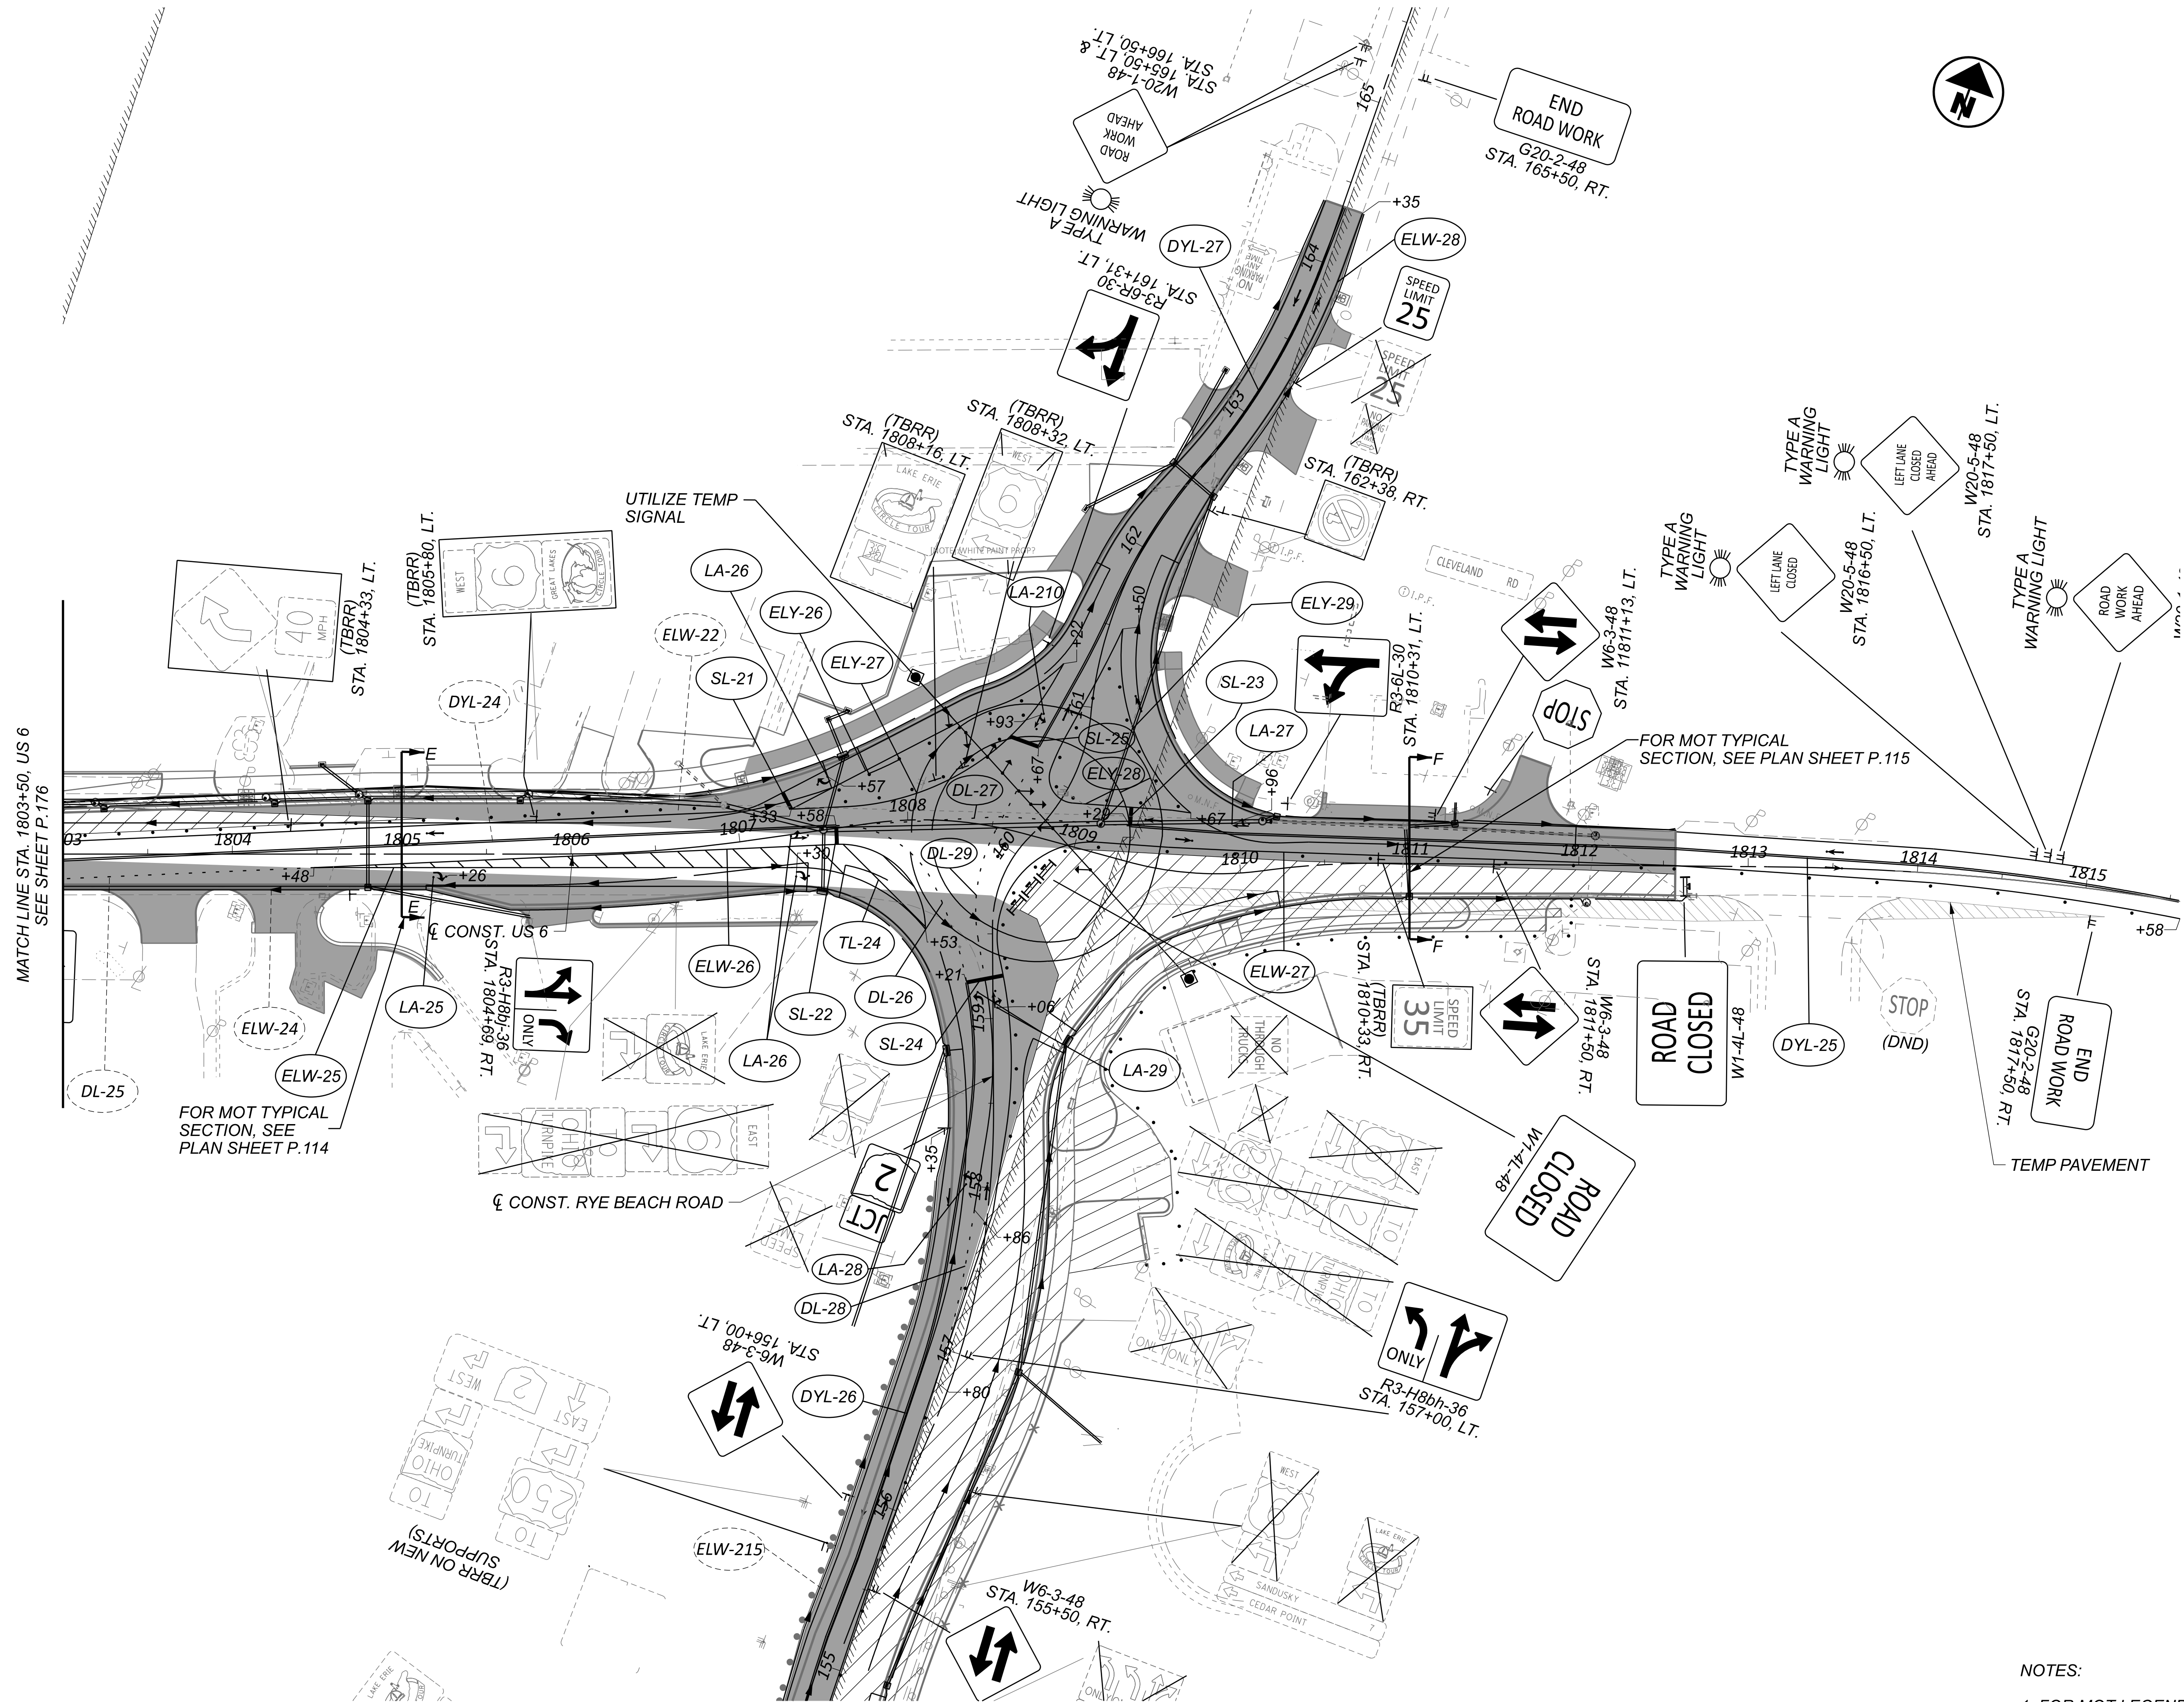

NOTES:

1. FOR MOT LEGEND, SEE SHEET P.067.

TRANSYSTEMS
400 W. NATIONWIDE BLVD., STE 225
COLUMBUS, OHIO 43215


DESIGNER
SSA

REVIEWER
SS 02/28/24

PROJECT ID
116570


SHEET TOTAL
P.180 | 782

MAINTENANCE OF TRAFFIC - PHASE 2
US 6 - STA. 1803+00.00 TO END PROJECT

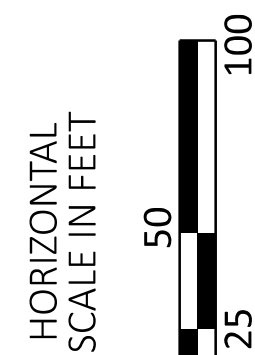


ERI-US 0006-CONNECTIVITY CORRIDOR

MODEL: CLP_SUP 2 - Plan 21 [Sheet] PAPER SIZE: 34x22 (in.) DATE: 6/9/2025 TIME: 1:45:51 PM USER: adlayton
pw:\ohiodot-pw.bentley.com\ohiodot-pw-02\Documents\01 Active Projects\District 03\Erie\116570\402-Engineering_TransSystems\WOT\Sheets\116570_MP002.dgn

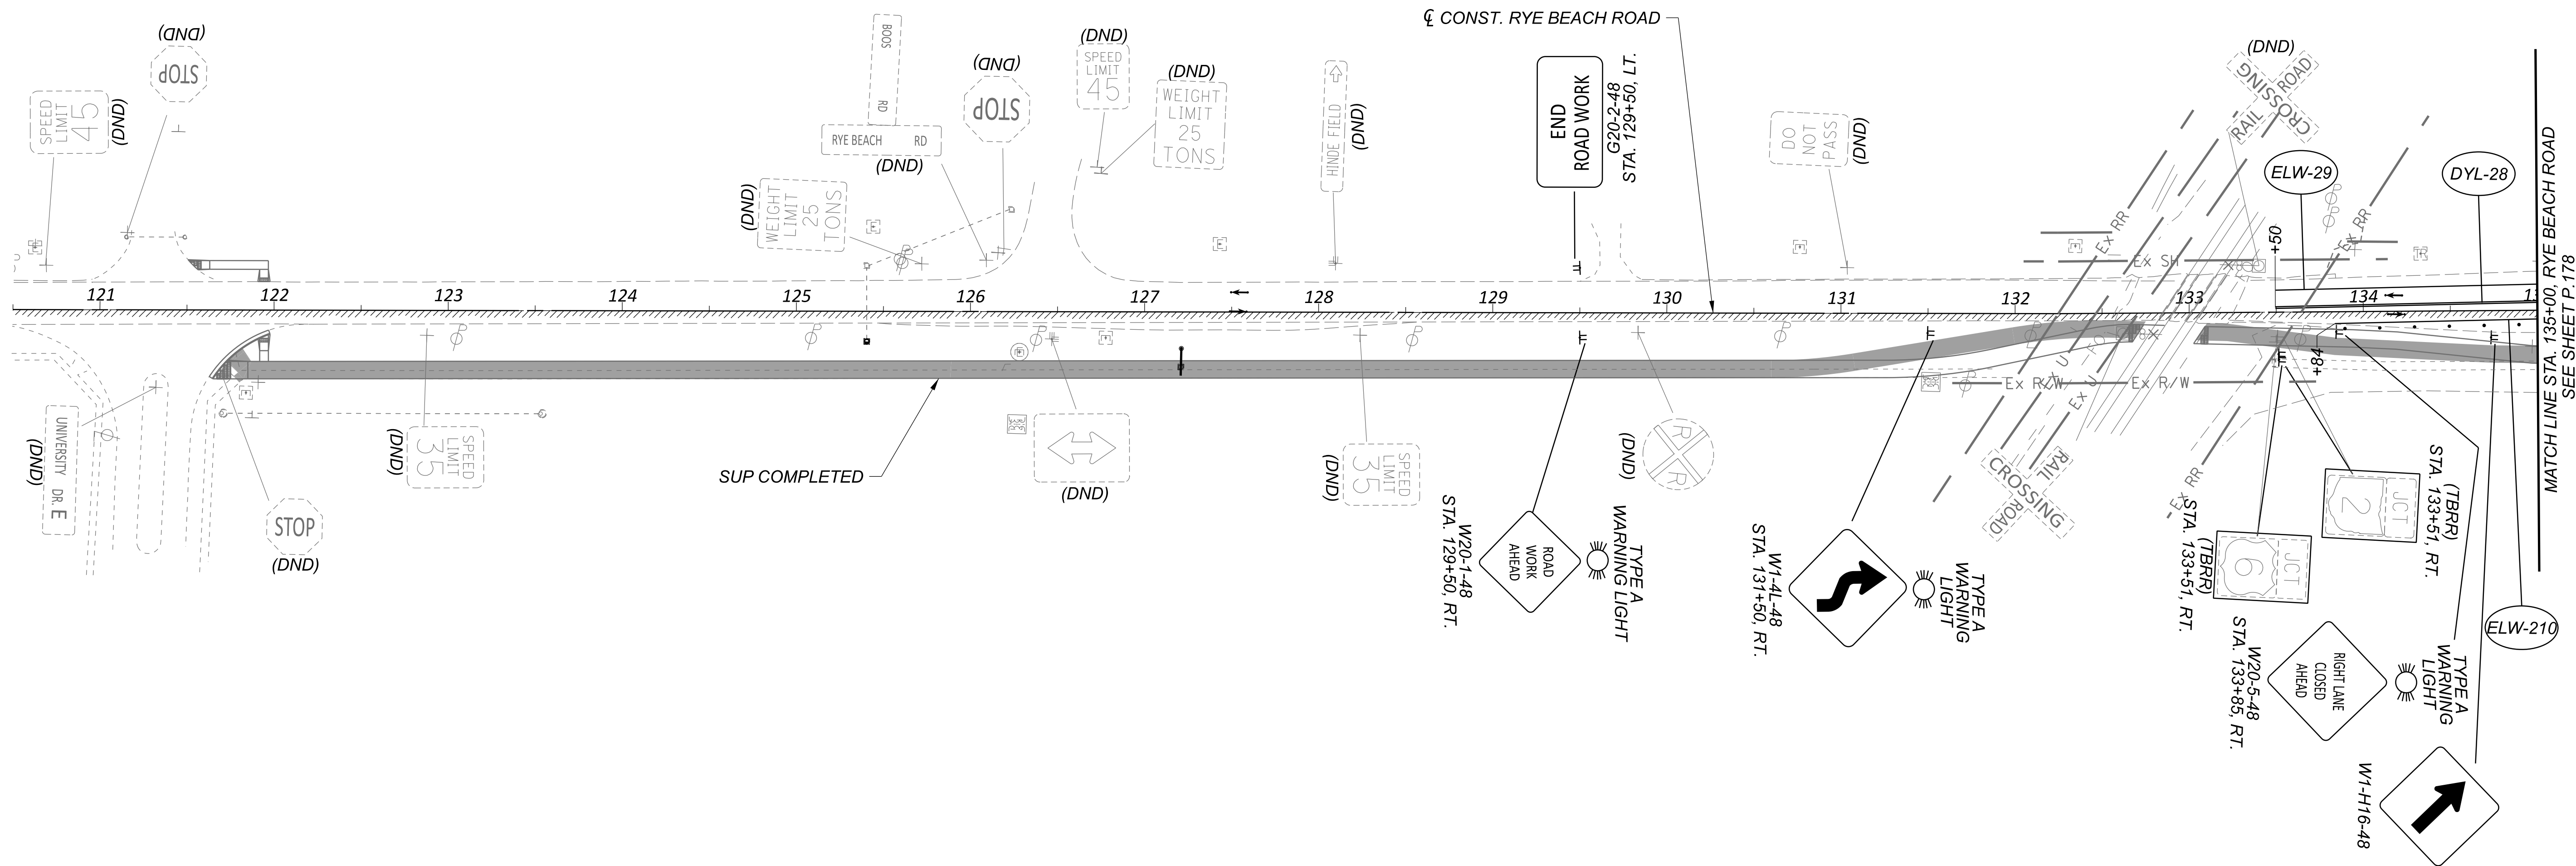

NOTES:

1. FOR MOT LEGEND, SEE SHEET P.067.

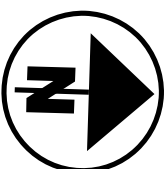

MAINTENANCE OF TRAFFIC - PHASE 2
RYE BEACH ROAD - BEGIN PROJECT TO STA. 135+00.00

DESIGN AGENCY

TRANSYSTEMS
400 W. NATIONWIDE BLVD., STE 225
COLUMBUS, OHIO 43215

DESIGNER
SSA

REVIEWER
SS 02/28,

PROJECT ID
116570


SHEET	TOTAL
P.181	78

HORIZONTAL
SCALE IN FEET




0 50 100

25


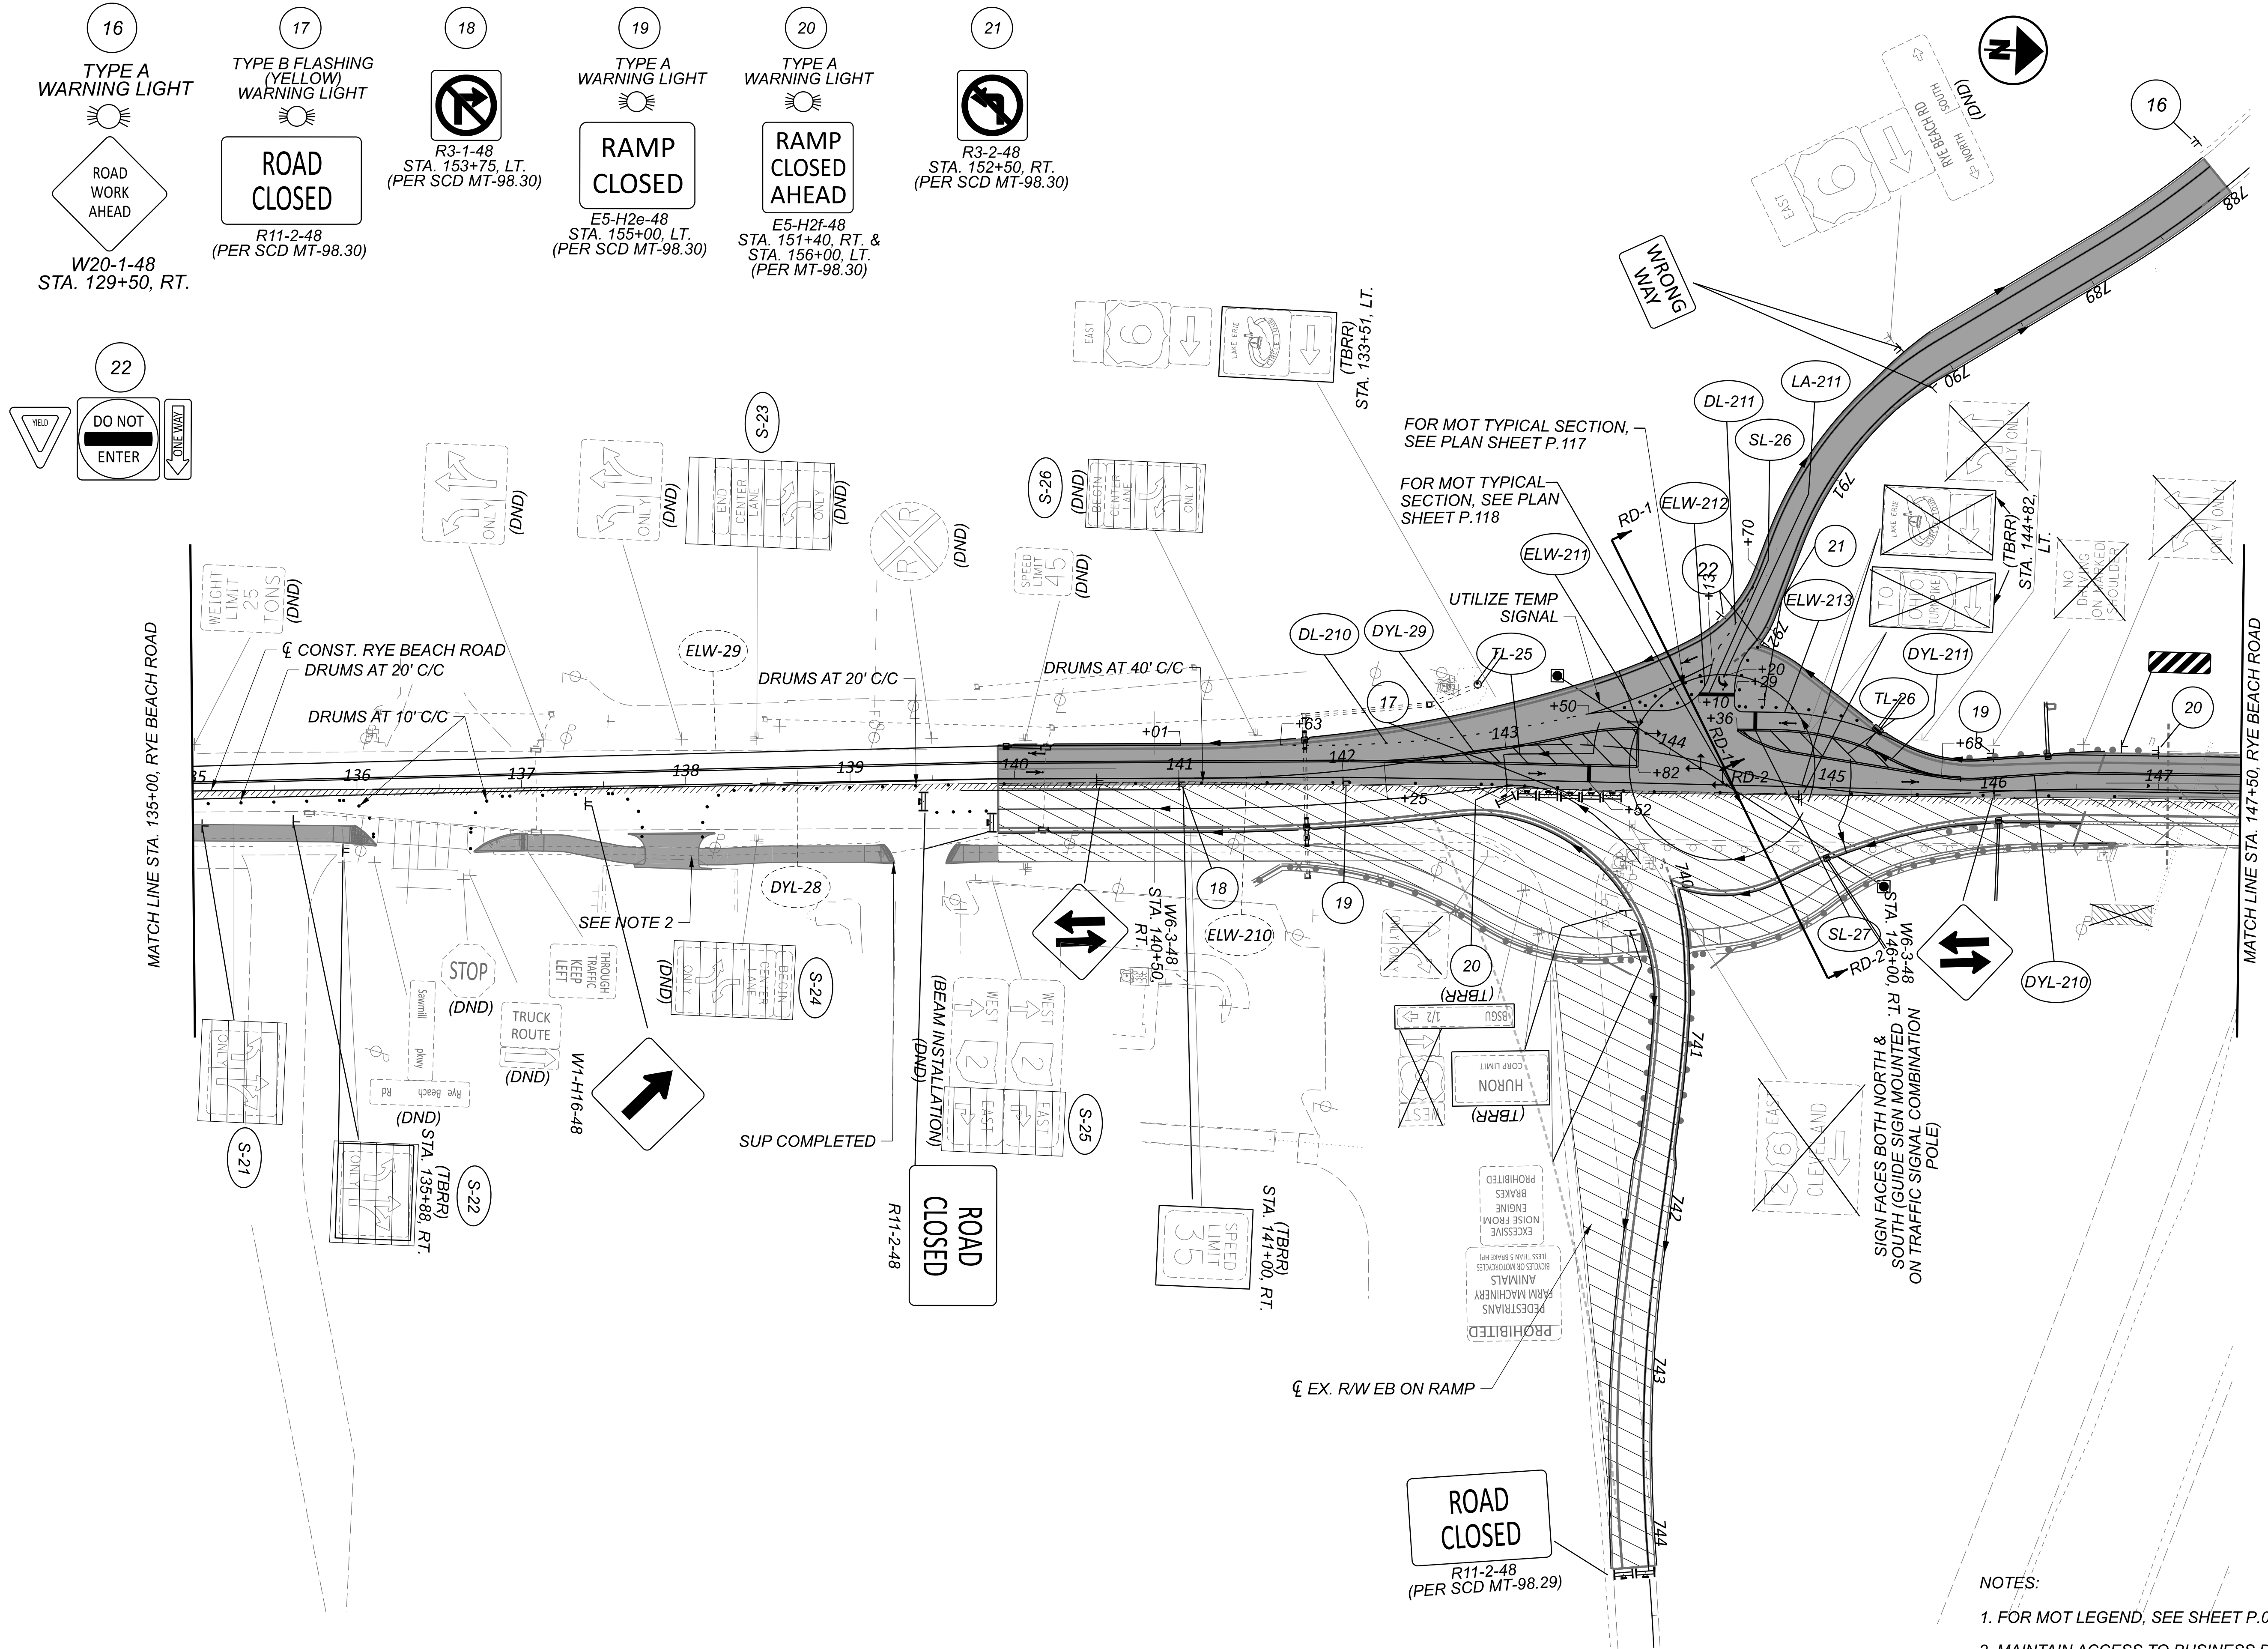


- NOTES:
1. FOR MOT LEGEND, SEE SHEET P.067.
 2. MAINTAIN ACCESS TO BUSINESS DRIVES AT ALL TIMES.

MAINTENANCE OF TRAFFIC - PHASE 2
RYE BEACH ROAD - STA. 135+00.00 TO STA. 147+50.00

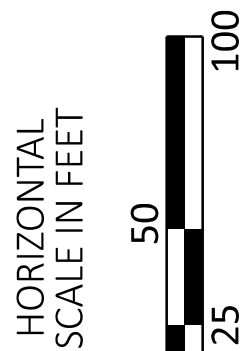

DESIGN AGENCY	
TRANSYSTEMS 400 W. WATSONWIDE BLVD., STE. 225 COLUMBUS, OHIO 43215	
DESIGNER	
SSA	
REVIEWER	
SS 02/28/24	
PROJECT ID	
116570	
SHEET	
P.182	TOTAL 782

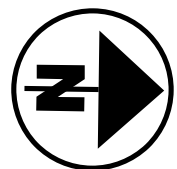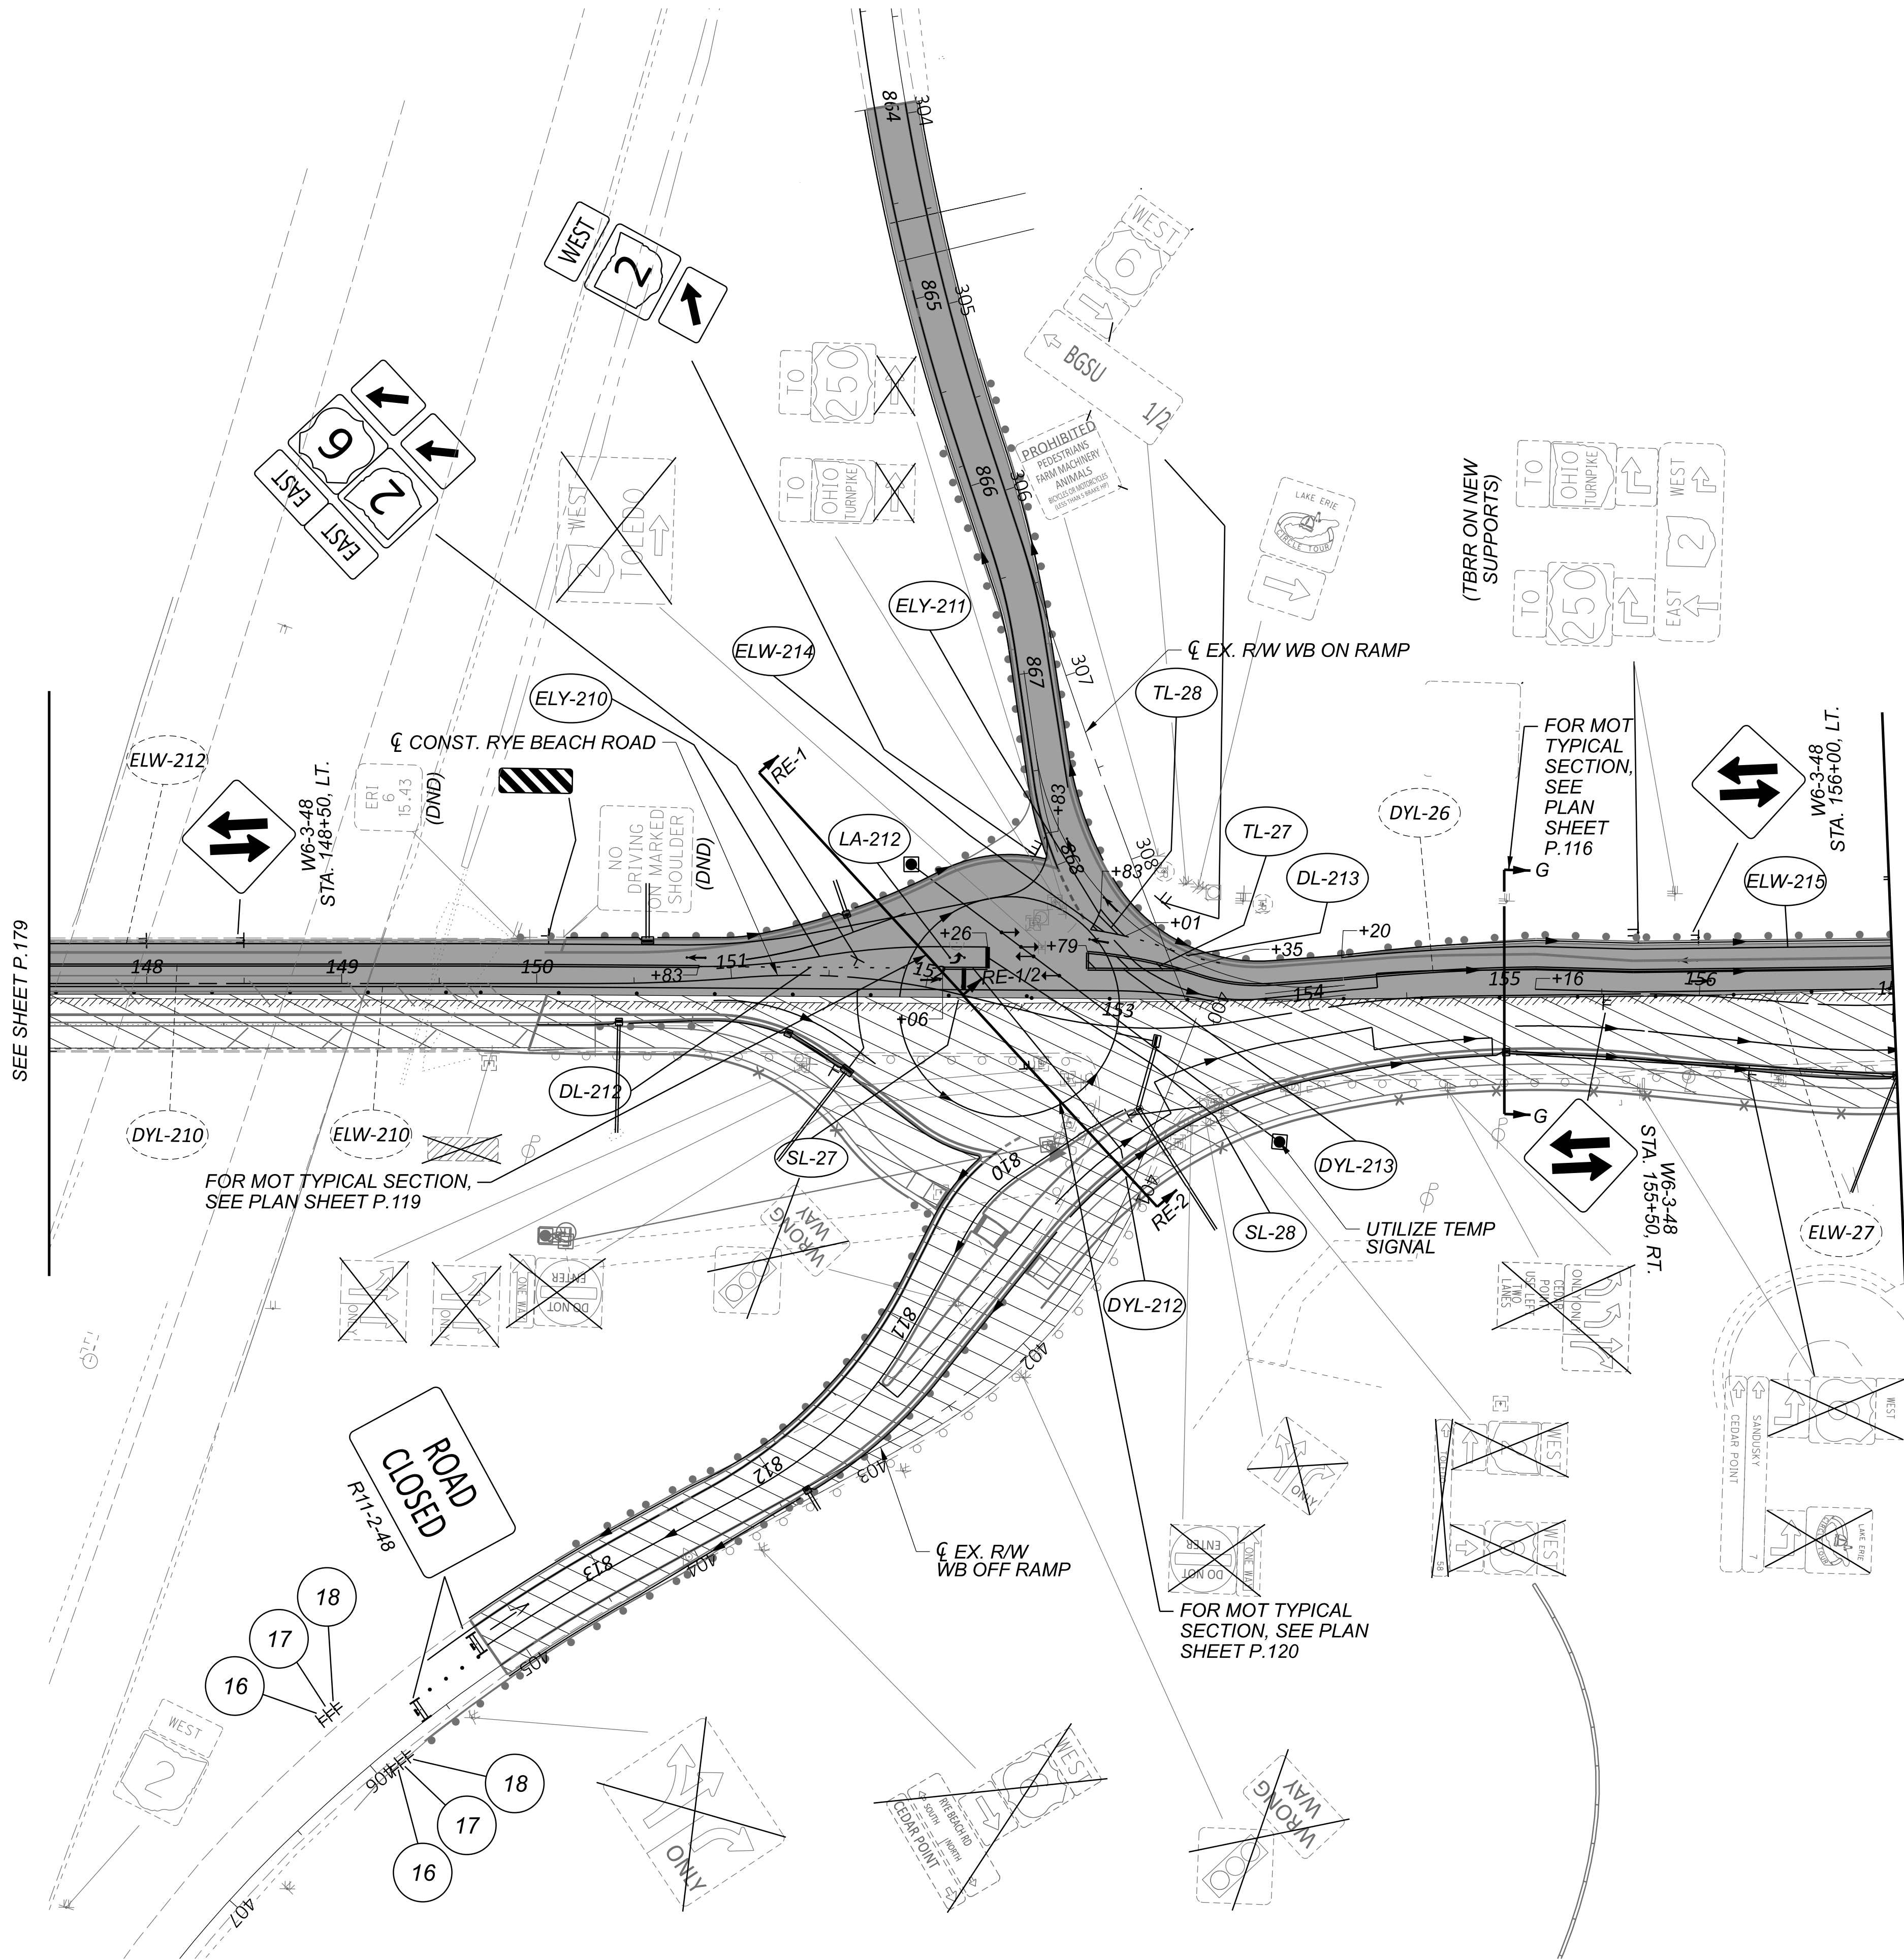

- 16
TYPE A
WARNING LIGHT


ROAD
WORK
AHEAD
W20-1-48
(PER SCD MT-98.29)
- 17
TYPE A
WARNING LIGHT


EXIT
CLOSED
AHEAD
E5-H2c-48
(PER SCD MT-98.29)
- 18
EXIT
CLOSED
E5-2a-48
(PER SCD MT-98.29)

NOTES:
1. FOR MOT LEGEND, SEE SHEET P.067.


MAINTENANCE OF TRAFFIC - PHASE 2
RYE BEACH ROAD - STA. 147+50.00 TO STA. 157+00.00

DESIGN AGENCY	TRANSYSTEMS 400 W. WATSON BLVD., STE. 225 COLUMBUS, OHIO 43215
DESIGNER	SSA
REVIEWER	SS 02/28/24
PROJECT ID	116570
SHEET	P.183
TOTAL	782

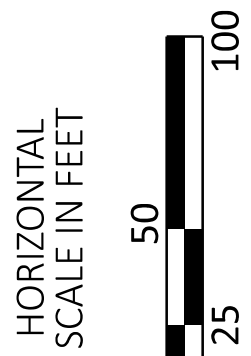

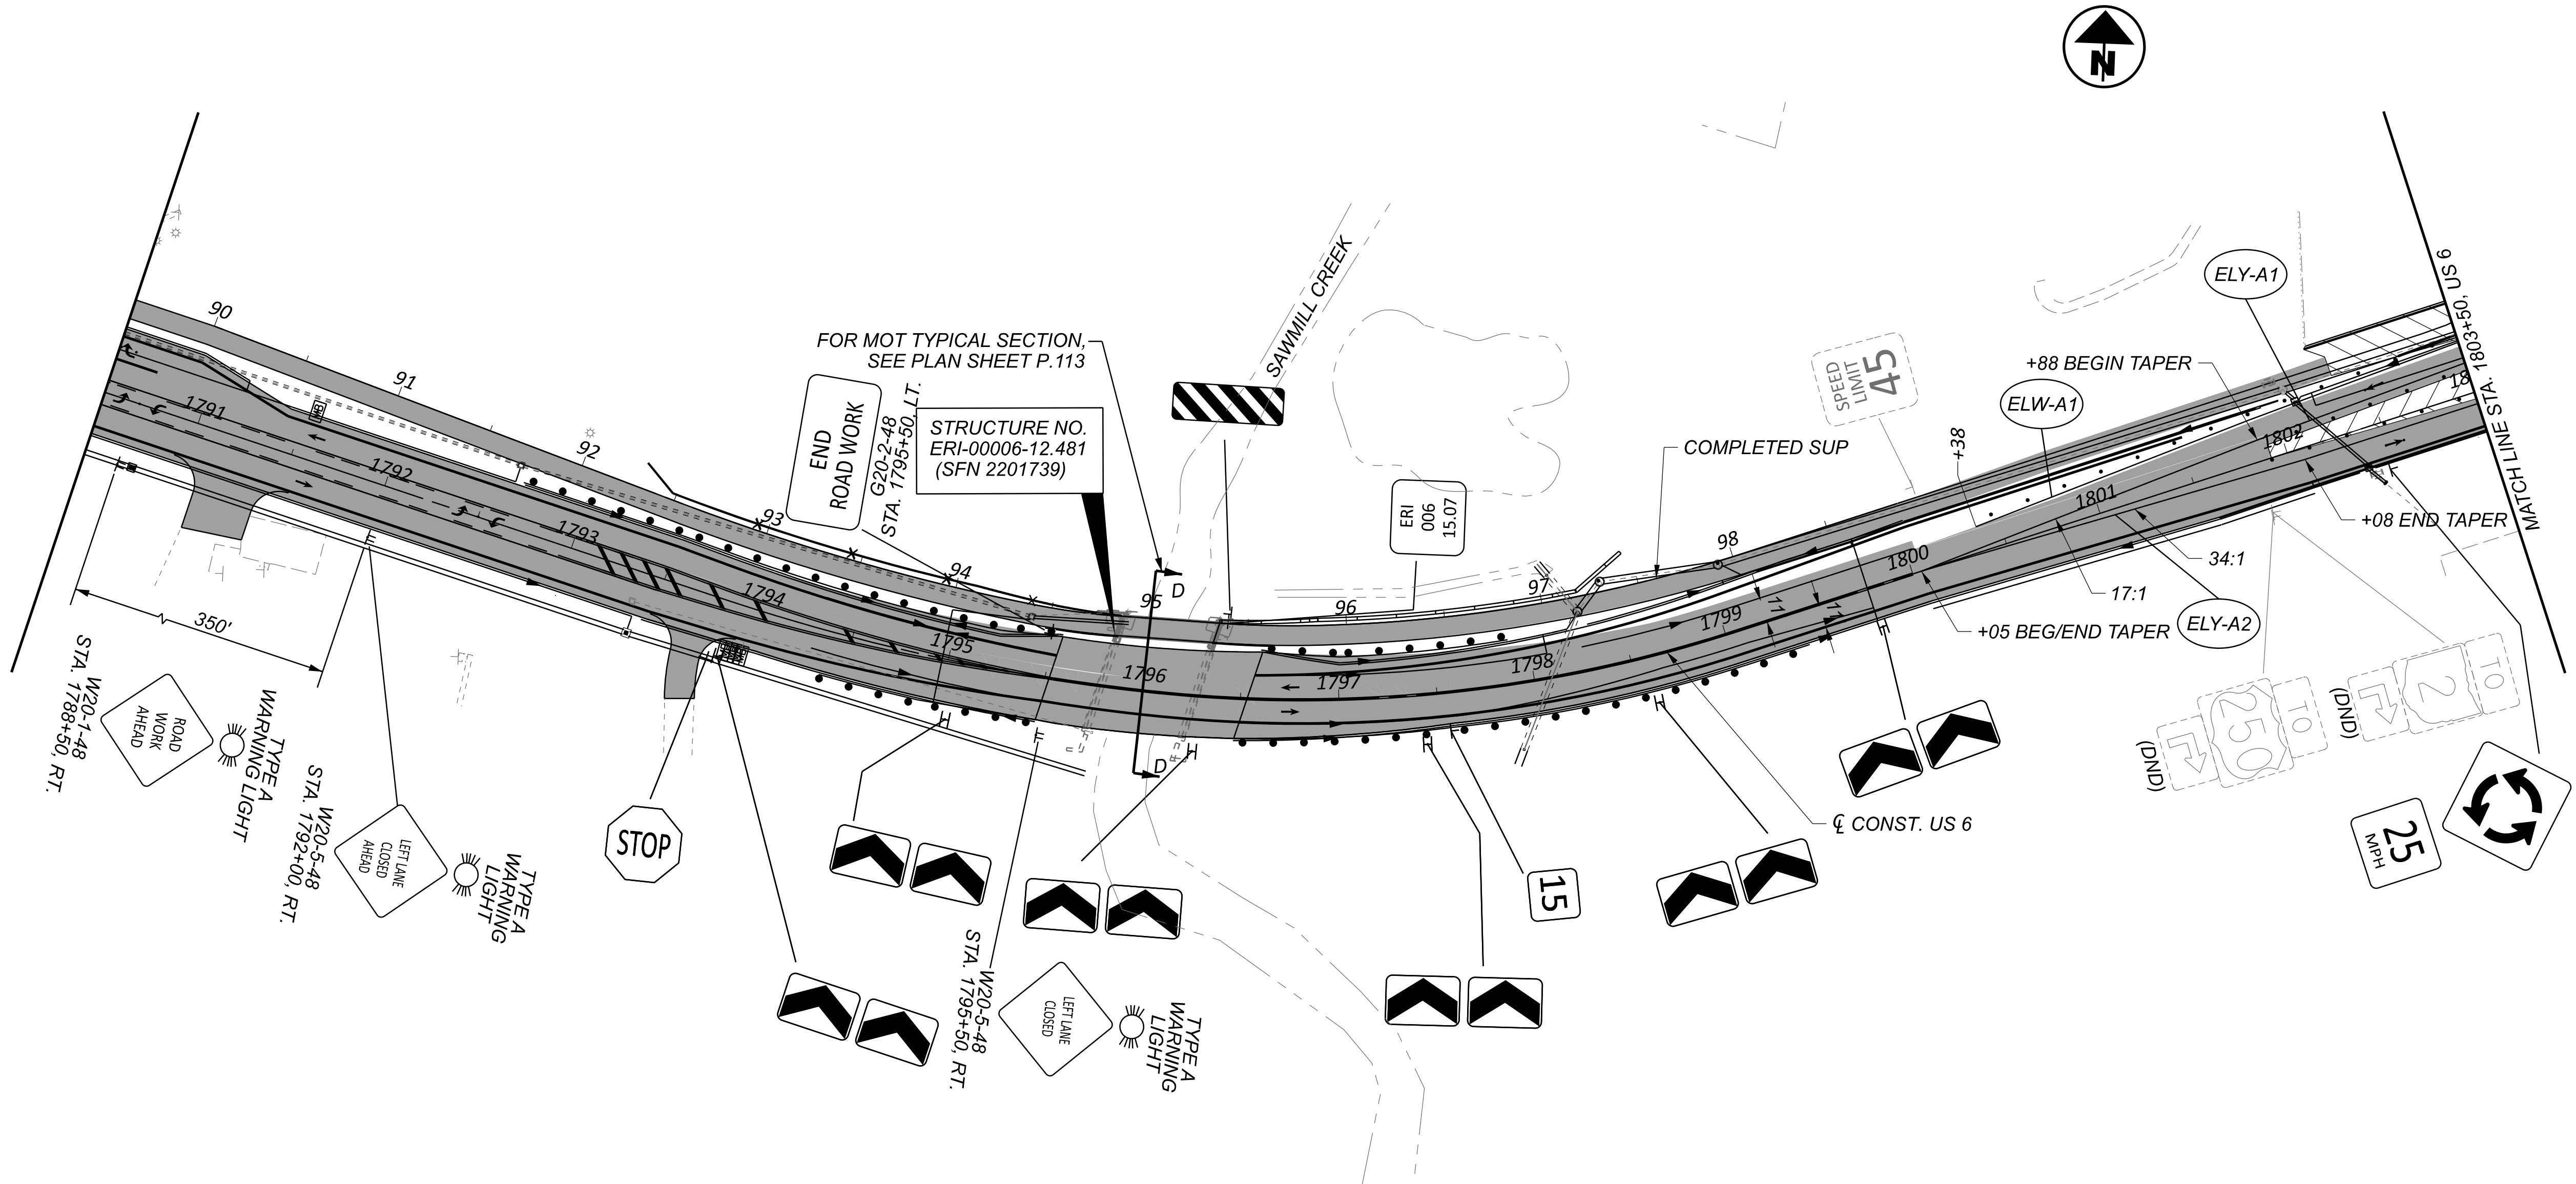


- NOTES:**
1. FOR MOT LEGEND, SEE SHEET P.068.
 2. FOR SIGNING AND PAVEMENT MARKING DETAILS, SEE TRAFFIC CONTROL PLANS.
 3. FOR SECTION D-D, SEE SHEET .

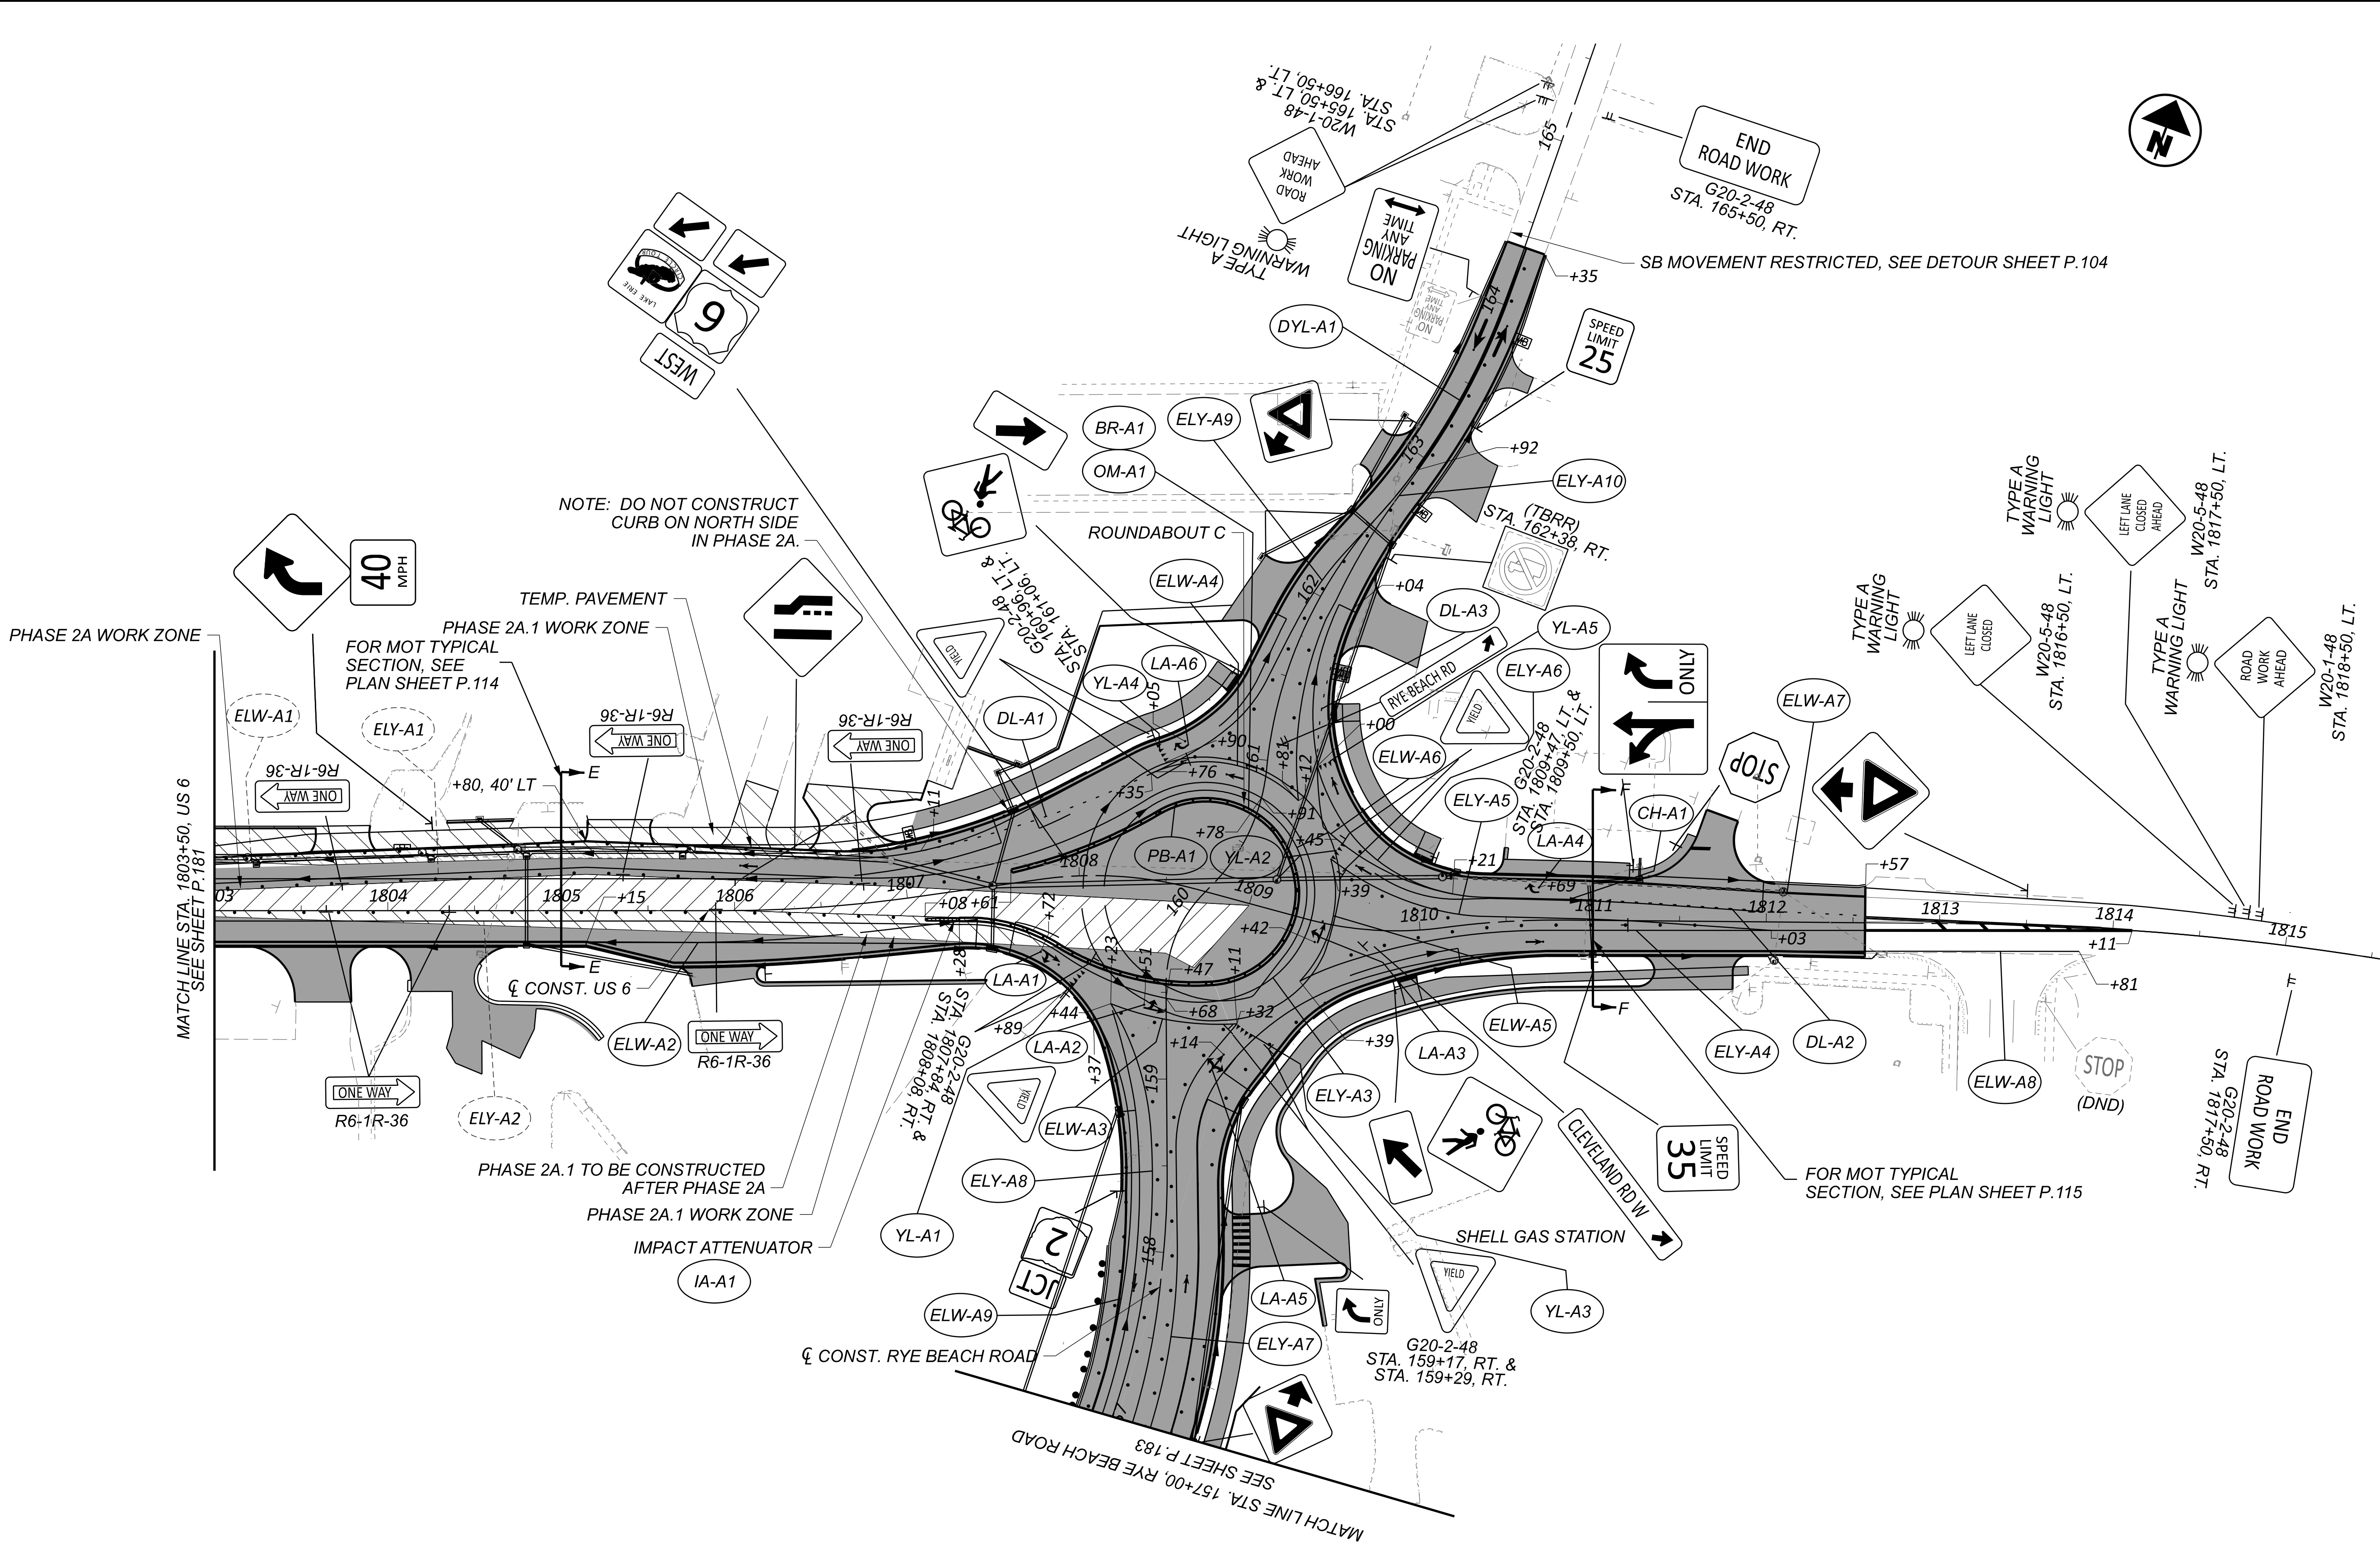

- NOTES:**
- 1. FOR MOT LEGEND, SEE SHEET P.068 .
 - 2. FOR SIGNING AND PAVEMENT MARKING DETAILS, SEE TRAFFIC CONTROL PLANS.
 - 3. FOR SECTION E-E, SEE SHEET .
 - 4. FOR SECTION F-F, SEE SHEET .

ER-US 0006-CONNECTIVITY CORRIDOR

MODEL: CLP_SUP 2 - Plan 22 [Sheet] PAPER/SE: 34x22 (in.) DATE: 6/9/2025 TIME: 1:46:08 PM USER: adlayton
 pw: \\ohiodot-pw.bentley.com:ohiodot-pw-02\Documents\01 Active Projects\District 03\Erie\116570\402-Engineering_TransSystems\MOT\Sheets\116570_WP002A.dgn

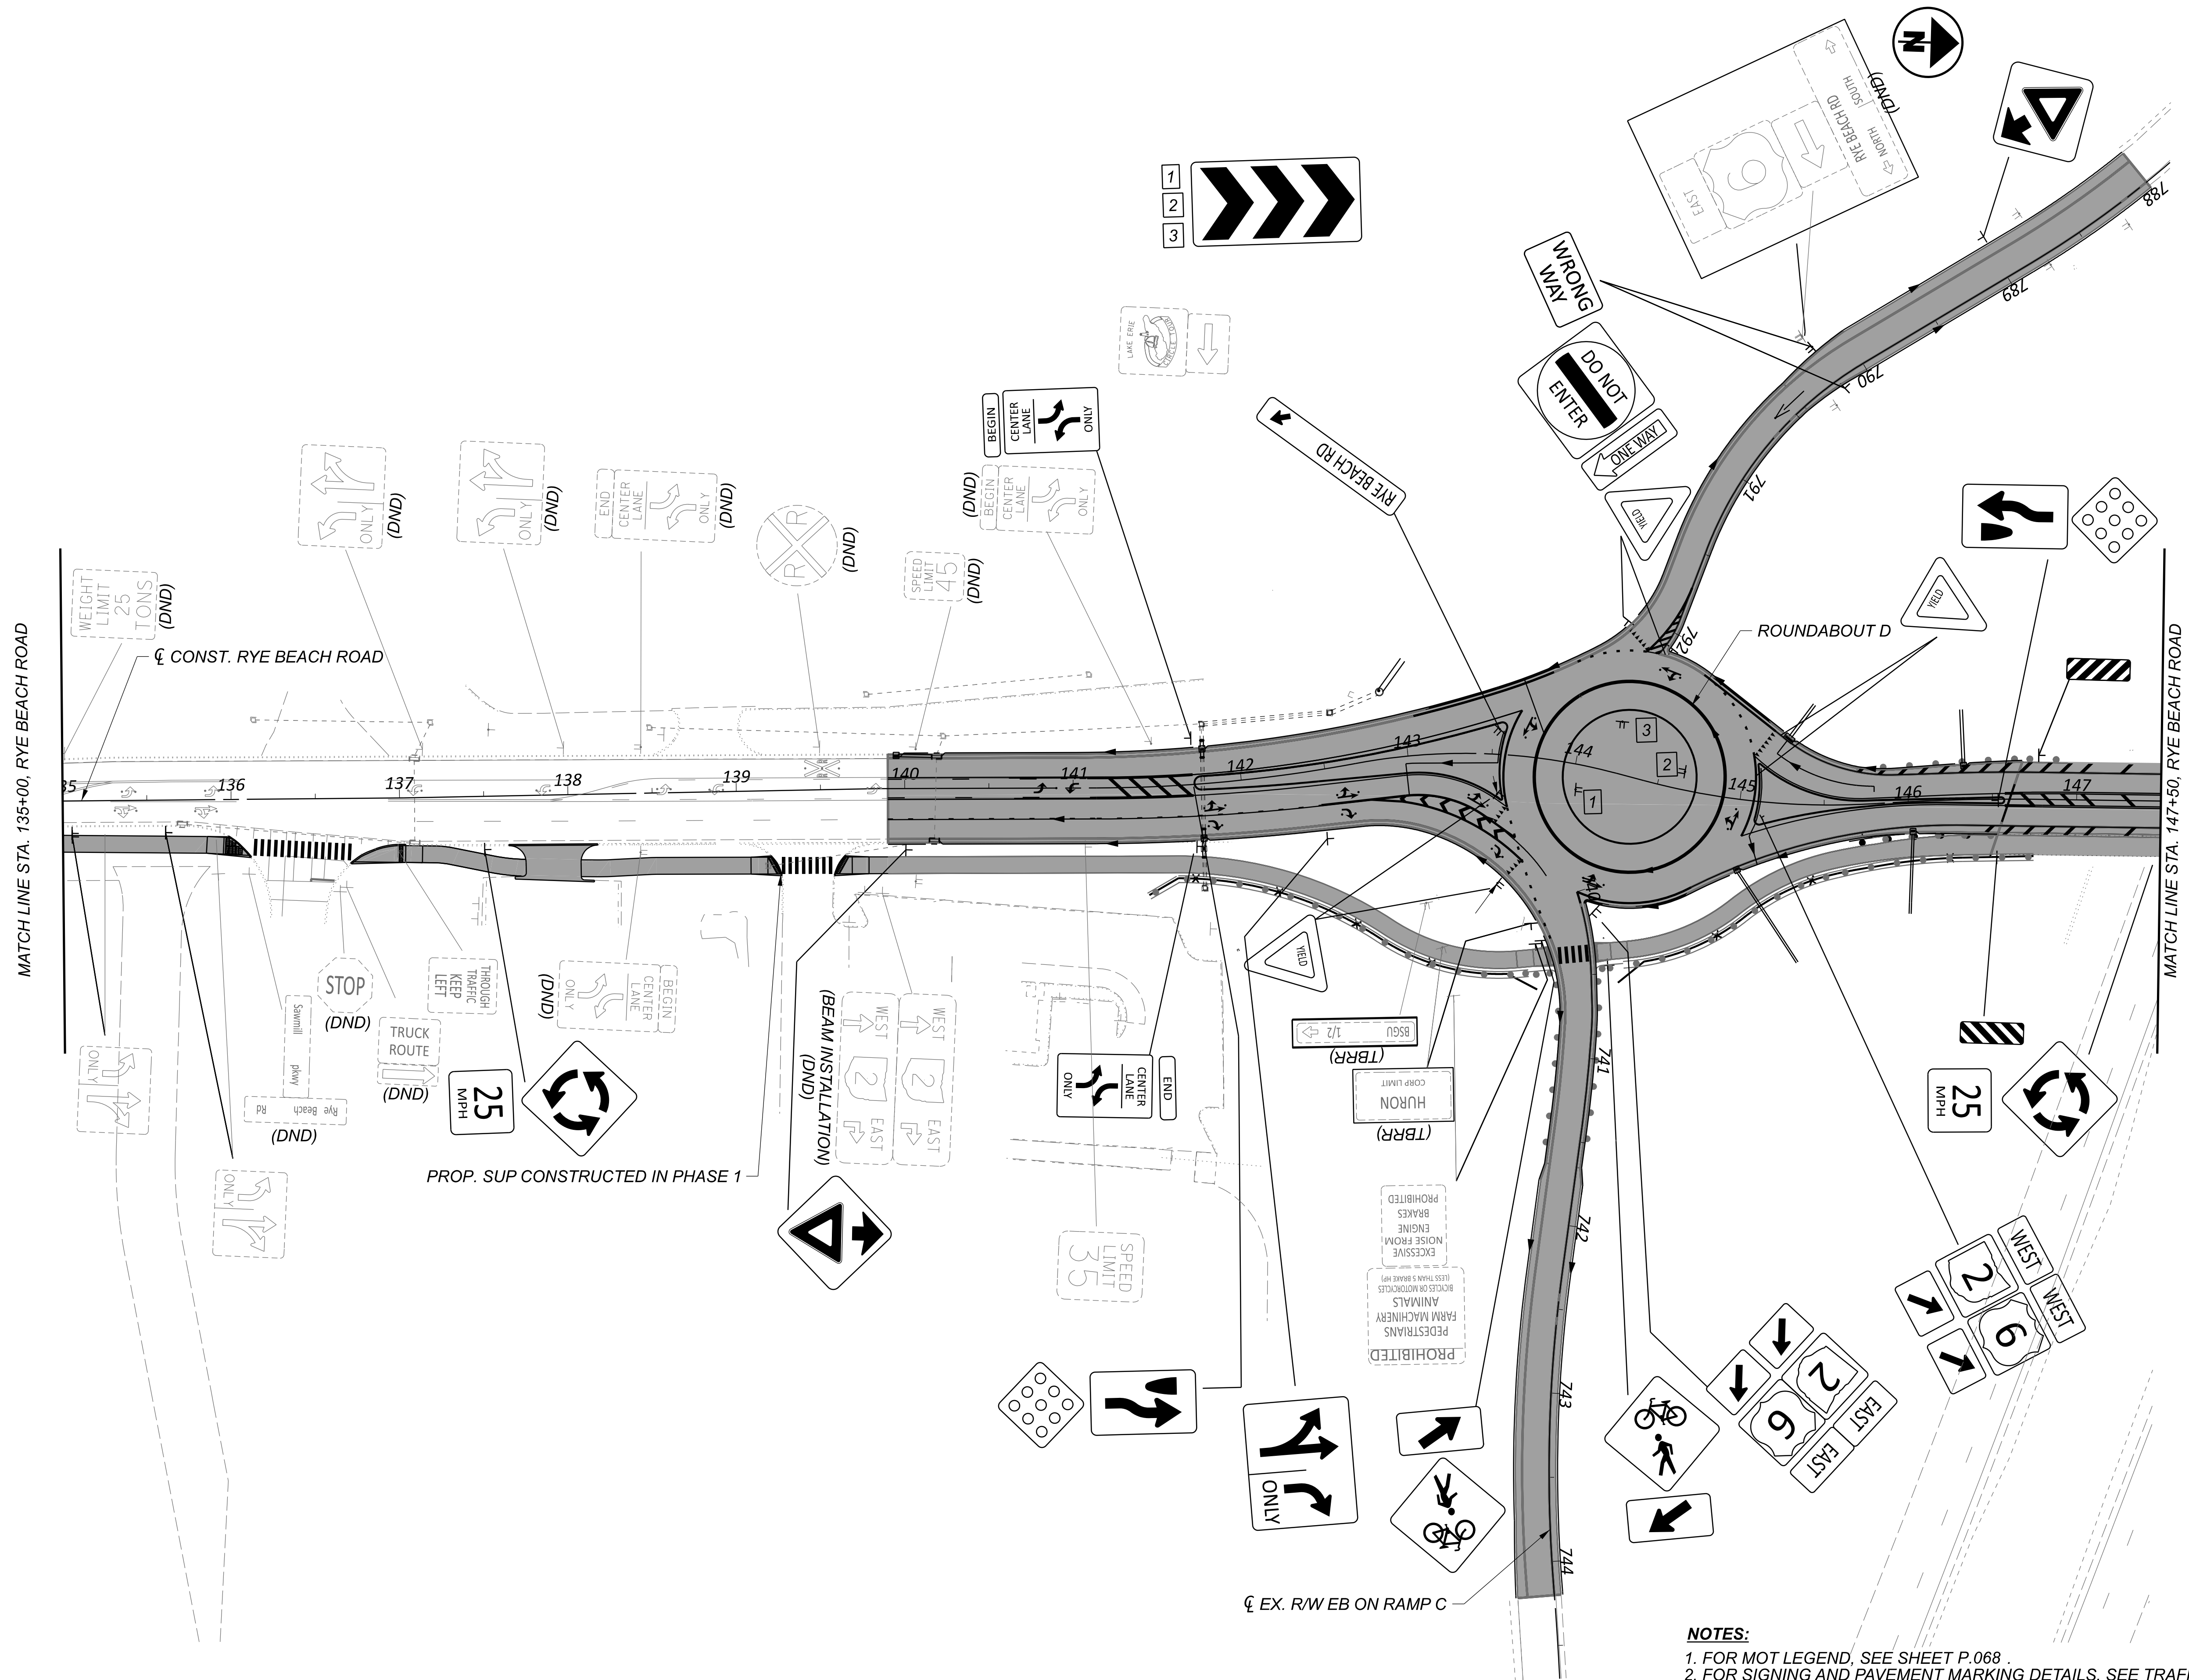

NOTES:

1. FOR MOT LEGEND, SEE SHEET P.068 .
2. FOR SIGNING AND PAVEMENT MARKING DETAILS. SEE TRAFFIC CONTROL PLANS.

MAINTENANCE OF TRAFFIC - PHASE 2A
 RYE BEACH ROAD - STA. 135+00.00 TO STA. 147+50.00

DESIGN AGENCY



TRANSYSTEMS
400 W. NATIONWIDE BLVD., STE 225
COLUMBUS, OHIO 43215

DESIGNER	
SSA	
REVIEWER	
SS	02/02/24
PROJECT ID	
116570	
SHEET	TOTAL
P.186	782

HORIZONTAL
SCALE IN FEET



A horizontal scale bar with alternating black and white segments. The segments are labeled with the numbers 25, 50, and 100, indicating the scale in feet.

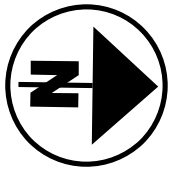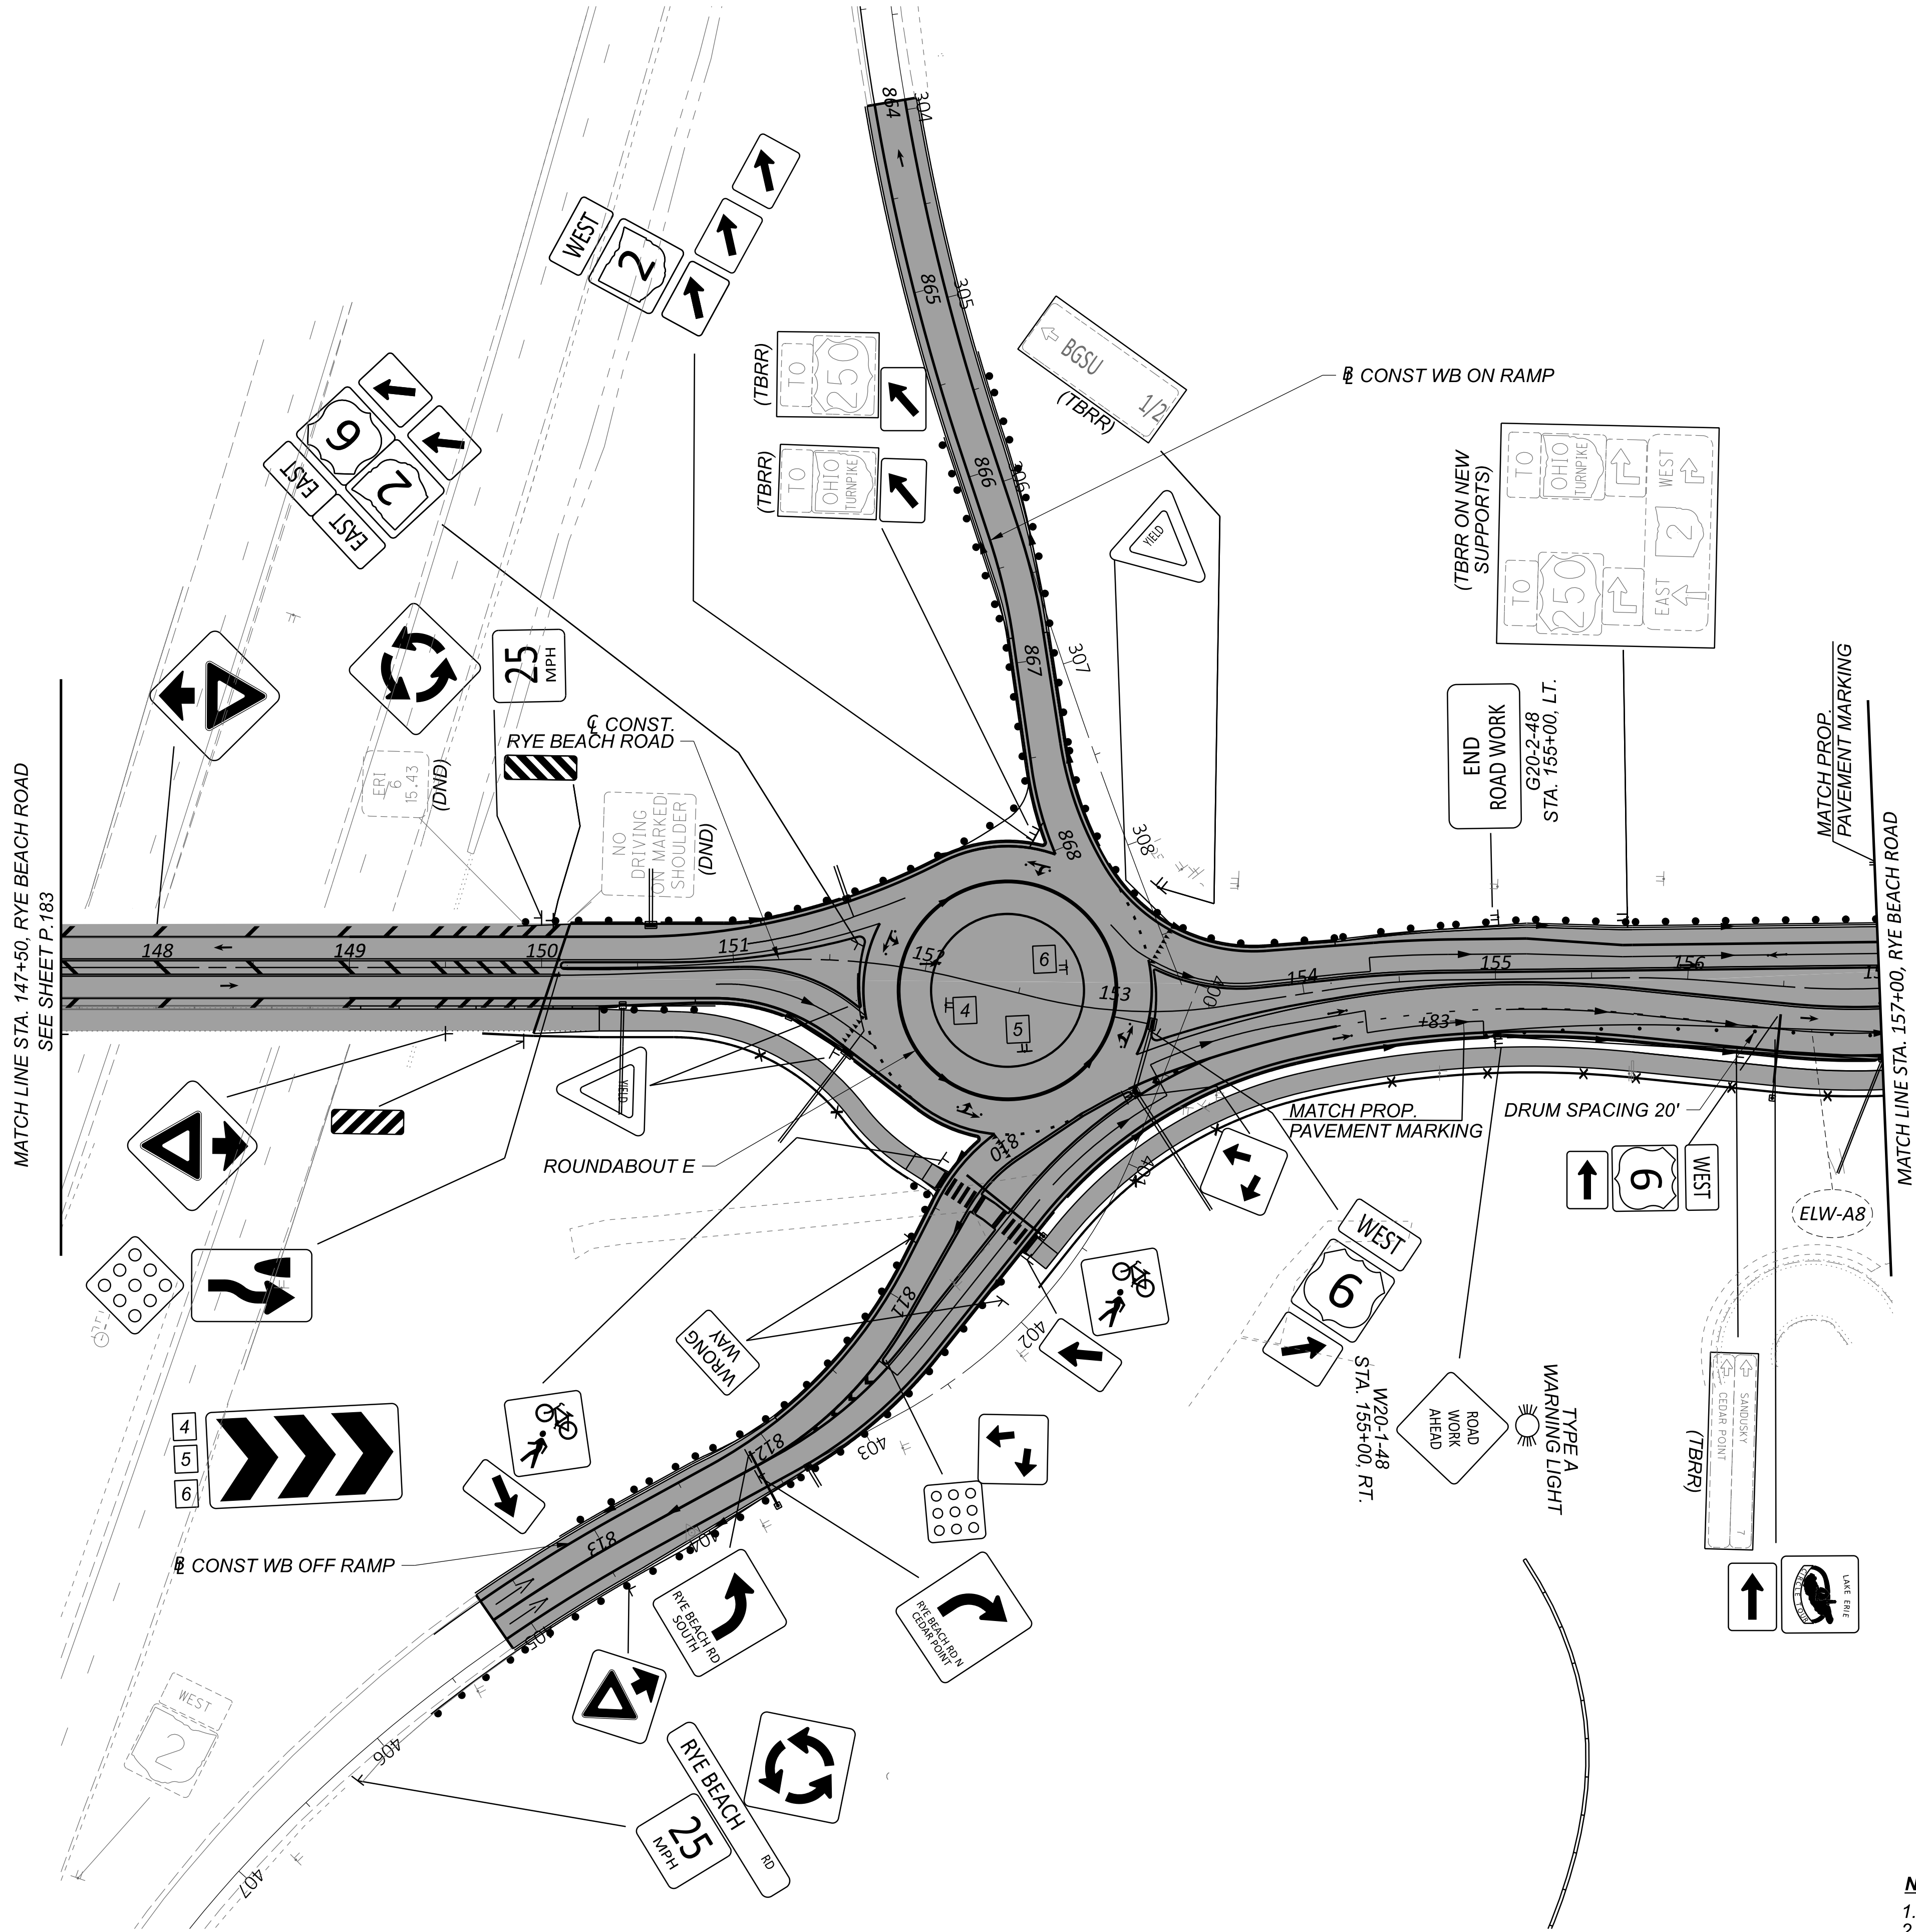

NOTES:
1. FOR MOT LEGEND, SEE SHEET P.068 .
2. FOR SIGNING AND PAVEMENT MARKING DETAILS, SEE TRAFFIC CONTROL PLANS.

MAINTENANCE OF TRAFFIC - PHASE 2A
RYE BEACH ROAD - STA. 147+50.00 TO STA. 157+00.00

TRANSYSTEMS
400 W. WATSONWIDE BLVD., STE. 225
COLUMBUS, OHIO 43215

DESIGNER
SSA

REVIEWER
SS 02/28/24

PROJECT ID
116570

SHEET TOTAL
P.187 782

