


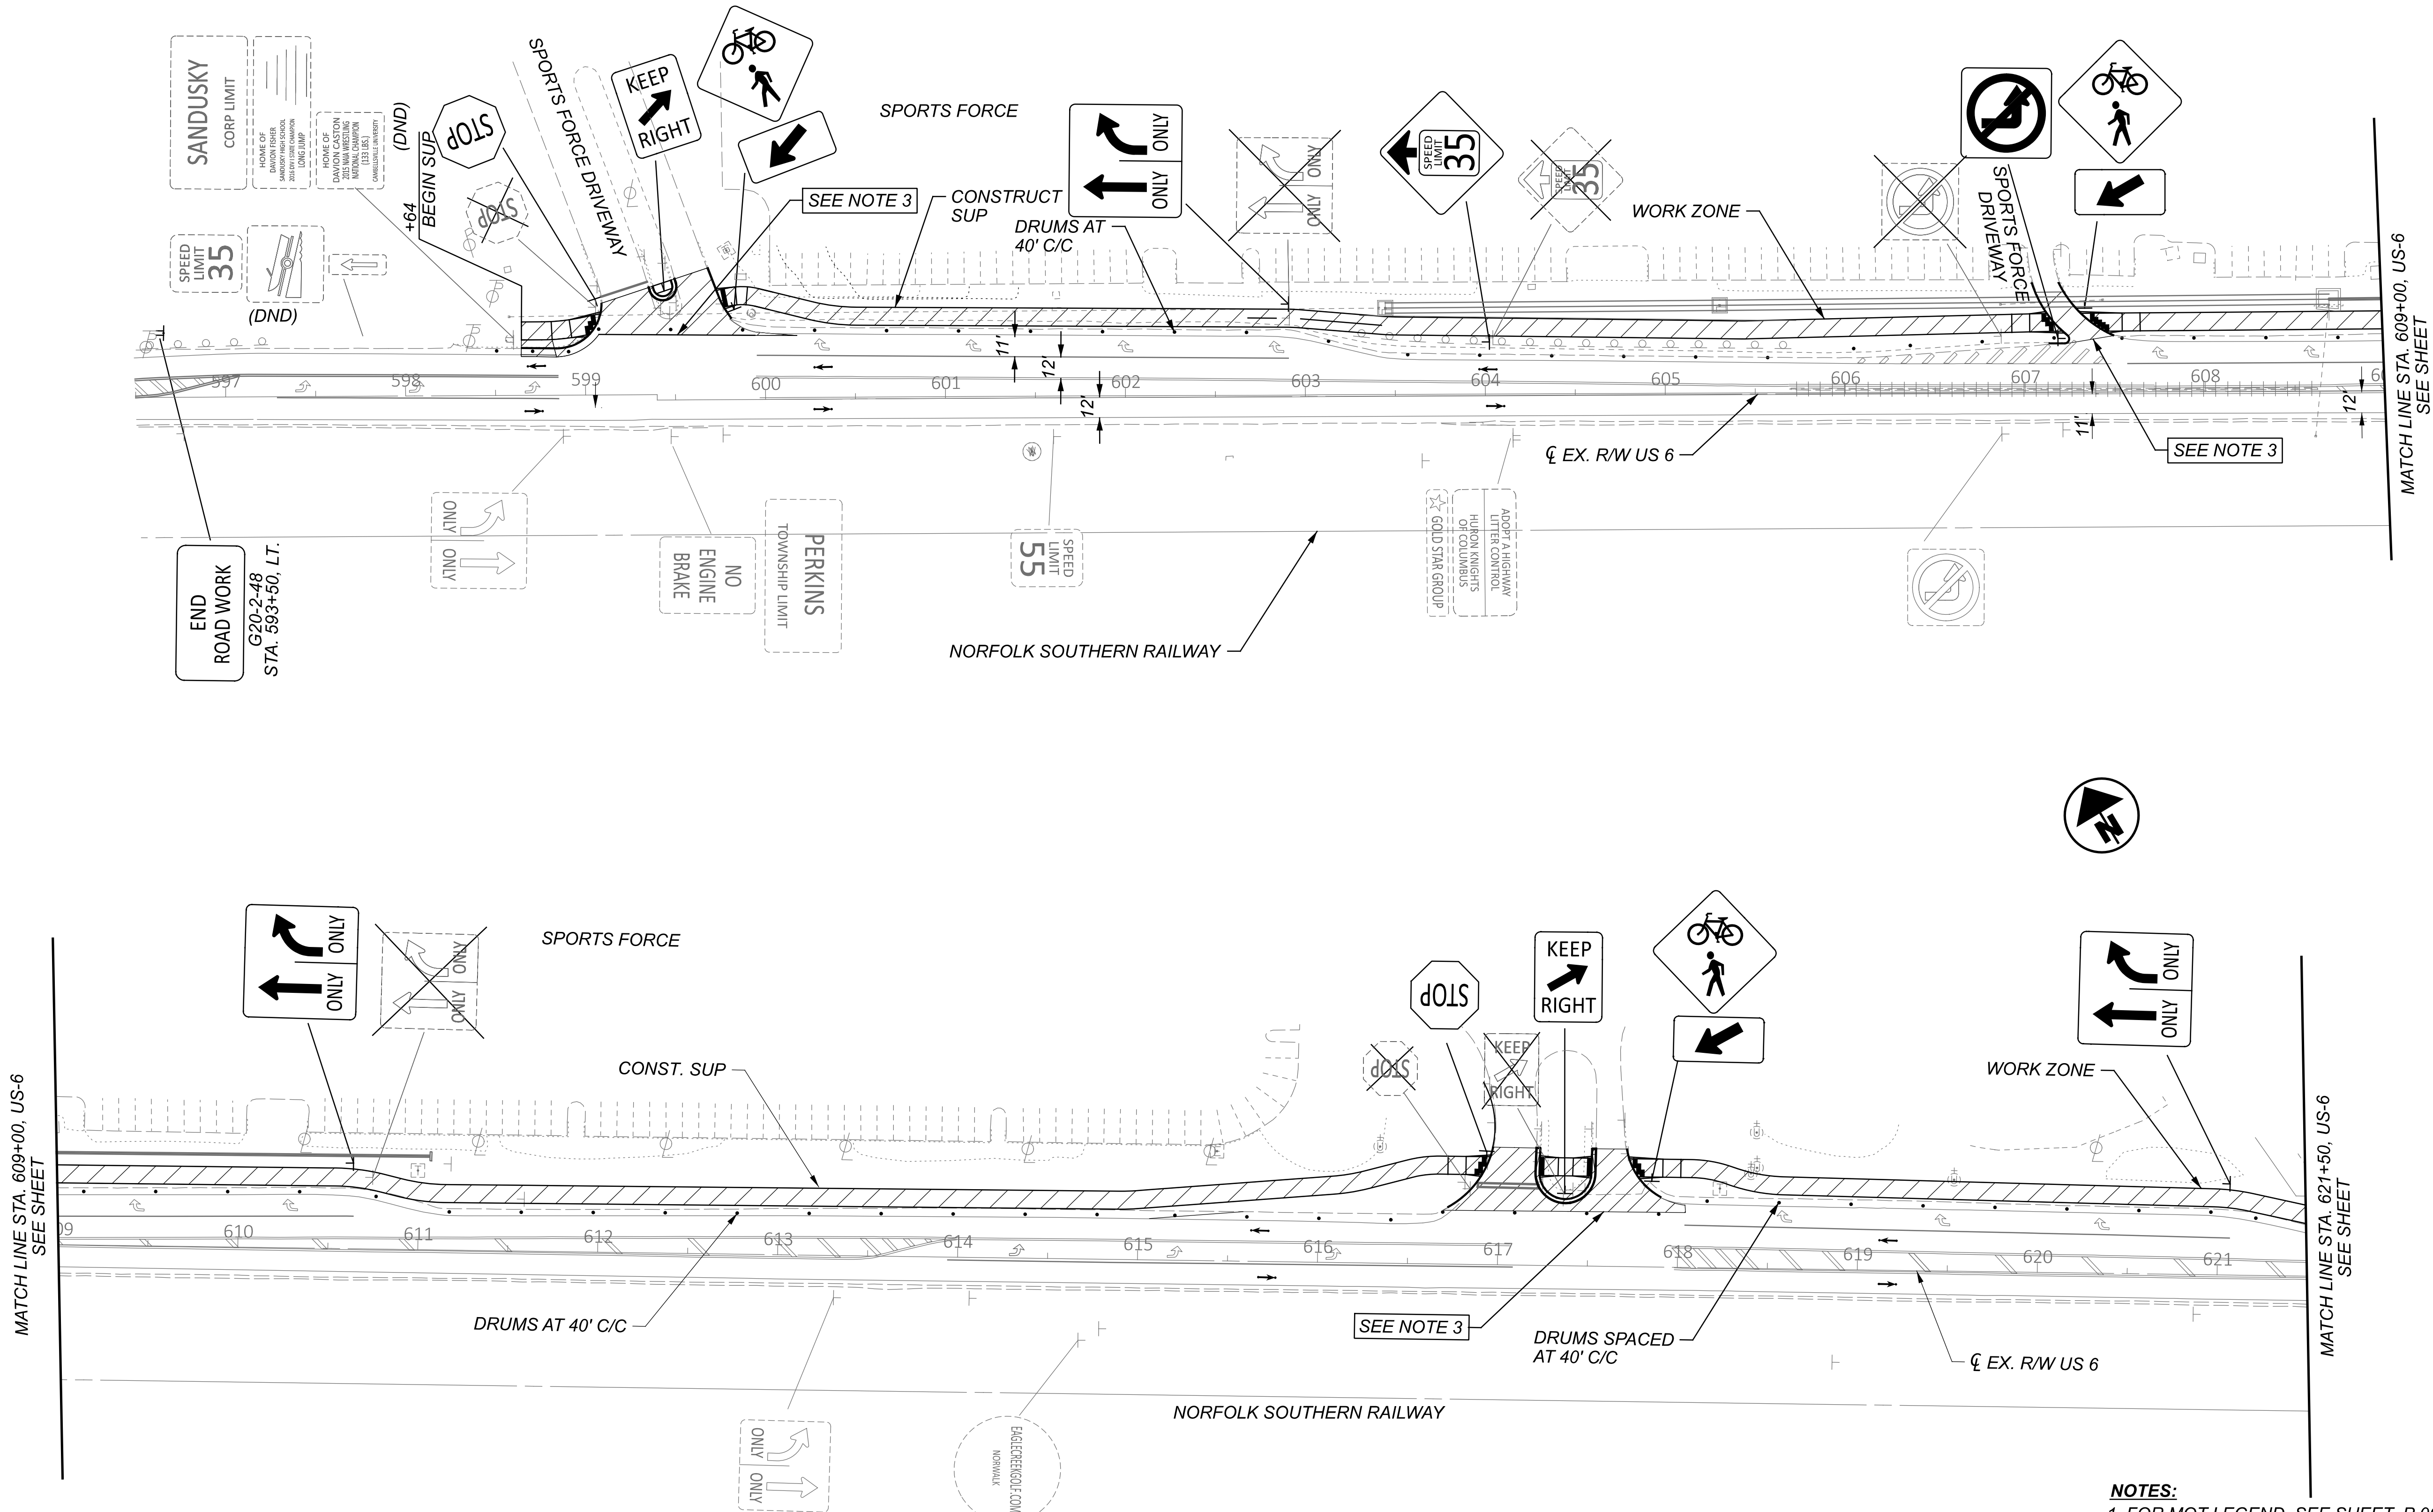

- NOTES:**
1. FOR MOT LEGEND, SEE SHEET P.068.
  2. FOR PROPOSED SIGNING AND MARKING DETAILS, SEE TRAFFIC CONTROL PLANS.
  3. MAINTAIN ACCESS TO DRIVES OR SIDE ROADS AT ALL TIMES. USE FLAGGING OPERATION AS NECESSARY.

MAINTENANCE OF TRAFFIC - PRE-PHASE (2026 CONSTRUCTION)  
US 6 - BEGIN PROJECT TO STA. 621+50

TRANSYSTEMS  
400 W. WATSON BLVD., STE. 225  
COLUMBUS, OHIO 43215


DESIGN AGENCY  
SSA

REVIEWER  
SS 02/28/24



PROJECT ID  
116570

SHEET  
P.124

TOTAL  
782

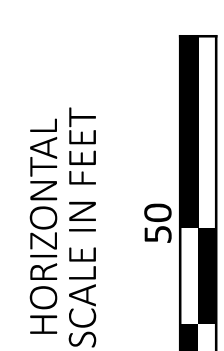




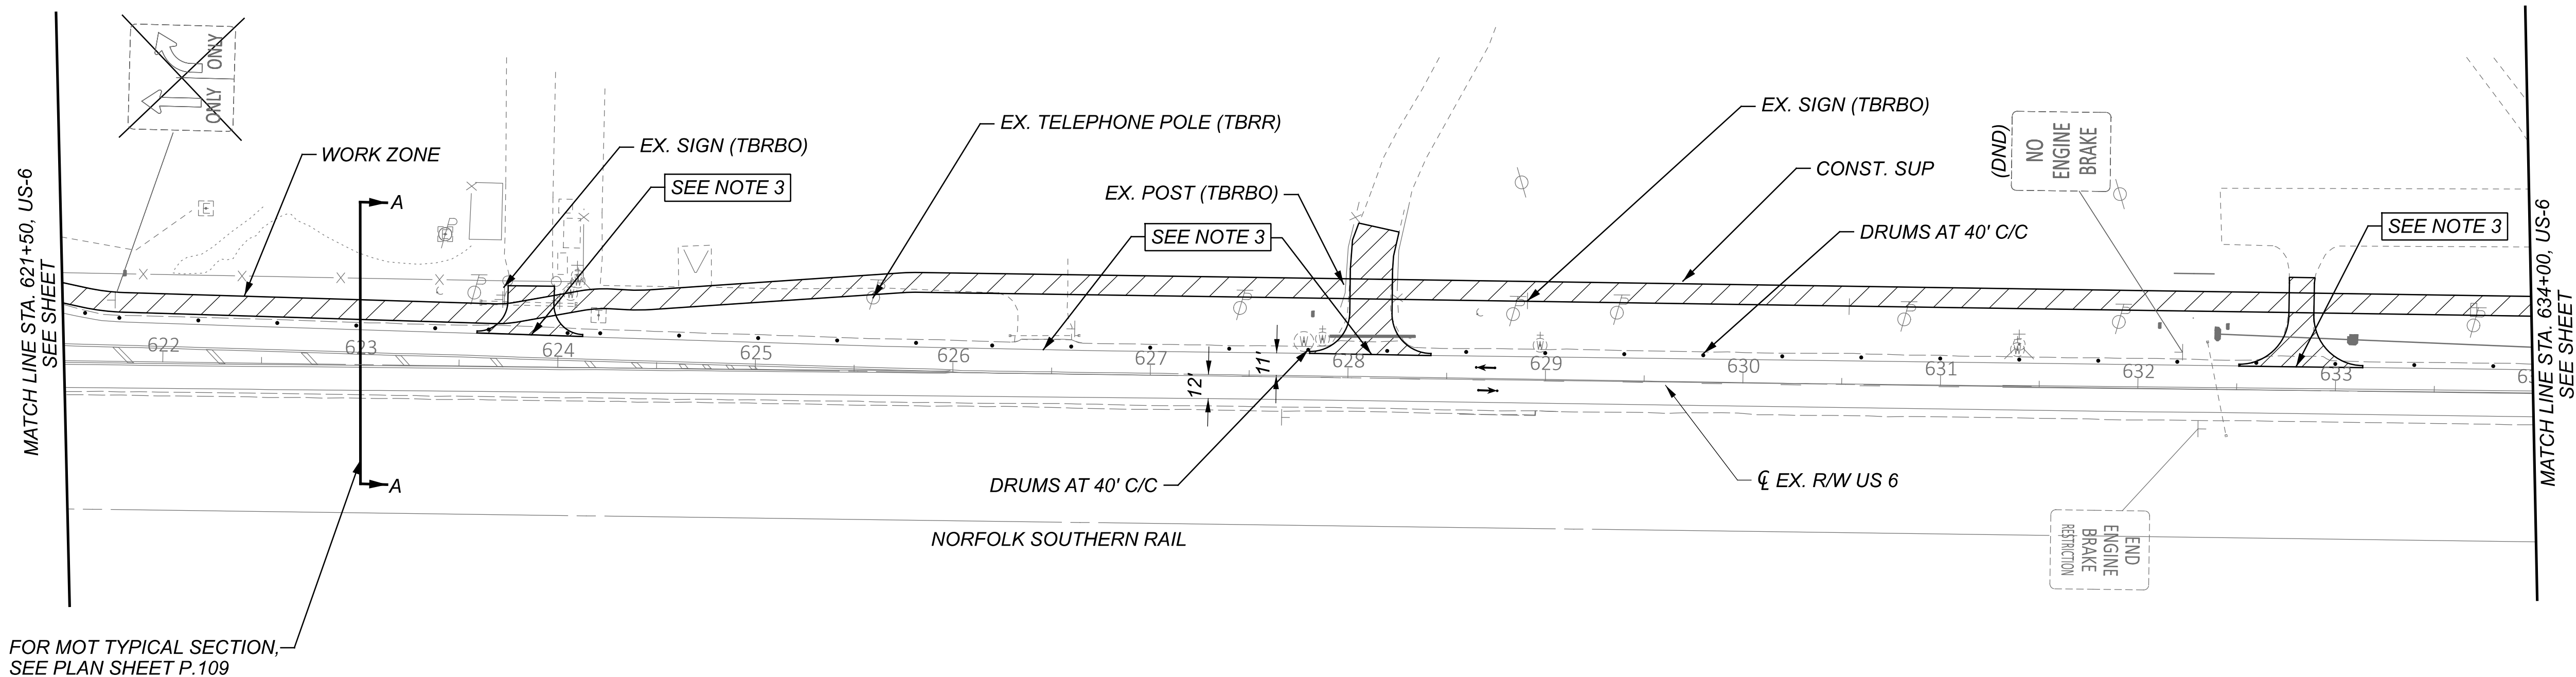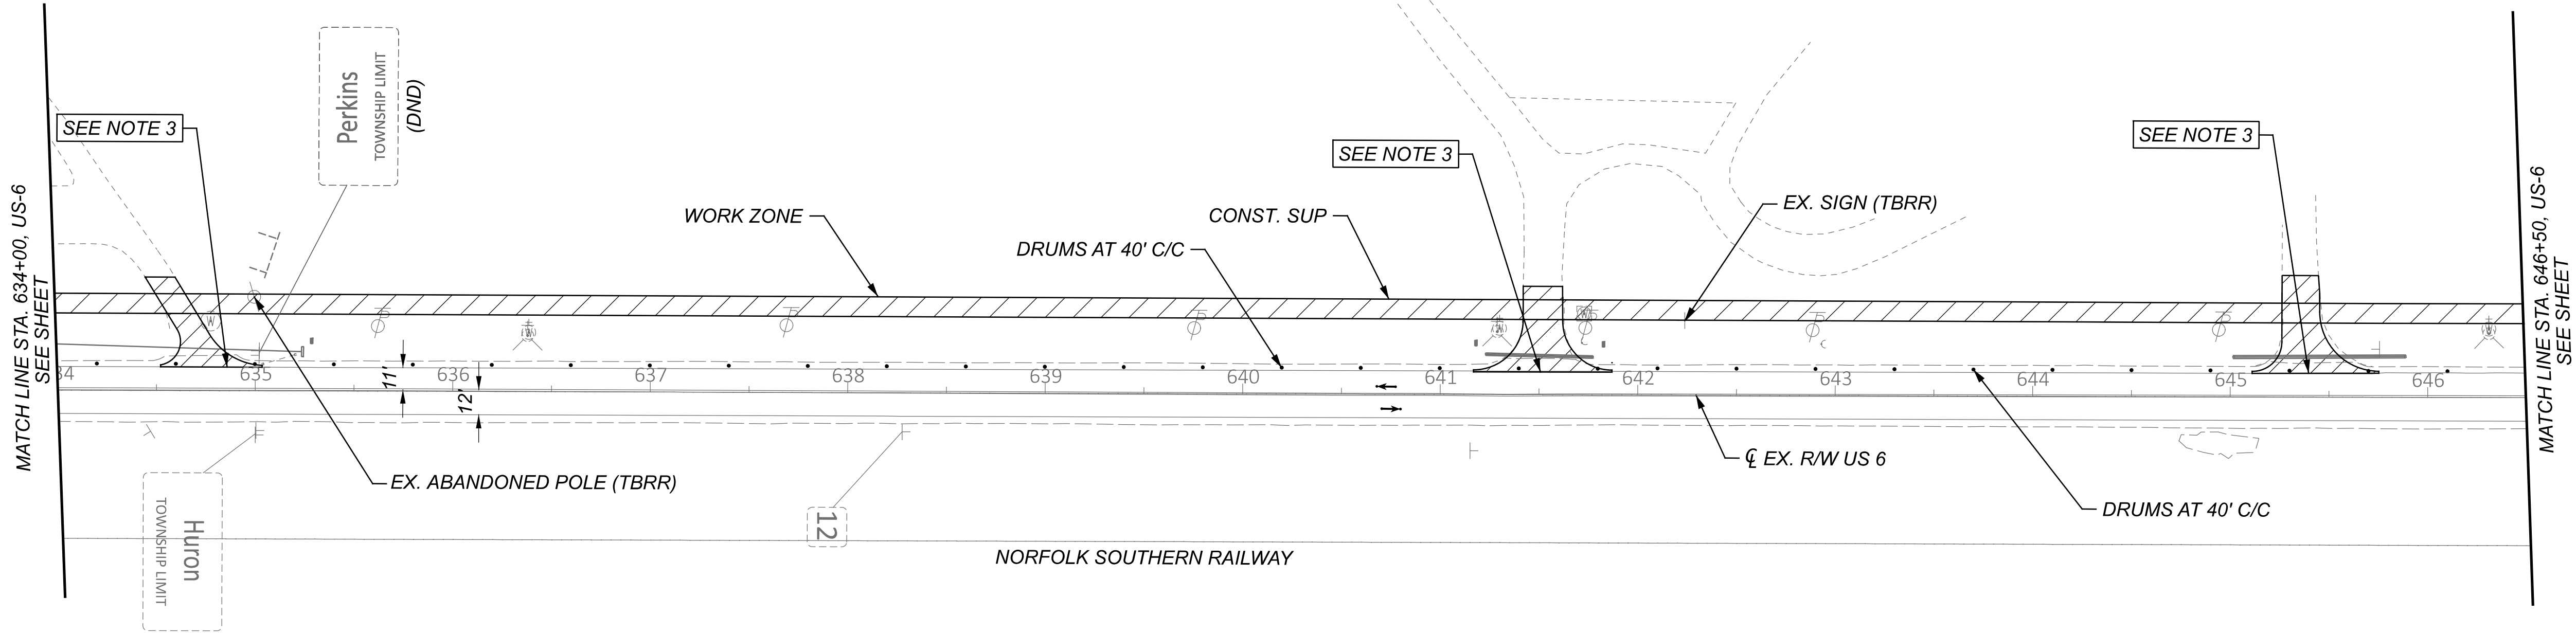


- NOTES:**
1. FOR MOT LEGEND, SEE SHEET P.068.
  2. FOR PROPOSED SIGNING AND MARKING DETAILS, SEE TRAFFIC CONTROL PLANS.
  3. MAINTAIN ACCESS TO DRIVES OR SIDE ROADS AT ALL TIMES. USE FLAGGING OPERATION AS NECESSARY.

|                                                                           |             |
|---------------------------------------------------------------------------|-------------|
| DESIGN AGENCY                                                             |             |
| TRANSYSTEMS<br>400 W. WATSON WIDE BLVD., STE. 225<br>COLUMBUS, OHIO 43215 |             |
| DESIGNER                                                                  | SSA         |
| REVIEWER                                                                  | SS 02/28/24 |
| PROJECT ID                                                                | 116570      |
| SHEET                                                                     | TOTAL       |
| P.125                                                                     | 782         |


MAINTENANCE OF TRAFFIC - PRE-PHASE (2026 CONSTRUCTION)  
US 6 - STA. 621+50.00 TO STA. 646+50.00

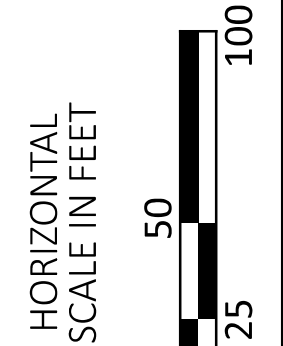





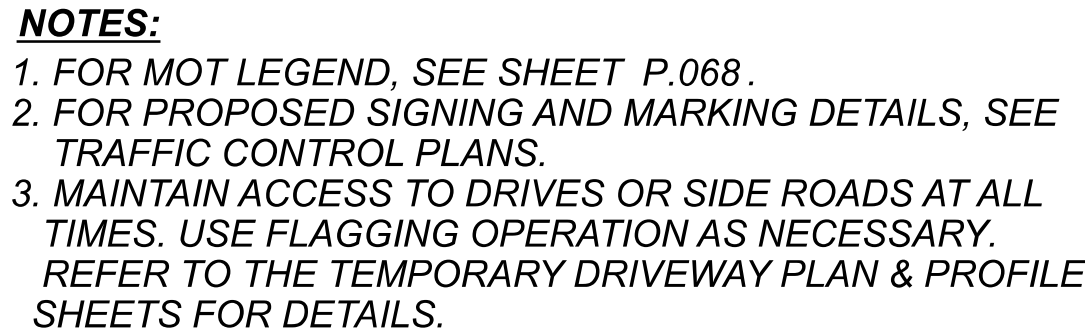



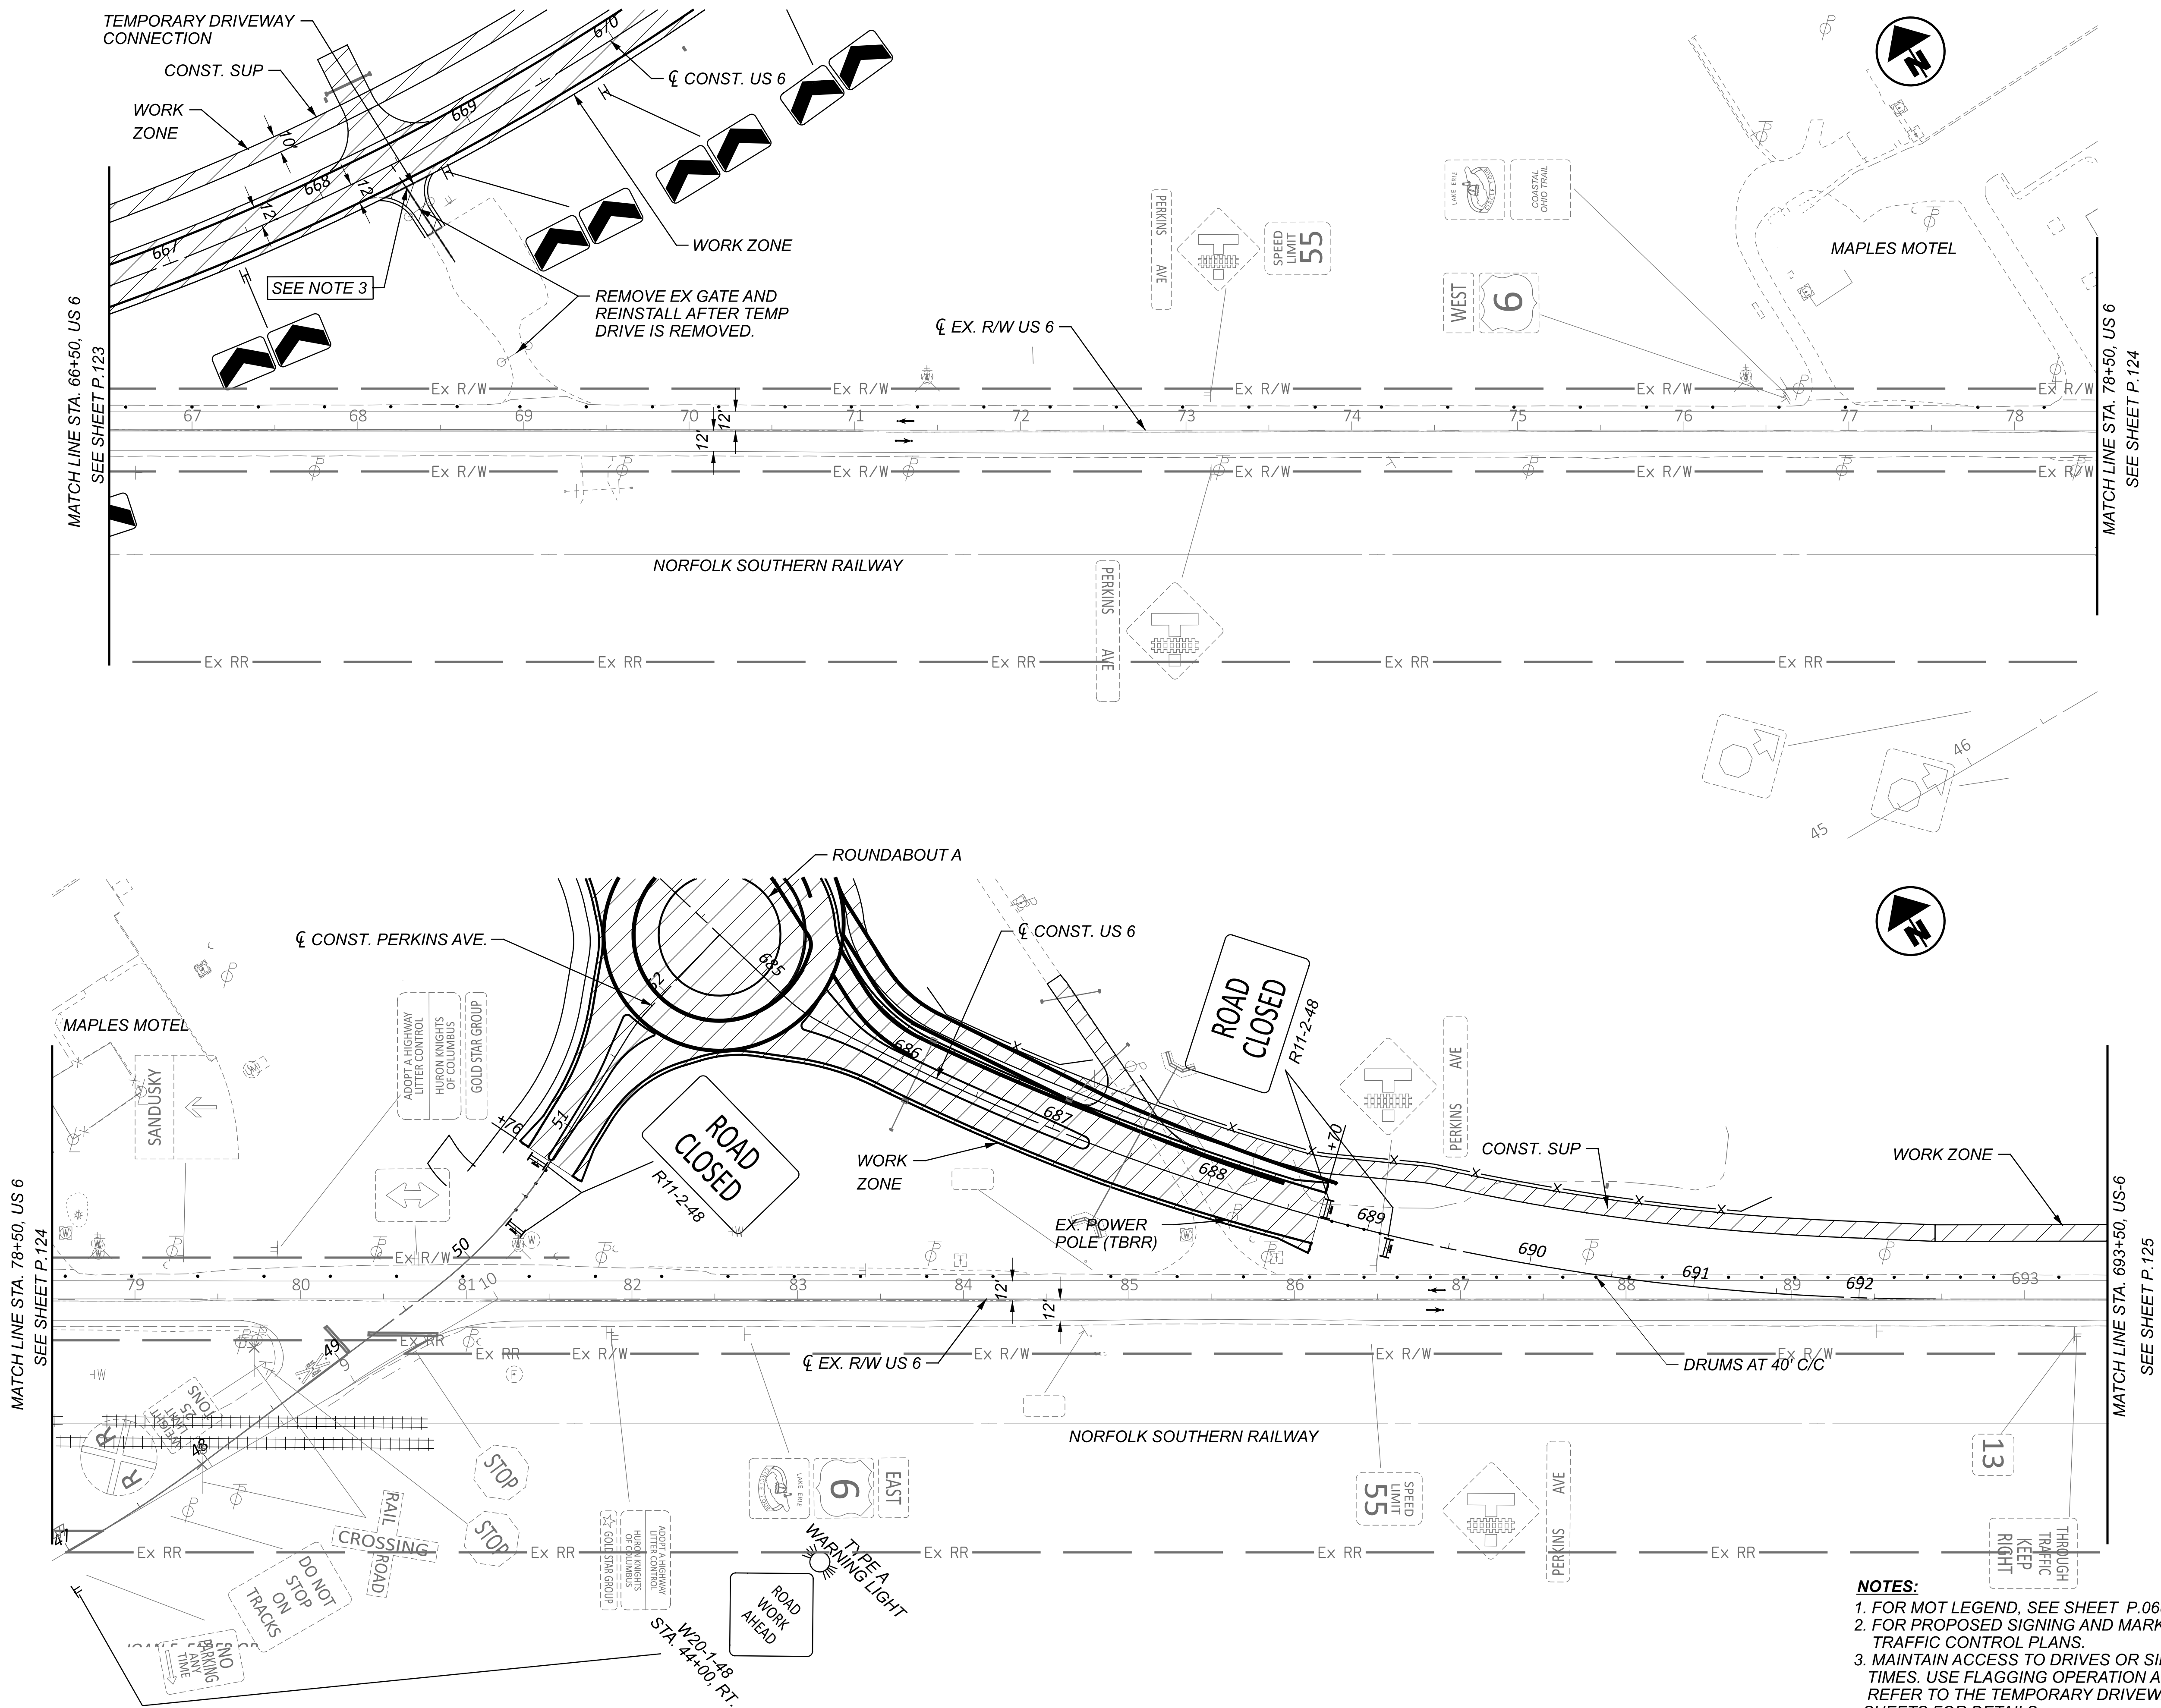




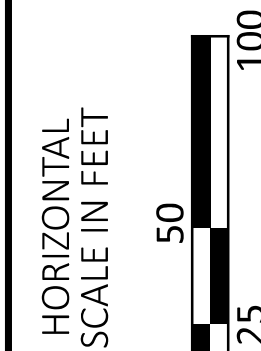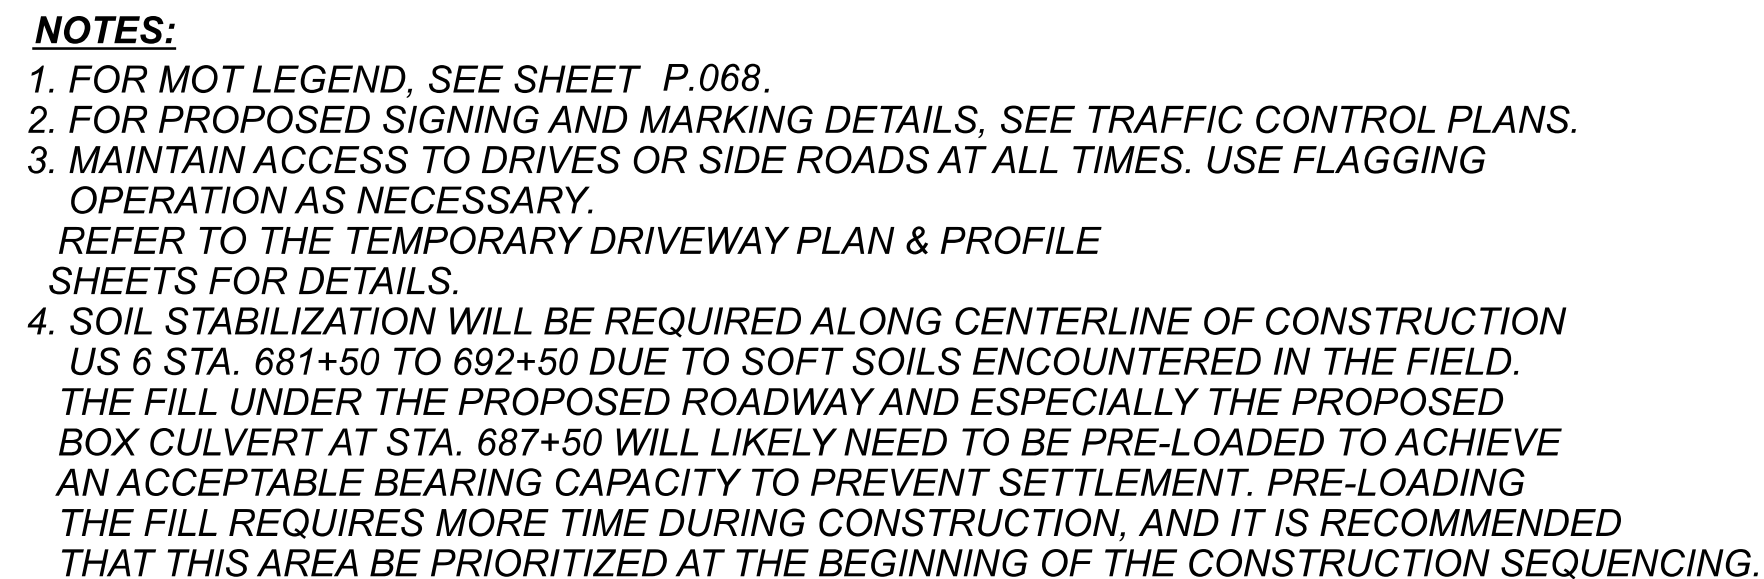





P.128 | 78

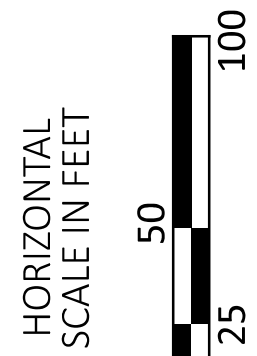



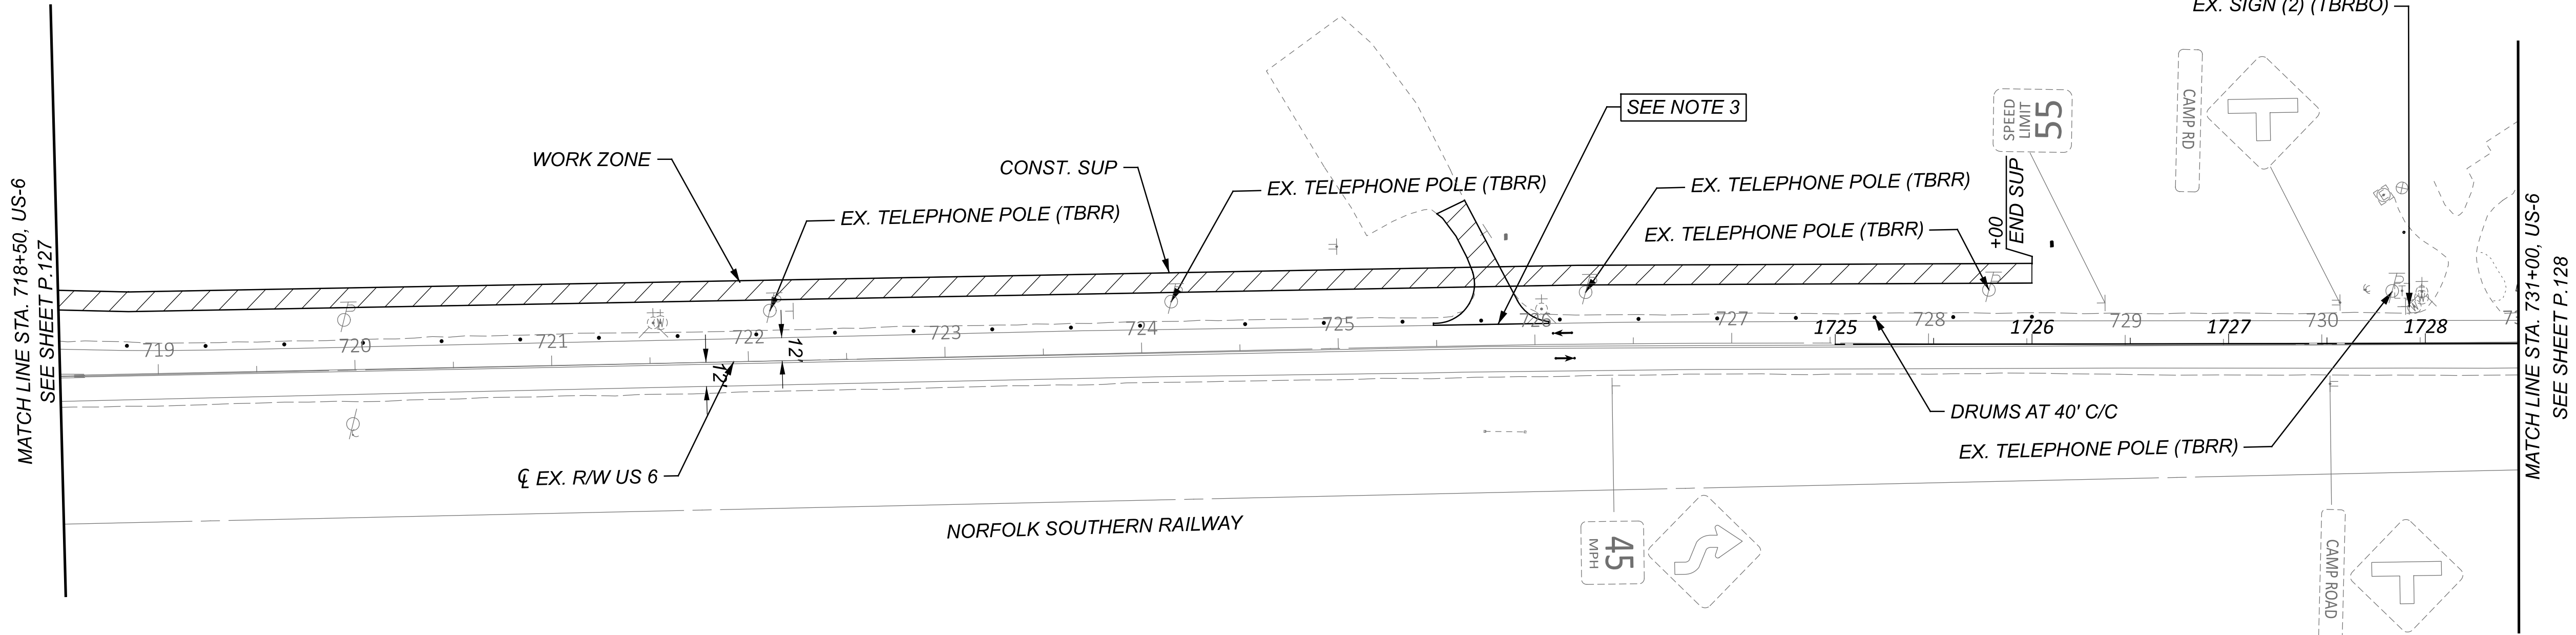


- NOTES:**
1. FOR MOT LEGEND, SEE SHEET P.068.
  2. FOR PROPOSED SIGNING AND MARKING DETAILS, SEE TRAFFIC CONTROL PLANS.
  3. MAINTAIN ACCESS TO DRIVES OR SIDE ROADS AT ALL TIMES. USE FLAGGING OPERATION AS NECESSARY.

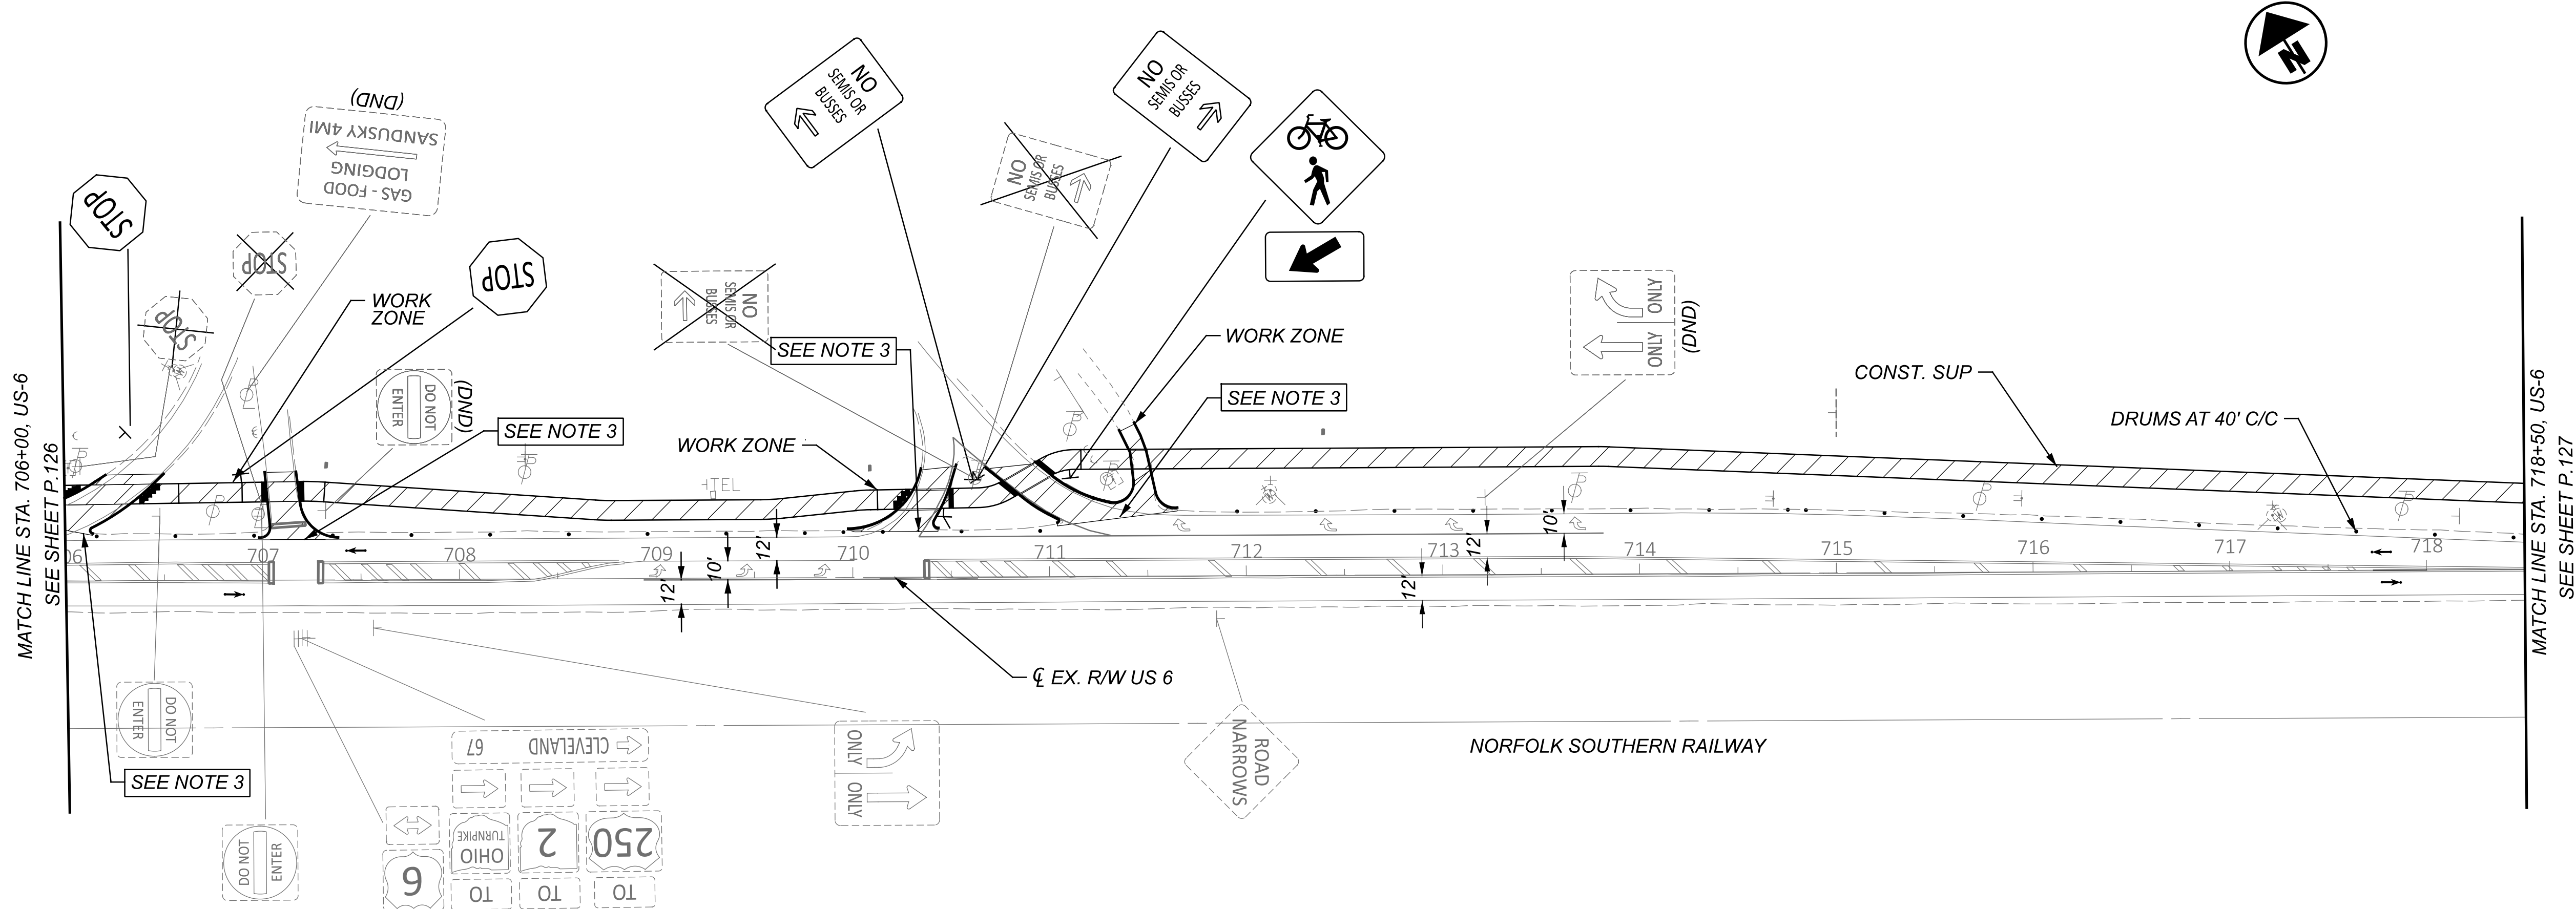


|                                                                      |             |
|----------------------------------------------------------------------|-------------|
| TRANSYSTEMS<br>400 W. WATSON BLVD., STE. 225<br>COLUMBUS, OHIO 43215 |             |
| DESIGNER                                                             | SSA         |
| REVIEWER                                                             | SS 02/28/24 |
| PROJECT ID                                                           | 116570      |
| SHEET                                                                | TOTAL       |
| P.130                                                                | 782         |

MAINTENANCE OF TRAFFIC - PRE-PHASE (2026 CONSTRUCTION)  
US 6 - STA. 706+00.00 TO STA. 730+00.00

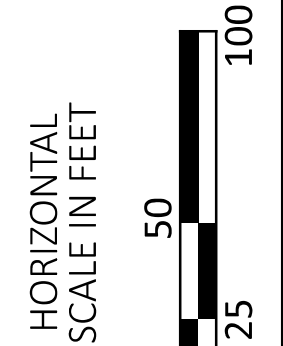



2026 UTILITIES REMOVAL PLAN

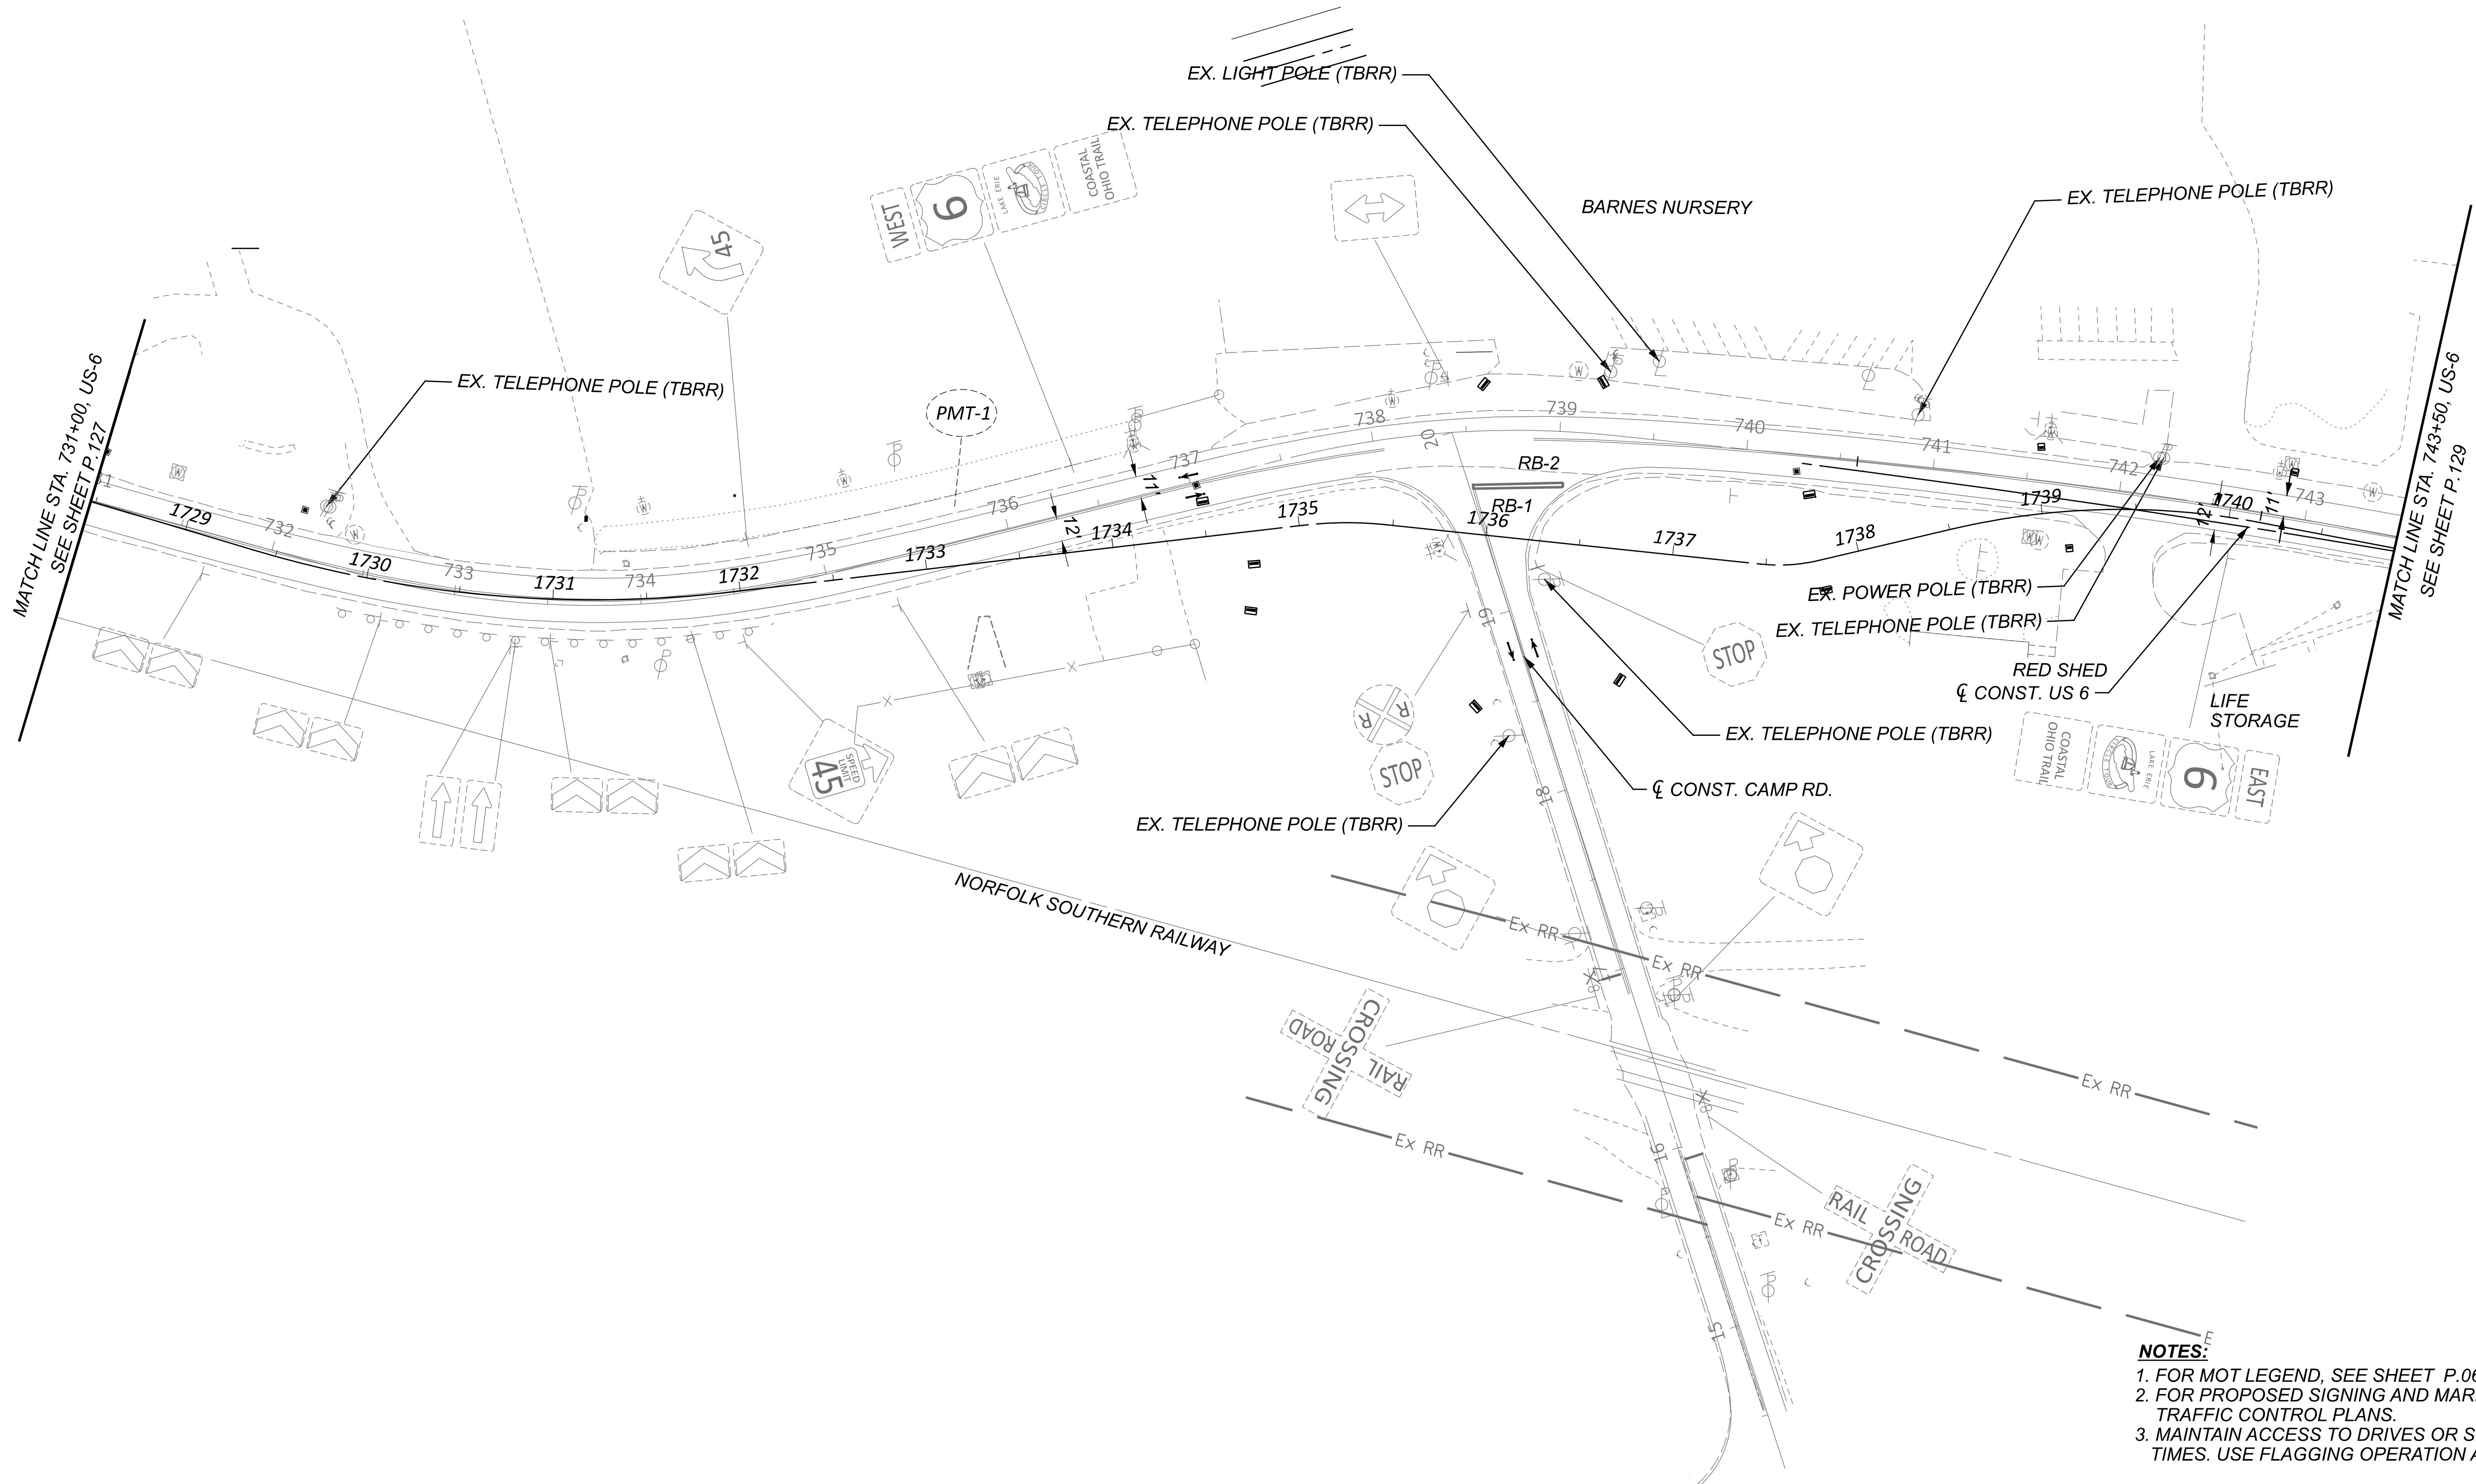


- NOTES:**
1. FOR MOT LEGEND, SEE SHEET P.068.
  2. FOR PROPOSED SIGNING AND MARKING DETAILS, SEE TRAFFIC CONTROL PLANS.
  3. MAINTAIN ACCESS TO DRIVES OR SIDE ROADS AT ALL TIMES. USE FLAGGING OPERATION AS NECESSARY.



MAINTENANCE OF TRAFFIC - PRE-PHASE (2026 CONSTRUCTION)  
US 6 - STA. 731+00.00 TO STA. 743+50.00

TRANSYSTEMS  
400 W. WATSON BLVD., STE. 225  
COLUMBUS, OHIO 43215


|            |             |
|------------|-------------|
| DESIGNER   | SSA         |
| REVIEWER   | SS 02/28/24 |
| PROJECT ID | 116570      |
| SHEET      | TOTAL       |
| P.131      | 782         |

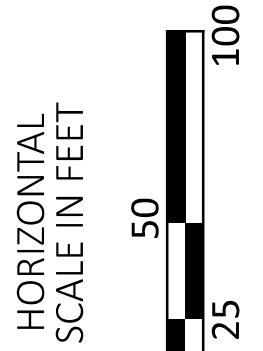



ERI-US 0006-CONNECTIVITY CORRIDOR

MODEL: CLP\_SUP\_1 - Plan 15-16 [Sheet] PAPER SIZE: 34x22 (in.) DATE: 6/12/2025 TIME: 2:24:55 PM USER: adlayton  
 \\ohiodot-pw.bentley.com:ohiodot-pw-02\Documents\01 Active Projects\District 03\Erle\116570402-Engineering\_TransSystems\MOT\Sheets\116570\_MP000\_CV2026.dgn

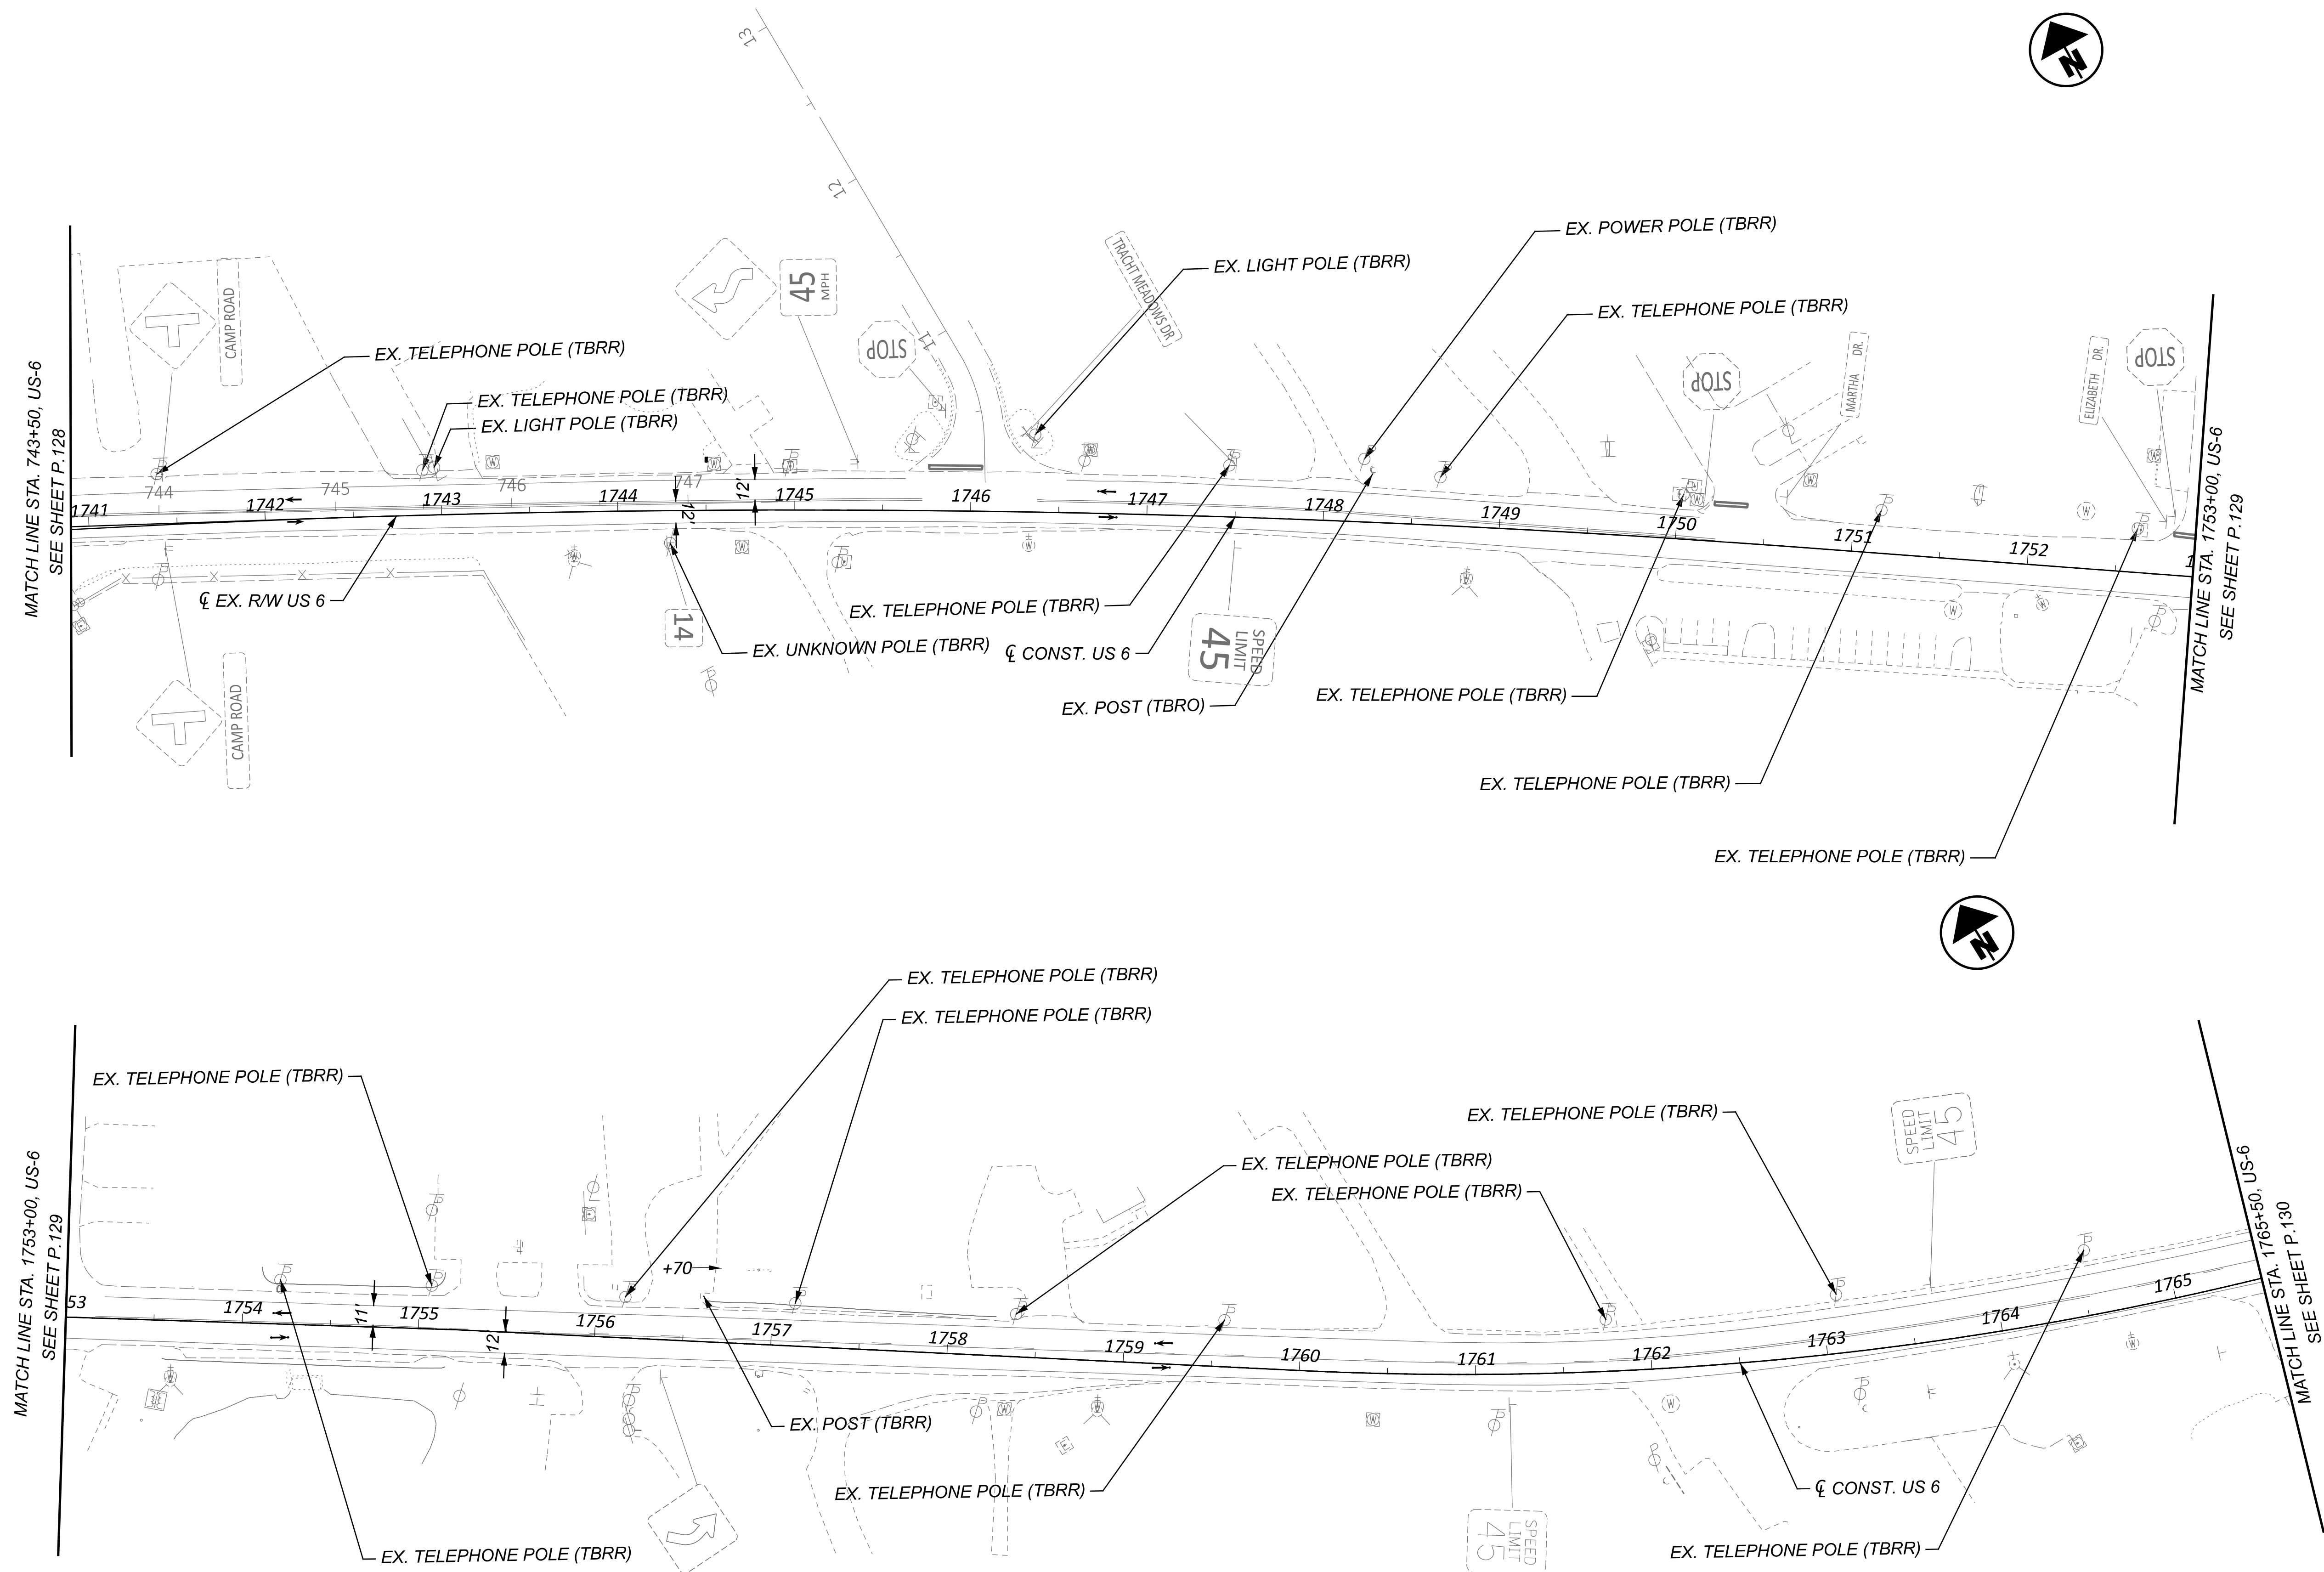

- NOTES:**
1. FOR MOT LEGEND, SEE SHEET P.068.
  2. FOR PROPOSED SIGNING AND MARKING DETAILS, SEE TRAFFIC CONTROL PLANS.
  3. MAINTAIN ACCESS TO DRIVES OR SIDE ROADS AT ALL TIMES. USE FLAGGING OPERATION AS NECESSARY.

DESIGN AGENCY

**TRANSYSTEMS**

400 W. NATIONWIDE BLVD., STE 225  
COLUMBUS, OHIO 43215

DESIGNER  
SSAREVIEWER  
SS 02/28/24

PROJECT ID  
116570

|       |       |
|-------|-------|
| SHEET | TOTAL |
| P.132 | 782   |

MAINTENANCE OF TRAFFIC - PRE-PHASE (2026 CONSTRUCTION)  
US 6 - EX. US 6 STA. 743+50.00 TO CONST. US 6 STA. 1765+50.00


HORIZONTAL  
SCALE IN FEET

A horizontal scale bar is shown, labeled "HORIZONTAL SCALE IN FEET". The bar is marked with 0, 25, 50, and 100. The segment between 25 and 50 is highlighted with a black and white checkered pattern.



ERI-US 0006-CONNECTIVITY CORRIDOR

MODEL: CLP\_SUP\_1 - Plan 17-18 [Sheet] PAPER SIZE: 34x22 (in.) DATE: 6/12/2025 TIME: 2:24:57 PM USER: adlayton  
 www:\ohiodot-pw.bentley.com:ohiodot-pw-02\Documents\01 Active Projects\District 03\Erie\116570\402-Engineering\_TransSystems\MOT\Sheets\116570\_MP000\_CV2026.dgn

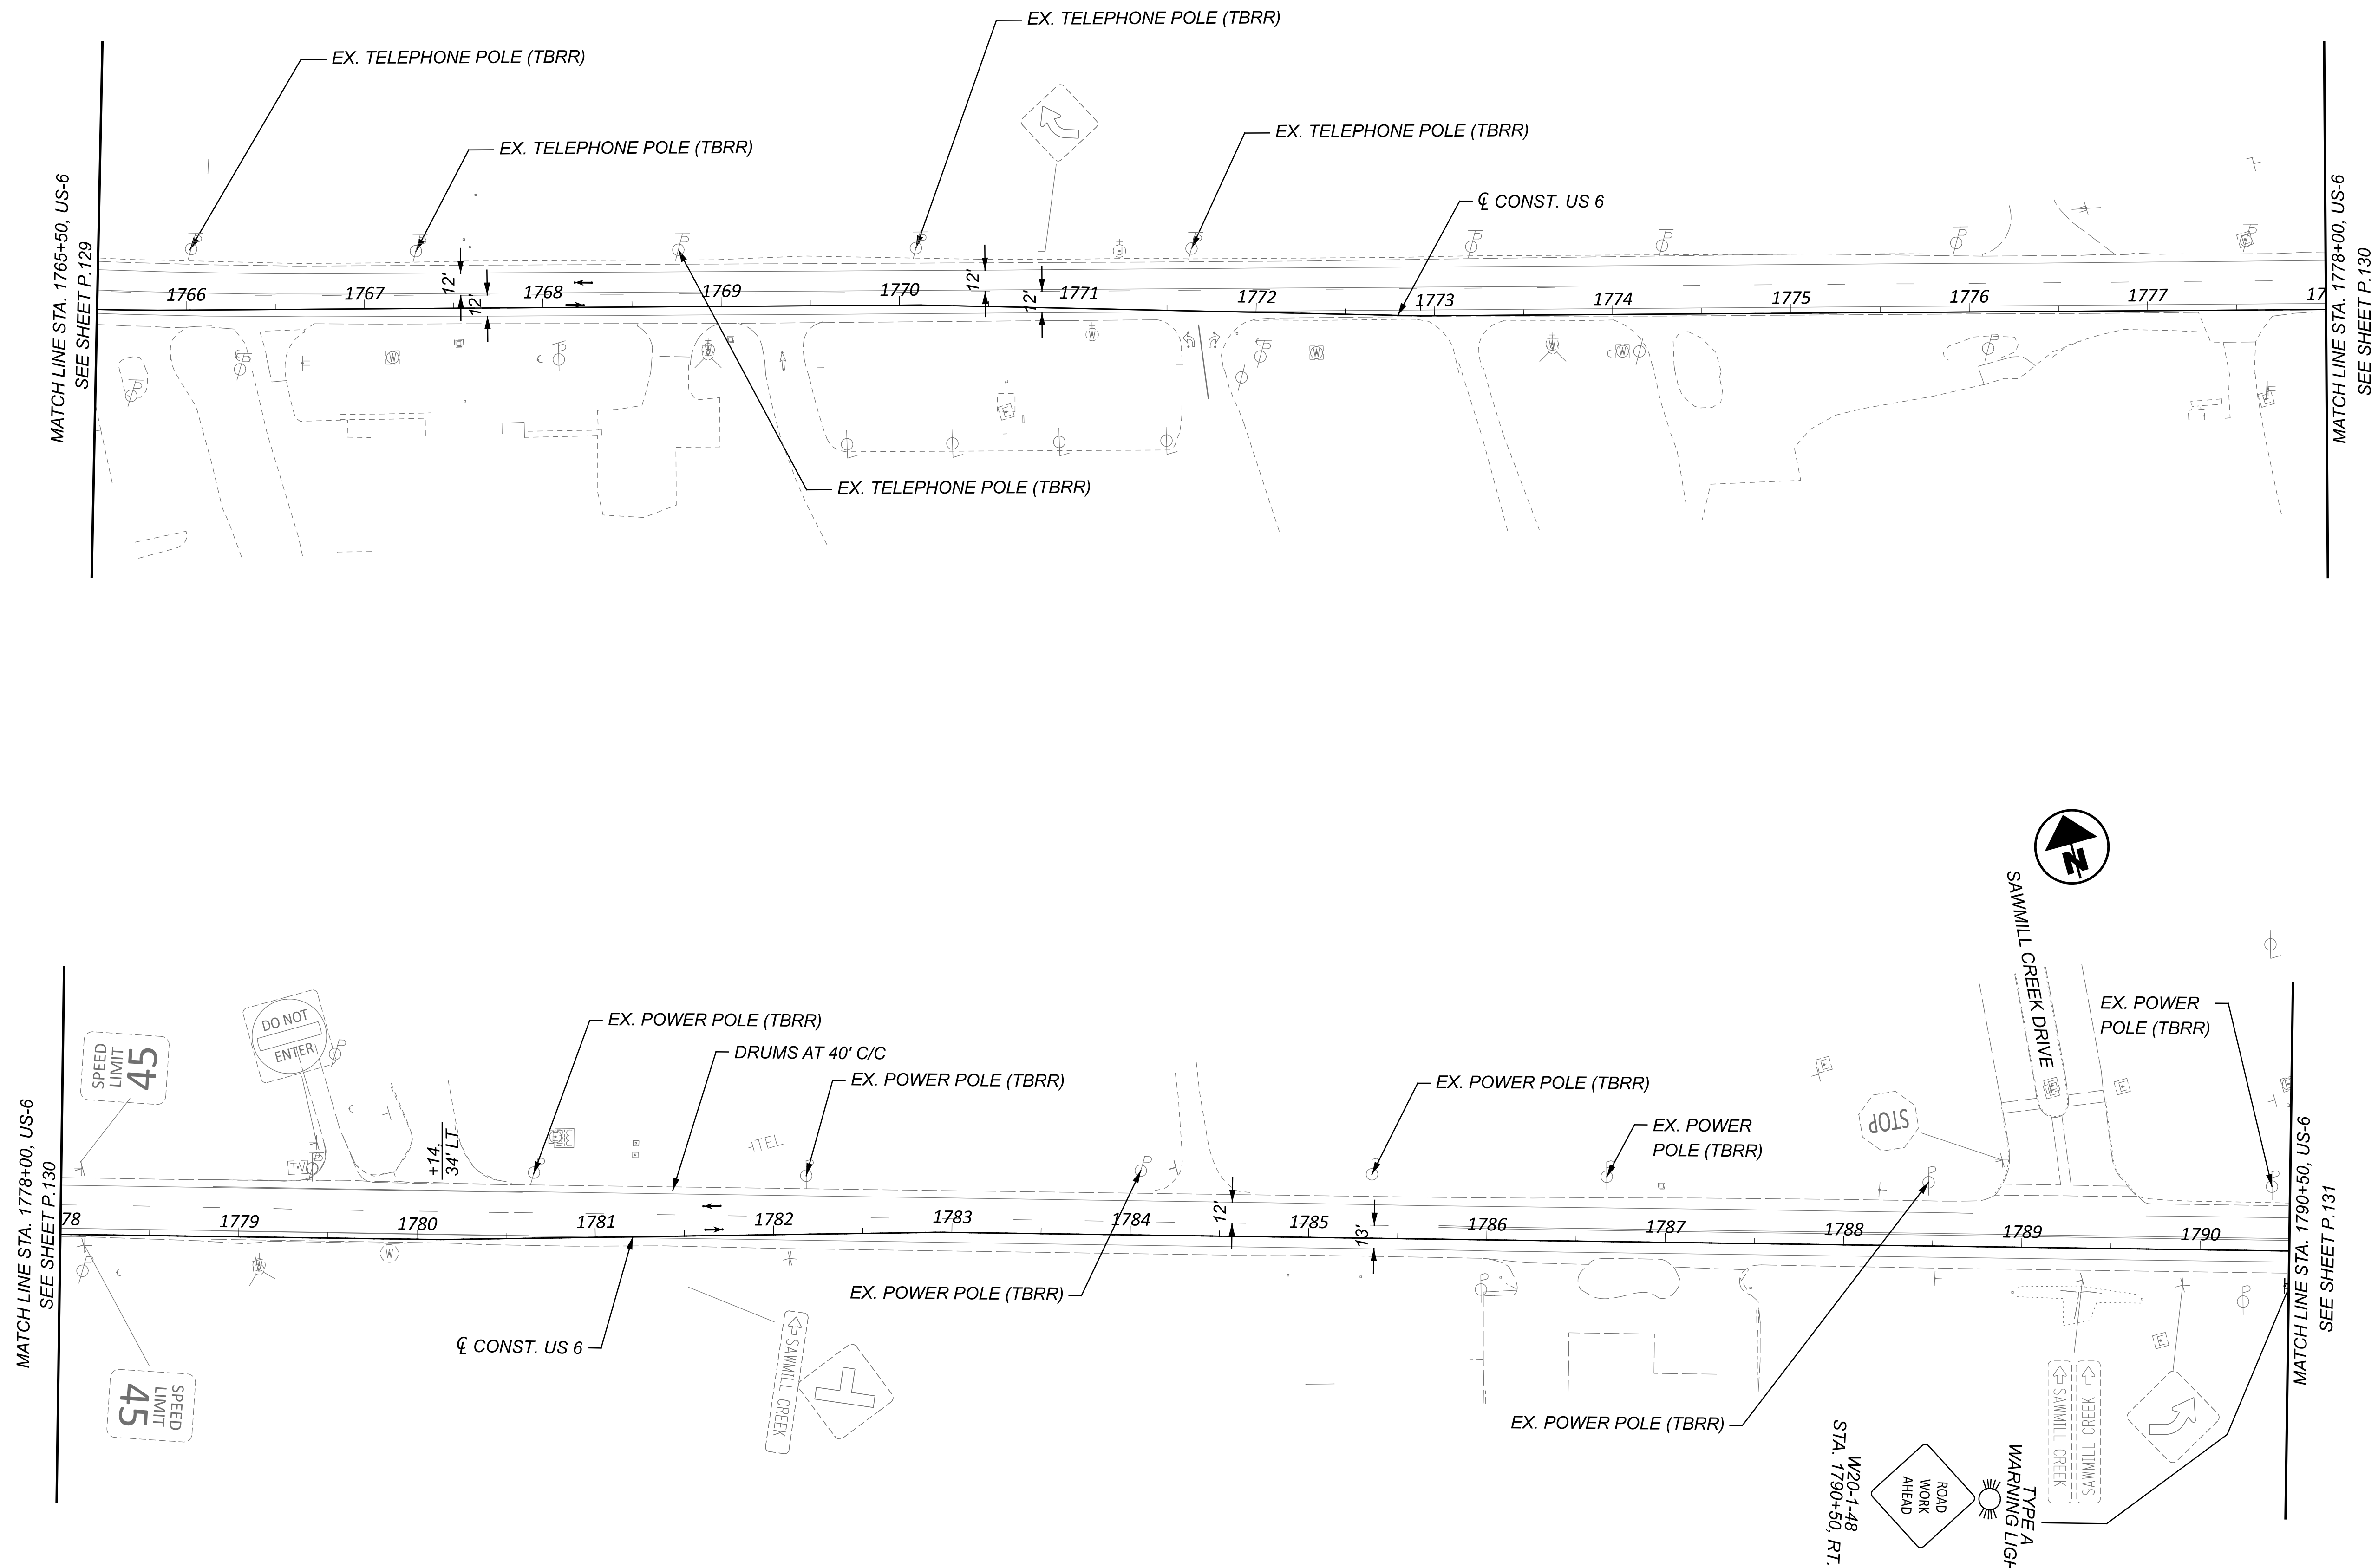

**NOTES:**

1. FOR MOT LEGEND, SEE SHEET P.068.
2. FOR PROPOSED SIGNING AND MARKING DETAILS, SEE TRAFFIC CONTROL PLANS.
3. MAINTAIN ACCESS TO DRIVES OR SIDE ROADS AT ALL TIMES. USE FLAGGING OPERATION AS NECESSARY.

MAINTENANCE OF TRAFFIC - PRE-PHASE (2026 CONSTRUCTION)  
US 6 - STA. 1765+50.00 TO STA. 1790+50.00

DESIGN AGENCY

**TRANSYSTEMS**

400 W. NATIONWIDE BLVD., STE 225  
COLUMBUS, OHIO 43215

|            |          |
|------------|----------|
| DESIGNER   |          |
| SSA        |          |
| REVIEWER   |          |
| SS         | 02/28/24 |
| PROJECT ID |          |
| 116570     |          |
| SHEET      | TOTAL    |
| P.133      | 782      |

HORIZONTAL  
SCALE IN FEET




A horizontal scale bar with alternating black and white segments. The segments are labeled 25, 50, and 100, indicating the scale in feet.



**ERI-US 0006-CONNECTIVITY CORRIDOR**

MODEL: CLP\_SLP\_1 - Plan 19 [Sheet] PAPER SIZE: 34x22 (in) DATE: 6/12/2025 TIME: 2:24:58 PM USER: adlayton  
pw:\yohiodor-pw.bentley.com:ohiodor-pw-02\Documents\01 Active Projects\District 03\Erle\116570\402-Engineering\_TransSystems\MOT\Sheets\116570\_MP000\_CV2026.dgn

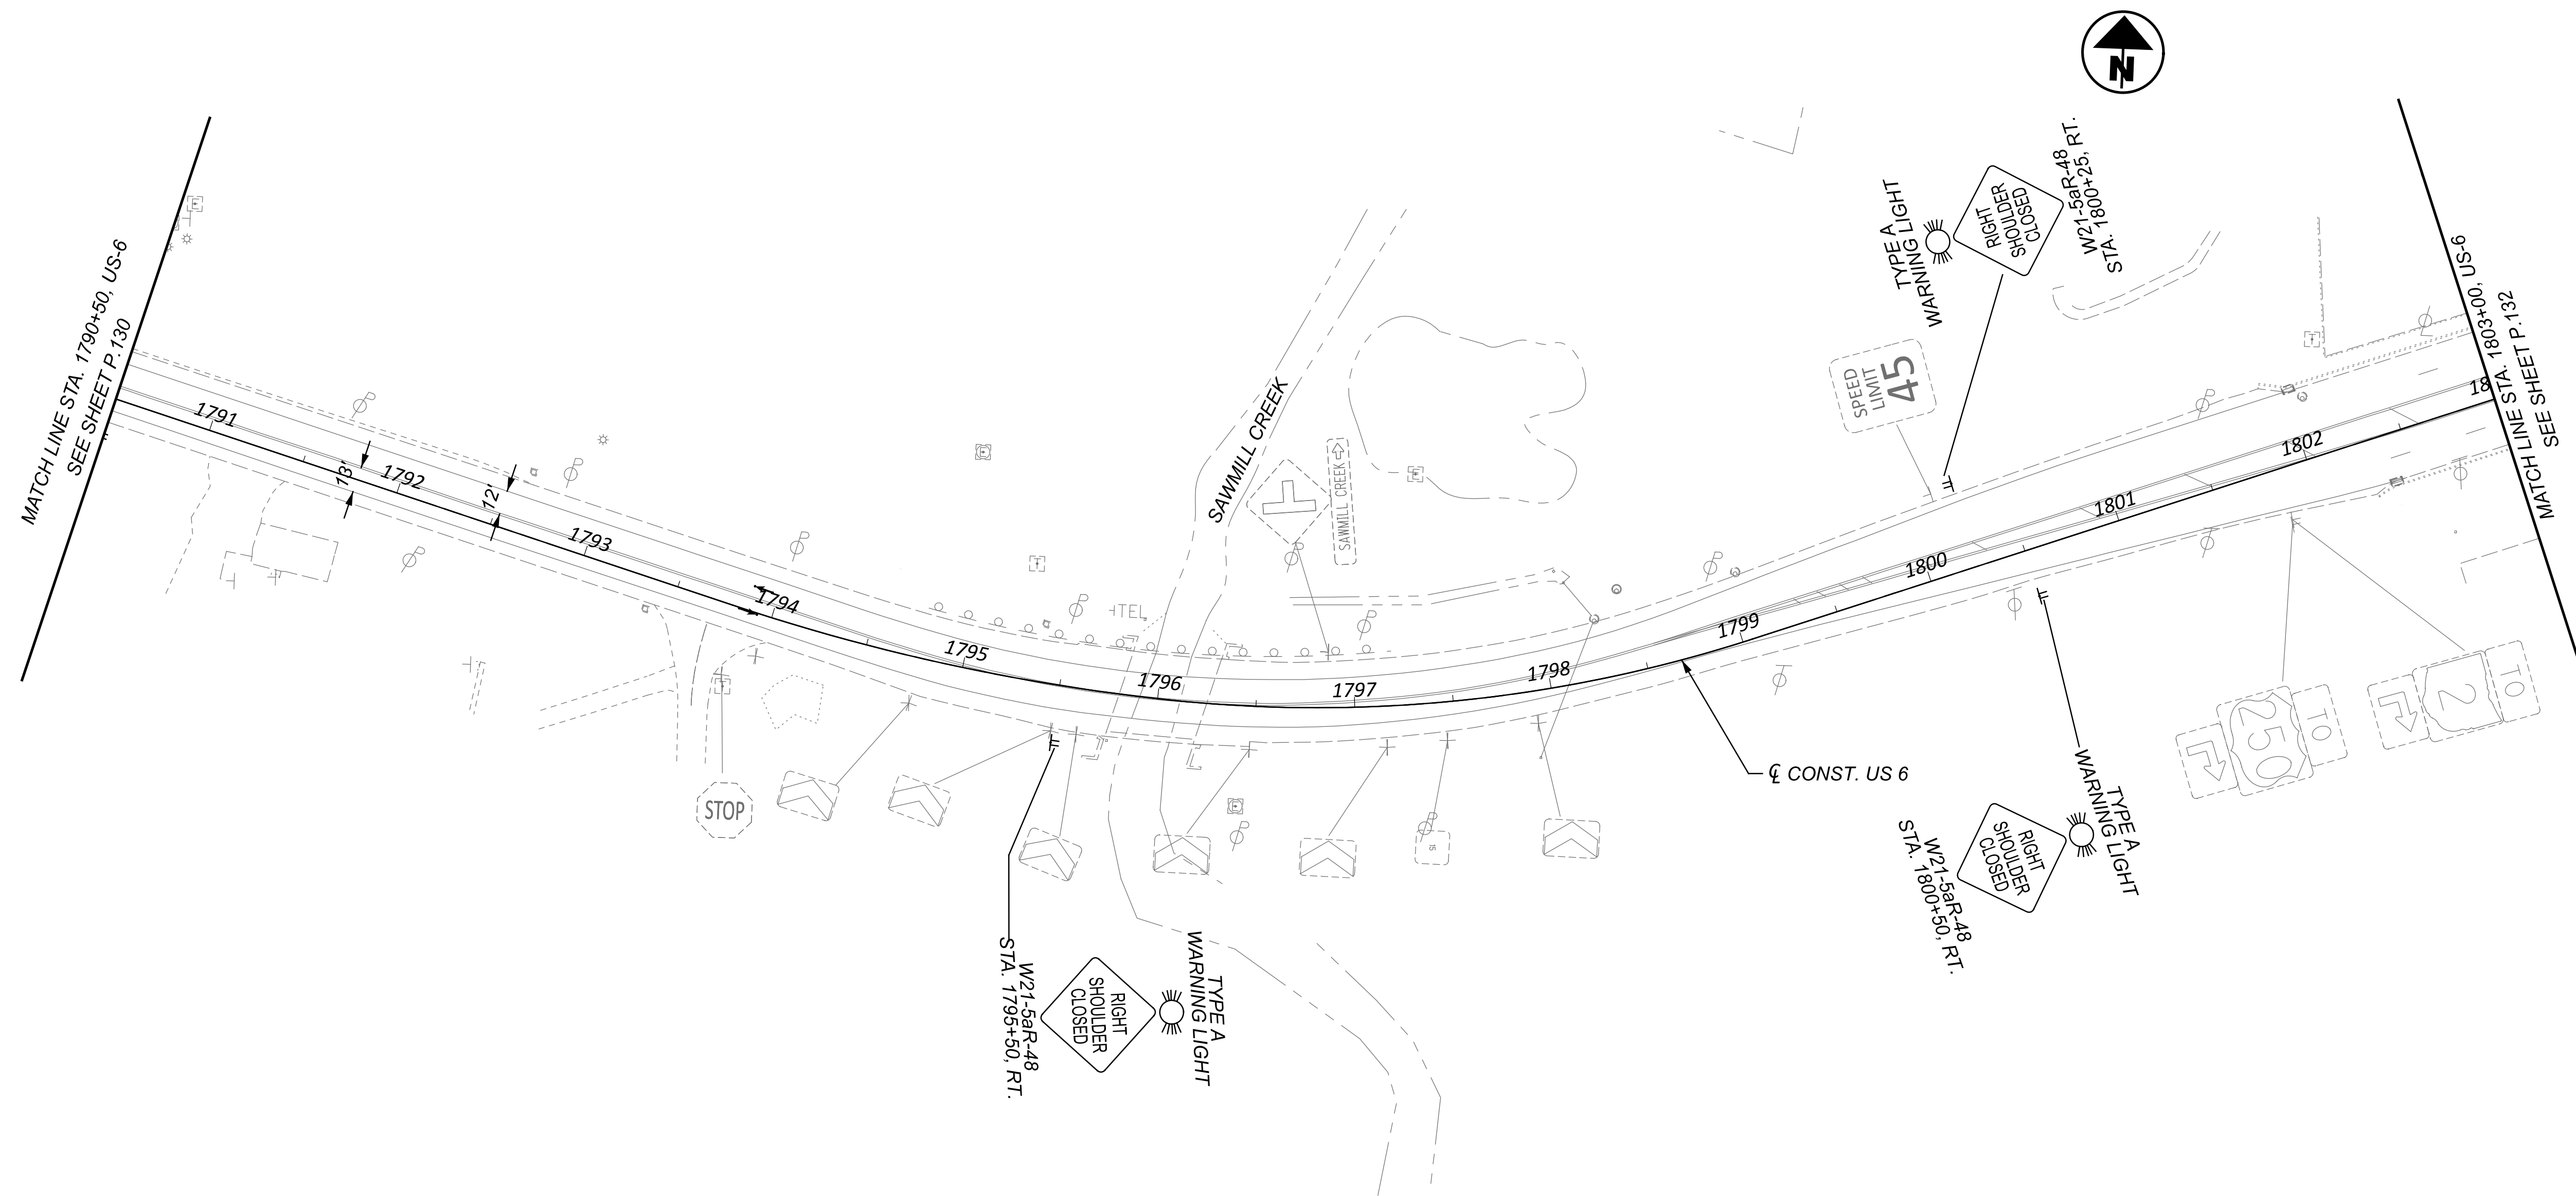

- NOTES:**
1. FOR MOT LEGEND, SEE SHEET P.068.
  2. FOR PROPOSED SIGNING AND MARKING DETAILS, SEE TRAFFIC CONTROL PLANS.
  3. MAINTAIN ACCESS TO DRIVES OR SIDE ROADS AT ALL TIMES. USE FLAGGING OPERATION AS NECESSARY.

DESIGN AGENCY

**TRANSYSTEMS**

400 W. NATIONWIDE BLVD., STE 225  
COLUMBUS, OHIO 43215


DESIGNER  
SSA

REVIEWER  
SS 02/28/24

PROJECT ID  
116570

|       |       |
|-------|-------|
| SHEET | TOTAL |
| P.134 | 782   |


MAINTENANCE OF TRAFFIC - PRE-PHASE (2026 CONSTRUCTION)  
US 6 - STA. 1790+50.00 TO STA. 1803+00.00

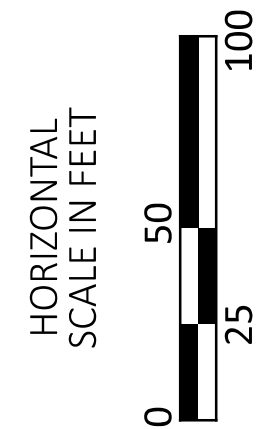



ERI-US 0006-CONNECTIVITY CORRIDOR

MODEL: CLP\_SUP\_2 - Plan 20 [Sheet] PAPER SIZE: 34x22 [in] DATE: 6/12/2025 TIME: 2:25:00 PM USER: adlayton  
 pw://ohiodot-pw.bentley.com:ohiodot-pw-02/Documents/01 Active Projects/District 03/Erle/116570/402-Engineering\_TransSystems\WOT\Sheets\116570\_MP000\_CV2026.dgn

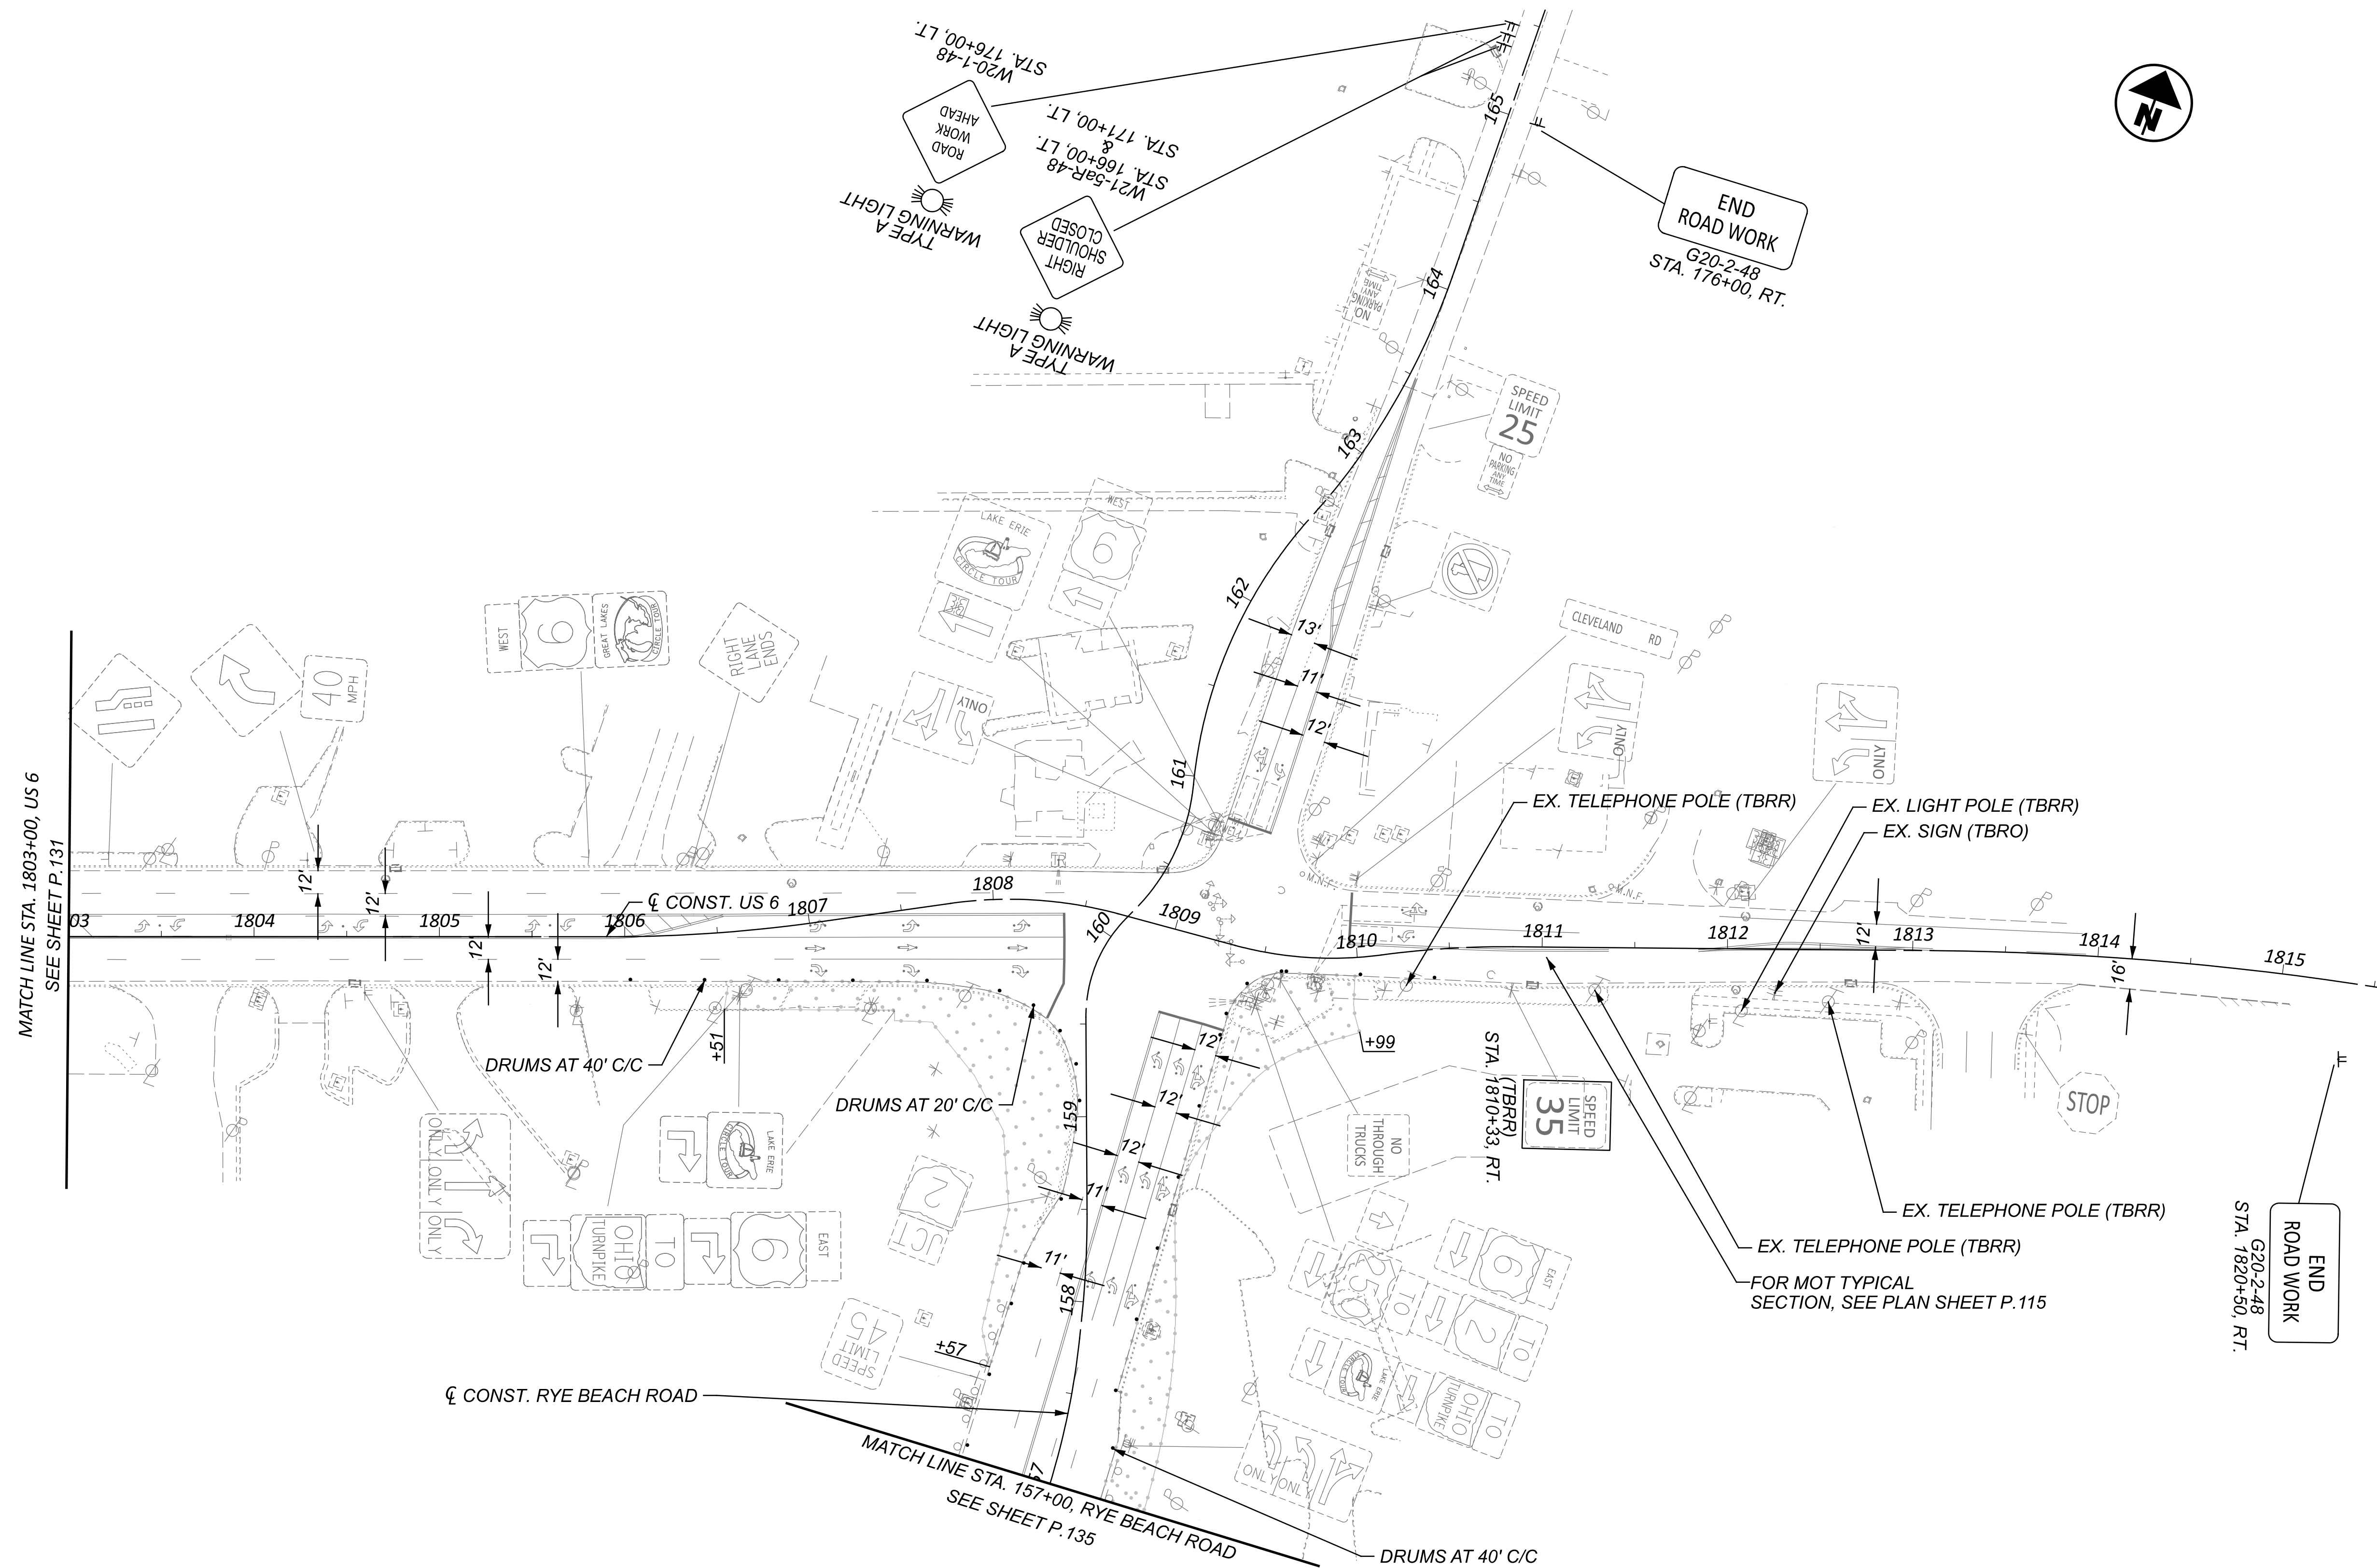

**NOTES:**

1. FOR MOT LEGEND, SEE SHEET P.068.
2. FOR PROPOSED SIGNING AND MARKING DETAILS, SEE TRAFFIC CONTROL PLANS.
3. MAINTAIN ACCESS TO DRIVES OR SIDE ROADS AT ALL TIMES. USE FLAGGING OPERATION AS NECESSARY.


DESIGN AGENCY

**TRANSYSTEMS**

400 W. NATIONWIDE BLVD., STE 225  
COLUMBUS, OHIO 43215

|            |          |
|------------|----------|
| DESIGNER   |          |
| SSA        |          |
| REVIEWER   |          |
| SS         | 02/28/24 |
| PROJECT ID |          |
| 116570     |          |
| SHEET      | TOTAL    |
| P.135      | 782      |


MAINTENANCE OF TRAFFIC - PRE-PHASE (2026 CONSTRUCTION)  
US 6 - STA. 1803+00.00 TO END PROJECT

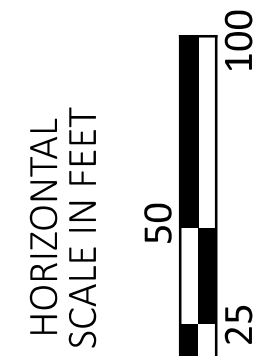



**ERI-US 0006-CONNECTIVITY CORRIDOR**

MODEL: CLP\_SUP 2 - Plan 21[Sheet] PAPER:SIZE: 34x22 (in.) DATE: 6/12/2025 TIME: 2:25:01 PM USER: adlayton  
 www:\yohiodor-pw.bentley.com:ohiodor-pw\02\Documents\01 Active Projects\District 03\Erie\116570\402-Engineering\_TransSystems\MOT\Sheets\116570\_MP000\_CV2026.dgn

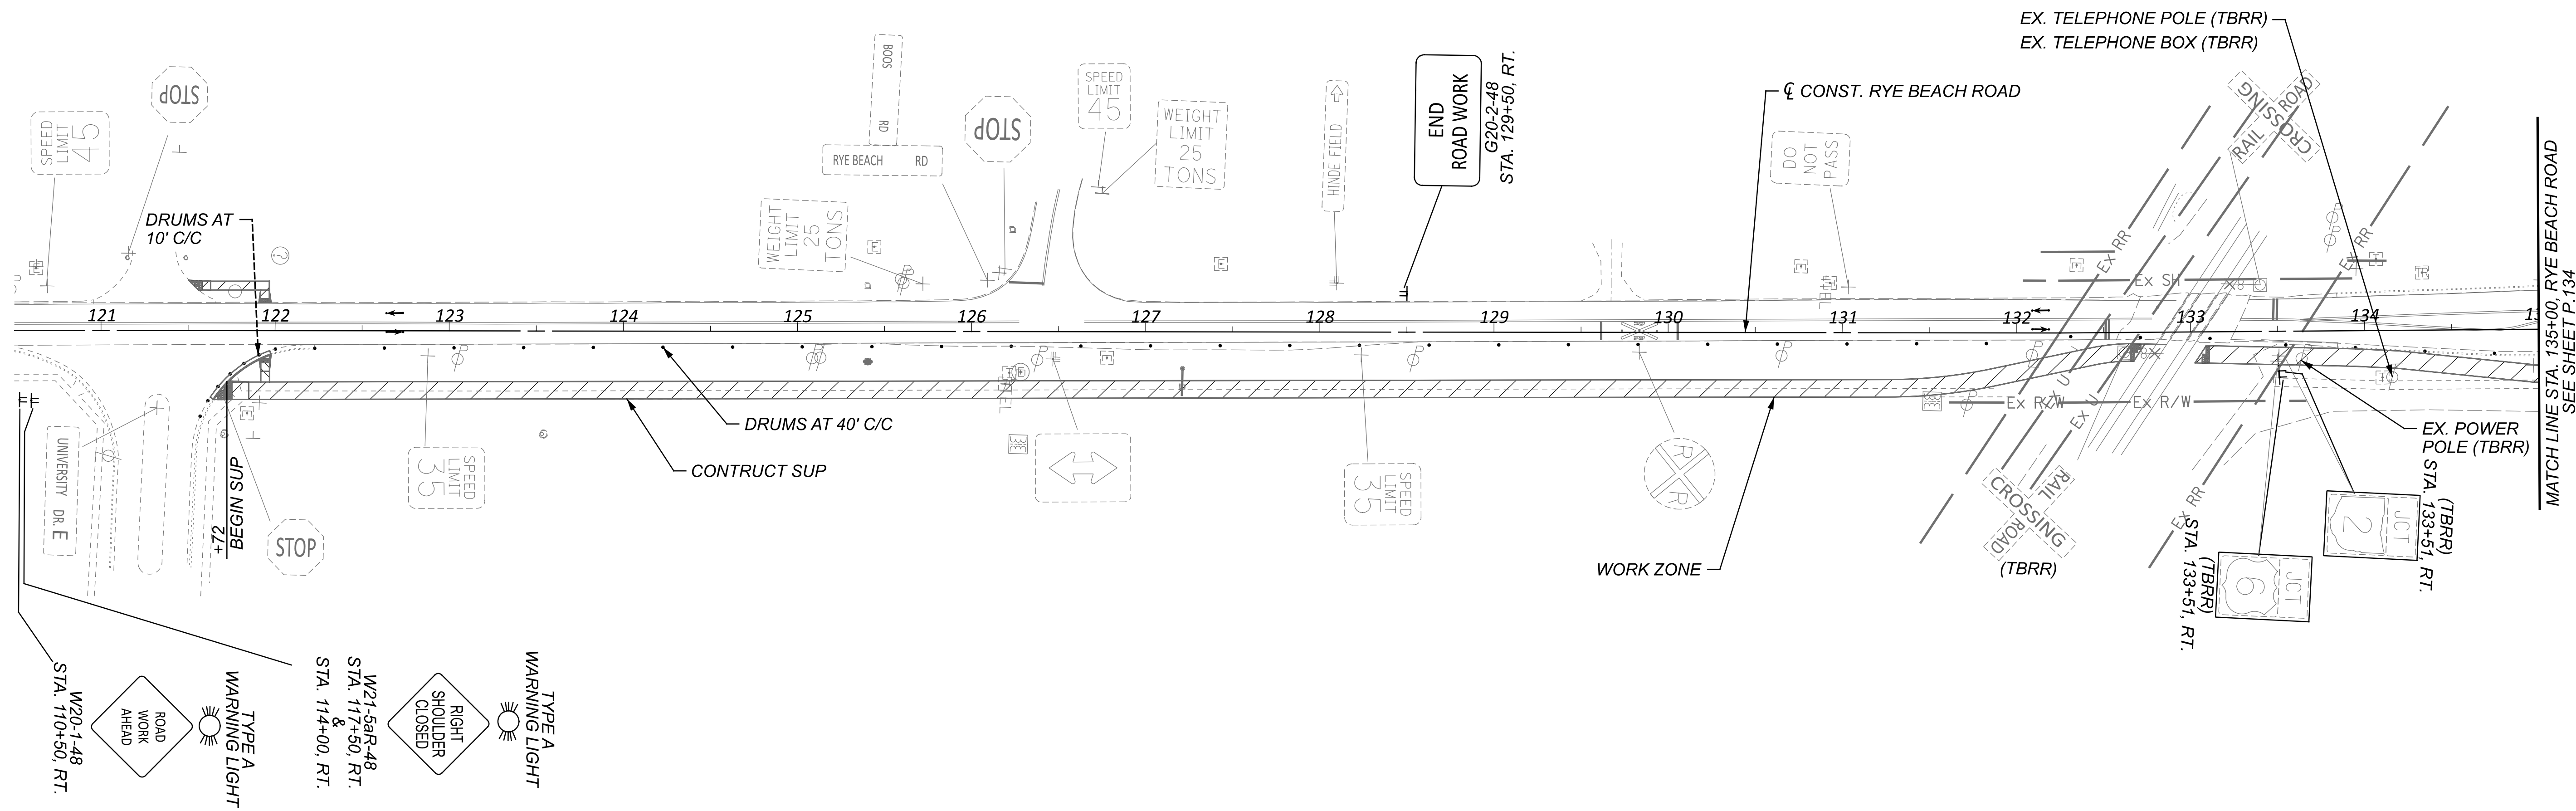

**NOTES:**

1. FOR MOT LEGEND, SEE SHEET P.068.
2. FOR PROPOSED SIGNING AND MARKING DETAILS, SEE TRAFFIC CONTROL PLANS.
3. MAINTAIN ACCESS TO DRIVES OR SIDE ROADS AT ALL TIMES. USE FLAGGING OPERATION AS NECESSARY.

DESIGN AGENCY

**TRANSYSTEMS**  
400 W. NATIONWIDE BLVD., STE 225  
COLUMBUS, OHIO 43215


DESIGNER  
SSA

|             |
|-------------|
| REVIEWER    |
| SS 02/28/24 |


PROJECT ID  
116570

| SHEET | TOTAL |
|-------|-------|
| P.136 | 782   |

MAINTENANCE OF TRAFFIC - PRE-PHASE (2026 CONSTRUCTION)  
 RYE BEACH ROAD - BEGIN PROJECT TO STA. 135+00.00

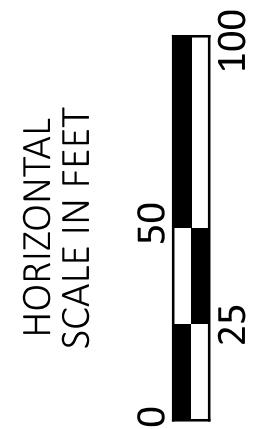




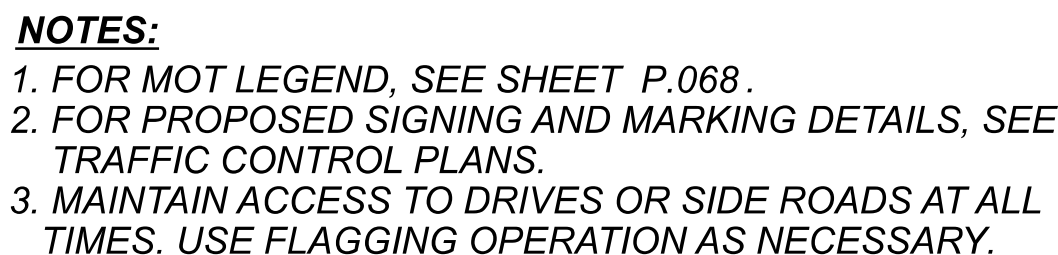




ERI-US 0006-CONNECTIVITY CORRIDOR

MODEL: CLP\_SUP\_2 - Plan 23 [Sheet] PAPER SIZE: 34x22 [in] DATE: 6/12/2025 TIME: 2:25:05 PM USER: adlayton  
 pw://ohiodot-pw.bentley.com:ohiodot-pw-02/Documents/01 Active Projects/District 03/Erle/116570/402-Engineering\_TransSystems\WOT\Sheets\116570\_MP000\_CV2026.dgn

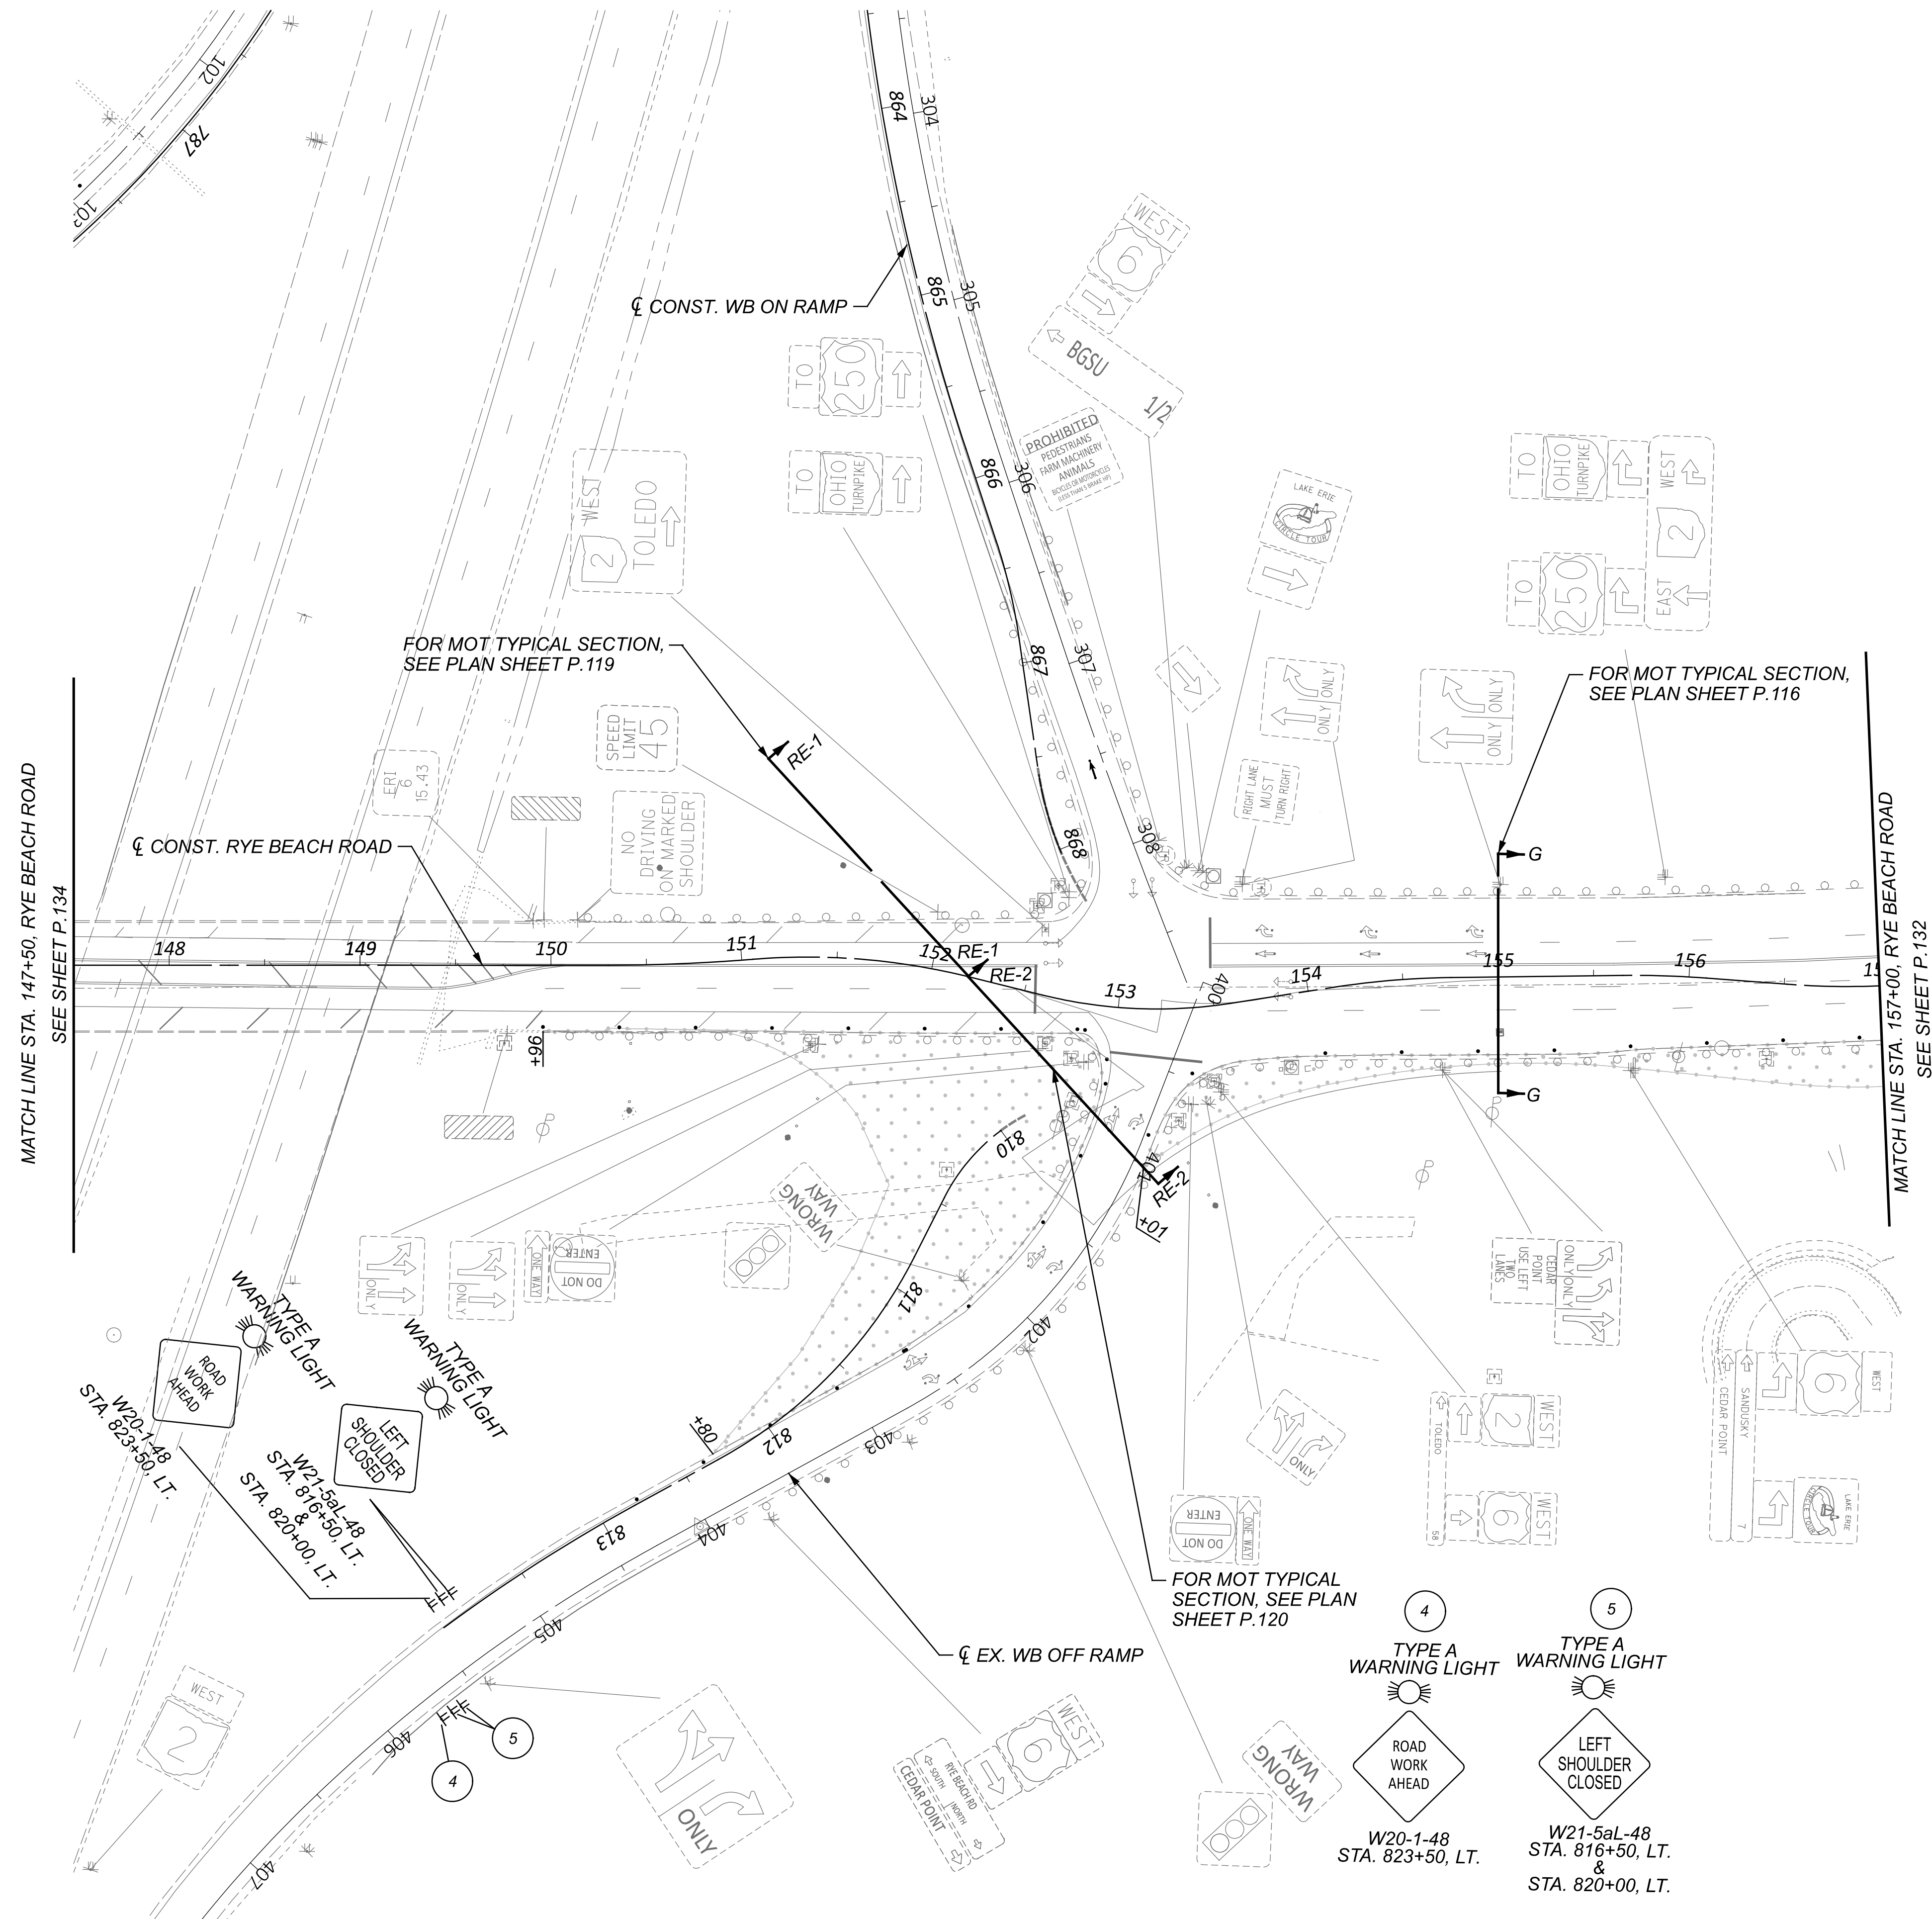

**NOTES:**

1. FOR MOT LEGEND, SEE SHEET P.068.
2. FOR PROPOSED SIGNING AND MARKING DETAILS, SEE TRAFFIC CONTROL PLANS.
3. MAINTAIN ACCESS TO DRIVES OR SIDE ROADS AT ALL TIMES. USE FLAGGING OPERATION AS NECESSARY.

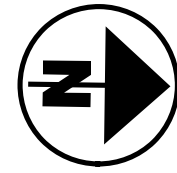


MAINTENANCE OF TRAFFIC - PRE-PHASE (2026 CONSTRUCTION)  
 RYE BEACH ROAD - STA. 147+50.00 TO STA. 157+00.00



DESIGN AGENCY

**TRANSYSTEMS**  
400 W. NATIONWIDE BLVD., STE 225  
COLUMBUS, OHIO 43215


|            |          |
|------------|----------|
| DESIGNER   |          |
| SSA        |          |
| REVIEWER   |          |
| SS         | 02/28/24 |
| PROJECT ID |          |
| 116570     |          |
| SHEET      | TOTAL    |
| P.138      | 782      |

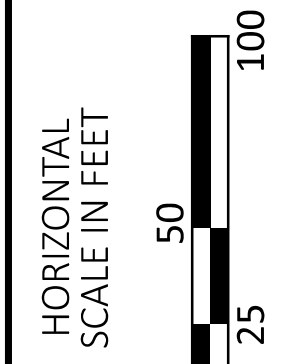




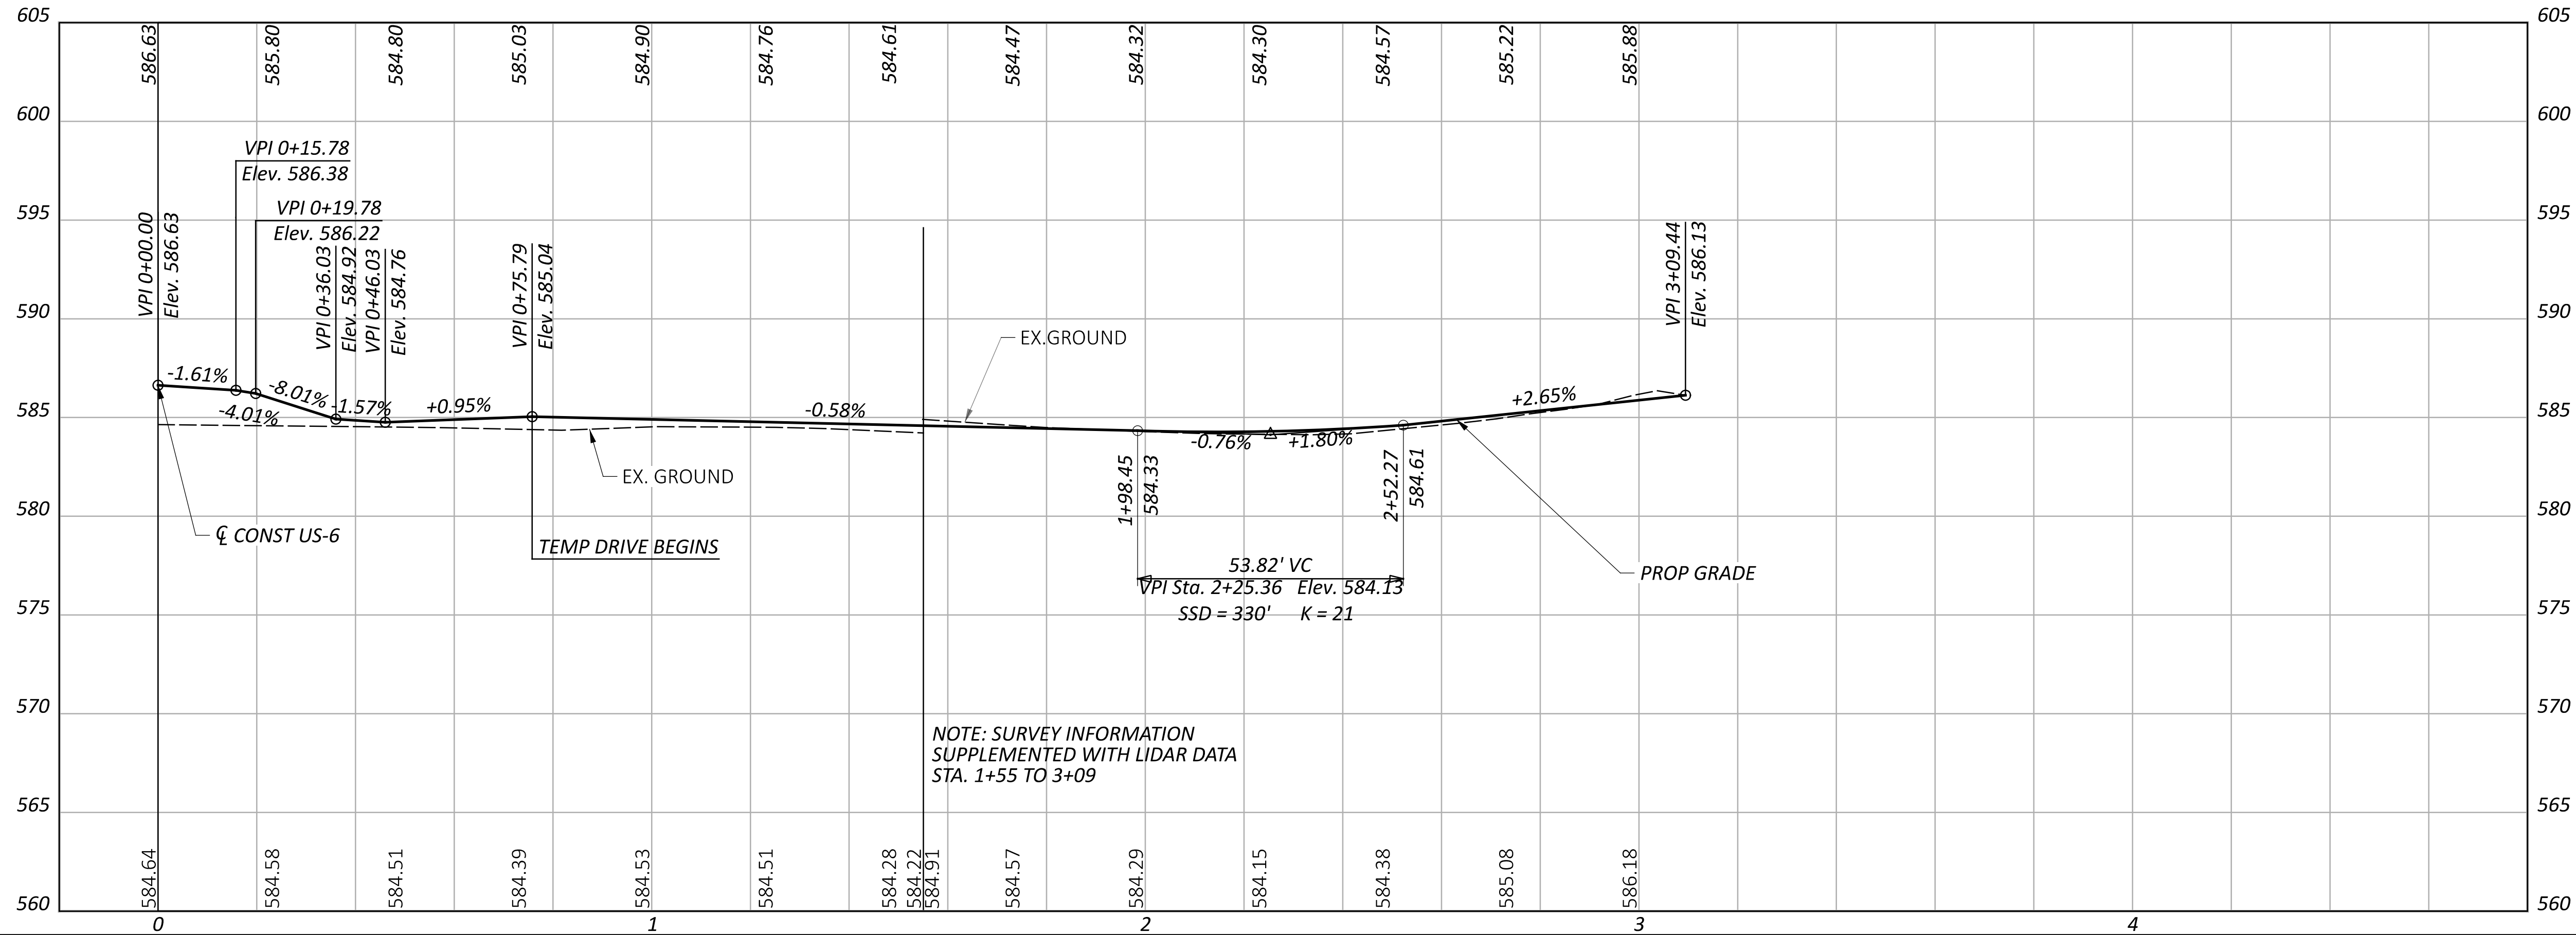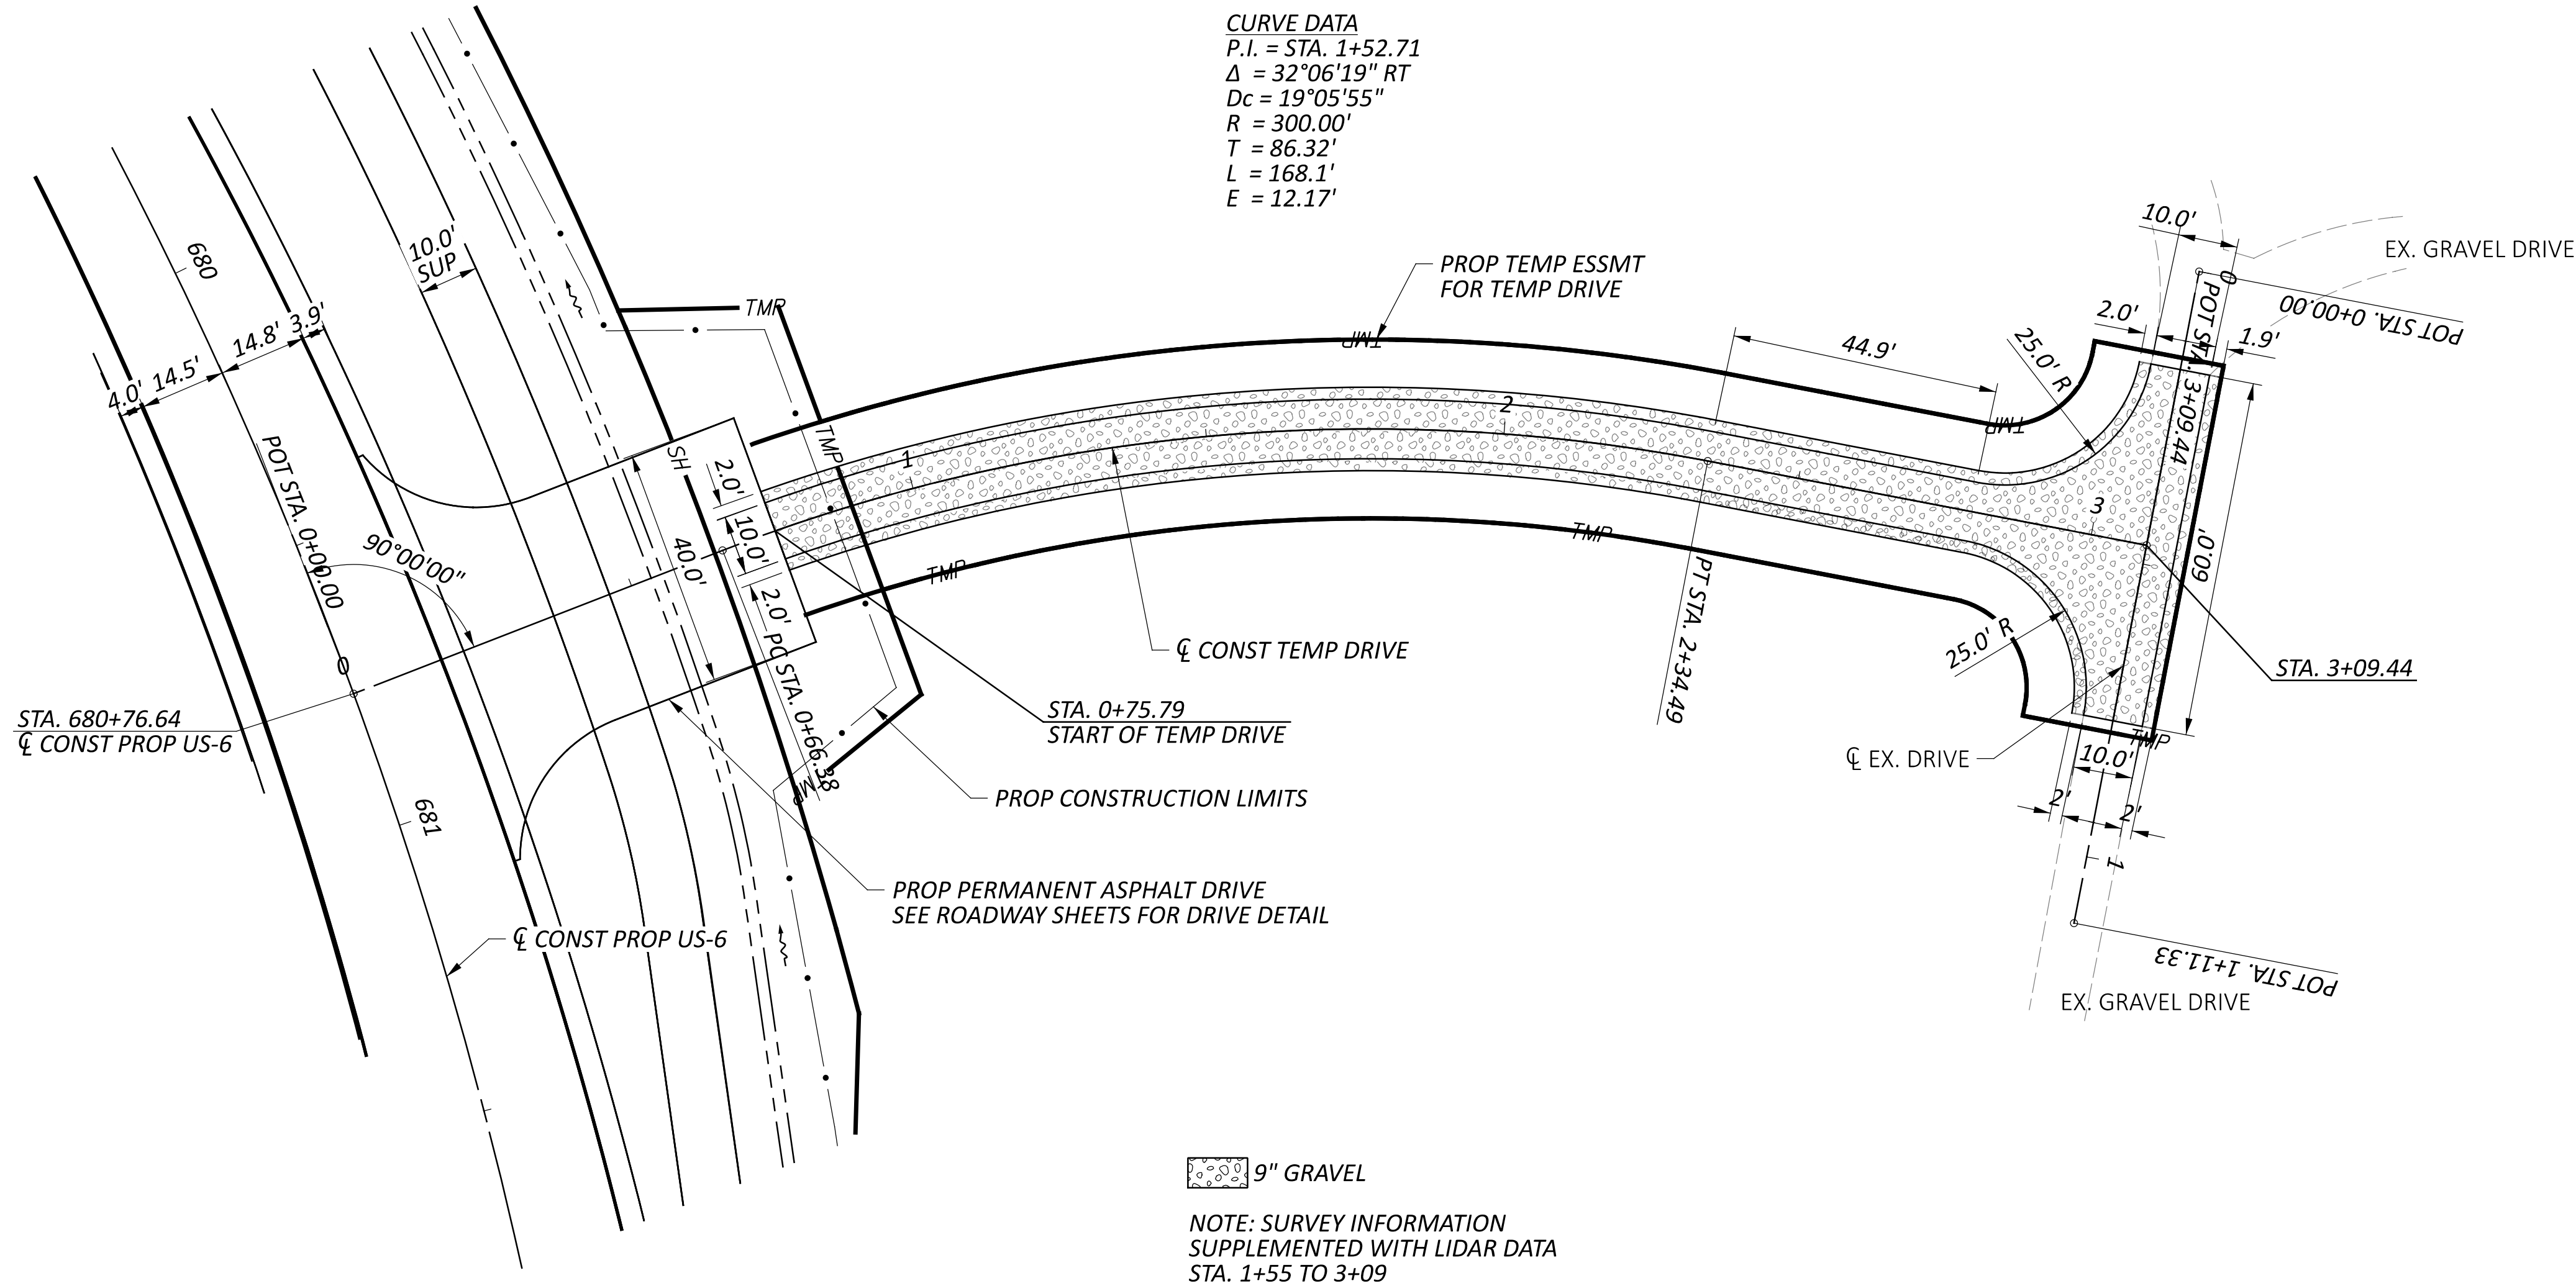



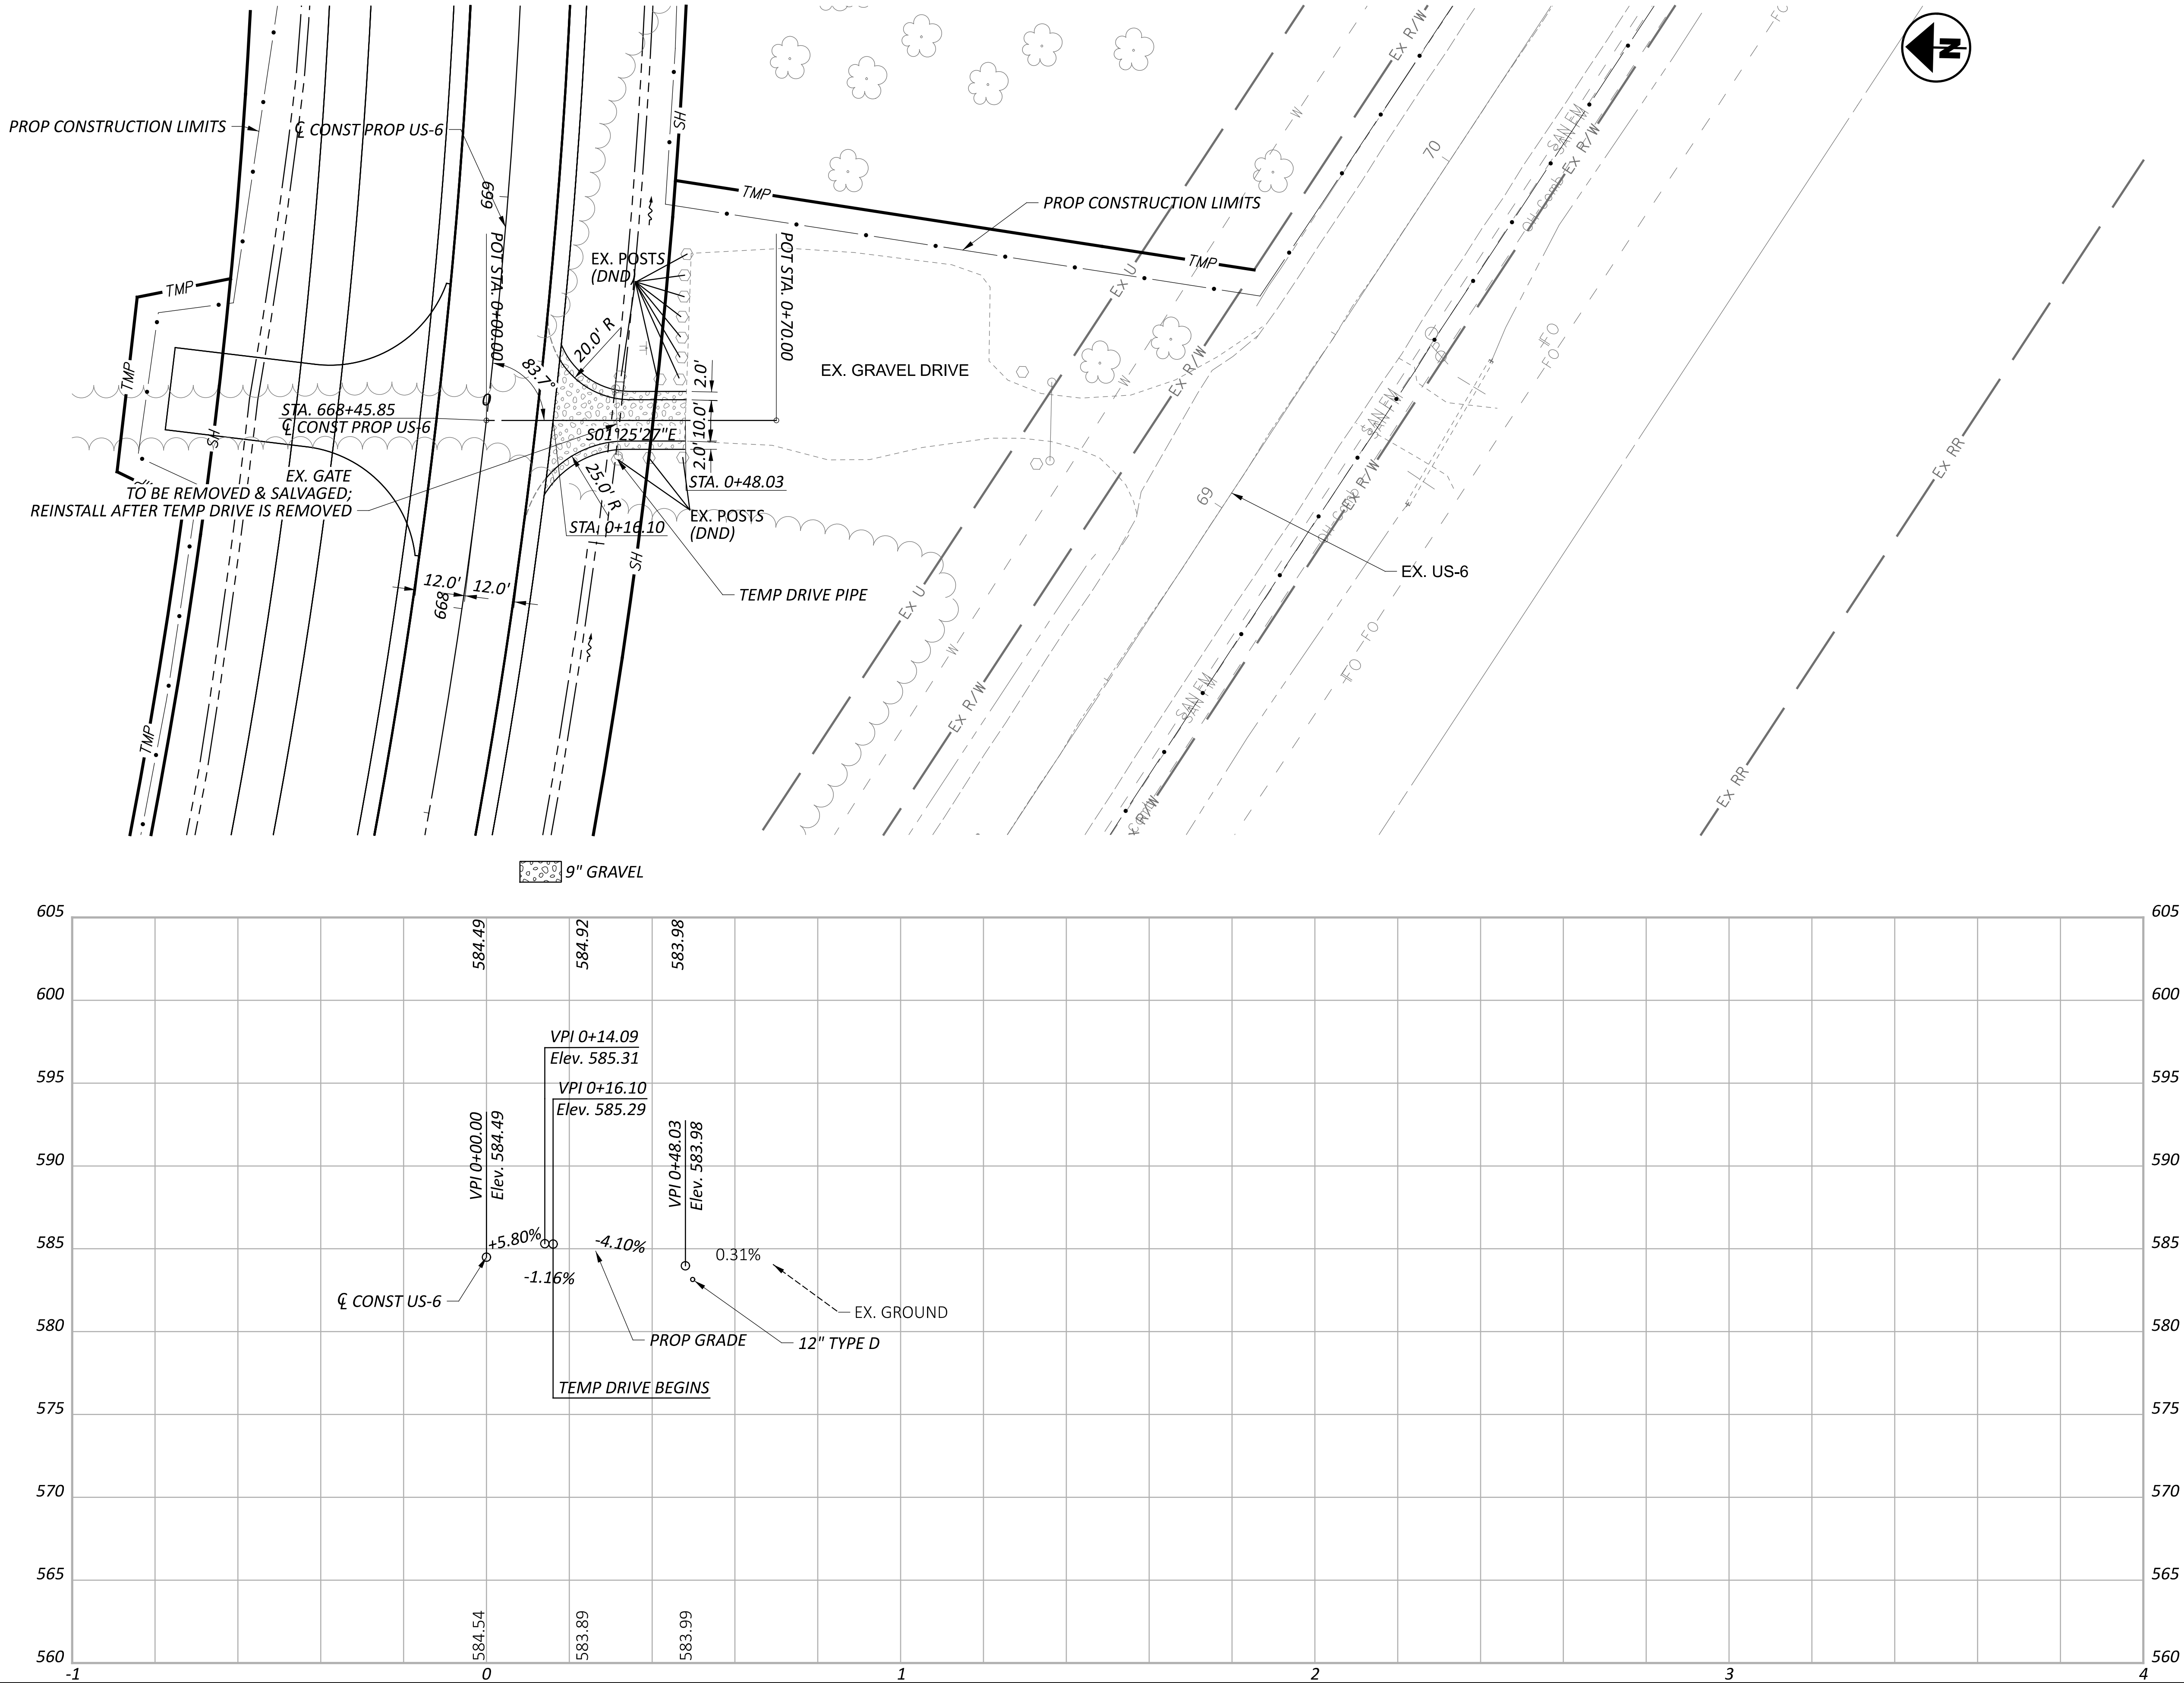


MOT PRE-PHASE - TEMPORARY DRIVEWAY PLAN AND PROFILE  
US 6 - STA. 668+45.85

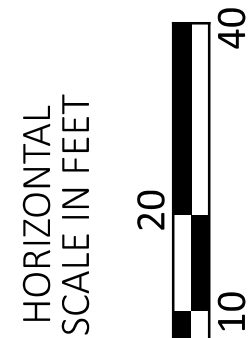

|                                                          |       |
|----------------------------------------------------------|-------|
| DESIGN AGENCY                                            |       |
| TRANSYSTEMS                                              |       |
| 400 W. NATIONWIDE BLVD., STE 205<br>COLUMBUS, OHIO 43215 |       |
| DESIGNER                                                 |       |
| FACC                                                     |       |
| REVIEWER                                                 |       |
| XXX MM-DD-YY                                             |       |
| PROJECT ID                                               |       |
| 116570                                                   |       |
| SHEET                                                    | TOTAL |
| P.0                                                      | 0     |



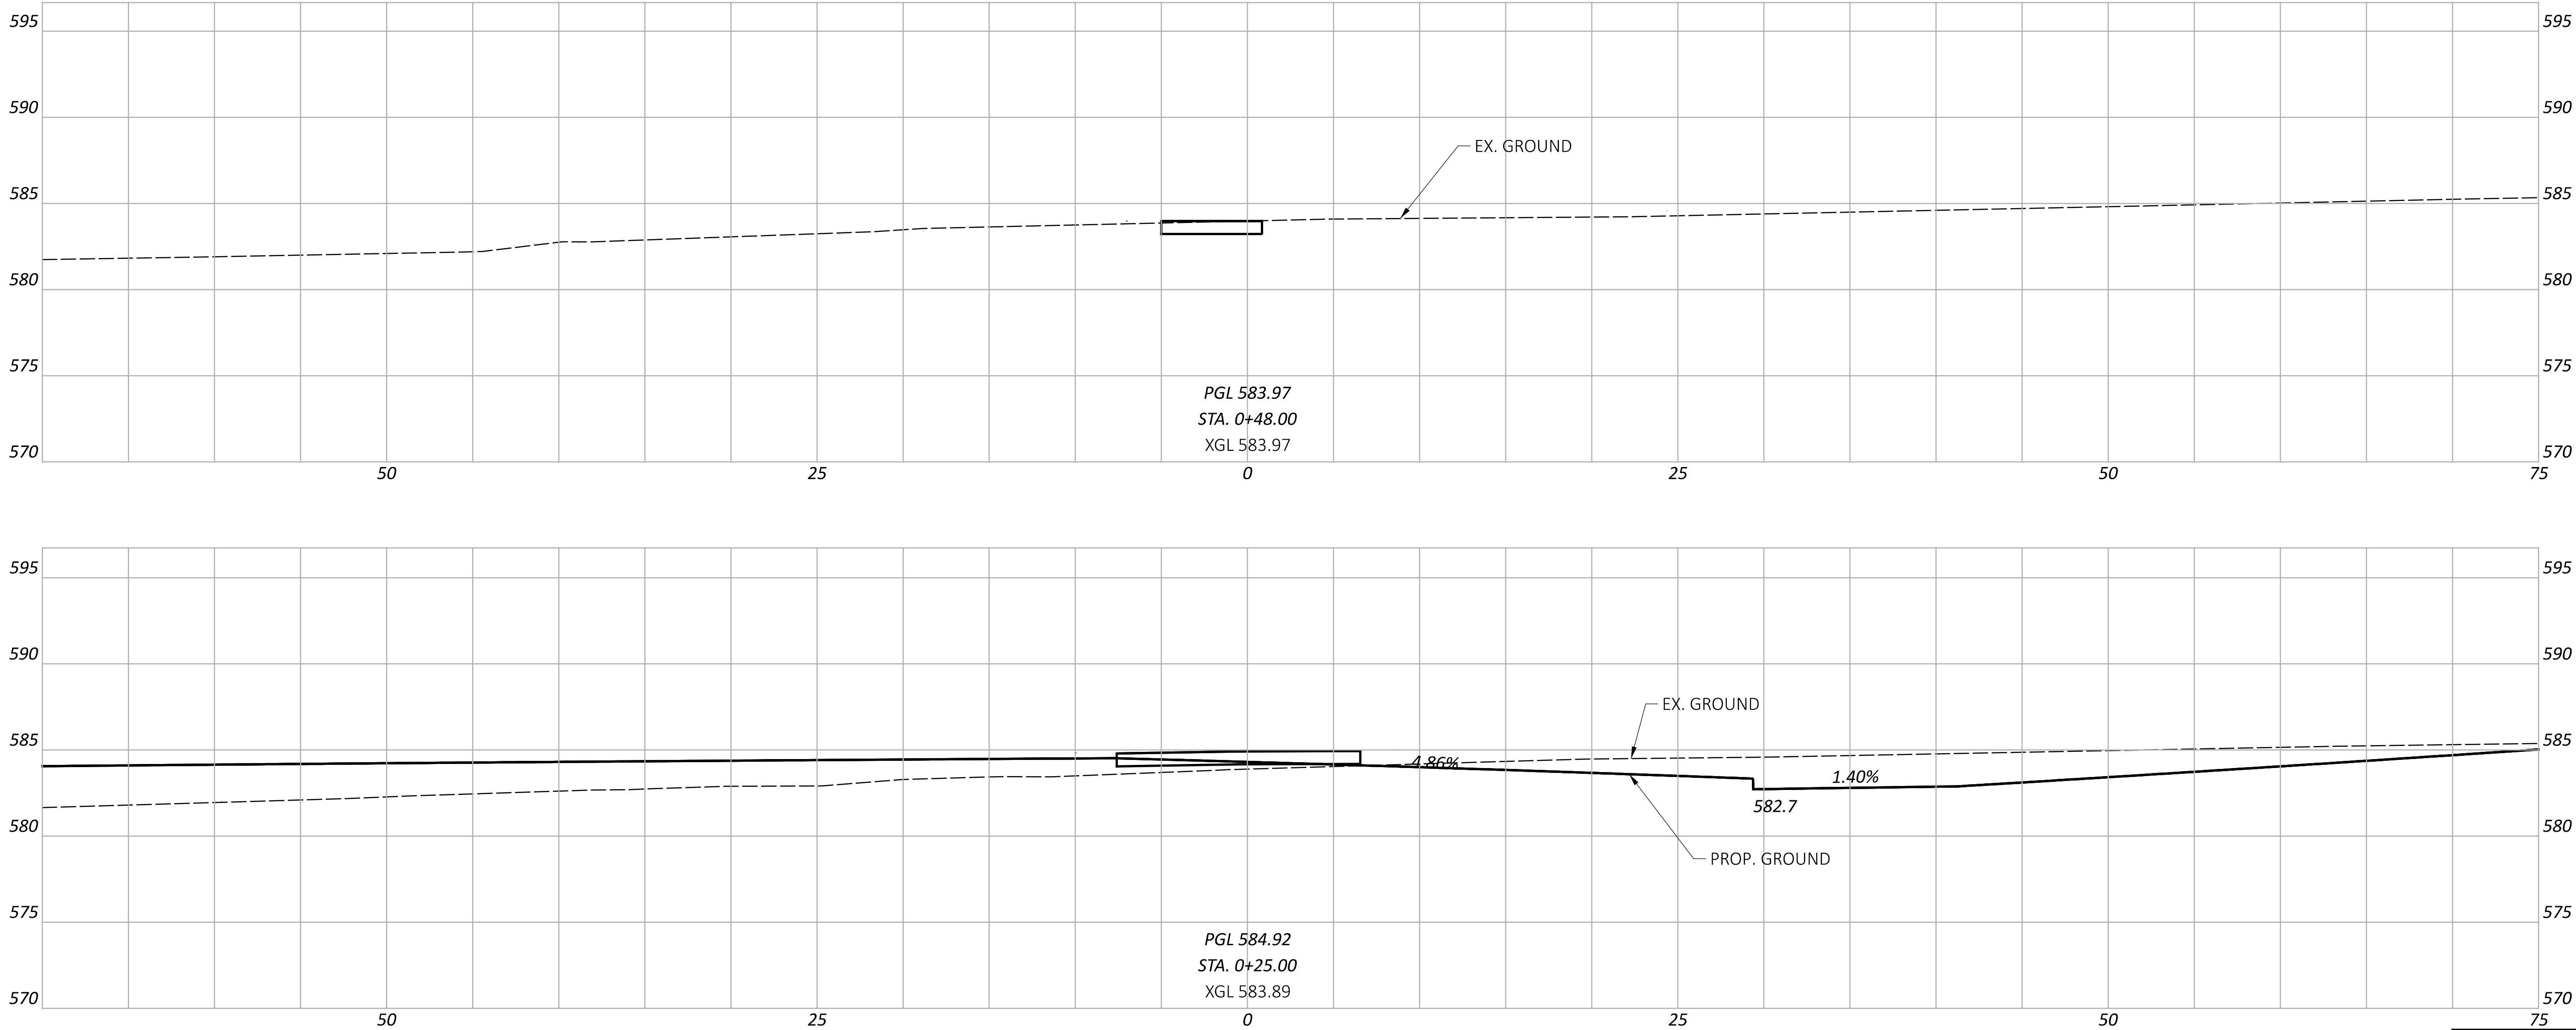

| Sheet Totals |     |      |
|--------------|-----|------|
| Seeding      | Cut | Fill |
|              |     |      |

| SHEET | TOTAL |
|-------|-------|
| P.0   | 0     |

DESIGN AGENCY

**TRANSYSTEMS**  
400 W. NATIONWIDE BLVD., STE 205  
COLUMBUS, OHIO 43215

DESIGNER

FACC




REVIEWER

XXX MM/DD/YY



PROJECT ID

116570



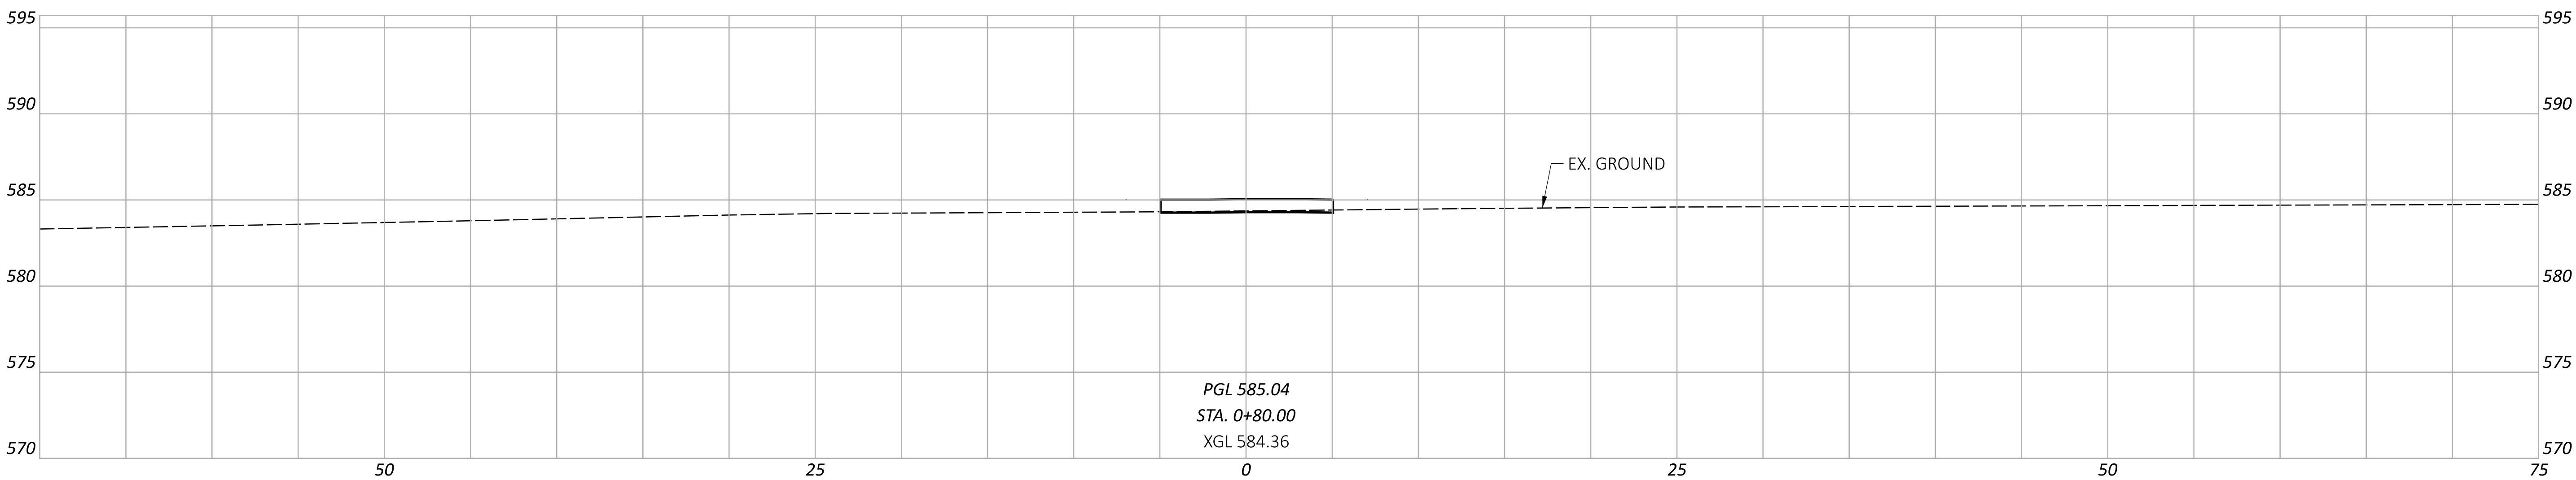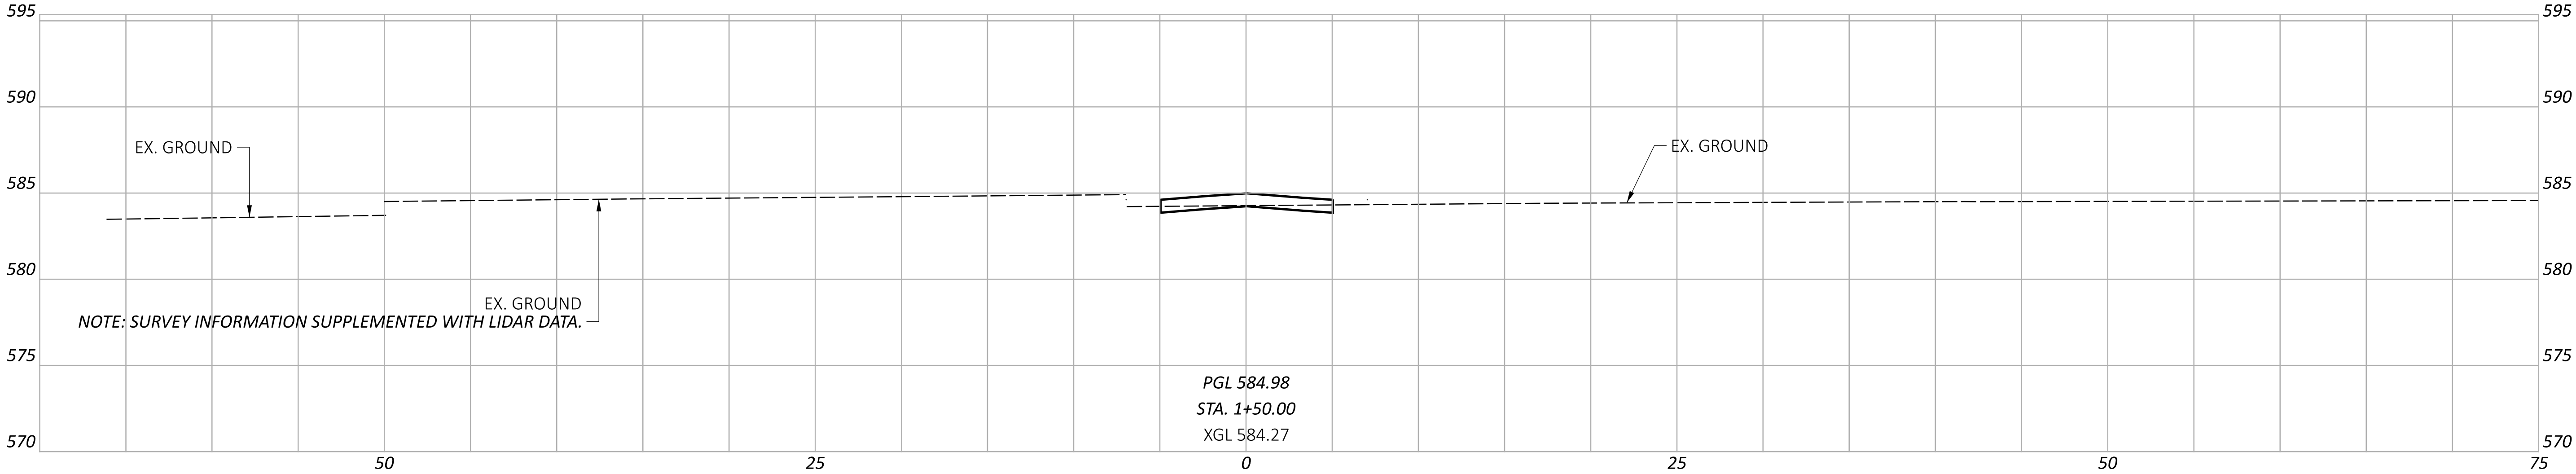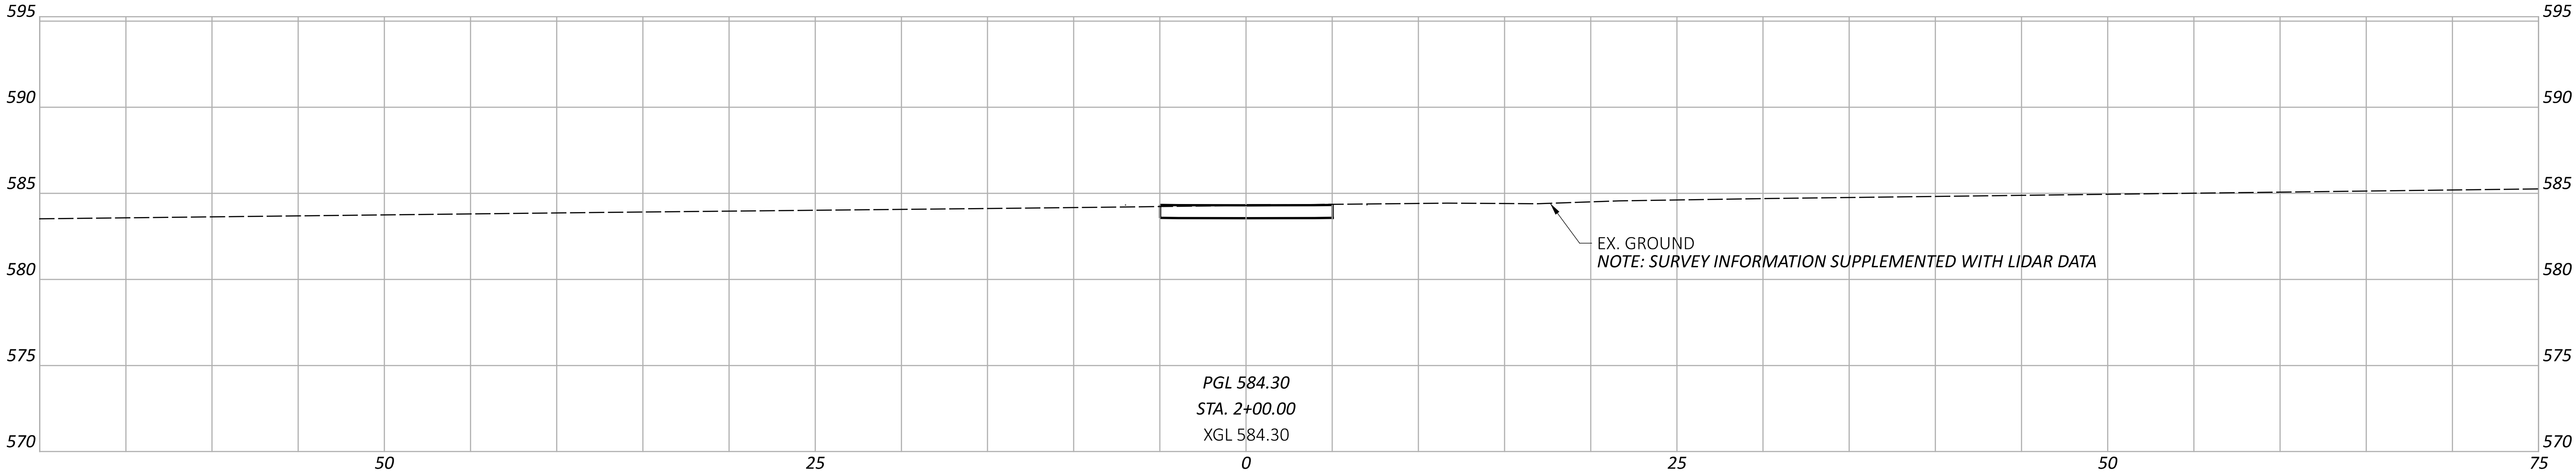




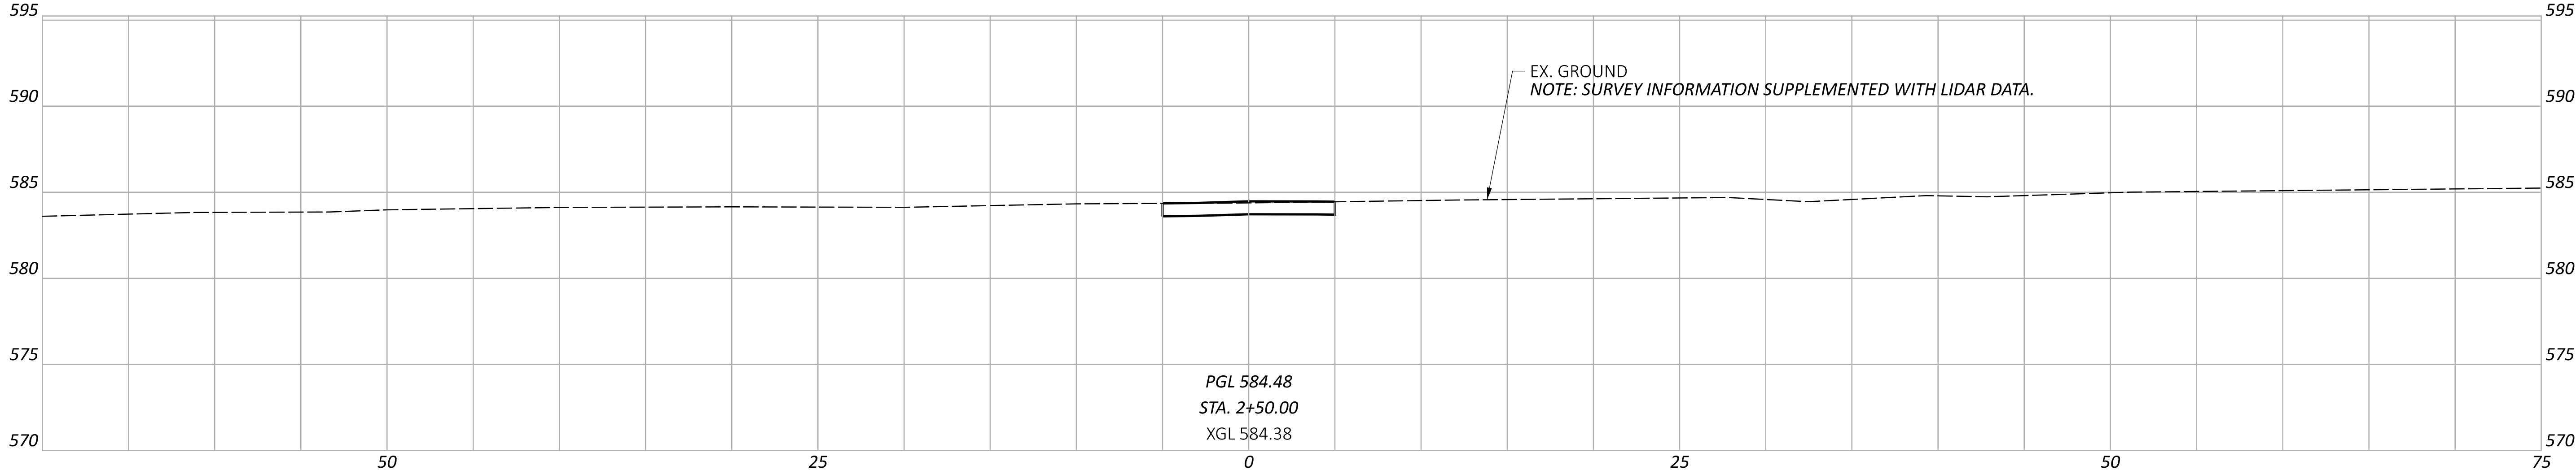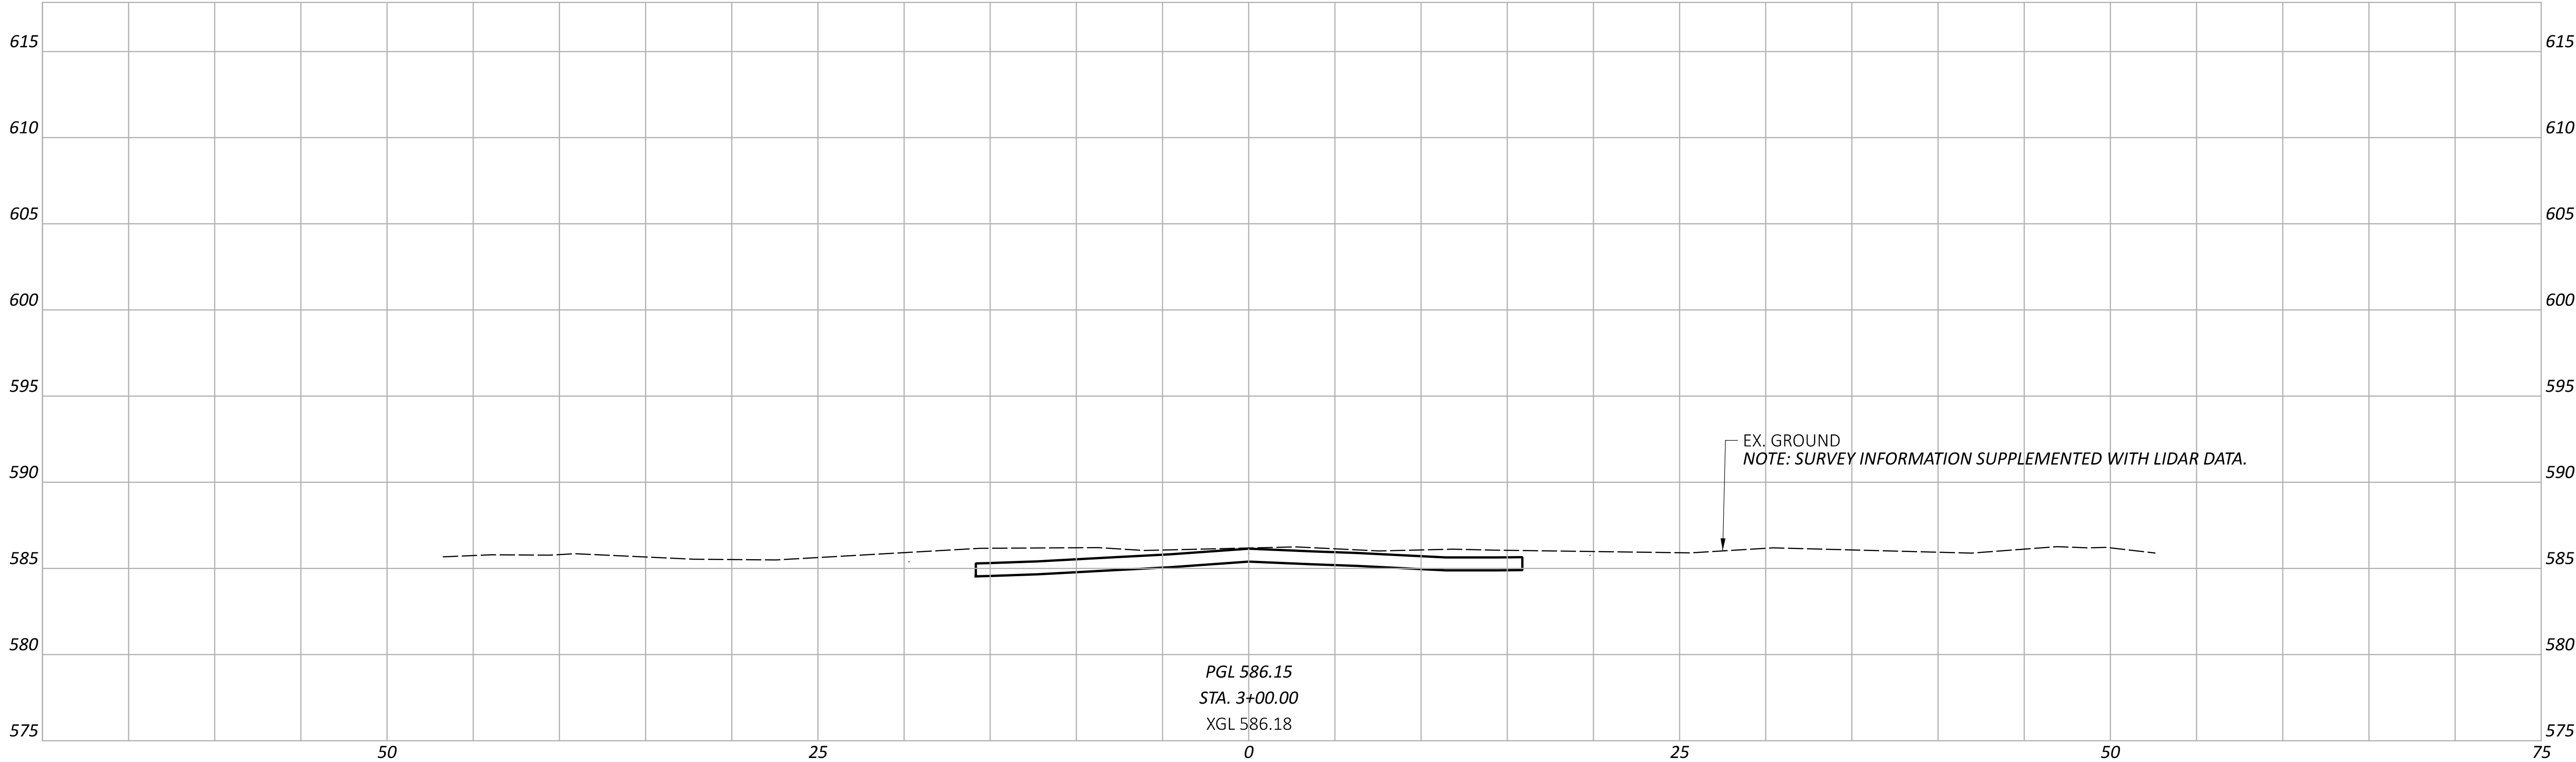



**ERI-US 0006-CONNECTIVITY CORRIDOR**

MODEL: CLP\_SUP\_1 - Plan 1-2 [Sheet] PAPER: 34x22 (in) DATE: 6/12/2025 TIME: 2:25:51 PM USER: adlayon  
 www:\ohiodot-pw.bentley.com\ohiodot-pw-02\Documents\01 Active Projects\District 03\Erle\116570402-Engineering\_TransSystems\MOT\Sheets\116570 MP001\_CV2026.dgn

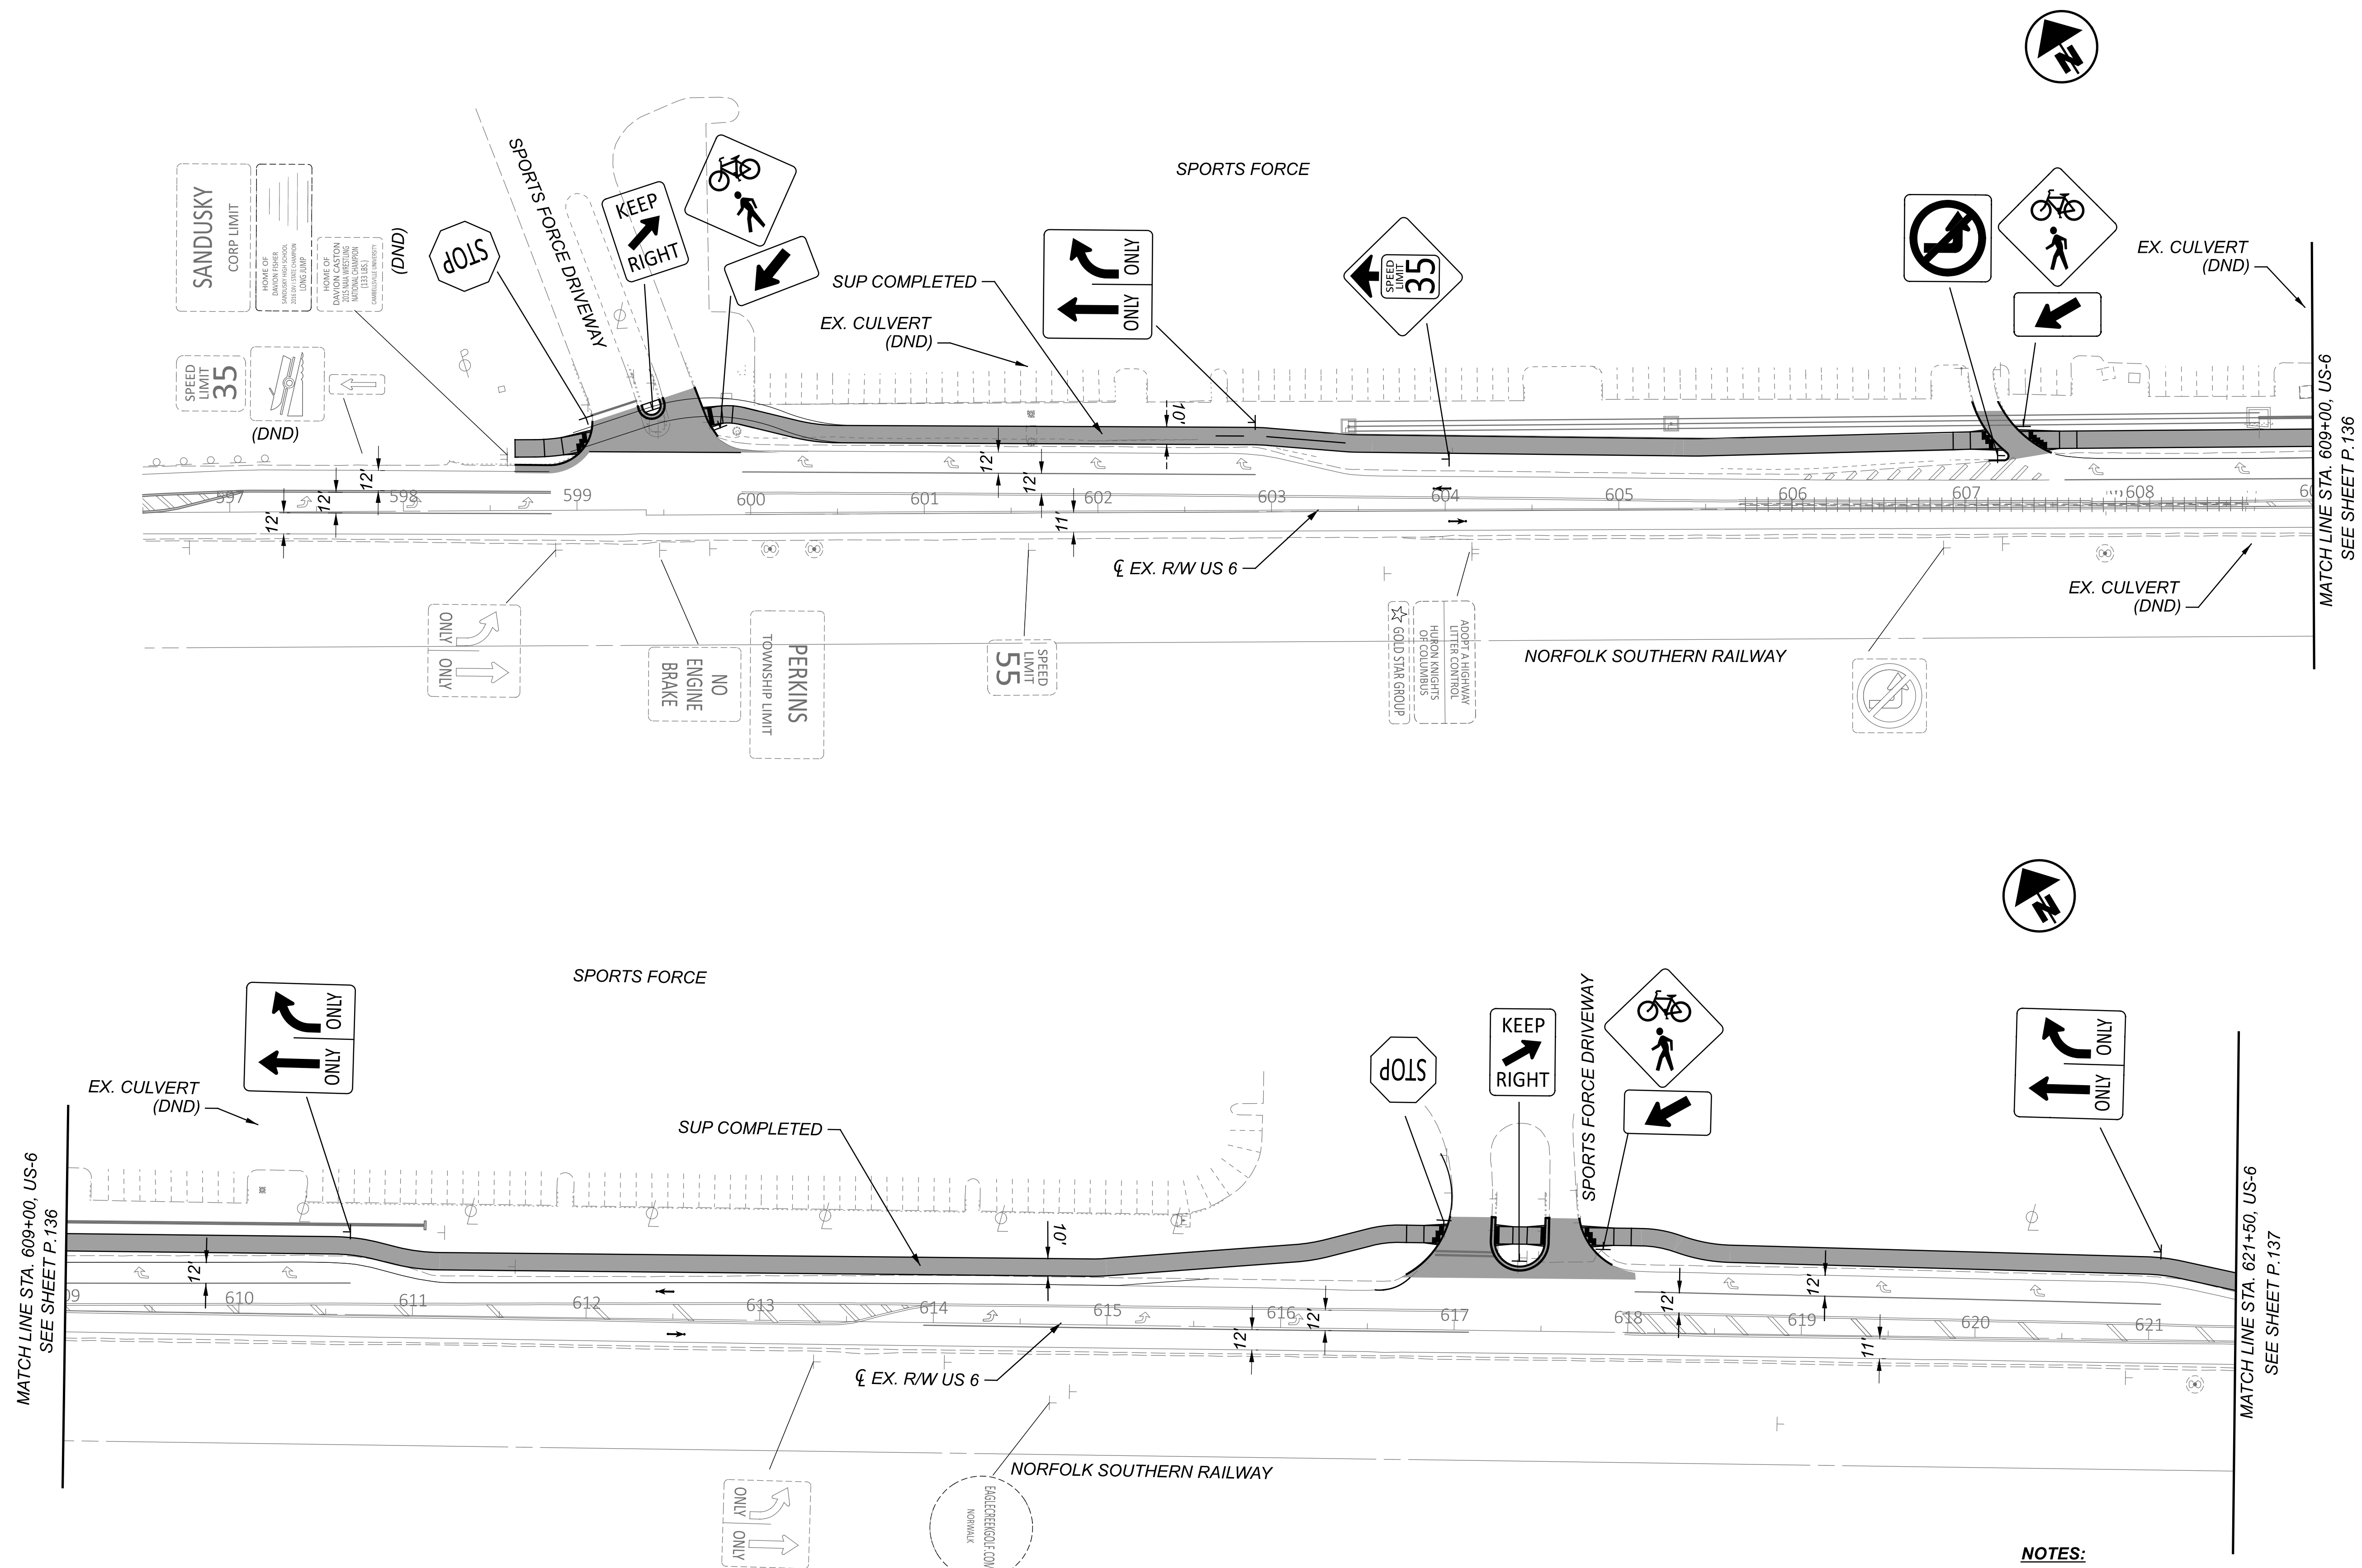

**NOTES:**


1. FOR MOT LEGEND, SEE SHEET P.068.
2. FOR PROPOSED SIGNING AND MARKING DETAILS, SEE TRAFFIC CONTROL PLANS.
3. MAINTAIN ACCESS TO DRIVES OR SIDE ROADS AT ALL TIMES. USE FLAGGING OPERATION AS NECESSARY.

MAINTENANCE OF TRAFFIC - PHASE 1 (2026 CONSTRUCTION)  
US 6 - BEGIN PROJECT TO STA. 621+50


DESIGN AGENCY

**TRANSYSTEMS**  
400 W. NATIONWIDE BLVD., STE 225  
COLUMBUS, OHIO 43215

|            |          |
|------------|----------|
| DESIGNER   |          |
| SSA        |          |
| REVIEWER   |          |
| SS         | 02/28/24 |
| PROJECT ID |          |
| 116570     |          |
| SHEET      | TOTAL    |
| P.139      | 782      |

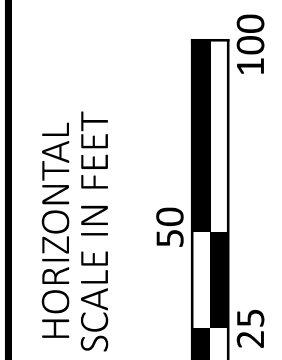




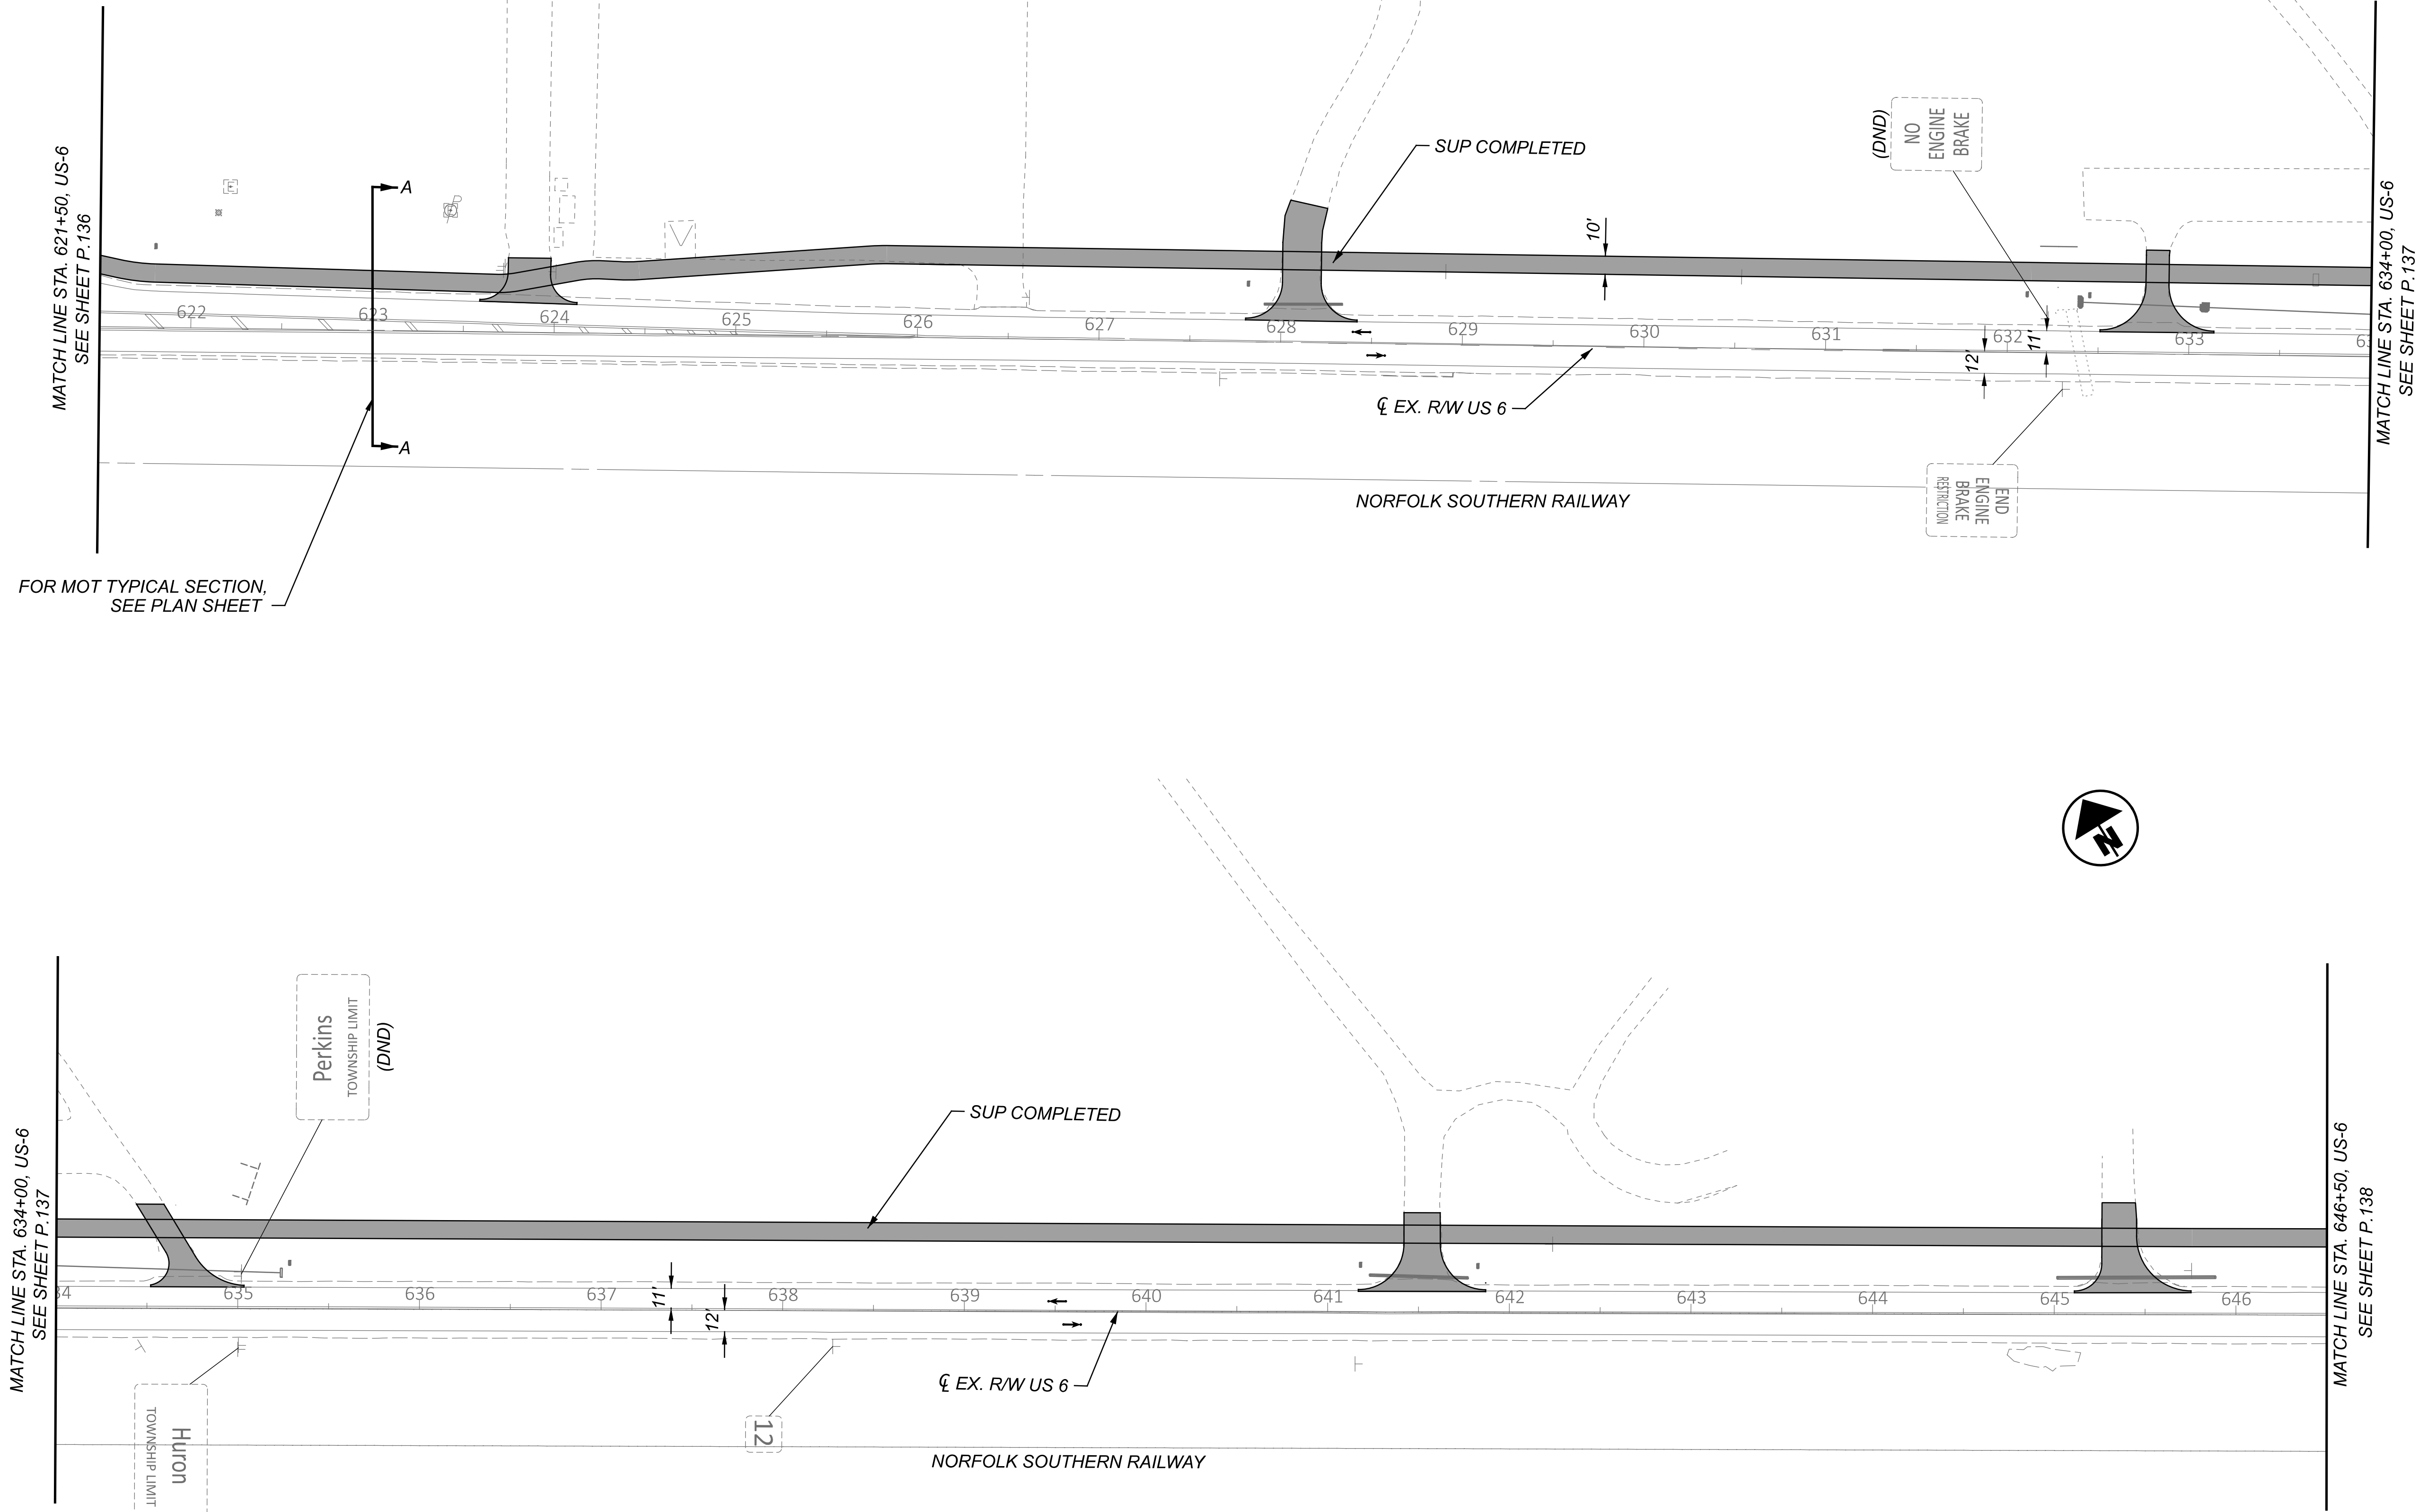

- NOTES:**
1. FOR MOT LEGEND, SEE SHEET P.068 .
  2. FOR SIGNING AND PAVEMENT MARKING DETAILS, SEE TRAFFIC CONTROL PLANS.
  3. FOR SECTION A-A, SEE SHEET P.109 .
  4. MAINTAIN ACCESS TO DRIVES OR SIDE ROADS AT ALLTIMES. USE FLAGGING OPERATION AS NECESSARY.




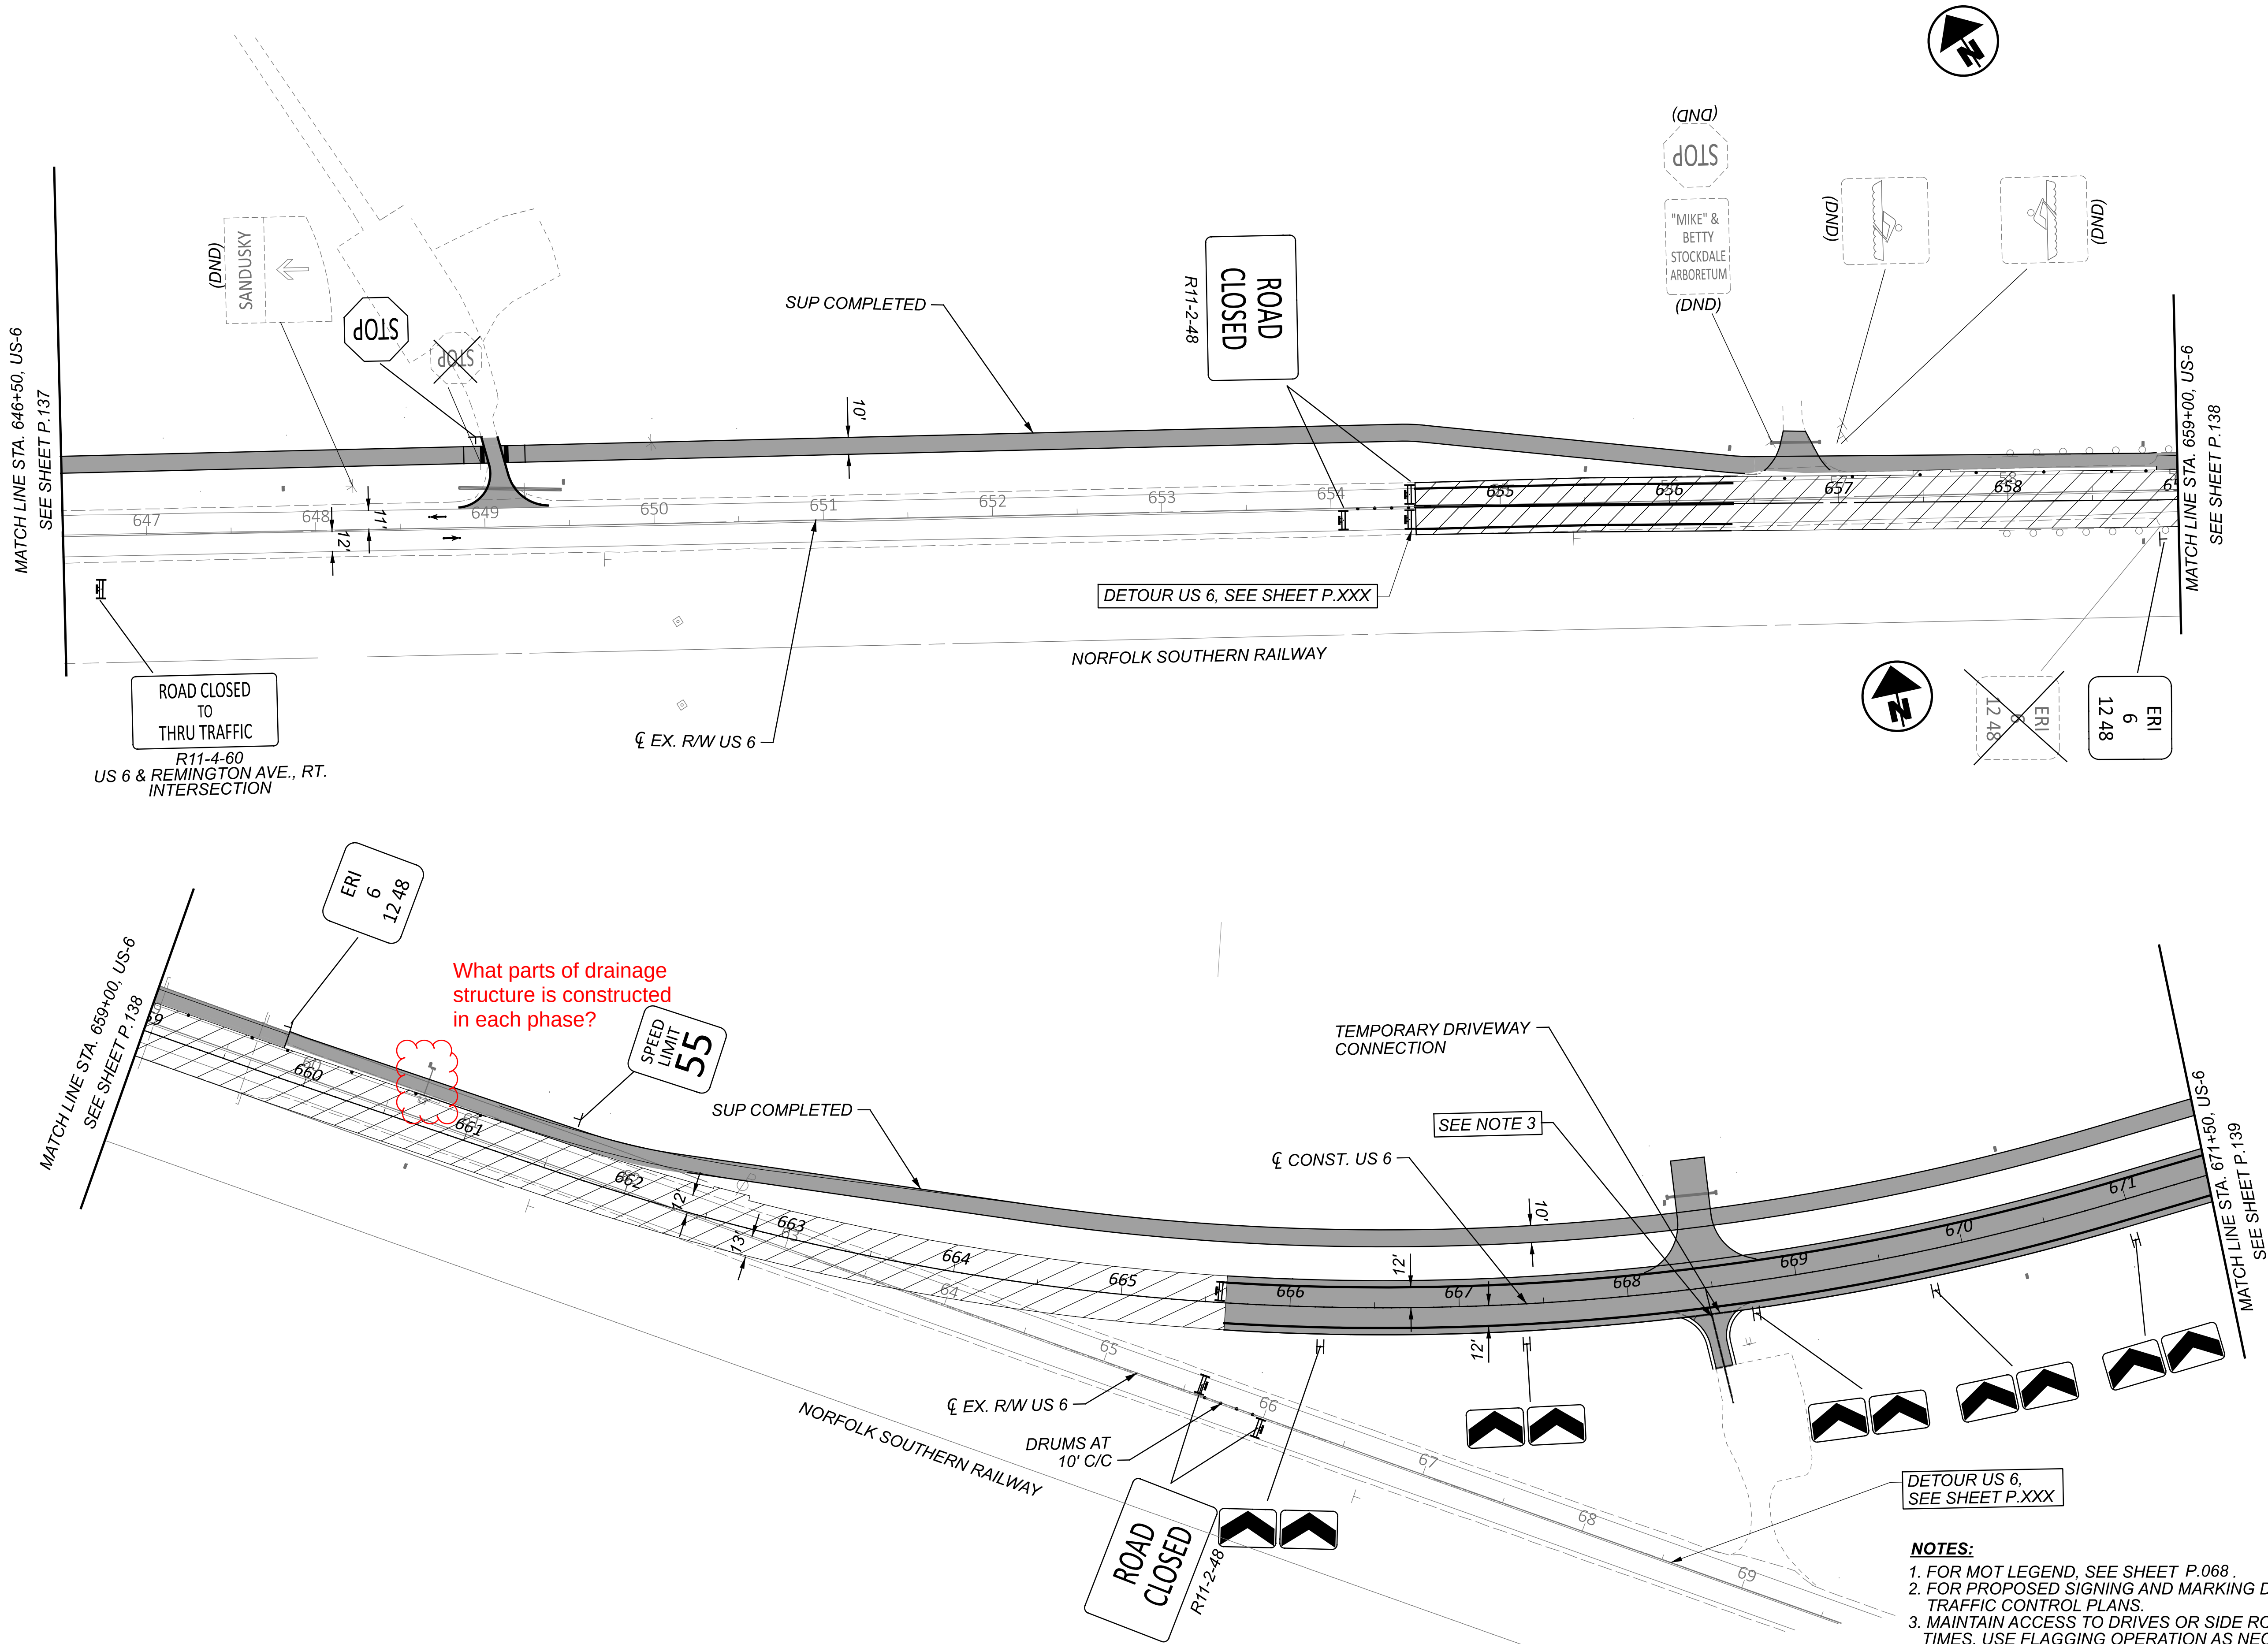

- NOTES:**
1. FOR MOT LEGEND, SEE SHEET P.068.
  2. FOR PROPOSED SIGNING AND MARKING DETAILS, SEE TRAFFIC CONTROL PLANS.
  3. MAINTAIN ACCESS TO DRIVES OR SIDE ROADS AT ALL TIMES. USE FLAGGING OPERATION AS NECESSARY. REFER TO THE TEMPORARY DRIVEWAY PLAN & PROFILE SHEETS FOR DETAILS.

|                                                                                                 |     |               |  |
|-------------------------------------------------------------------------------------------------|-----|---------------|--|
| TRANSYSTEMS<br>400 W. WATSONWIDE BLVD., STE. 225<br>COLUMBUS, OHIO 43215                        |     | DESIGN AGENCY |  |
| SSA                                                                                             |     | DESIGNER      |  |
| SS 02/28/24                                                                                     |     | REVIEWER      |  |
| 116570                                                                                          |     | PROJECT ID    |  |
| P.141                                                                                           | 782 | SHEET TOTAL   |  |
| MAINTENANCE OF TRAFFIC - PHASE 1 (2026 CONSTRUCTION)<br>US 6 - STA. 646+50.00 TO STA. 671+50.00 |     |               |  |
| HORIZONTAL SCALE IN FEET<br>0 25 50 100                                                         |     |               |  |




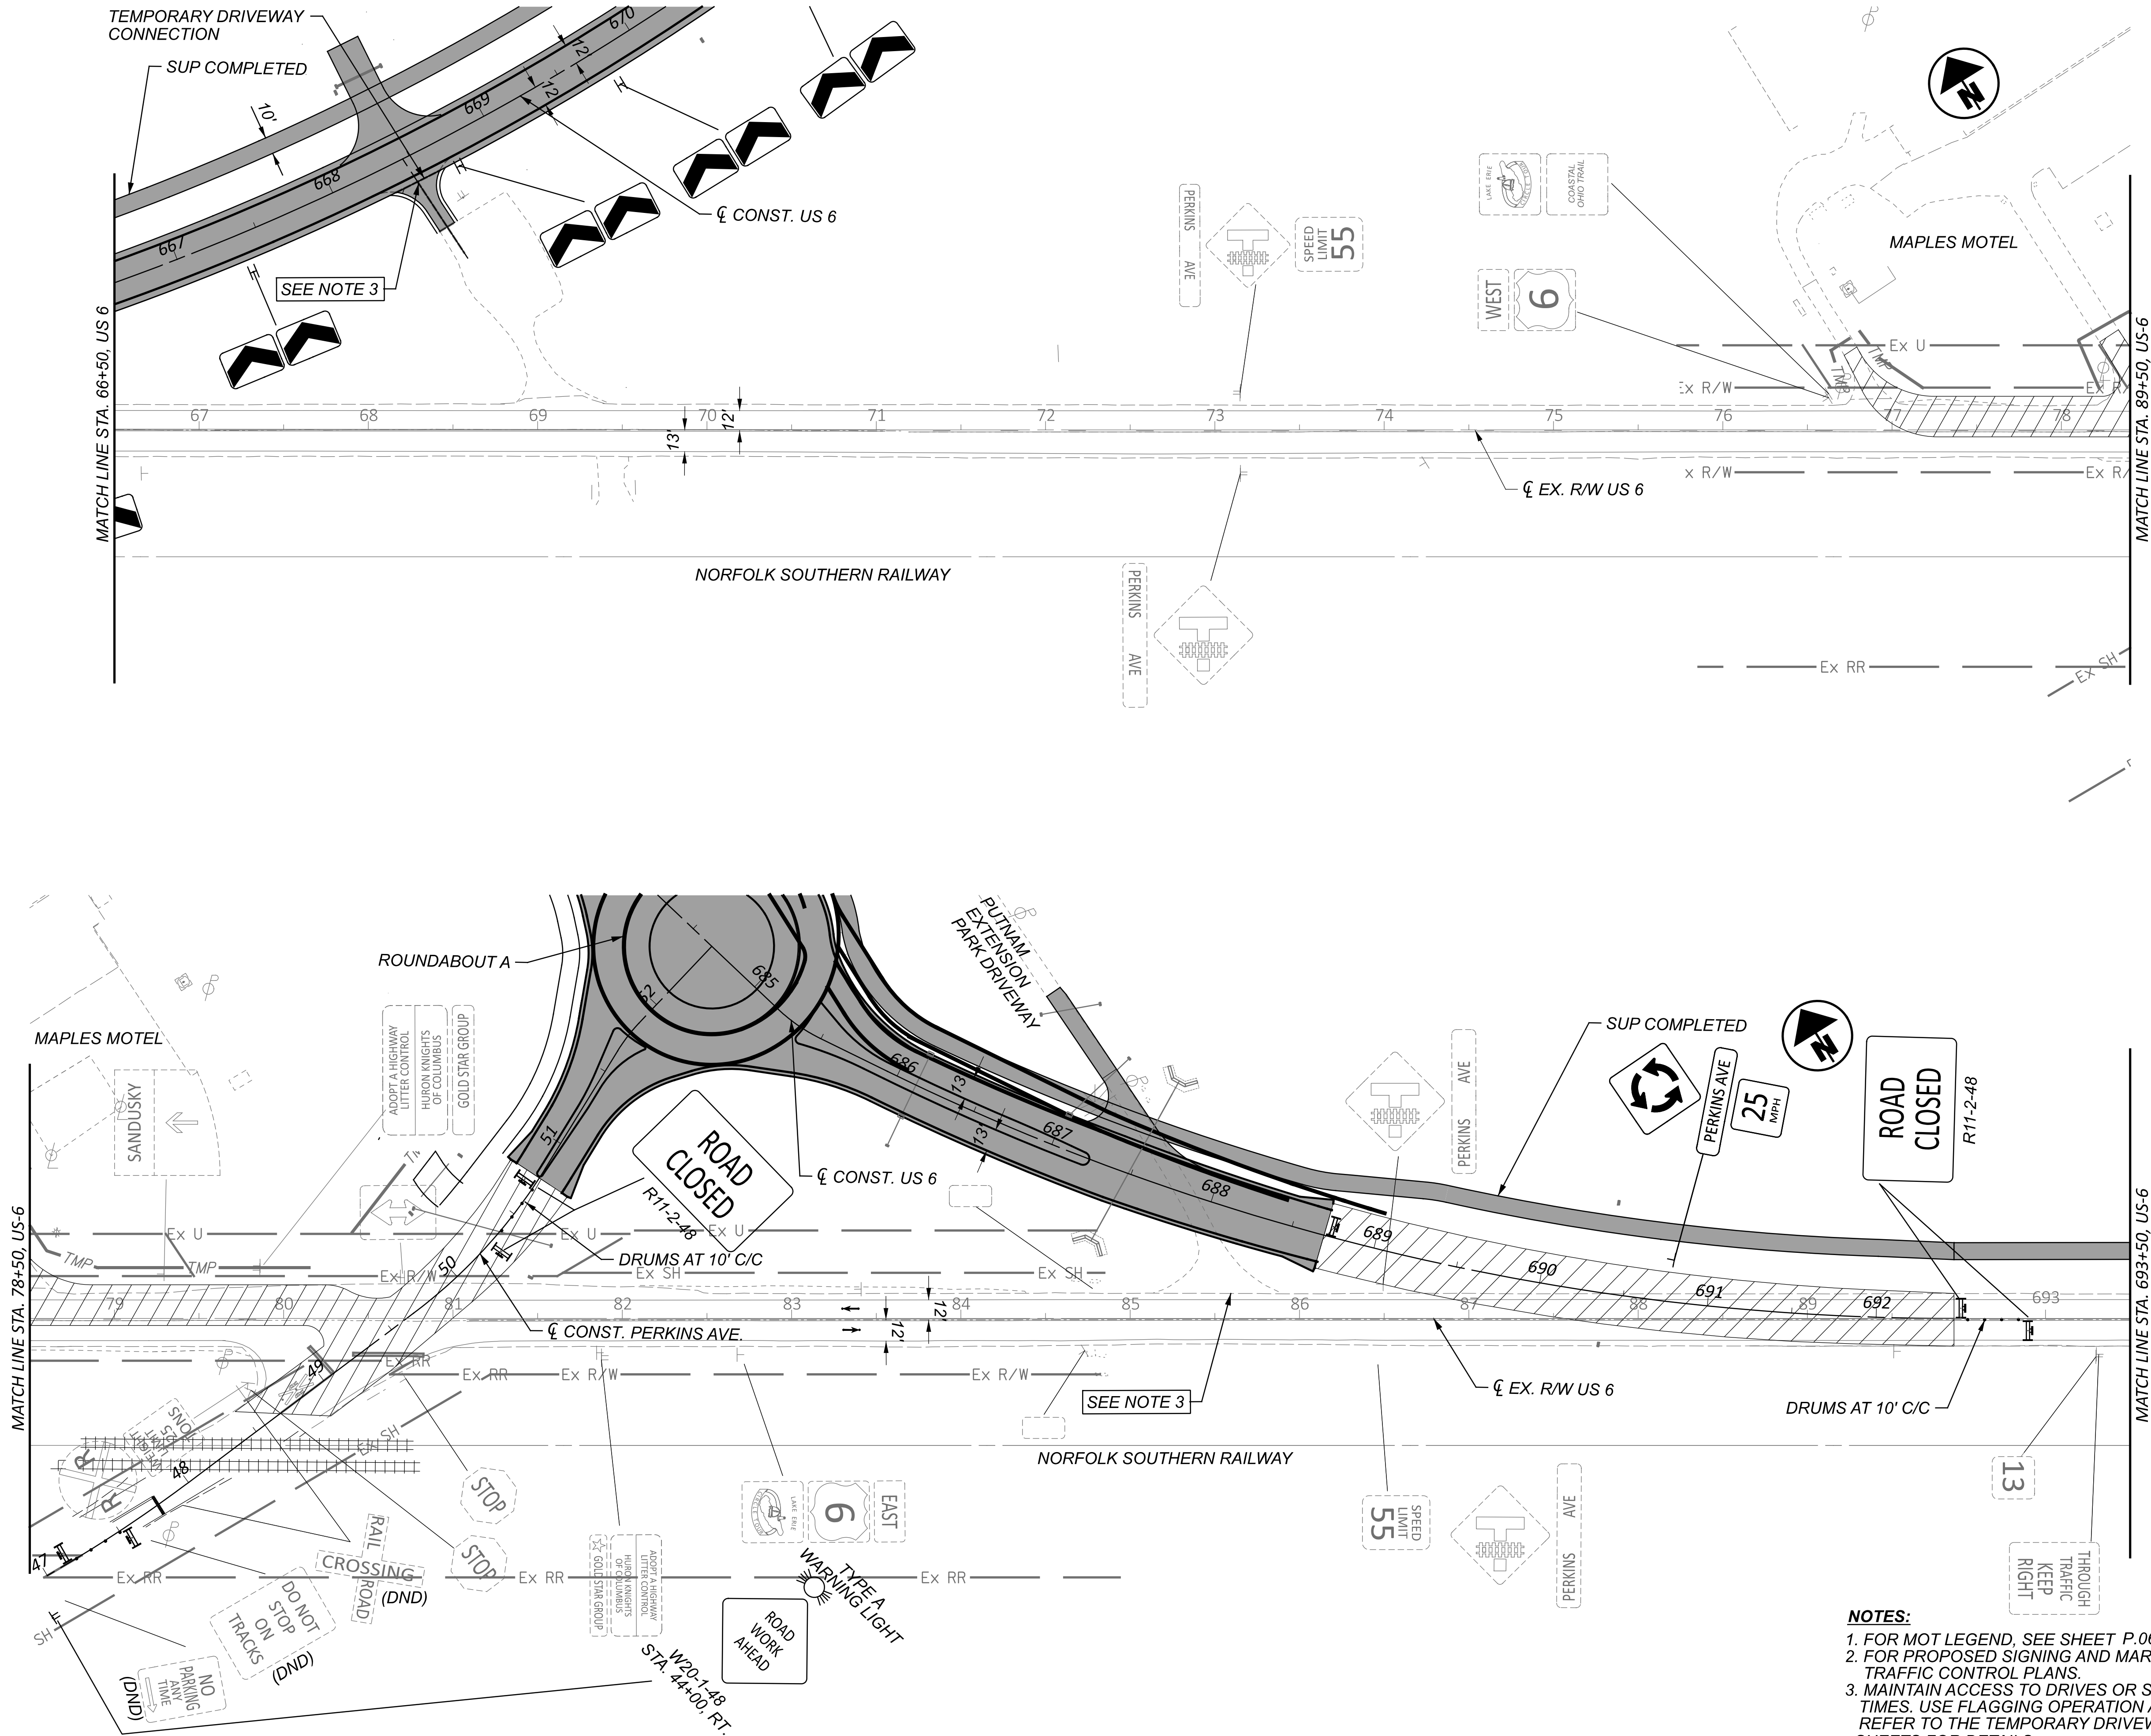

**NOTES:**

1. FOR MOT LEGEND, SEE SHEET P.068.
2. FOR PROPOSED SIGNING AND MARKING DETAILS, SEE TRAFFIC CONTROL PLANS.
3. MAINTAIN ACCESS TO DRIVES OR SIDE ROADS AT ALL TIMES. USE FLAGGING OPERATION AS NECESSARY. REFER TO THE TEMPORARY DRIVEWAY PLAN & PROFILE SHEETS FOR DETAILS.

MAINTENANCE OF TRAFFIC - PHASE 1 (2026 CONSTRUCTION)  
US 6 - STA. 67+00.00 EX. US 6 TO 693+50.00 CONST. US 6 SUP

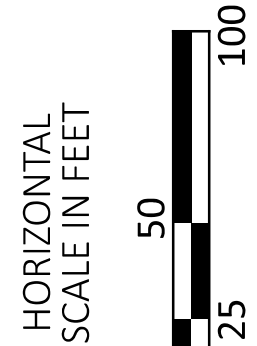


|                                                       |              |
|-------------------------------------------------------|--------------|
| DESIGN AGENCY                                         |              |
| TRANSYSTEMS                                           |              |
| 400 W. WATSON BLVD., STE. 225<br>COLUMBUS, OHIO 43215 |              |
| DESIGNER                                              |              |
| SSA                                                   |              |
| REVIEWER                                              |              |
| SS 02/28/24                                           |              |
| PROJECT ID                                            |              |
| 116570                                                |              |
| SHEET                                                 |              |
| P.142                                                 | TOTAL<br>782 |



**ERI-US 0006-CONNECTIVITY CORRIDOR**

MODEL: CLP\_SUP\_1 - Plan 9-10 [Sheet] PAPER SIZE: 34x22 (in.) DATE: 6/12/2025 TIME: 2:26:00 PM USER: adlayton  
 www:\ohiodot-pw.bentley.com:ohiodot-pw-02\Documents\01 Active Projects\District 03\Erle\116570402-Engineering\_TransSystems\MOT\Sheets\116570 MP001\_CV2026.dgn

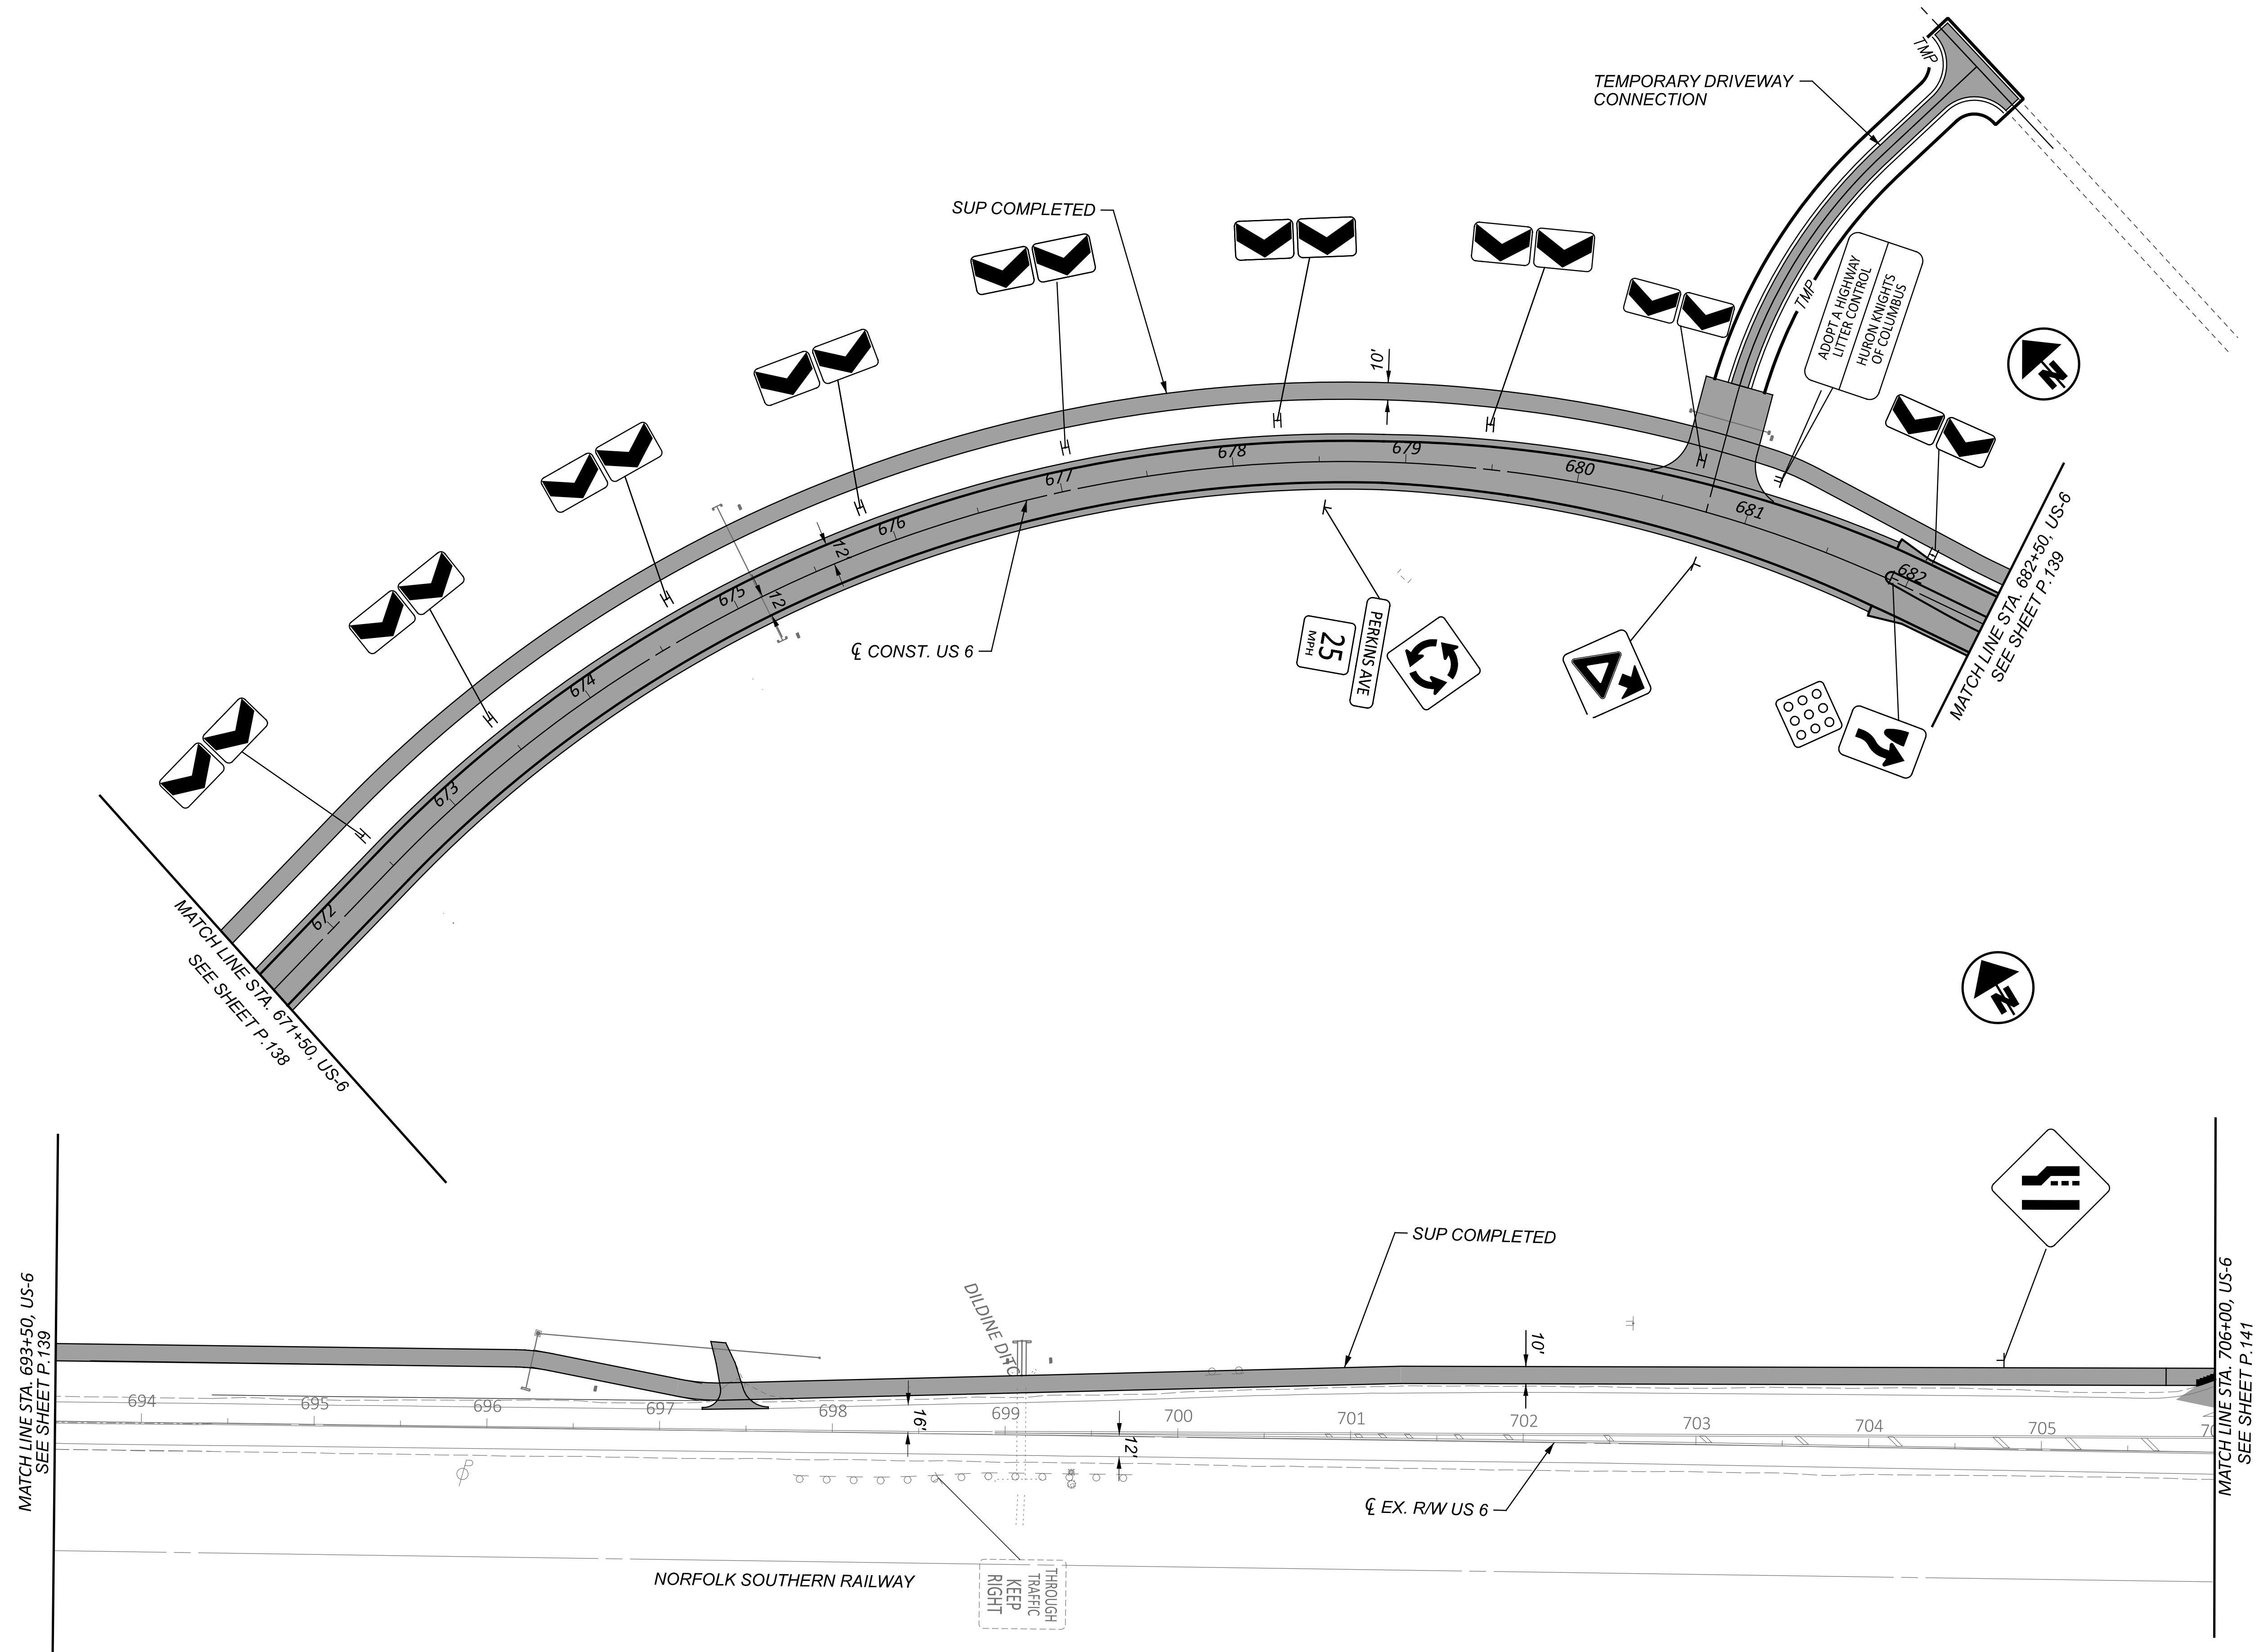

**NOTES:**

1. FOR MOT LEGEND, SEE SHEET P.068.
2. FOR PROPOSED SIGNING AND MARKING DETAILS, SEE TRAFFIC CONTROL PLANS.
3. MAINTAIN ACCESS TO DRIVES OR SIDE ROADS AT ALL TIMES. USE FLAGGING OPERATION AS NECESSARY.


MAINTENANCE OF TRAFFIC - PHASE 1 (2026 CONSTRUCTION)  
 US 6 - STA. 671+50.00 TO STA. 706+00.00

|                    |                                                          |
|--------------------|----------------------------------------------------------|
| DESIGN AGENCY      |                                                          |
| <b>TRANSYSTEMS</b> | 400 W. NATIONWIDE BLVD., STE 228<br>COLUMBUS, OHIO 43215 |
| DESIGNER           |                                                          |
| SSA                |                                                          |
| REVIEWER           |                                                          |
| SS                 | 02/28/                                                   |
| PROJECT ID         |                                                          |
| 116570             |                                                          |
| SHEET              | TOTAL                                                    |
| P.143              | 78                                                       |





ERI-US 0006-CONNECTIVITY CORRIDOR

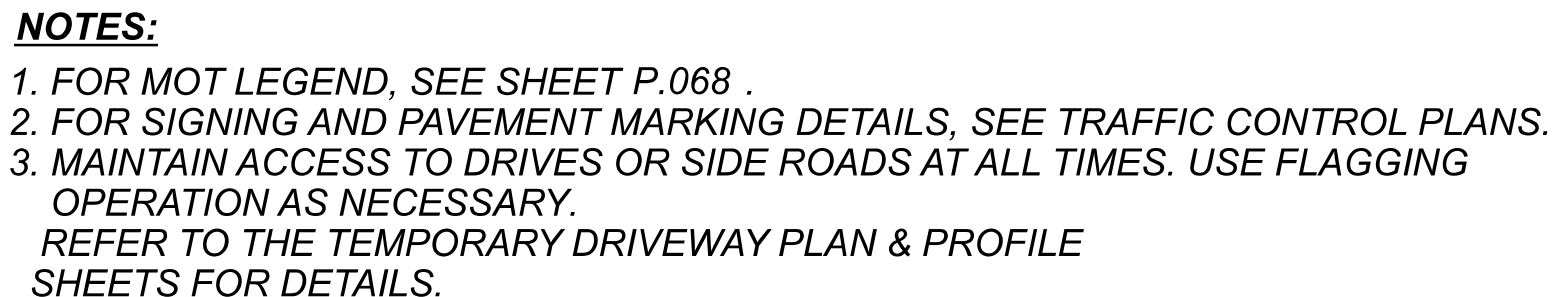

|            |          |
|------------|----------|
| DESIGNER   |          |
| SSA        |          |
| REVIEWER   |          |
| SS         | 02/28/24 |
| PROJECT ID |          |
| 116570     |          |
| SHEET      | TOTAL    |
| P.144      | 782      |

HORIZONTAL  
SCALE IN FEET





25 50 100



ERI-US 0006-CONNECTIVITY CORRIDOR


MODEL: CLP\_SUP 1 - Plan 12:13 [Sheet] PAPER SIZE: 34x22 (in.) DATE: 6/12/2025 TIME: 2:26:02 PM USER: adlayton  
pw:\ohiodot-pw.bentley.com\ohiodot-pw-02\Documents\01 Active Projects\District 03\Erie\116570\402-Engineering\_Transystems\MOT\Sheets\116570\_MP001\_CY2026.dgn

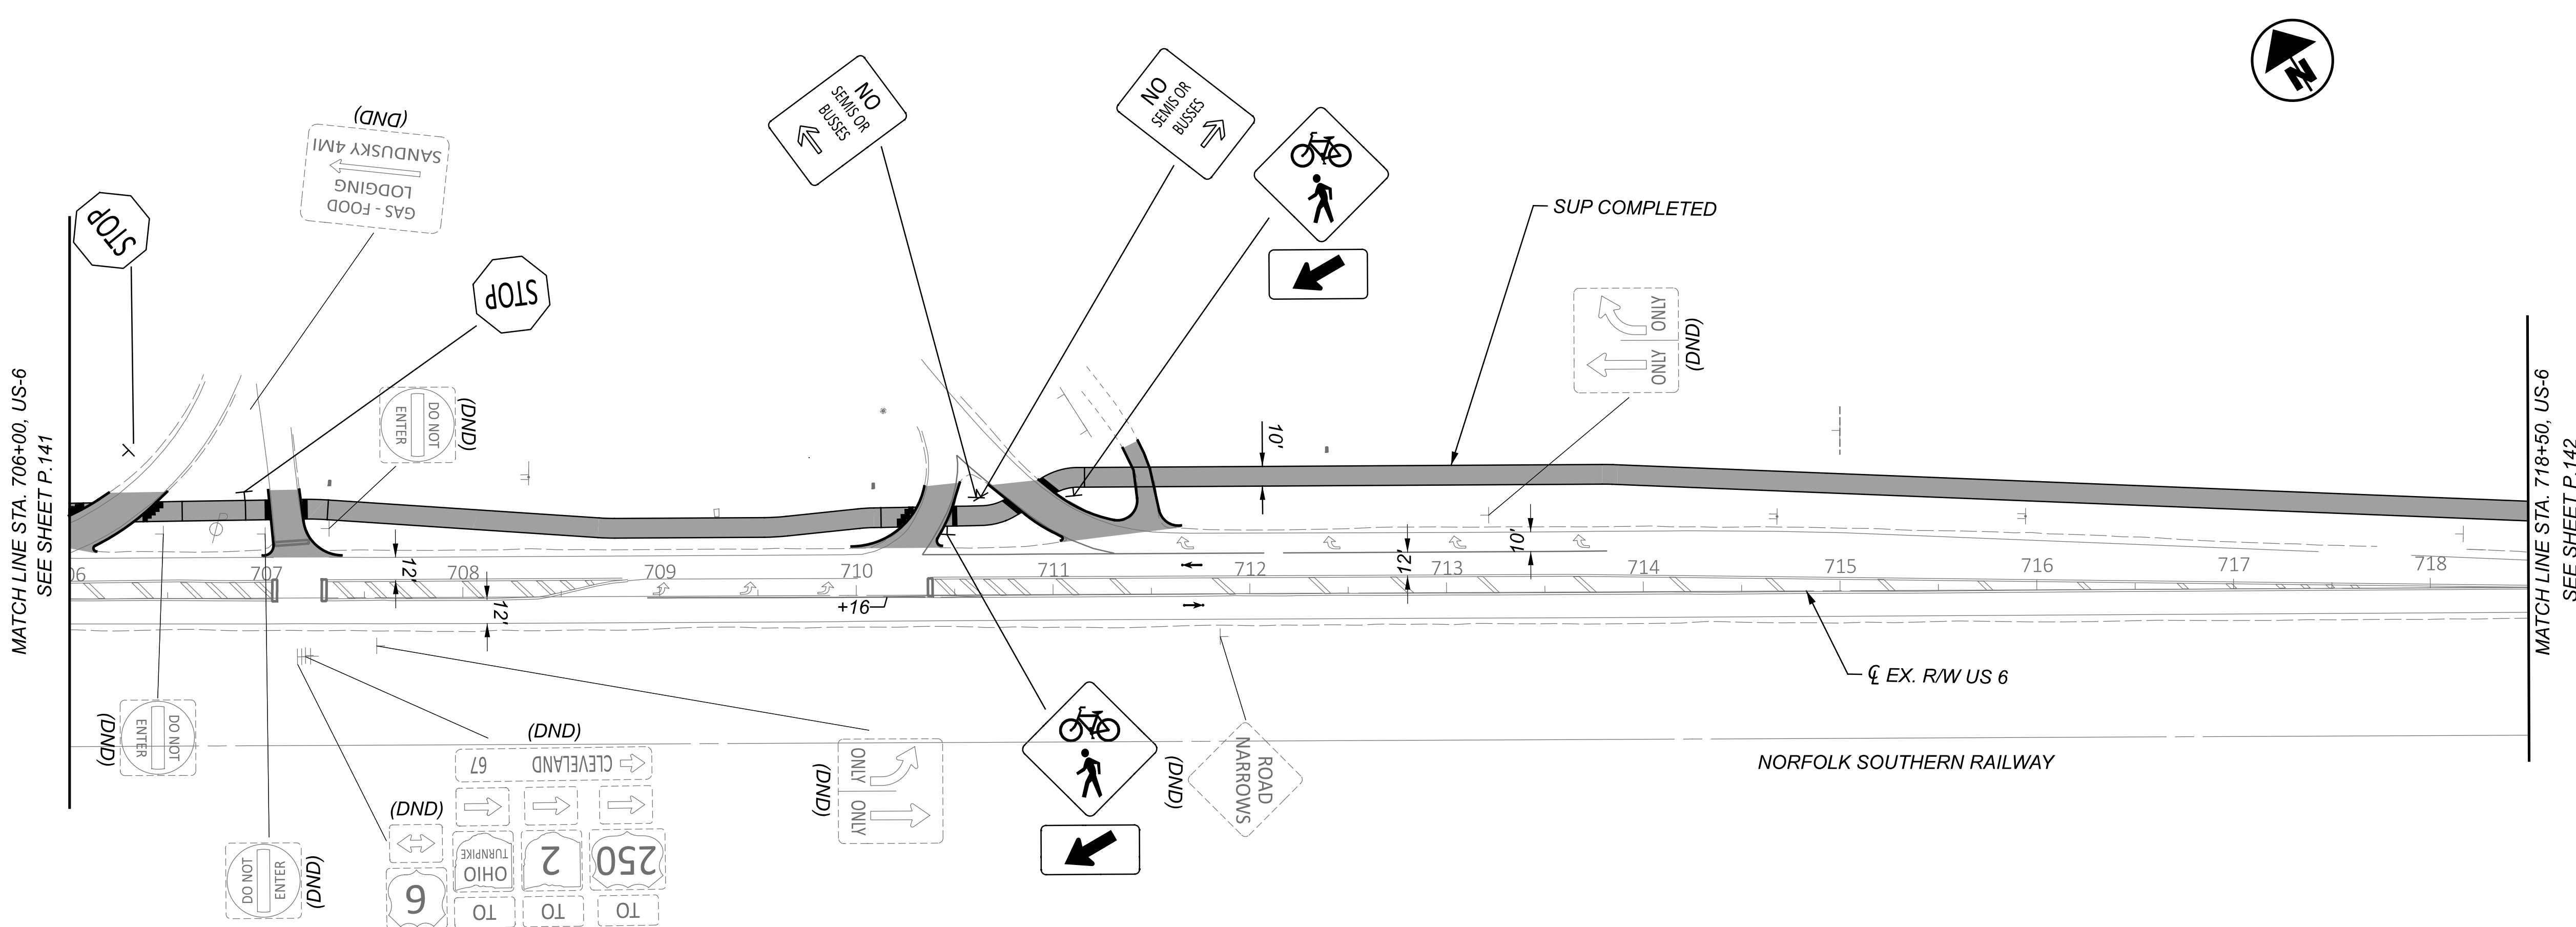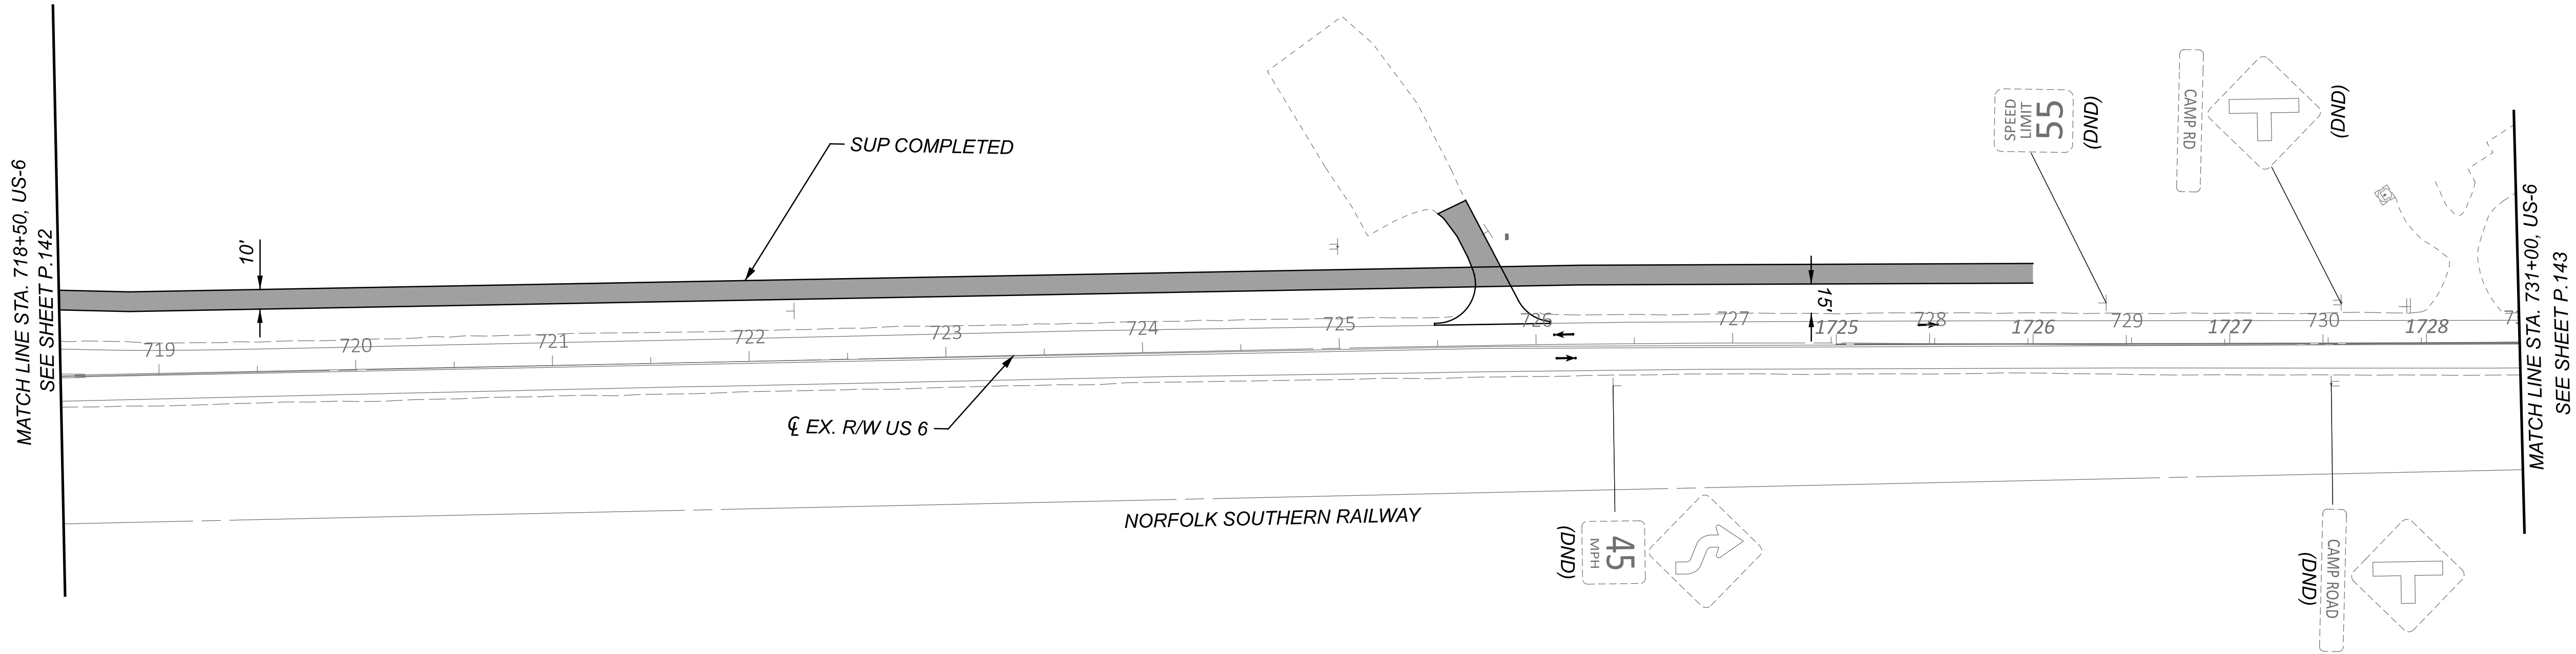

- NOTES:**
1. FOR MOT LEGEND, SEE SHEET P.068 .
  2. FOR PROPOSED SIGNING AND MARKING DETAILS, SEE TRAFFIC CONTROL PLANS.
  3. MAINTAIN ACCESS TO DRIVES OR SIDE ROADS AT ALL TIMES. USE FLAGGING OPERATION AS NECESSARY.

|                                                                         |             |
|-------------------------------------------------------------------------|-------------|
| DESIGN AGENCY                                                           |             |
| TRANSYSTEMS<br>400 W. WATSONWIDE BLVD., STE 225<br>COLUMBUS, OHIO 43215 |             |
| DESIGNER                                                                | SSA         |
| REVIEWER                                                                | SS 02/28/24 |
| PROJECT ID                                                              | 116570      |
| SHEET                                                                   | TOTAL       |
| P.145                                                                   | 782         |


MAINTENANCE OF TRAFFIC - PHASE 1 (2026 CONSTRUCTION)  
US 6 - STA. 706+00.00 TO STA. 730+00.00

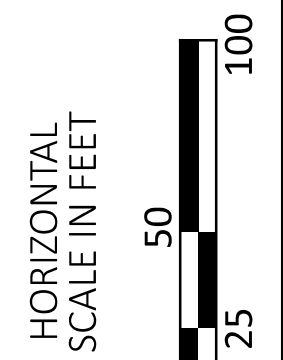



**ERI-US 0006-CONNECTIVITY CORRIDOR**

MODEL: CLP\_SUP\_2 - Plan 14 [Sheet] PAPER SIZE: 34x22 (in) DATE: 6/12/2025 TIME: 2:26:04 PM USER: adlayton  
 pw://ohiodot-pw.bentley.com:ohiodot-pw-02/Documents/01 Active Projects/District 03/Erle/116570/402-Engineering\_TransSystems\WOT\Sheets\116570\_MP001\_CV2026.dgn

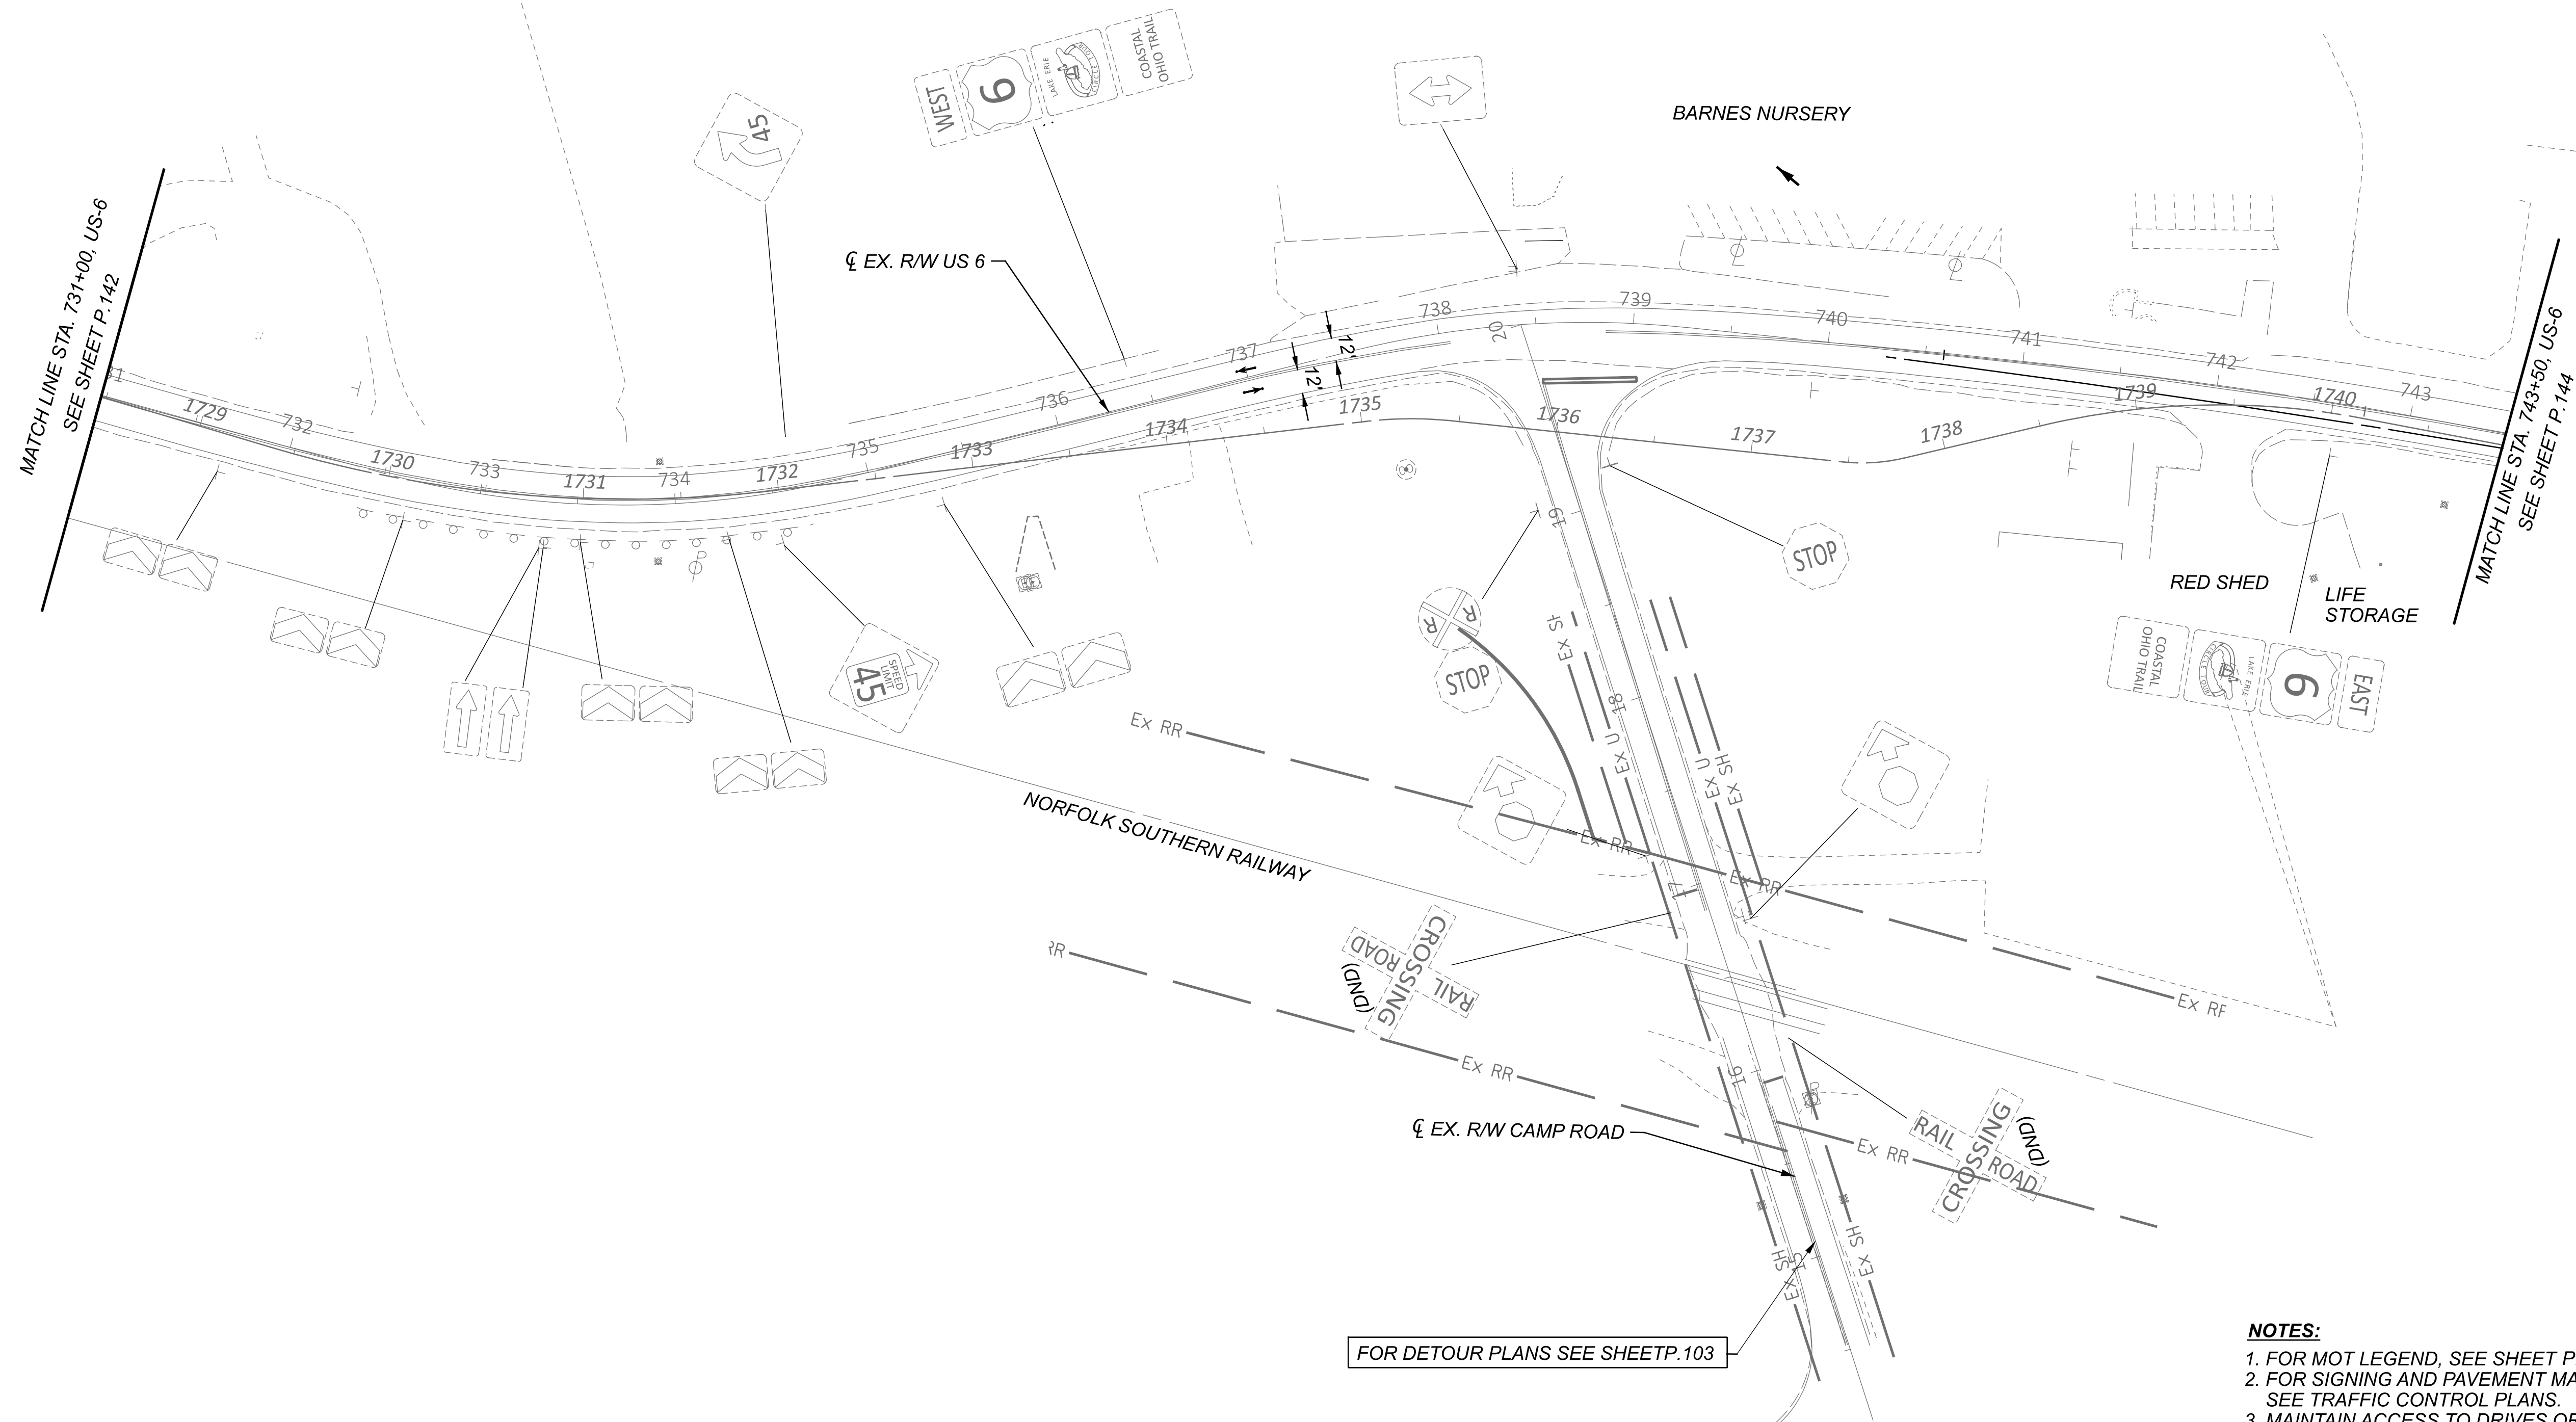

**NOTES:**

1. FOR MOT LEGEND, SEE SHEET P.068 .
2. FOR SIGNING AND PAVEMENT MARKING DETAILS, SEE TRAFFIC CONTROL PLANS.
3. MAINTAIN ACCESS TO DRIVES OR SIDE ROADS AT ALL TIMES. USE FLAGGING OPERATION AS NECESSARY.

MAINTENANCE OF TRAFFIC - PHASE 1 (2026 CONSTRUCTION)  
US 6 - STA. 731+00.00 TO STA. 743+50.00

DESIGN AGENCY

**TRANSYSTEMS**

400 W. NATIONWIDE BLVD., STE 225  
COLUMBUS, OHIO 43215

|            |          |
|------------|----------|
| DESIGNER   |          |
| SSA        |          |
| REVIEWER   |          |
| SS         | 02/28/24 |
| PROJECT ID |          |
| 116570     |          |
| SHEET      | TOTAL    |
| P.146      | 782      |

HORIZONTAL  
SCALE IN FEET




25 50 100



ERI-US 0006-CONNECTIVITY CORRIDOR


MODEL: CLP\_SUP 1 - Plan 15-16 [Sheet] PAPER SIZE: 34x22 (in.) DATE: 6/12/2025 TIME: 2:26:06 PM USER: adlayton  
pw:\ohiodot-pw.bentley.com\ohiodot-pw-02\Documents\01 Active Projects\District 03\erie\116570\402-Engineering\_Transystems\MOT\Sheets\116570\_MP001\_CY2026.dgn

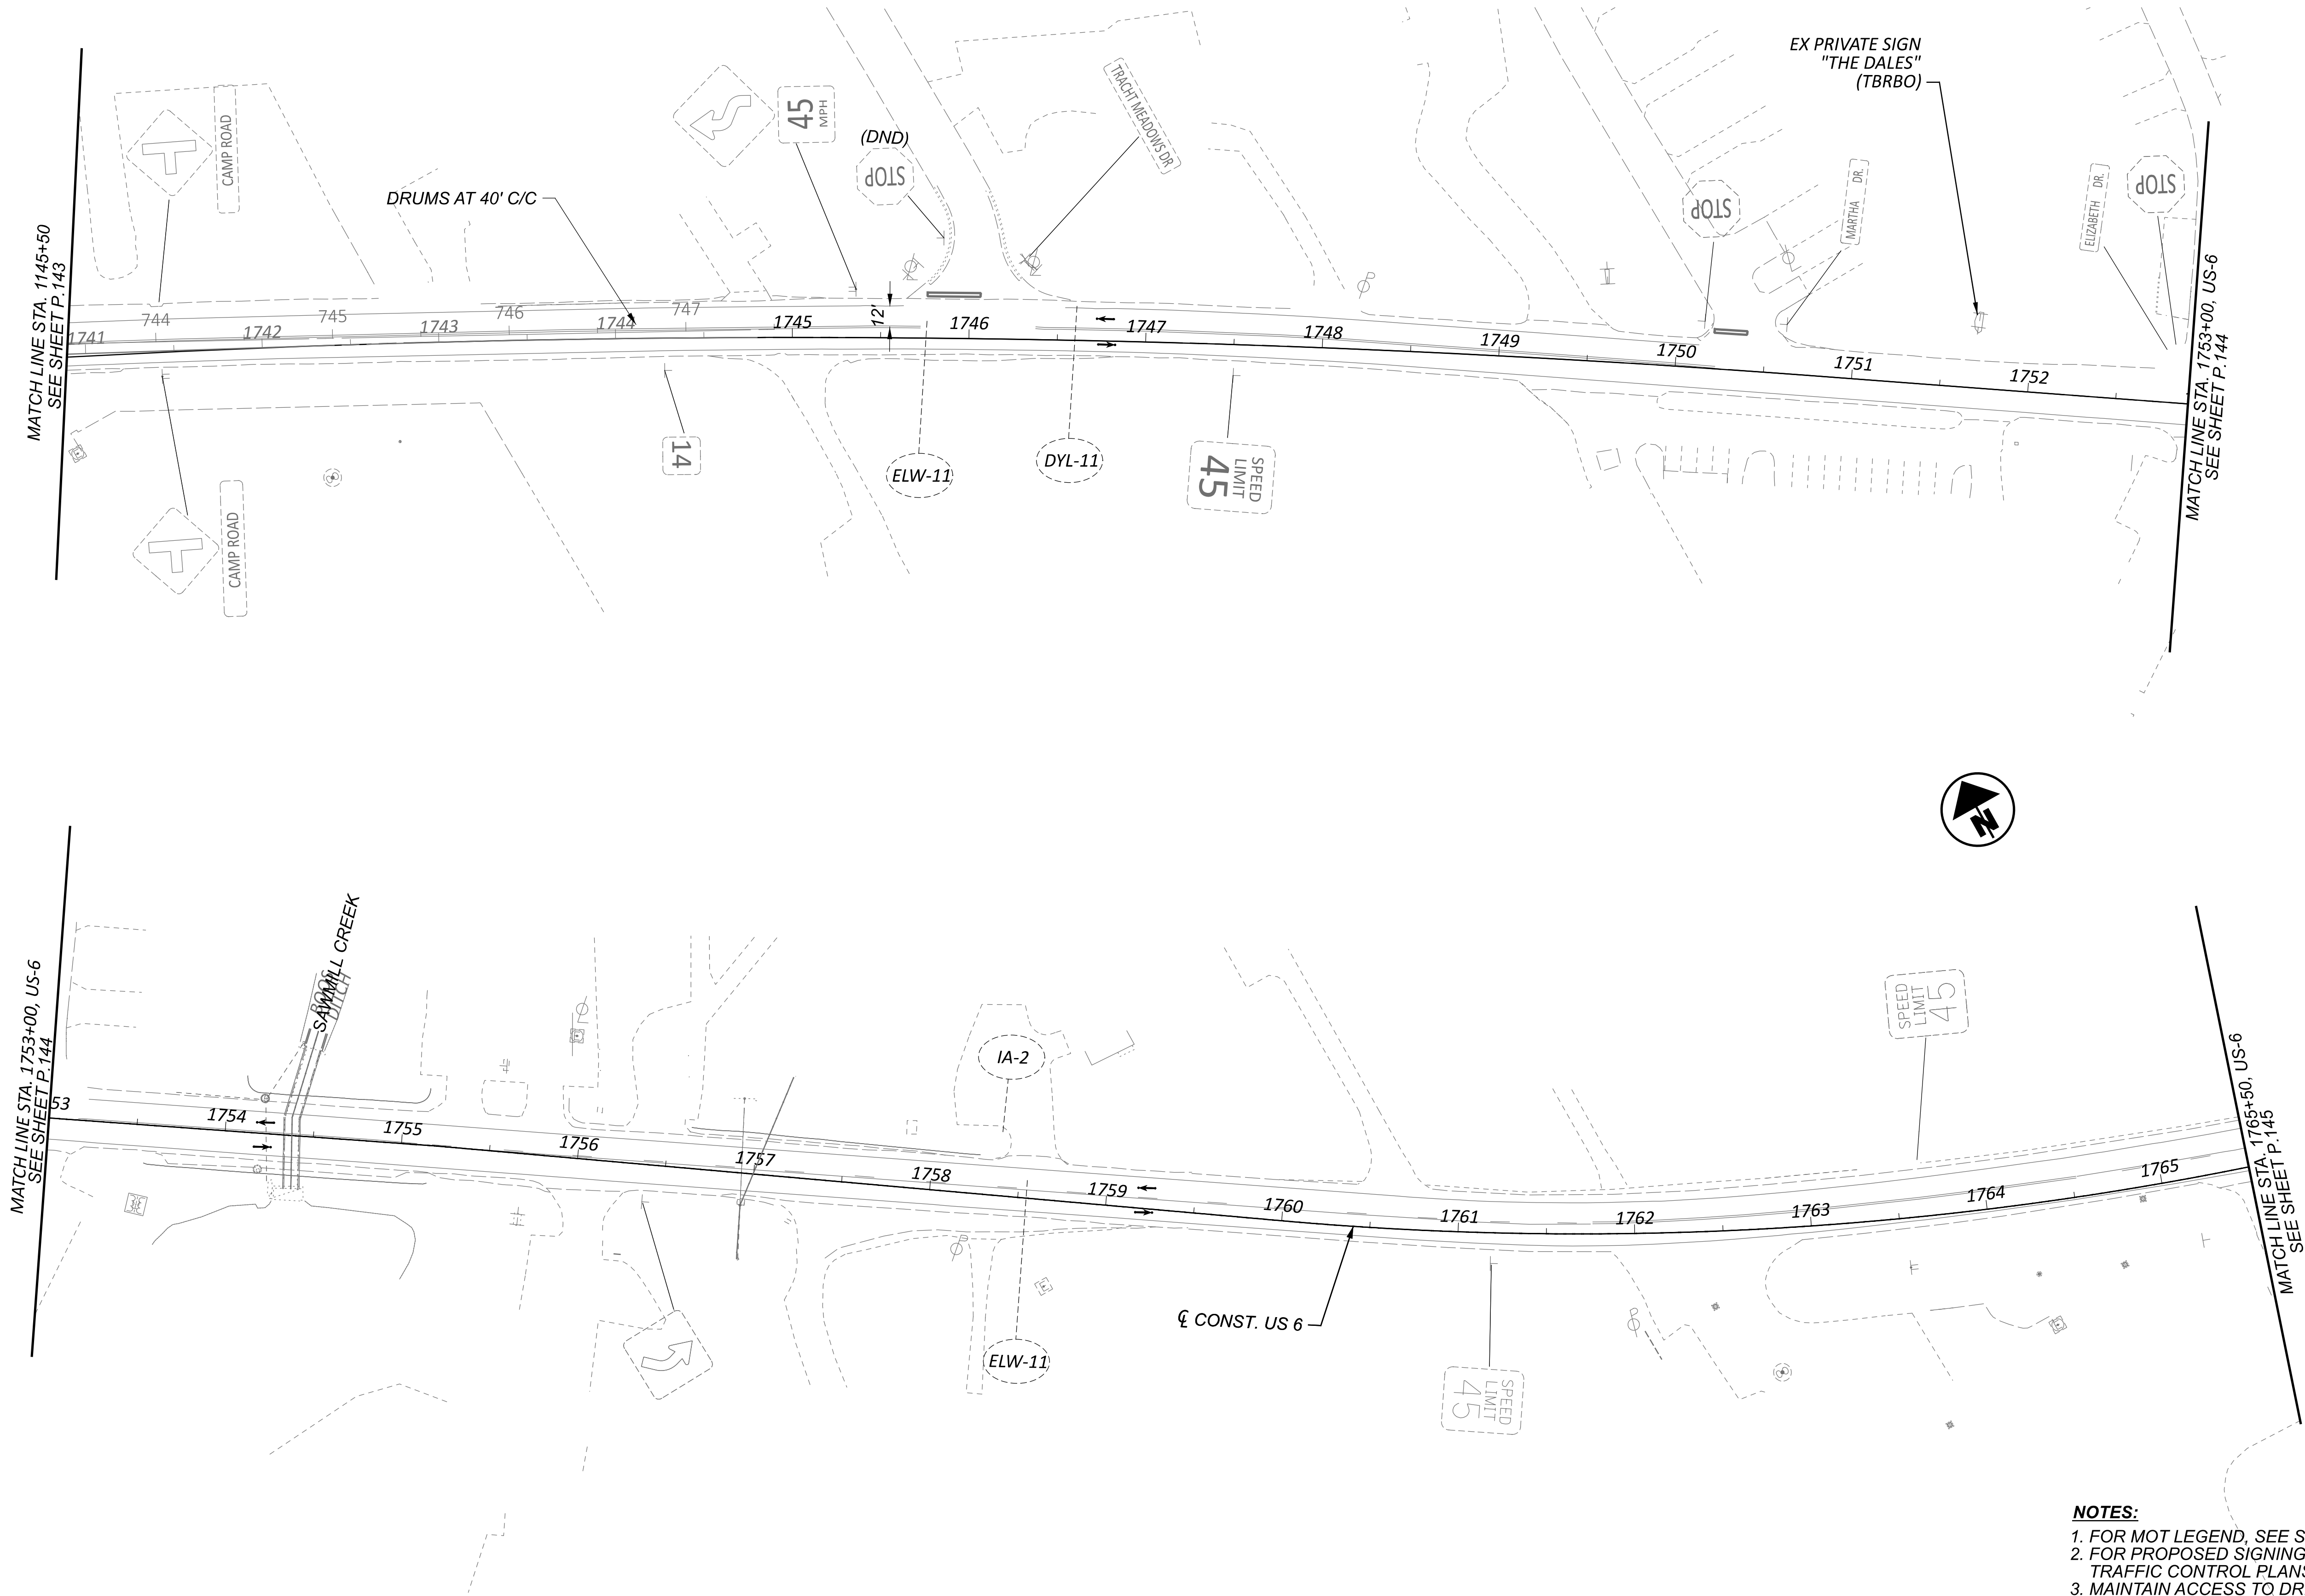

- NOTES:**
1. FOR MOT LEGEND, SEE SHEET P.068 .
  2. FOR PROPOSED SIGNING AND MARKING DETAILS, SEE TRAFFIC CONTROL PLANS.
  3. MAINTAIN ACCESS TO DRIVES OR SIDE ROADS AT ALL TIMES. USE FLAGGING OPERATION AS NECESSARY.

|                                   |       |
|-----------------------------------|-------|
| DESIGN AGENCY                     |       |
| TRANSYSTEMS                       |       |
| 400 W. WATSONWIDE BLVD., STE. 225 |       |
| COLUMBUS, OHIO 43215              |       |
| DESIGNER                          |       |
| SSA                               |       |
| REVIEWER                          |       |
| SS 02/28/24                       |       |
| PROJECT ID                        |       |
| 116570                            |       |
| SHEET                             | TOTAL |
| P.147                             | 782   |


MAINTENANCE OF TRAFFIC - PHASE 1 (2026 CONSTRUCTION)  
US 6 - EX. US 6 STA. 743+50.00 TO CONST. US 6 STA. 1765+50.00

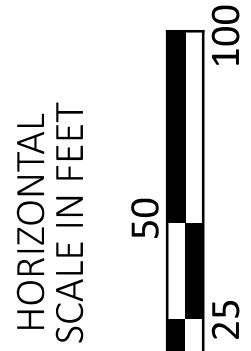



**ERI-US 0006-CONNECTIVITY CORRIDOR**

MODEL: CLP\_SUP\_1 - Plan 17-18 [Sheet] PAPER SIZE: 34x22 (in.) DATE: 6/12/2025 TIME: 2:26:07 PM USER: adlayton  
 www:\ohiodot-pw.bentley.com:ohiodot-pw-02\Documents\01 Active Projects\District 03\Erle\116570\402-Engineering\_TransSystems\MOT\Sheets\116570\_MP001\_CV2026.dgn

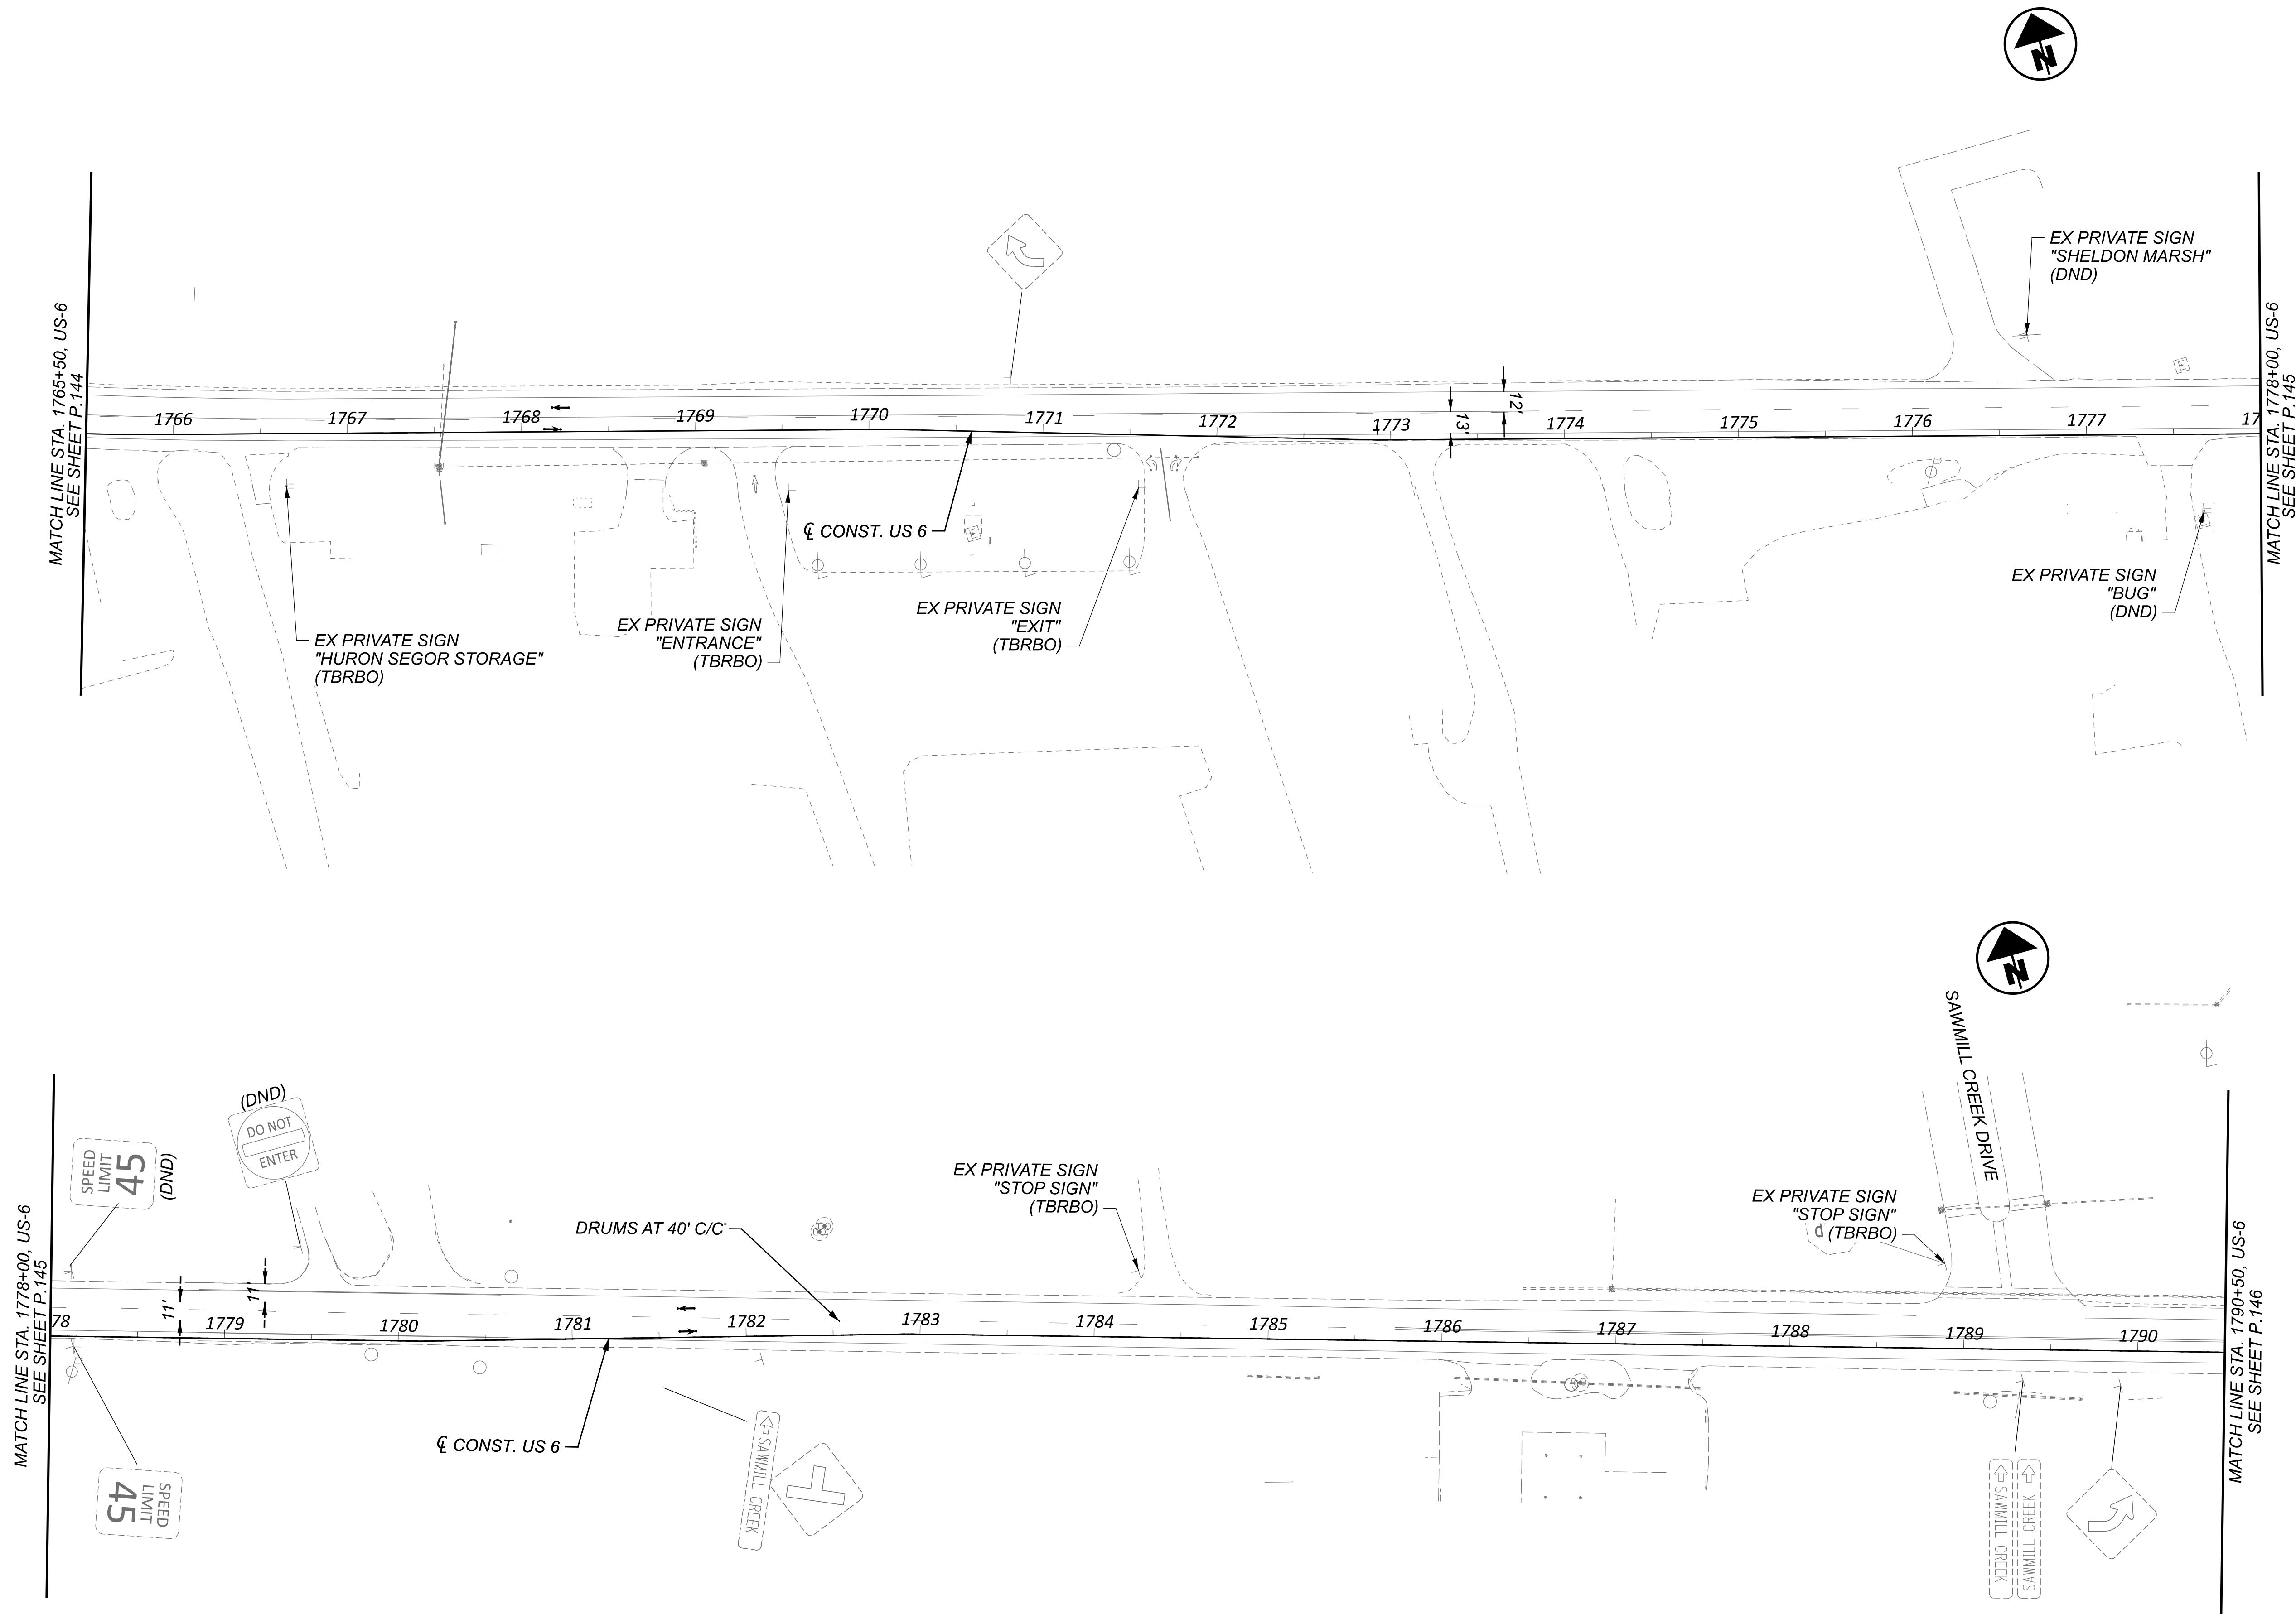

**NOTES:**

1. FOR MOT LEGEND, SEE SHEET P.068.
2. FOR PROPOSED SIGNING AND MARKING DETAILS, SEE TRAFFIC CONTROL PLANS.
3. MAINTAIN ACCESS TO DRIVES OR SIDE ROADS AT ALL TIMES. USE FLAGGING OPERATION AS NECESSARY.

DESIGN AGENCY

**TRANSYSTEMS**

400 W. NATIONWIDE BLVD., STE 225  
COLUMBUS, OHIO 43215


DESIGNER  
SSA

REVIEWER  
SS 02/28/24


PROJECT ID  
116570

|       |       |
|-------|-------|
| SHEET | TOTAL |
| P.148 | 782   |

MAINTENANCE OF TRAFFIC - PHASE 1 (2026 CONSTRUCTION)  
US 6 - STA. 1765+50.00 TO STA. 1790+50.00

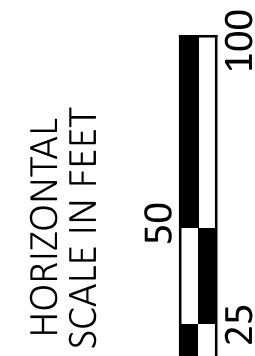




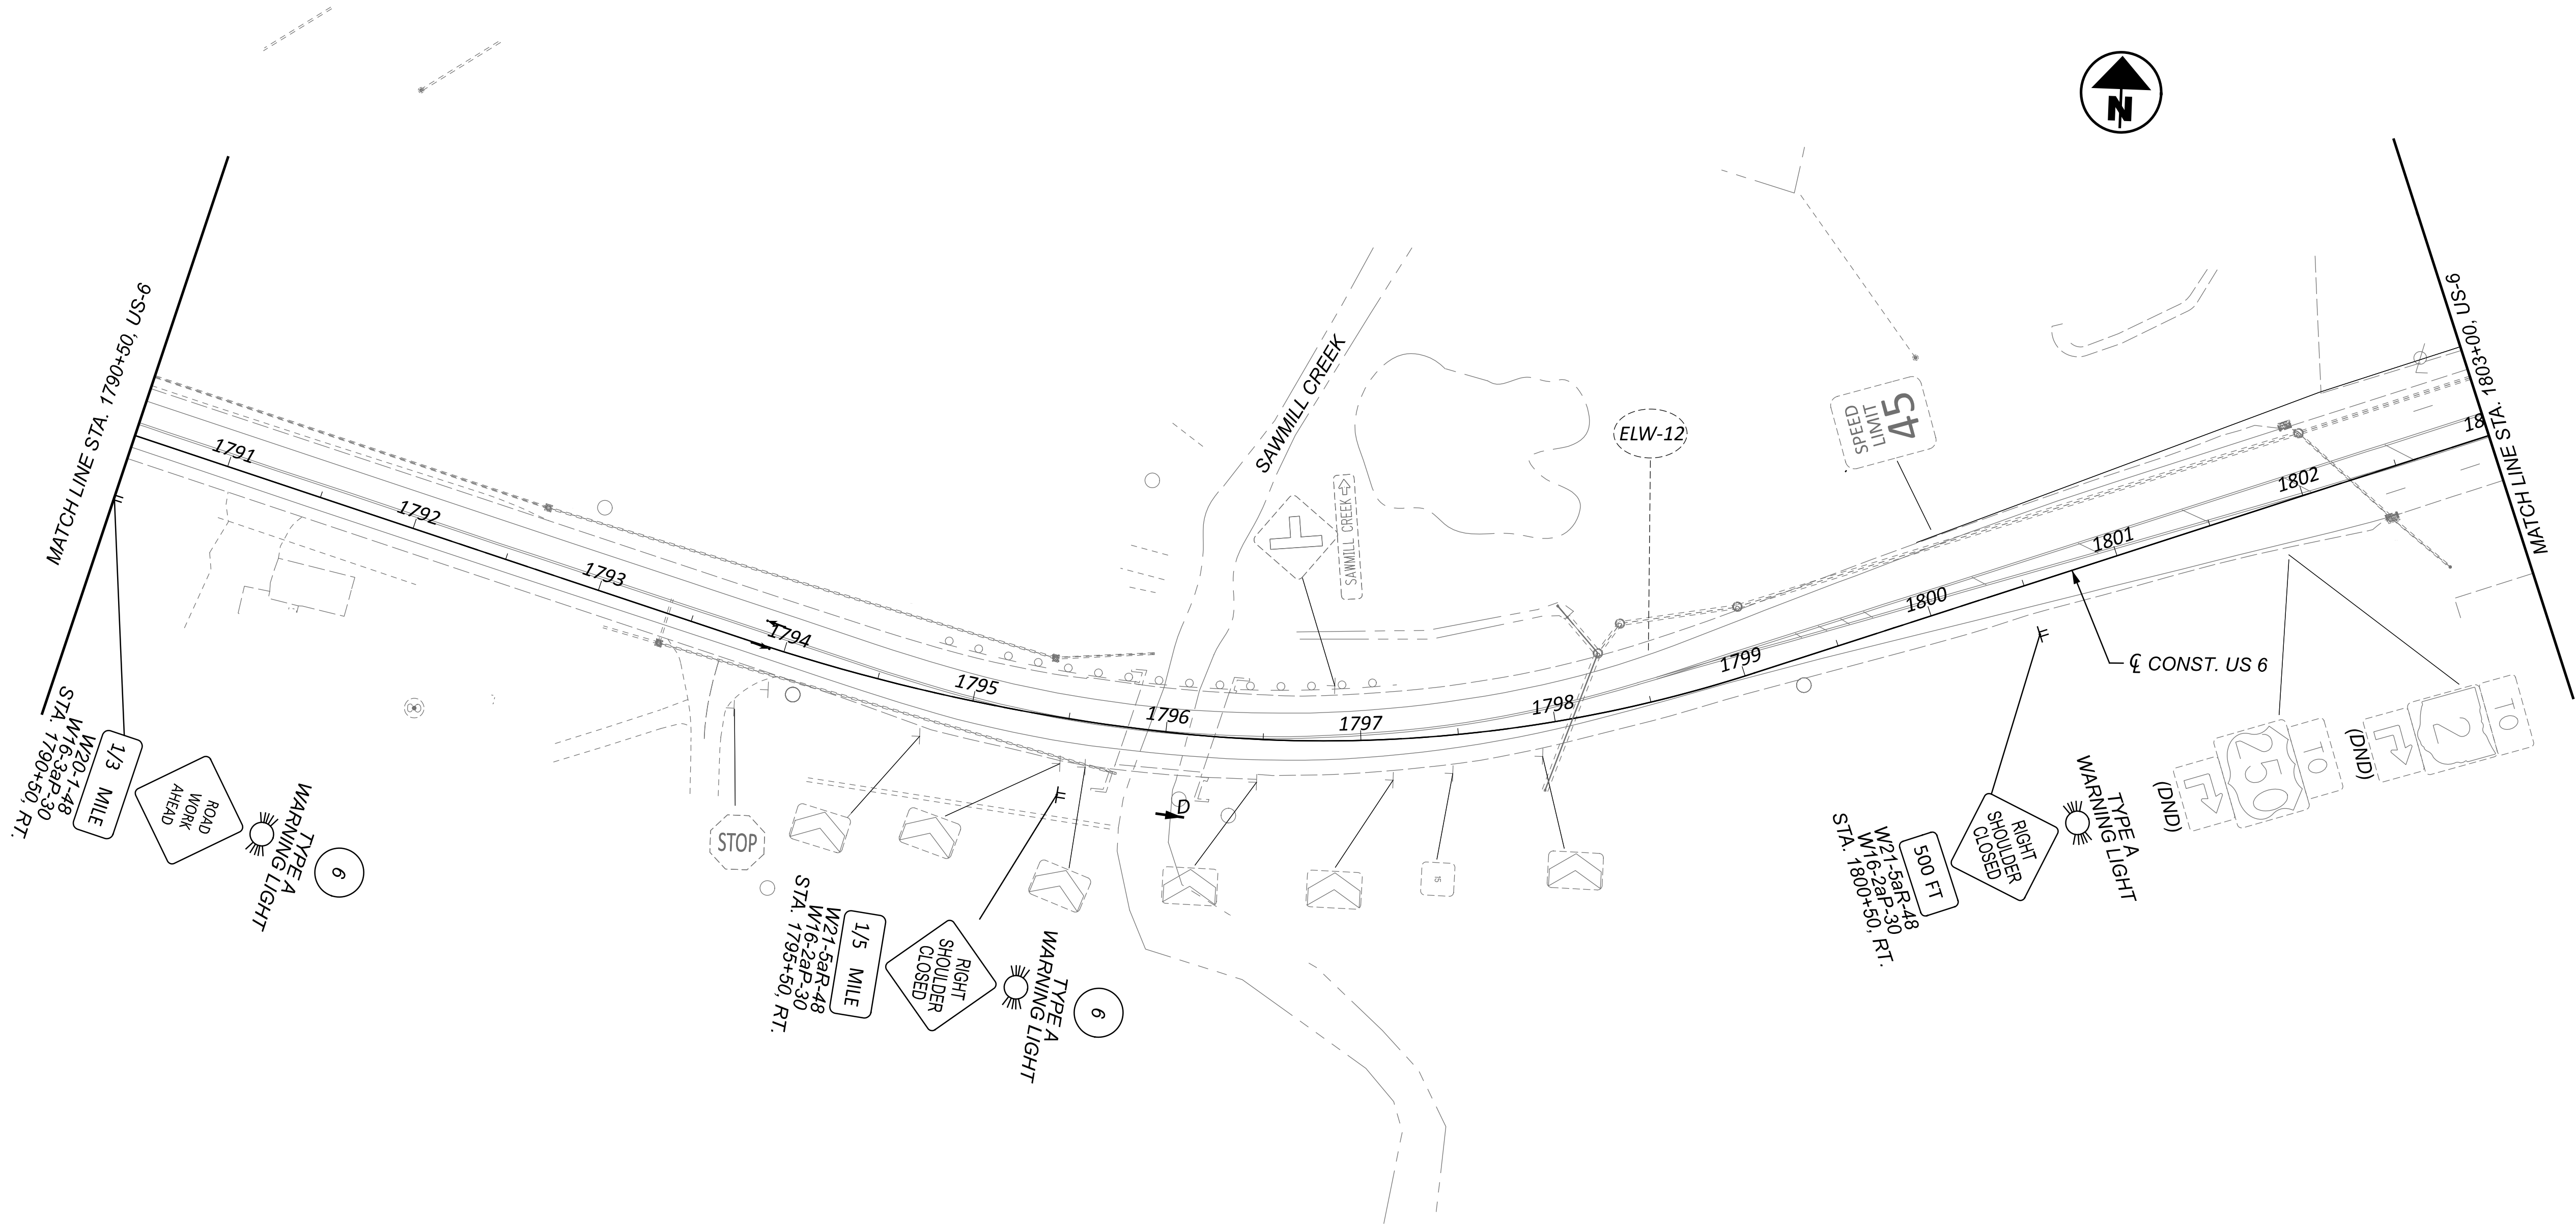

- NOTES:**
1. FOR MOT LEGEND, SEE SHEET P.068 .
  2. FOR SIGNING AND PAVEMENT MARKING DETAILS, SEE TRAFFIC CONTROL PLANS.
  3. FOR SECTION D-D, SEE SHEET P.113 .
  4. MAINTAIN ACCESS TO DRIVES OR SIDE ROADS AT ALL TIMES. USE FLAGGING OPERATIONS AS NECESSARY.

|                                                                          |             |
|--------------------------------------------------------------------------|-------------|
| DESIGN AGENCY                                                            |             |
| TRANSYSTEMS<br>400 W. WATSONWIDE BLVD., STE. 225<br>COLUMBUS, OHIO 43215 |             |
| DESIGNER                                                                 | SSA         |
| REVIEWER                                                                 | SS 02/28/24 |
| PROJECT ID                                                               | 116570      |
| SHEET                                                                    | TOTAL       |
| P.149                                                                    | 782         |


MAINTENANCE OF TRAFFIC - PHASE 1 (2026 CONSTRUCTION)  
US - 6 STA. 1790+50.00 TO STA. 1803+00.00

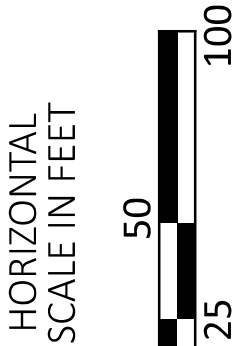



ERI-US 0006-CONNECTIVITY CORRIDOR

MODEL: CLP\_SUP\_2 - Plan 20 [Sheet] PAPER: 34x22 (in) DATE: 6/12/2025 TIME: 2:26:10 PM USER: adlayton  
 pw://ohiodot-pw.bentley.com:ohiodot-pw-02/Documents/01 Active Projects/District 03/Erie/116570402-Engineering\_TransSystems\WOT\Sheets\116570 MP001\_CV2026.dgn

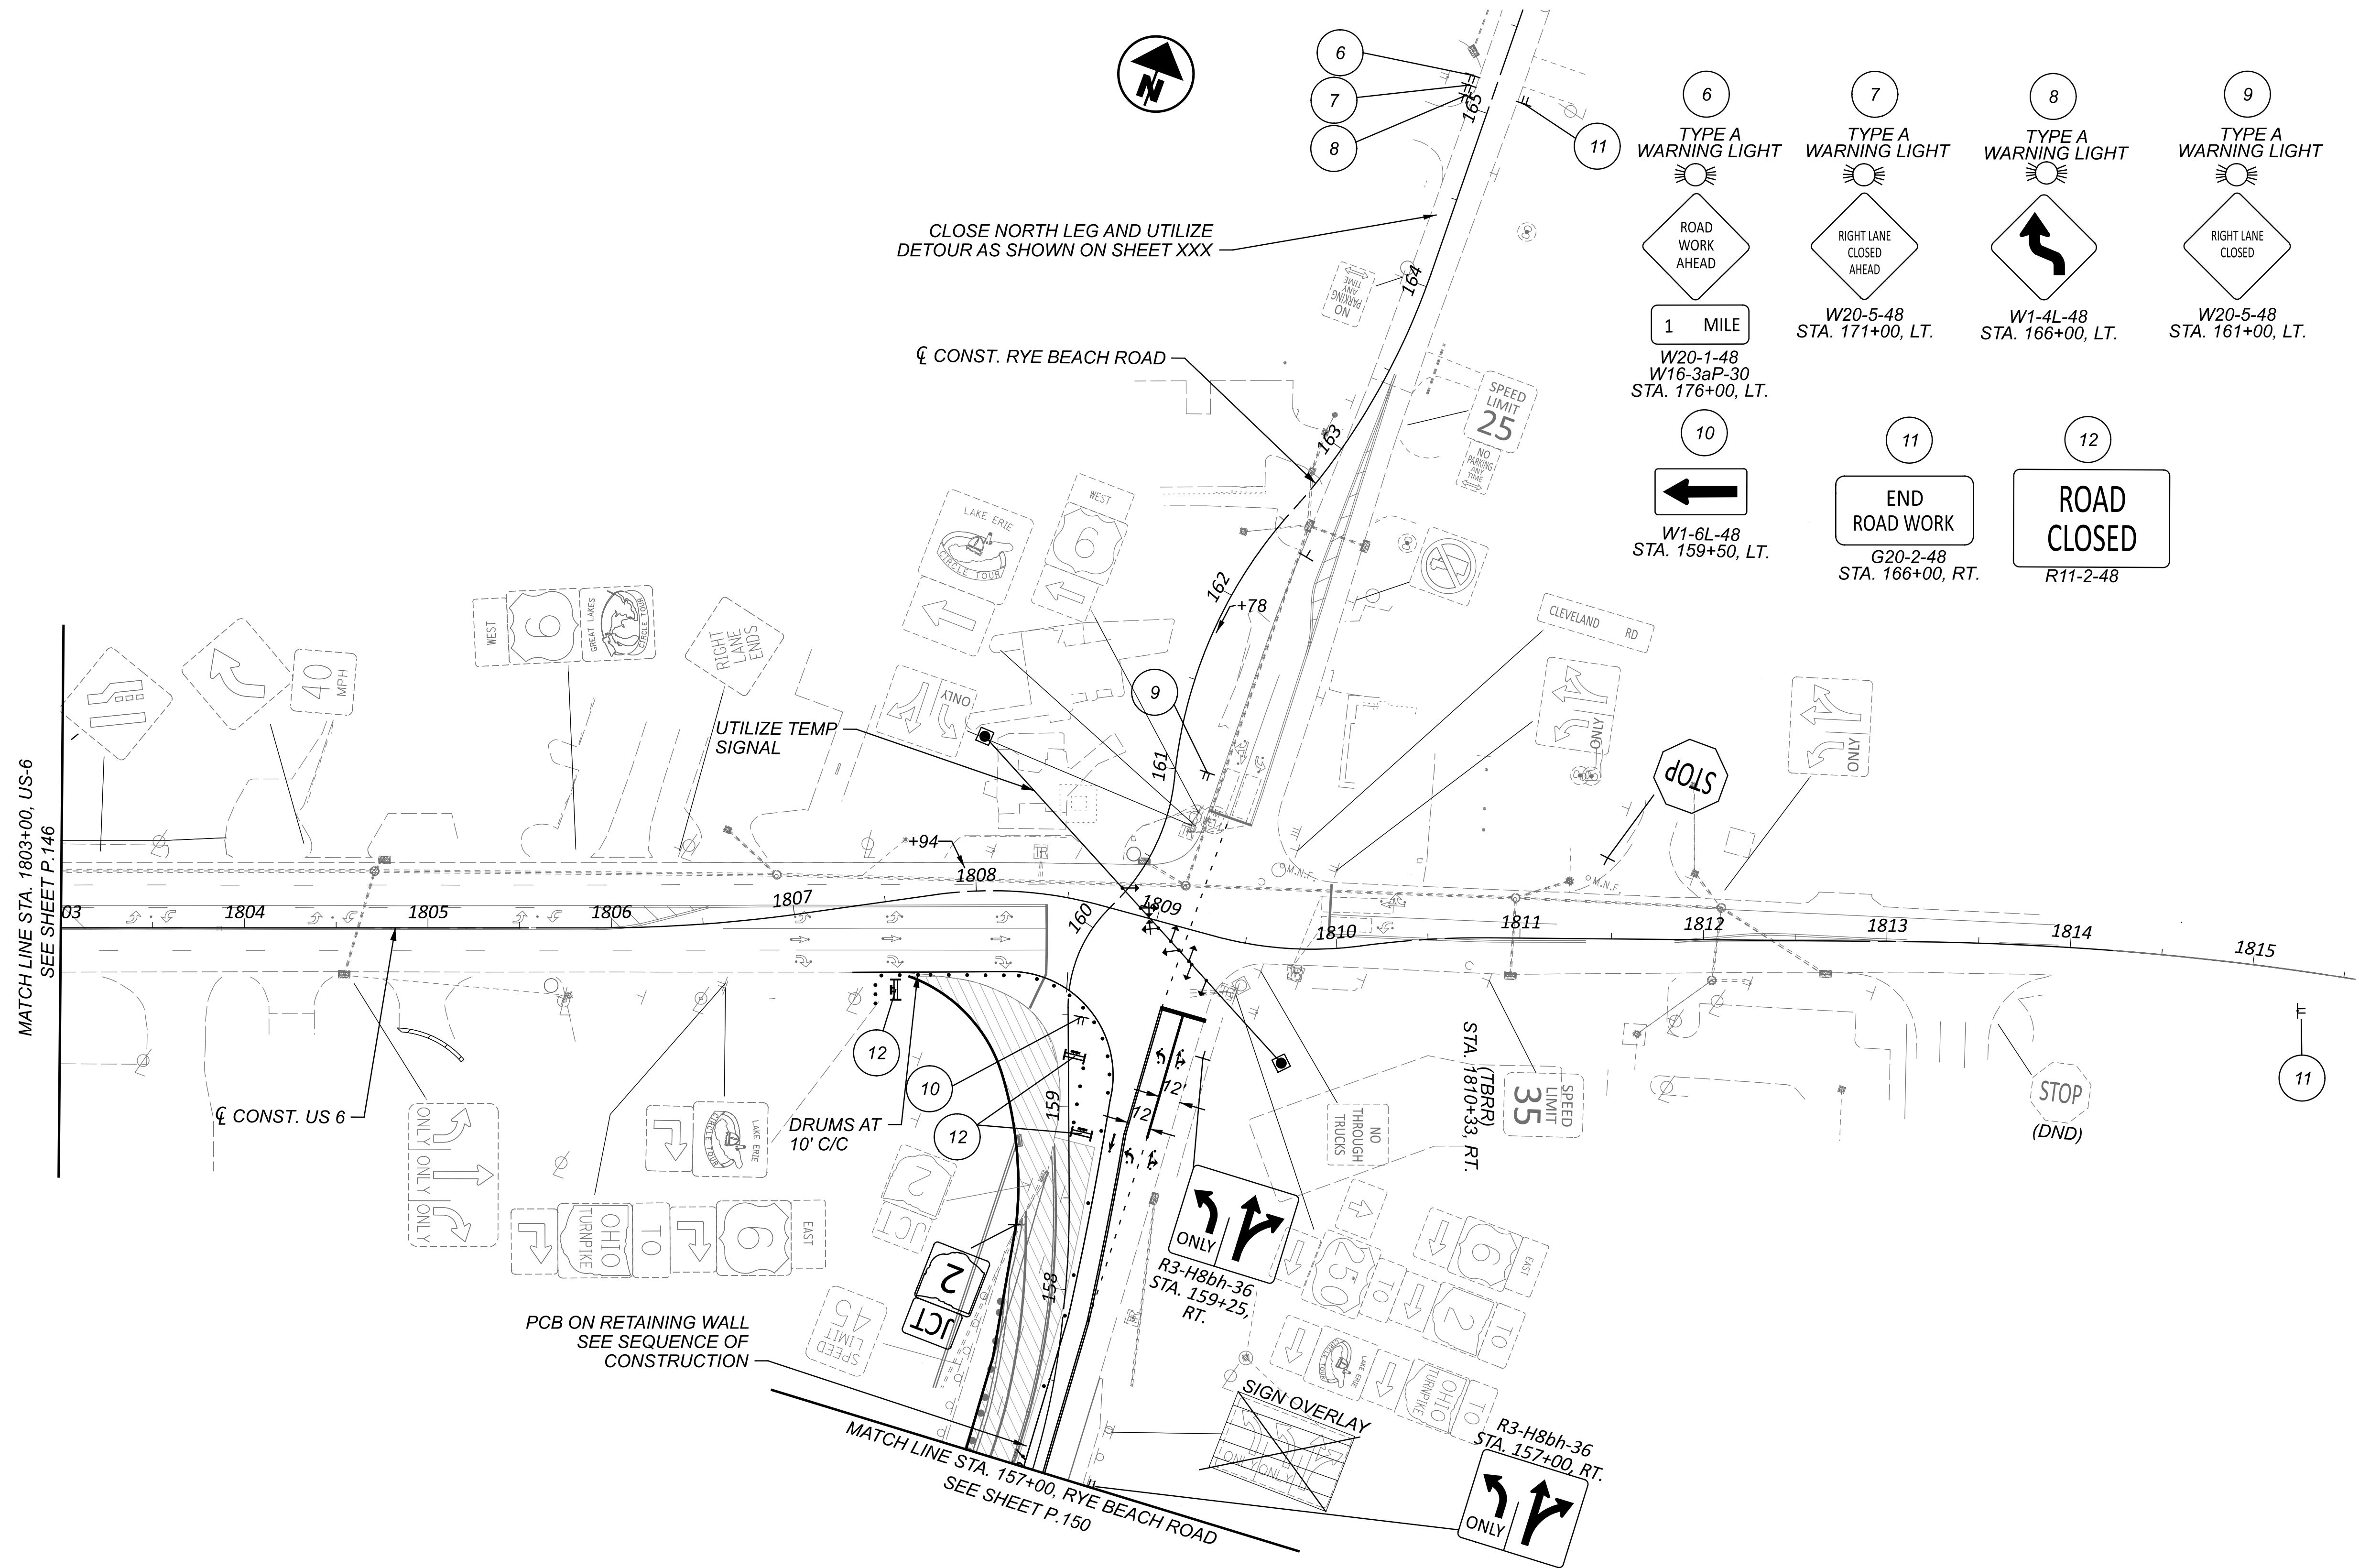

**NOTES:**

1. FOR MOT LEGEND, SEE SHEET P.068 .
2. FOR SIGNING AND PAVEMENT MARKING DETAILS, SEE TRAFFIC CONTROL PLANS.
3. FOR SECTION E-E, SEE SHEET P.114 .
4. FOR SECTION D-D, SEE SHEET P.115 .
5. MAINTAIN ACCESS TO DRIVES OR SIDE ROADS AT ALL TIMES. USE FLAGGING OPERATION AS NECESSARY.

MAINTENANCE OF TRAFFIC - PHASE 1 (2026 CONSTRUCTION)  
US 6 - STA. 1803+00.00 TO END PROJECT

DESIGN AGENCY

**TRANSYSTEMS**


4000 W. NATIONWIDE BLVD., STE 225  
COLUMBUS, OHIO 43215

DESIGNER  
SSA

REVIEWER  
SS 02/28

PROJECT ID  
116570


|       |       |
|-------|-------|
| SHEET | TOTAL |
| P.150 | 7     |

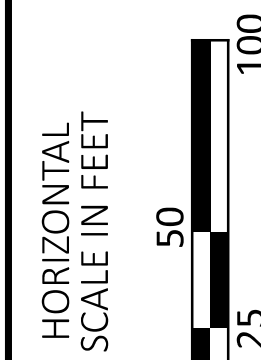



**ERI-US 0006-CONNECTIVITY CORRIDOR**

MODEL: CLP\_SUP\_2 - Plan 21 [Sheet] PAPER SIZE: 34x22 (in) DATE: 6/12/2025 TIME: 2:26:12 PM USER: adlayton  
 pw://ohiodot-pw.bentley.com:ohiodot-pw-02/Documents/01 Active Projects/District 03/Erle/116570/402-Engineering\_TransSystems\WOT\Sheets\116570\_MP001\_CV2026.dgn

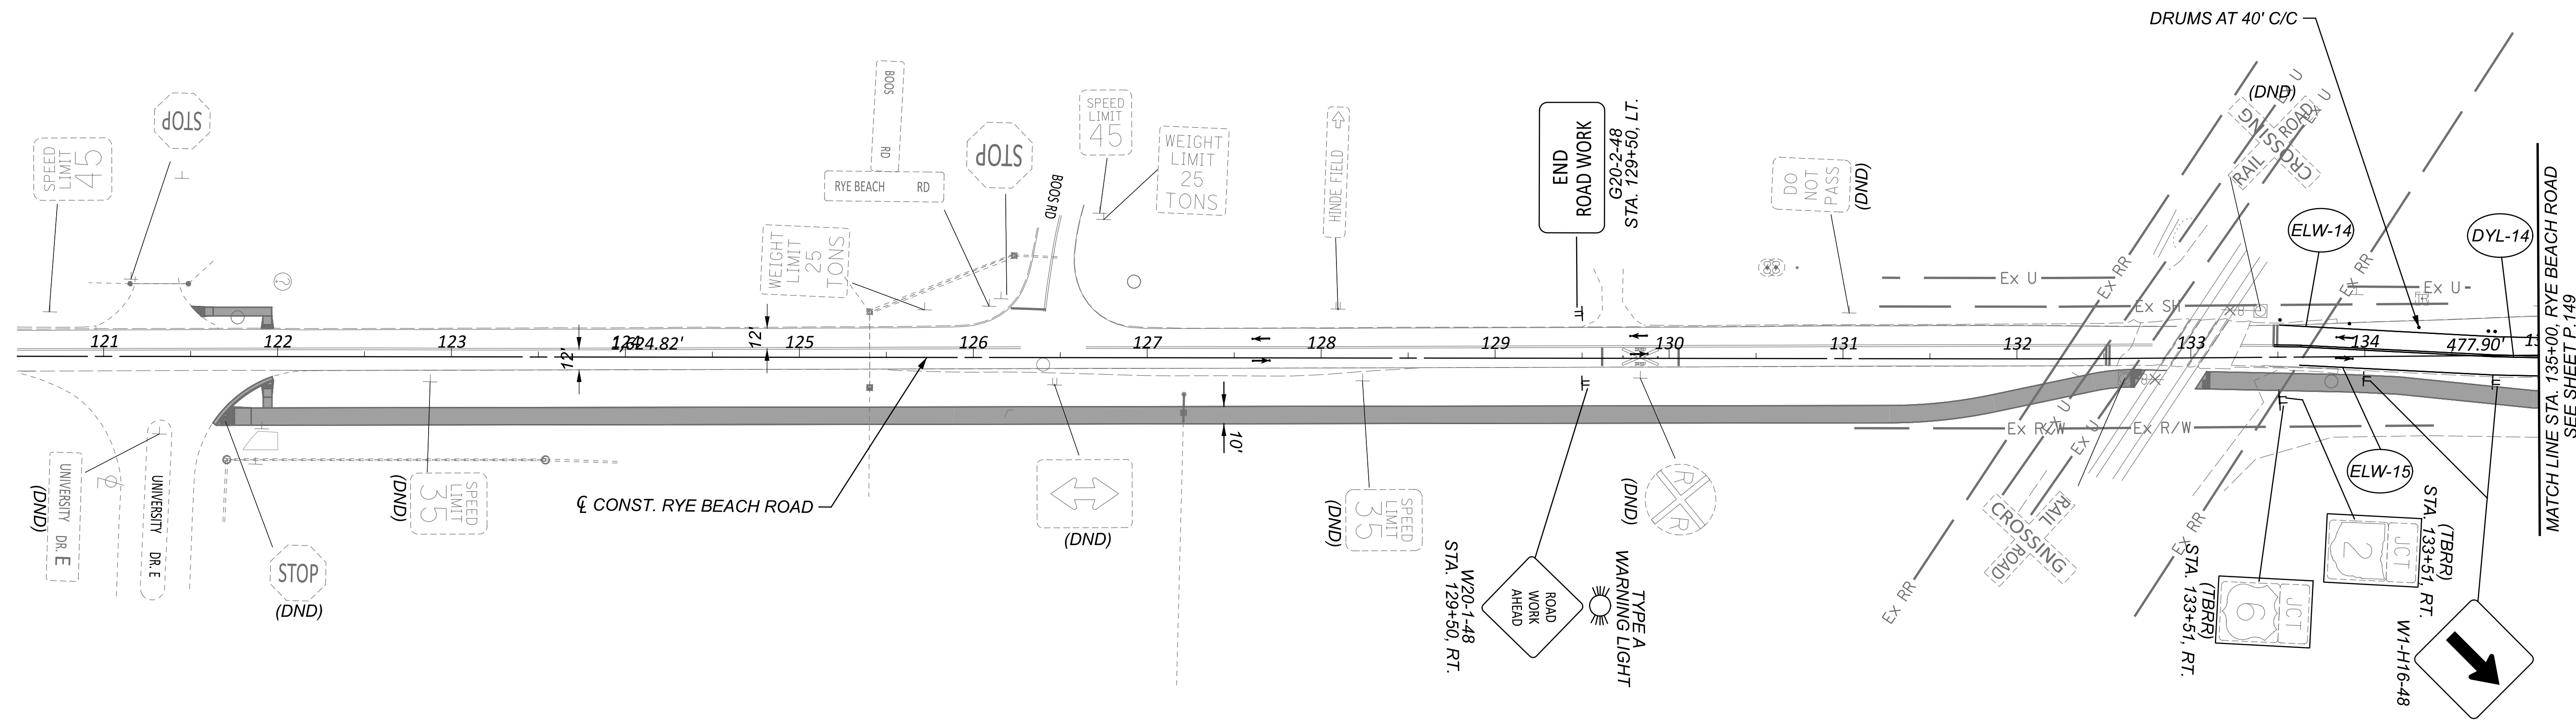

- NOTES:**
1. FOR MOT LEGEND, SEE SHEET P.068.
  2. FOR PROPOSED SIGNING AND MARKING DETAILS, SEE TRAFFIC CONTROL PLANS.
  3. MAINTAIN ACCESS TO DRIVES OR SIDE ROADS AT ALL TIMES. USE FLAGGING OPERATION AS NECESSARY.


DESIGN AGENCY

**TRANSYSTEMS**


400 W. NATIONWIDE BLVD., STE 225  
COLUMBUS, OHIO 43215

|            |          |
|------------|----------|
| DESIGNER   |          |
| SSA        |          |
| REVIEWER   |          |
| SS         | 02/28/24 |
| PROJECT ID |          |
| 116570     |          |
| SHEET      | TOTAL    |
| P.151      | 782      |

MAINTENANCE OF TRAFFIC - PHASE 1 (2026 CONSTRUCTION)  
 RYE BEACH ROAD - BEGIN PROJECT TO STA. 135+00.00

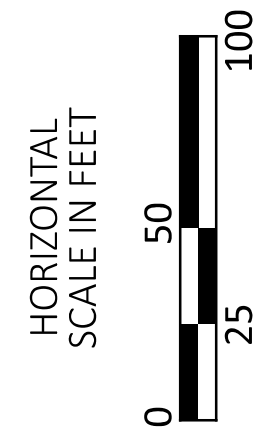




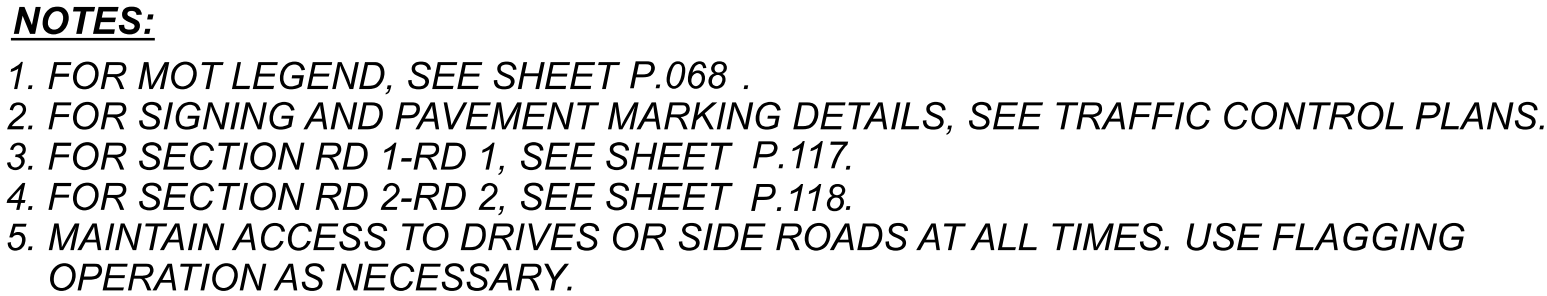




pw:\\ohiodot-pw.bentley.com:ohiodot-pw-02\\Documents\\01 Active Projects\\District 03\\Erie\\116570\\402-Engineering TranSystems\\MOT\\Sheets\\116570 MP001 CY2026.dgn

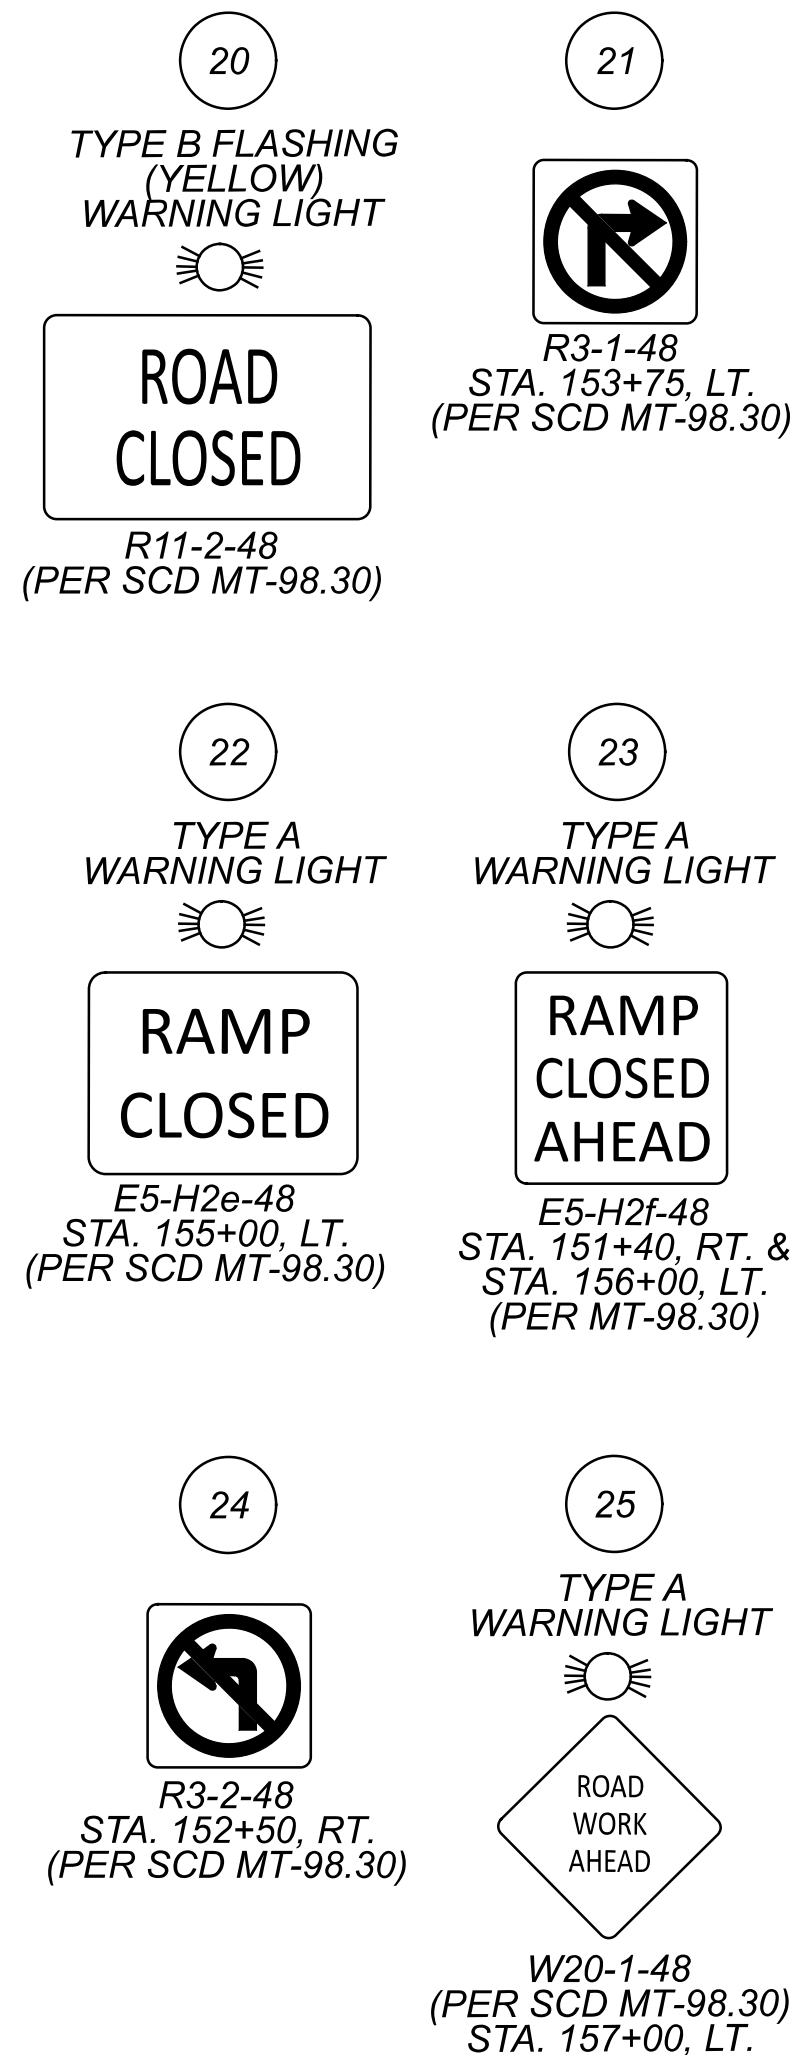

1. FOR MOT LEGEND, SEE SHEET P.068 .
2. FOR SIGNING AND PAVEMENT MARKING DETAILS, SEE TRAFFIC CONTROL PLANS
3. FOR SECTION RD 2-RD 2, SEE SHEET P.119 .
4. FOR SECTION RD 2-RD 2, SEE SHEET P.120.
5. MAINTAIN ACCESS TO DRIVES OR SIDE ROADS AT ALL TIMES. USE FLAGGING OPERATION AS NECESSARY.

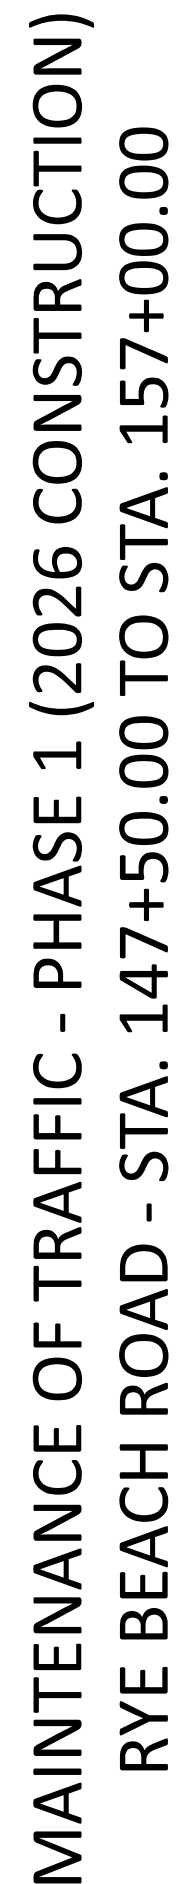

**TRANSYSTEMS**  
4400 W. NATIONWIDE BLVD., STE 225  
COLUMBUS, OHIO 43215


SSA

ECT ID

| ET  | TOTAL |
|-----|-------|
| 1   | 1     |
| 2   | 2     |
| 3   | 3     |
| 4   | 4     |
| 5   | 5     |
| 6   | 6     |
| 7   | 7     |
| 8   | 8     |
| 9   | 9     |
| 10  | 10    |
| 11  | 11    |
| 12  | 12    |
| 99  | 99    |
| 100 | 100   |

|       |       |
|-------|-------|
| SHEET | TOTAL |
| P.153 | 782   |




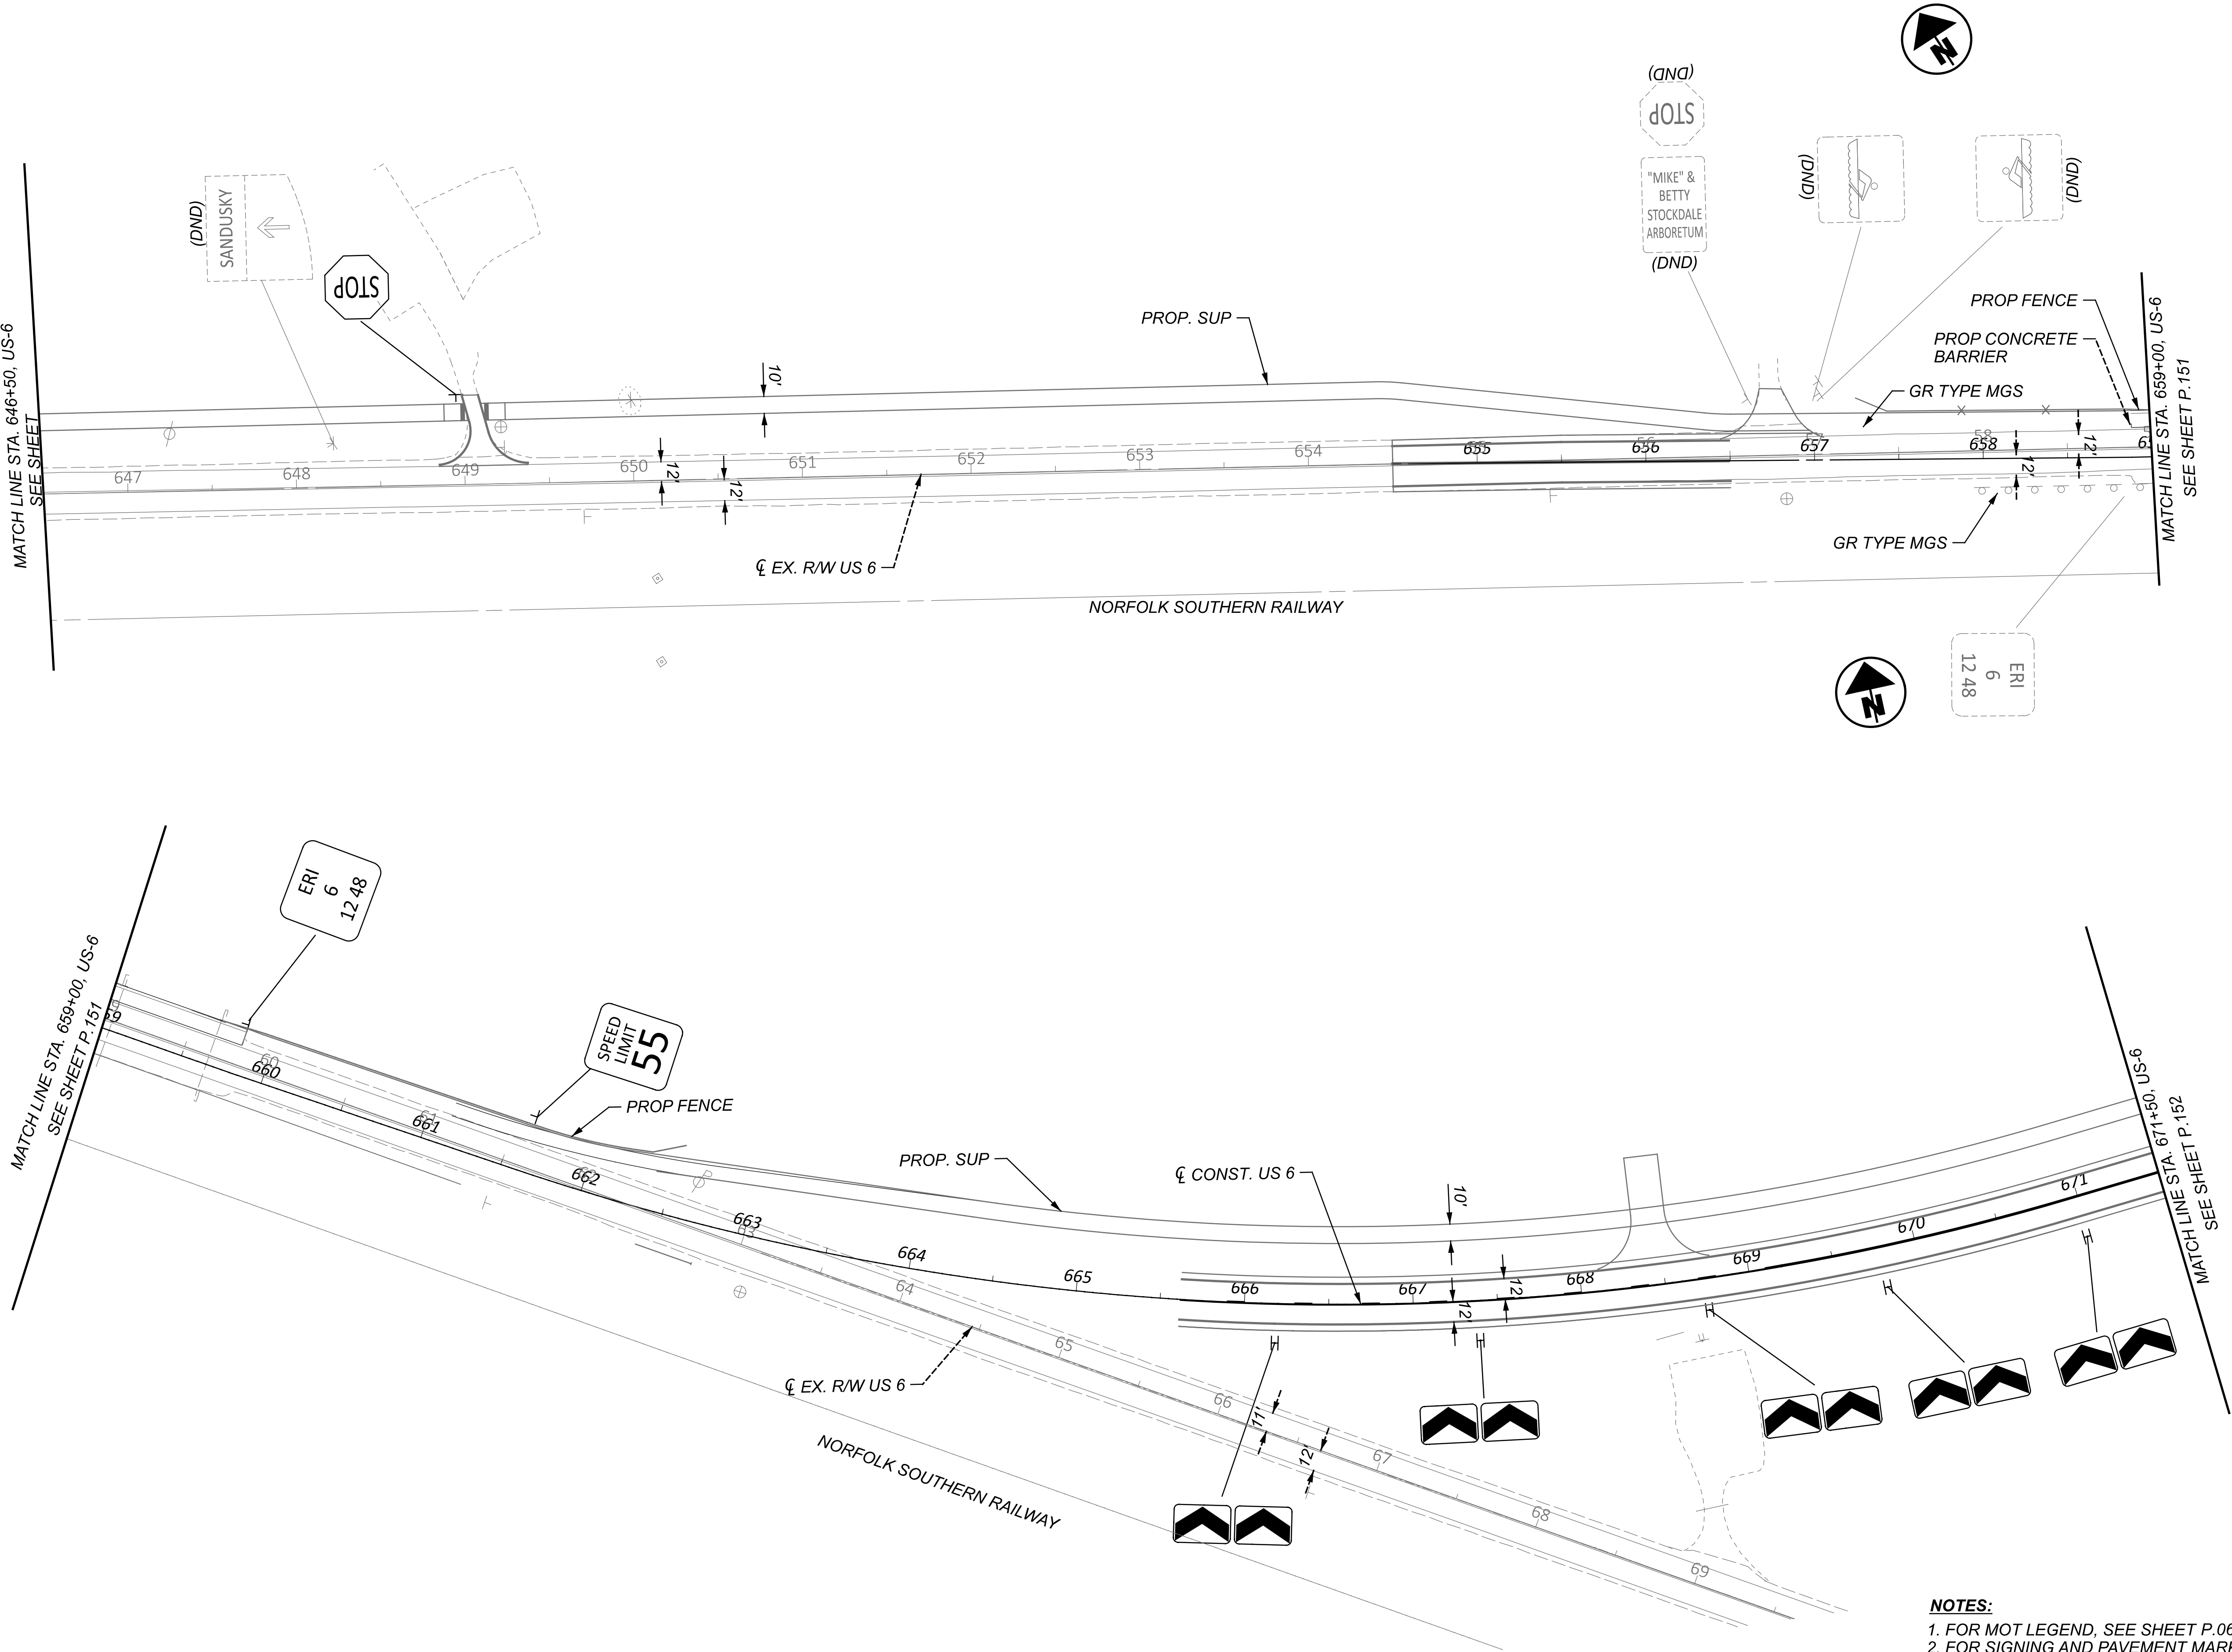


- NOTES:**
- 1. FOR MOT LEGEND, SEE SHEET P.068 .
  - 2. FOR SIGNING AND PAVEMENT MARKING DETAILS, SEE TRAFFIC CONTROL PLANS.

|                                   |       |
|-----------------------------------|-------|
| DESIGN AGENCY                     |       |
| TRANSYSTEMS                       |       |
| 400 W. WATSONWIDE BLVD., STE. 225 |       |
| COLUMBUS, OHIO 43215              |       |
| DESIGNER                          |       |
| SSA                               |       |
| REVIEWER                          |       |
| SS 02/28/24                       |       |
| PROJECT ID                        |       |
| 116570                            |       |
| SHEET                             | TOTAL |
| P.154                             | 782   |

MAINTENANCE OF TRAFFIC - PHASE 1A  
US 6 - STA. 646+50.00 TO STA. 671+50.00

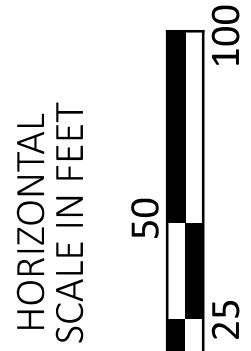




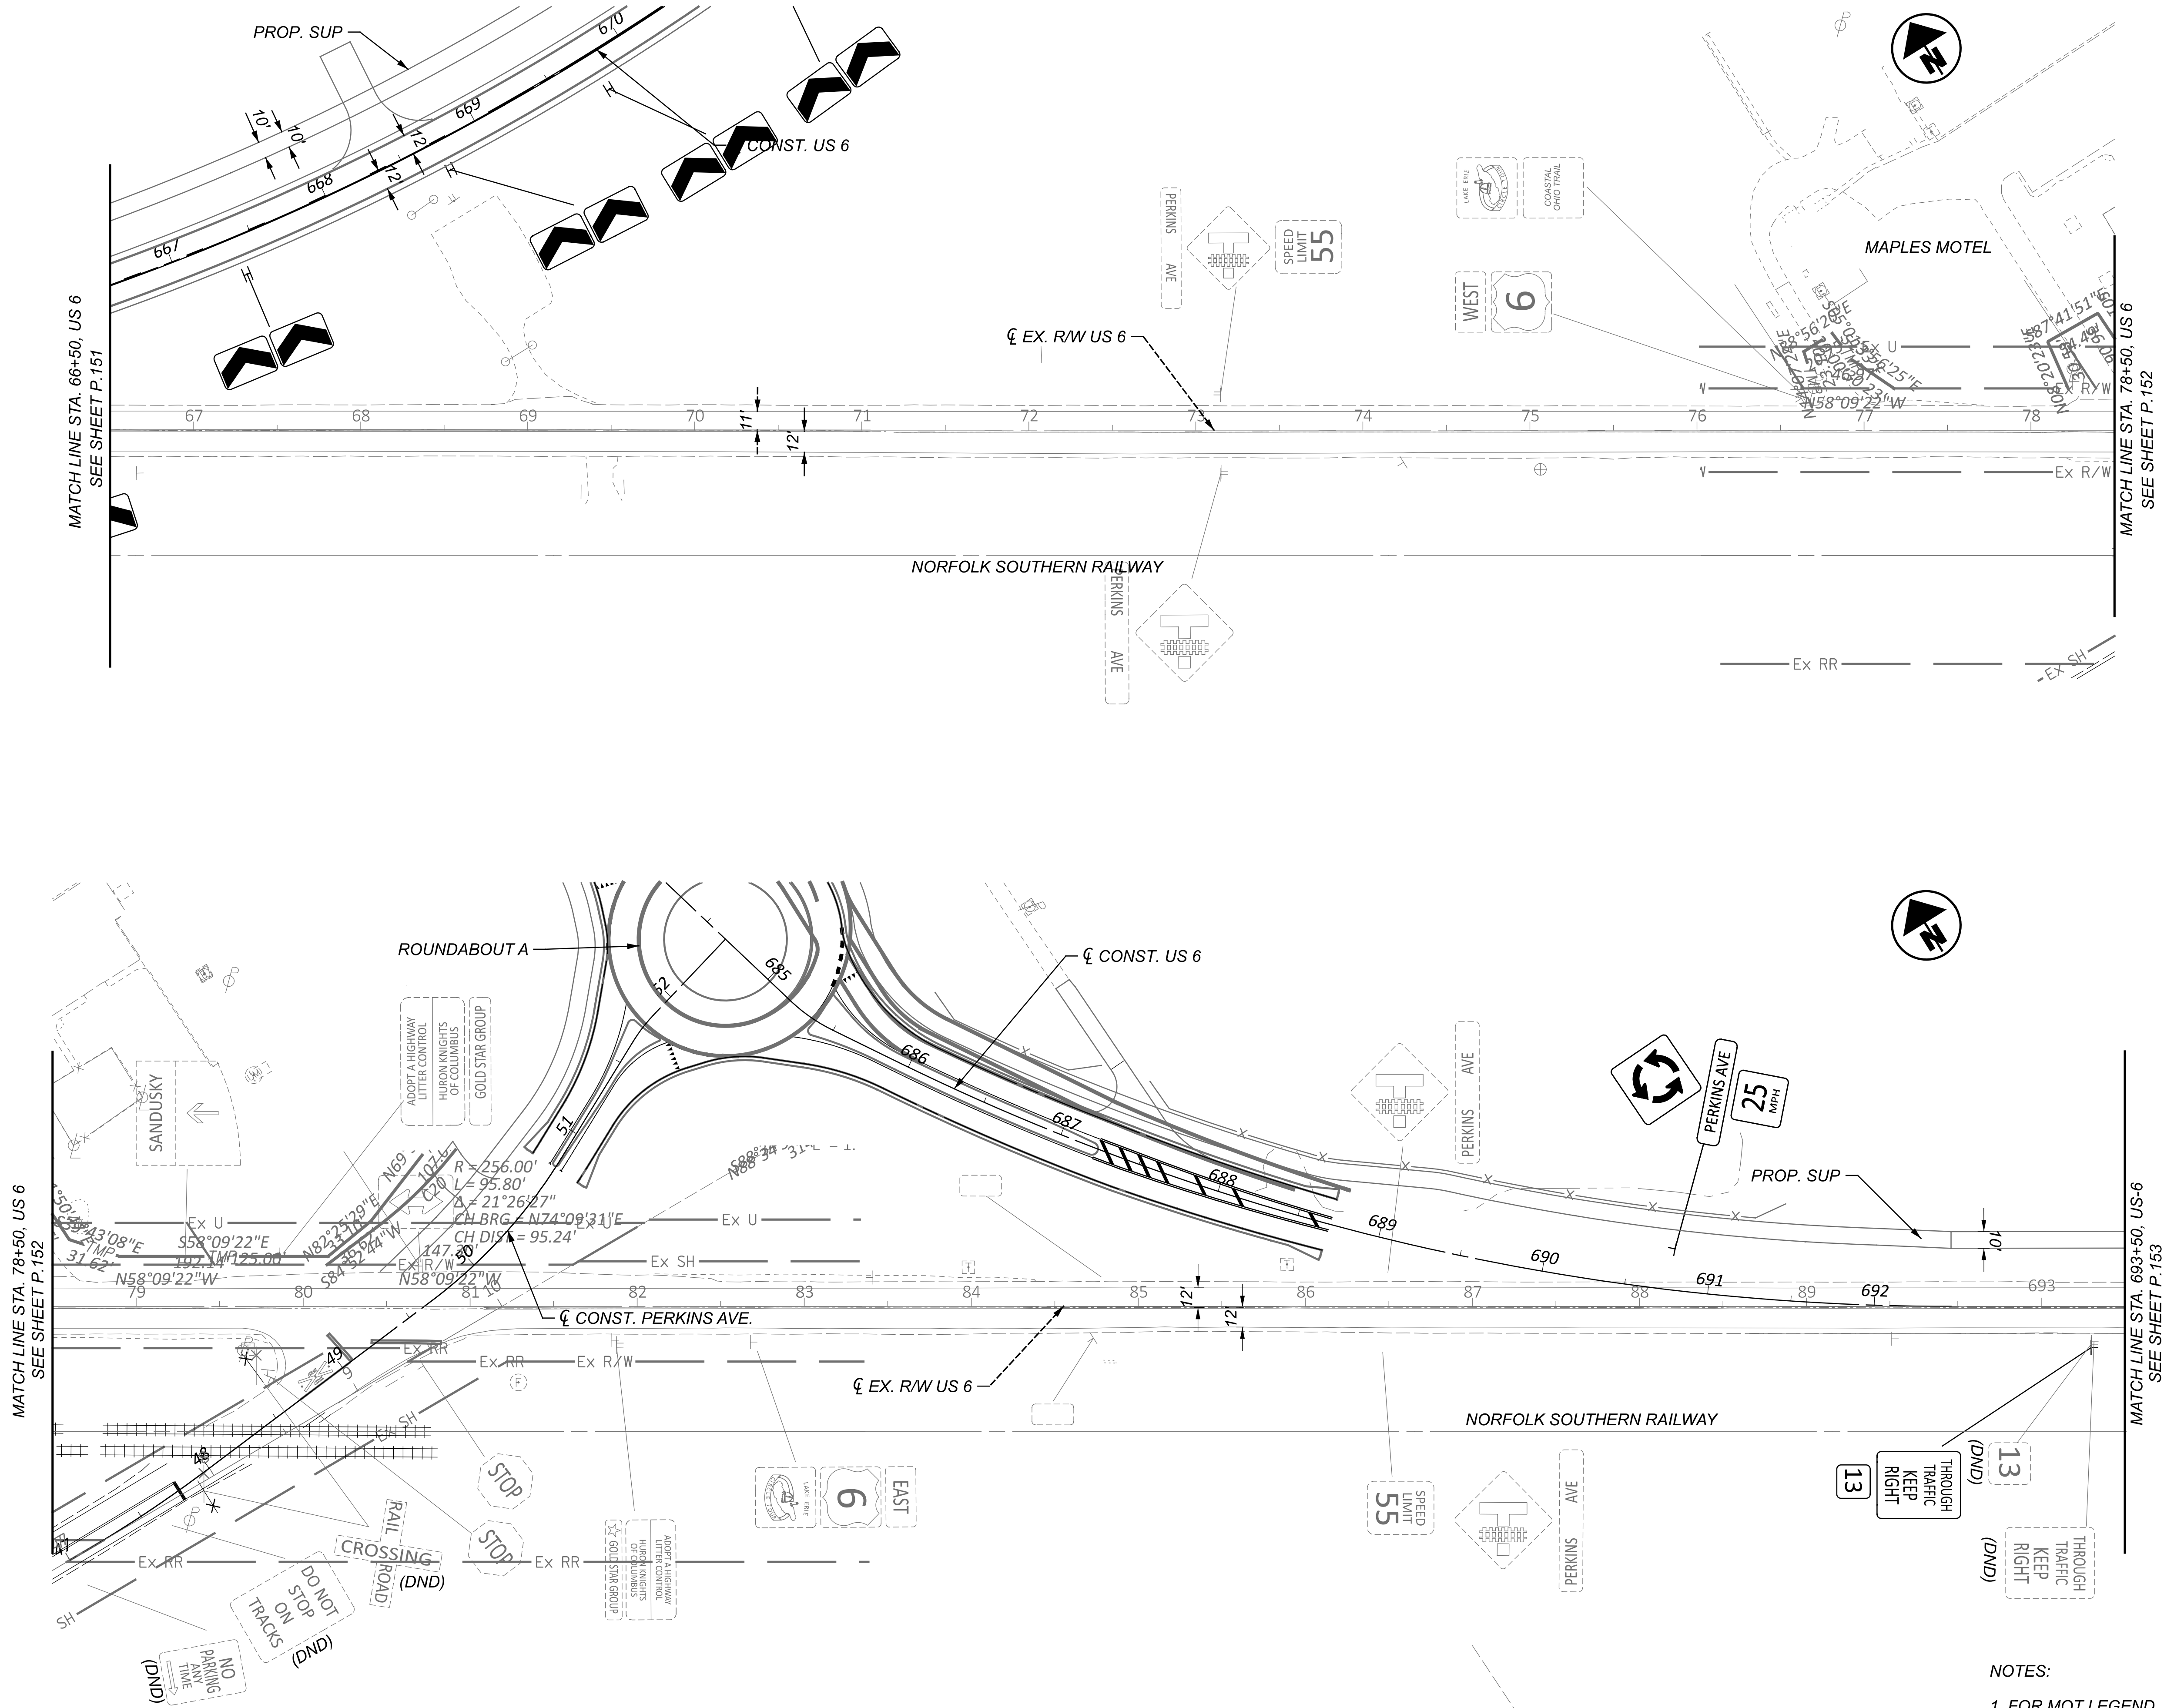


NOTES:  
1. FOR MOT LEGEND, SEE SHEET P.067.



ERI-US 0006-CONNECTIVITY CORRIDOR


MODEL: CLP\_SUP 1 - Plan 9-10 [Sheet] PAPER SIZE: 34x22 (in.) DATE: 6/12/2025 TIME: 2:26:28 PM USER: adlayton  
pw:\ohiodot-pw.bentley.com\ohiodot-pw-02\Documents\01 Active Projects\District 03\Erie\116570\402-Engineering\_Transystems\MOT\Sheets\116570\_MP001A.dgn

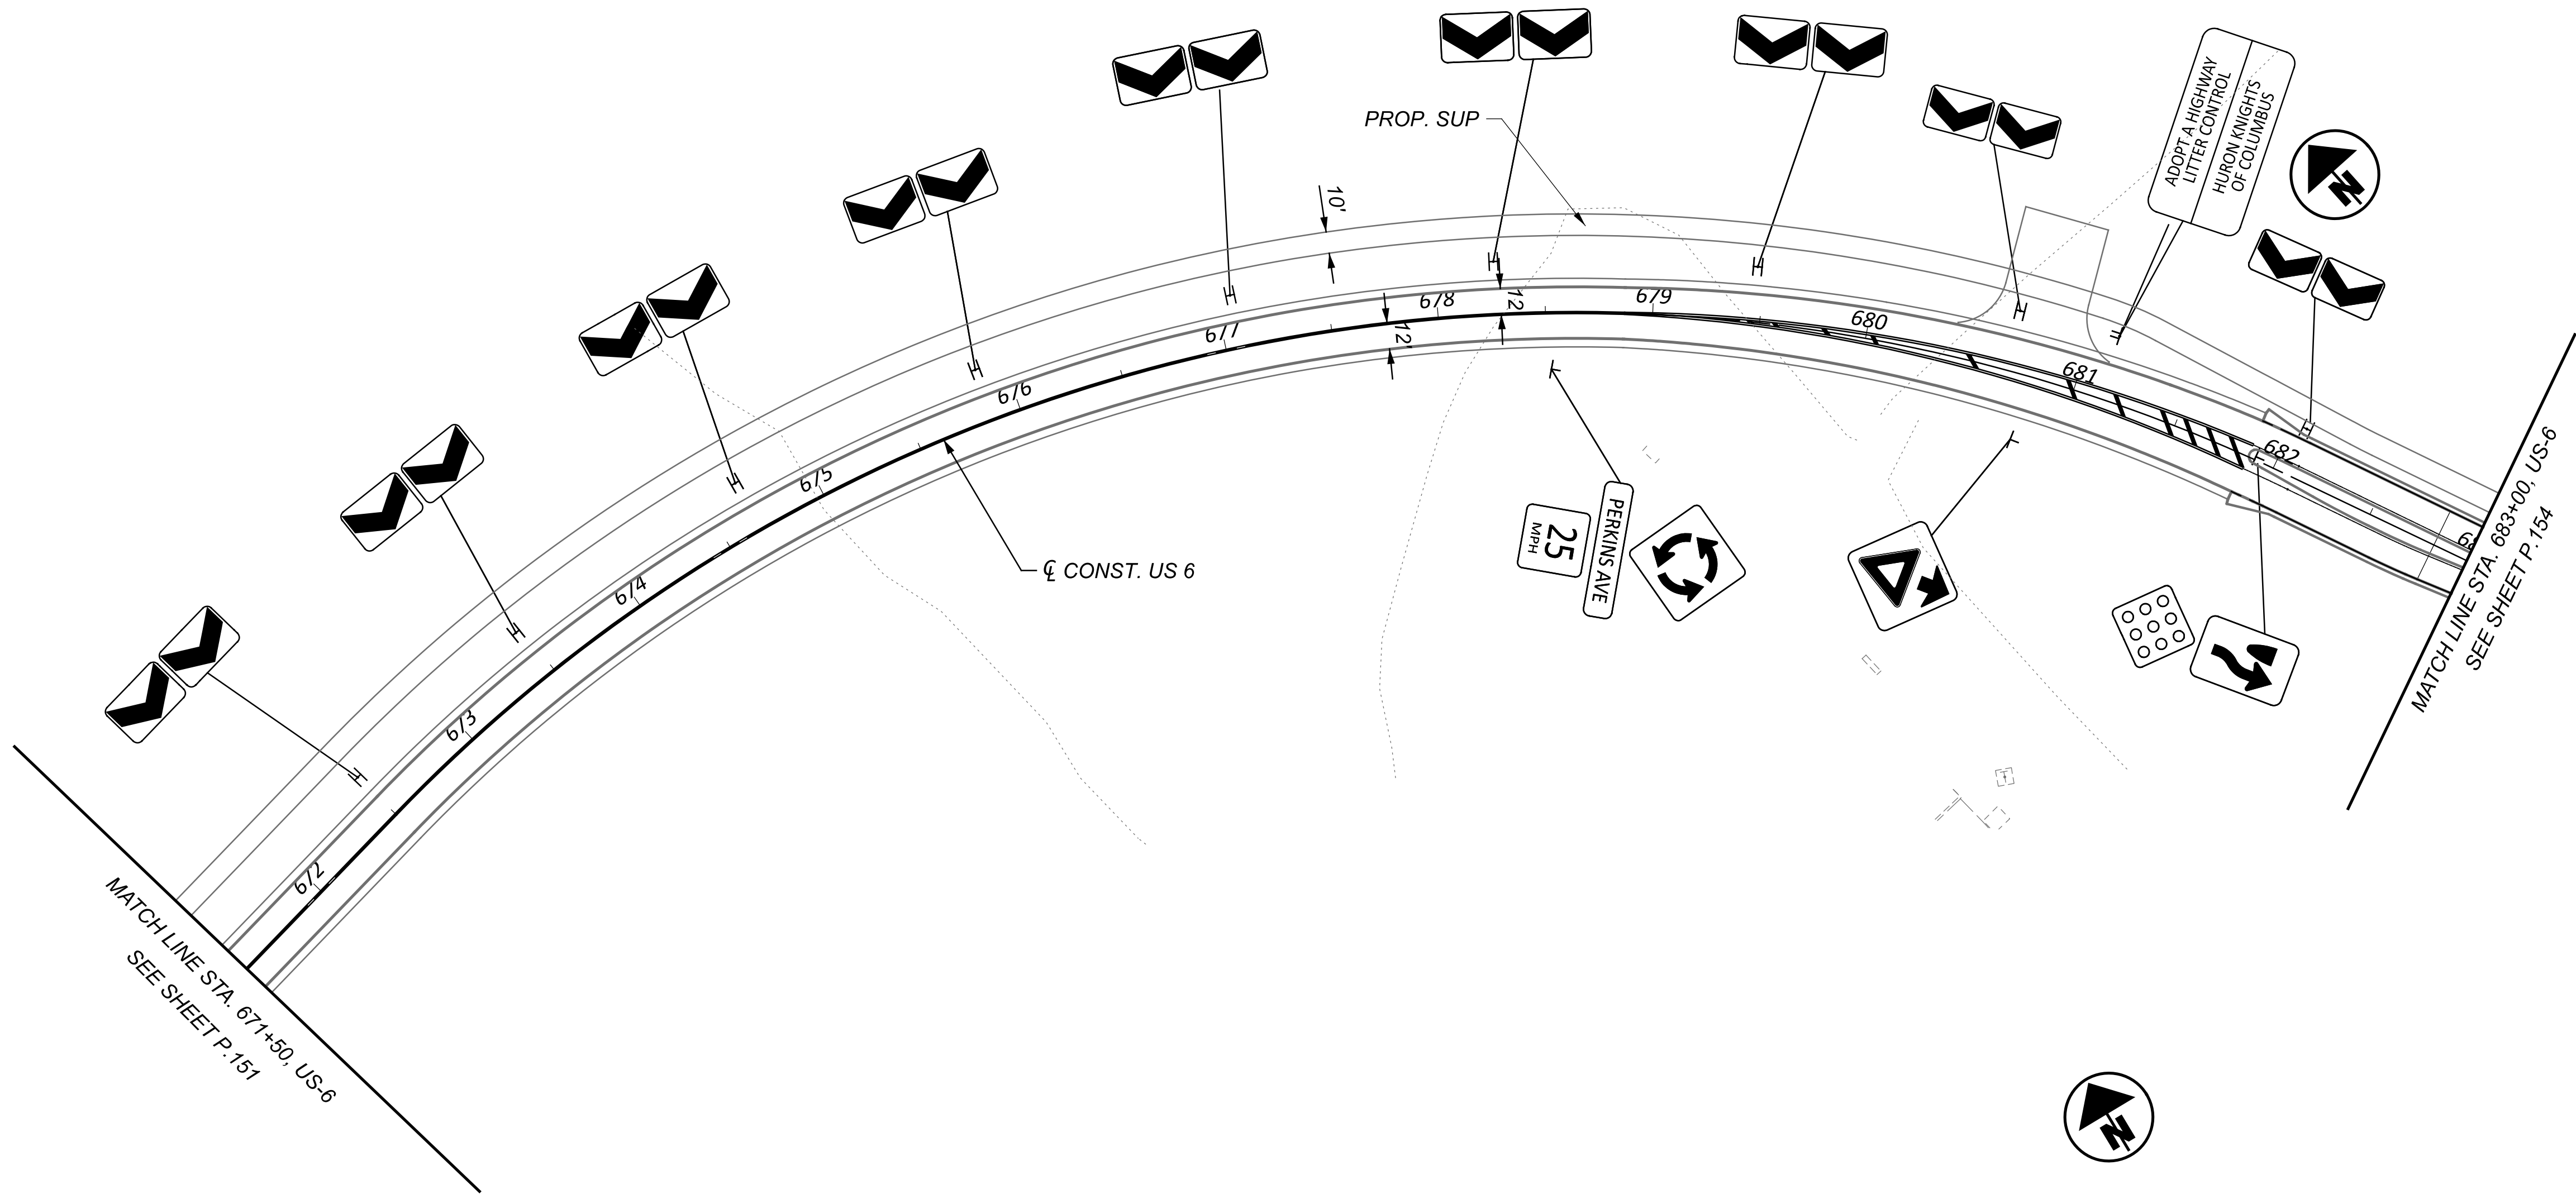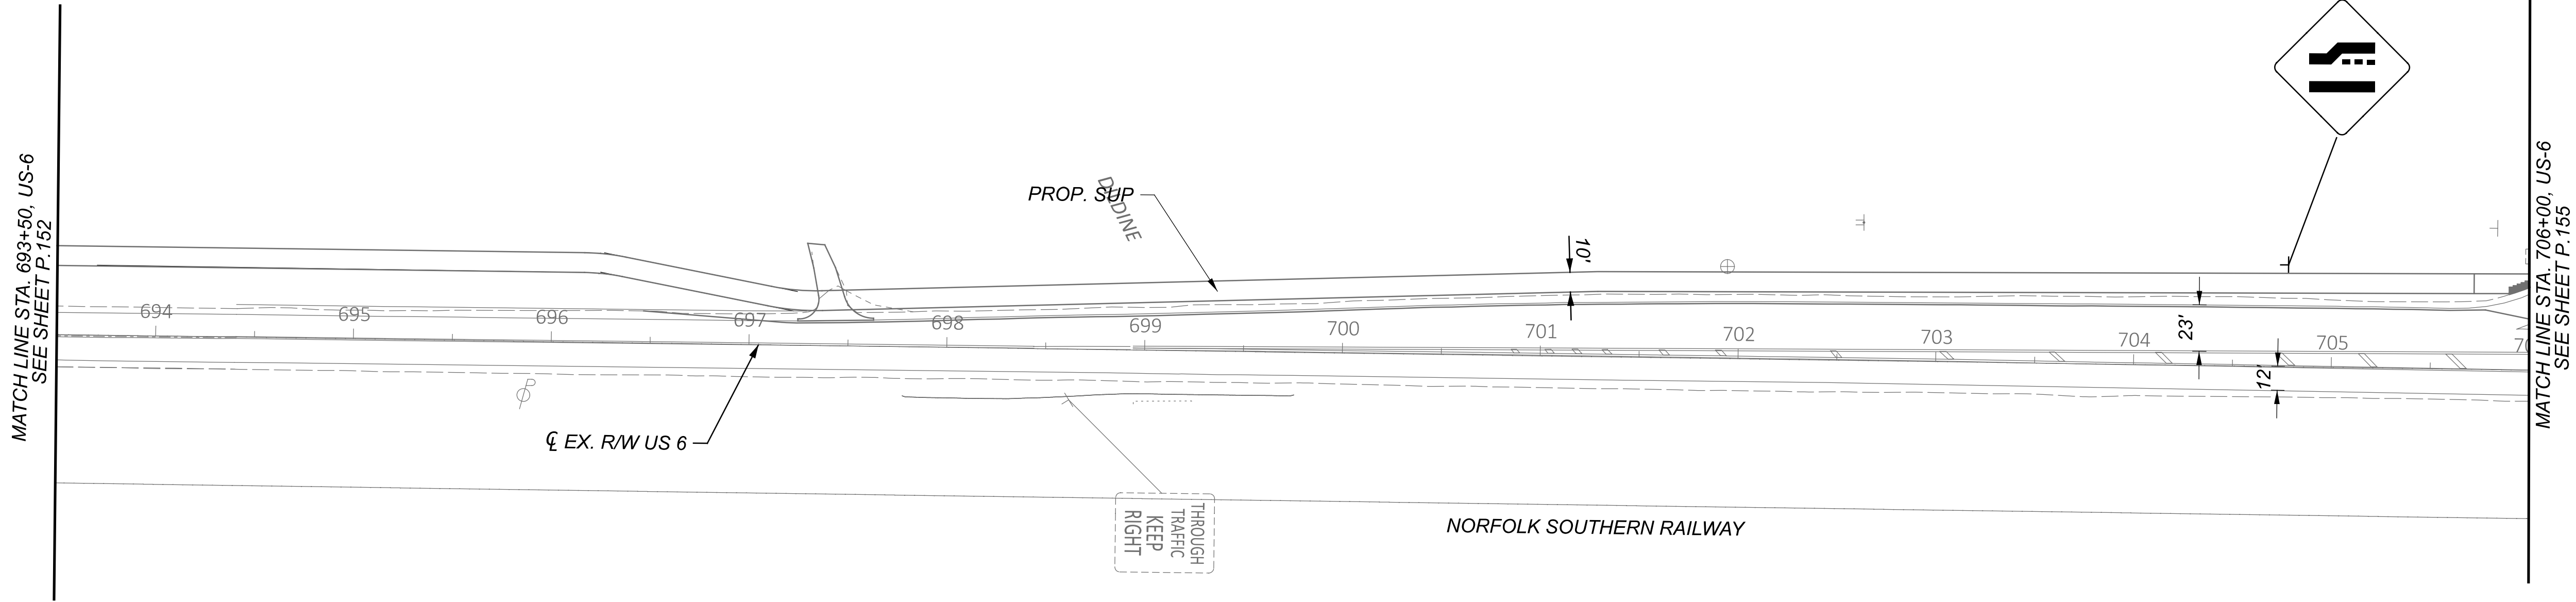


NOTES:  
1. FOR MOT LEGEND, SEE SHEET P.067.

|                                                                          |             |
|--------------------------------------------------------------------------|-------------|
| TRANSYSTEMS<br>400 W. WATSONWIDE BLVD., STE. 225<br>COLUMBUS, OHIO 43215 |             |
| DESIGNER                                                                 | SSA         |
| REVIEWER                                                                 | SS 02/28/24 |
| PROJECT ID                                                               | 116570      |
| SHEET                                                                    | TOTAL       |
| P.156                                                                    | 782         |

MAINTENANCE OF TRAFFIC - PHASE 1A  
US 6 - STA. 671+50.00 TO STA. 706+00.00

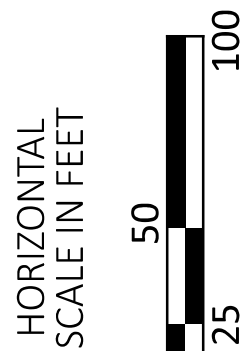




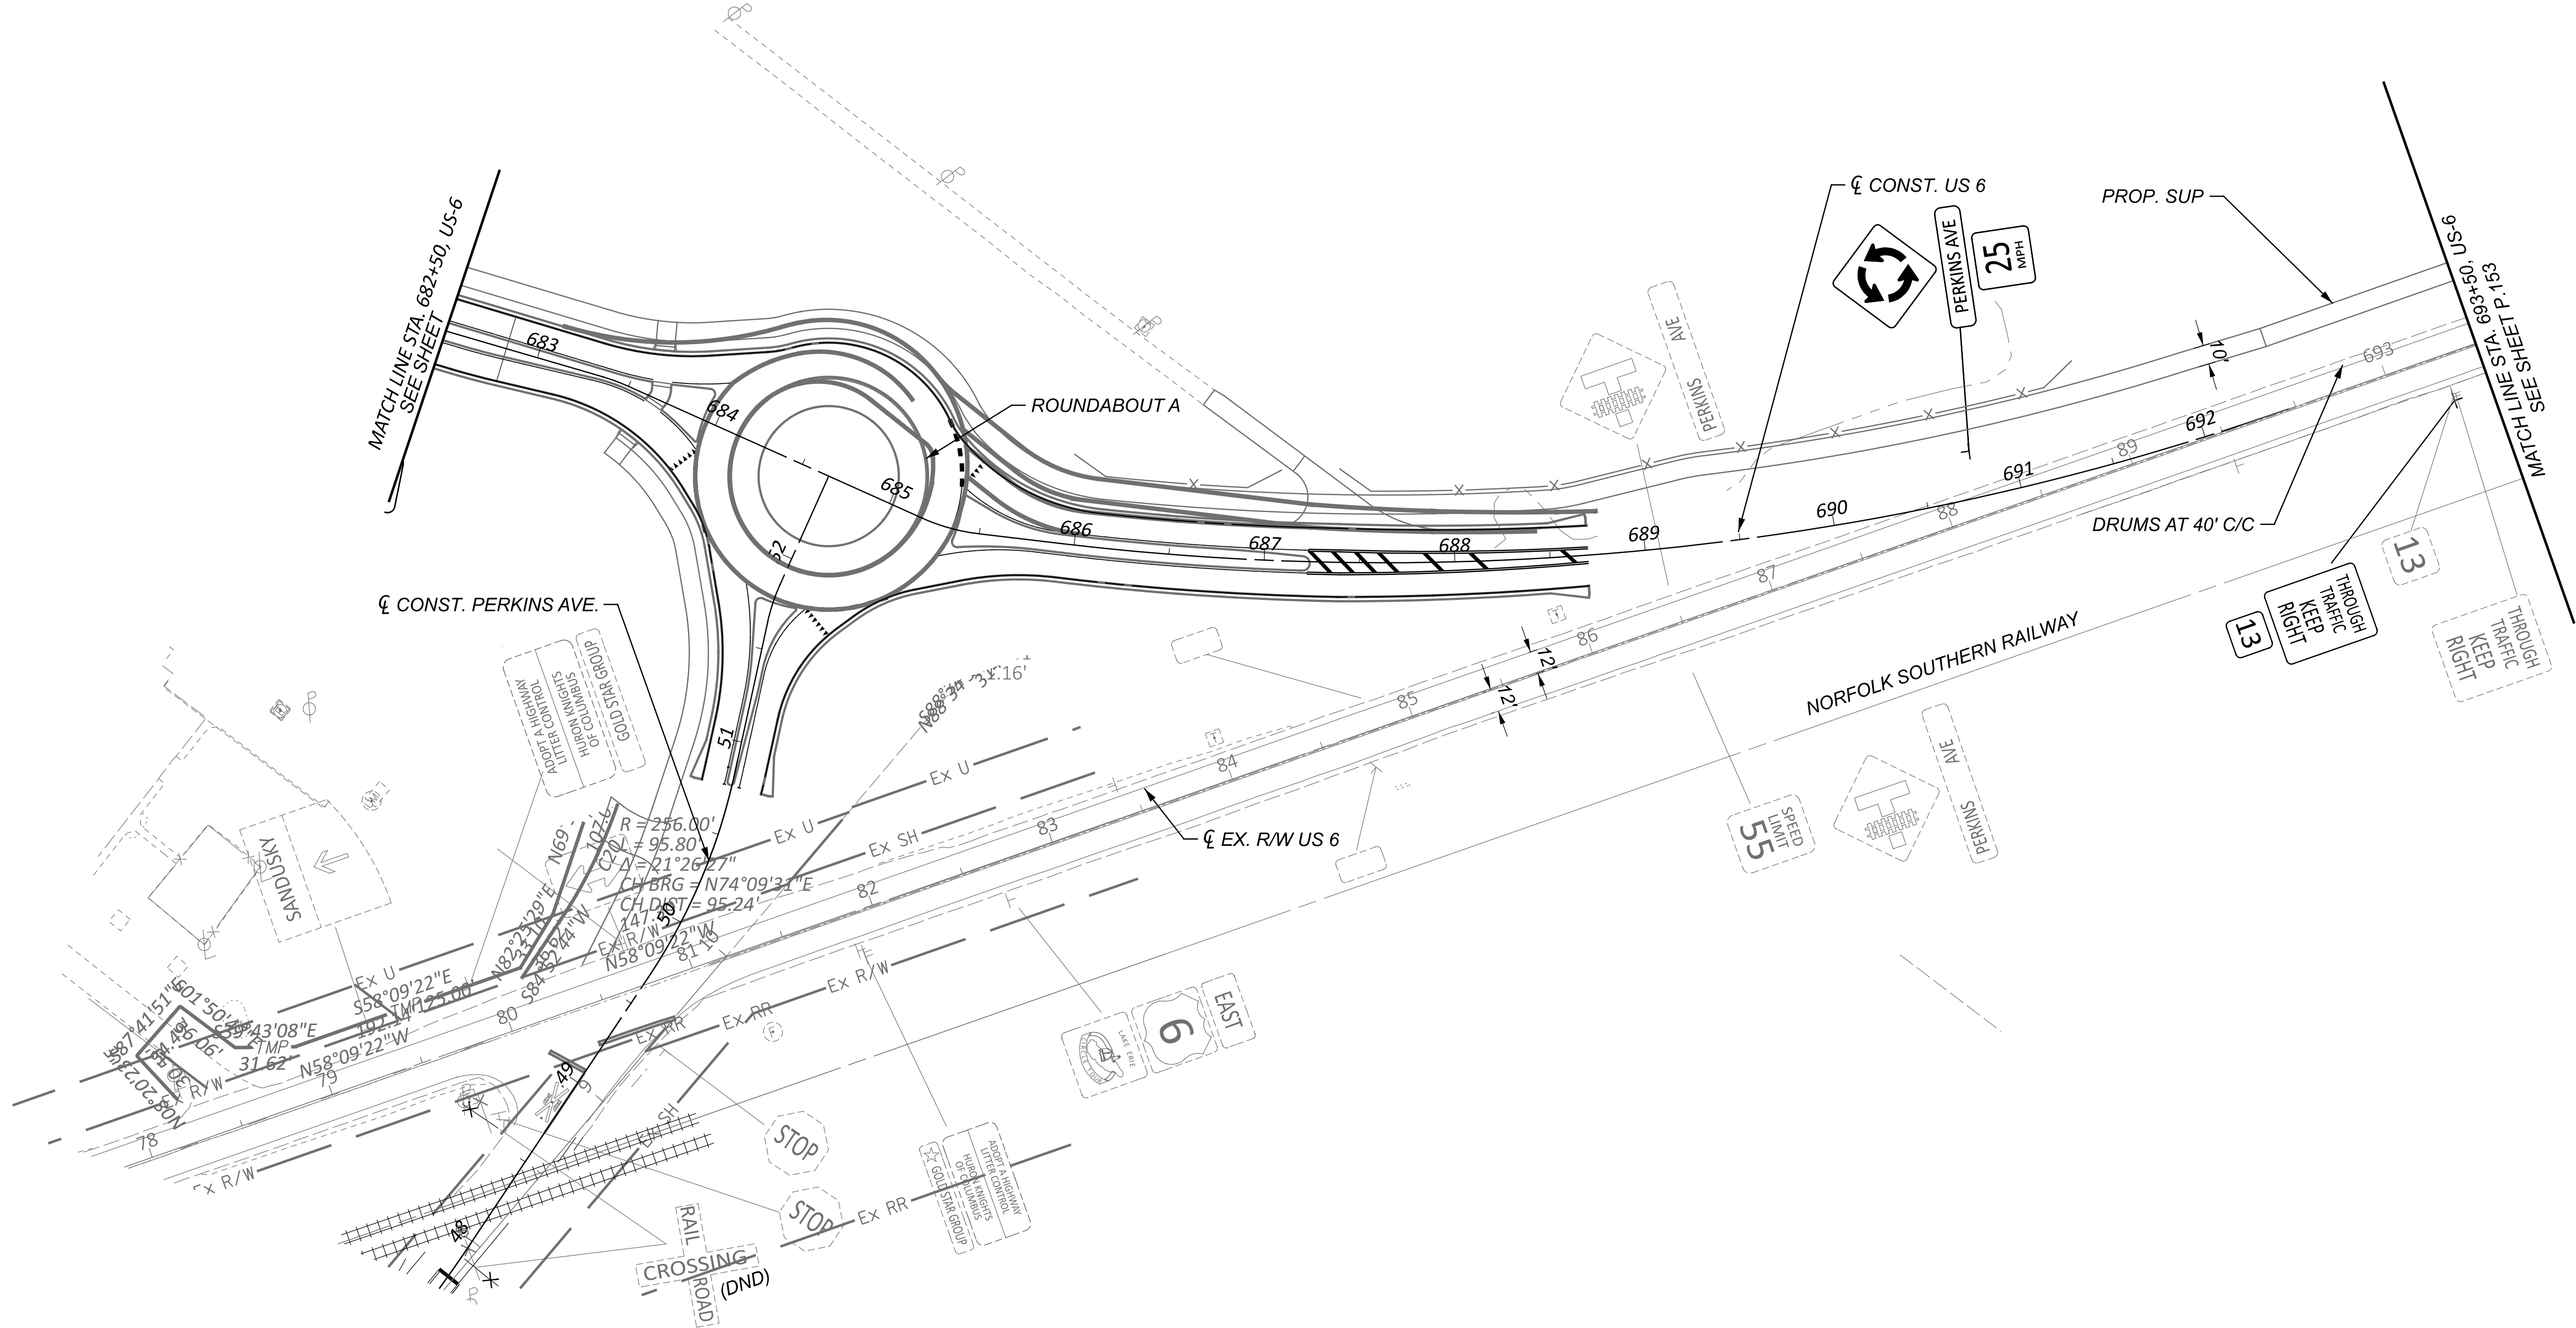


NOTES:  
1. FOR MOT LEGEND, SEE SHEET P.067.

|                                                                              |     |               |  |
|------------------------------------------------------------------------------|-----|---------------|--|
| TRANSYSTEMS<br>400 W. WATSONWIDE BLVD., STE. 225<br>COLUMBUS, OHIO 43215     |     | DESIGN AGENCY |  |
| SSA                                                                          |     | DESIGNER      |  |
| SS 02/28/24                                                                  |     | REVIEWER      |  |
| 116570                                                                       |     | PROJECT ID    |  |
| P.157                                                                        | 782 | SHEET TOTAL   |  |
| HORIZONTAL SCALE IN FEET<br>0 25 50 100                                      |     |               |  |
| MAINTENANCE OF TRAFFIC - PHASE 1A<br>US 6 - STA. 683+00.00 TO STA. 693+50.00 |     |               |  |



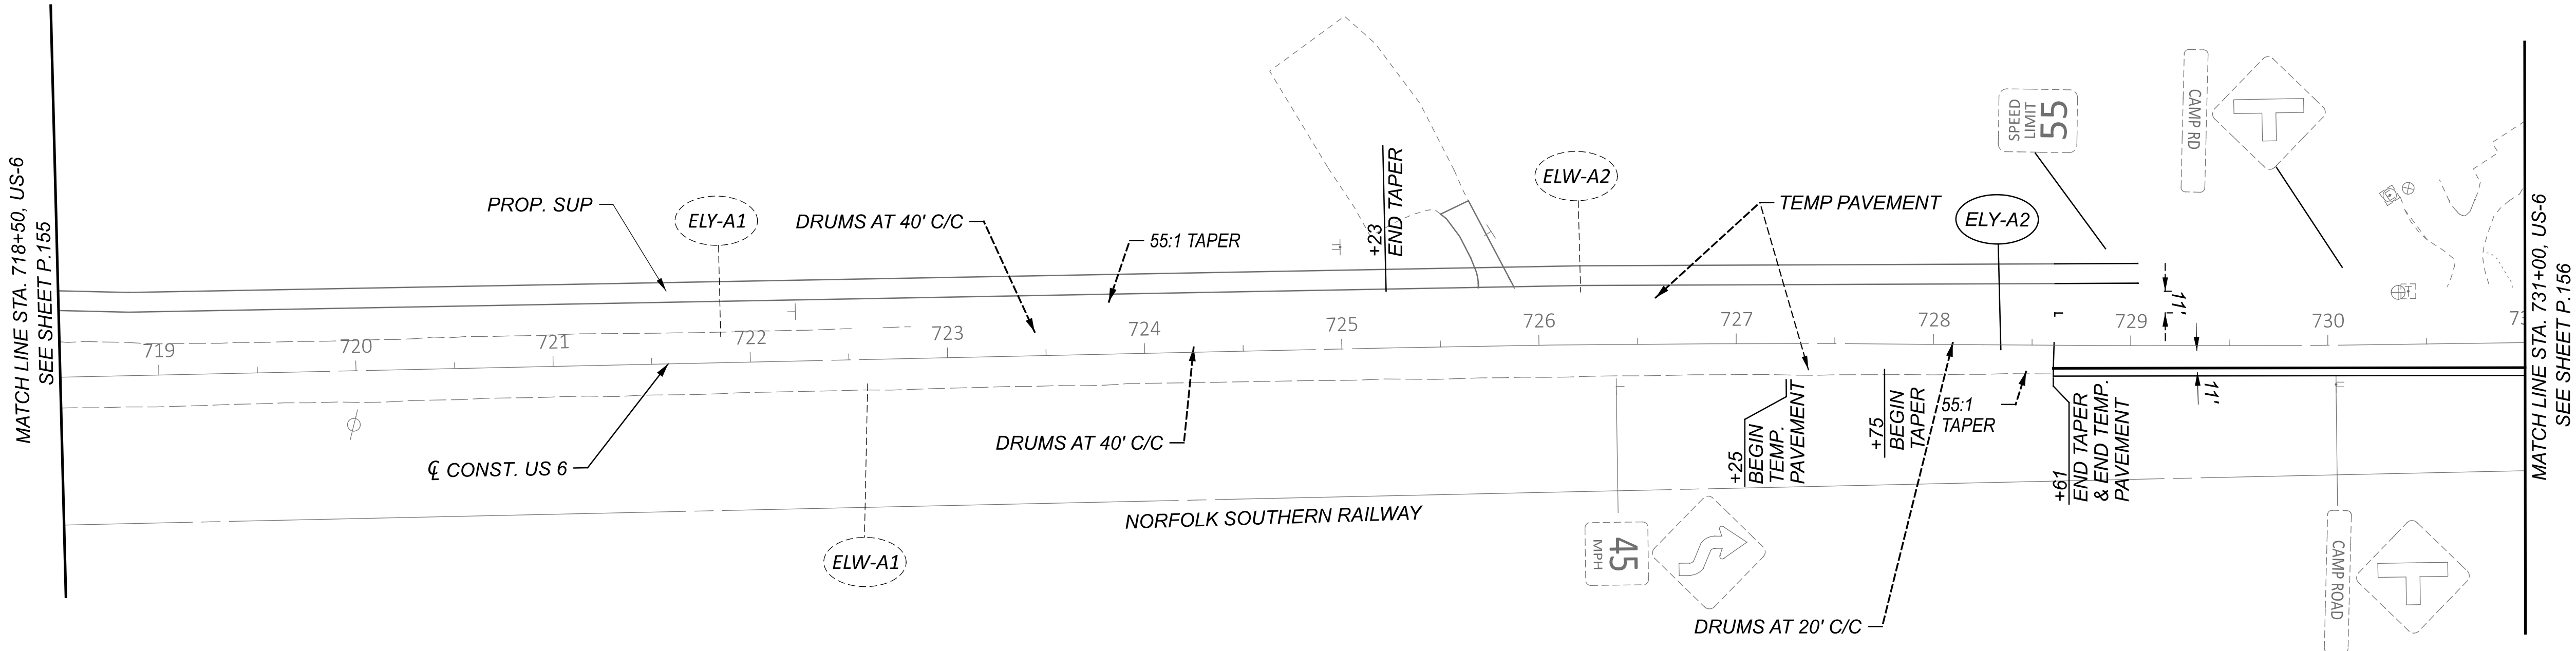


NOTES:  
1. FOR MOT LEGEND, SEE SHEET P.067.

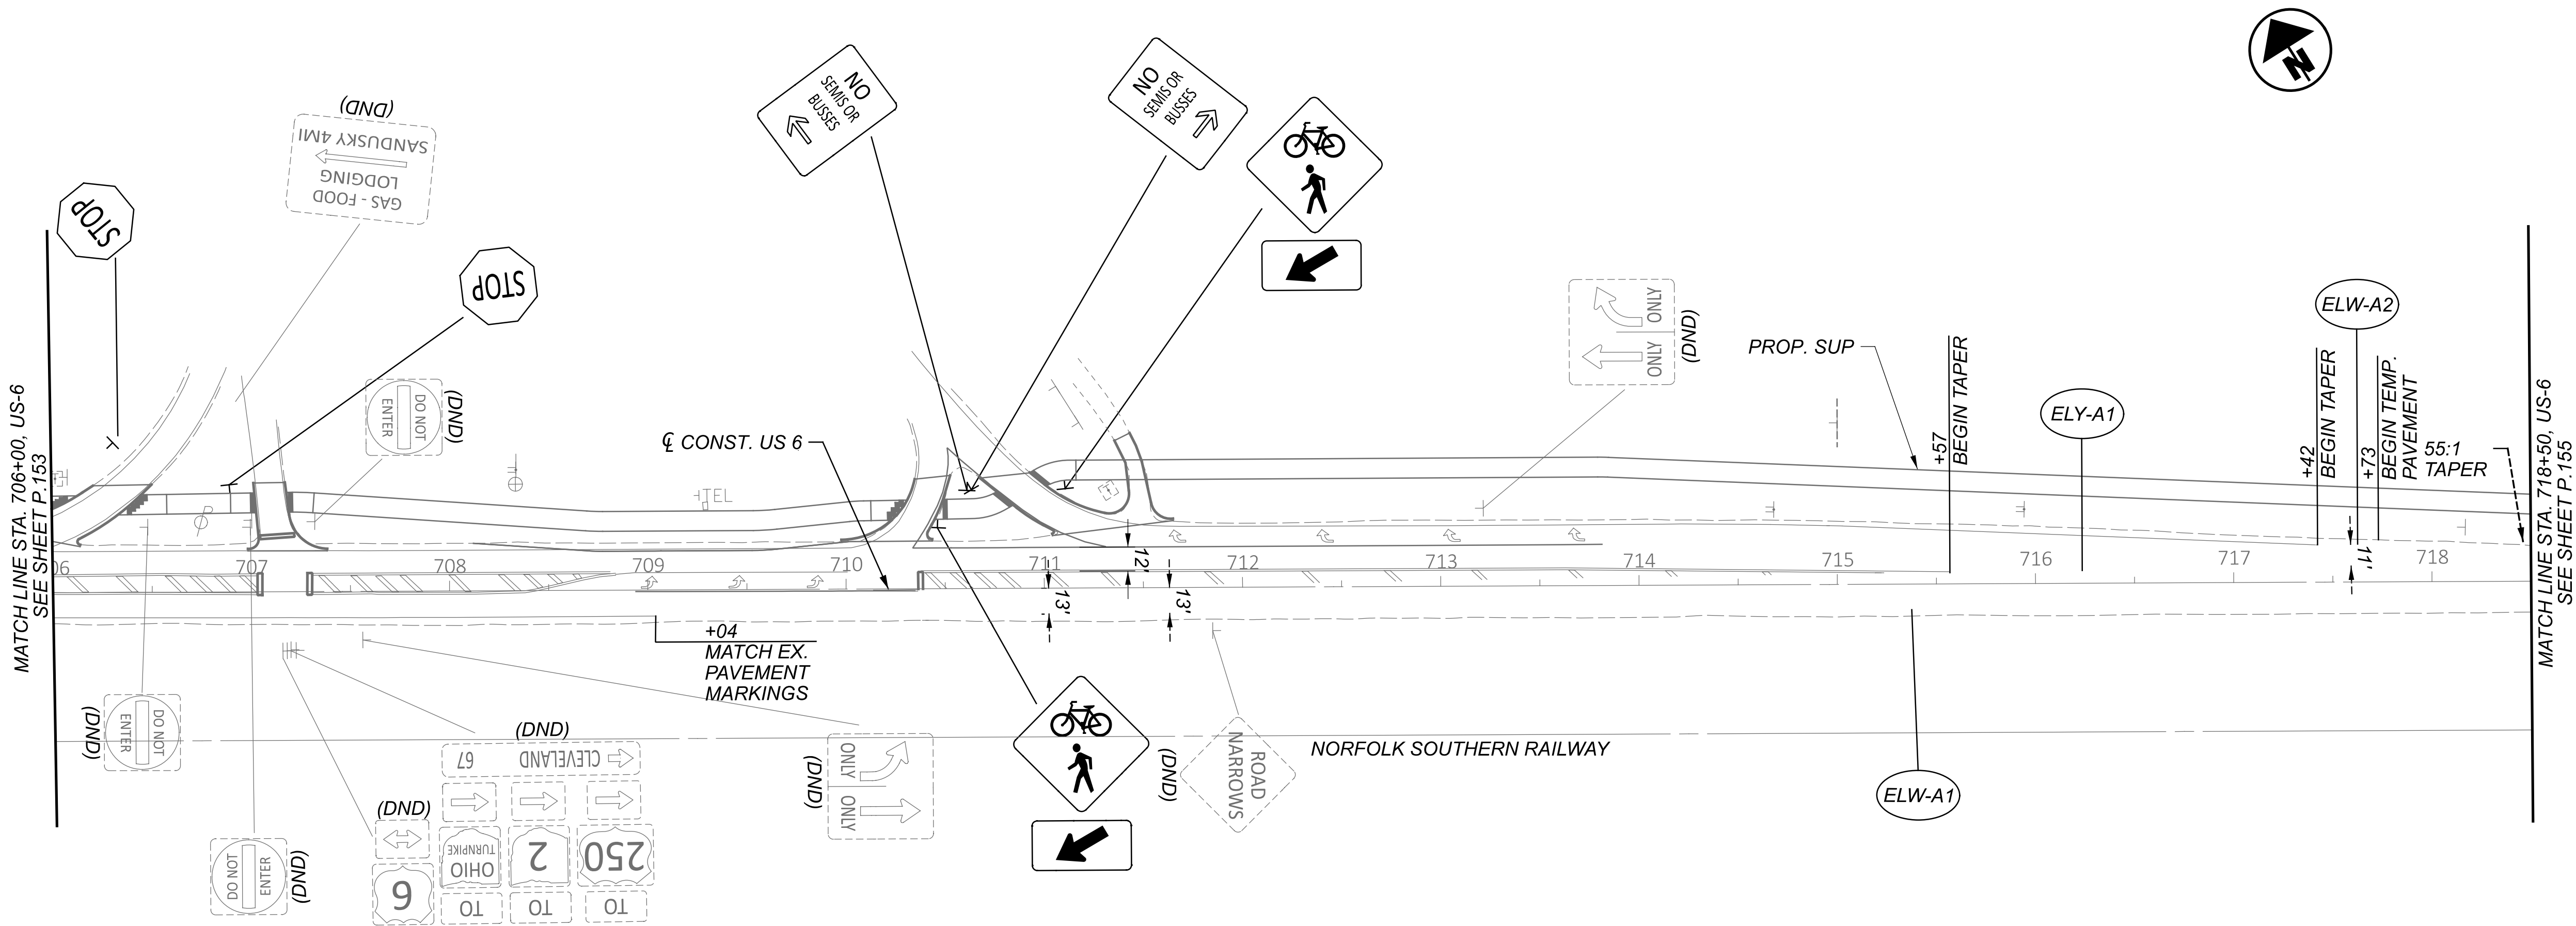


|                                   |       |
|-----------------------------------|-------|
| DESIGN AGENCY                     |       |
| TRANSYSTEMS                       |       |
| 400 W. WATSONWIDE BLVD., STE. 225 |       |
| COLUMBUS, OHIO 43215              |       |
| DESIGNER                          |       |
| SSA                               |       |
| REVIEWER                          |       |
| SS 02/28/24                       |       |
| PROJECT ID                        |       |
| 116570                            |       |
| SHEET                             | TOTAL |
| P.158                             | 782   |


MAINTENANCE OF TRAFFIC - PHASE 1A  
US 6 - STA. 706+00.00 TO STA. 730+00.00

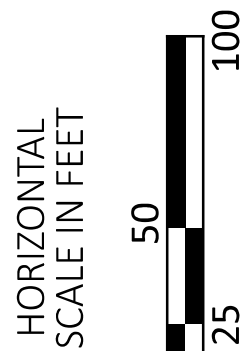



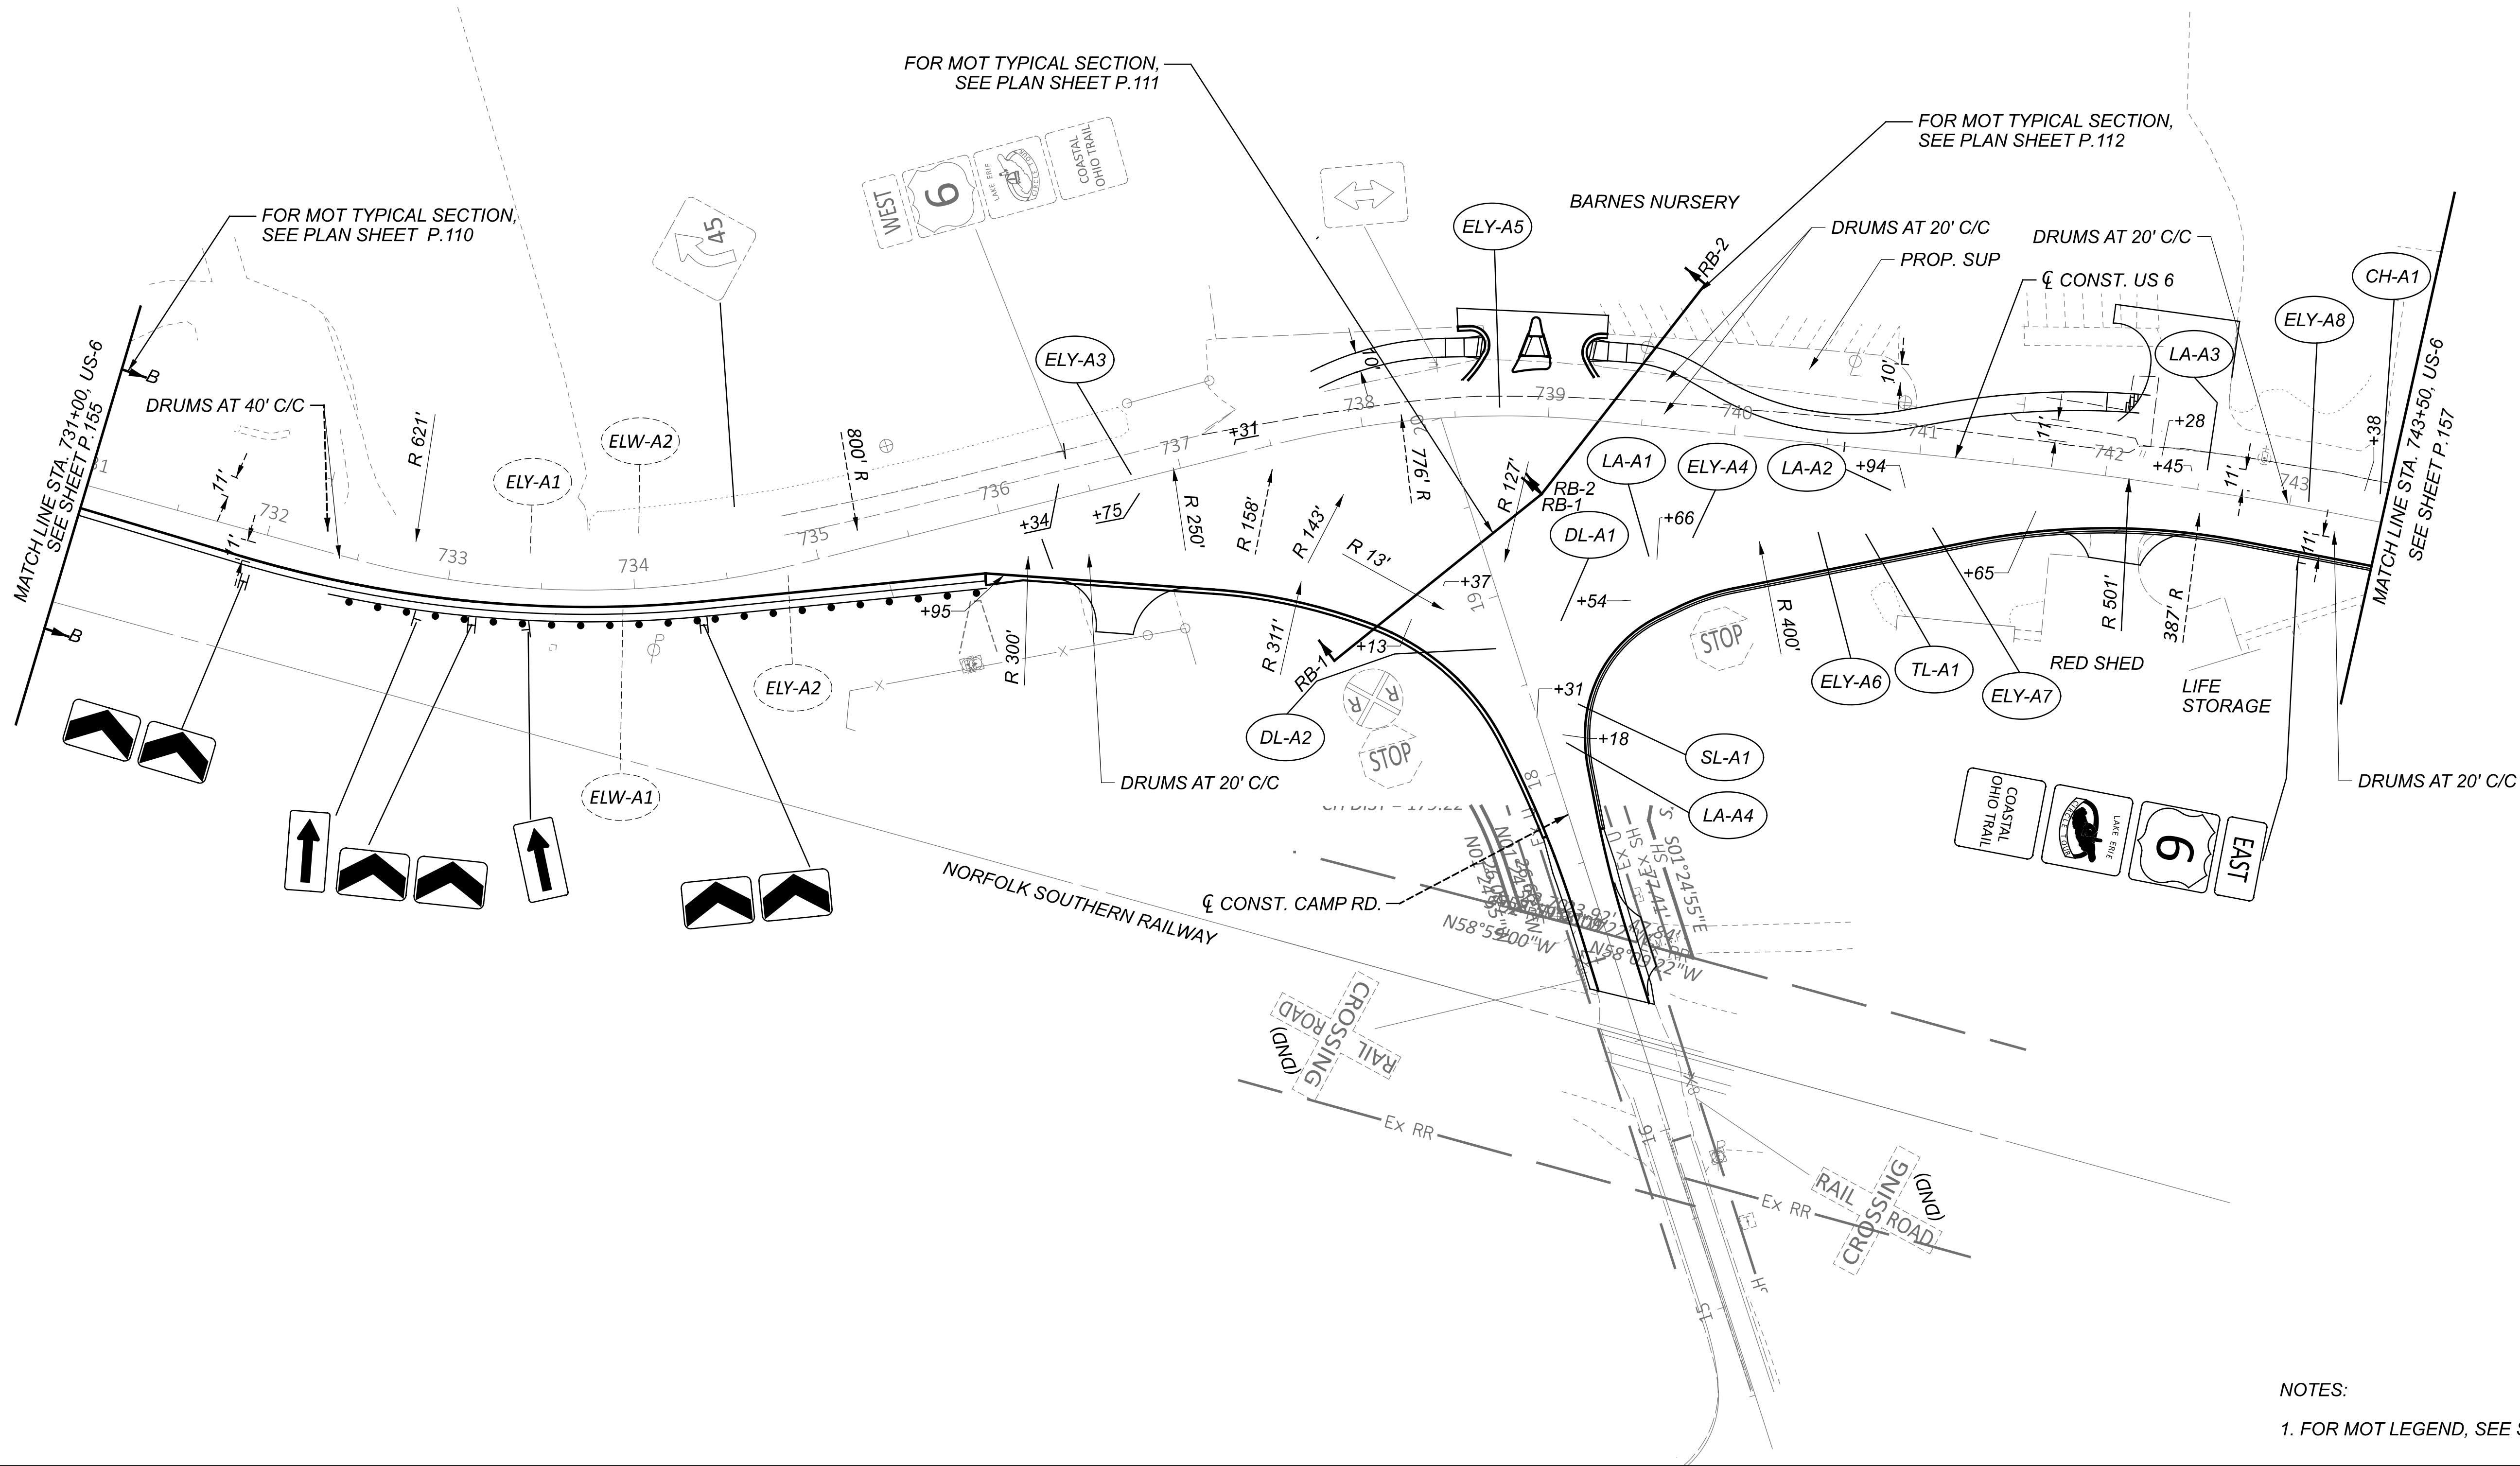

NOTES:  
1. FOR MOT LEGEND, SEE SHEET P.067.

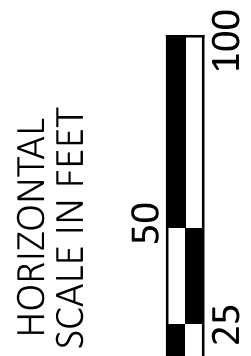

MAINTENANCE OF TRAFFIC - PHASE 1A  
US 6 - STA. 73+00.00 TO STA. 743+50.00


TRANSYSTEMS  
400 W. WATSON BLVD., STE. 225  
COLUMBUS, OHIO 43215

|            |             |
|------------|-------------|
| DESIGNER   | SSA         |
| REVIEWER   | SS 02/28/24 |
| PROJECT ID | 116570      |
| SHEET      | P.159       |
| TOTAL      | 782         |




ERI-US 0006-CONNECTIVITY CORRIDOR

MODEL: CLP\_SUP 1 - Plan 15-16 [Sheet] PAPER SIZE: 34x22 (in.) DATE: 6/12/2025 TIME: 2:26:33 PM USER: adlayton  
pw:\ohiodot-pw.bentley.com\ohiodot-pw-02\Documents\01 Active Projects\District 03\Erie\116570\402-Engineering\_Transystems\MOT\Sheets\116570\_MP001A.dgn

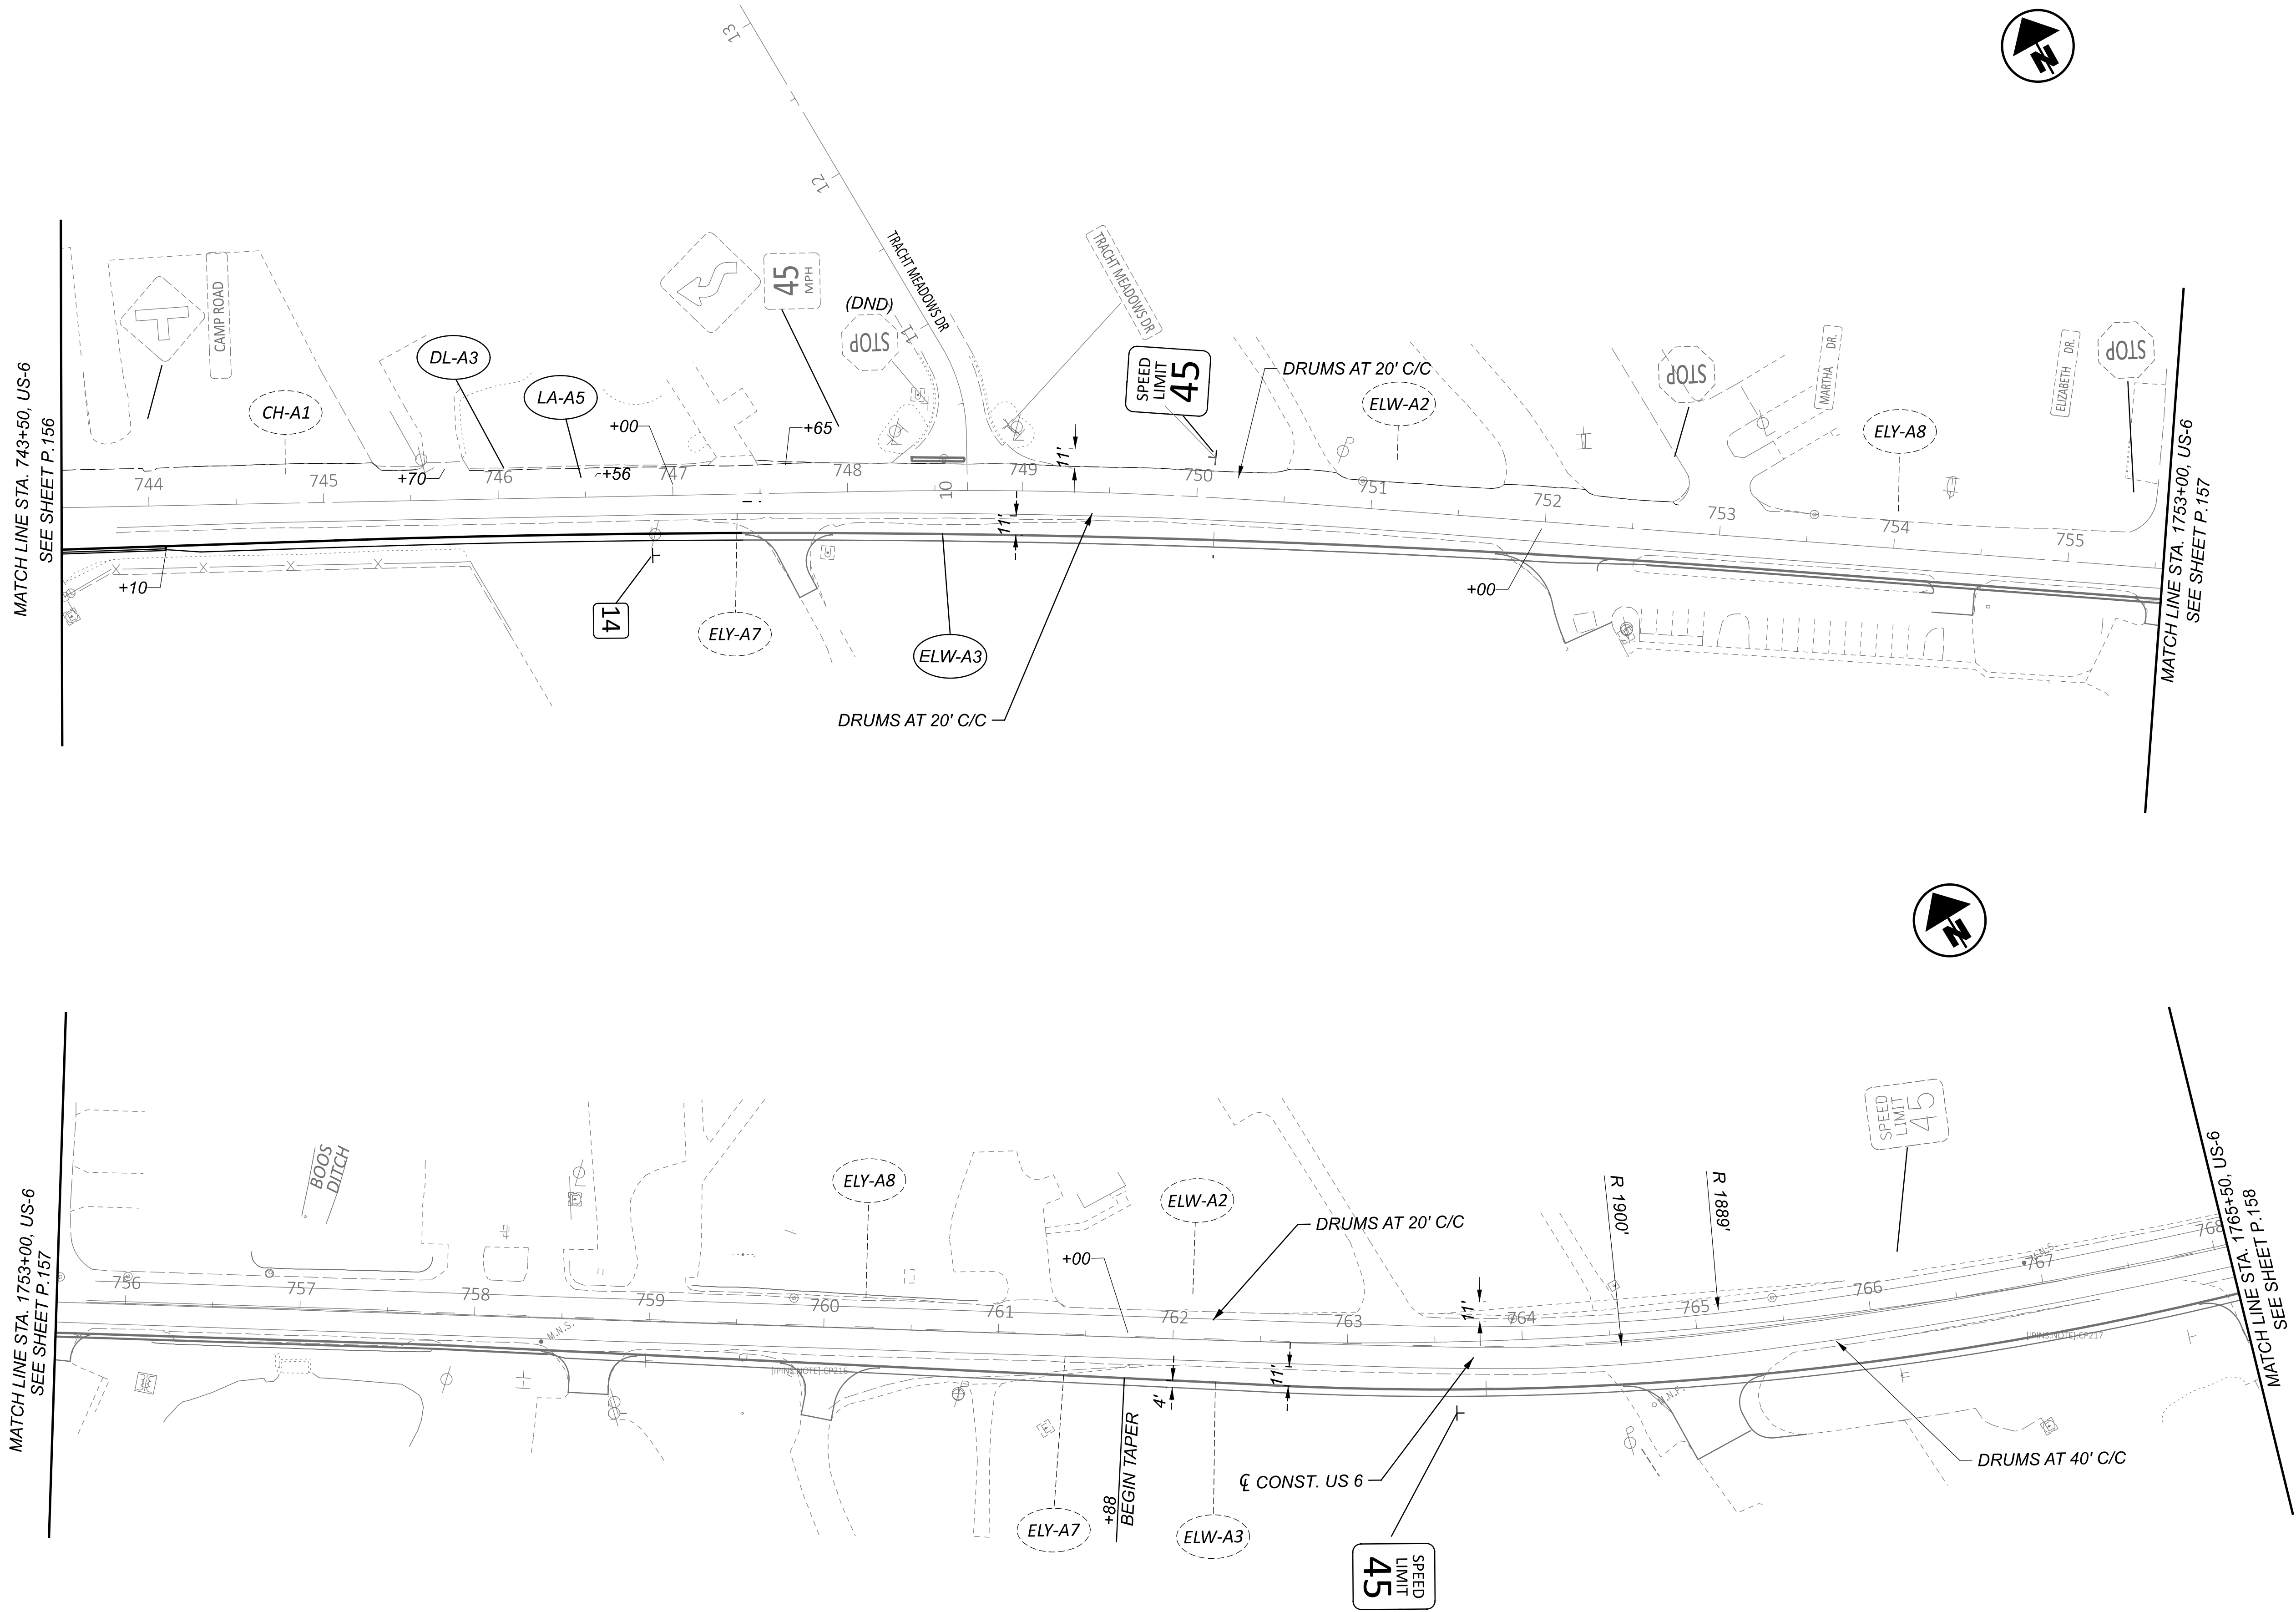

NOTES:  
1. FOR MOT LEGEND, SEE SHEET P.067.

MAINTENANCE OF TRAFFIC - PHASE 1A  
US 6 - EX. US 6 STA. 743+50.00 TO CONST. US 6 STA. 1765+50.00

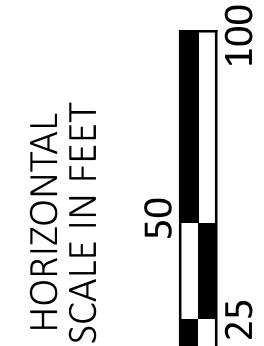


|                                                                         |       |
|-------------------------------------------------------------------------|-------|
| DESIGN AGENCY                                                           |       |
| TRANSYSTEMS<br>400 W. WATSONWIDE BLVD., STE 225<br>COLUMBUS, OHIO 43215 |       |
| DESIGNER                                                                |       |
| SSA                                                                     |       |
| REVIEWER                                                                |       |
| SS 02/28/24                                                             |       |
| PROJECT ID                                                              |       |
| 116570                                                                  |       |
| SHEET                                                                   | TOTAL |
| P.160                                                                   | 782   |



ERI-US 0006-CONNECTIVITY CORRIDOR


MODEL: CLP\_SUP\_1 - Plan 17-18 [Sheet] PAPER SIZE: 34x22 (in.) DATE: 6/12/2025 TIME: 2:26:35 PM USER: adlayton  
pw:\ohiodot-pw.bentley.com\ohiodot-pw-02\Documents\01 Active Projects\District 03\Erie\116570\402-Engineering\_TransSystems\MOT\Sheets\116570\_MP001A.dgn

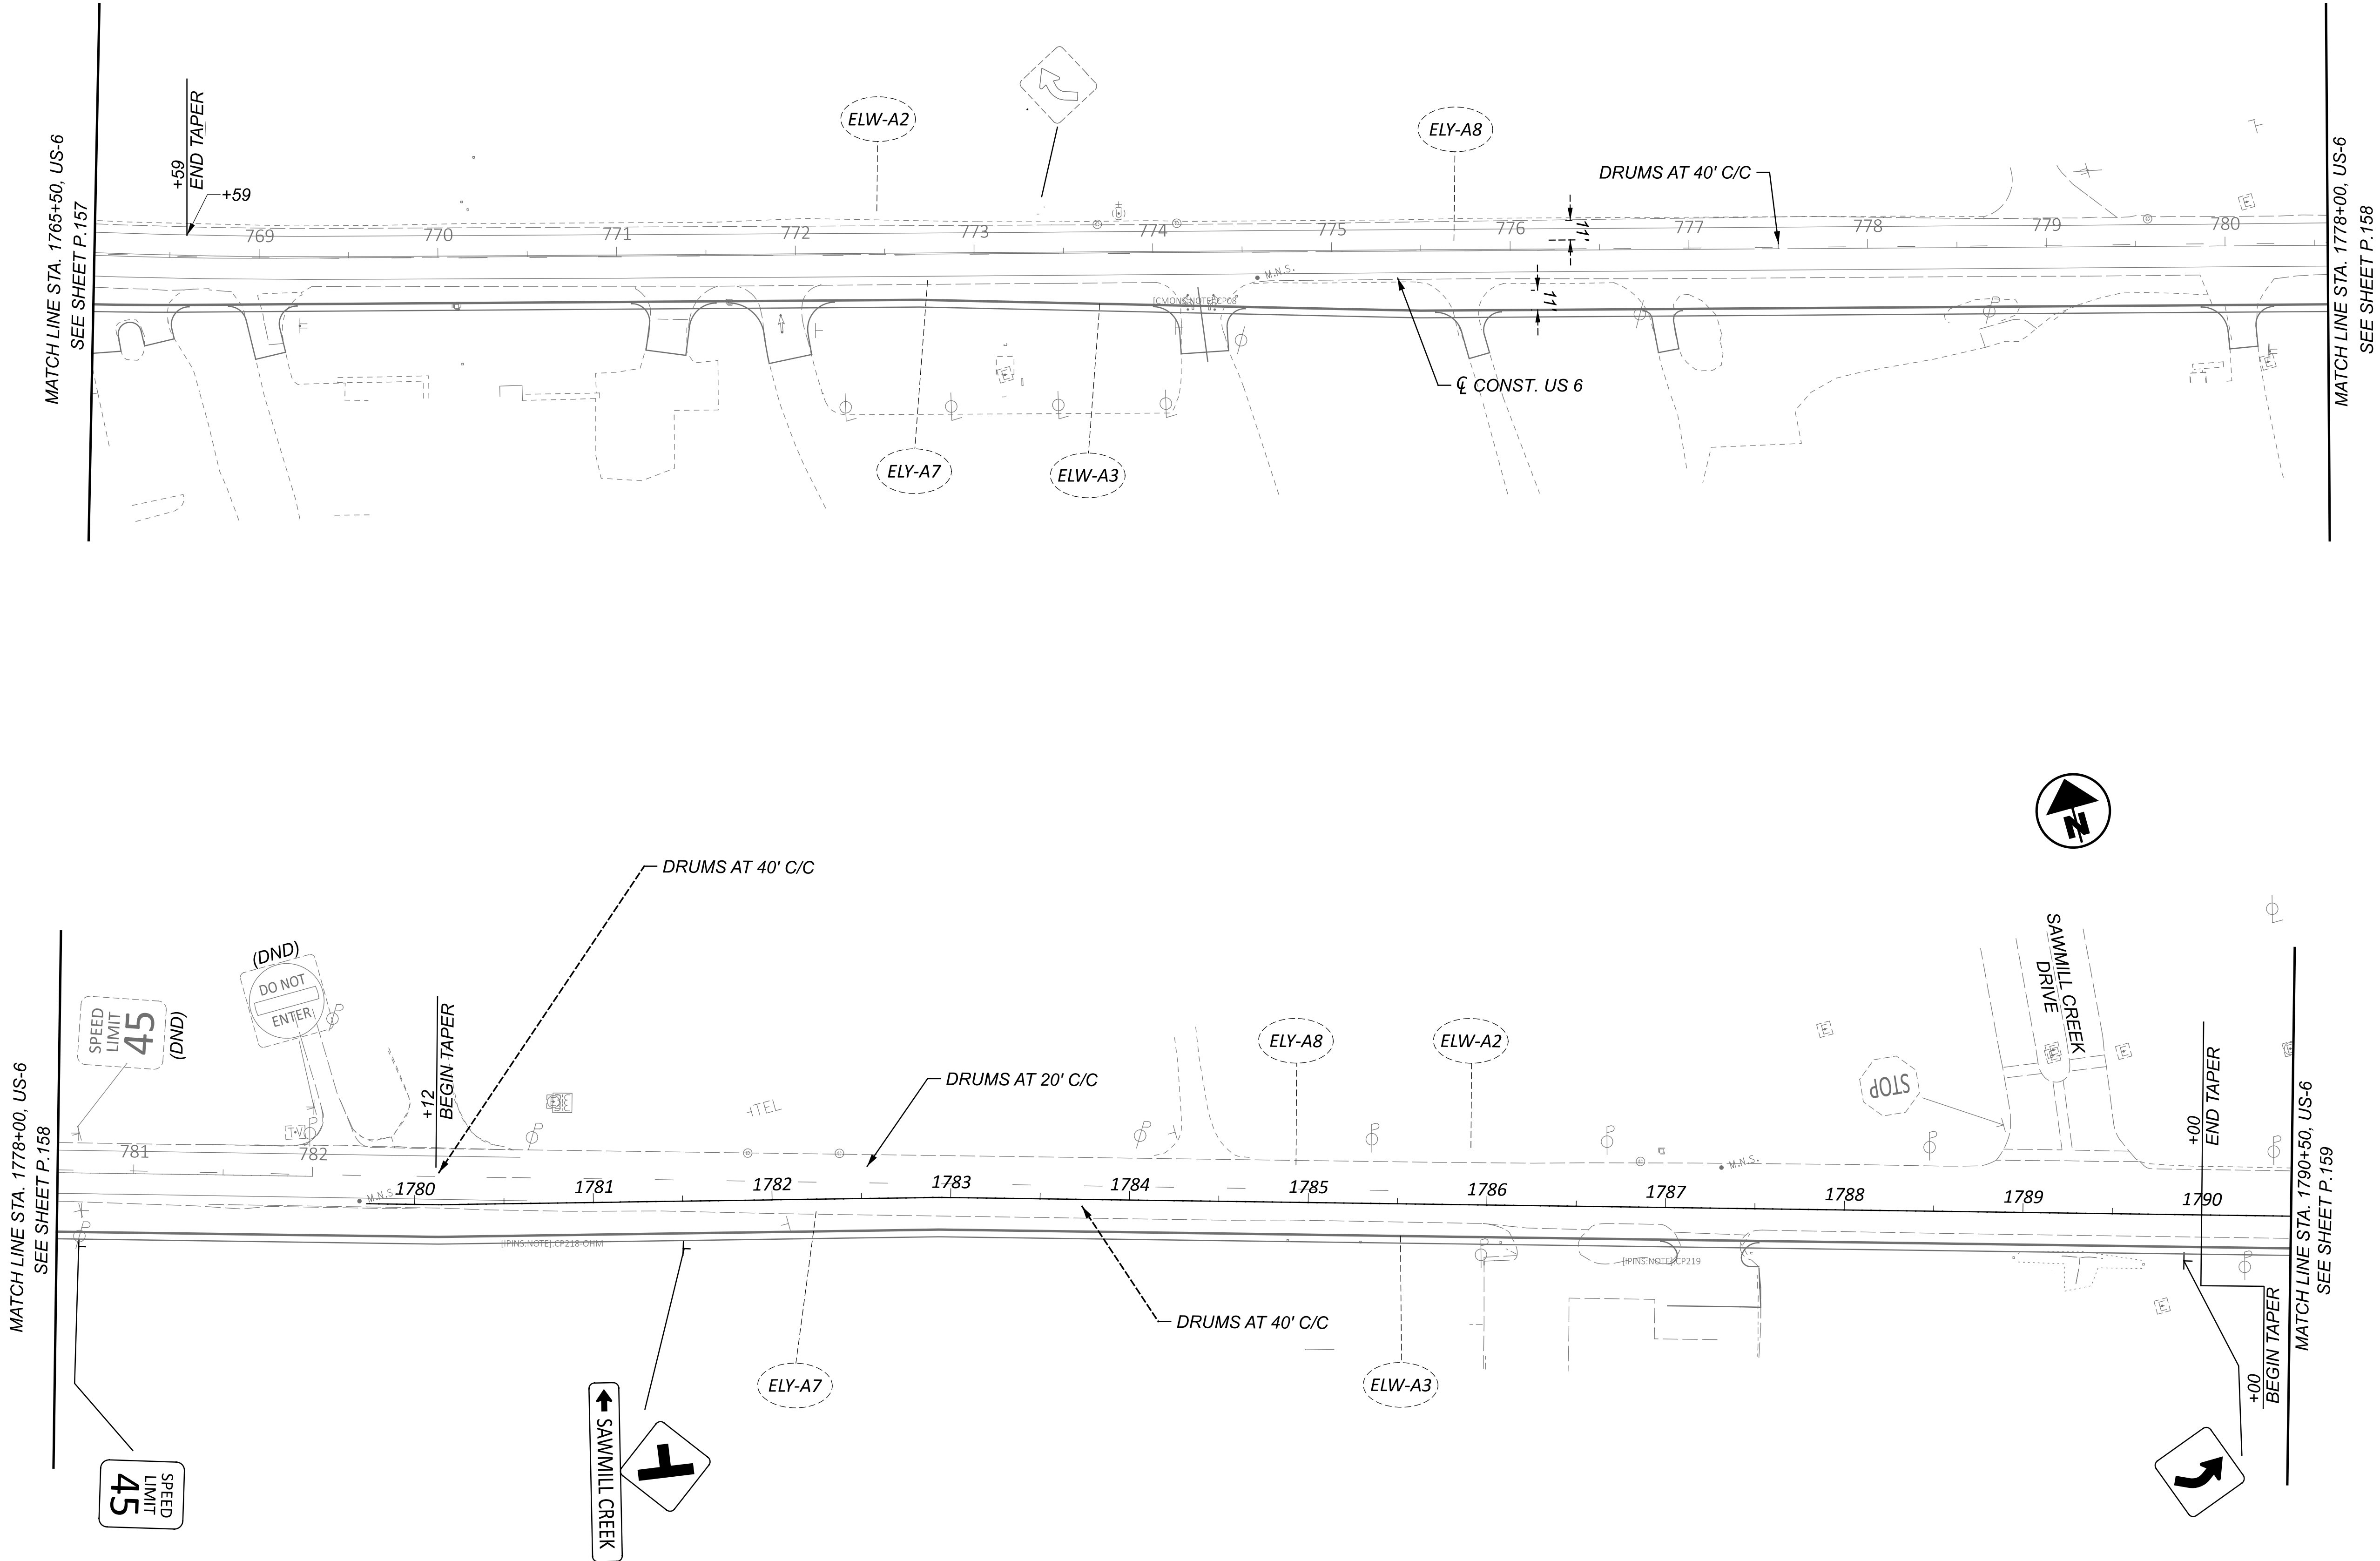

|                                                                                 |  |                                            |
|---------------------------------------------------------------------------------|--|--------------------------------------------|
| <b>TRANSYSTEMS</b><br>400 W. WATSONWIDE BLVD., STE. 225<br>COLUMBUS, OHIO 43215 |  | DESIGN AGENCY<br>SSA                       |
| DESIGNER<br>SSA                                                                 |  | REVIEWER<br>SS 02/28/24                    |
| PROJECT ID<br>116570                                                            |  | SHEET<br>P.161                             |
| TOTAL<br>782                                                                    |  | HORIZONTAL<br>SCALE IN FEET<br>0 25 50 100 |

MAINTENANCE OF TRAFFIC - PHASE 1A  
 US 6 - STA. 1765+50.00 TO STA. 1790+50.00




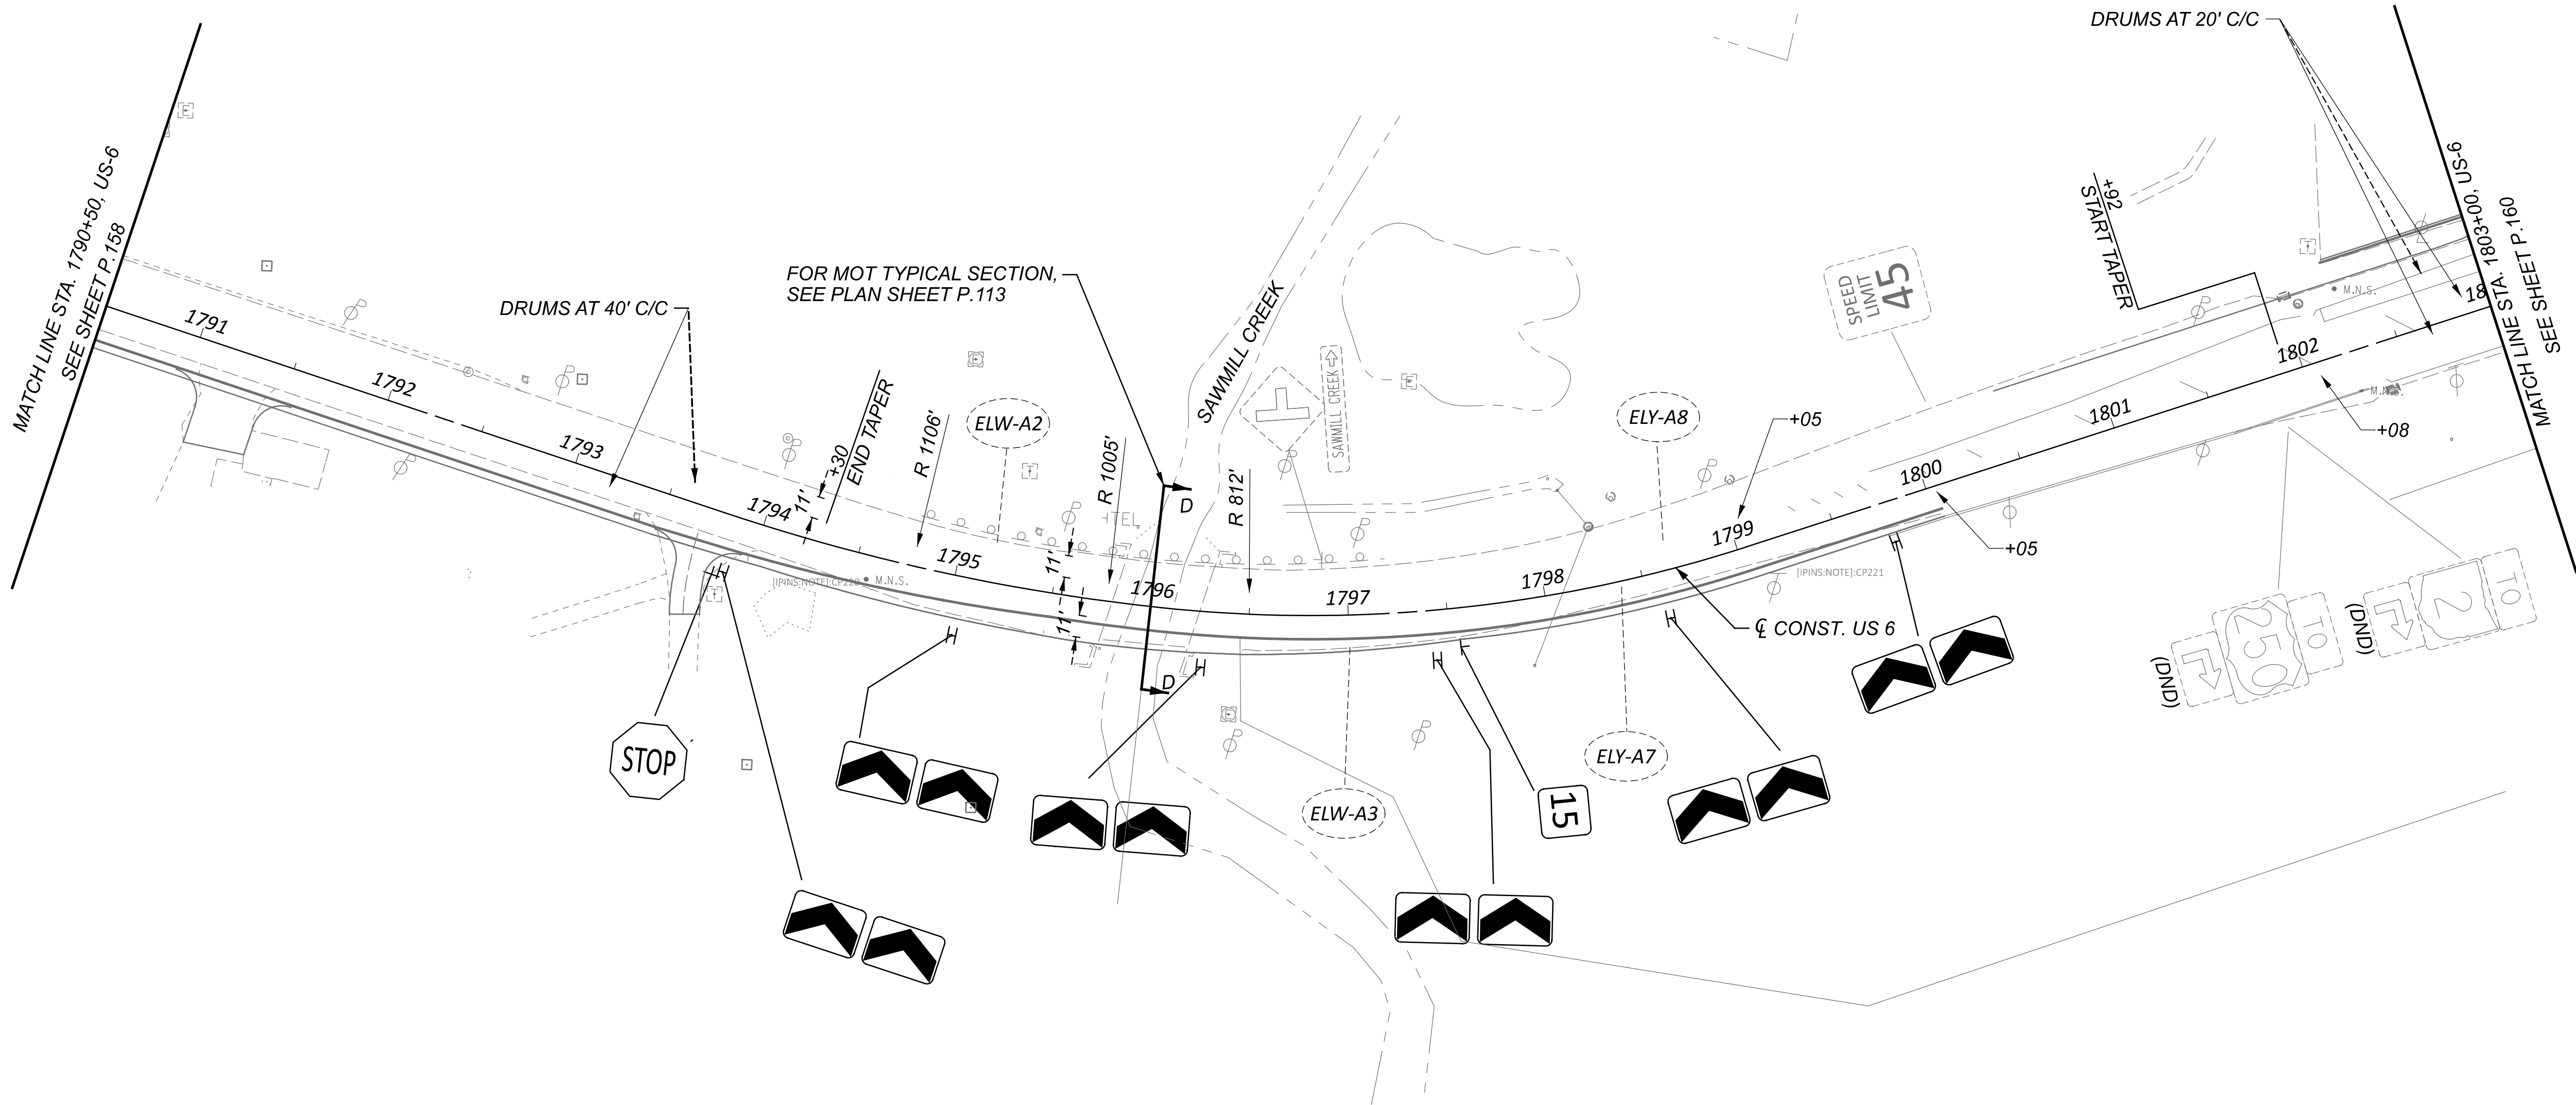


NOTES:  
1. FOR MOT LEGEND, SEE SHEET P.067.

|                                                                                 |             |
|---------------------------------------------------------------------------------|-------------|
| <b>TRANSYSTEMS</b><br>400 W. WATSONWIDE BLVD., STE. 225<br>COLUMBUS, OHIO 43215 |             |
| DESIGNER                                                                        | SSA         |
| REVIEWER                                                                        | SS 02/28/24 |
| PROJECT ID                                                                      | 116570      |
| SHEET                                                                           | P.162       |
| TOTAL                                                                           | 782         |


MAINTENANCE OF TRAFFIC - PHASE 1A  
US - 6 STA. 1790+50.00 TO STA. 1803+00.00

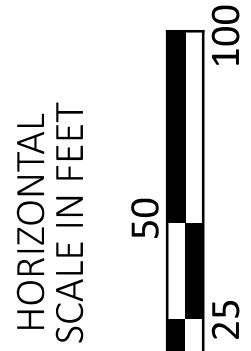




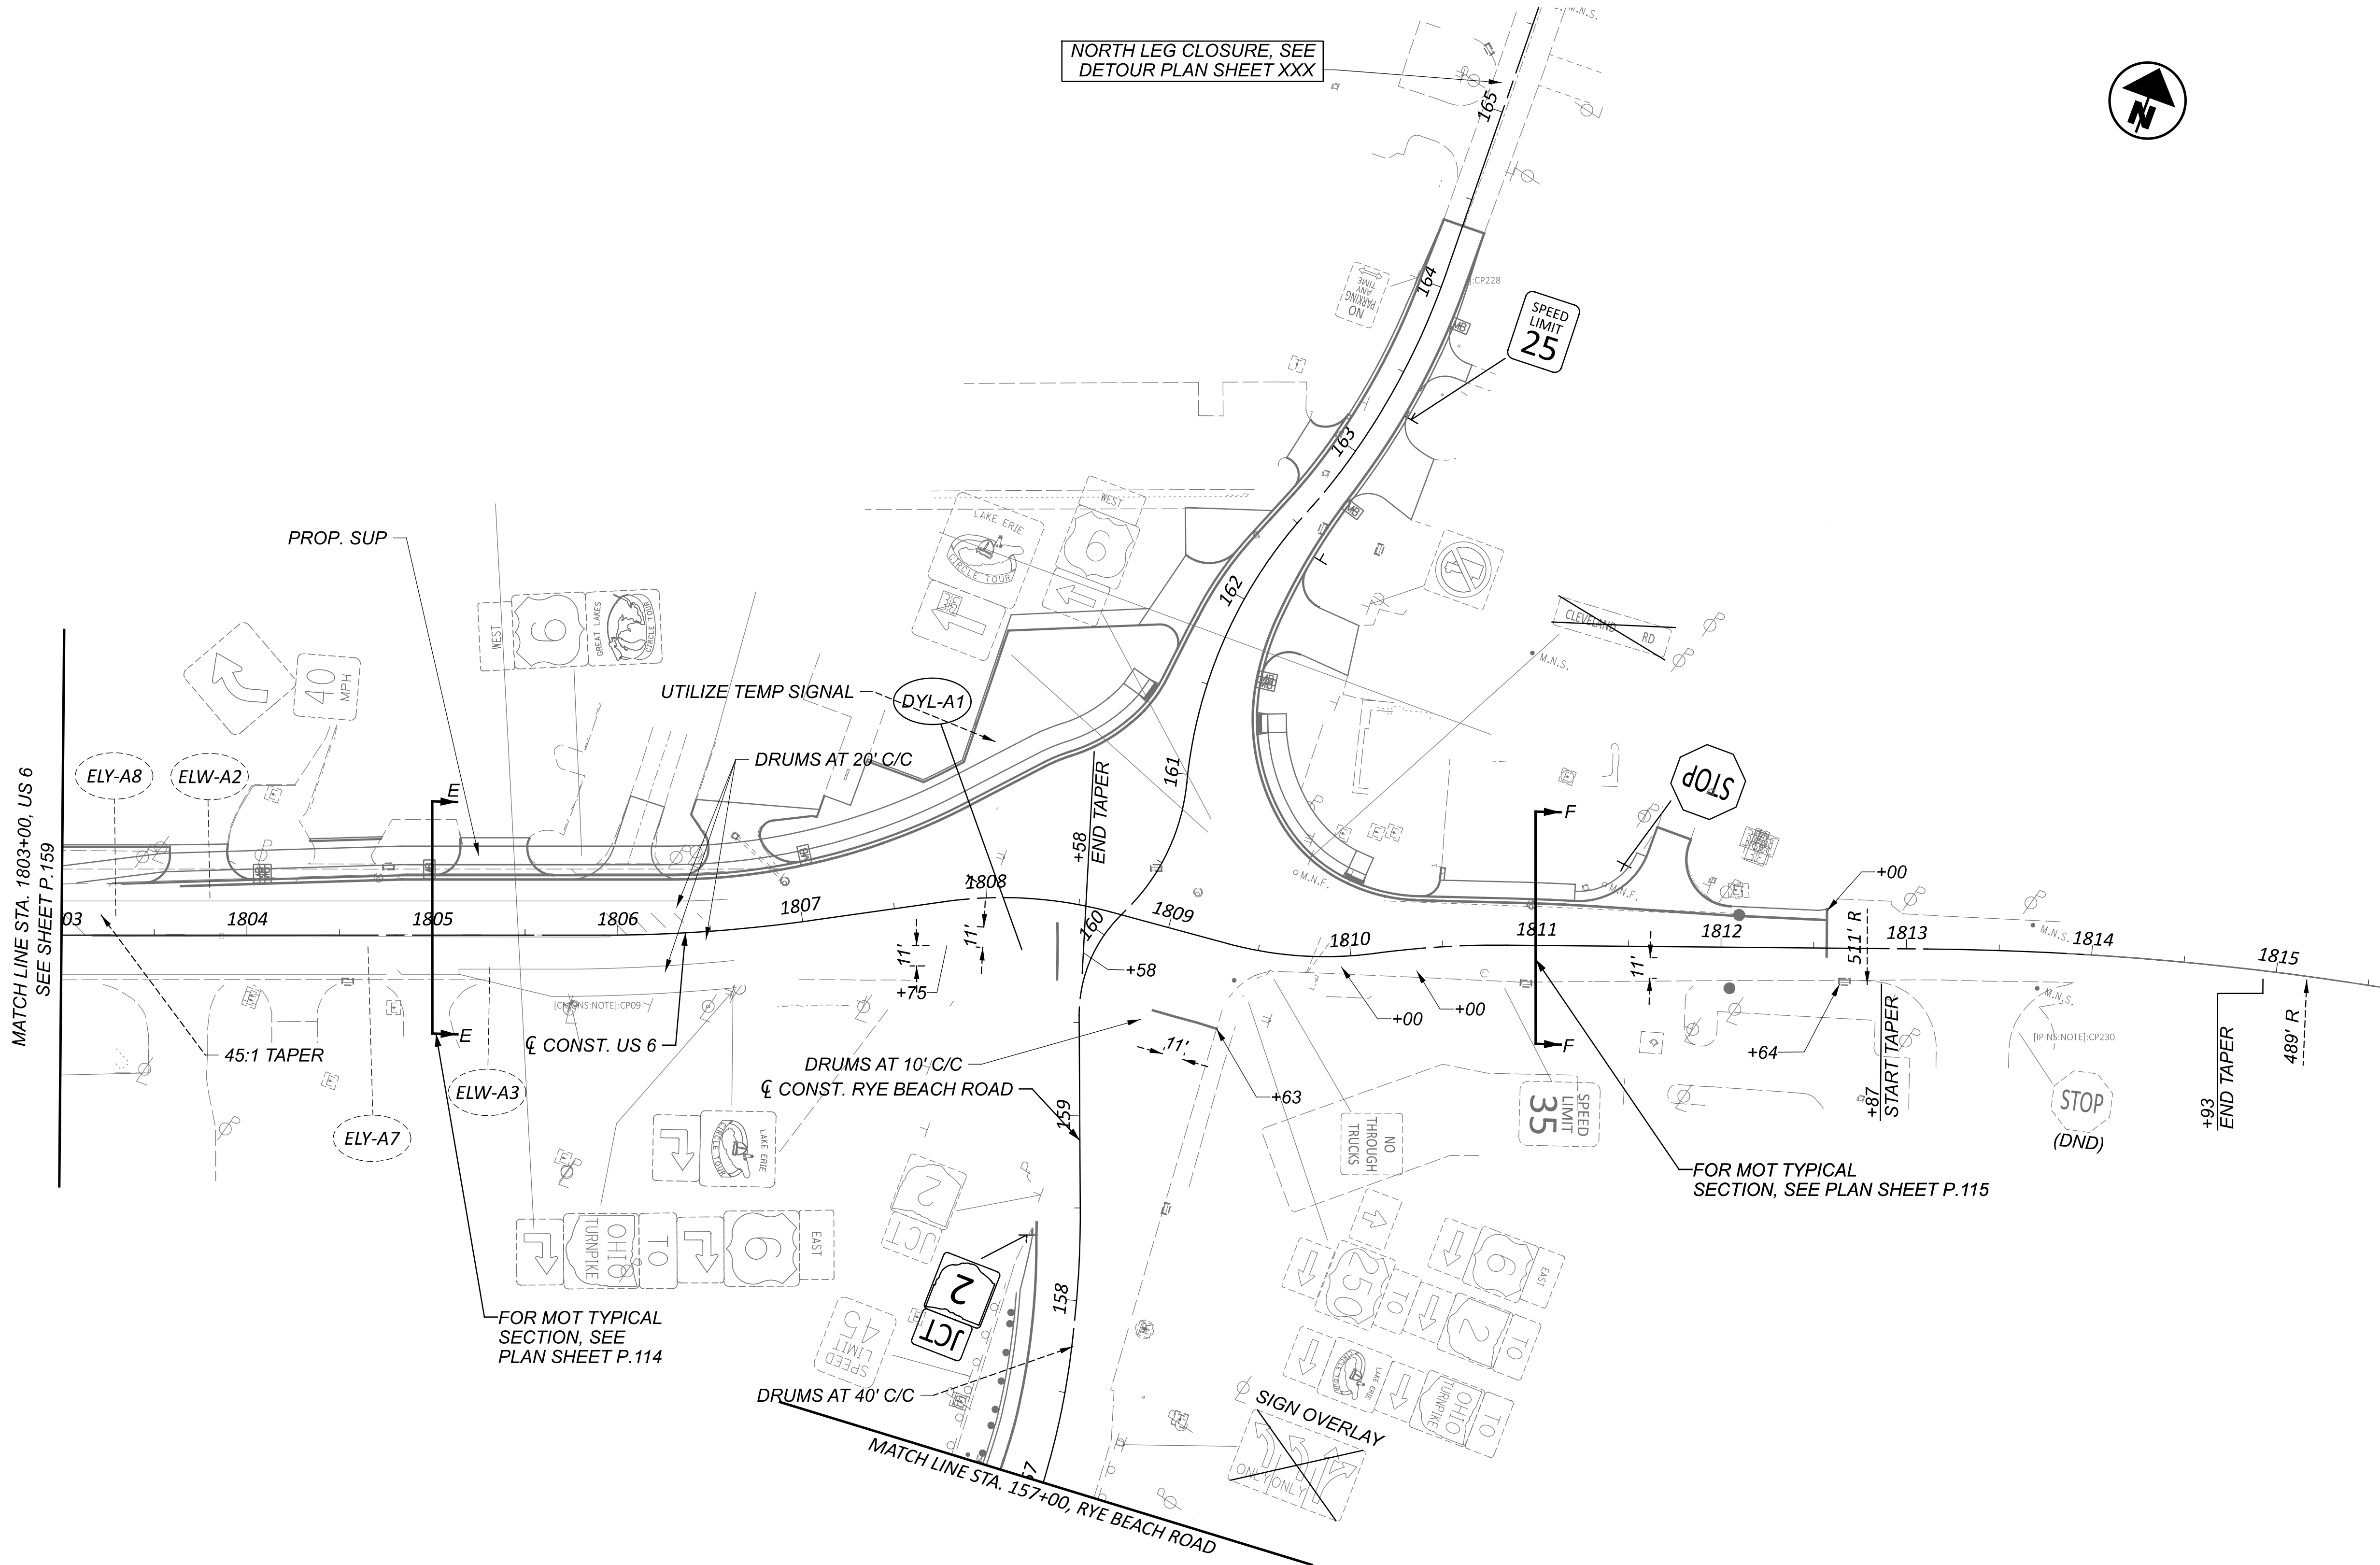



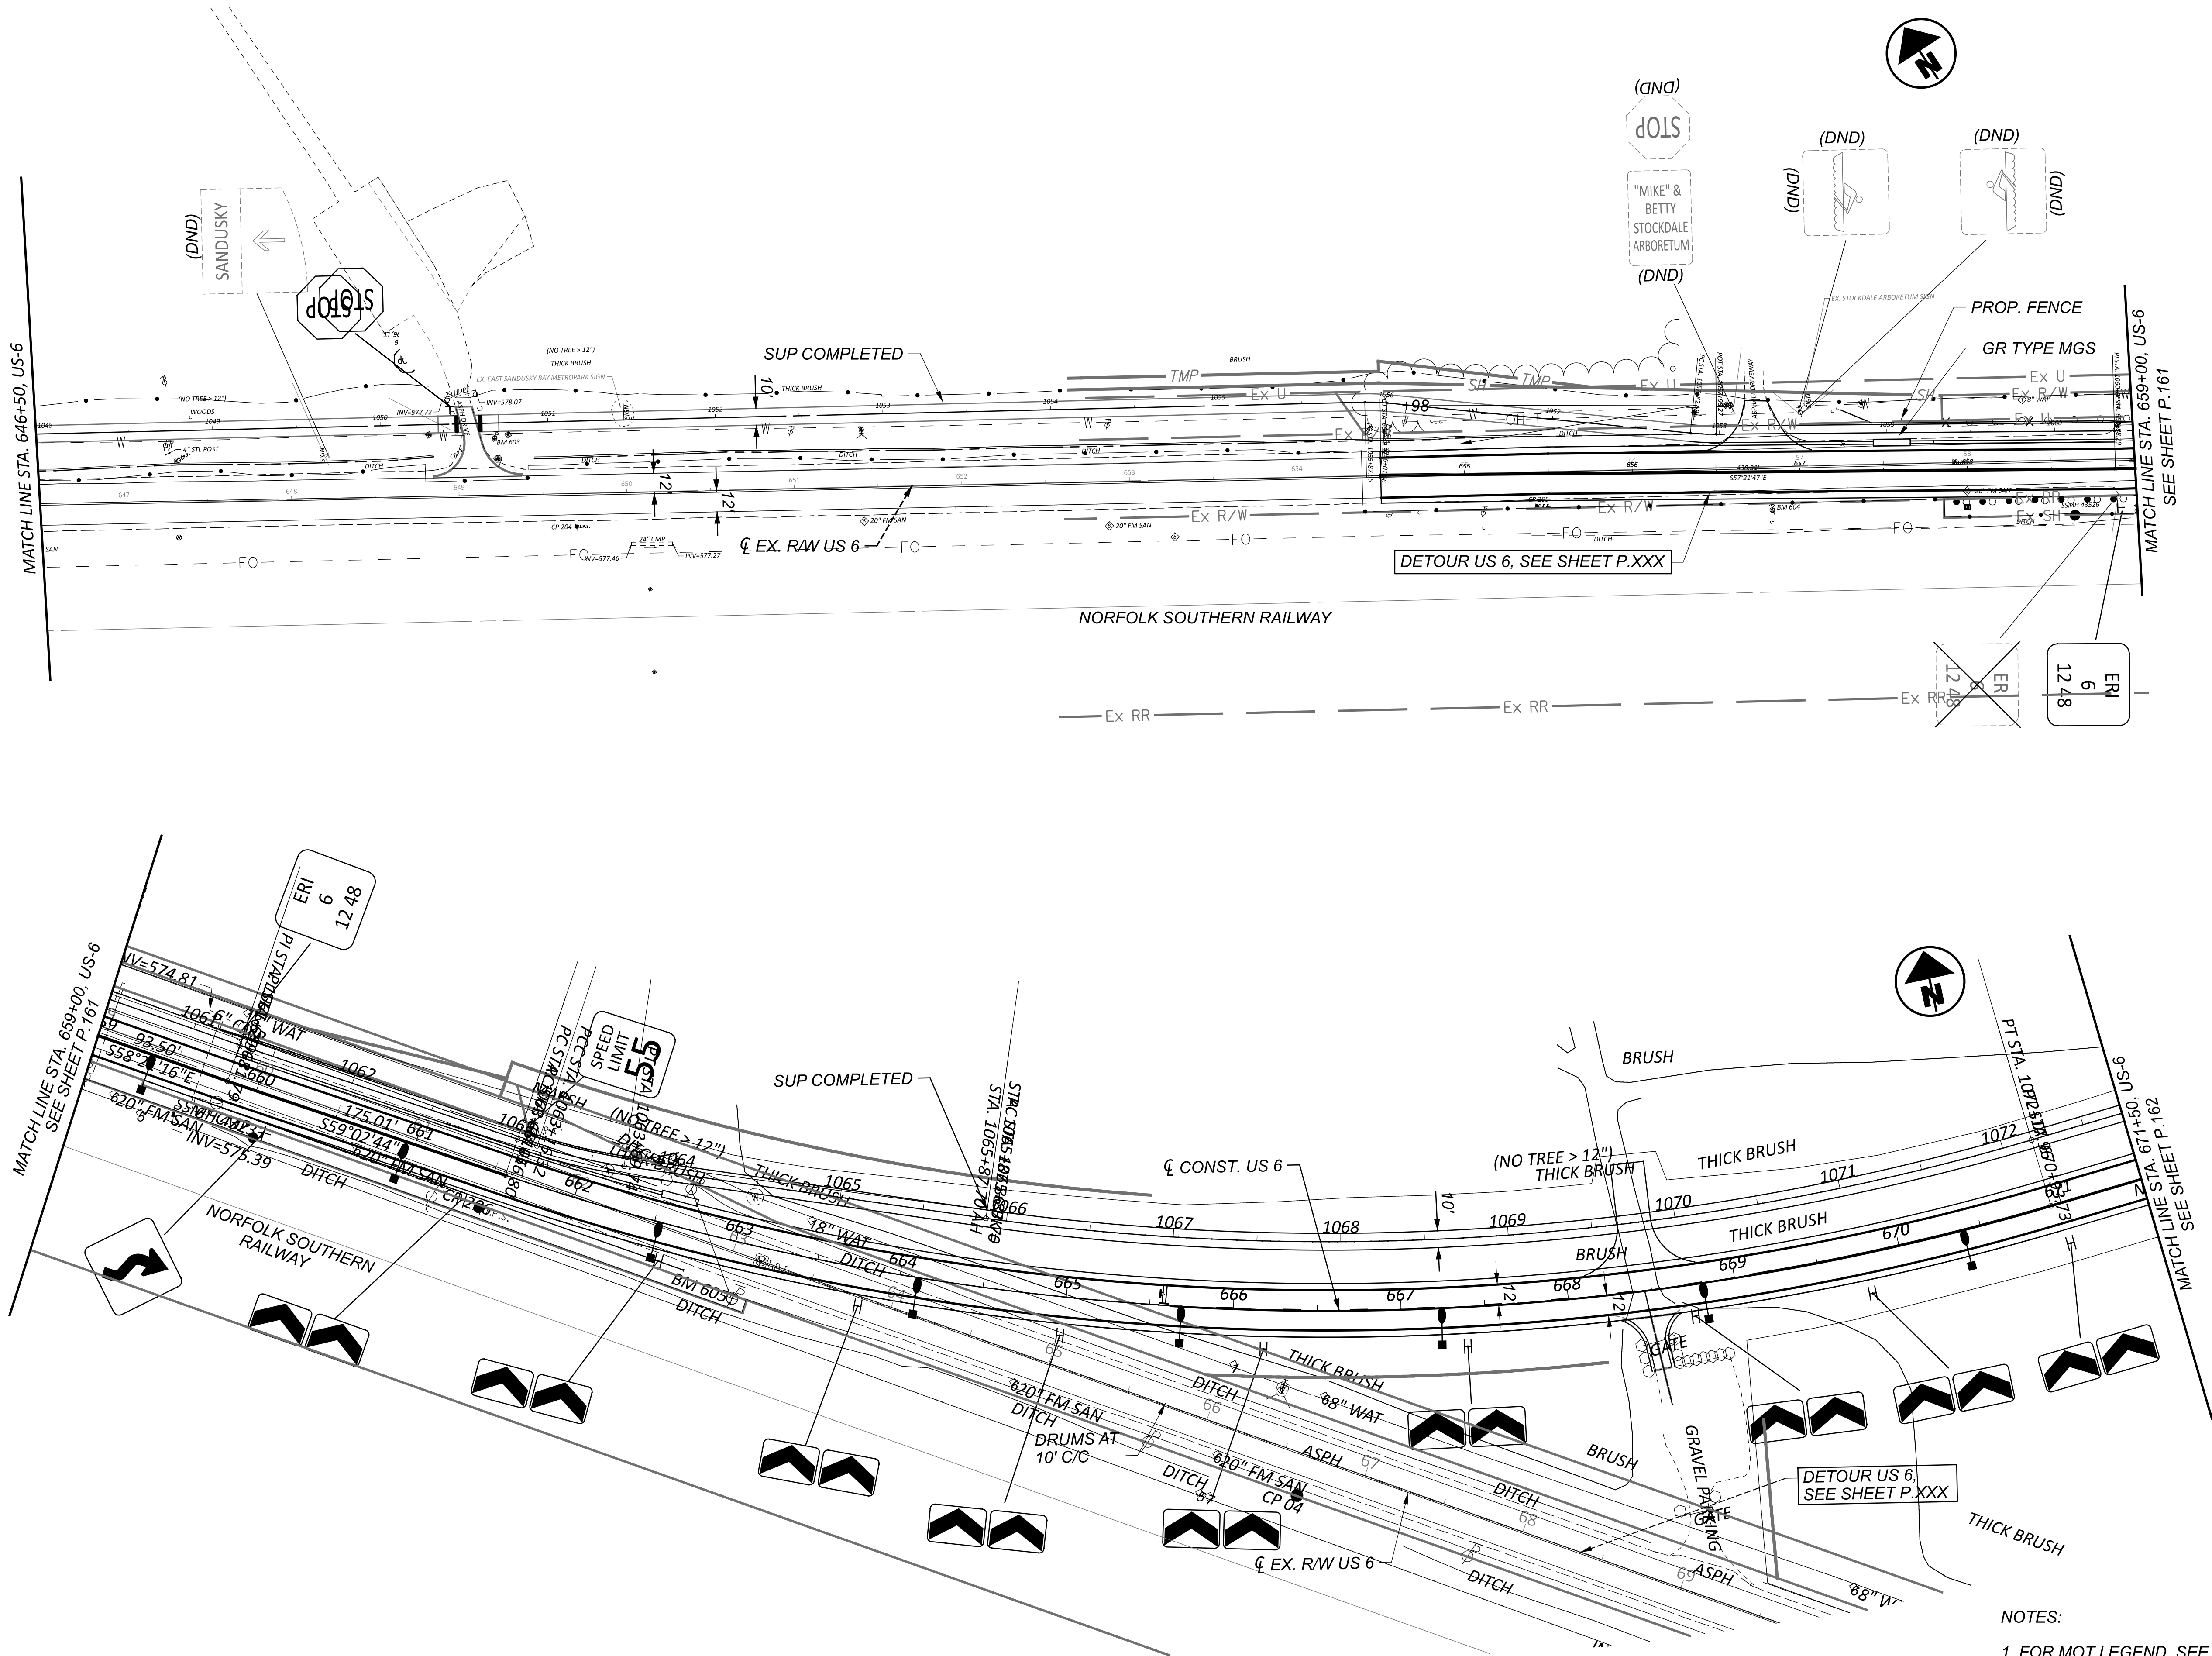

NOTES:  
1. FOR MOT LEGEND, SEE SHEET P.067.

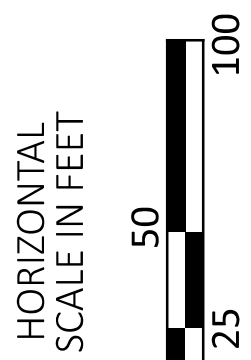

MAINTENANCE OF TRAFFIC - PHASE 1B  
US 6 - STA. 646+50.00 TO STA. 671+50.00



TRANSYSTEMS  
400 W. WATSONWIDE BLVD., STE. 225  
COLUMBUS, OHIO 43215

|            |             |
|------------|-------------|
| DESIGNER   | SSA         |
| REVIEWER   | SS 02/28/24 |
| PROJECT ID | 116570      |
| SHEET      | P.164       |
| TOTAL      | 782         |



**ERI-US 0006-CONNECTIVITY CORRIDOR**

MODEL: CLP\_SUP\_1 - Plan 9-10 [Sheet] PAPER SIZE: 34x22 [in] DATE: 6/12/2025 TIME: 2:26:48 PM USER: adlayton  
\\phobidoo-pw.bentley.com:ohiodot-pw-02\Documents\01 Active Projects\District 03\Erie\116570\402-Engineering\_TransSystems\MOT\Sheets\116570\_MP0001B.dgn

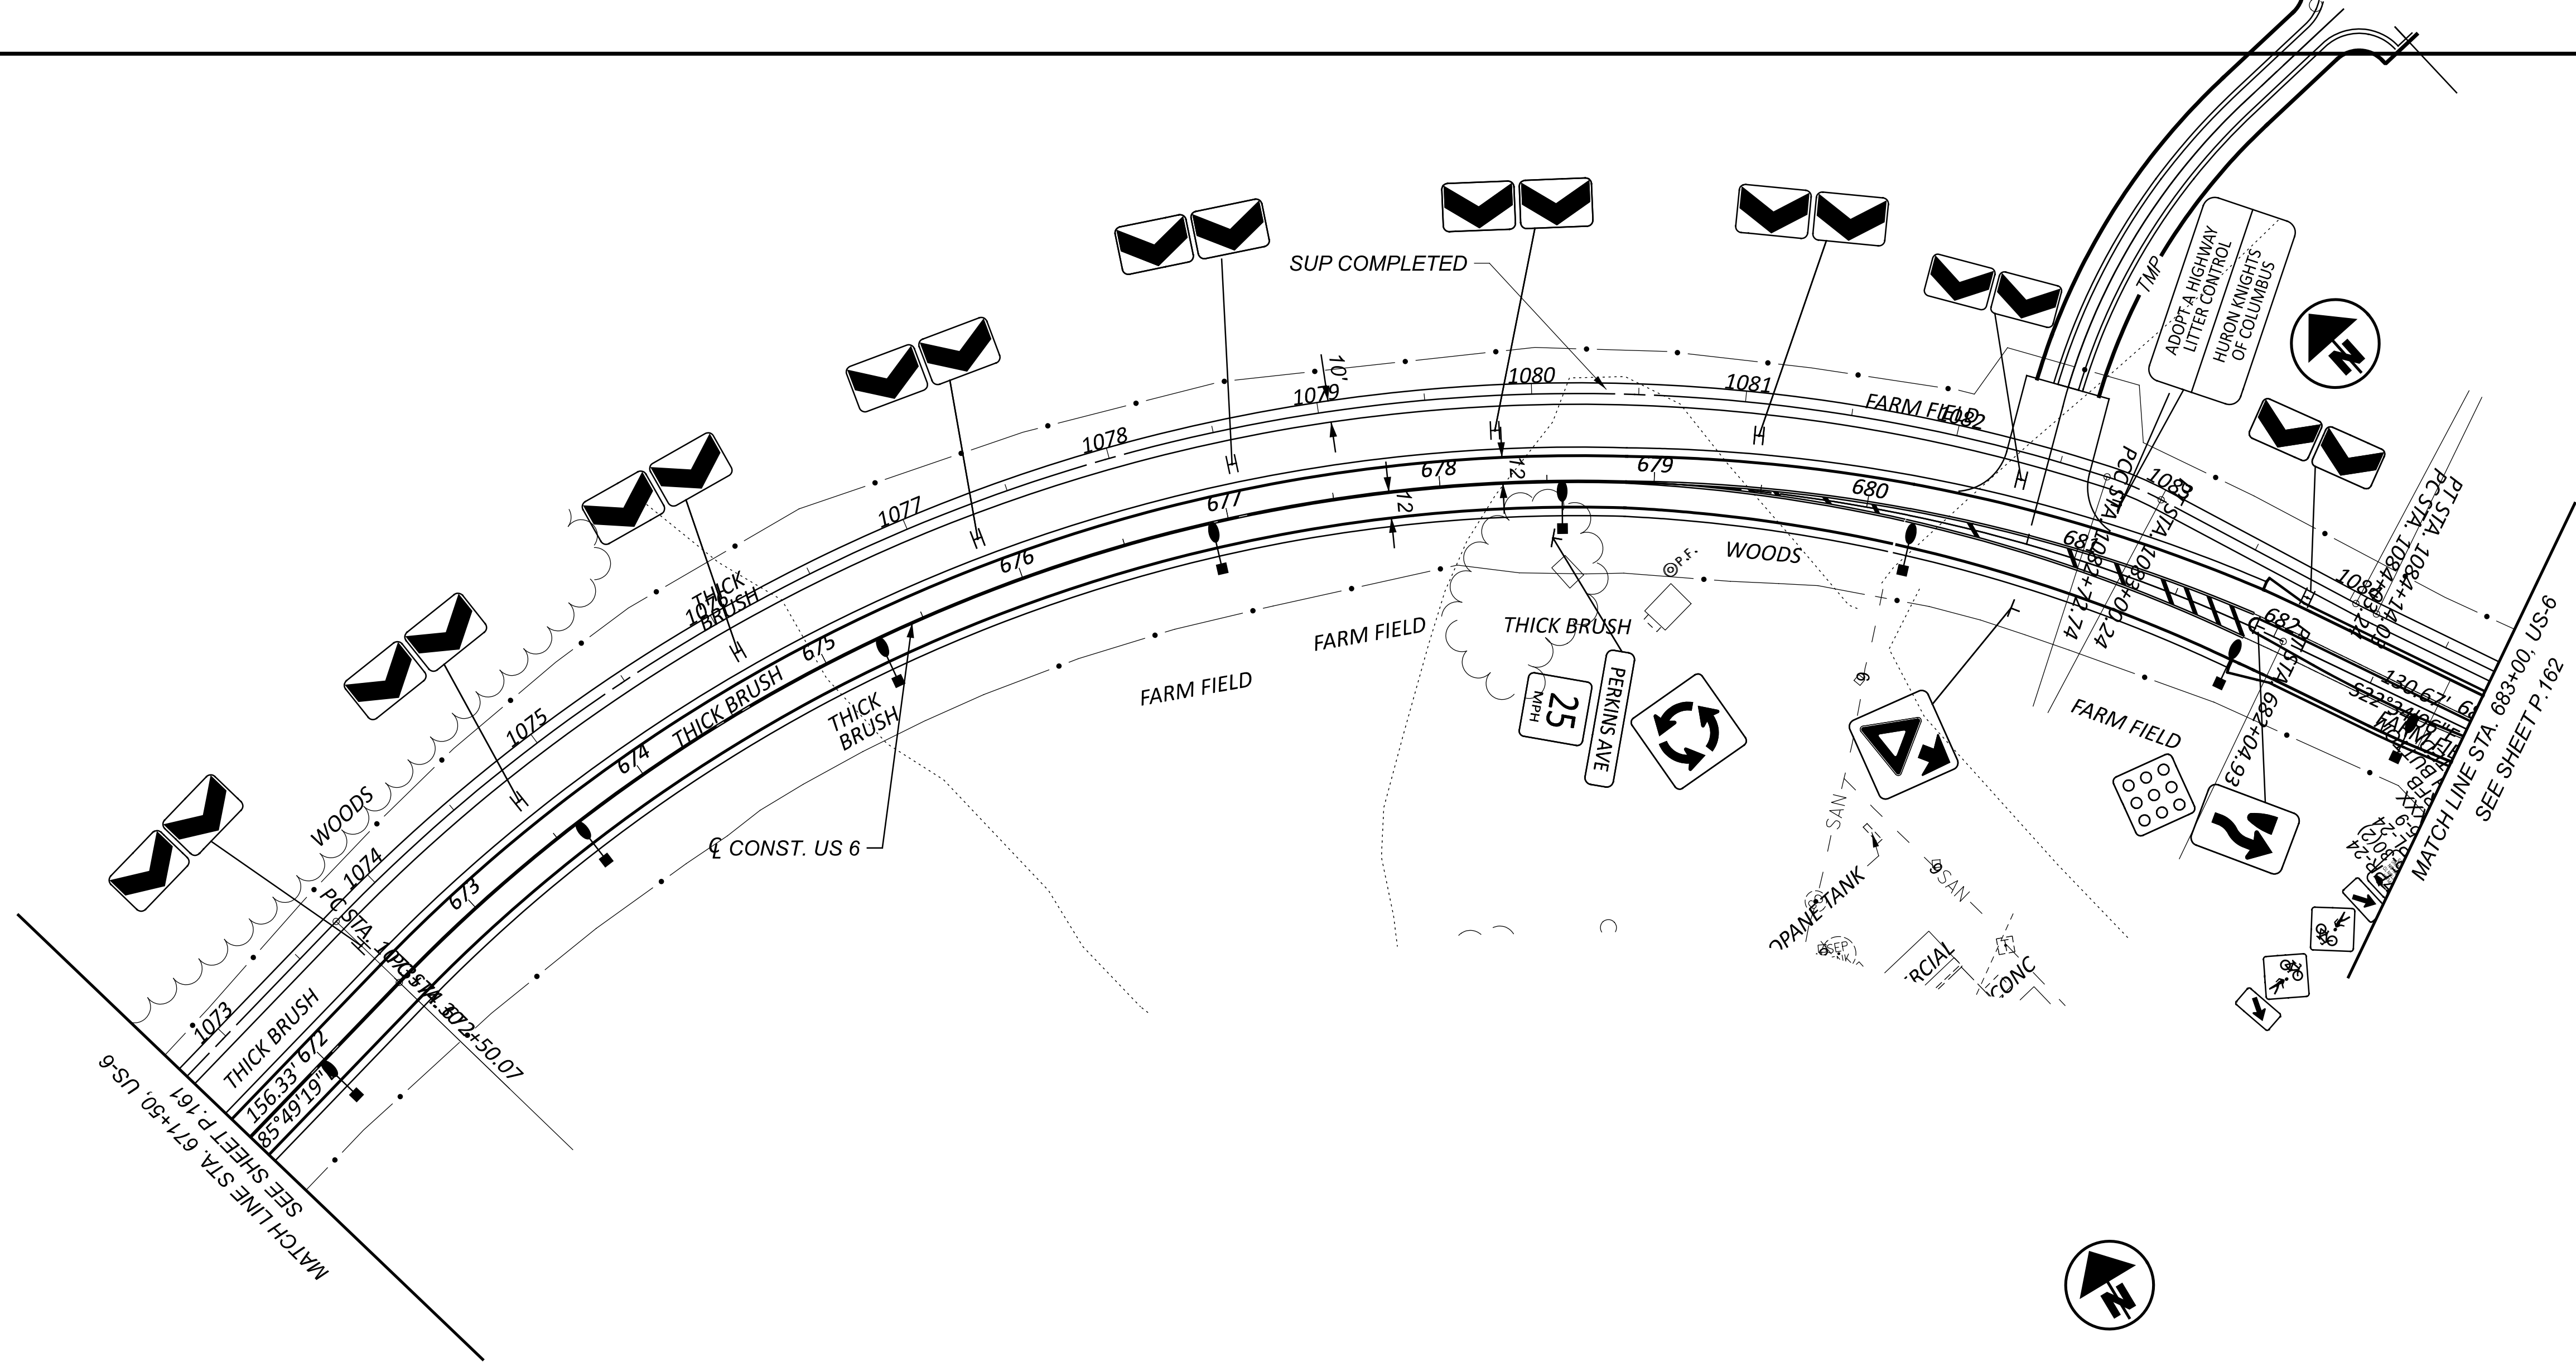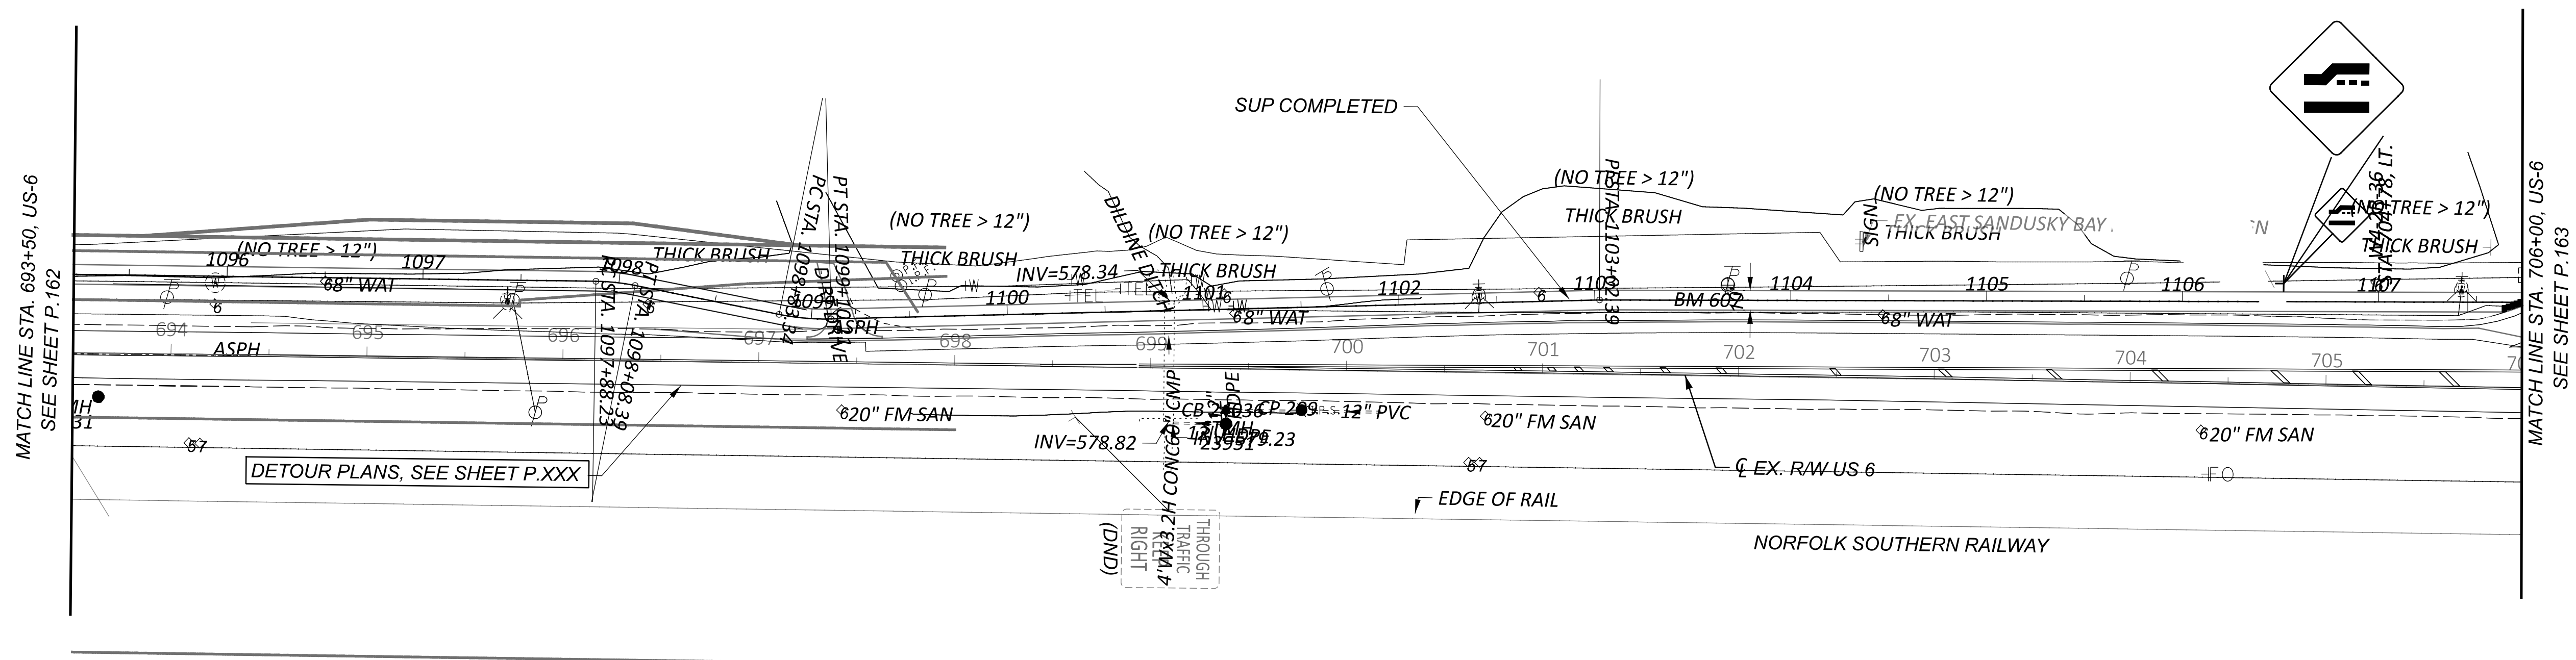


NOTES:


1. FOR MOT LEGEND, SEE SHEET P.067.

|                    |                                                          |
|--------------------|----------------------------------------------------------|
| DESIGN AGENCY      |                                                          |
| <b>TRANSYSTEMS</b> | 400 W. NATIONWIDE BLVD., STE 225<br>COLUMBUS, OHIO 43215 |
| DESIGNER           |                                                          |
| SSA                |                                                          |
| REVIEWER           |                                                          |
| SS                 | 02/28                                                    |
| PROJECT ID         |                                                          |
| 116570             |                                                          |
| SHEET              | TOTAL                                                    |
| P.165              | 7                                                        |


MAINTENANCE OF TRAFFIC - PHASE 1B  
US 6 - STA. 671+50.00 TO STA. 706+00.00

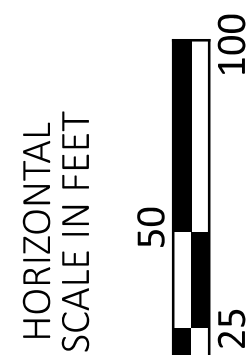



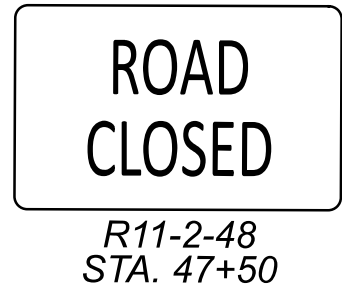


DETOUR PERKINS ROAD,  
SEE SHEET P.XXX

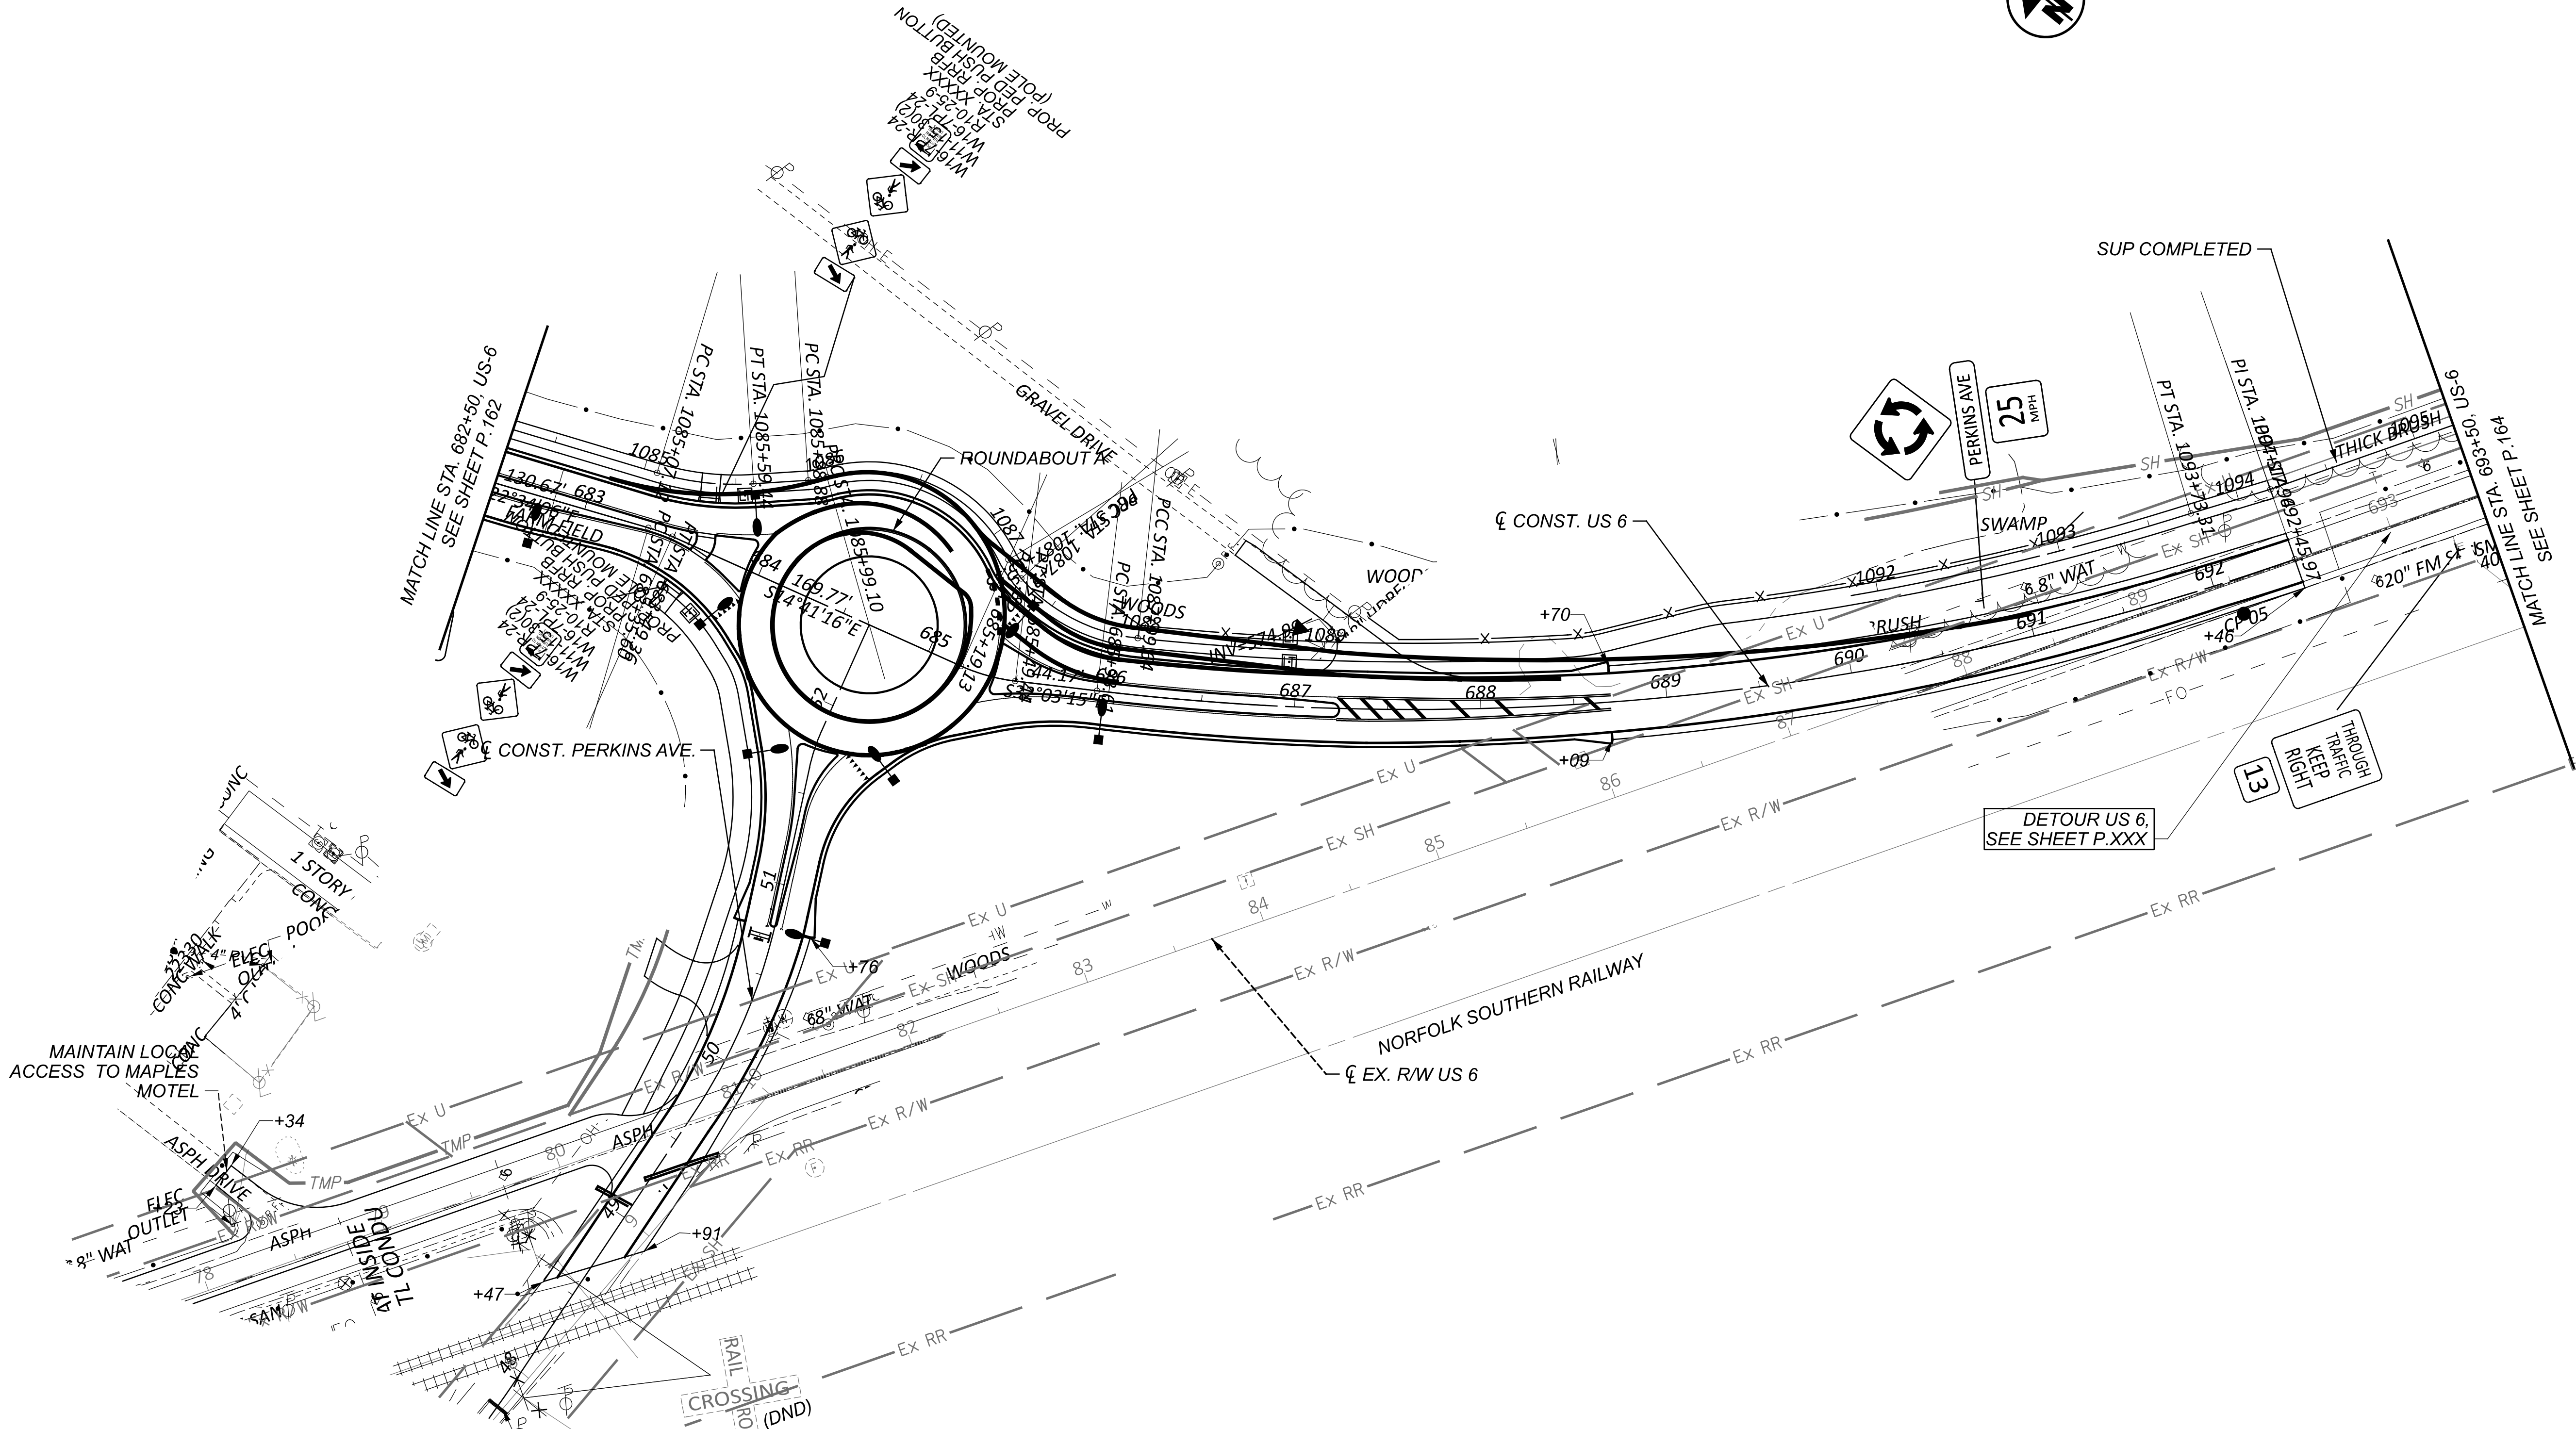

NOTES:  
1. FOR MOT LEGEND, SEE SHEET P.067.

|                                                       |       |
|-------------------------------------------------------|-------|
| DESIGN AGENCY                                         |       |
| TRANSYSTEMS                                           |       |
| 400 W. WATSON BLVD., STE. 225<br>COLUMBUS, OHIO 43215 |       |
| DESIGNER                                              |       |
| SSA                                                   |       |
| REVIEWER                                              |       |
| SS 02/28/24                                           |       |
| PROJECT ID                                            |       |
| 116570                                                |       |
| SHEET                                                 | TOTAL |
| P.166                                                 | 782   |


MAINTENANCE OF TRAFFIC - PHASE 1B  
US 6 - STA. 683+00.00 TO STA. 693+50.00

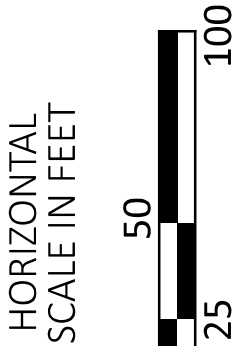




**ERI-US 0006-CONNECTIVITY CORRIDOR**

MODEL: CLP\_SUP 1 - Plan 12-13 [Sheet] PAPER: 34x22 (in.) DATE: 6/12/2025 TIME: 2:26:52 PM USER: adlayton  
 www:\jobidott-pw.bentley.com:ohiodot-pw-02\Documents\01 Active Projects\District 03\Erie\116570402-Engineering\_TransSystems\MOT\Sheets\116570\_MP001B.dgn

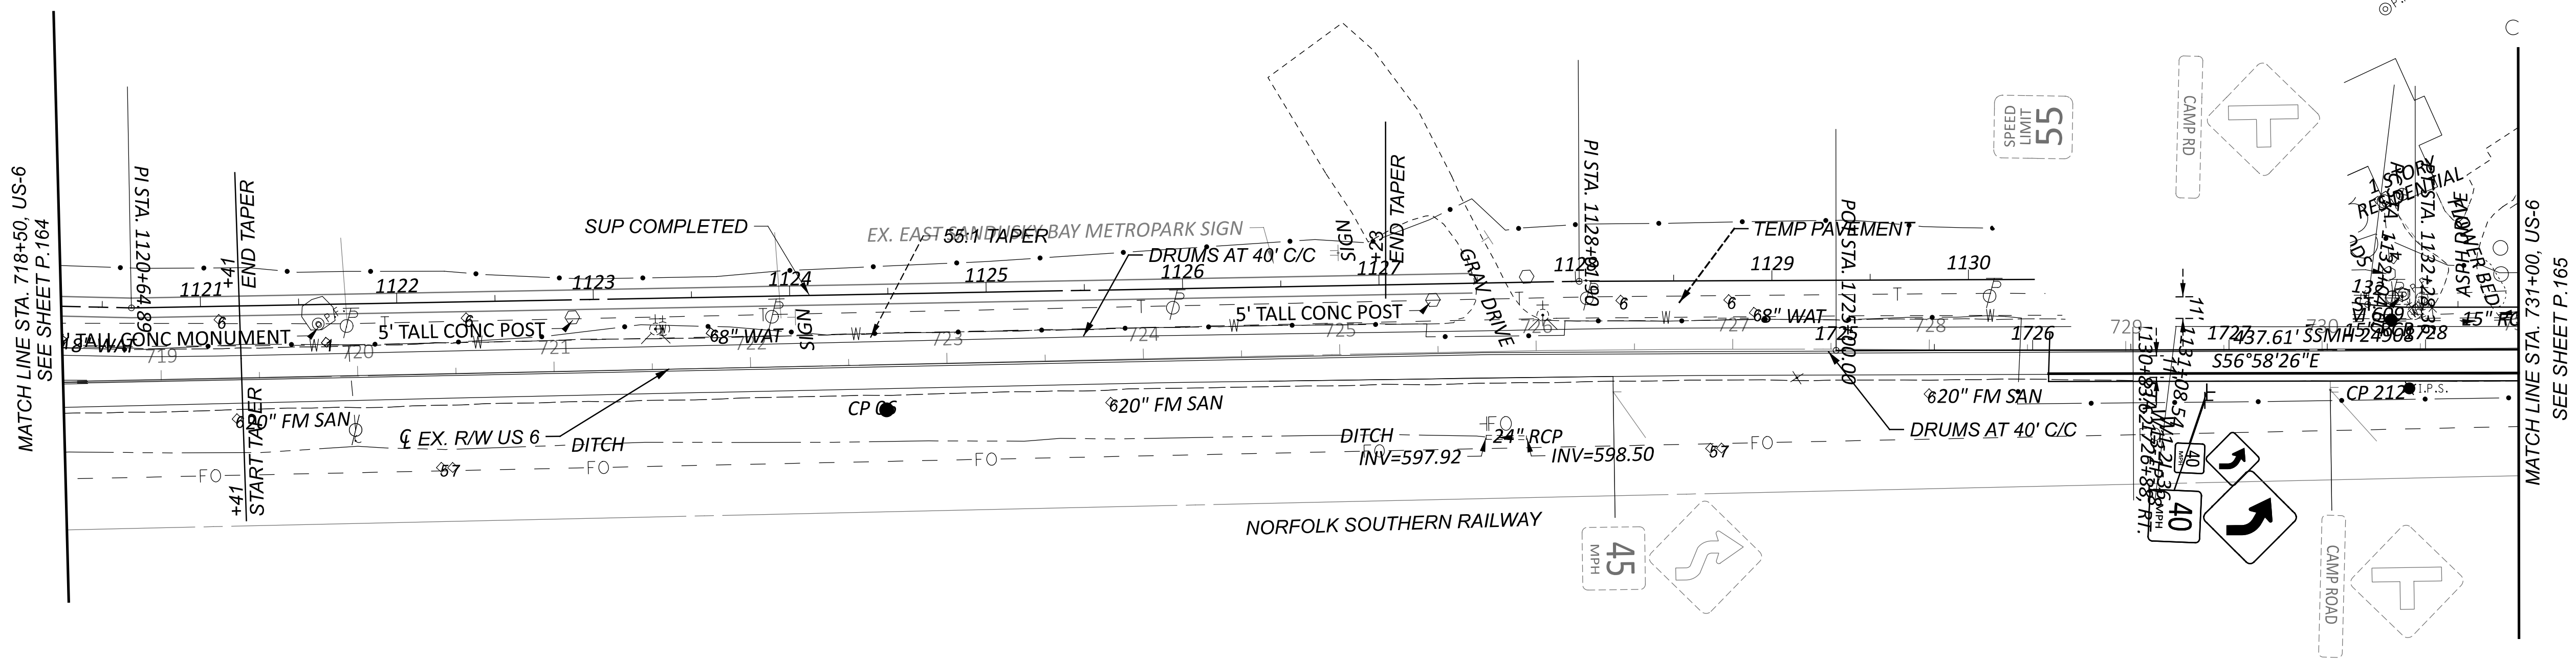

NOTES:

1. FOR MOT LEGEND, SEE SHEET P.067.

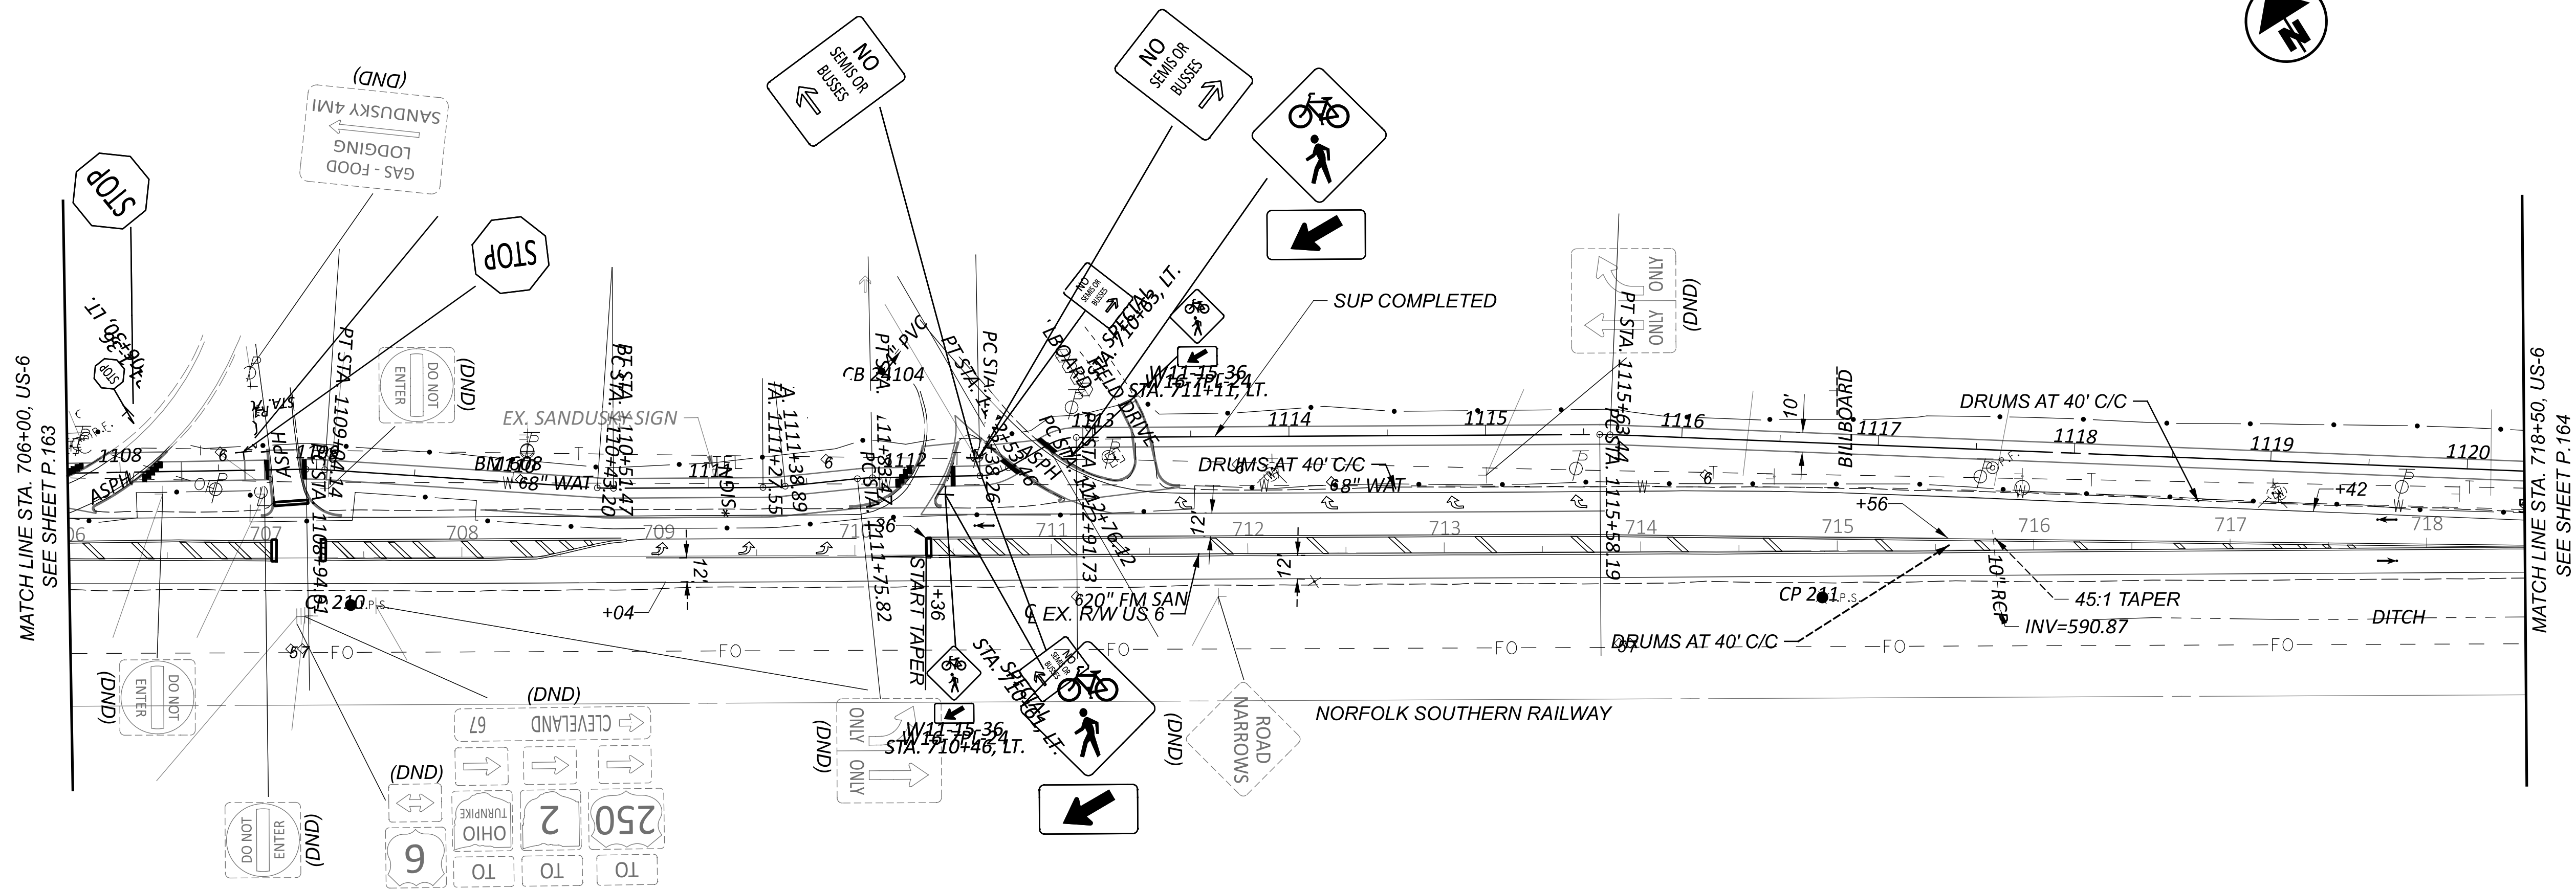


MAINTENANCE OF TRAFFIC - PHASE 1B  
US 6 - STA. 706+00.00 TO STA. 730+00.00



DESIGN AGENCY

**TRANSYSTEMS**  
400 W. NATIONWIDE BLVD., STE 225  
COLUMBUS, OHIO 43215

|            |          |
|------------|----------|
| DESIGNER   |          |
| SSA        |          |
| REVIEWER   |          |
| SS         | 02/28/24 |
| PROJECT ID |          |
| 116570     |          |
| SHEET      | TOTAL    |
| P.167      | 782      |

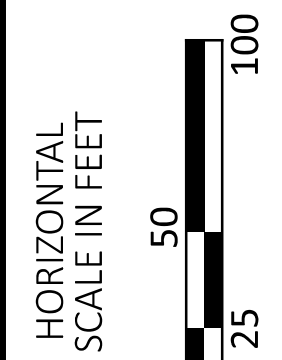



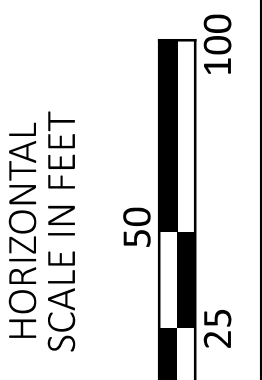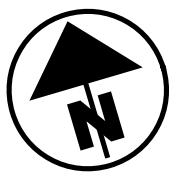


MAINTENANCE OF TRAFFIC - PHASE 1B  
US 6 - STA. 731+00.00 TO STA. 743+50.00

|                                                                      |       |
|----------------------------------------------------------------------|-------|
| DESIGN AGENCY                                                        |       |
| TRANSYSTEMS<br>400 W. WATSON BLVD., STE. 205<br>COLUMBUS, OHIO 43215 |       |
| DESIGNER                                                             |       |
| SSA                                                                  |       |
| REVIEWER                                                             |       |
| SS 02/28/24                                                          |       |
| PROJECT ID                                                           |       |
| 116570                                                               |       |
| SHEET                                                                | TOTAL |
| P.168                                                                | 782   |



**ERI-US 0006-CONNECTIVITY CORRIDOR**

MODEL: CLP\_SUP 1 - Plan 1-2 [Sheet] PAPER SIZE: 34x22 (in.) DATE: 6/12/2025 TIME: 2:27:03 PM USER: adlayton  
 pw:\hohidowd-pw.bentley.com:ohiodot-pw-02\Documents\01 Active Projects\District 03\Ere\115670402-Engineering\_TransSystems\W01Sheets\115670\_MPO02.dgn

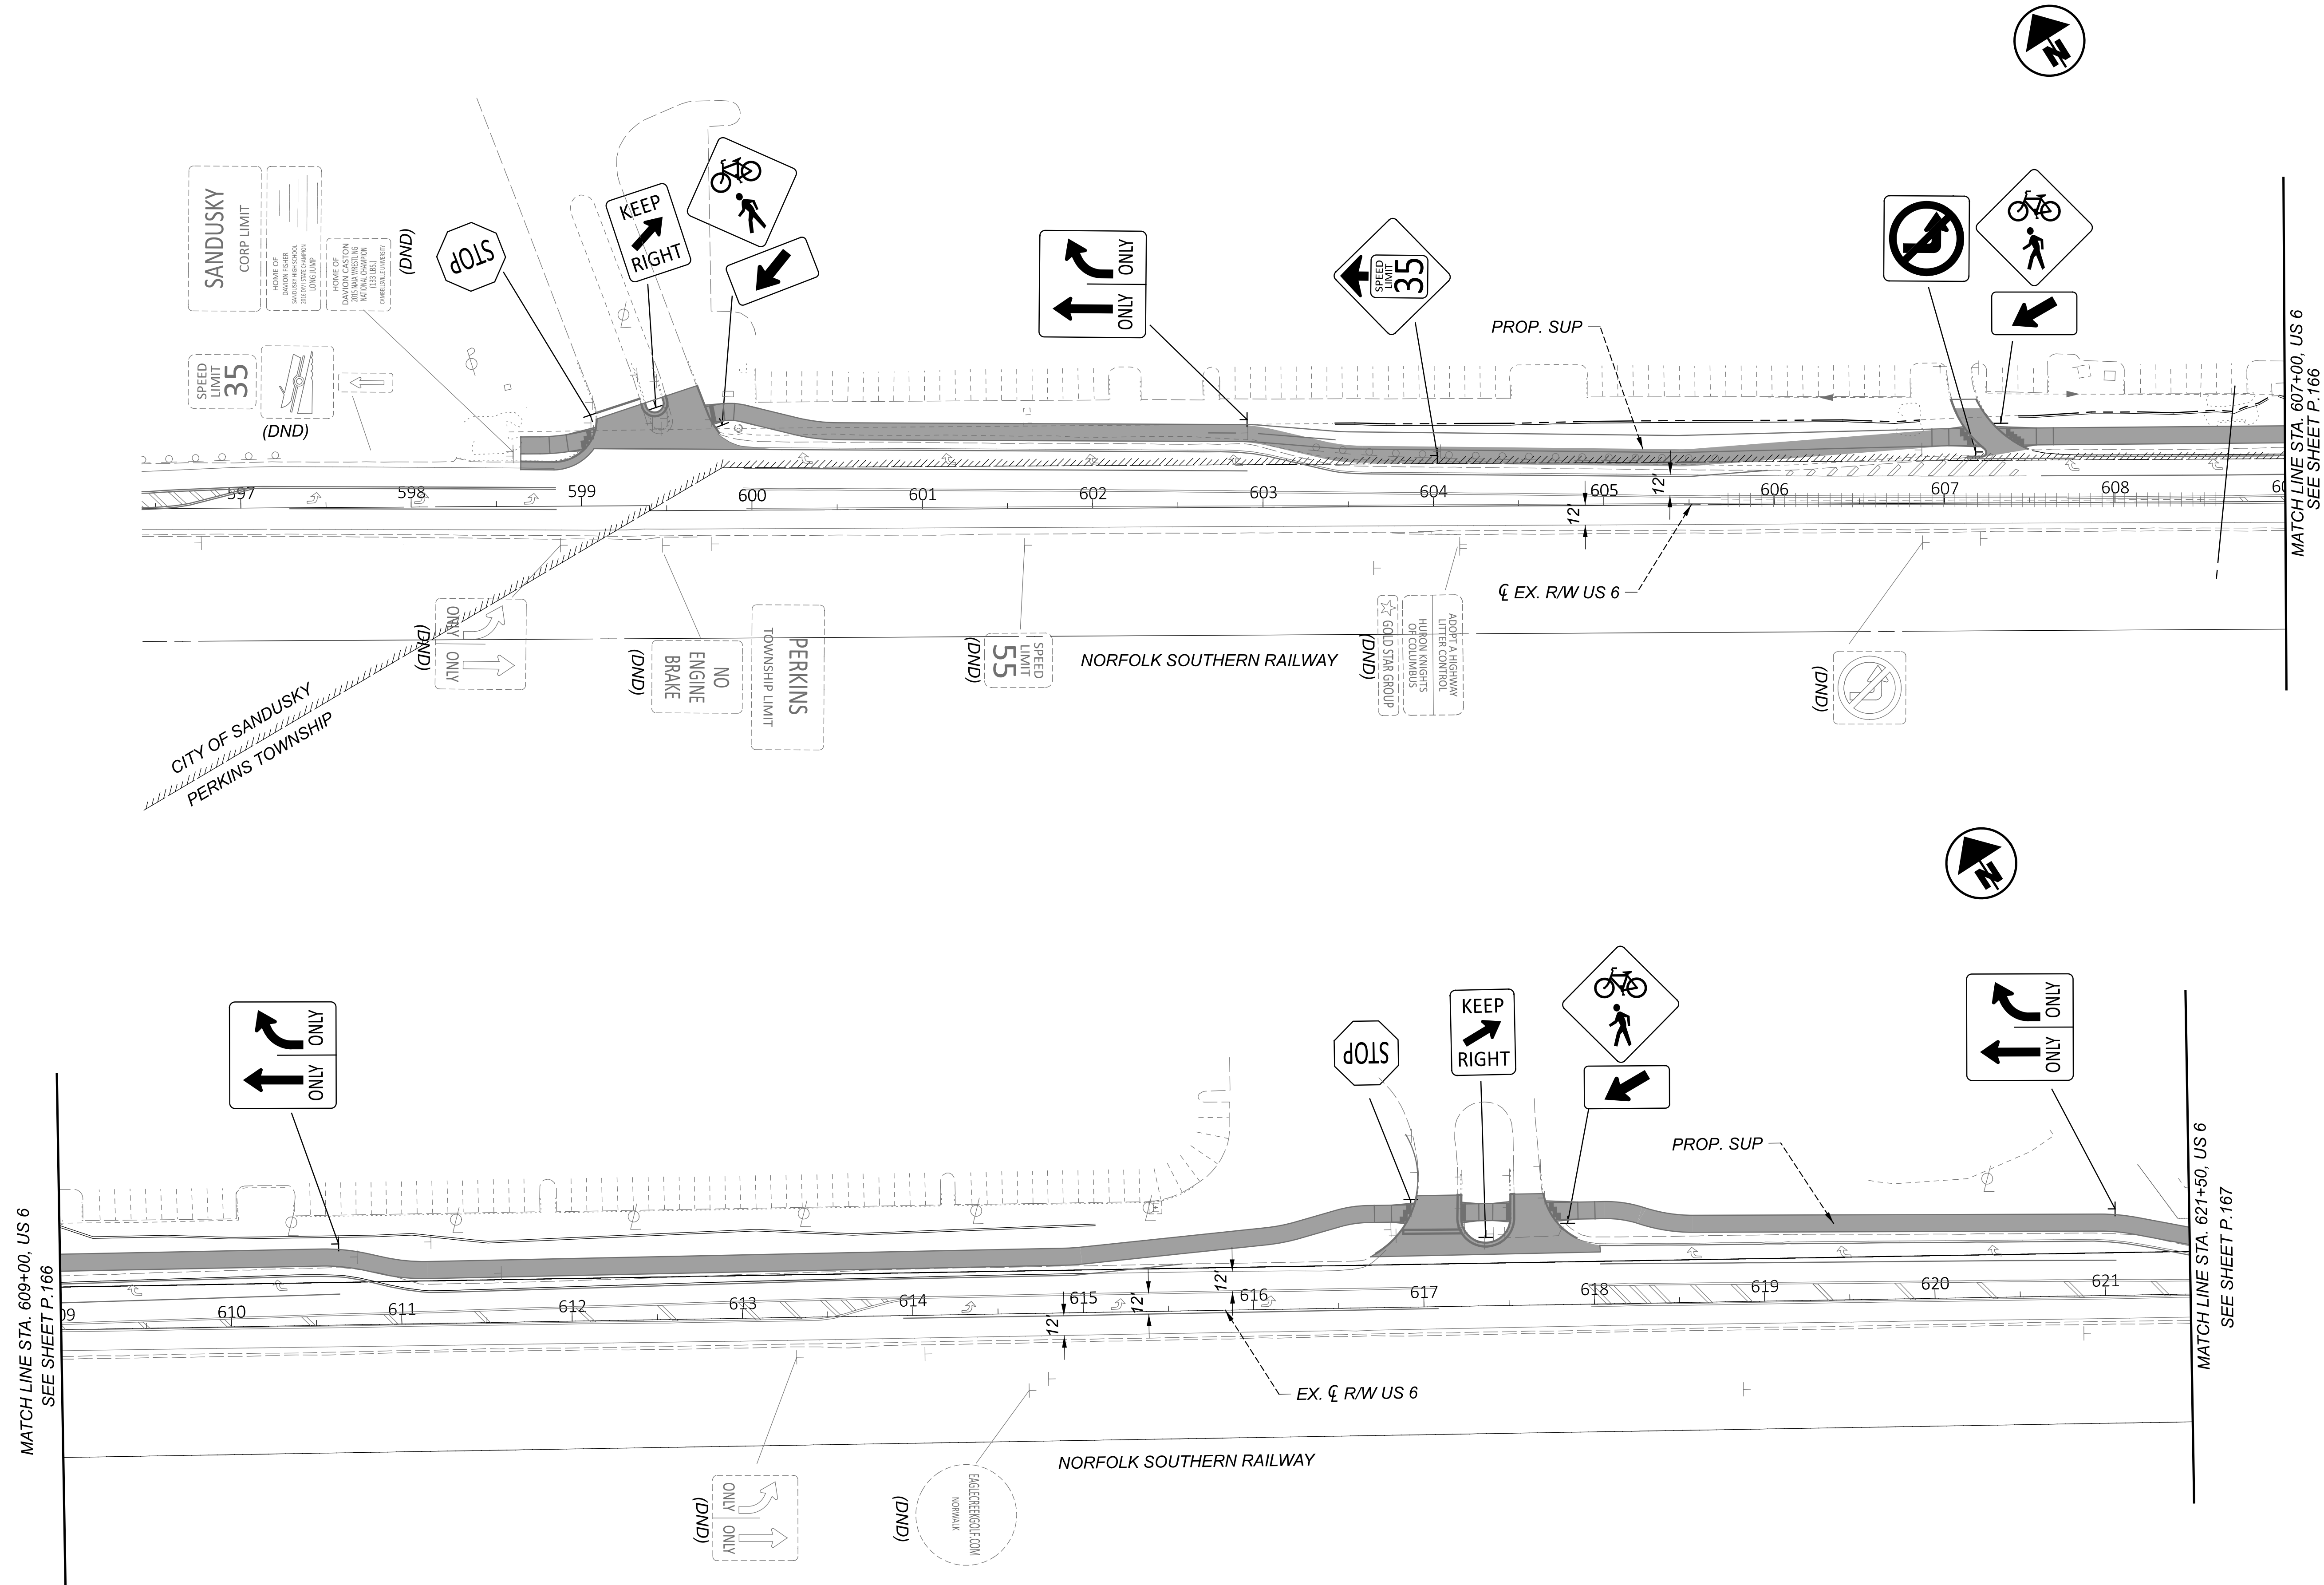


NOTES:


1. FOR MOT LEGEND, SEE SHEET P.067.

|   |                         |                                     |
|---|-------------------------|-------------------------------------|
| <p>DESIGN AGENCY</p> <p><b>TRANSYSTEMS</b><br/>400 N. WARDEN RD. SUITE 225<br/>COLUMBUS, OHIO 43215</p> |                         | <p>HORIZONTAL<br/>SCALE IN FEET</p> |
| <p>DESIGNER</p> <p>SSA</p>                                                                              |                         |                                     |
| <p>REVIEWER</p> <p>SS 02/28/24</p>                                                                      |                         |                                     |
| <p>PROJECT ID</p> <p>116570</p>                                                                         |                         |                                     |
| <p>SHEET</p> <p>P.169</p>                                                                               | <p>TOTAL</p> <p>782</p> |                                     |



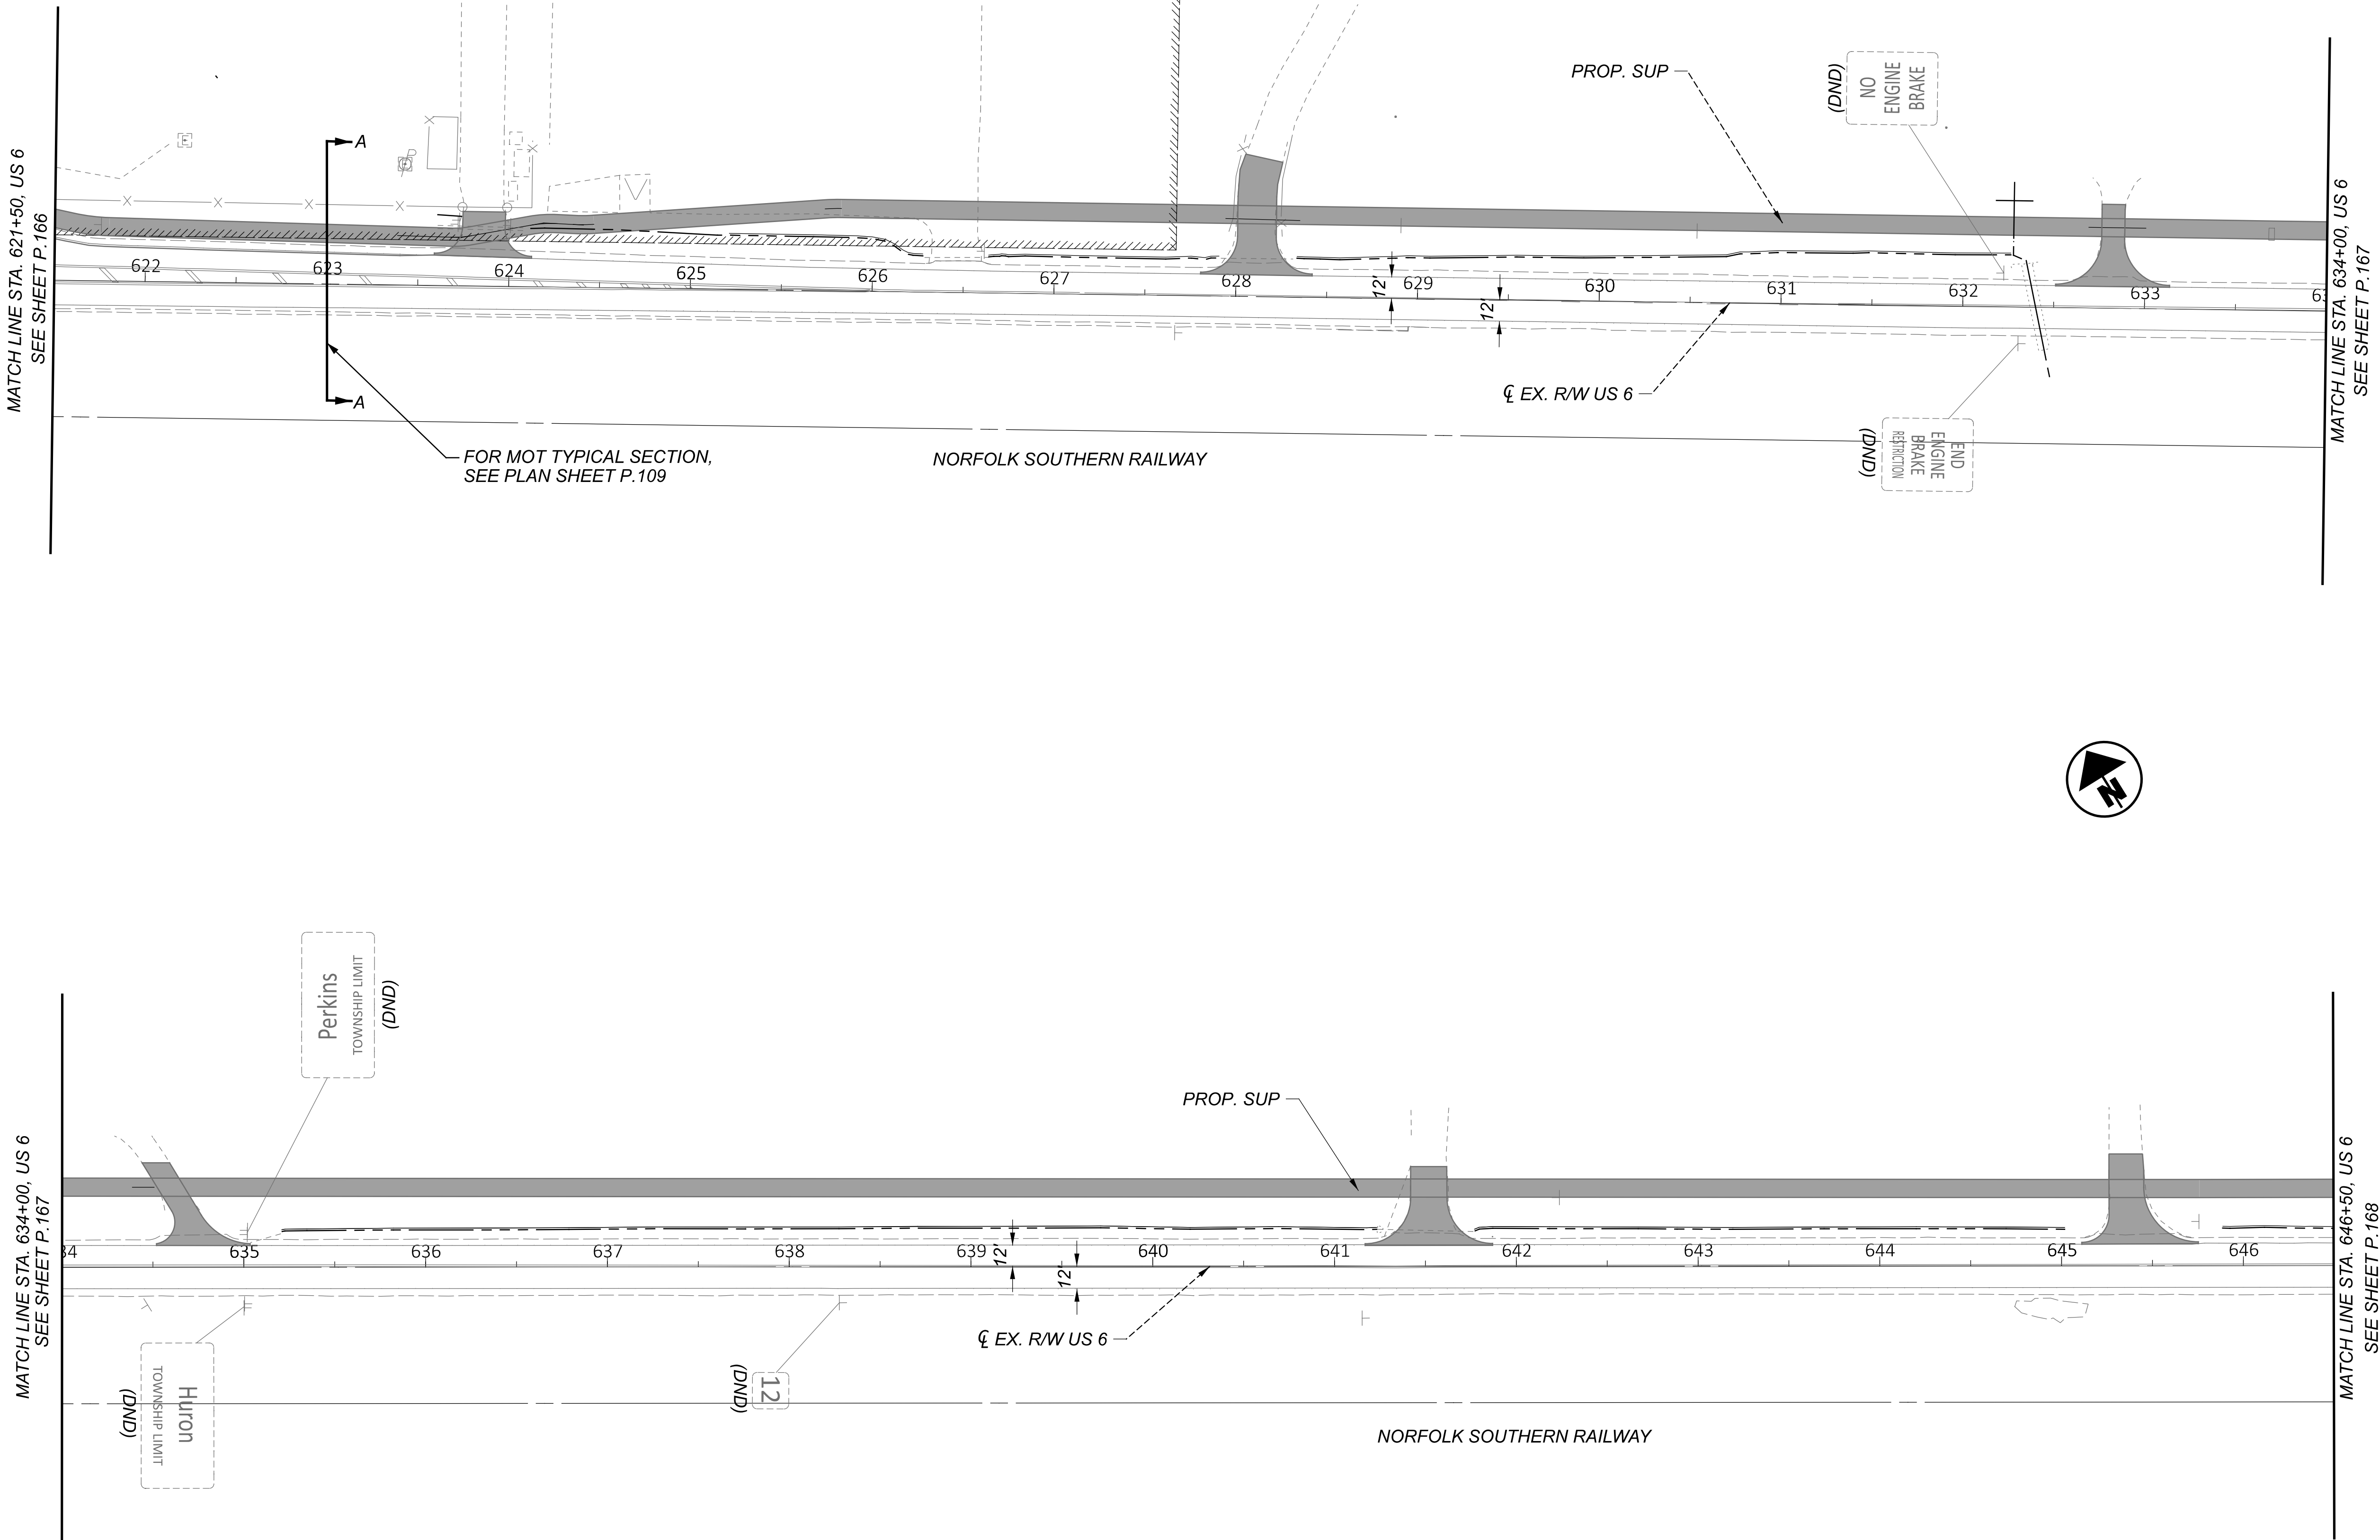

NOTES:  
1. FOR MOT LEGEND, SEE SHEET P.067.

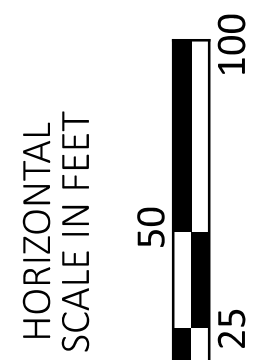


MAINTENANCE OF TRAFFIC - PHASE 2  
US 6 - STA. 621+50.00 TO STA. 646+50.00

|                                                                                                   |                     |
|---------------------------------------------------------------------------------------------------|---------------------|
| DESIGN AGENCY<br><b>TRANSYSTEMS</b><br>400 W. WATSON WIDE BLVD., STE. 225<br>COLUMBUS, OHIO 43215 |                     |
| DESIGNER<br><b>SSA</b>                                                                            |                     |
| REVIEWER<br><b>SS 02/28/24</b>                                                                    |                     |
| PROJECT ID<br><b>116570</b>                                                                       |                     |
| SHEET<br><b>P.170</b>                                                                             | TOTAL<br><b>782</b> |



**ERI-US 0006-CONNECTIVITY CORRIDOR**

MODEL: CLP\_SUP\_1 - Plan 5-6 [Sheet] PAPER SIZE: 34x22 (in.) DATE: 6/12/2025 TIME: 2:27:07 PM USER: adlayton  
 pw:\lohiododr-pw.bentley.com:ohiododr-pw-02\Documents\01 Active Projects\District 03\Ere\115670402-Engineering\_TransSystems\WOT\Sheets\115670402-MP002.dgn

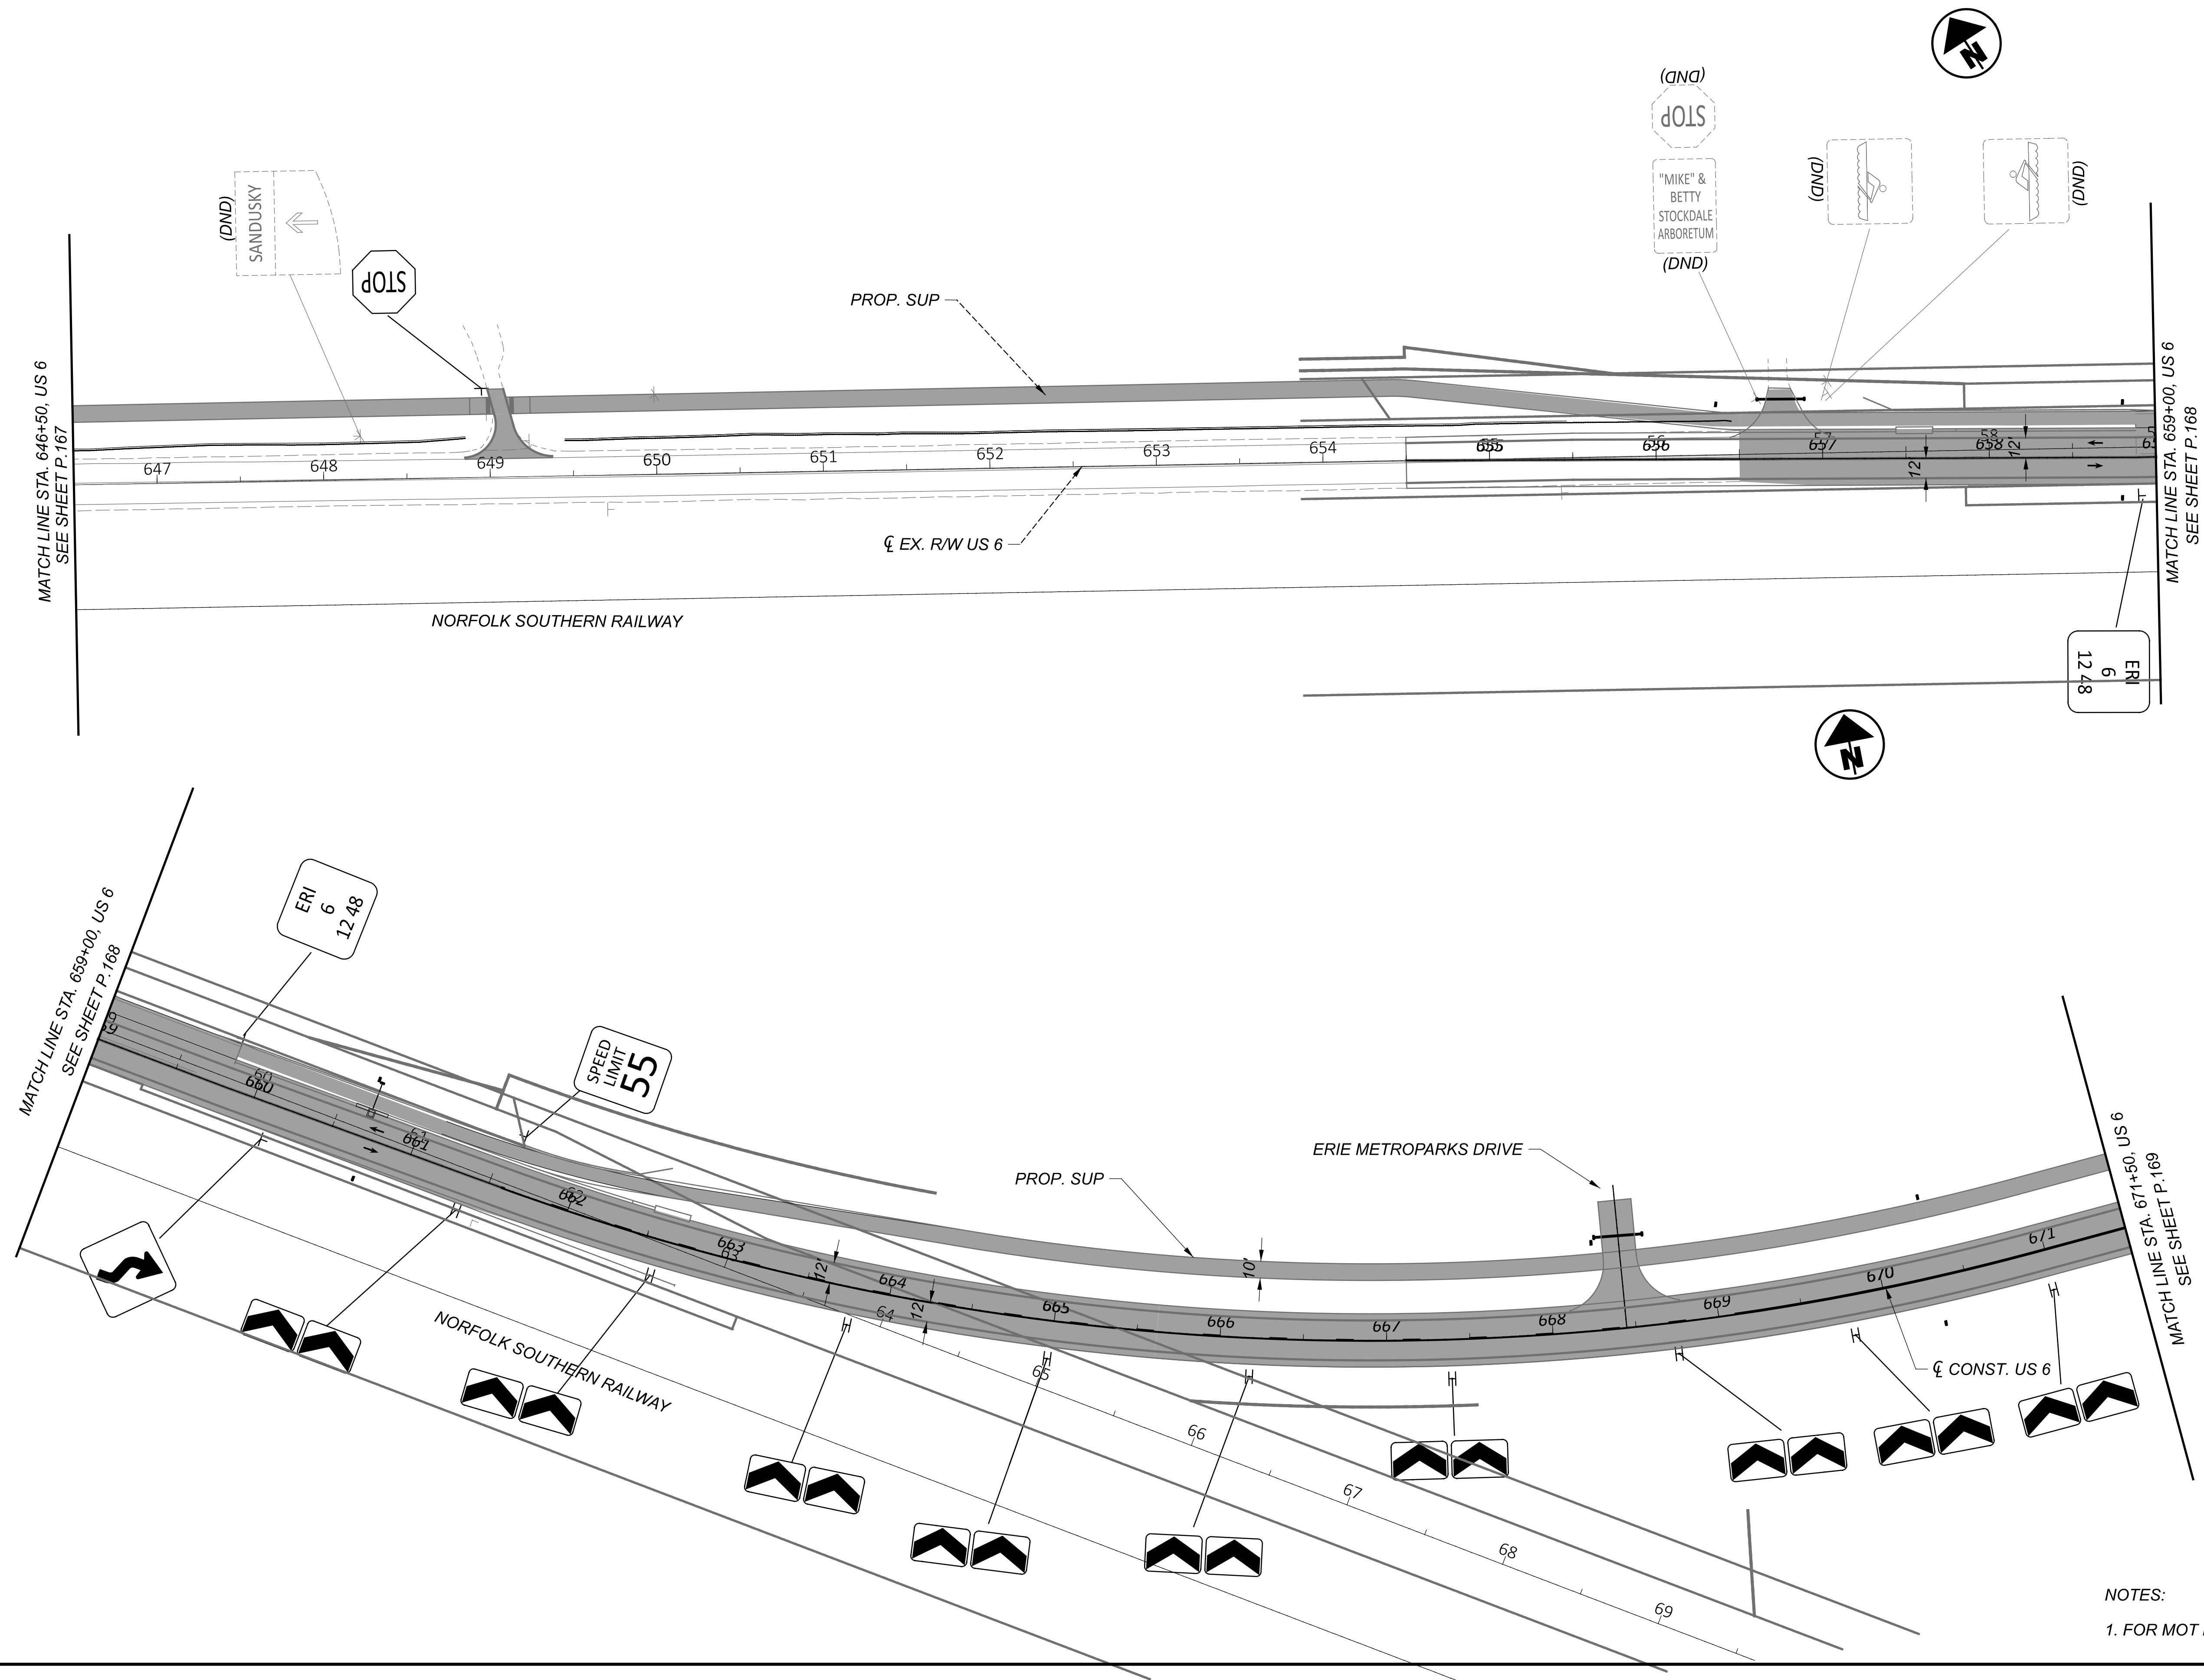

NOTES:

1. FOR MOT LEGEND, SEE SHEET P.067.

DESIGN AGENCY  
**TRANSYSTEMS**  
 400 W. NATIONWIDE BLVD., STE 225  
 COLUMBUS, OHIO 43215


DESIGNER  
**SSA**

REVIEWER  
**SS 02/28/24**


PROJECT ID  
**116570**

SHEET TOTAL  
**P.171 | 782**

MAINTENANCE OF TRAFFIC - PHASE 2  
US 6 - STA. 646+50.00 TO STA. 671+50.00

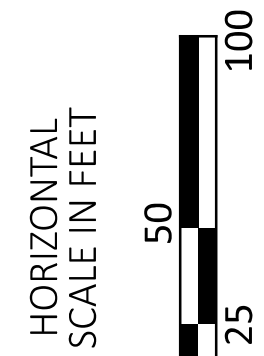



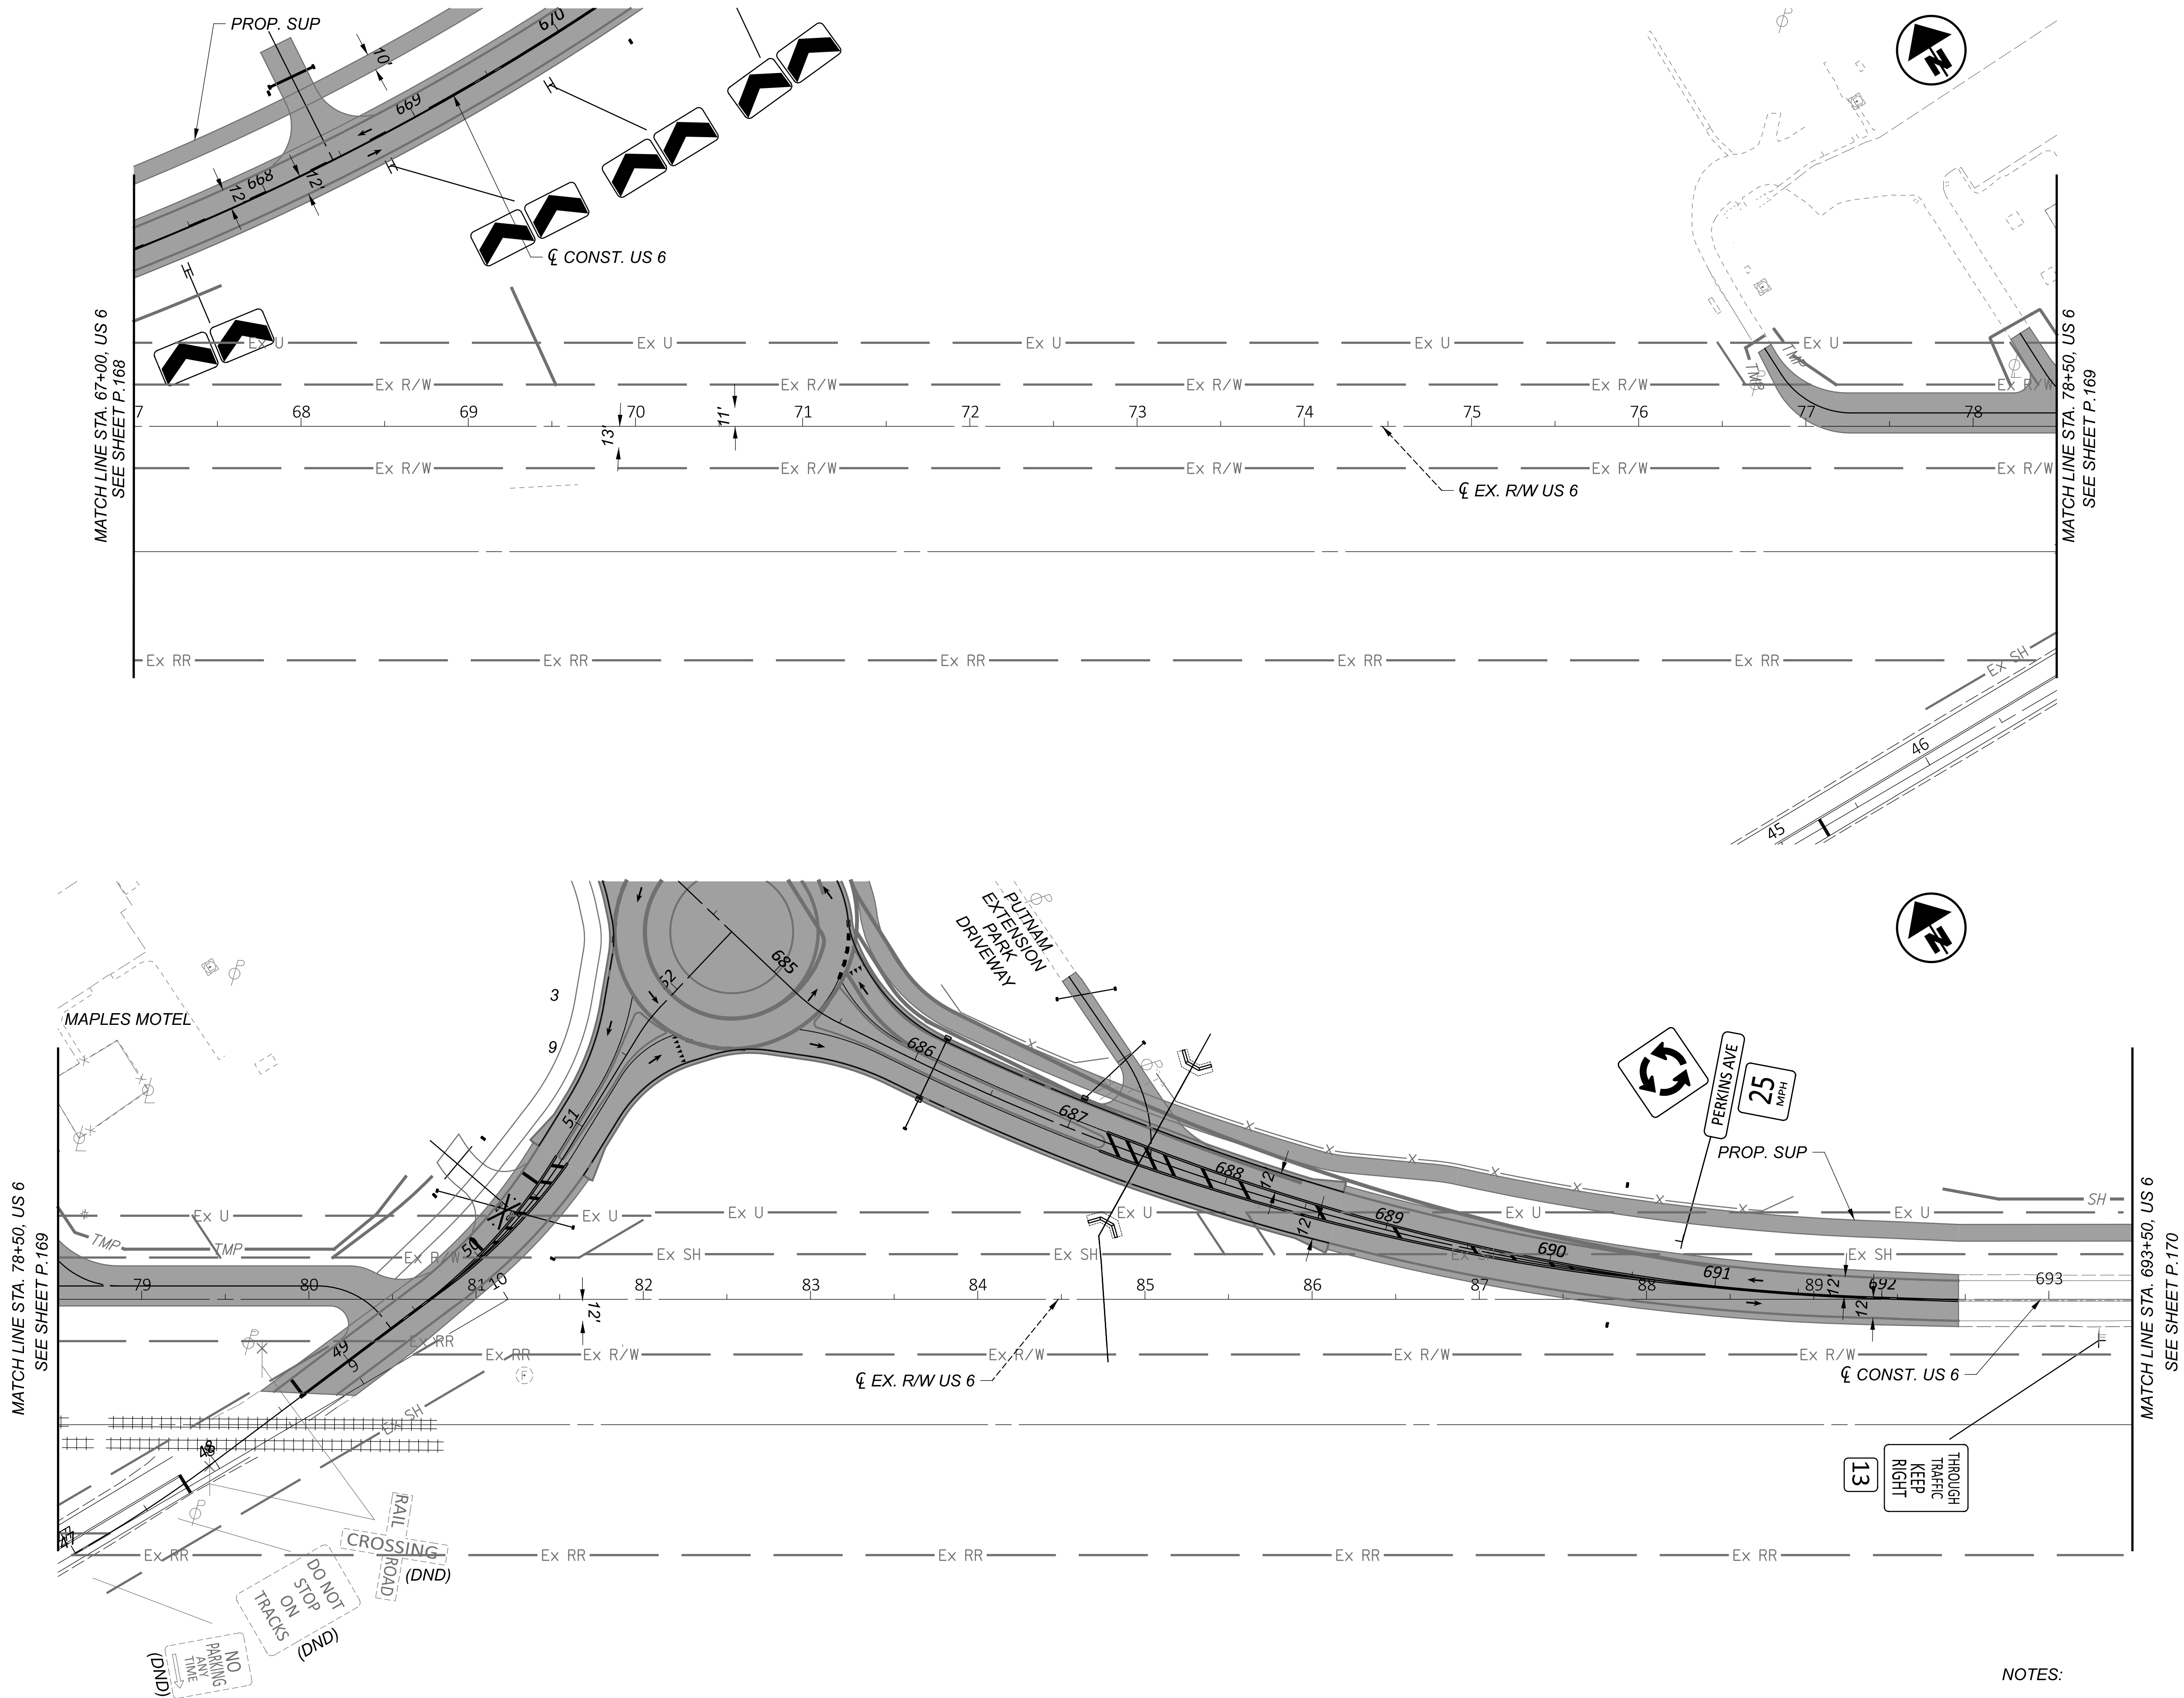

NOTES:  
1. FOR MOT LEGEND, SEE SHEET P.067.

TRANSYSTEMS  
400 W. WATSON BLVD., STE. 225  
COLUMBUS, OHIO 43215

DESIGN AGENCY  
SSA

REVIEWER  
SS 02/28/24

PROJECT ID  
116570

SHEET  
P.172

TOTAL  
782


MAINTENANCE OF TRAFFIC - PHASE 2  
US 6 - STA. 67+00.00 EX. US 6 TO 693+50.00 CONST. US 6 SUP

HORIZONTAL  
SCALE IN FEET  
0 25 50 100



**ERI-US 0006-CONNECTIVITY CORRIDOR**

MODEL: CLP\_SUP 1 - Plan 9-10 [Sheet] PAPER SIZE: 34x22 (in) DATE: 6/12/2025 TIME: 2:27:10 PM USER: adlayton  
 pw://vhobiddot-pw.bentley.com:ohiodot-pw-02/Documents/01 Active Projects/District 03/Erle/115570/402-Engineering\_TransSystems/MOT/Sheets/115570\_MP002.dgn

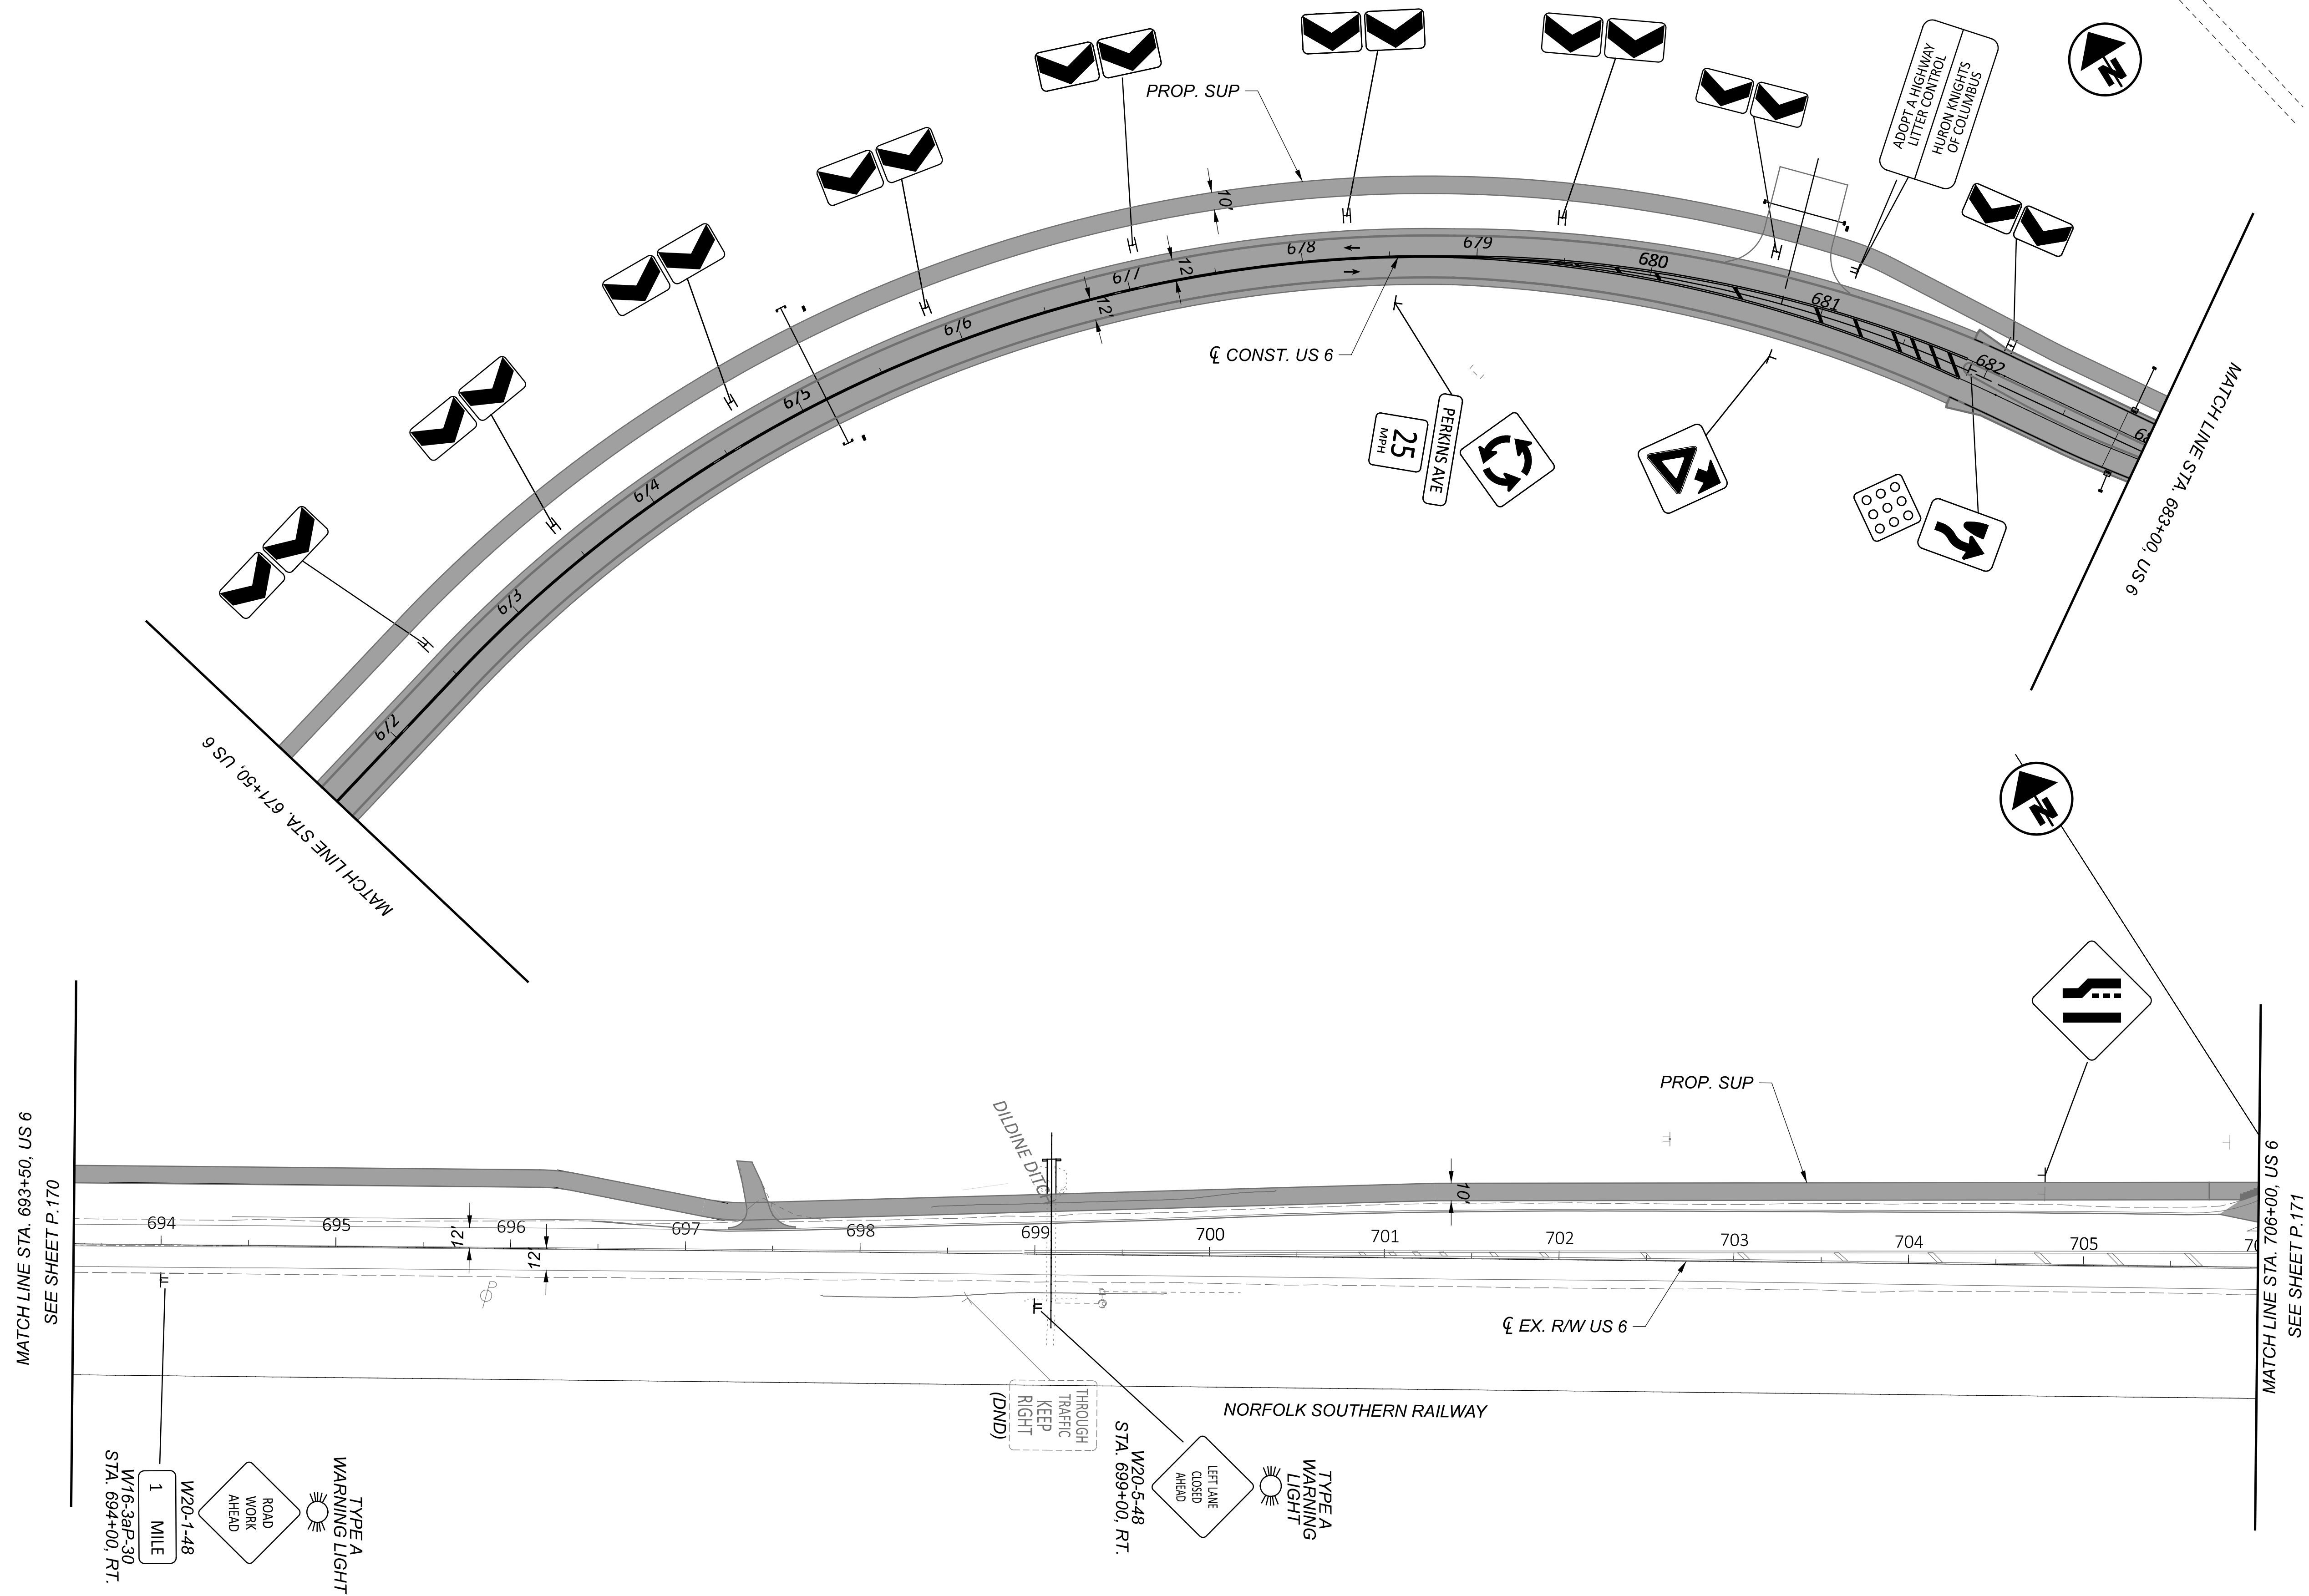

DESIGN AGENCY  
**TRANSYSTEMS**  
 400 W. NANTUCKET BLVD., STE 225  
 COLUMBUS, OHIO 43215


DESIGNER  
**SSA**

REVIEWER  
**SS 02/28/24**


PROJECT ID  
**116570**

SHEET TOTAL  
**P.173 | 782**

MAINTENANCE OF TRAFFIC - PHASE 2  
US 6 - STA. 671+50.00 TO STA. 706+00.00

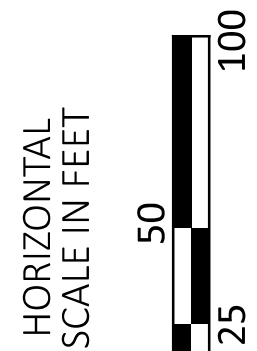




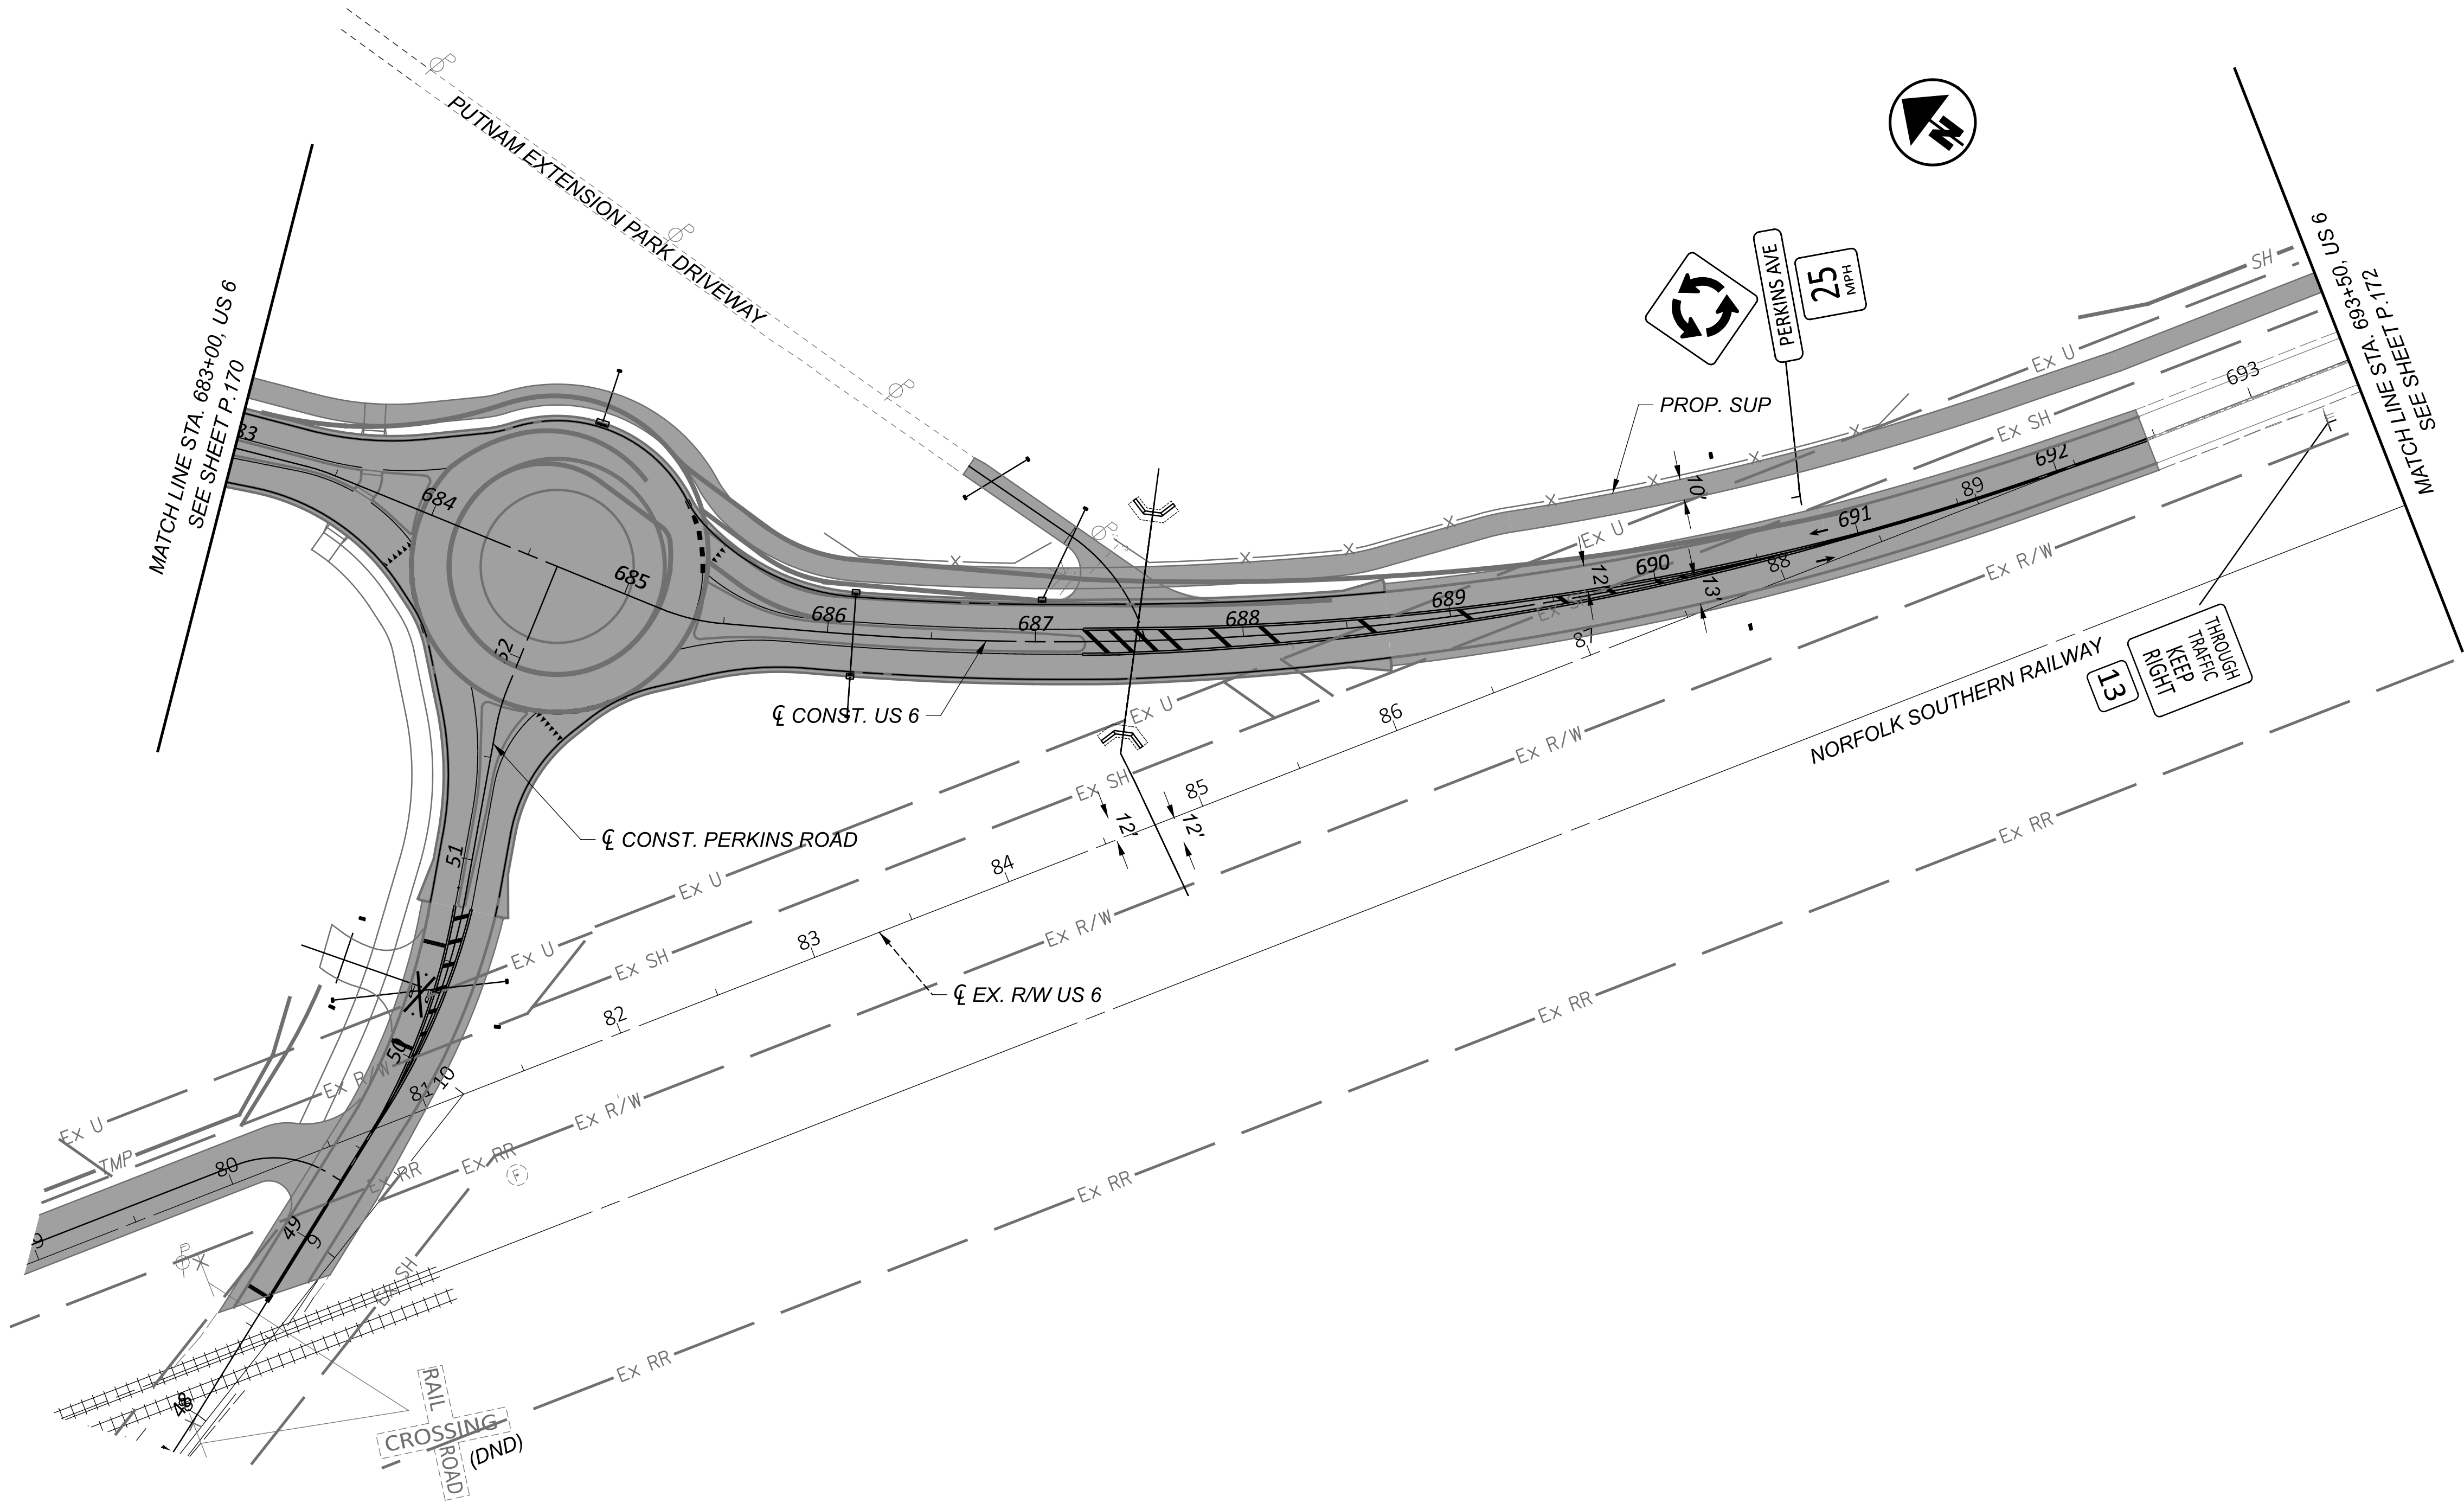

NOTES:  
1. FOR MOT LEGEND, SEE SHEET P.067.

|                                                                          |          |
|--------------------------------------------------------------------------|----------|
| DESIGN AGENCY                                                            |          |
| TRANSYSTEMS<br>400 W. WATSONWIDE BLVD., STE. 225<br>COLUMBUS, OHIO 43215 |          |
| DESIGNER                                                                 | SSA      |
| REVIEWER                                                                 | SS       |
| PROJECT ID                                                               | 02/28/24 |
|                                                                          | 116570   |
| SHEET                                                                    | TOTAL    |
| P.174                                                                    | 782      |


MAINTENANCE OF TRAFFIC - PHASE 2  
US 6 - STA. 683+00.00 TO STA. 693+50.00

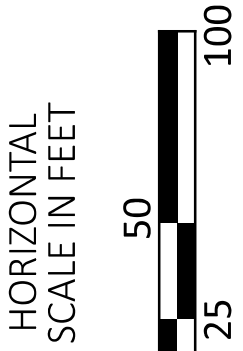




ERI-US 0006-CONNECTIVITY CORRIDOR

MODEL: CLP\_SUP\_1 - Plan 12-13 [Sheet] PAPER SIZE: 34x22 (in.) DATE: 6/12/2025 TIME: 2:27:13 PM USER: adlyan  
 pw://hohidodw-pw.bentley.com:ohiodot-pw-02/Documents/01 Active Projects/District 03/Erie/115670402-Engineering\_TransSystems\MOT\Sheets\115670\_MP002.dgn

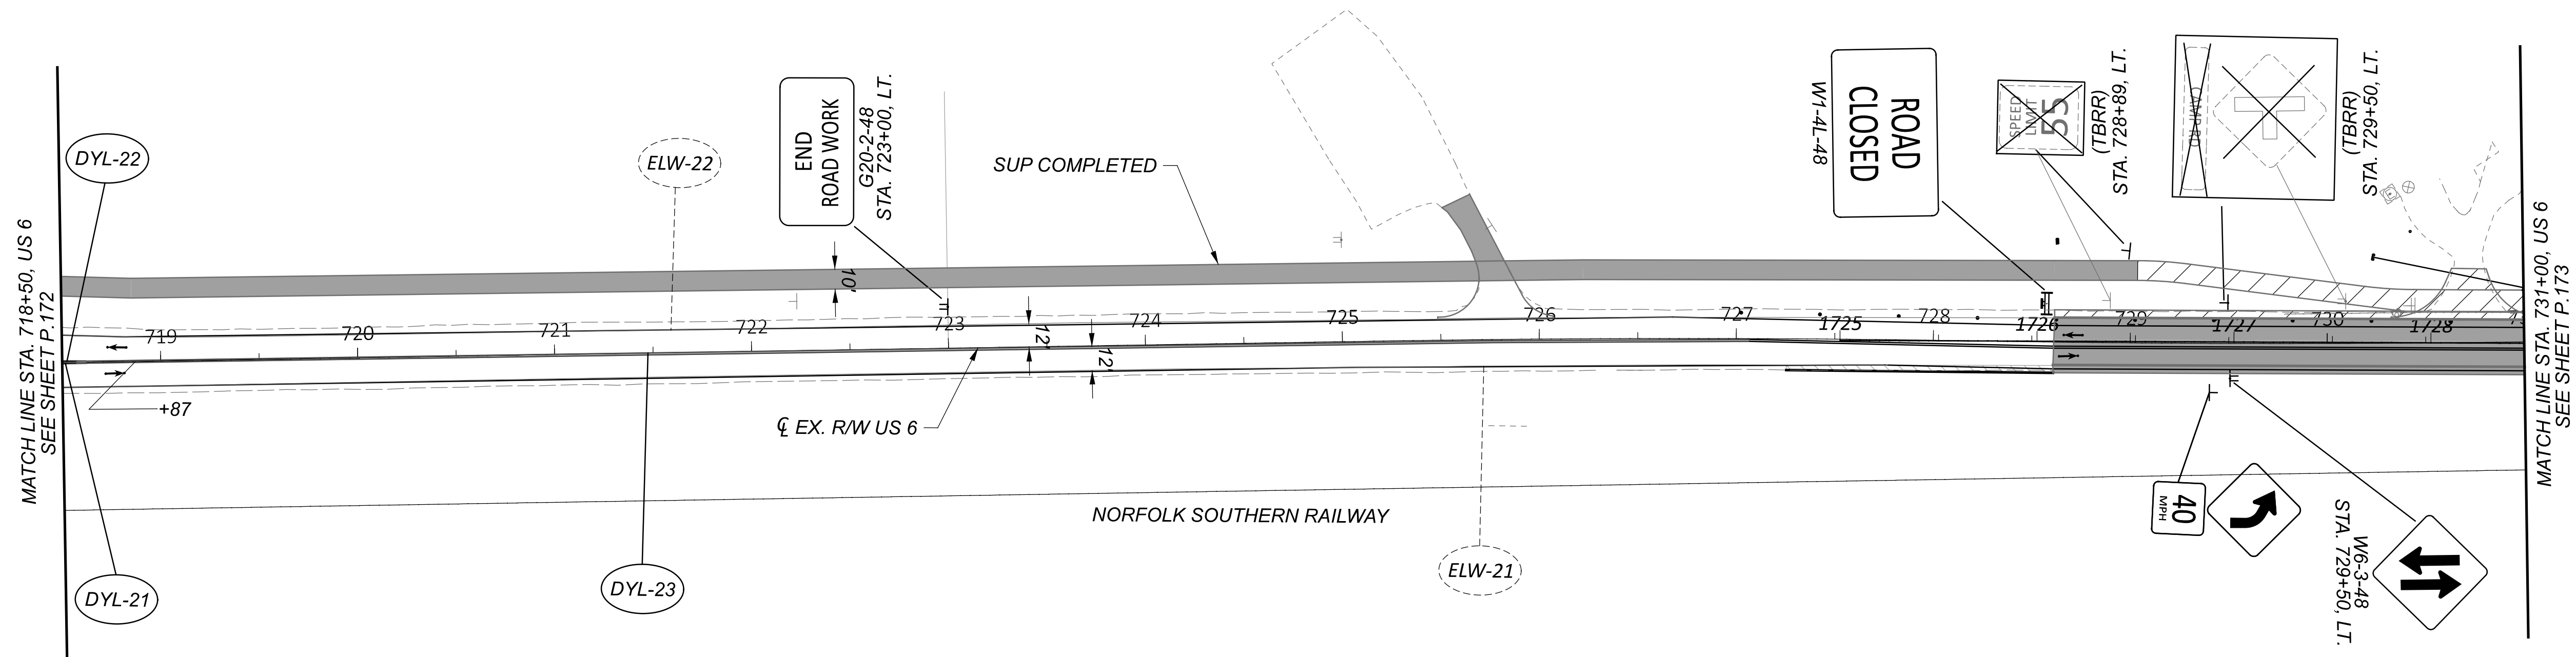


NOTES:

1. FOR MOT LEGEND, SEE SHEET P.067.

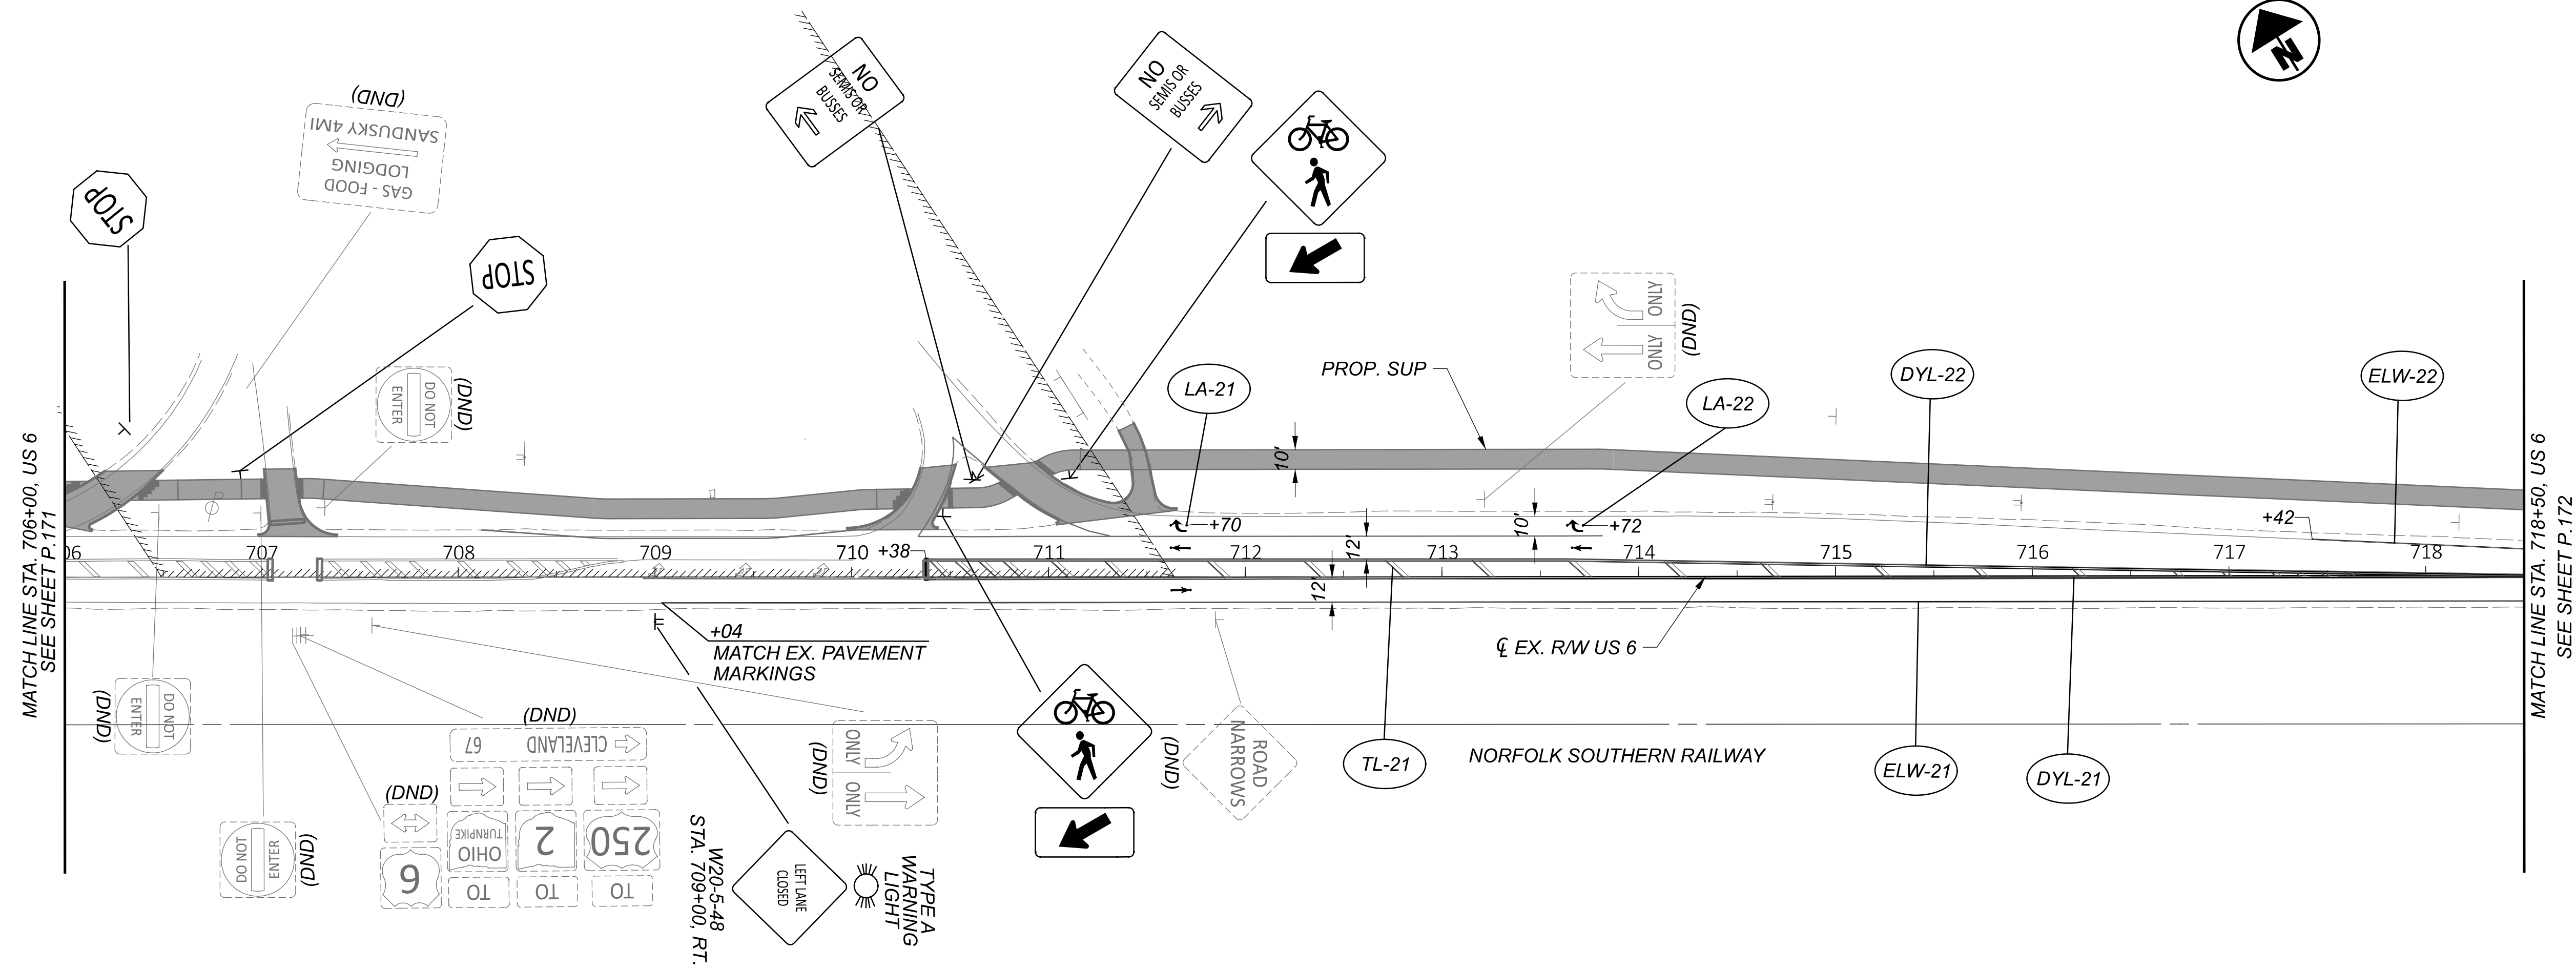


|                    |                                                          |
|--------------------|----------------------------------------------------------|
| DESIGN AGENCY      |                                                          |
| <b>TRANSYSTEMS</b> | 400 W. NATIONWIDE BLVD., STE 225<br>COLUMBUS, OHIO 43215 |
| DESIGNER           |                                                          |
| SSA                |                                                          |
| REVIEWER           |                                                          |
| SS                 | 02/28/24                                                 |
| PROJECT ID         |                                                          |
| 116570             |                                                          |
| SHEET              | TOTAL                                                    |
| P.175              | 782                                                      |


MAINTENANCE OF TRAFFIC - PHASE 2  
STA. 1108+25.00 TO 1132+00.00

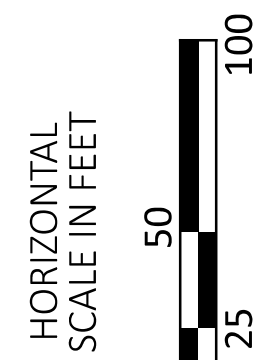



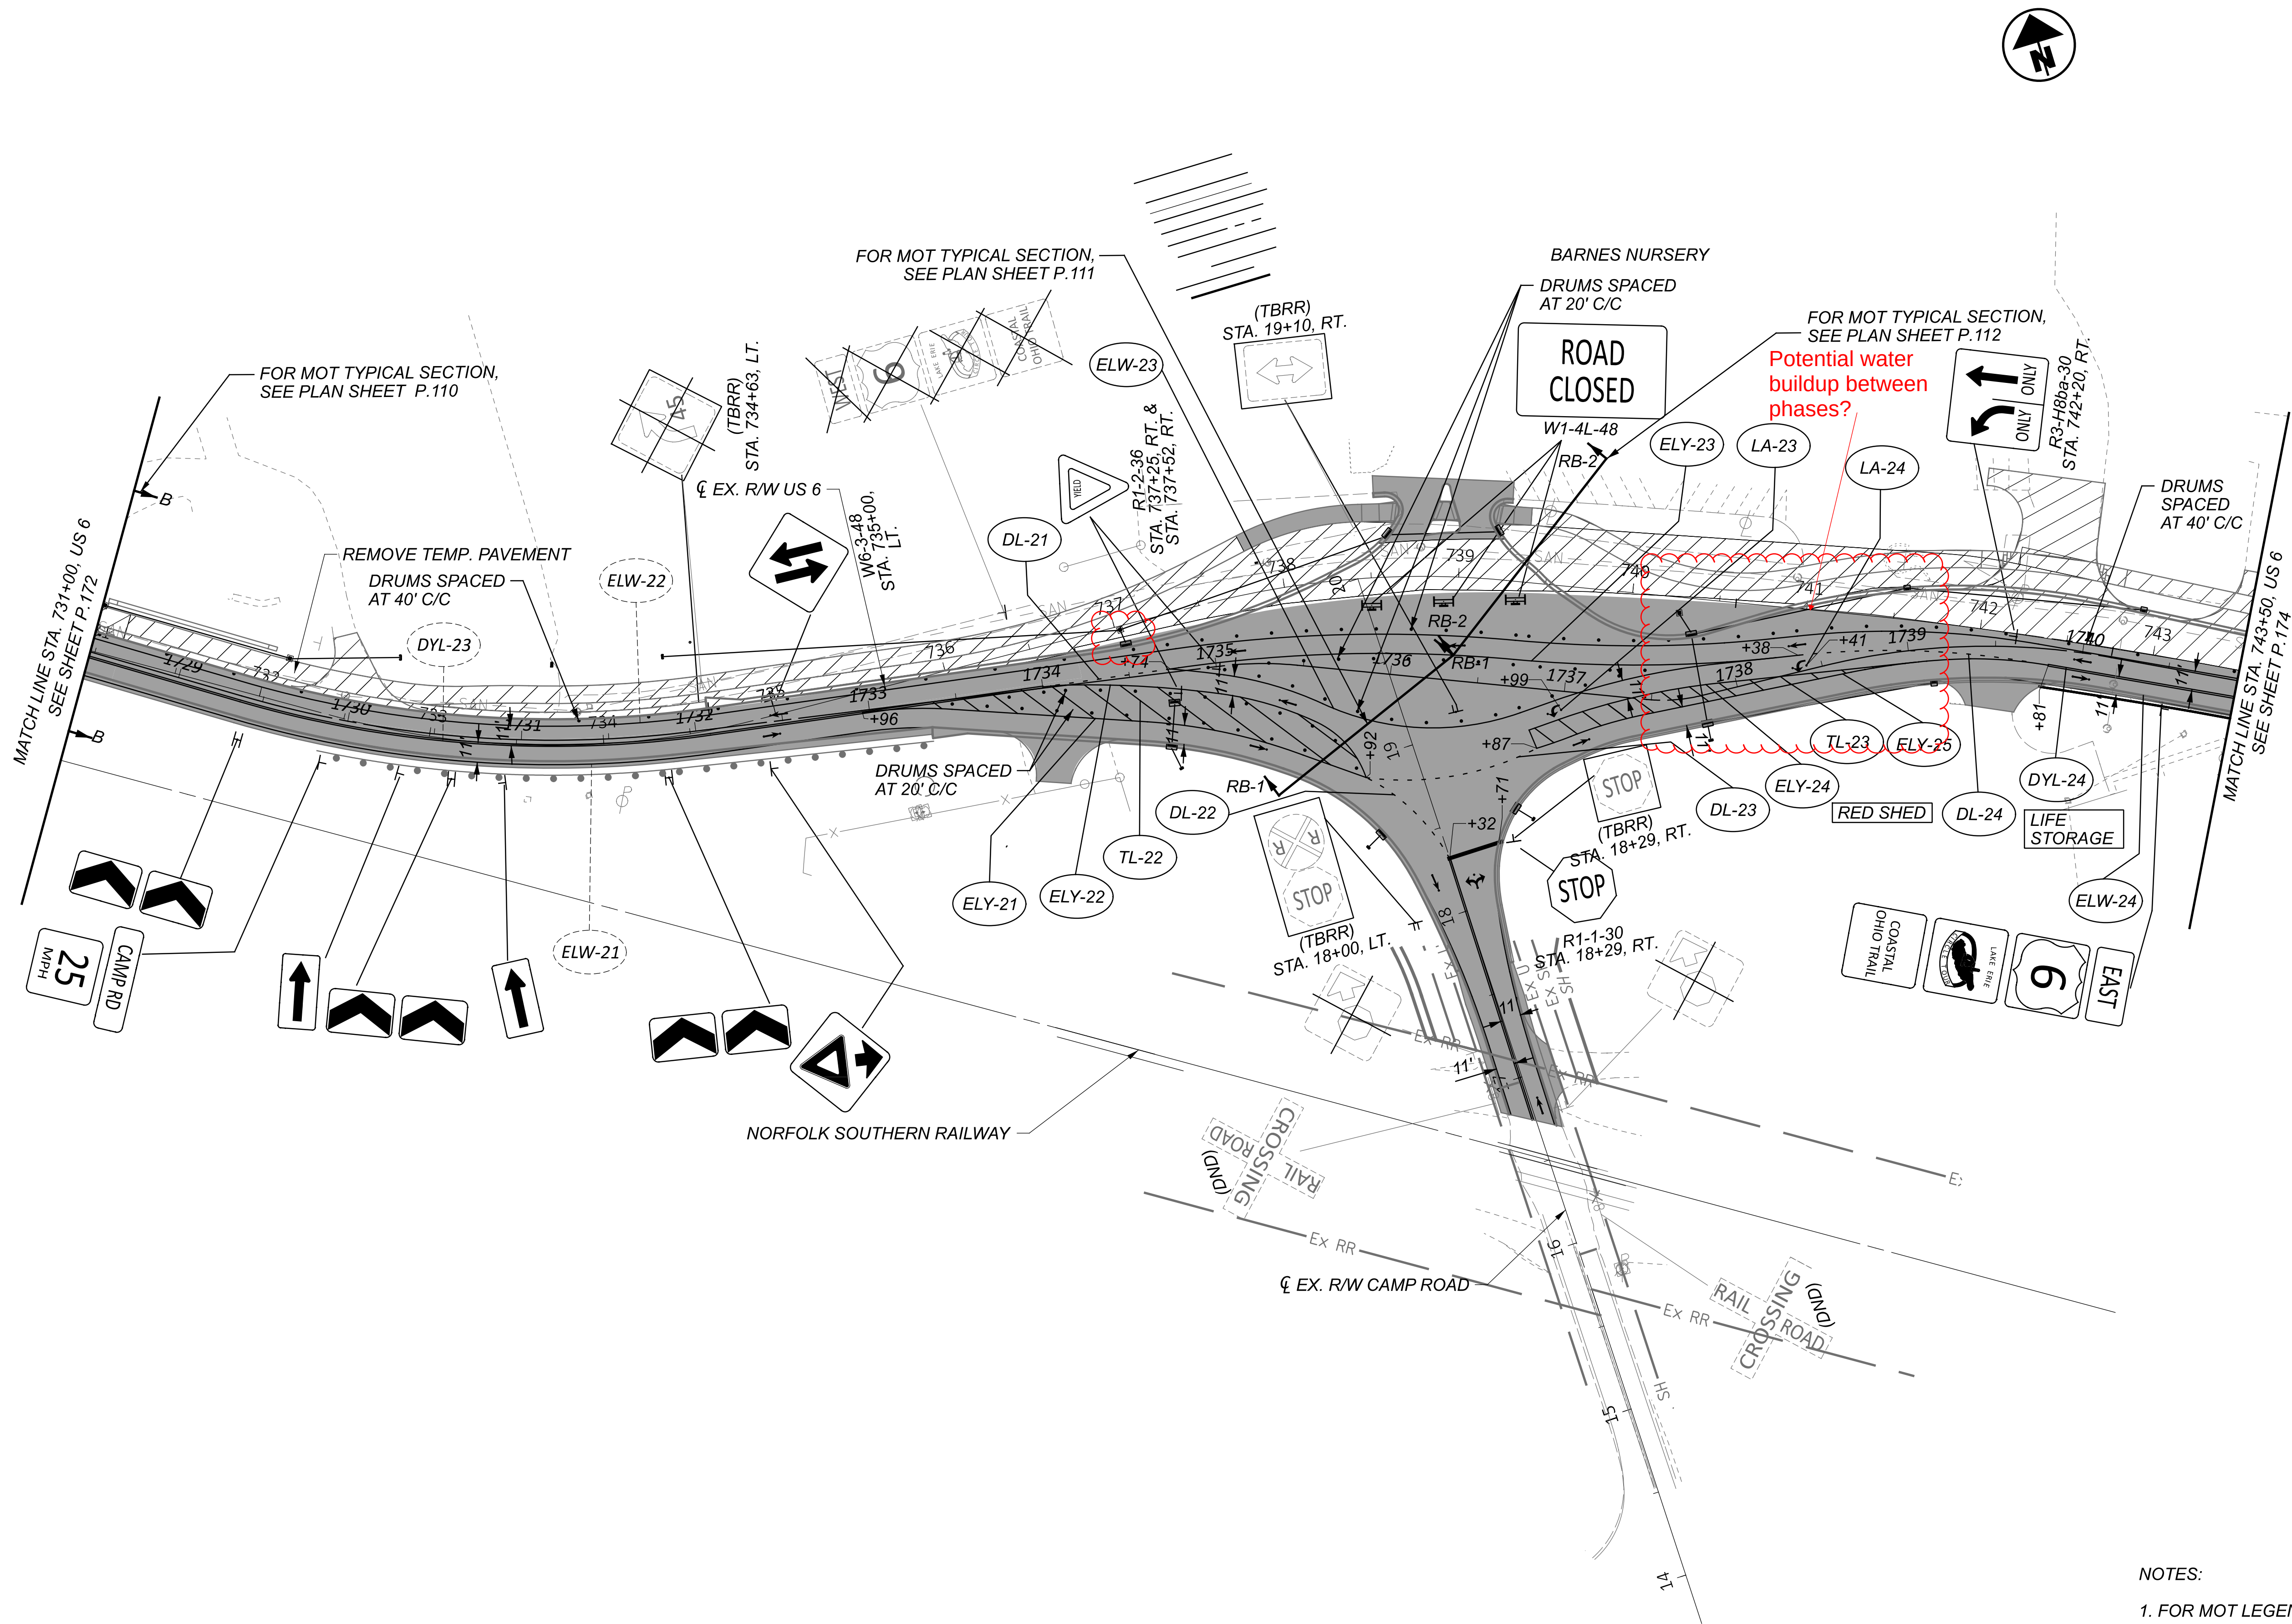

NOTES:  
1. FOR MOT LEGEND, SEE SHEET P.067.

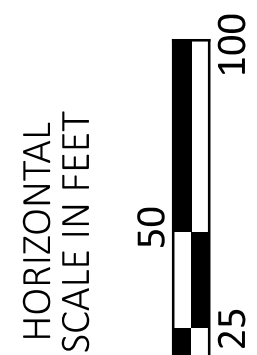

MAINTENANCE OF TRAFFIC - PHASE 2  
US 6 - STA. 731+00.00 TO STA. 743+50.00


TRANSYSTEMS  
400 W. WATSONVILLE BLVD., STE. 225  
COLUMBUS, OHIO 43215

|            |             |
|------------|-------------|
| DESIGNER   | SSA         |
| REVIEWER   | SS 02/28/24 |
| PROJECT ID | 116570      |
| SHEET      | P.176       |
| TOTAL      | 782         |



ERI-US 0006-CONNECTIVITY CORRIDOR


MODEL: CLP\_SUP 1 - Plan 15-16 [Sheet] PAPER SIZE: 34x22 (in.) DATE: 6/12/2025 TIME: 2:27:17 PM USER: adlayton  
pw:\ohiodot-pw.bentley.com\ohiodot-pw-02\Documents\01 Active Projects\District 03\Erie\116570\402-Engineering\_Transystems\MOT\Sheets\116570\_MP002.dgn

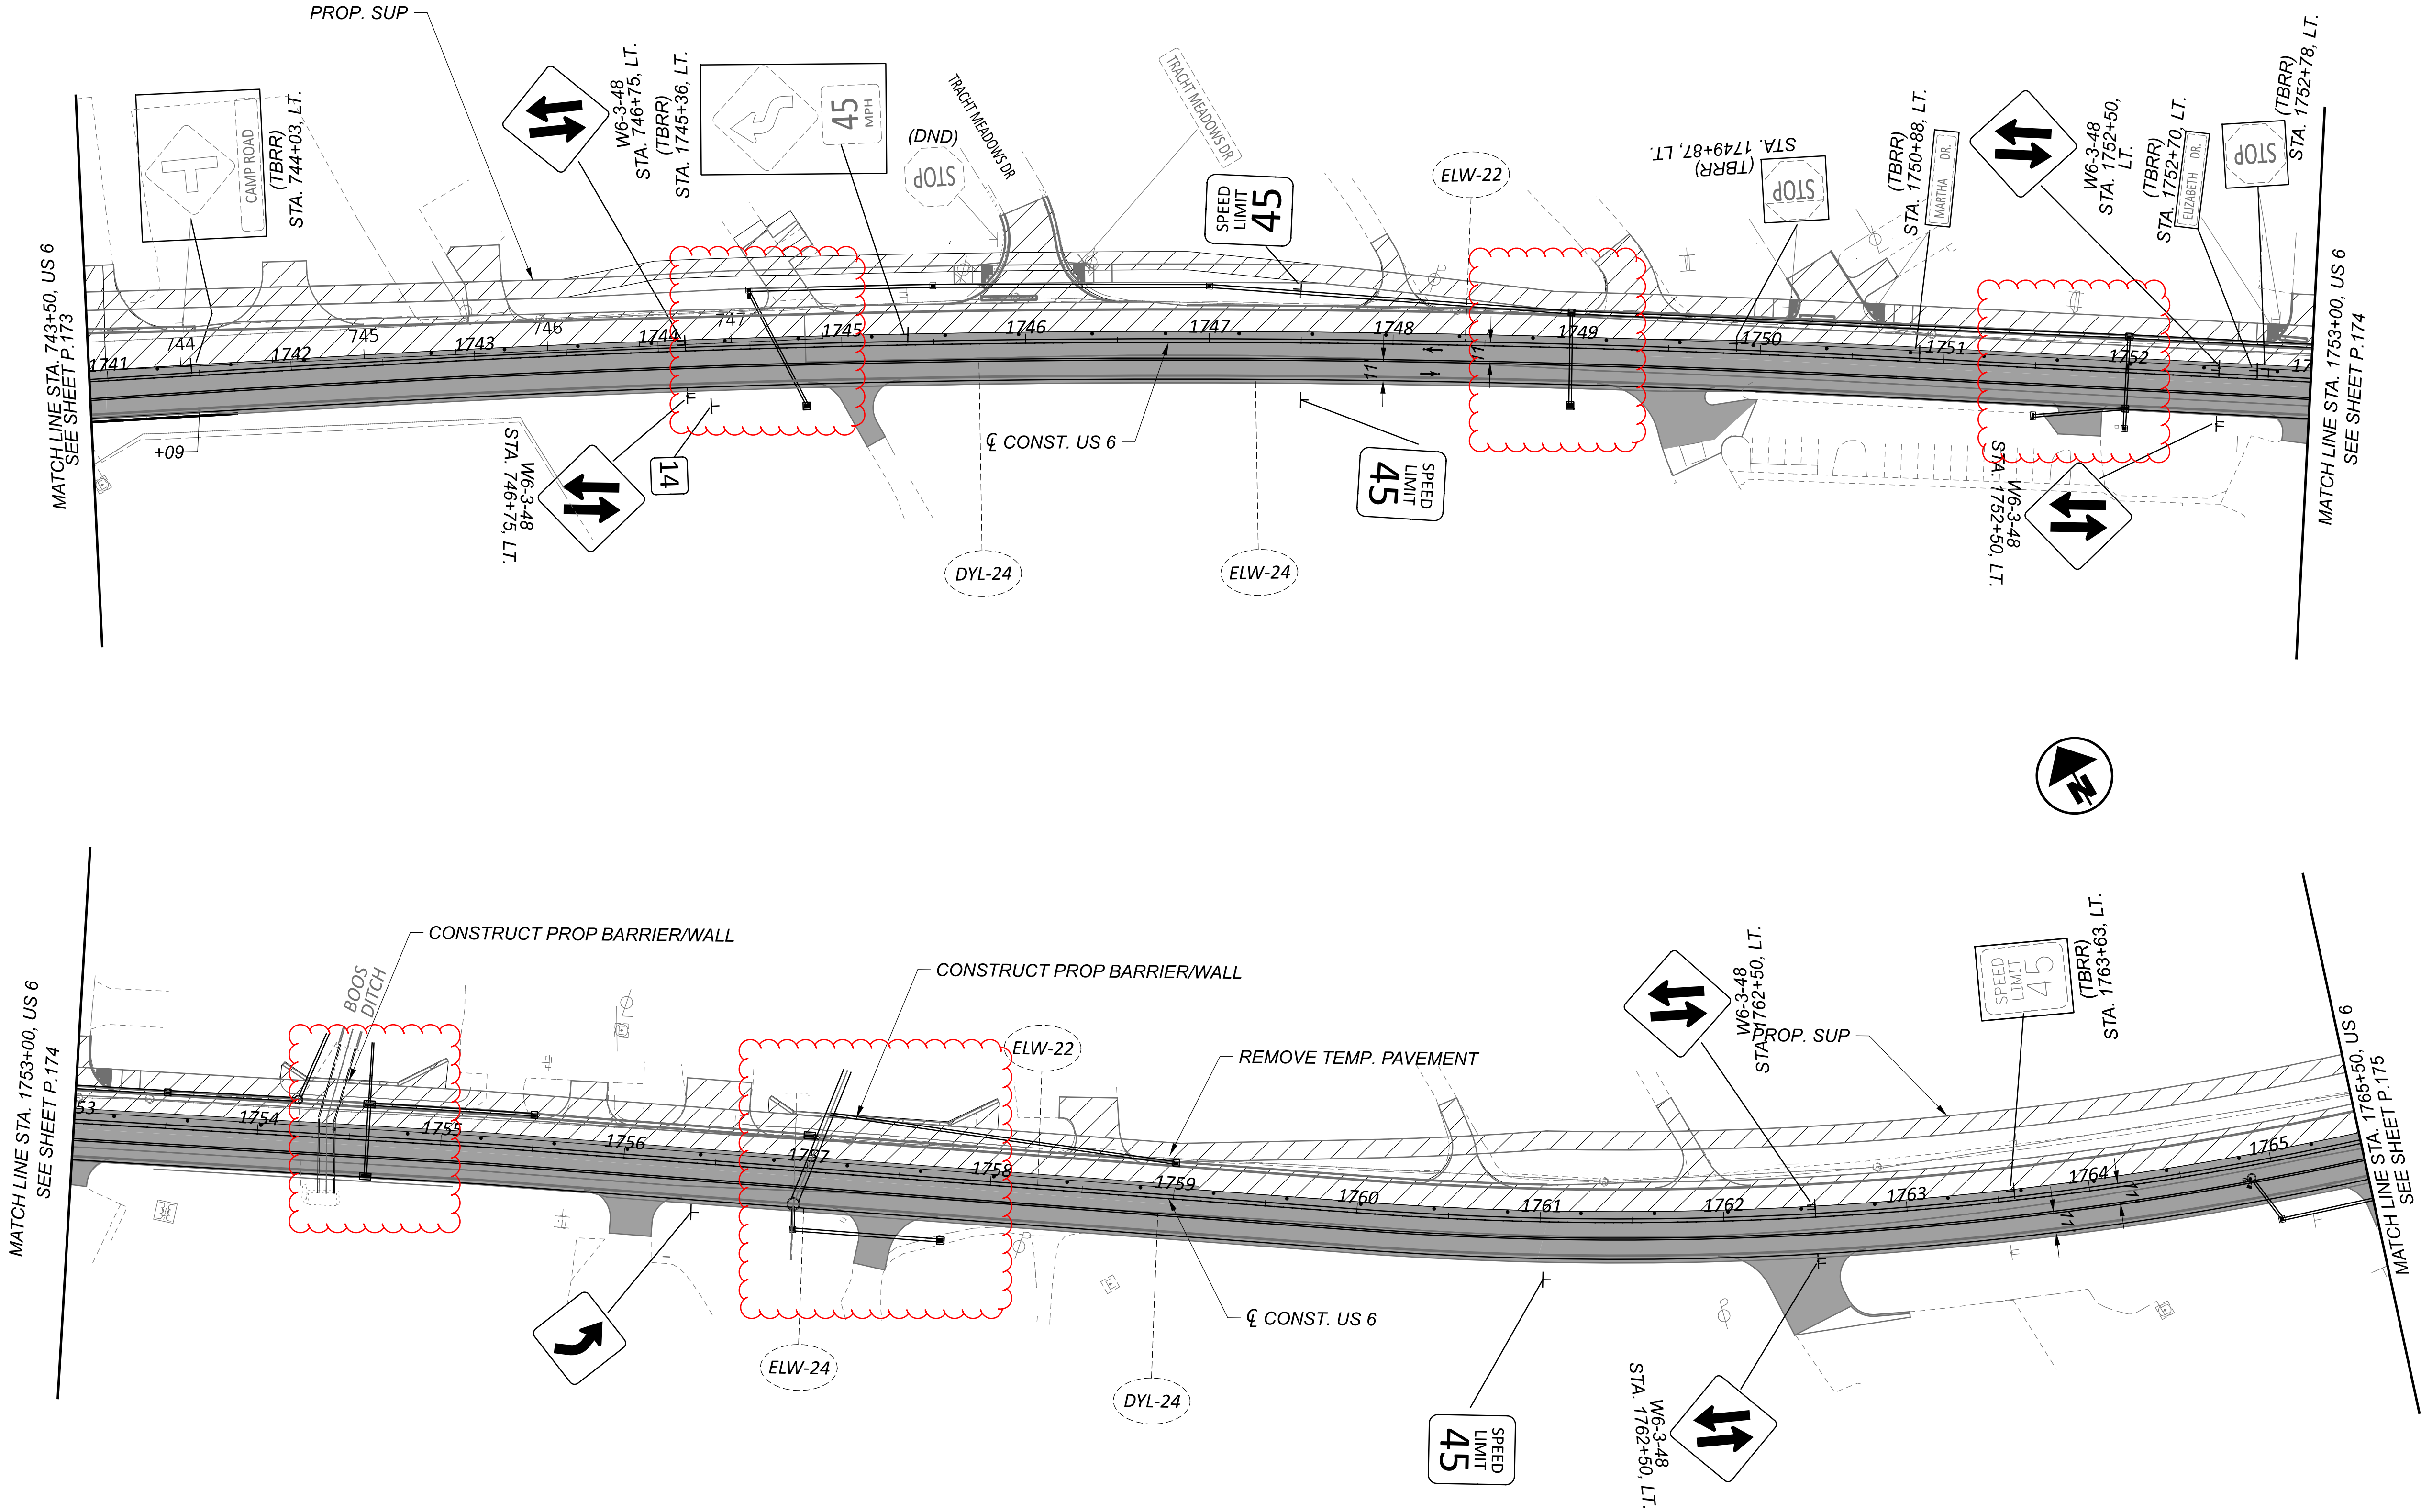

NOTES:  
1. FOR MOT LEGEND, SEE SHEET P.067.

|               |             |
|---------------|-------------|
| DESIGN AGENCY | TRANSYSTEMS |
| DESIGNER      | SSA         |
| REVIEWER      | SS          |
| PROJECT ID    | 116570      |
| SHEET         | P.177       |
| TOTAL         | 782         |


MAINTENANCE OF TRAFFIC - PHASE 2  
US 6 - EX. US 6 STA. 743+50.00 TO CONST. US 6 STA. 1765+50.00

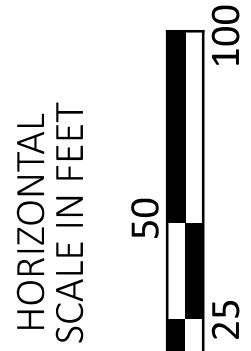



ERI-US 0006-CONNECTIVITY CORRIDOR


MODEL: CLP\_SUP\_1 - Plan 17-18 [Sheet] PAPER SIZE: 34x22 (in.) DATE: 6/12/2025 TIME: 2:27:19 PM USER: adlayton  
pw:\ohiodot-pw.bentley.com\ohiodot-pw-02\Documents\01 Active Projects\District 03\Erie\116570\402-Engineering\_TransSystems\MOT\Sheets\116570\_MP002.dgn

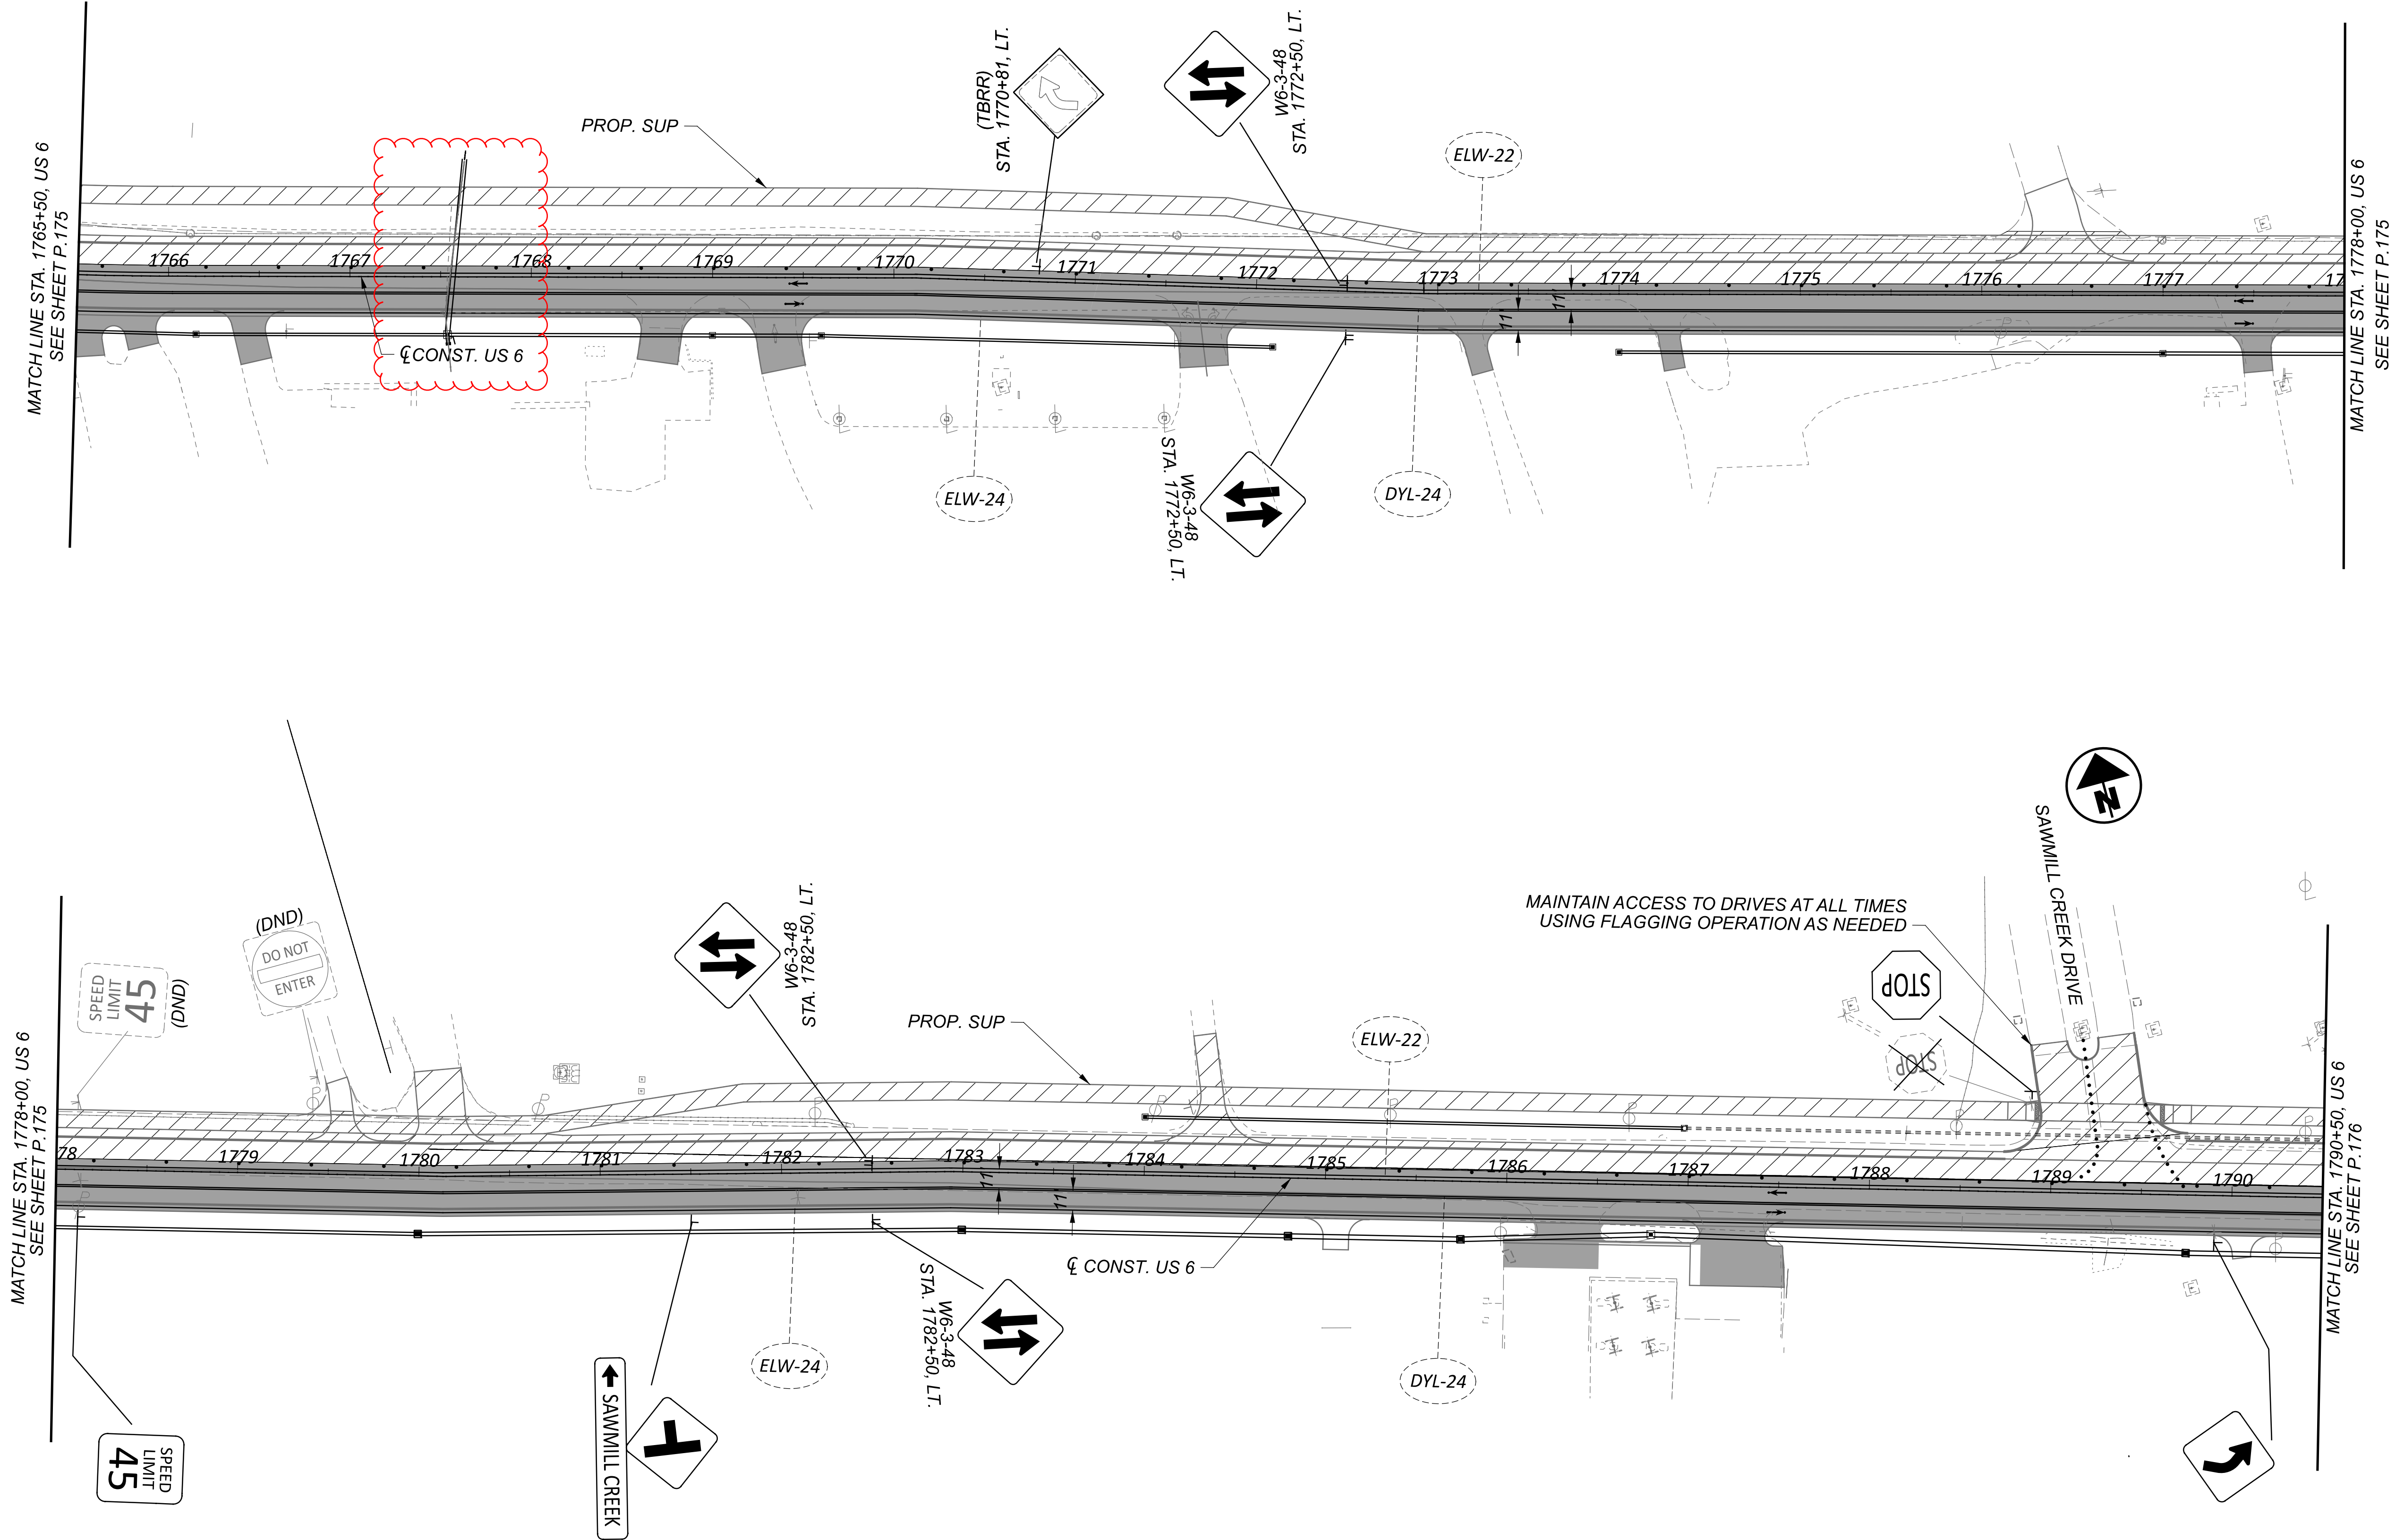


NOTES:  
1. FOR MOT LEGEND, SEE SHEET P.067.

|                                                                          |              |
|--------------------------------------------------------------------------|--------------|
| DESIGN AGENCY                                                            |              |
| TRANSYSTEMS<br>400 W. WATSONWIDE BLVD., STE. 226<br>COLUMBUS, OHIO 43215 |              |
| DESIGNER                                                                 | SSA          |
| REVIEWER                                                                 | SS           |
| PROJECT ID                                                               | 02/28/24     |
| SHEET                                                                    | 116570       |
| P.178                                                                    | TOTAL<br>782 |

MAINTENANCE OF TRAFFIC - PHASE 2  
US 6 - STA. 1765+50.00 TO STA. 1790+50.00

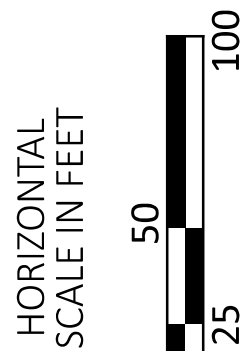




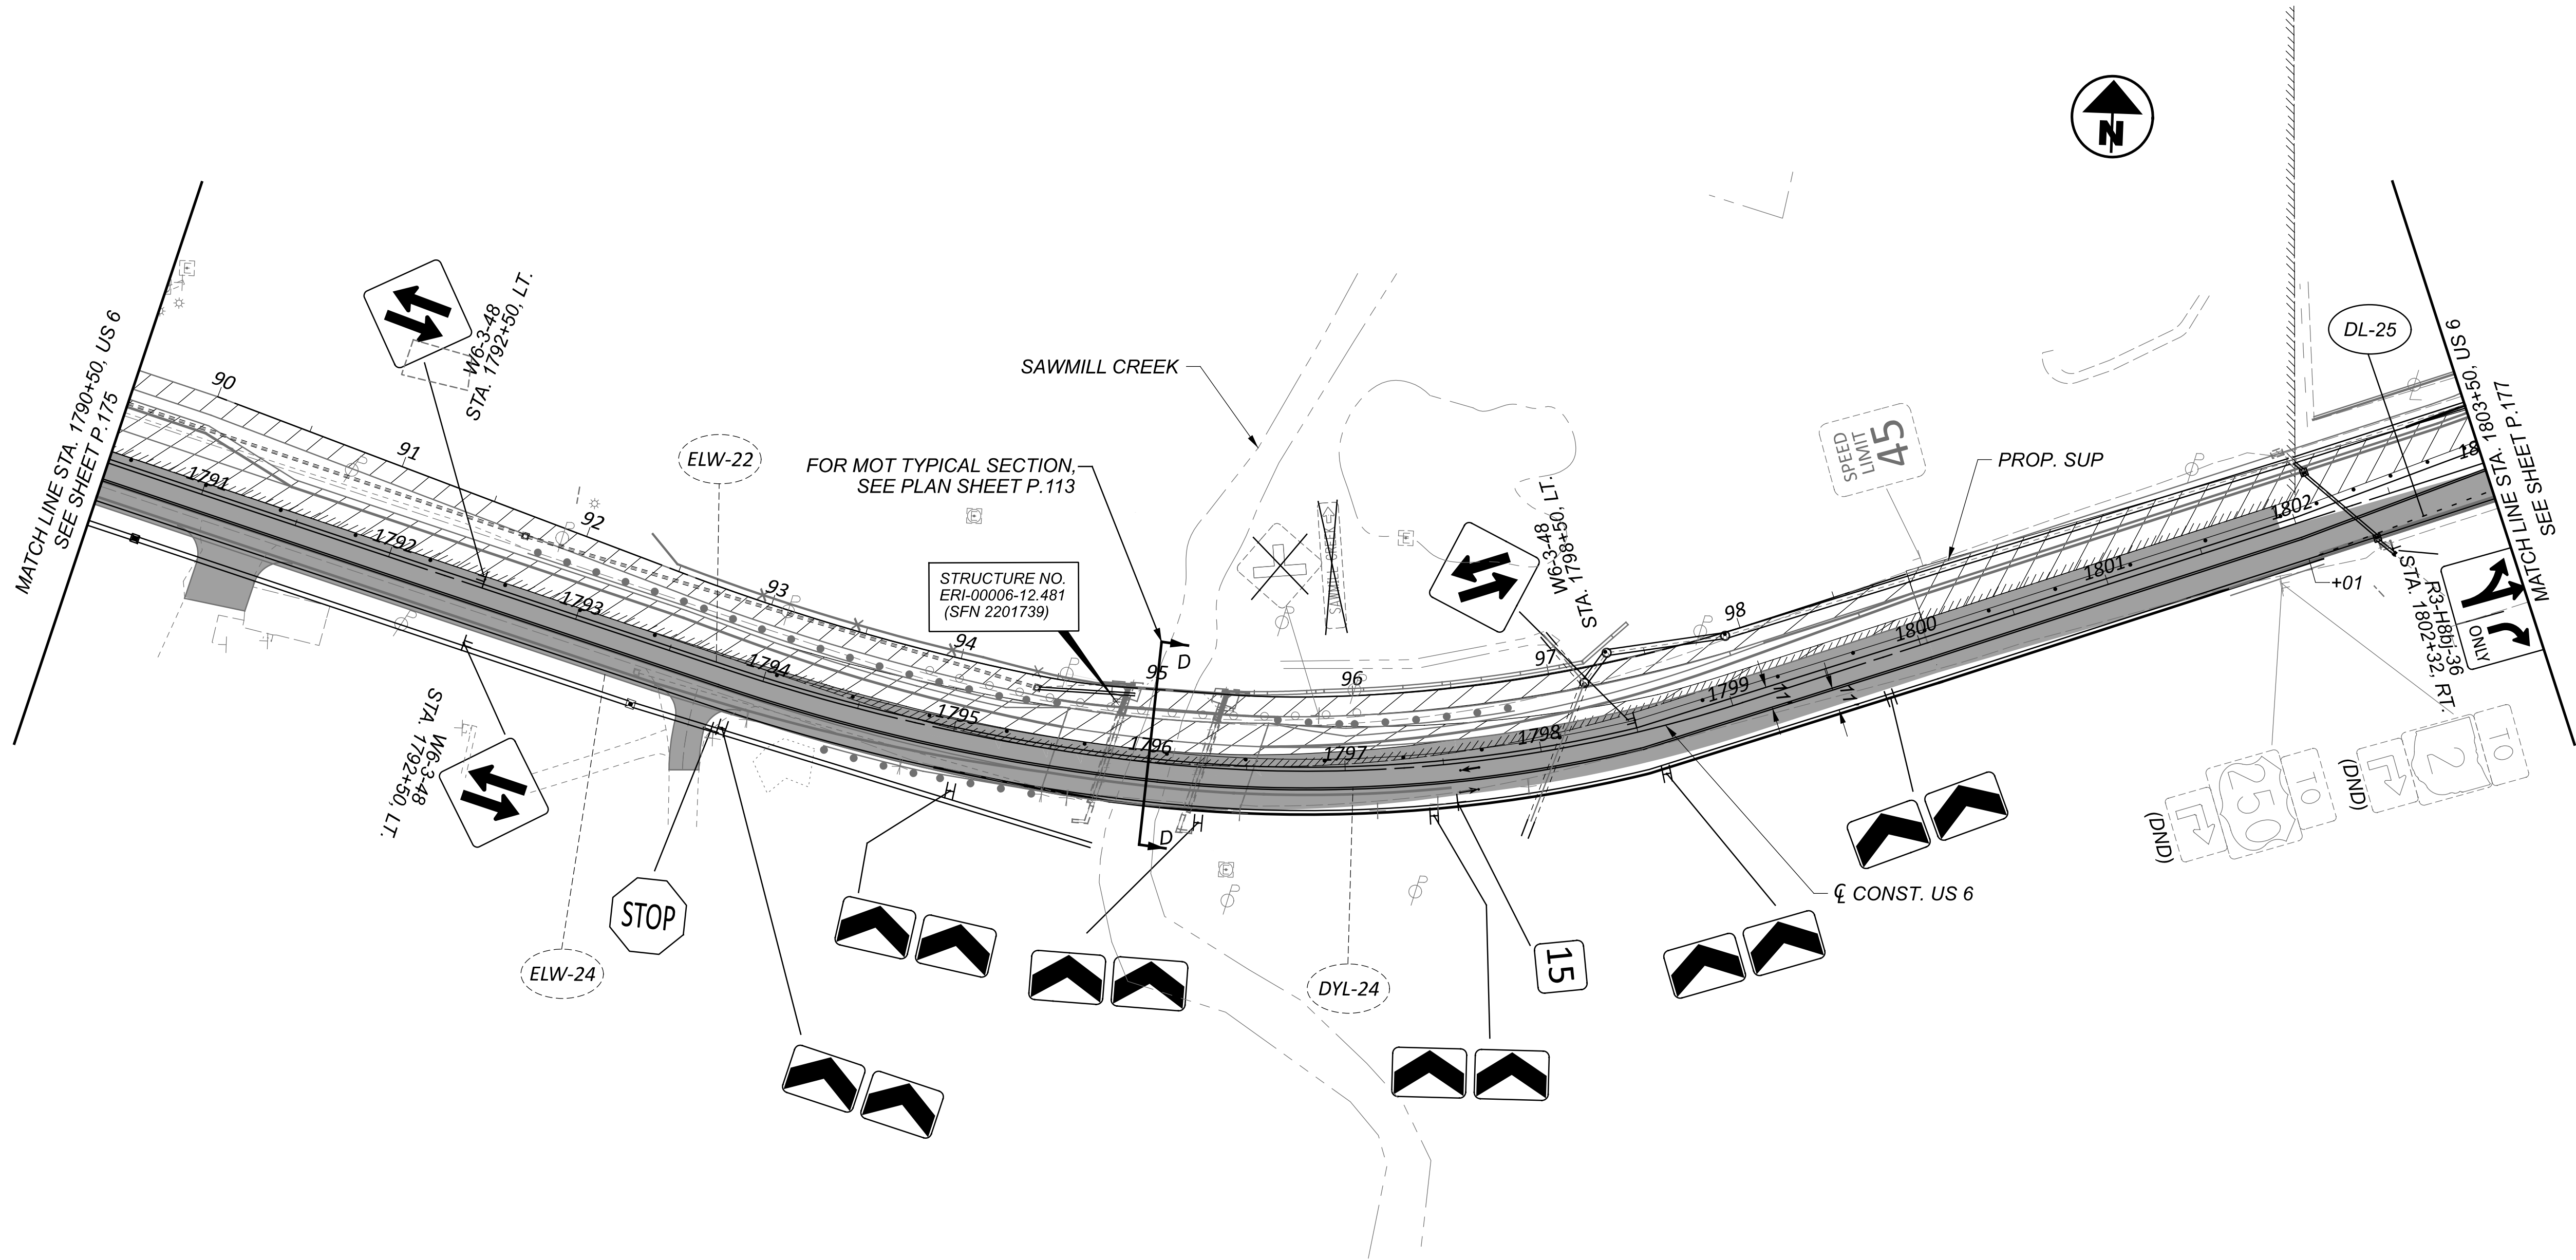

NOTES:  
1. FOR MOT LEGEND, SEE SHEET P.067.

|                                                                          |              |
|--------------------------------------------------------------------------|--------------|
| DESIGN AGENCY                                                            |              |
| TRANSYSTEMS<br>400 W. WATSONWIDE BLVD., STE. 225<br>COLUMBUS, OHIO 43215 |              |
| DESIGNER                                                                 | SSA          |
| REVIEWER                                                                 | SS           |
| PROJECT ID                                                               | 02/28/24     |
| SHEET                                                                    | 116570       |
| P.179                                                                    | TOTAL<br>782 |


MAINTENANCE OF TRAFFIC - PHASE 2  
US - 6 STA. 1790+50.00 TO STA. 1803+00.00

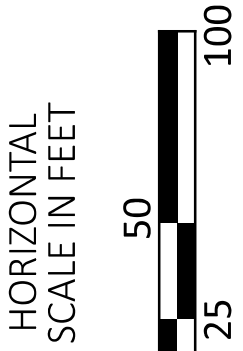



**ERI-US 0006-CONNECTIVITY CORRIDOR**


MODEL: CLP\_SUP\_2 - Plan 20 [Sheet] PAPERSIZE: 34x22 (in.) DATE: 6/12/2025 TIME: 2:27:22 PM USER: adlayton  
 pw://ohiodor-pw.bentley.com:ohiodor-pw-02 Documents\01 Active Projects\District 03\Ere\115670402-Engineering\_TransSystems\MOT\Sheets\115670\_MPO02.dgn

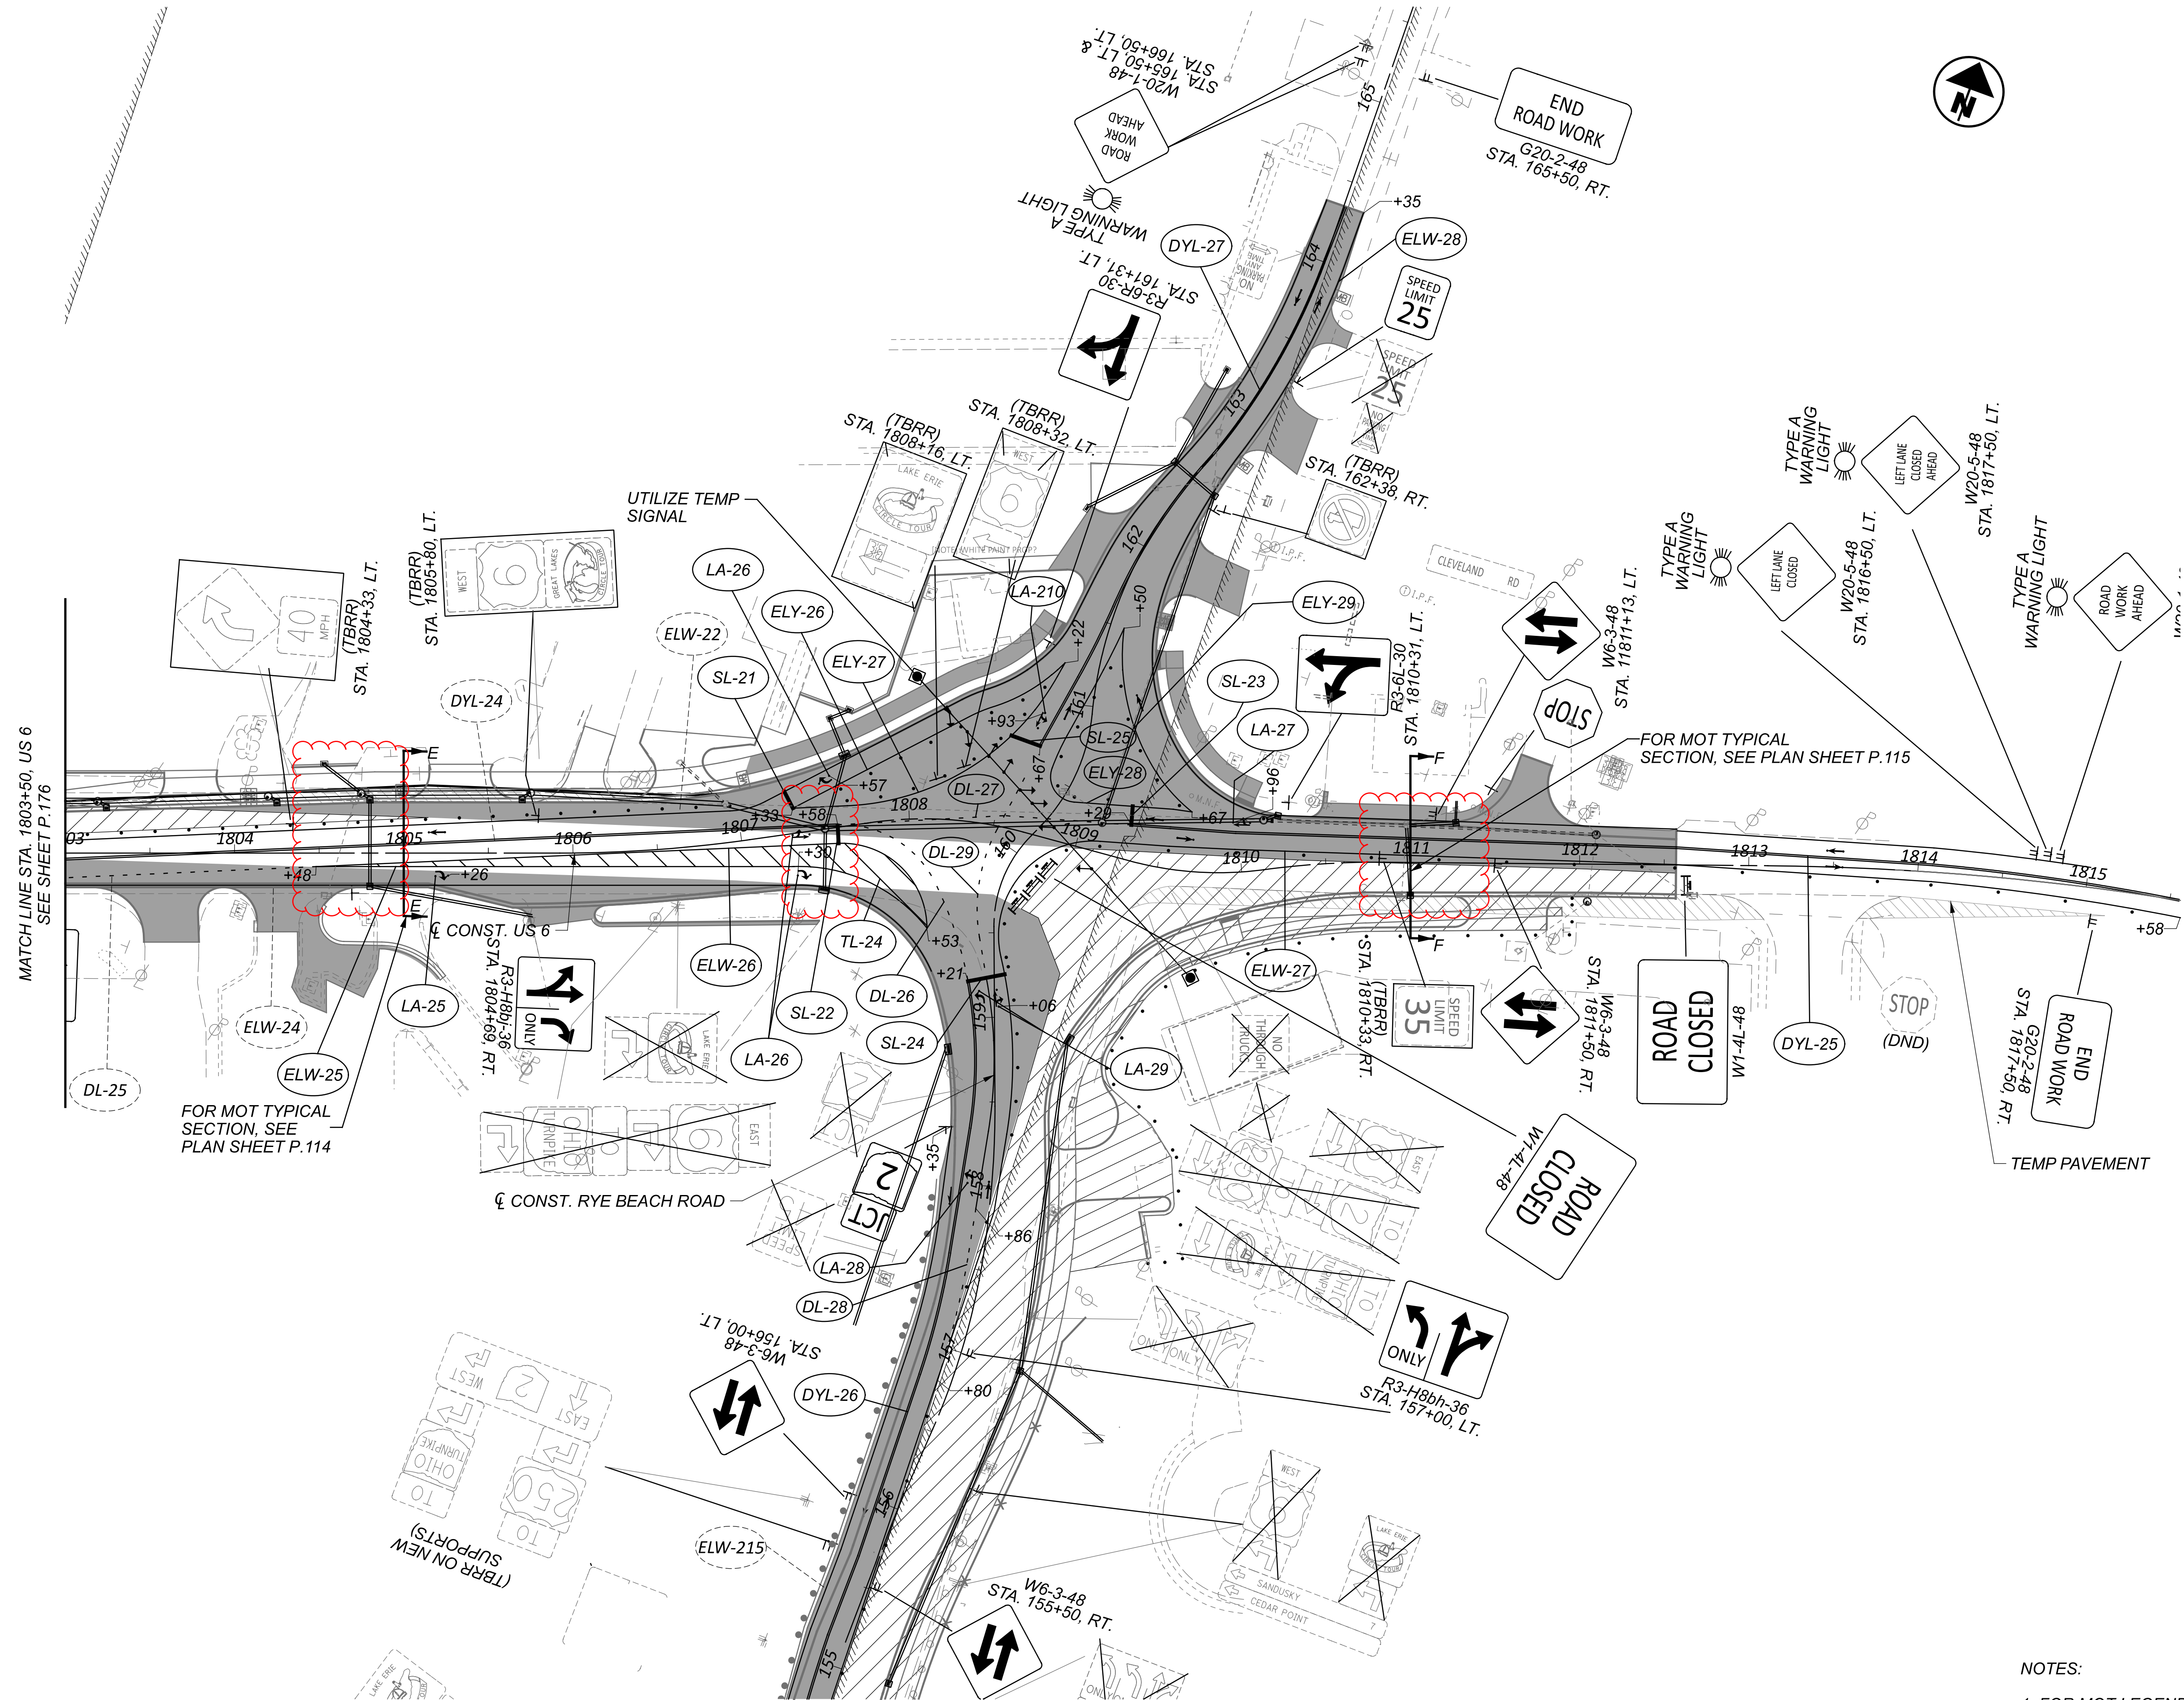

NOTES:

1. FOR MOT LEGEND, SEE SHEET P.067.

|                                  |                                       |
|----------------------------------|---------------------------------------|
| MAINTENANCE OF TRAFFIC - PHASE 2 | US 6 - STA. 1803+00.00 TO END PROJECT |
|----------------------------------|---------------------------------------|

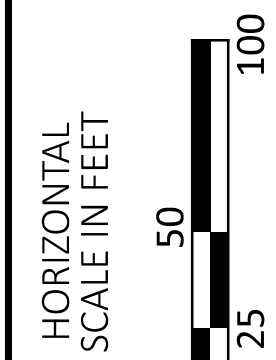


DESIGN AGENCY

**TRANSYSTEMS**


400 W. NATIONWIDE BLVD., STE 225  
COLUMBUS, OHIO 43215

|            |          |
|------------|----------|
| DESIGNER   |          |
| SSA        |          |
| REVIEWER   |          |
| SS         | 02/28/24 |
| PROJECT ID |          |
| 116570     |          |
| SHEET      | TOTAL    |
| P.180      | 782      |




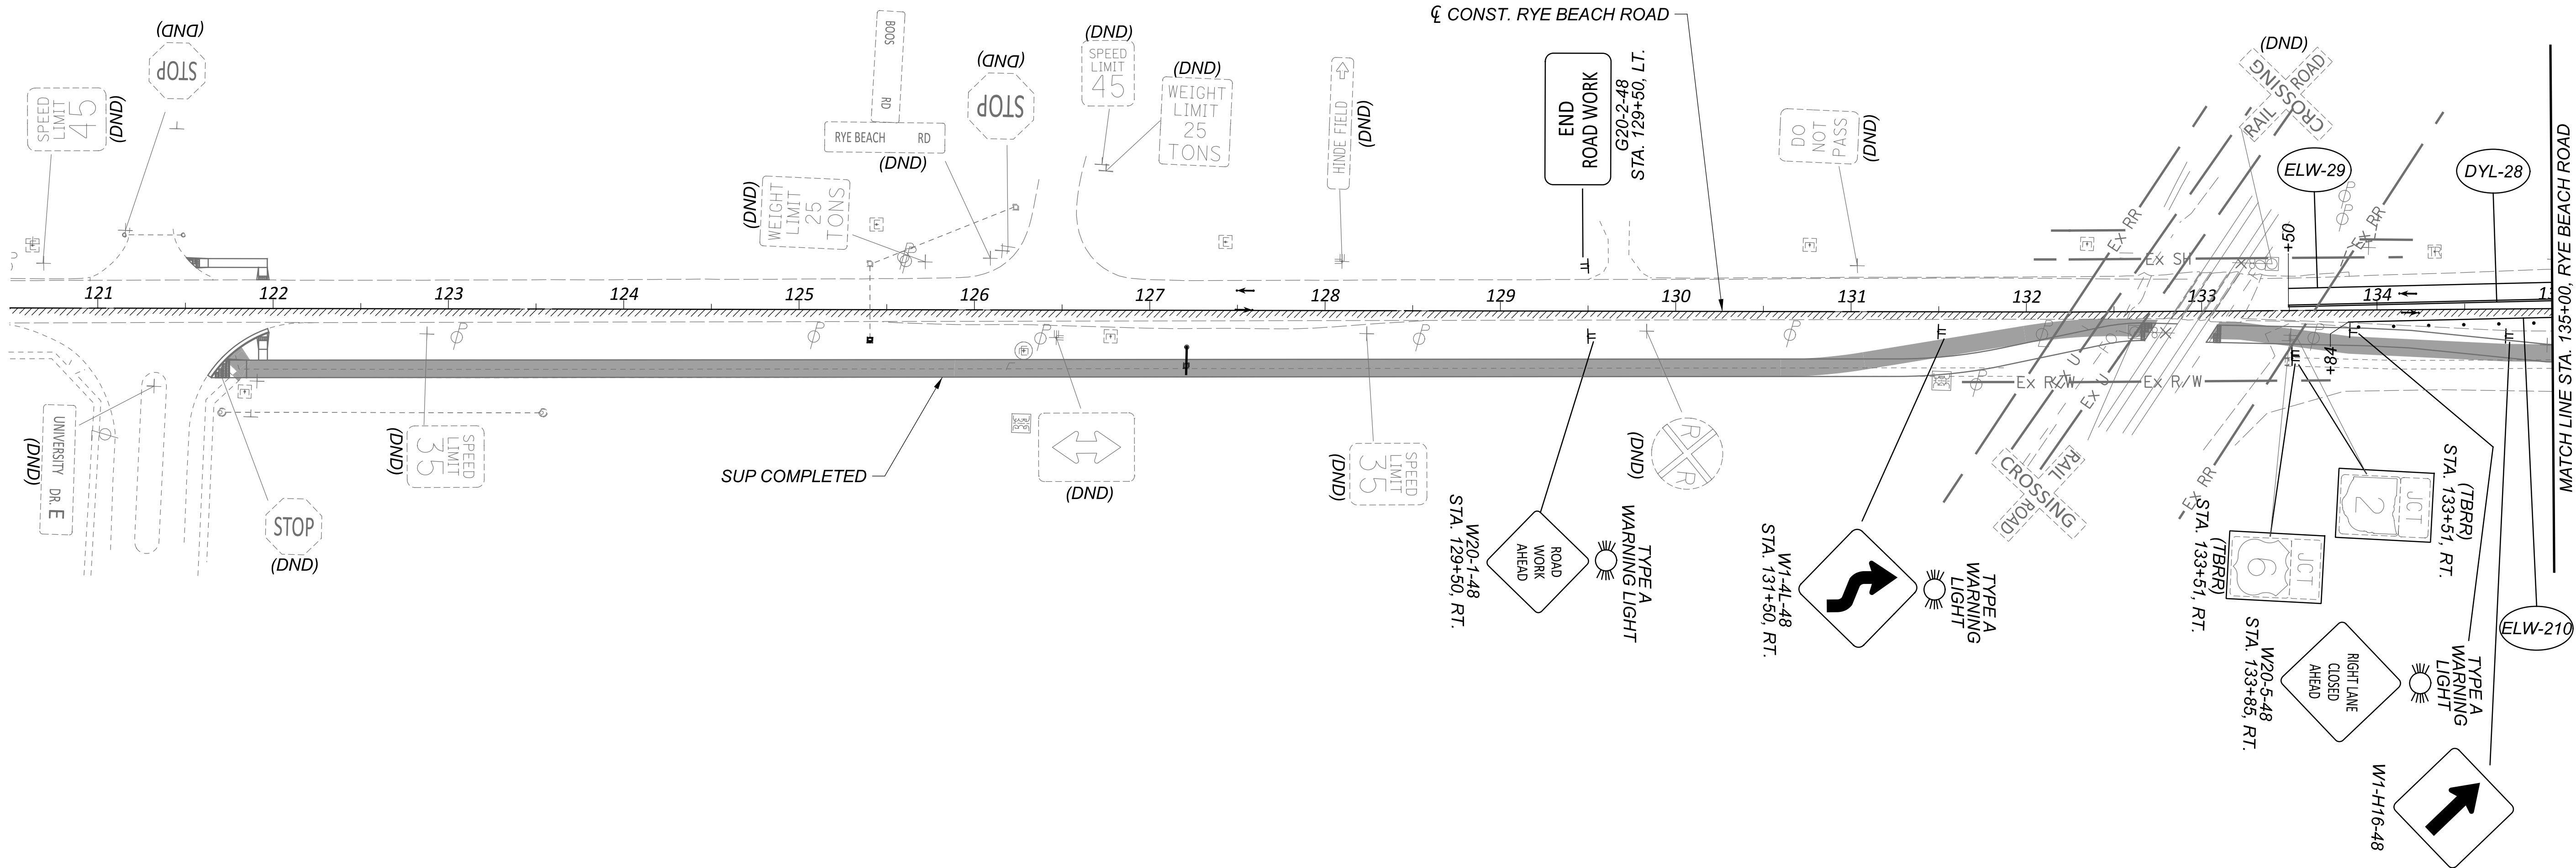

NOTES:  
1. FOR MOT LEGEND, SEE SHEET P.067.

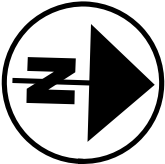


MAINTENANCE OF TRAFFIC - PHASE 2  
RYE BEACH ROAD - BEGIN PROJECT TO STA. 135+00.00

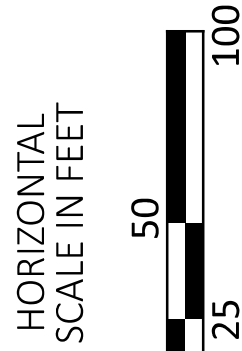


TRANSYSTEMS  
400 W. WATSONWIDE BLVD., STE. 225  
COLUMBUS, OHIO 43215

|            |             |
|------------|-------------|
| DESIGNER   | SSA         |
| REVIEWER   | SS 02/28/24 |
| PROJECT ID | 116570      |
| SHEET      | P.181       |
| TOTAL      | 782         |



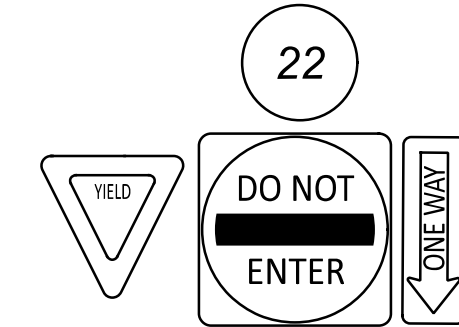




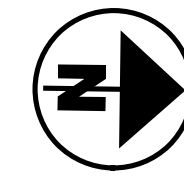


NOTES:

1. FOR MOT LEGEND, SEE SHEET P.067.



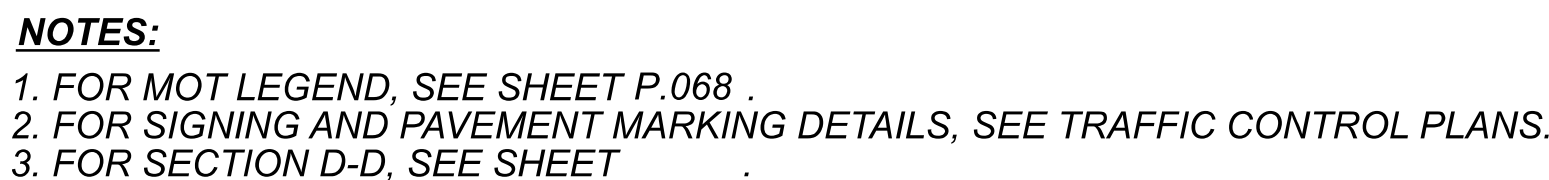



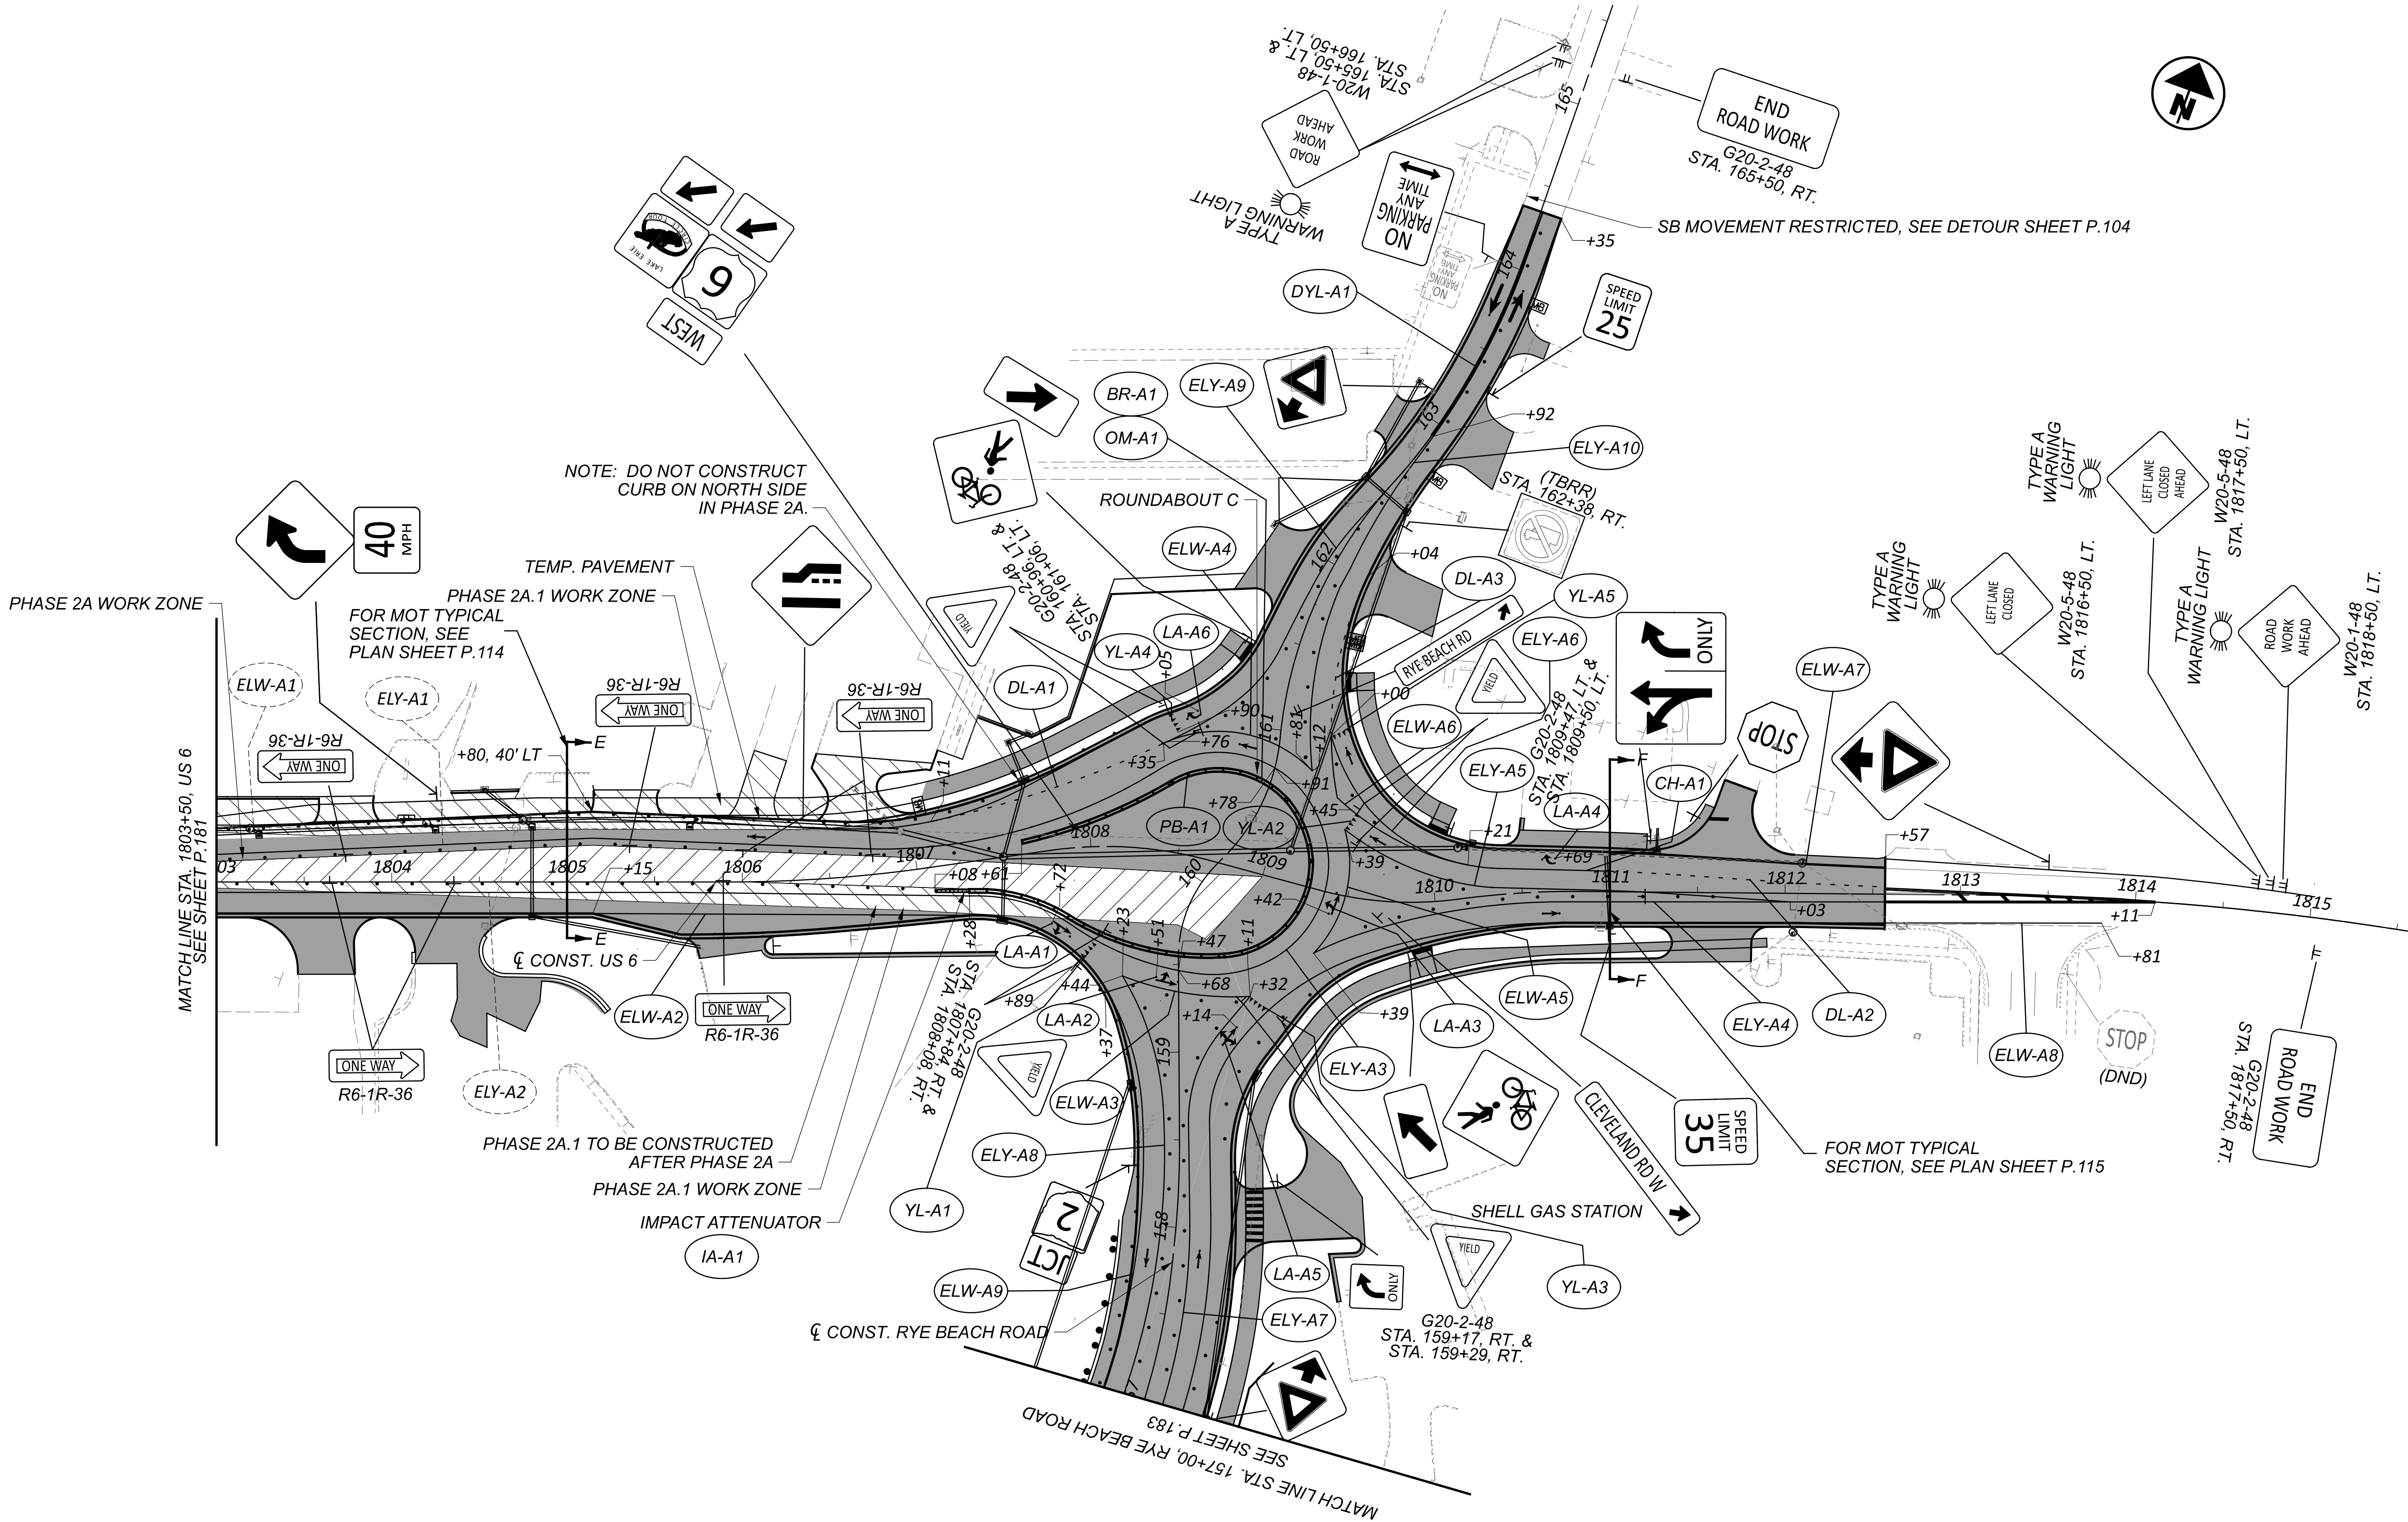


- NOTES:**
- 1. FOR MOT LEGEND, SEE SHEET P.068 .
  - 2. FOR SIGNING AND PAVEMENT MARKING DETAILS, SEE TRAFFIC CONTROL PLANS.
  - 3. FOR SECTION E-E, SEE SHEET .
  - 4. FOR SECTION F-F, SEE SHEET .

|                                                                      |     |               |  |
|----------------------------------------------------------------------|-----|---------------|--|
| TRANSYSTEMS<br>400 W. WATSON BLVD., STE. 225<br>COLUMBUS, OHIO 43215 |     | DESIGN AGENCY |  |
| SSA                                                                  |     | DESIGNER      |  |
| SS 02/28/24                                                          |     | REVIEWER      |  |
| 116570                                                               |     | PROJECT ID    |  |
| P.185                                                                | 782 | SHEET TOTAL   |  |


**MAINTENANCE OF TRAFFIC - PHASE 2A**  
**US 6 - STA. 1803+00.00 TO END PROJECT**

HORIZONTAL SCALE IN FEET  
0 25 50 100



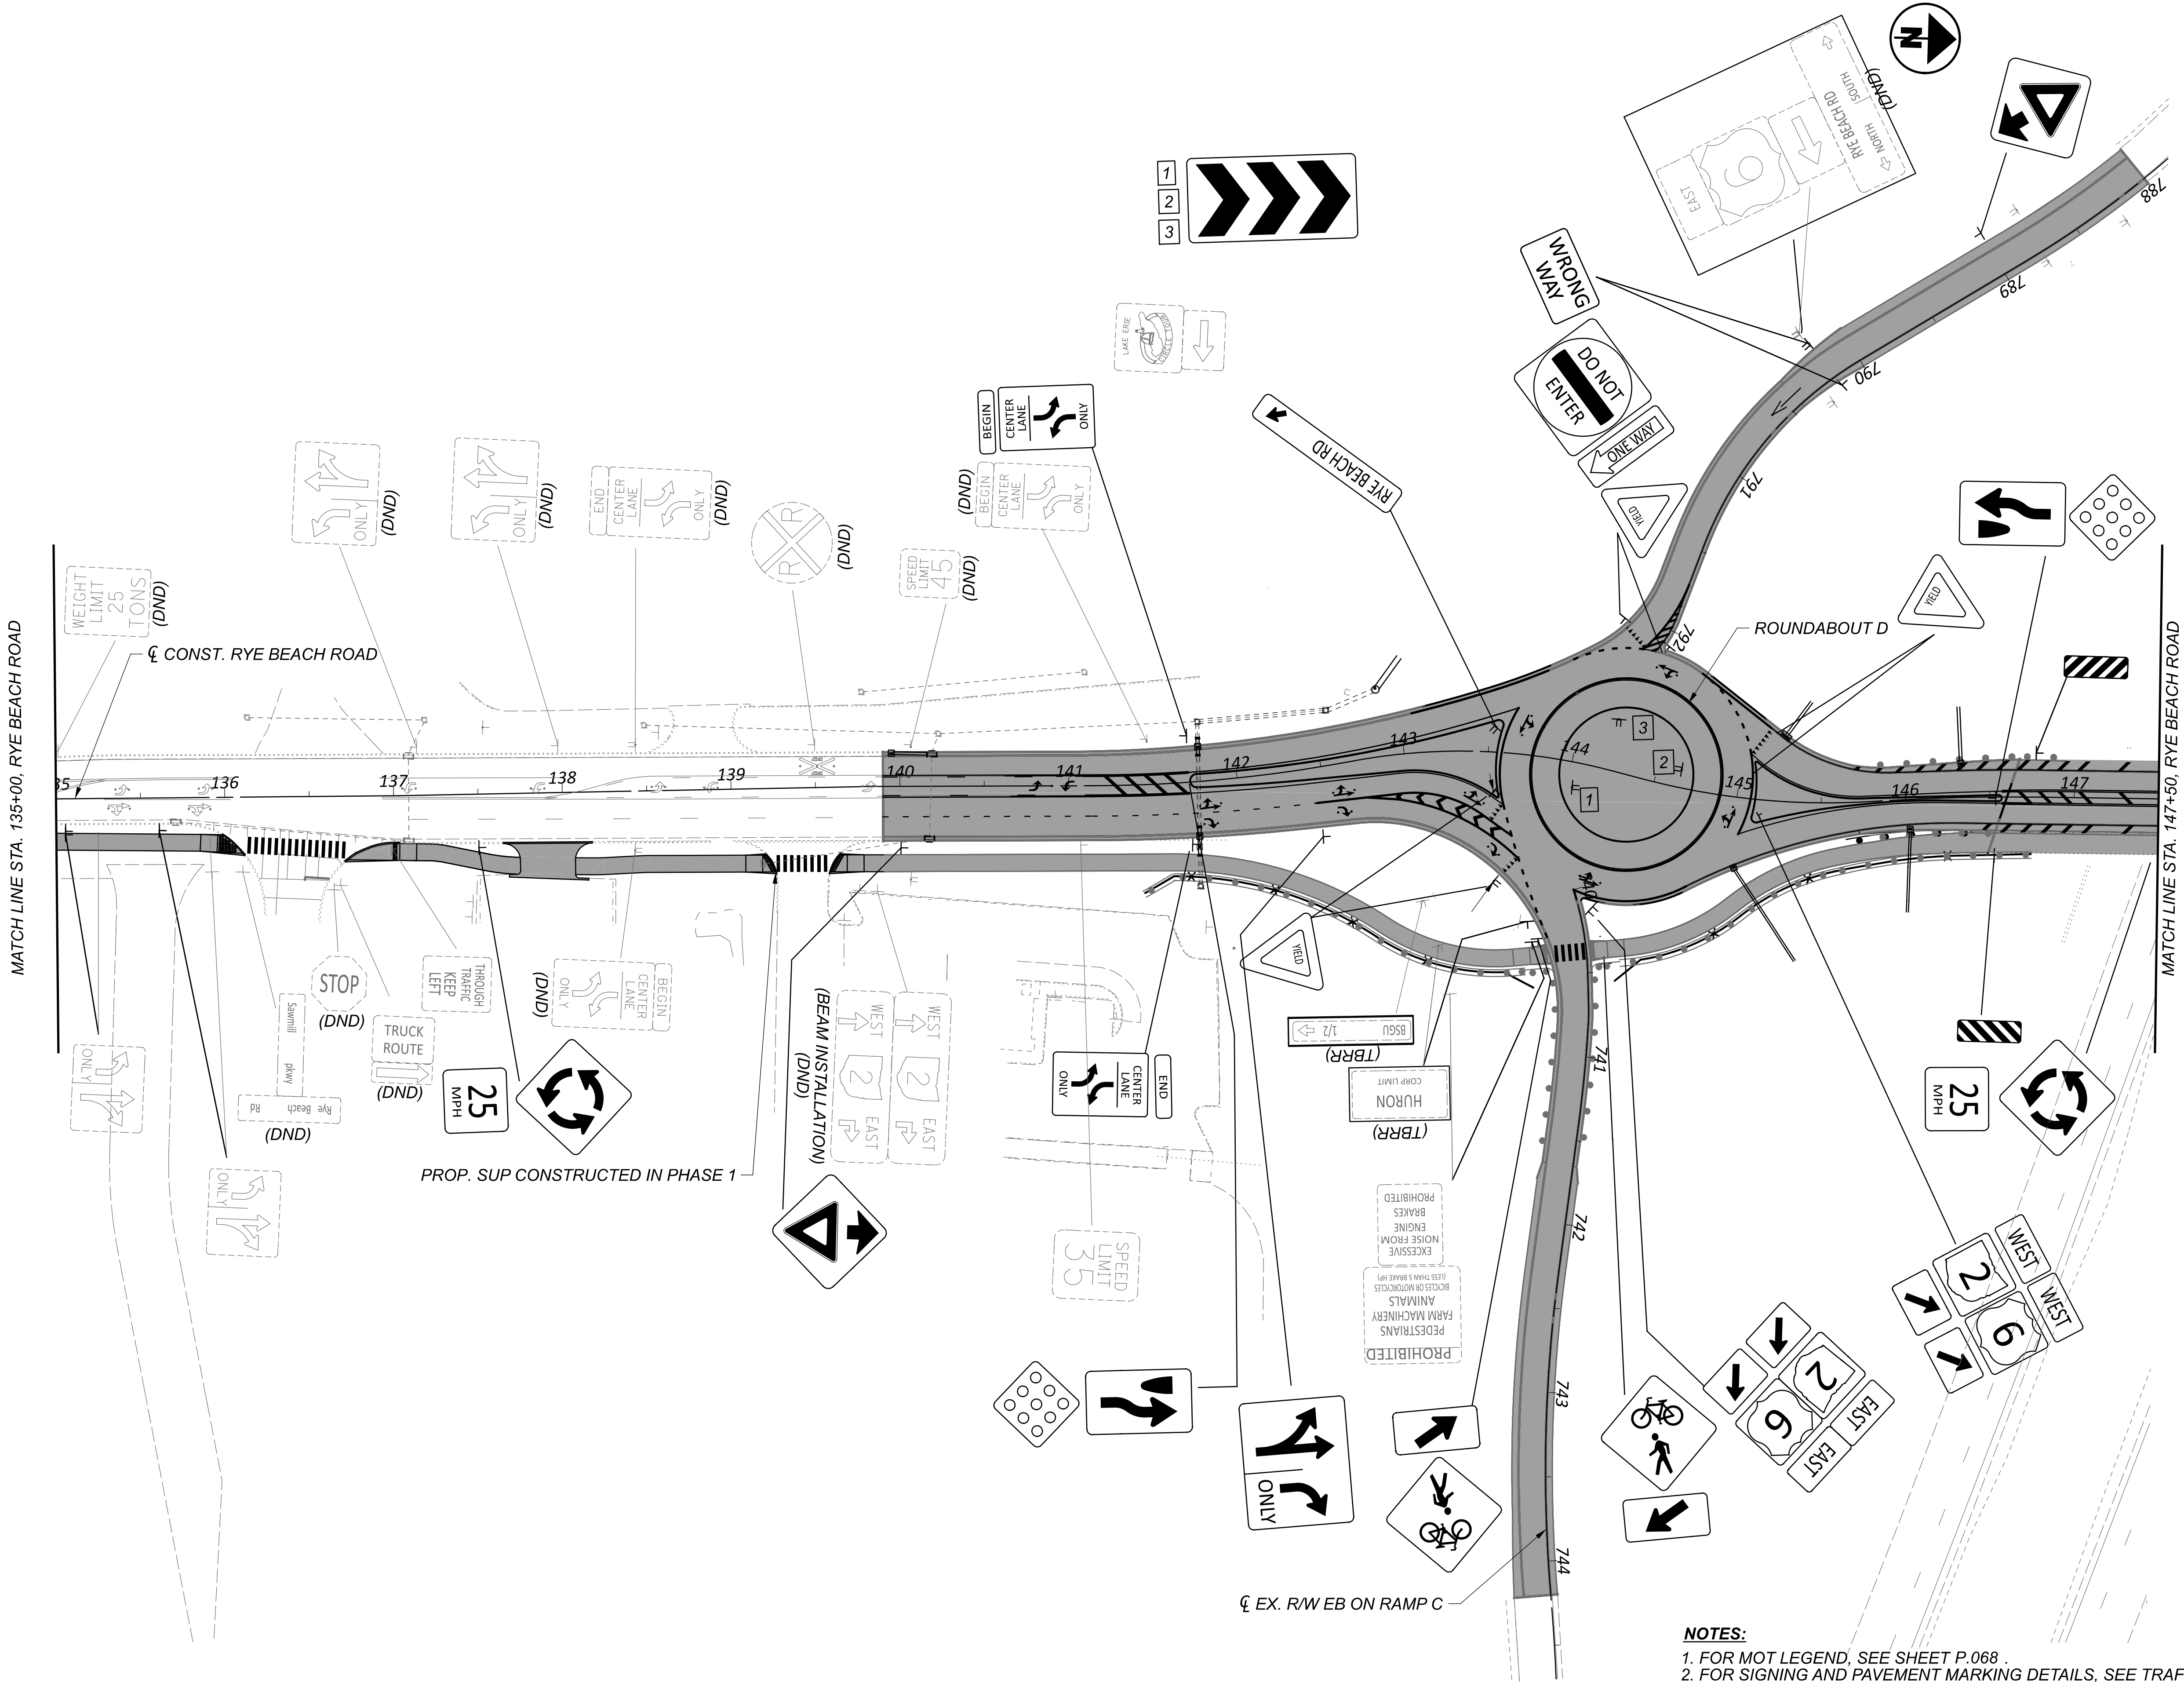


MAINTENANCE OF TRAFFIC - PHASE 2A  
RYE BEACH ROAD - STA. 135+00.00 TO STA. 147+50.00

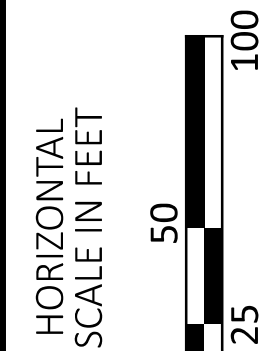

|                                                           |       |
|-----------------------------------------------------------|-------|
| DESIGN AGENCY                                             |       |
| TRANSYSTEMS                                               |       |
| 400 W. WATSONWIDE BLVD., STE. 225<br>COLUMBUS, OHIO 43215 |       |
| DESIGNER                                                  |       |
| SSA                                                       |       |
| REVIEWER                                                  |       |
| SS 02/02/24                                               |       |
| PROJECT ID                                                |       |
| 116570                                                    |       |
| SHEET                                                     | TOTAL |
| P.186                                                     | 782   |



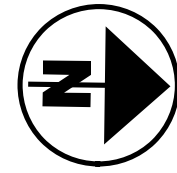

HORIZONTAL  
SCALE IN FEET

A horizontal scale bar is shown, labeled "HORIZONTAL SCALE IN FEET". The bar is marked with 0, 25, 50, and 100. The segment between 25 and 50 is highlighted with a black and white checkerboard pattern.

DESIGN AGENCY  
**TRANSYSTEMS**  
 400 W. NATIONWIDE BLVD., STE 225  
 COLUMBUS, OHIO 43215

DESIGNER  
**SSA**

REVIEWER  
**SS 02/28/24**

PROJECT ID  
**116570**

SHEET TOTAL  
**P.187 | 782**