BASIS FOR BEARINGS:

THE BASIS OF BEARING IS BASED UPON THE OHIO NORTH ZONE STATE PLANECOORDINATES NAD83(95) DATUM. THE BEARINGS SHOWN ARE FOR PROJECT USE ONLY.

℄ CURVE DATA S.R. 62
P.I. Sta. 823+62.86
Δ= 34° 50' 02" (LT)
Dc = 2° 00' 00"
R = 2,864.79'
T = 898.70'
L = 1,741.69'
E = 137.66'
C = 1,714.99'
C.B. = N 67° 57' 37" E

T-2-N, R-2-W
CITY OF YOUNGSTOWN
MAHONING COUNTY, OHIO

THE EXISTING R/W WIDTH AND LOCATION WERE DETERMINED USING:
RECORD PLATS
MAHONING COUNTY RECORD DEEDS
MAHONING COUNTY TAX MAP:
CITY OF YOUNGSTOWN - PLATE 24
CITY OF YOUNGSTOWN - PLATE 31
EXISTING PROPERY PINS
EXISTING RIGHT OF WAY PLANS:
MAH-7-15.51

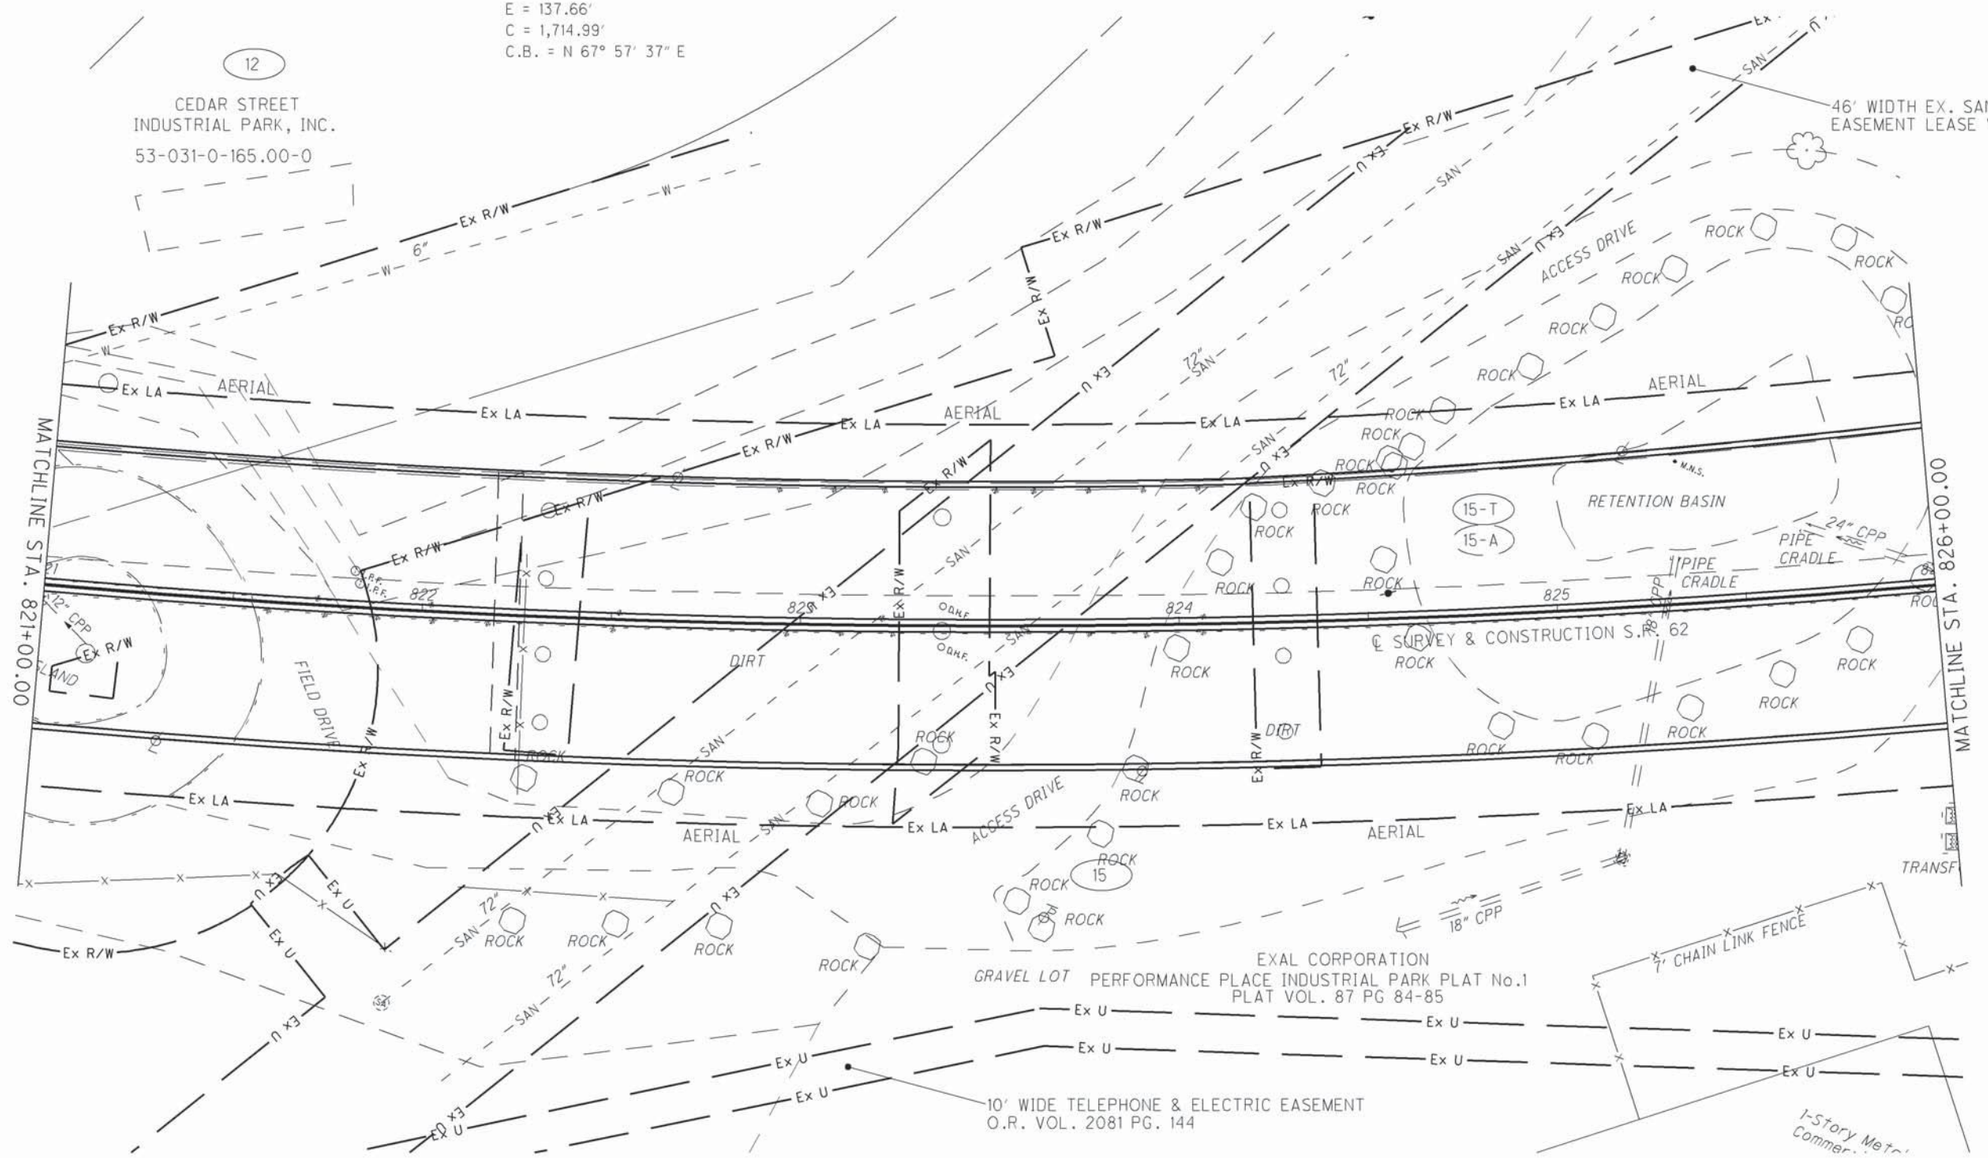

STRUCTURE KEY

- RESIDENTIAL
- COMMERCIAL
- OUT-BUILDING

MONUMENT LEGEND

- Ⓜ PROPOSED R/W MONUMENT BOX
- ◎ EXISTING CONCRETE MONUMENT
- O I.R.F. IRON PIN FOUND
- ● I.P.S. IRON PIN SET
  ¾" DIA. X 30" REBAR
  W/ ALUMINIUM CAP STAMPED
  "ODOT R/W SALA S-6542"

REV. BY	DATE	DESCRIPTION

DATE COMPLETED:

PRELIMINARY PRINT

HORIZONTAL SCALE IN FEET
0 10 20 40

PID NO. 24073

R/W DESIGNER JPS
R/W REVIEWER WJS

RIGHT OF WAY TOPO SHEET
STA. 821+00.00 TO STA. 826+00.00

MAH-62-18.23

9 / 24

DATE: 26-APR-12 16:10
FILE: J:\JOB\60468_MAH-62-18.23\PLAN_SHEETS\24_RIGHT_OF_WAY\05_PLAN_SHEETS\TOPO\24073R1003.DGN
SCALE: 1 " = 1E