


**PRELIMINARY CONCEPT
S.R. 16 STRUCTURE OVER S.R. 37
ROADWAY IMPROVEMENTS**

ALTERNATIVE 3: DECK REPLACEMENT

WIDENING ROAD & MUP - MUP EAST SIDE

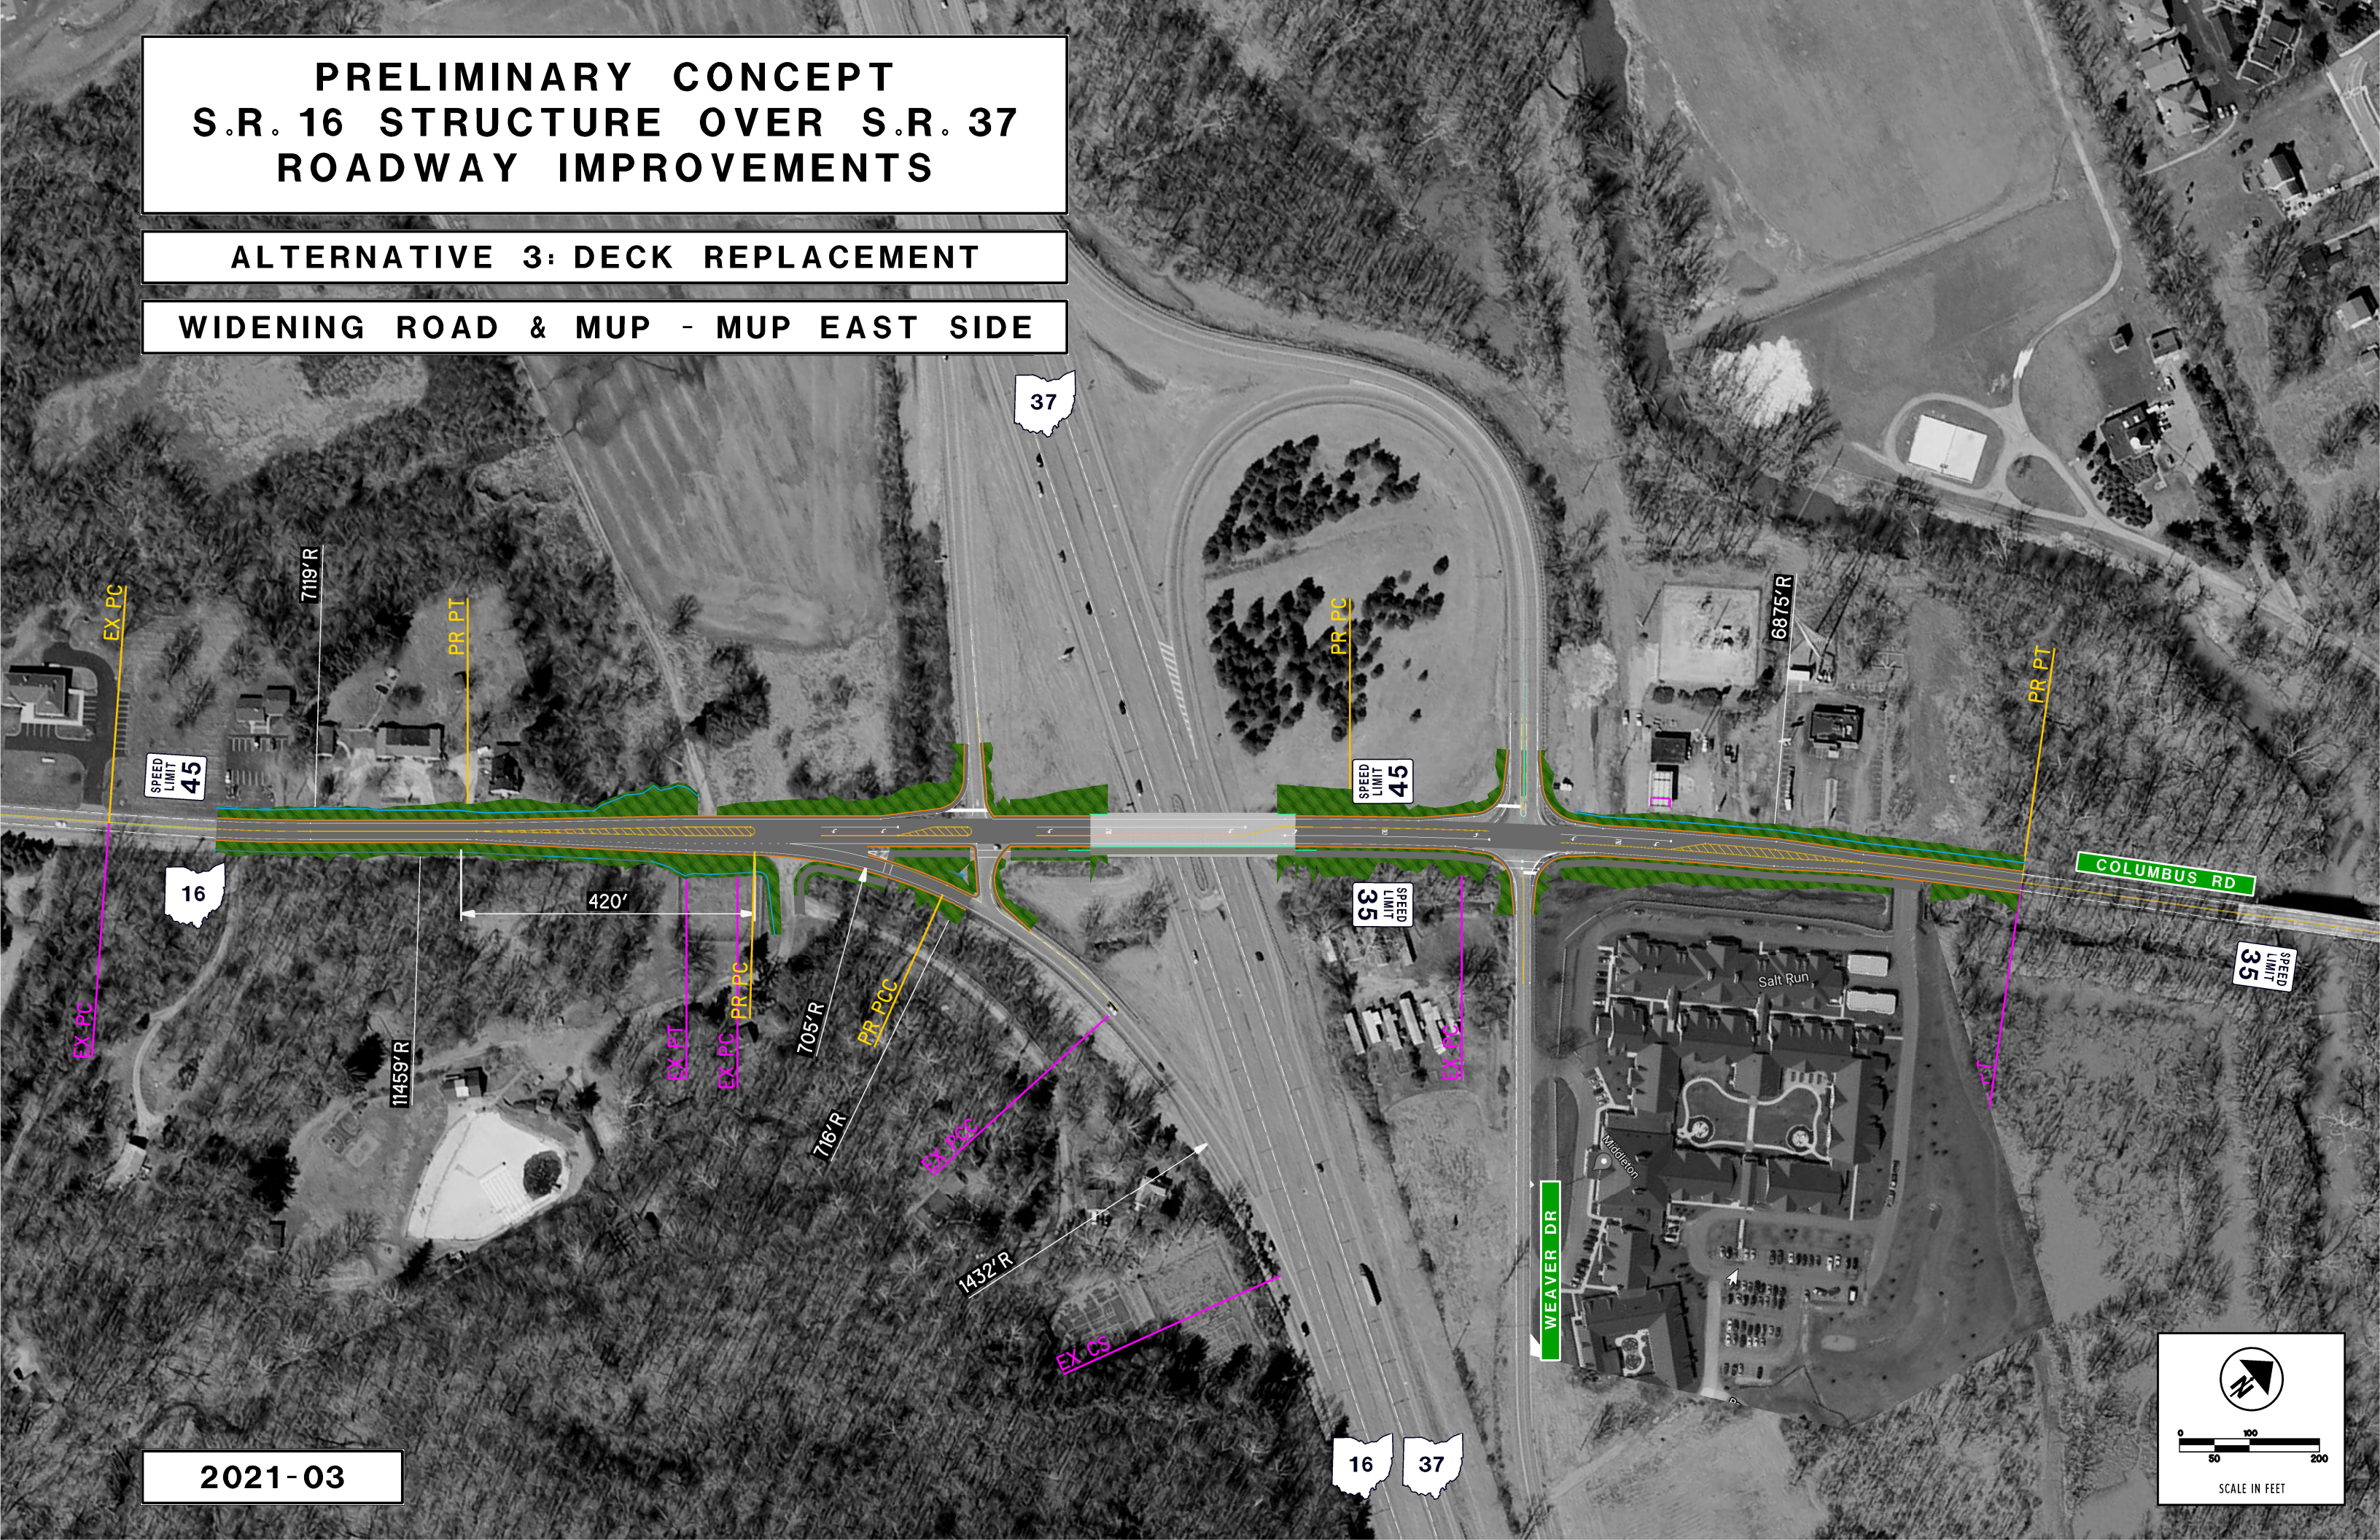

2021-03

16

37

