


PRELIMINARY CONCEPT S.R. 16 STRUCTURE OVER S.R. 37 ROADWAY IMPROVEMENTS

ALTERNATIVE 4: DECK REPLACEMENT

WIDENING ROAD & MUP - MUP WEST SIDE

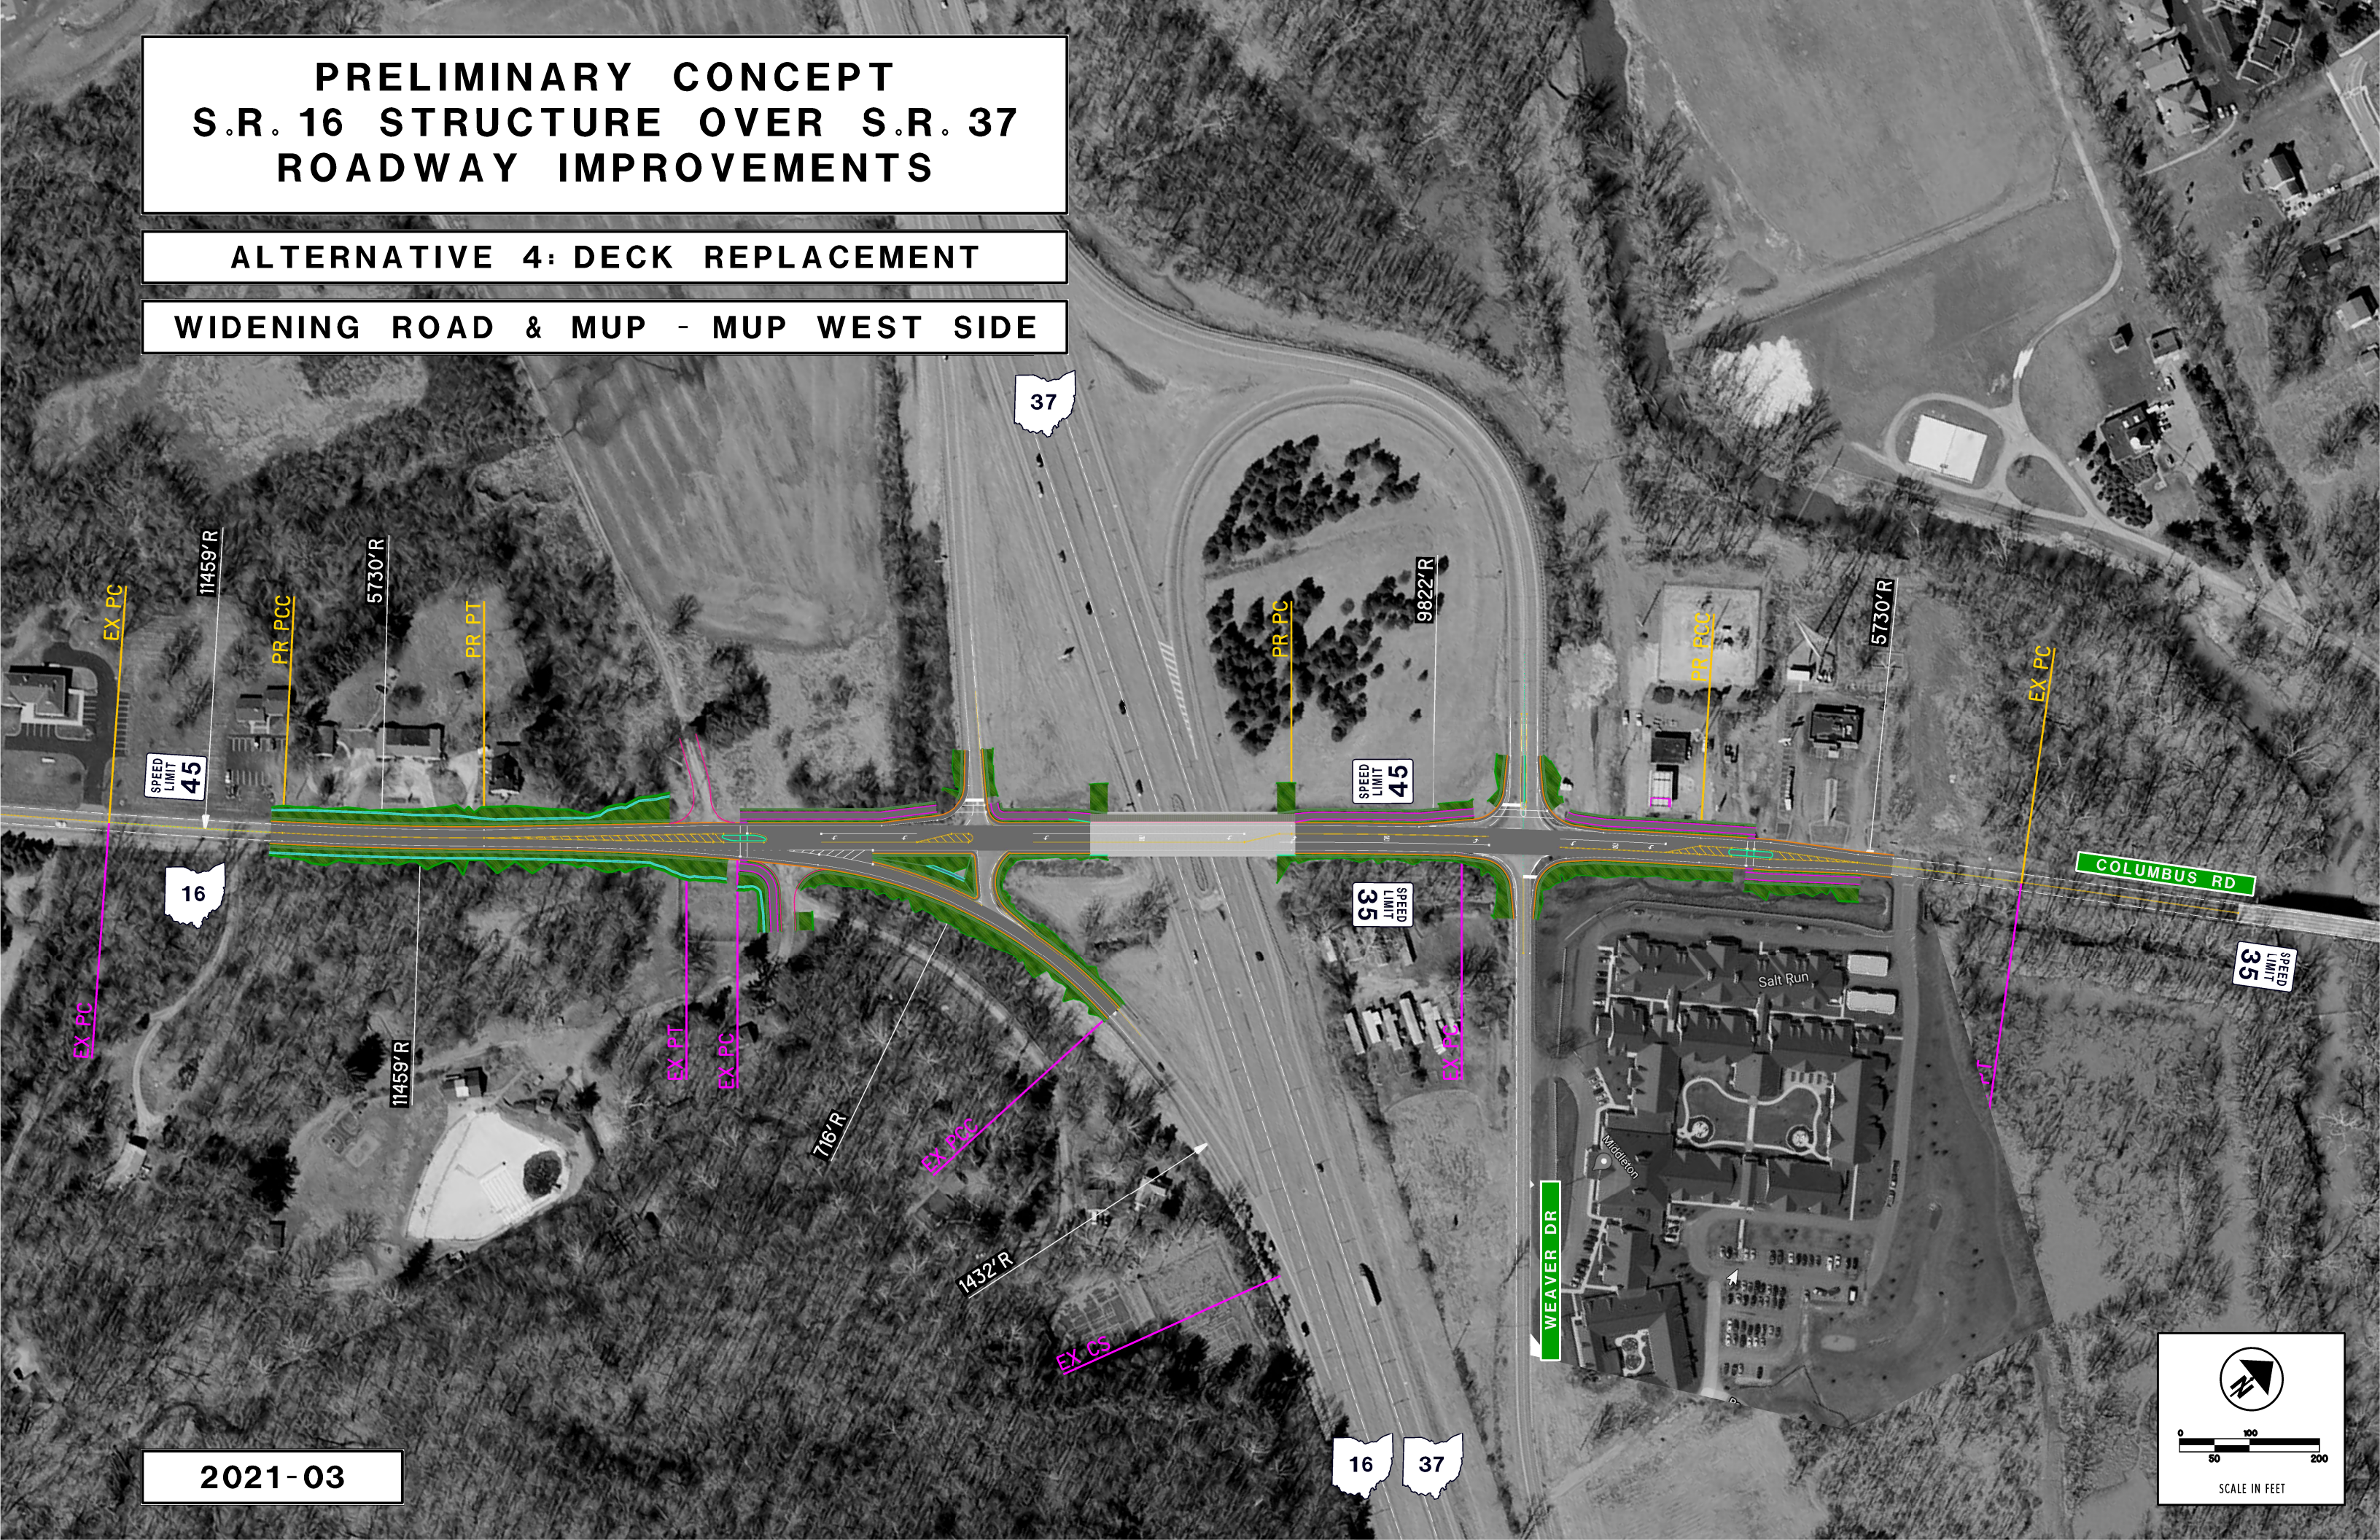

2021-03

16 37