


LEGEND		
COLOR	AREA (ACRES)	DESCRIPTION
LIGHT BLUE	5.49	PAVEMENT DRAINAGE AREA TO EXISITNG GRASS
LIGHT GREEN	9.14	EXISTING GRASS AREA (POSSIBLE VFS)
DARK BLUE	-	PAVEMENT DRAINAGE AREA TO POOR GRASS CONDIITON
YELLOW	-	POOR GRASS COVERAGE AREA
TOTAL=	14.63	OVERALL TOTAL = 55.27 ACRES

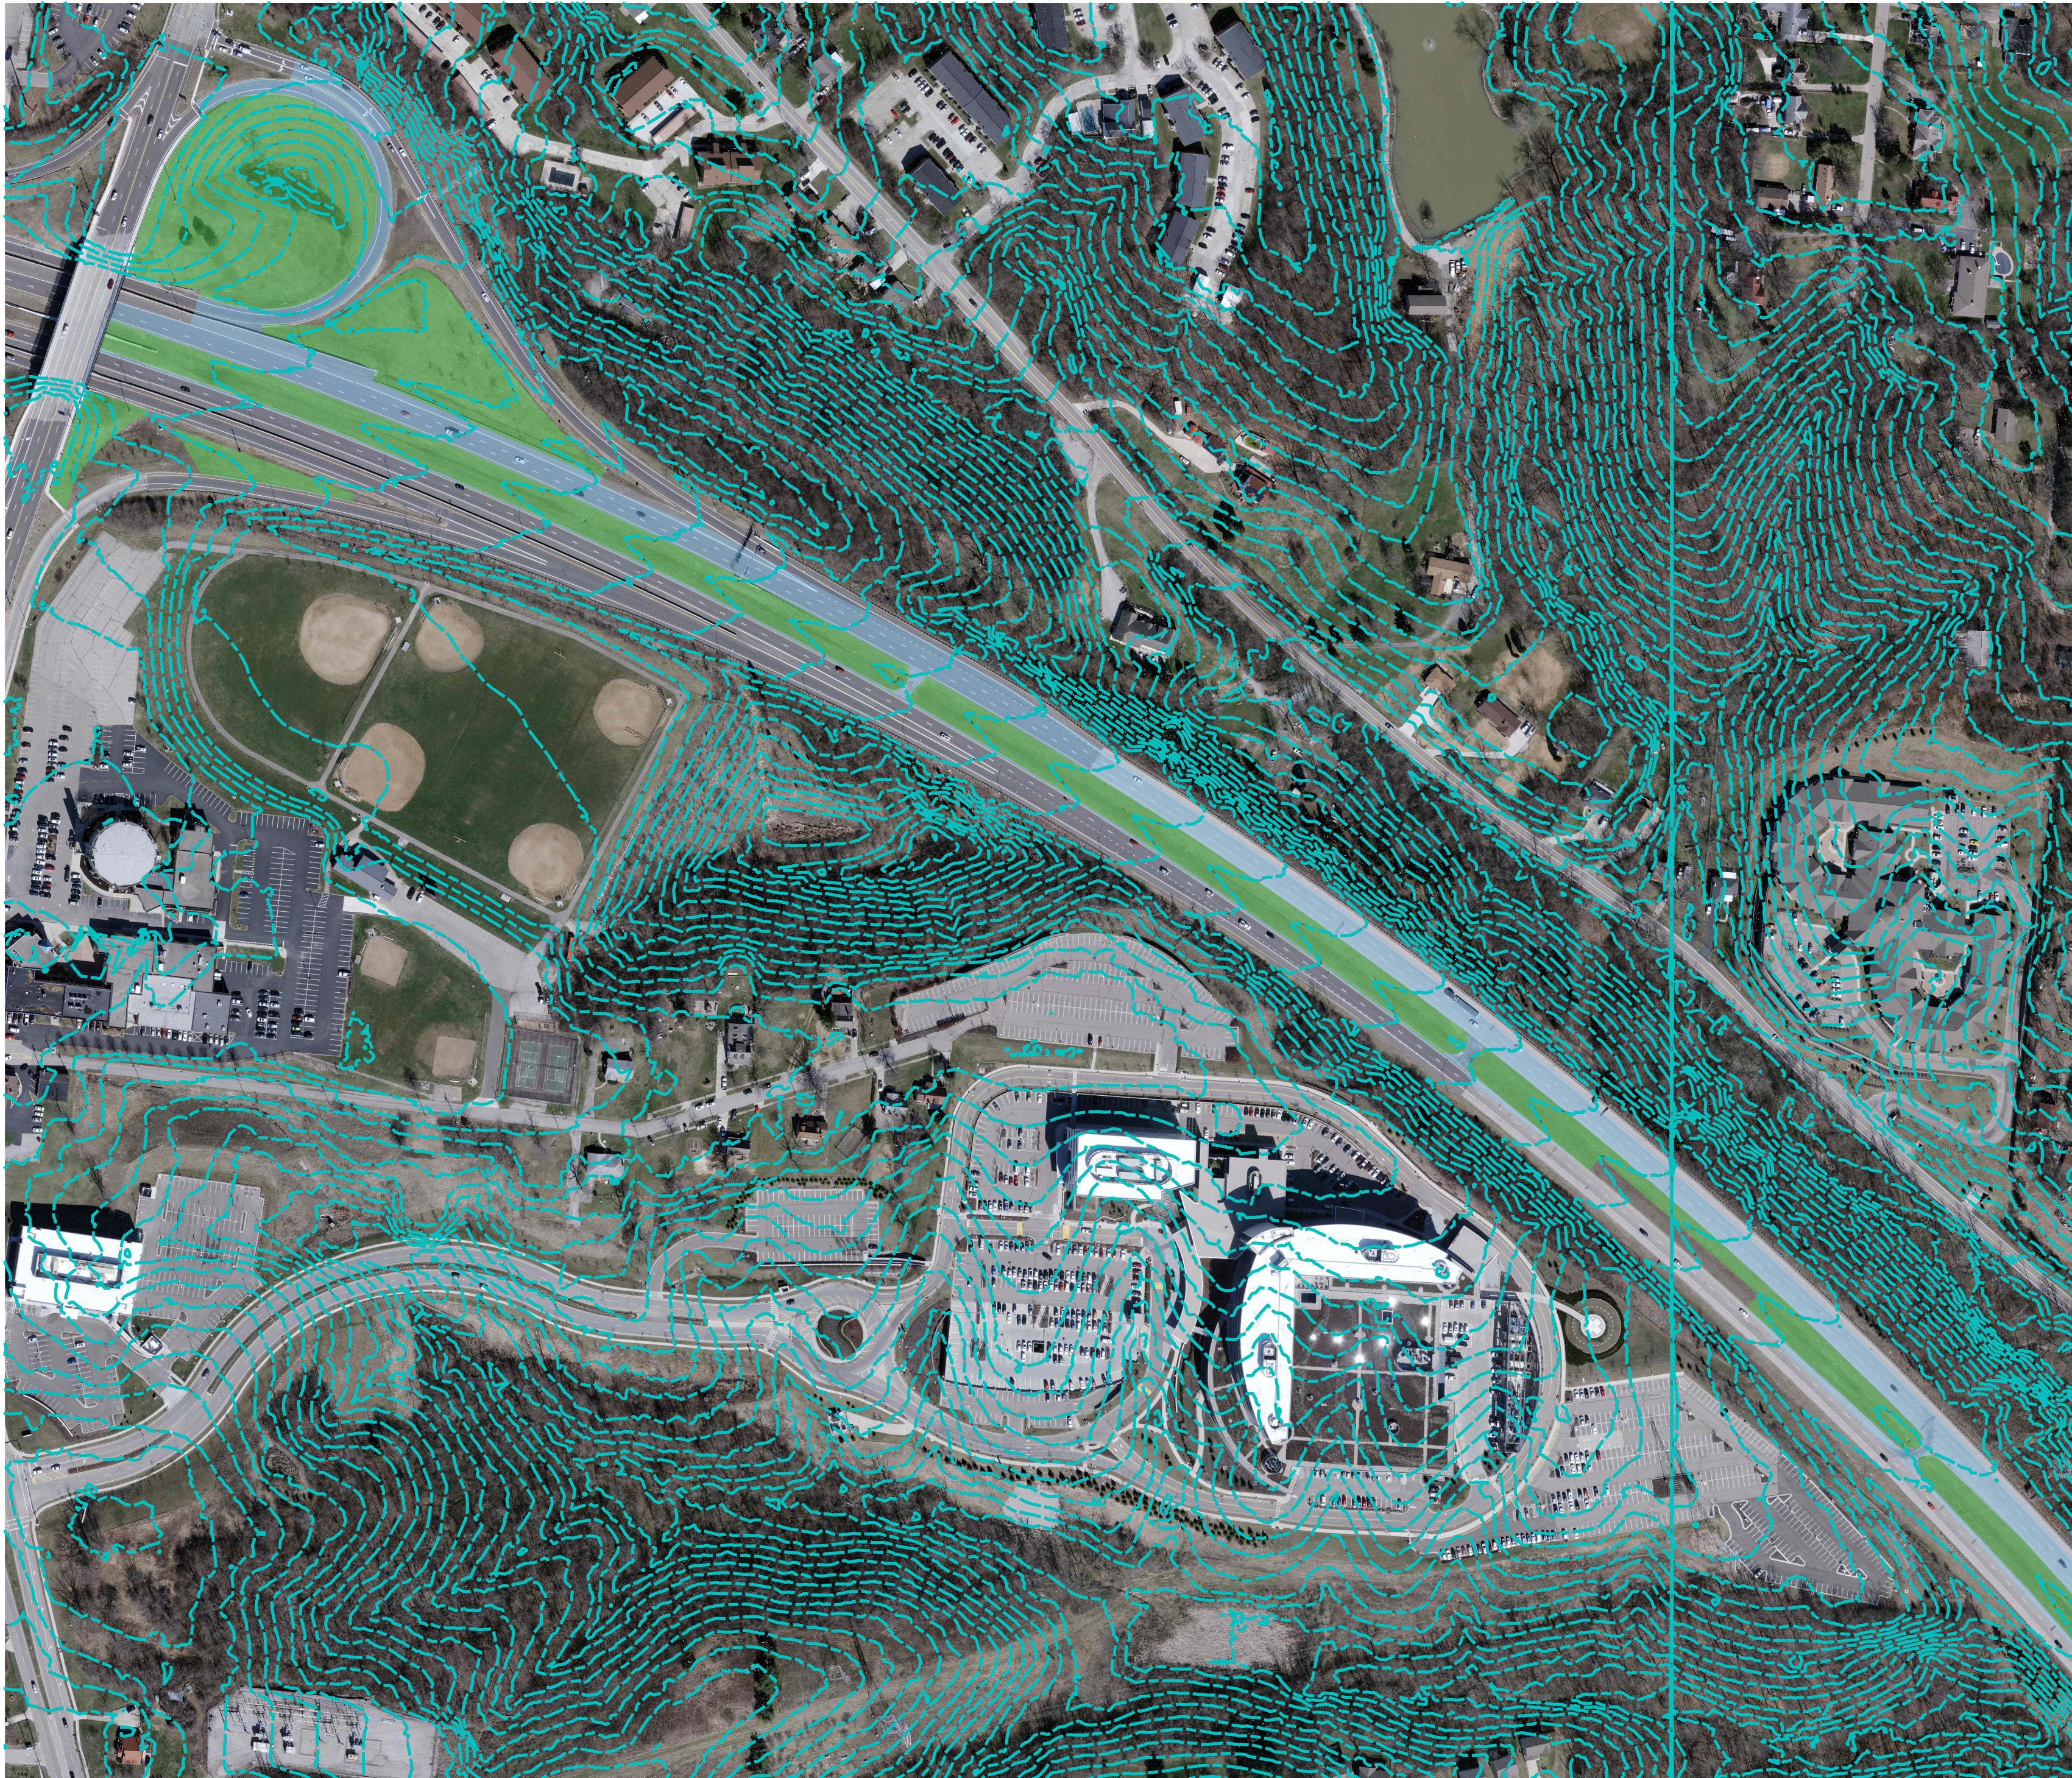

DESIGN AGENCY

DESIGNER

XXX

REVIEWER

XXX MM-DD-YY

PROJECT ID

113361

SHEET


P.1

TOTAL


5


BMP Grass Study
I-74 Section 1 (N Bend RD Interchange)



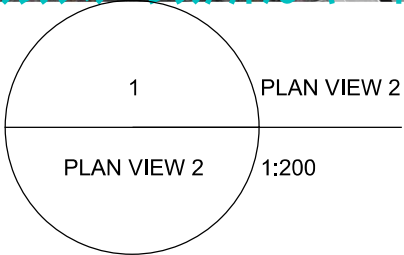



DESIGNER	
XXX	
REVIEWER	
XXX MM-DD-YY	
PROJECT ID	
113361	
SHEET	TOTAL
P.2	5

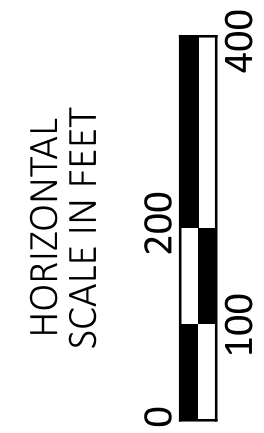BMP Grass Study
I-74 Section 2

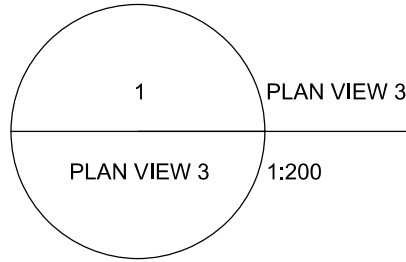


<u>L E G E N D</u>		
COLOR	AREA (ACRES)	DESCRIPTION
LIGHT BLUE	1.56	PAVEMENT DRAINAGE AREA TO EXISTING GRASS
LIGHT GREEN	2.45	EXISTING GRASS AREA (POSSIBLE VFS)
DARK BLUE	1.18	PAVEMENT DRAINAGE AREA TO POOR GRASS CONDITION
YELLOW	1.97	POOR GRASS COVERAGE AREA
TOTAL=	7.16	OVERALL TOTAL = 55.27 ACRES

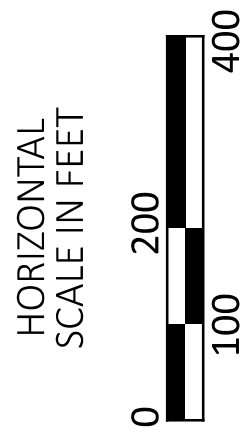


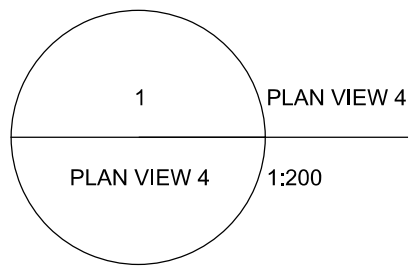

L E G E N D		
COLOR	AREA (ACRES)	DESCRIPTION
LIGHT BLUE	2.53	PAVEMENT DRAINAGE AREA TO EXISTING GRASS
LIGHT GREEN	7.50	EXISTING GRASS AREA (POSSIBLE VFS)
DARK BLUE	1.90	PAVEMENT DRAINAGE AREA TO POOR GRASS CONDITION
YELLOW	5.17	POOR GRASS COVERAGE AREA
TOTAL=	17.10	OVERALL TOTAL = 55.27 ACRES

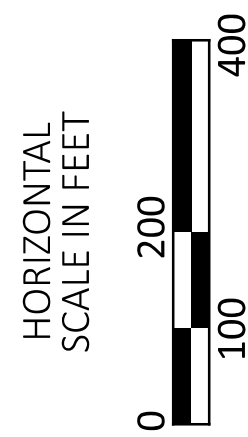

NOTE: LIDAR CONTOURS DO NOT
MATCH EXISTING CONDITIONS AND
ARE NOT SHOWN ON THIS SHEET.

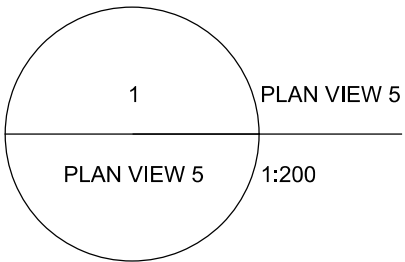

LEGEND		
COLOR	AREA (ACRES)	DESCRIPTION
LIGHT BLUE	3.16	PAVEMENT DRAINAGE AREA TO EXISITNG GRASS
LIGHT GREEN	5.43	EXISTING GRASS AREA (POSSIBLE VFS)
DARK BLUE	0.02	PAVEMENT DRAINAGE AREA TO POOR GRASS CONDIITON
YELLOW	0.05	POOR GRASS COVERAGE AREA
TOTAL=	8.66	OVERALL TOTAL = 55.27 ACRES



DESIGN AGENCY

DESIGNER

XXX

REVIEWER

XXX MM-DD-YY

PROJECT ID

113361

SHEET

P.5

TOTAL

5

BMP GRASS STUDY
I-75 & HOPPLE ST INTERCHANGE

