

GUSSET PLATE CALCULATION L0

GUSSET PLATE THICKNESS = 7/16"

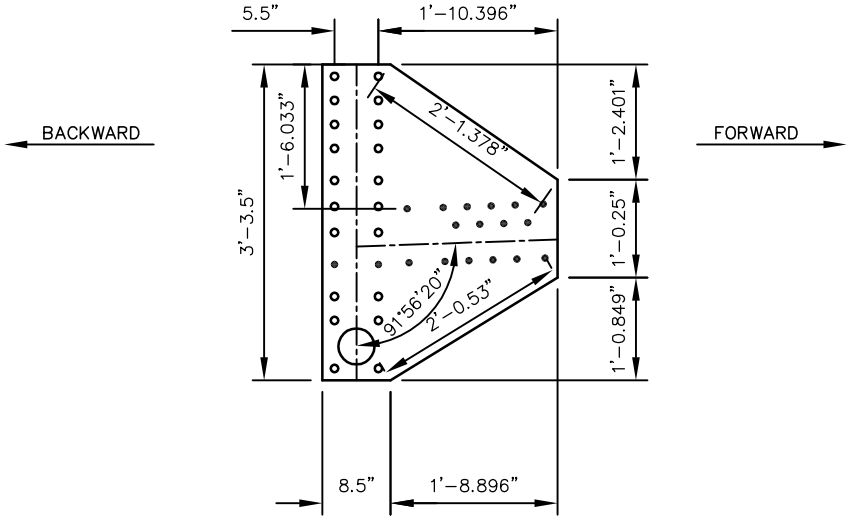


GENERAL GUSSET PLATE DIMENSIONS

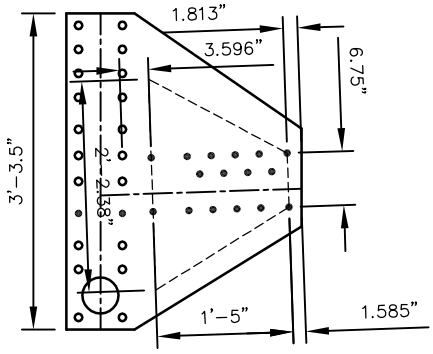

LOWER CHORD DIMENSIONS

GUSSET PLATE CALCULATION L0


GUSSET PLATE THICKNESS = 7/16"

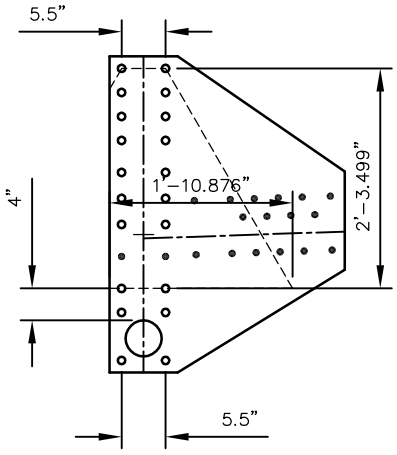


VERTICAL DIMENSIONS

GUSSET PLATE CALCULATION L1

GUSSET PLATE THICKNESS = 7/16"

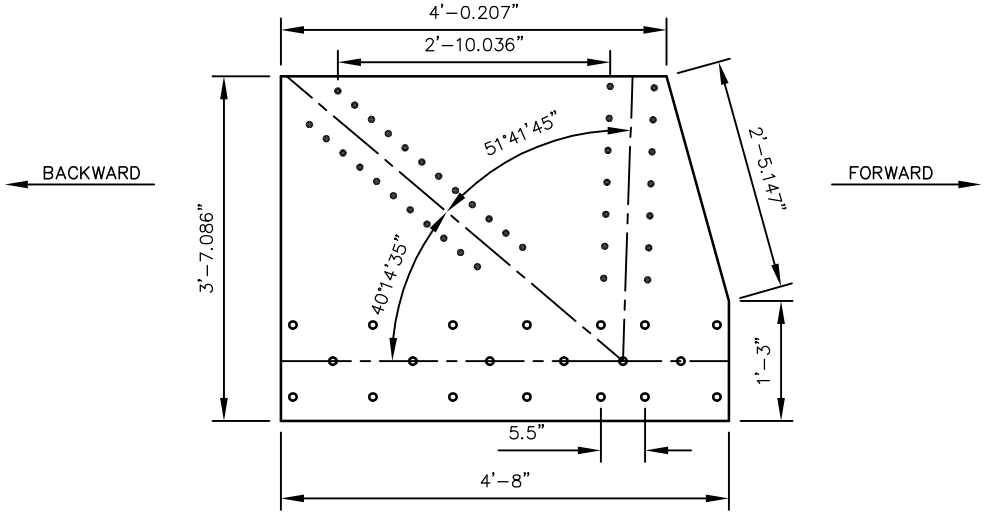


GENERAL GUSSET PLATE DIMENSIONS

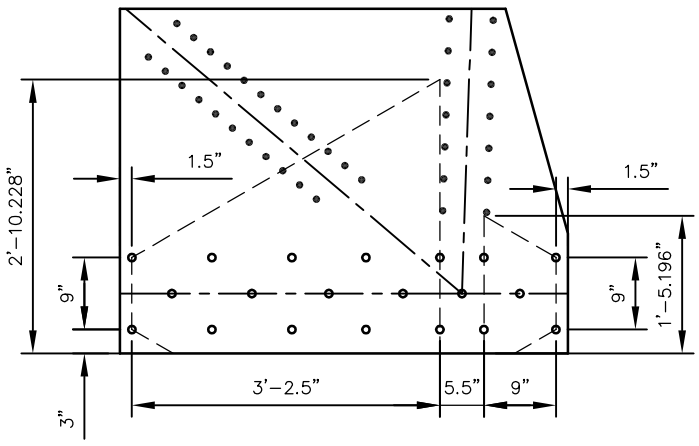


LOWER CHORD DIMENSIONS

GUSSET PLATE CALCULATION L1

GUSSET PLATE THICKNESS = 7/16"

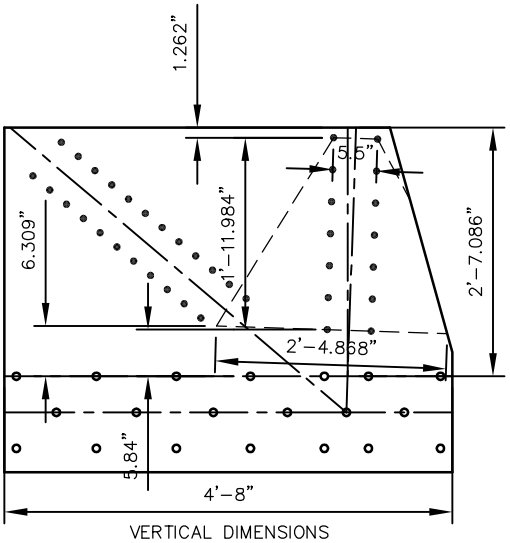


VERTICAL DIMENSIONS

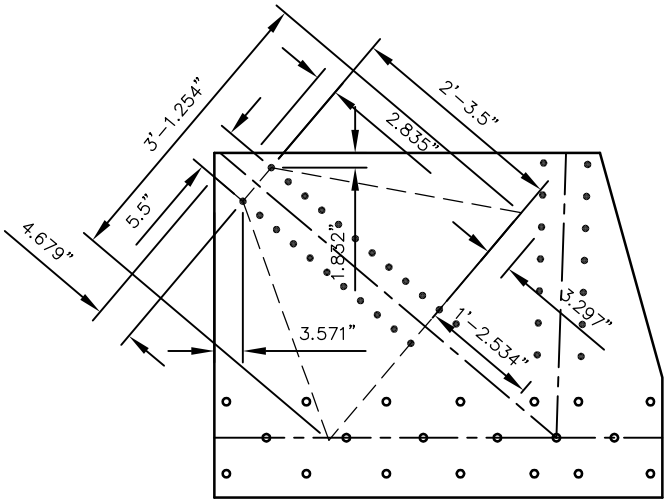


DIAGONAL DIMENSIONS

GUSSET PLATE CALCULATION L2

GUSSET PLATE THICKNESS = 1/2"

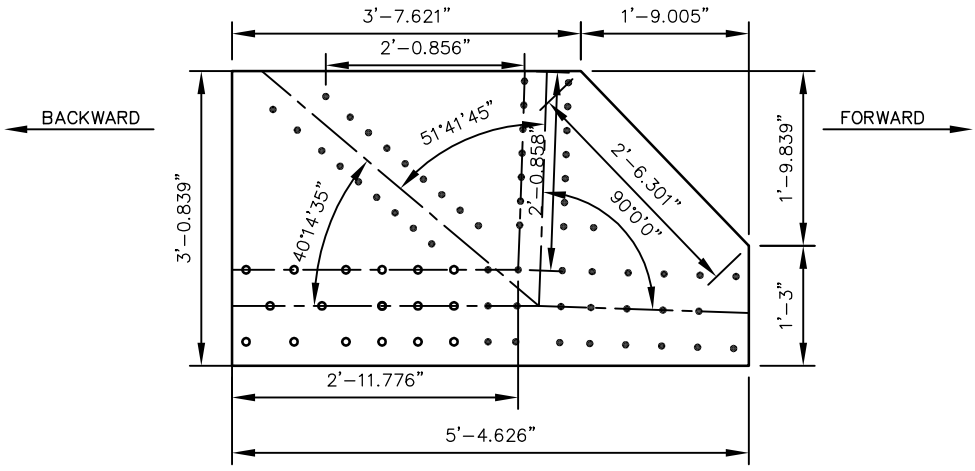


GENERAL GUSSET PLATE DIMENSIONS

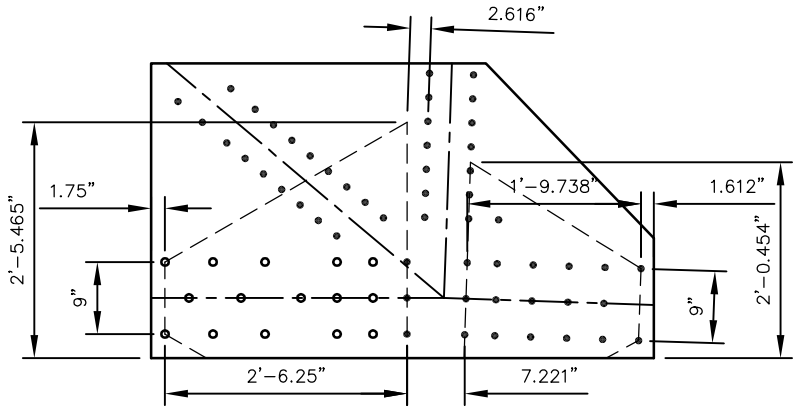


LOWER CHORD DIMENSIONS

GUSSET PLATE CALCULATION L2

GUSSET PLATE THICKNESS = 1/2"

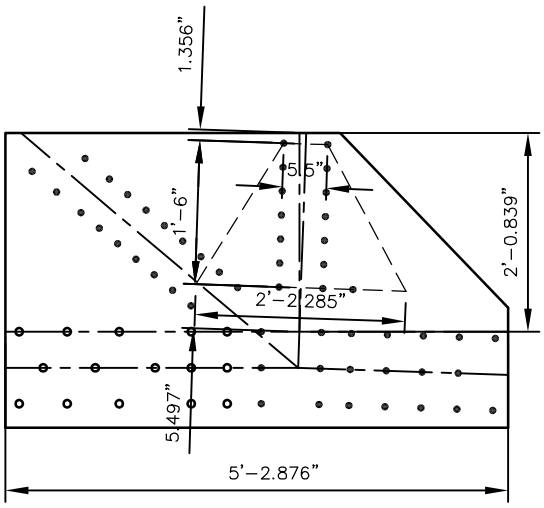


VERTICAL DIMENSIONS

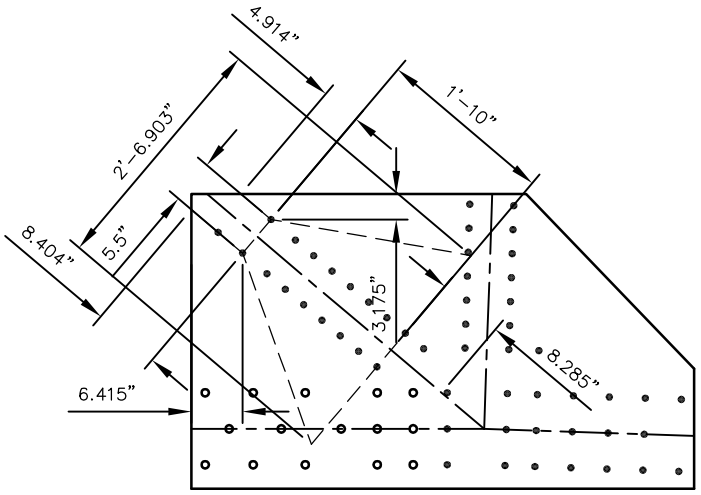


DIAGONAL DIMENSIONS

GUSSET PLATE CALCULATION L3

GUSSET PLATE THICKNESS = 7/16"

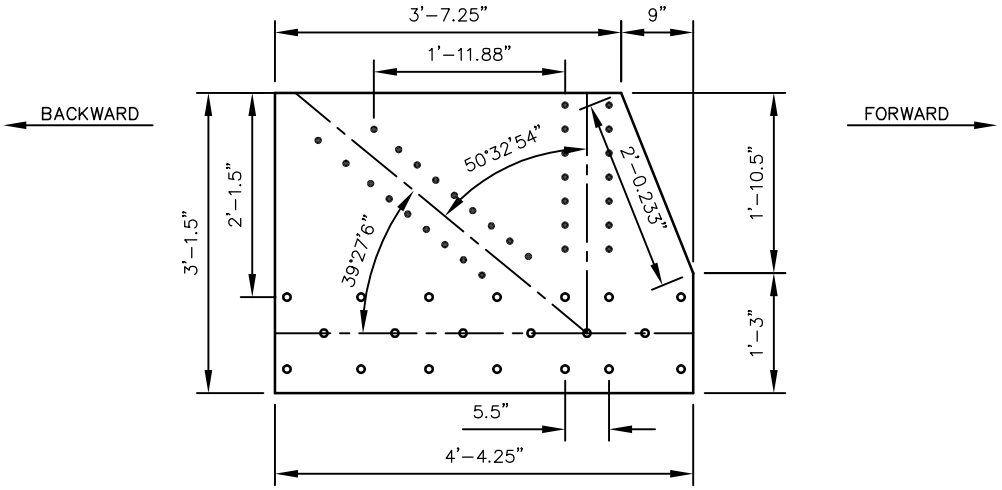


GENERAL GUSSET PLATE DIMENSIONS

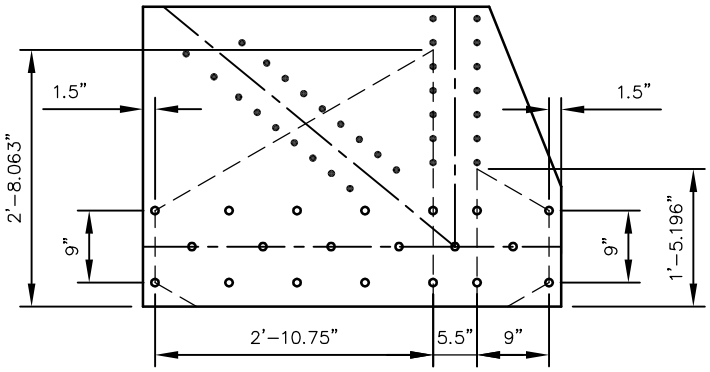


LOWER CHORD DIMENSIONS

GUSSET PLATE CALCULATION L3

GUSSET PLATE THICKNESS = 7/16"

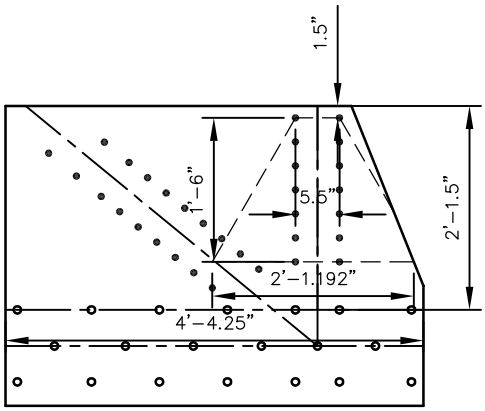


VERTICAL DIMENSIONS

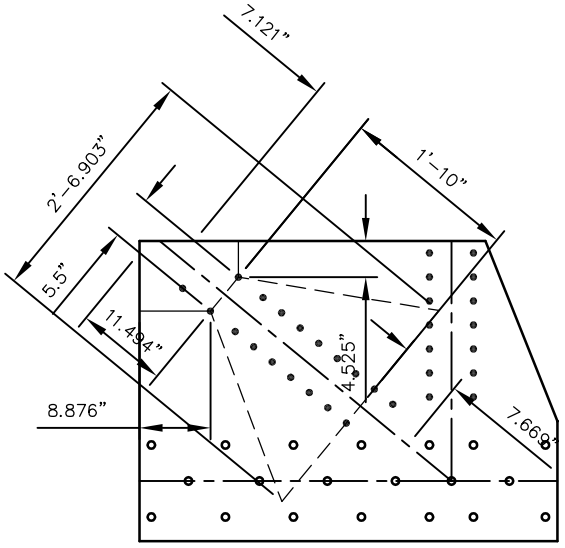


DIAGONAL DIMENSIONS

GUSSET PLATE CALCULATION L4

GUSSET PLATE THICKNESS = 7/16"

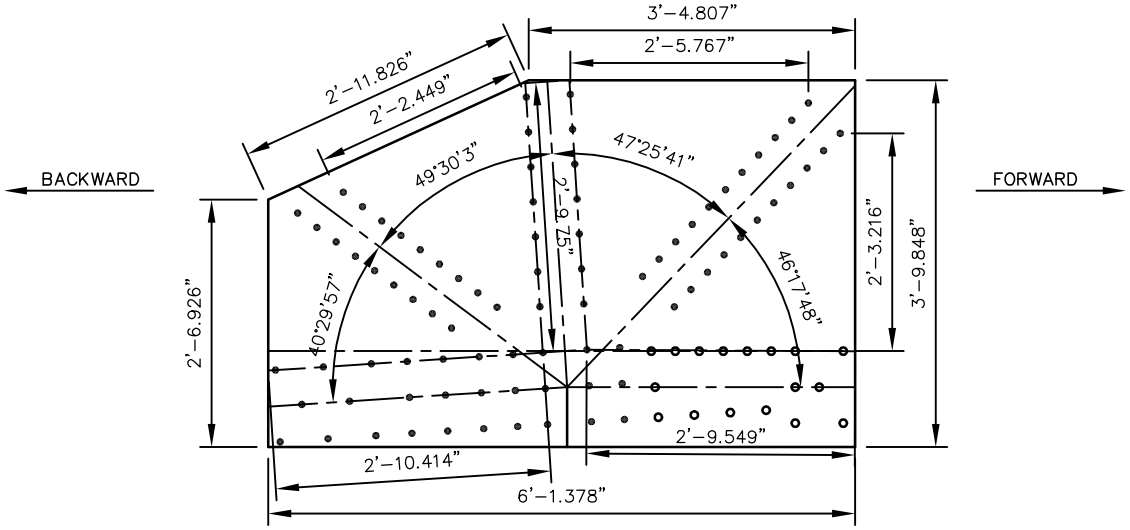


GENERAL GUSSET PLATE DIMENSIONS

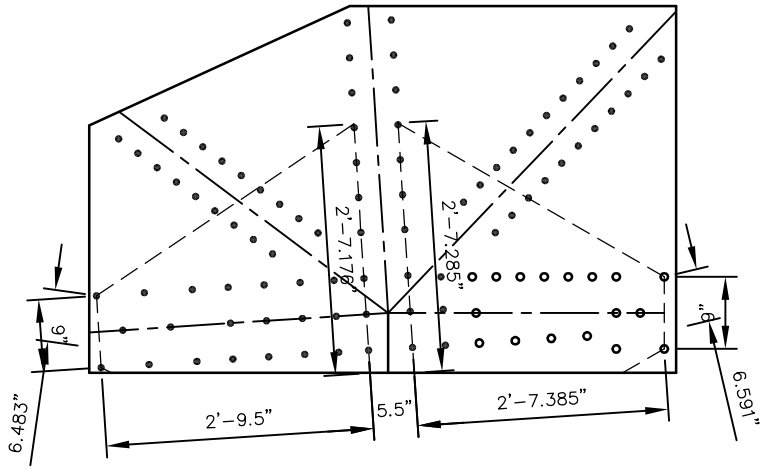


LOWER CHORD DIMENSIONS

GUSSET PLATE CALCULATION L4

GUSSET PLATE THICKNESS = 7/16"

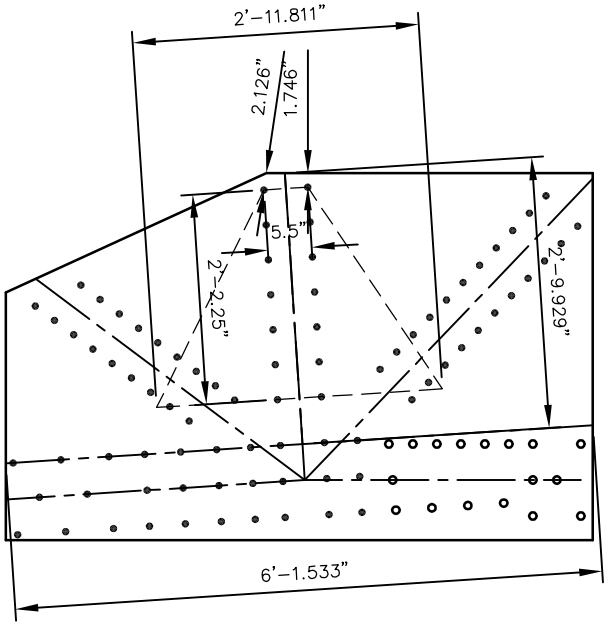


VERTICAL DIMENSIONS

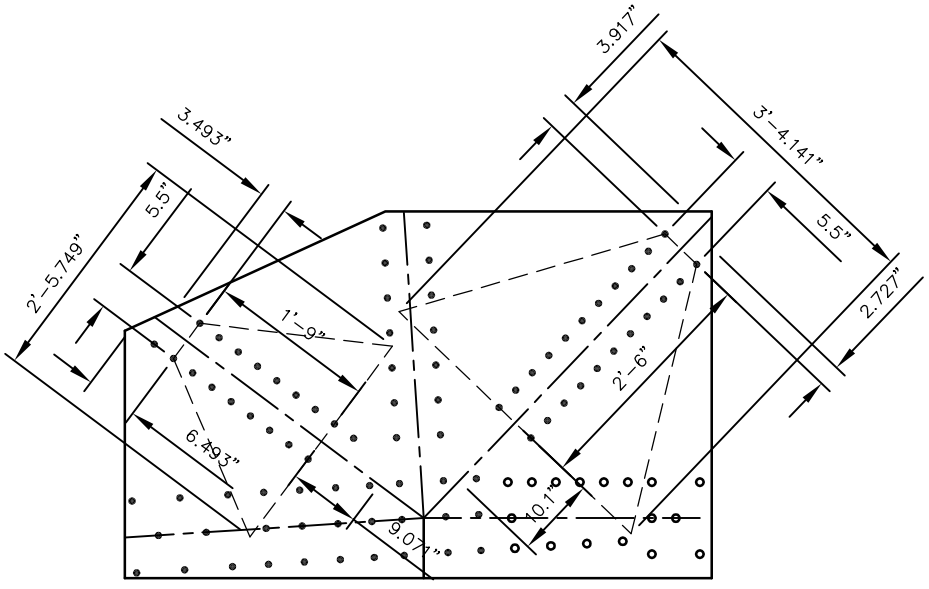


DIAGONAL DIMENSIONS

GUSSET PLATE CALCULATION L5

GUSSET PLATE THICKNESS = 7/16"

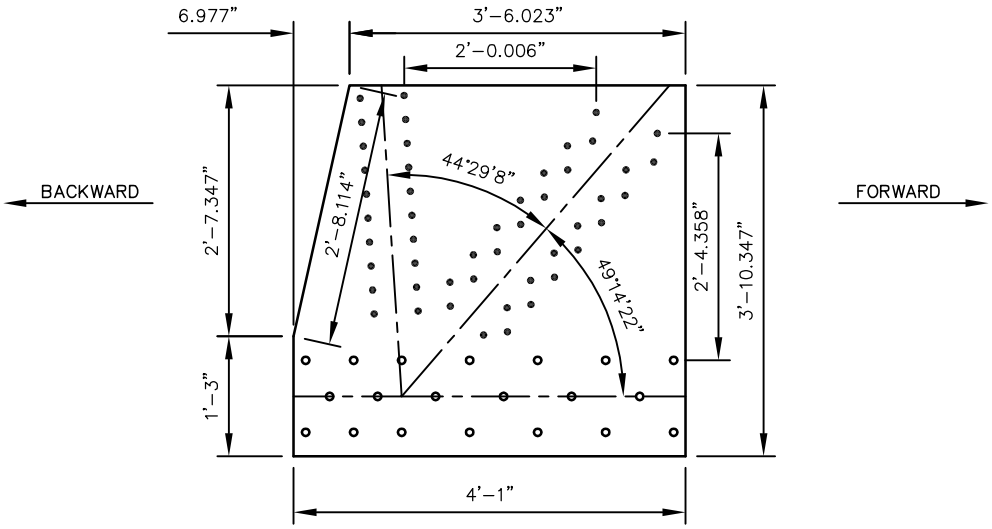


GENERAL GUSSET PLATE DIMENSIONS

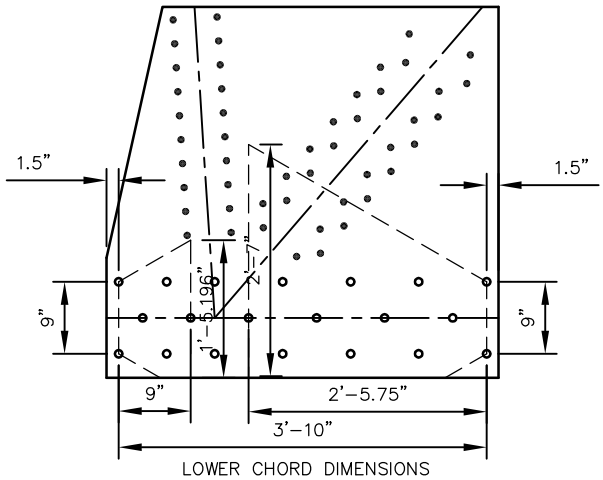


LOWER CHORD DIMENSIONS

GUSSET PLATE CALCULATION L5

GUSSET PLATE THICKNESS = 7/16"

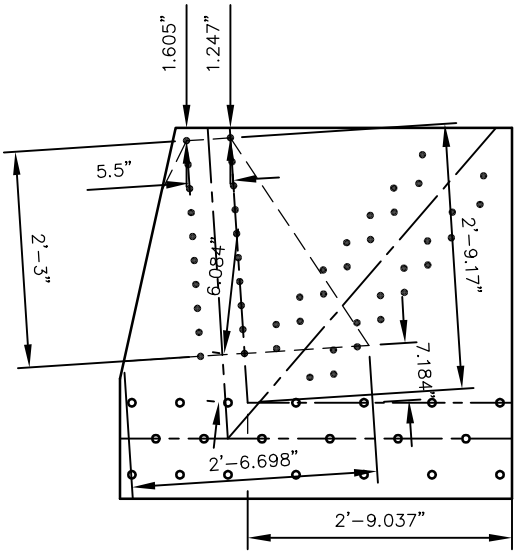


VERTICAL DIMENSIONS

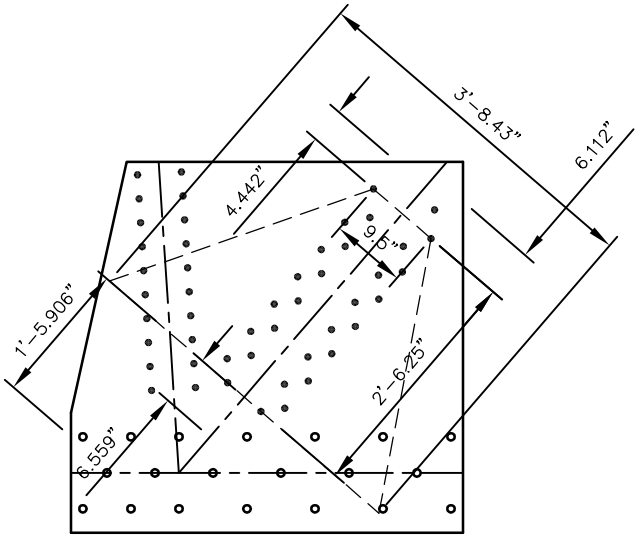


DIAGONAL DIMENSIONS

GUSSET PLATE CALCULATION L6

GUSSET PLATE THICKNESS = 7/16"

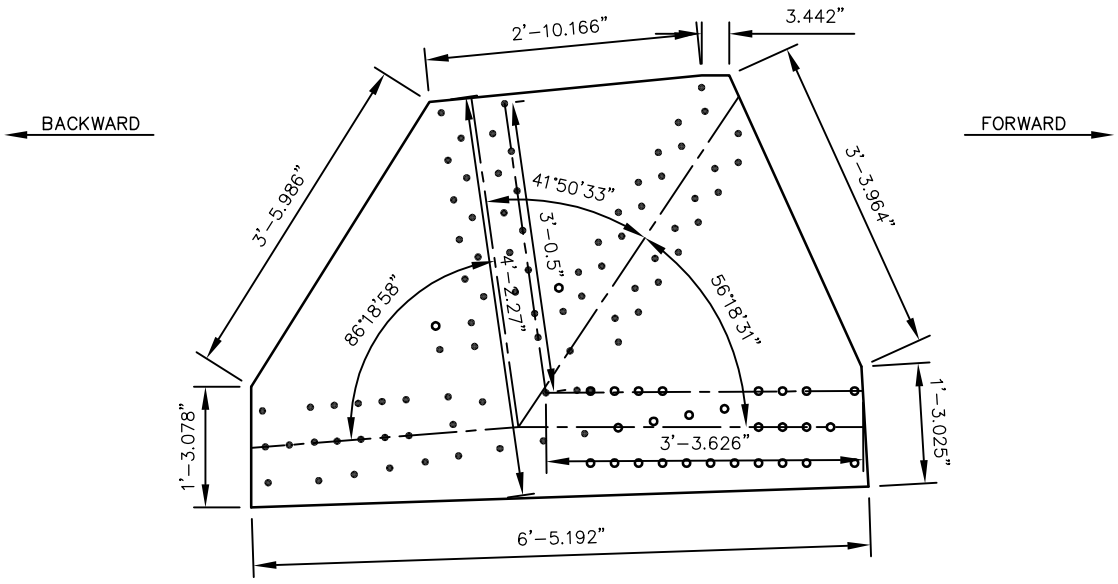


GENERAL GUSSET PLATE DIMENSIONS

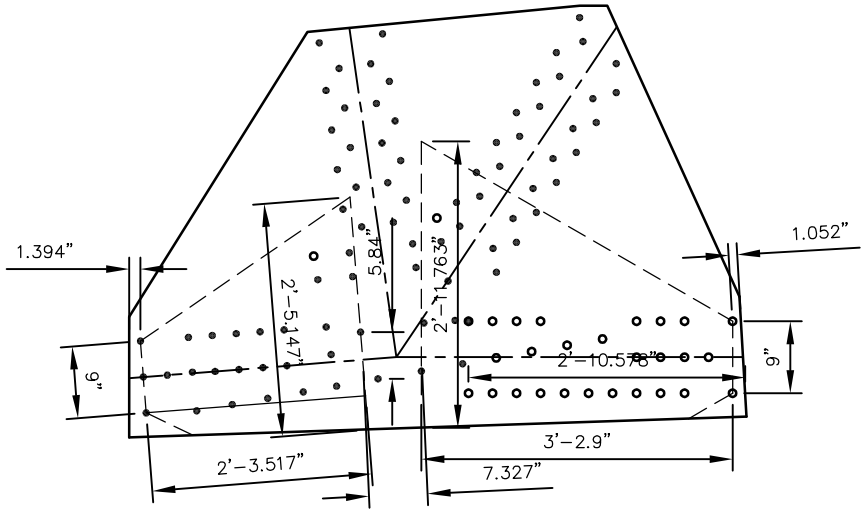


LOWER CHORD DIMENSIONS

GUSSET PLATE CALCULATION L6

GUSSET PLATE THICKNESS = 7/16"

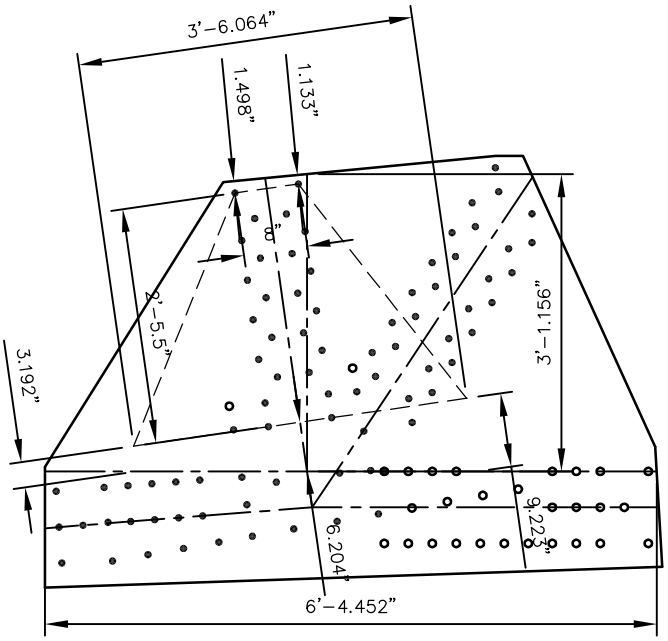


VERTICAL DIMENSIONS

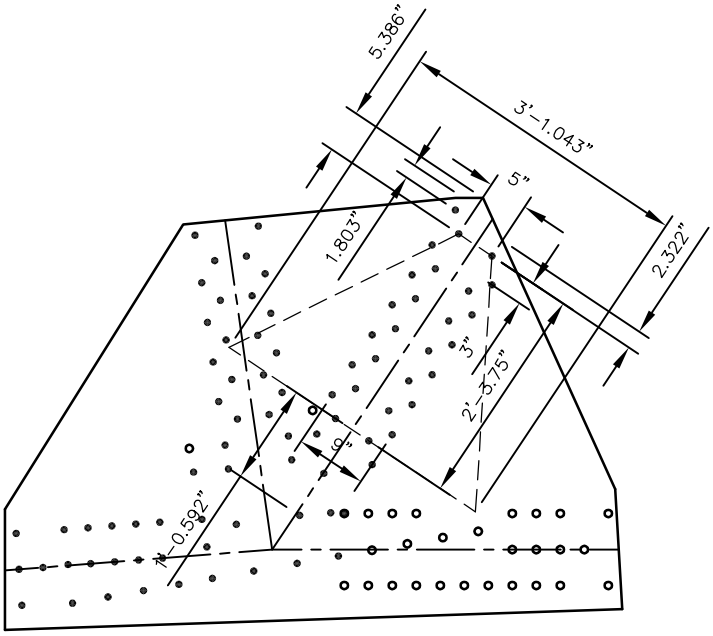


DIAGONAL DIMENSIONS

GUSSET PLATE CALCULATION L7

GUSSET PLATE THICKNESS = 1/2"

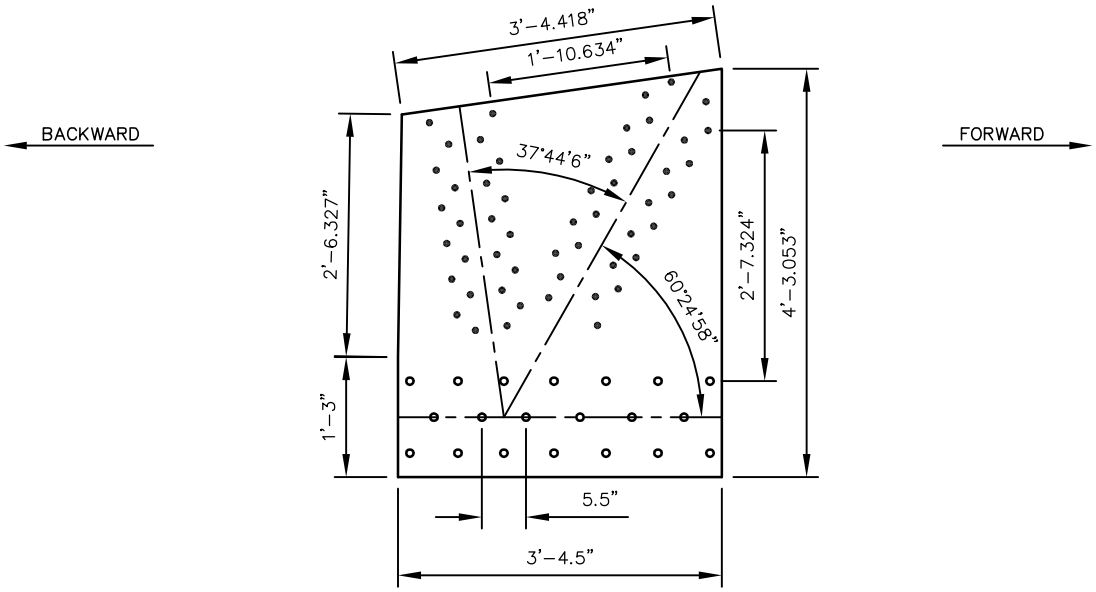


GENERAL GUSSET PLATE DIMENSIONS

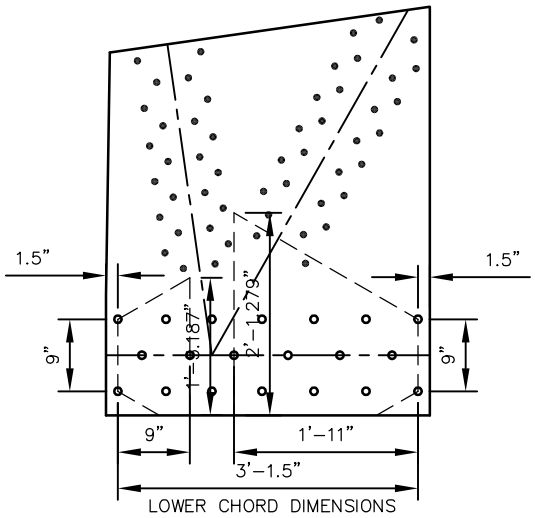


LOWER CHORD DIMENSIONS

GUSSET PLATE CALCULATION L7

GUSSET PLATE THICKNESS = 1/2"

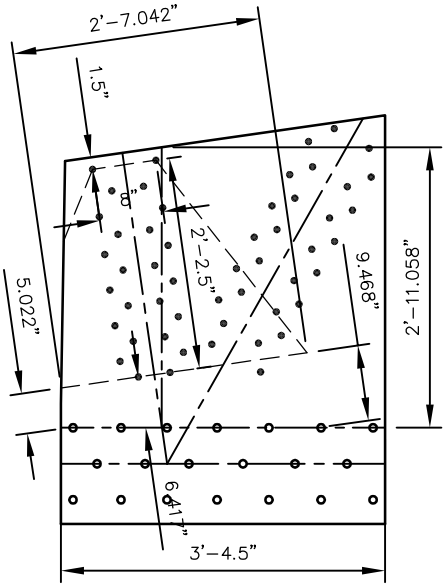


VERTICAL DIMENSIONS

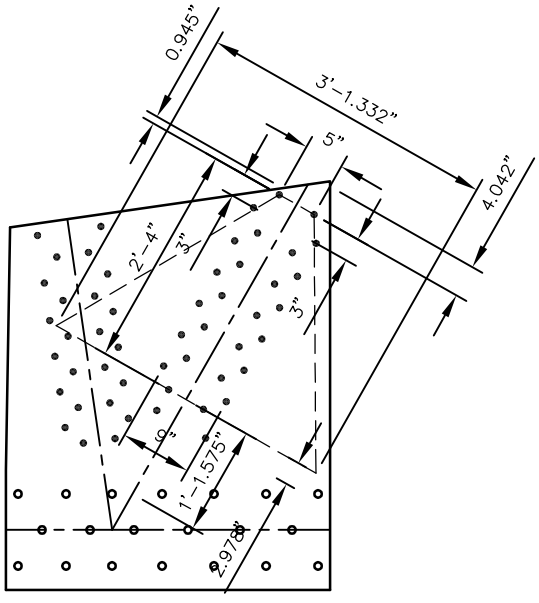


DIAGONAL DIMENSIONS

GUSSET PLATE CALCULATION L8

GUSSET PLATE THICKNESS = 3/4"

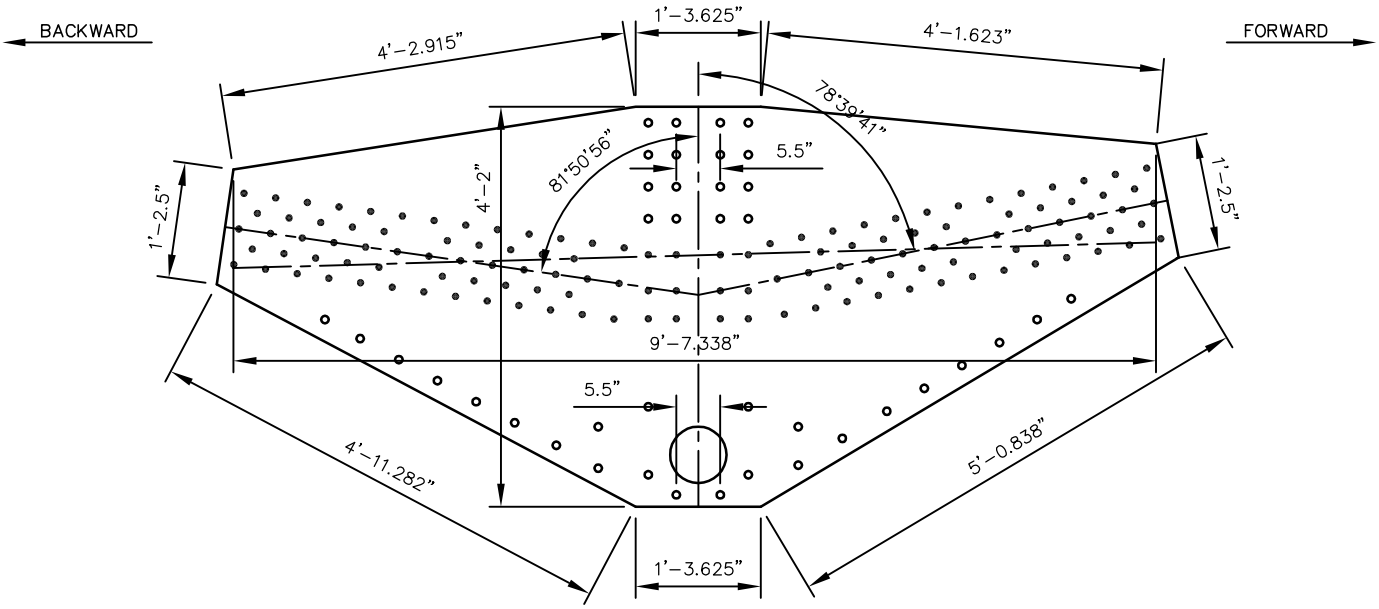


GENERAL GUSSET PLATE DIMENSIONS

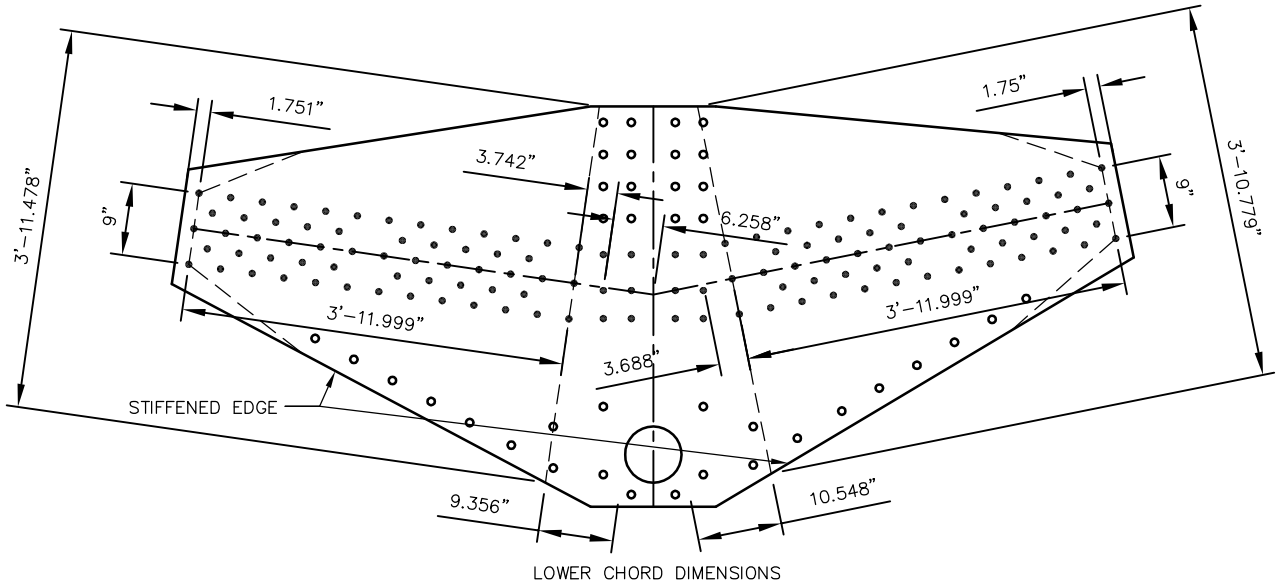

LOWER CHORD DIMENSIONS

GUSSET PLATE CALCULATION L8


GUSSET PLATE THICKNESS = 3/4"

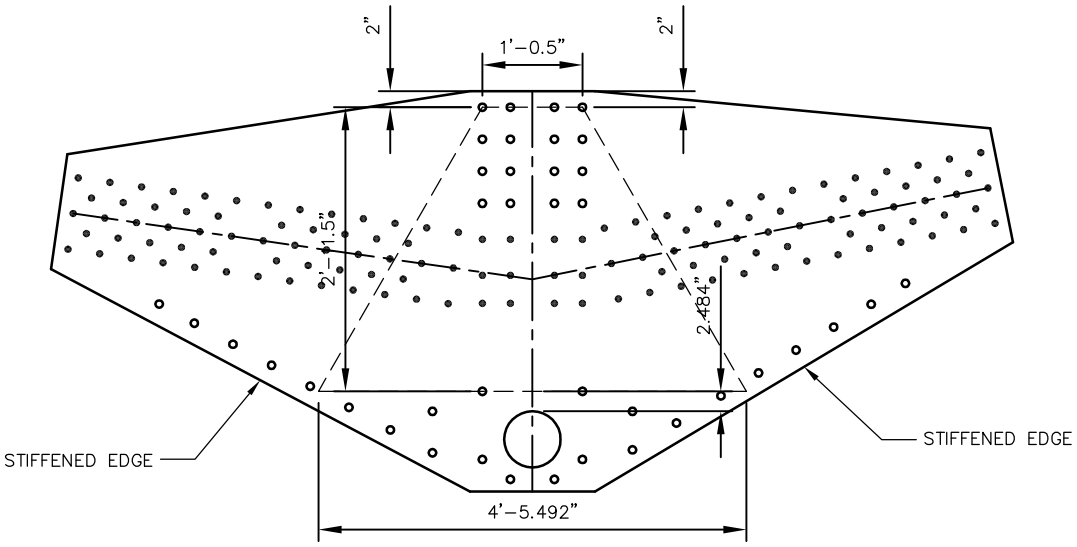


VERTICAL DIMENSIONS

GUSSET PLATE CALCULATION L9

GUSSET PLATE THICKNESS = 1/2"

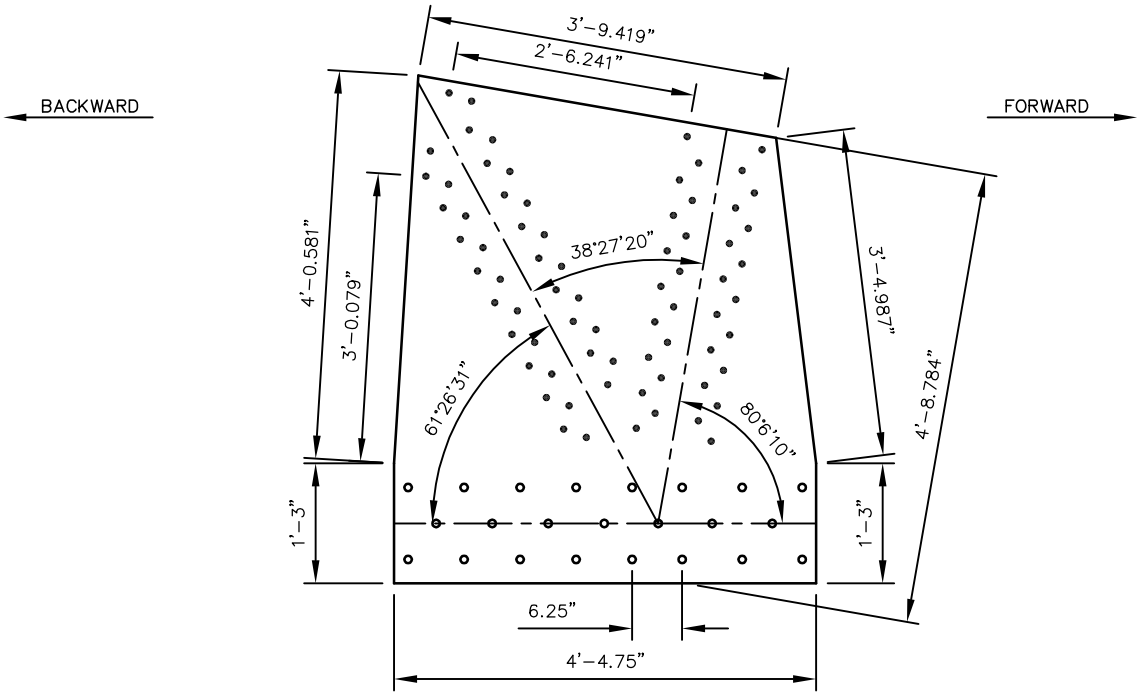


GENERAL GUSSET PLATE DIMENSIONS

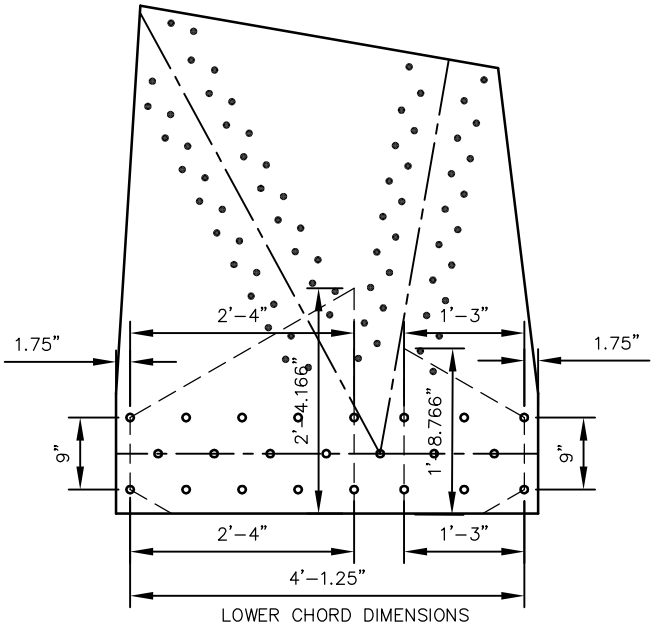


LOWER CHORD DIMENSIONS

GUSSET PLATE CALCULATION L9

GUSSET PLATE THICKNESS = 1/2"

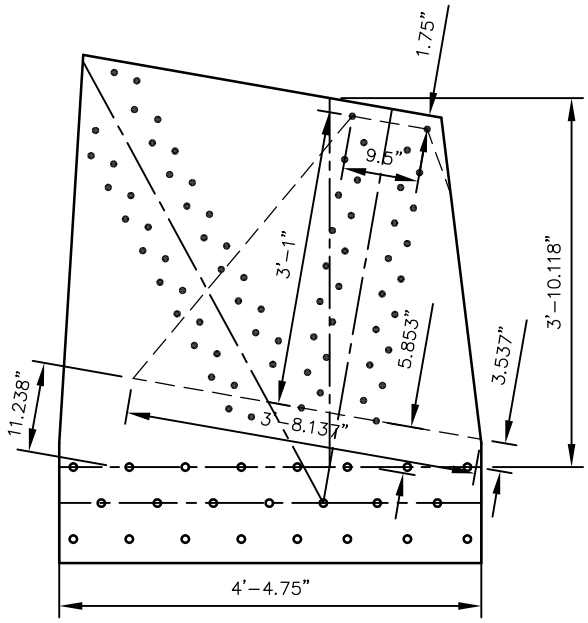


VERTICAL DIMENSIONS

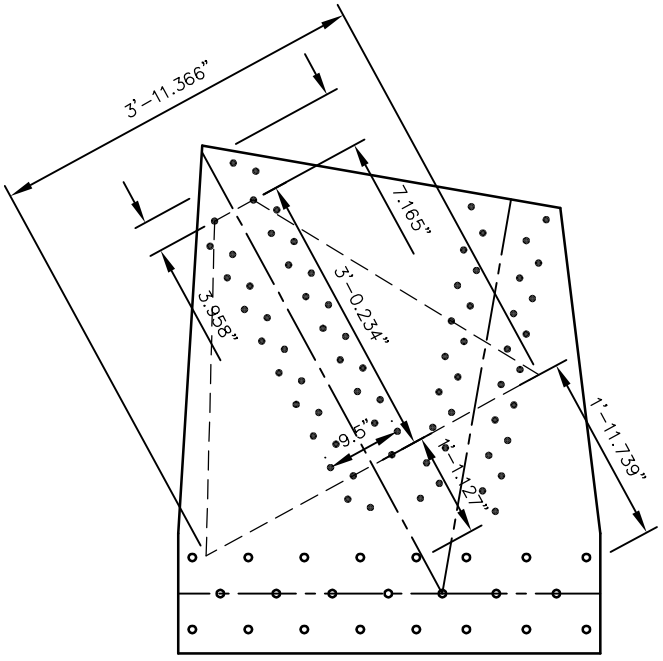


DIAGONAL DIMENSIONS

GUSSET PLATE CALCULATION L10

GUSSET PLATE THICKNESS = 1/2"

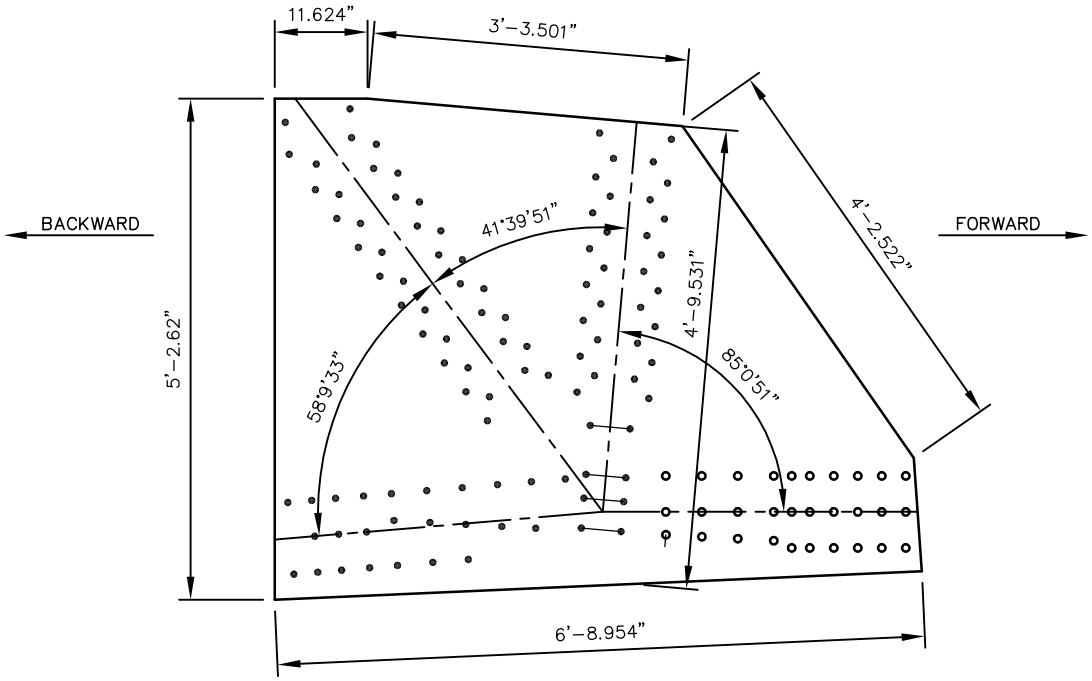


GENERAL GUSSET PLATE DIMENSIONS

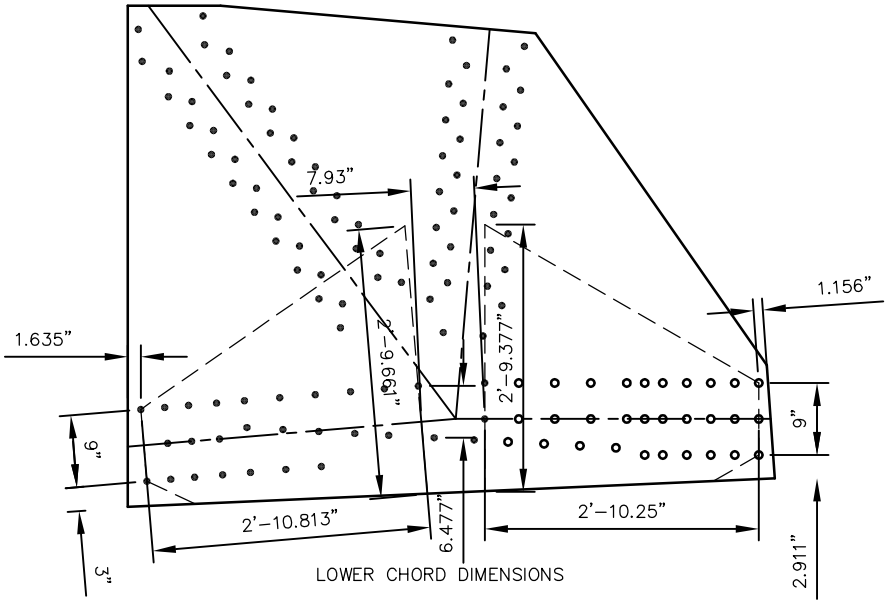


LOWER CHORD DIMENSIONS

GUSSET PLATE CALCULATION L10

GUSSET PLATE THICKNESS = 1/2"

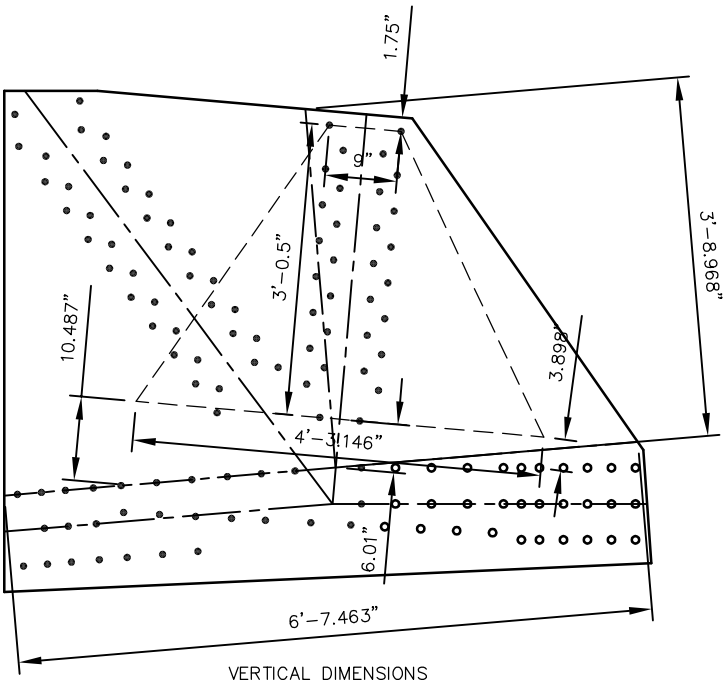


VERTICAL DIMENSIONS

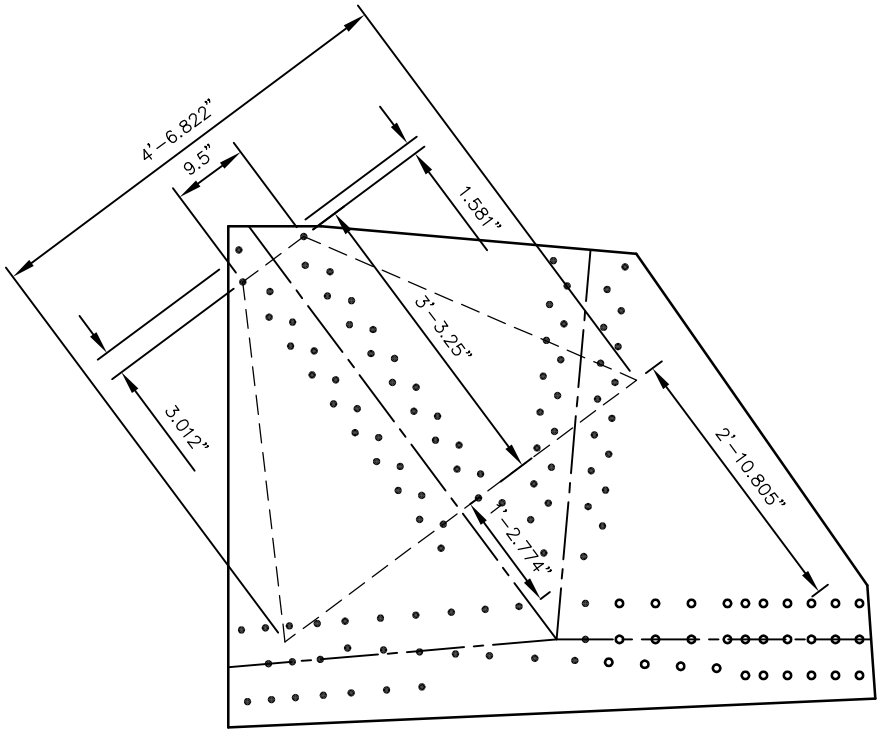


DIAGONAL DIMENSIONS

GUSSET PLATE CALCULATION L11

GUSSET PLATE THICKNESS = 1/2"

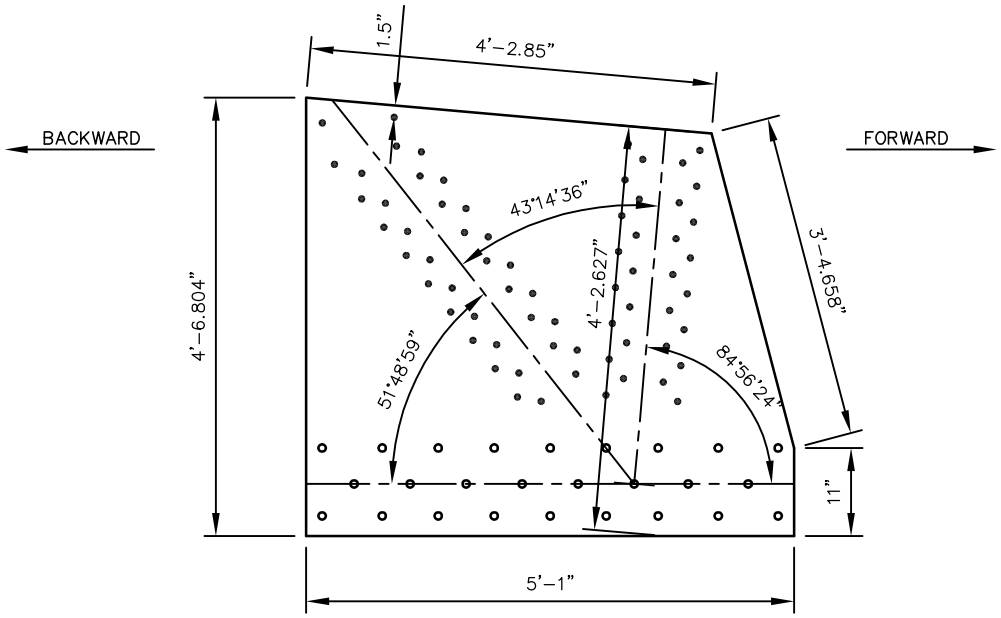


GENERAL GUSSET PLATE DIMENSIONS

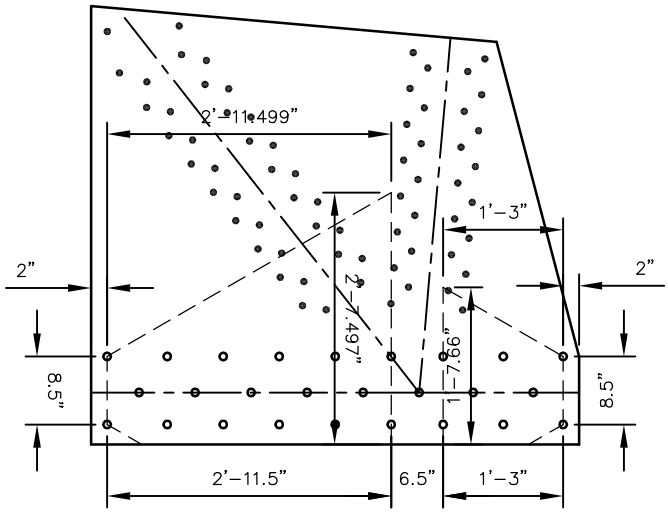


LOWER CHORD DIMENSIONS

GUSSET PLATE CALCULATION L11

GUSSET PLATE THICKNESS = 1/2"

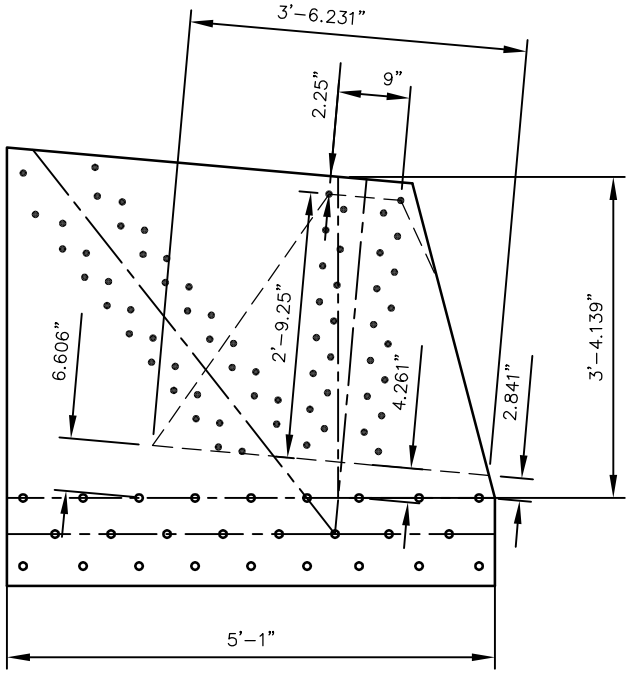


VERTICAL DIMENSIONS

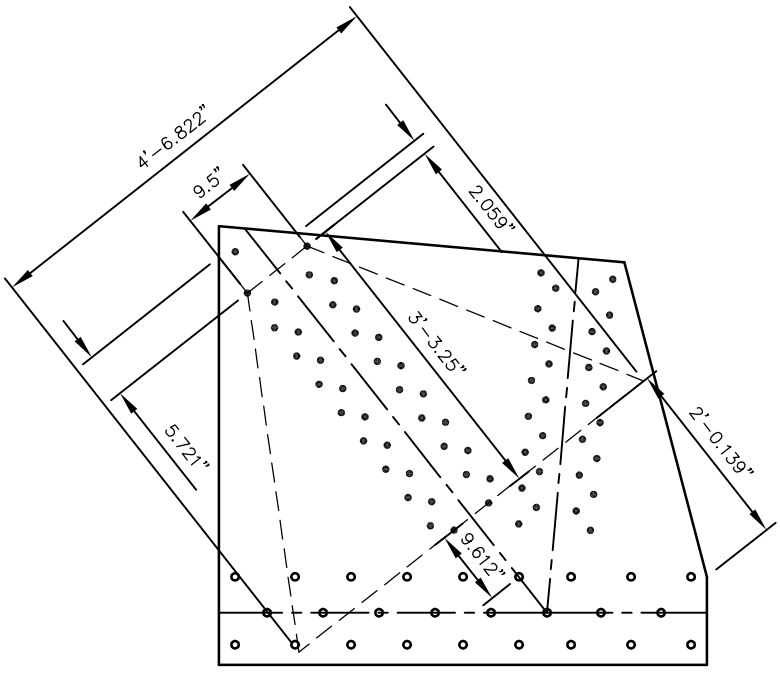


DIAGONAL DIMENSIONS

GUSSET PLATE CALCULATION L12

GUSSET PLATE THICKNESS = 1/2"

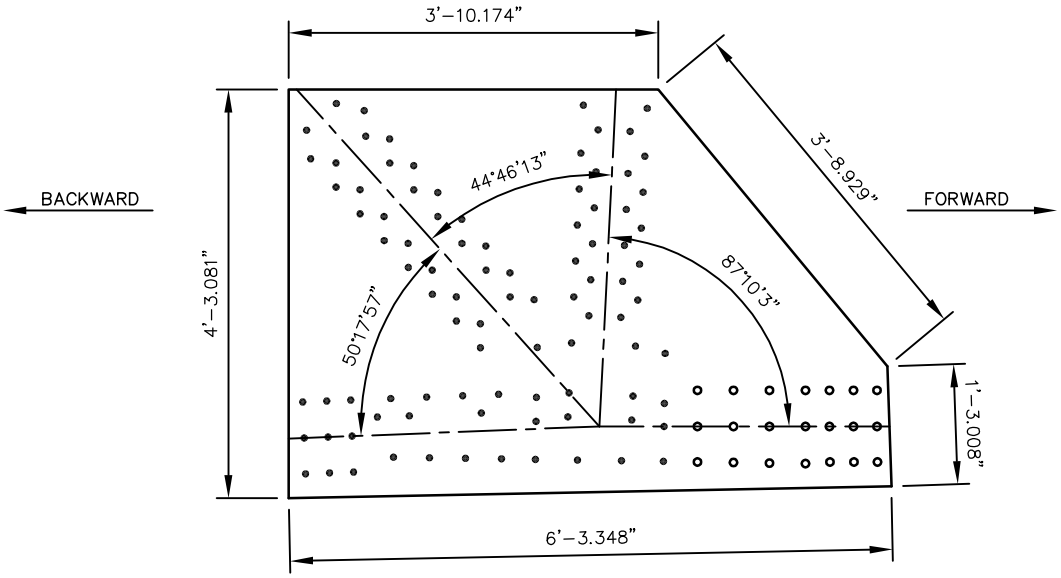


GENERAL GUSSET PLATE DIMENSIONS

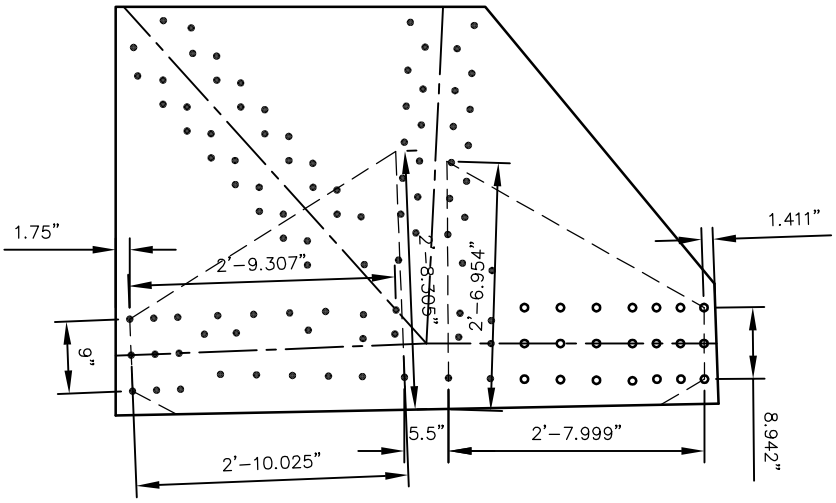


LOWER CHORD DIMENSIONS

GUSSET PLATE CALCULATION L12

GUSSET PLATE THICKNESS = 1/2"

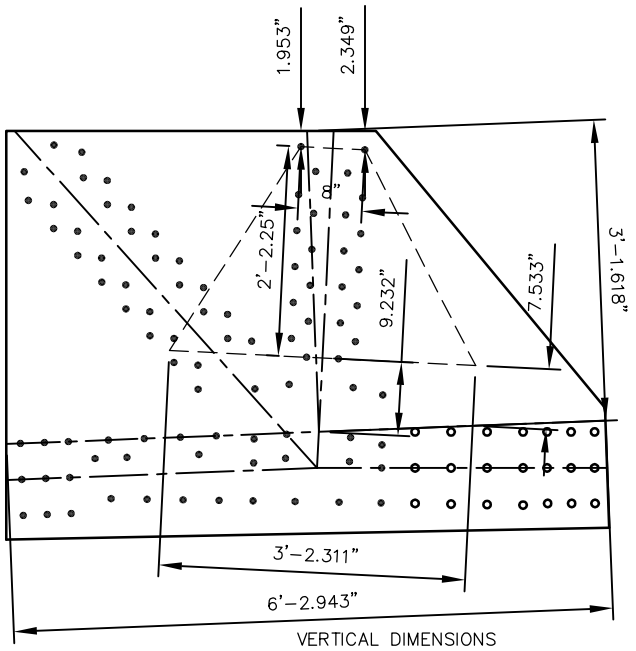


VERTICAL DIMENSIONS

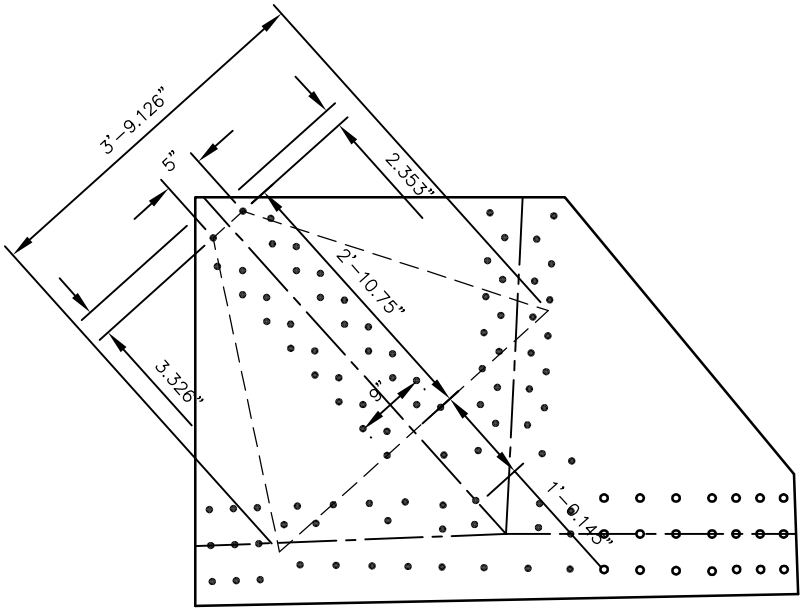


DIAGONAL DIMENSIONS

GUSSET PLATE CALCULATION L13

GUSSET PLATE THICKNESS = 7/16"

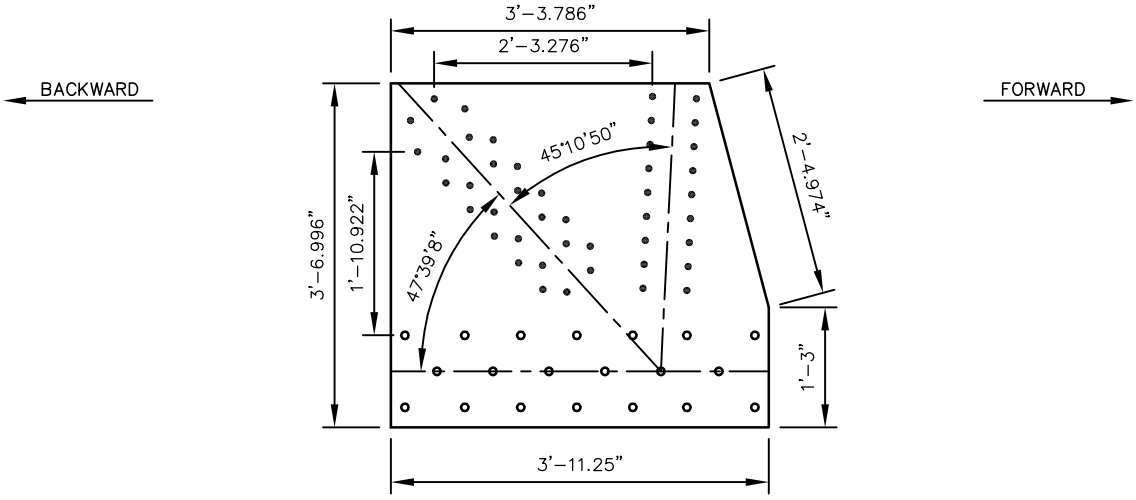


GENERAL GUSSET PLATE DIMENSIONS

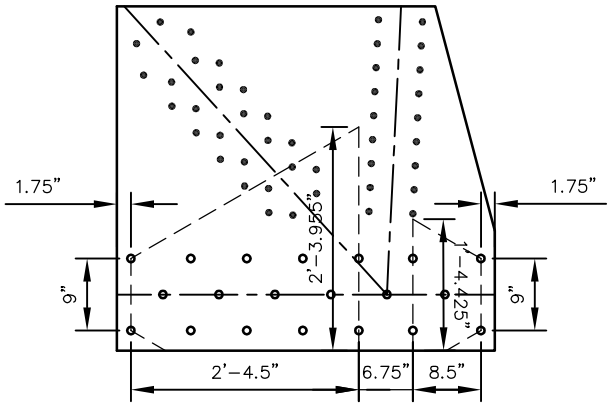


LOWER CHORD DIMENSIONS

GUSSET PLATE CALCULATION L13

GUSSET PLATE THICKNESS = 7/16"

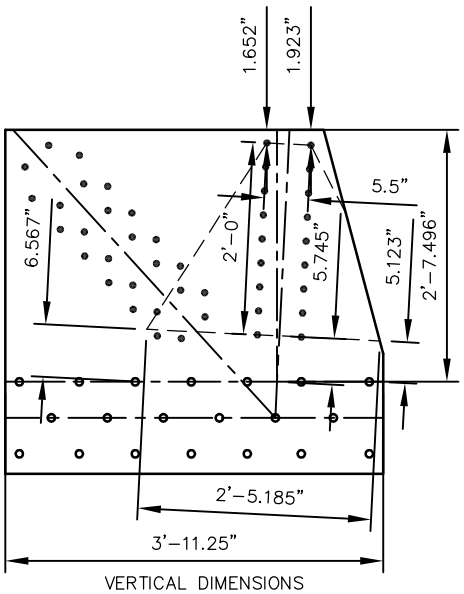


VERTICAL DIMENSIONS

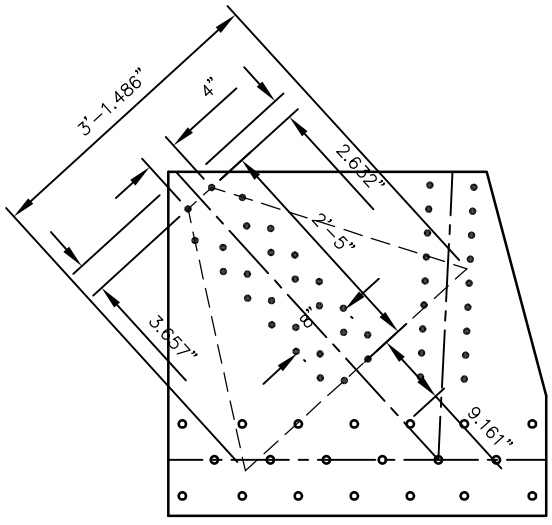


DIAGONAL DIMENSIONS

GUSSET PLATE CALCULATION L14

GUSSET PLATE THICKNESS = 7/16"

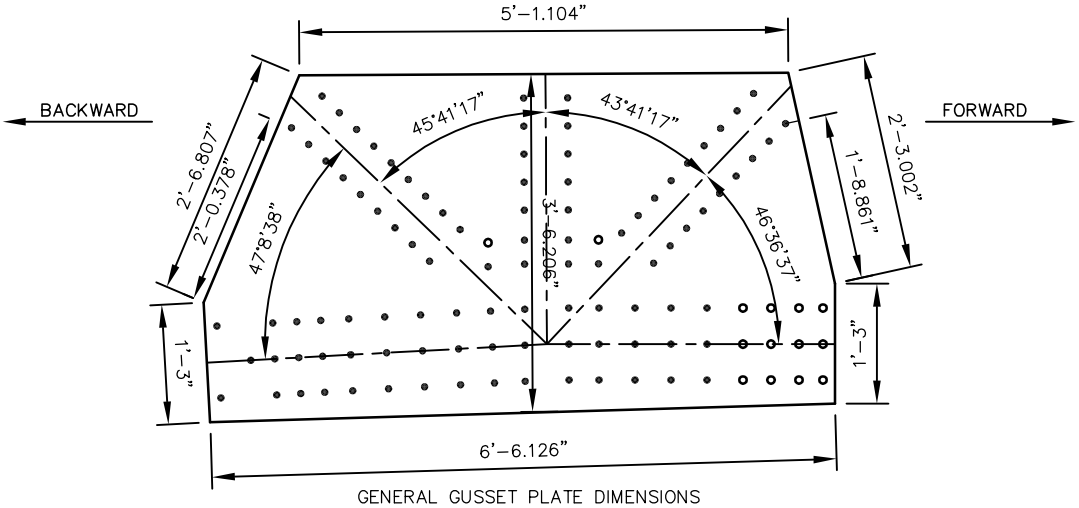


GENERAL GUSSET PLATE DIMENSIONS

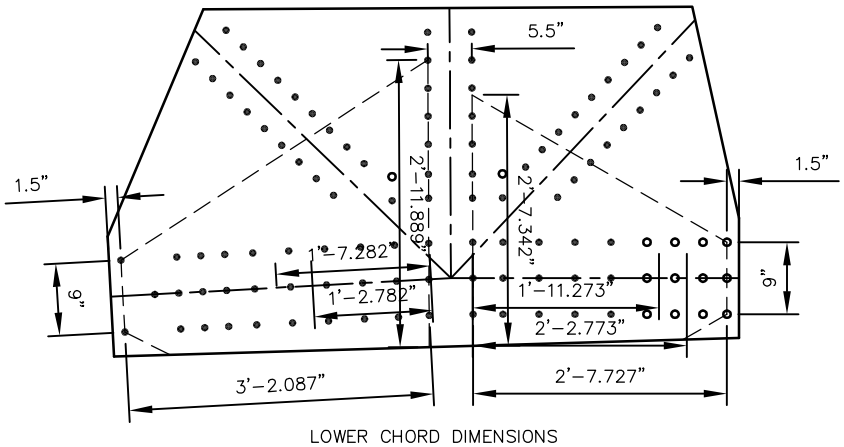


LOWER CHORD DIMENSIONS

GUSSET PLATE CALCULATION L14

GUSSET PLATE THICKNESS = 7/16"

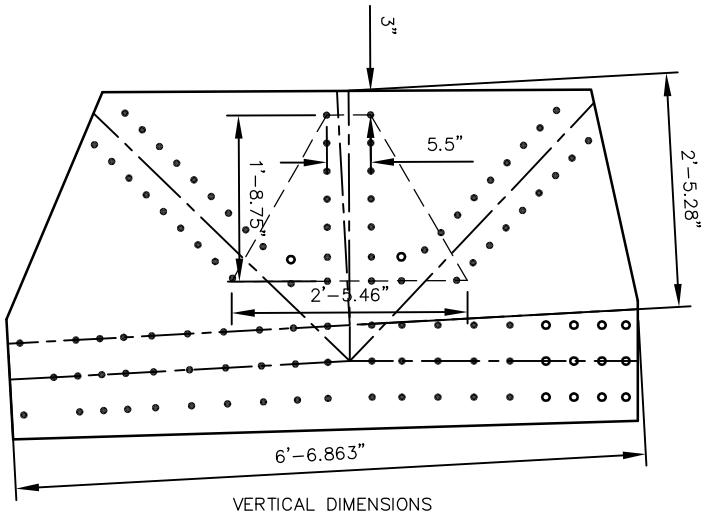


VERTICAL DIMENSIONS

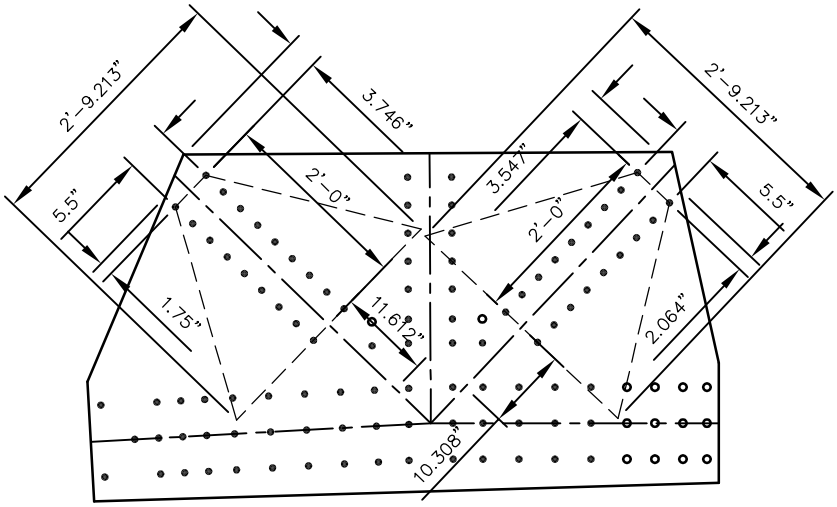


DIAGONAL DIMENSIONS

GUSSET PLATE CALCULATION L15

GUSSET PLATE THICKNESS = 7/16"

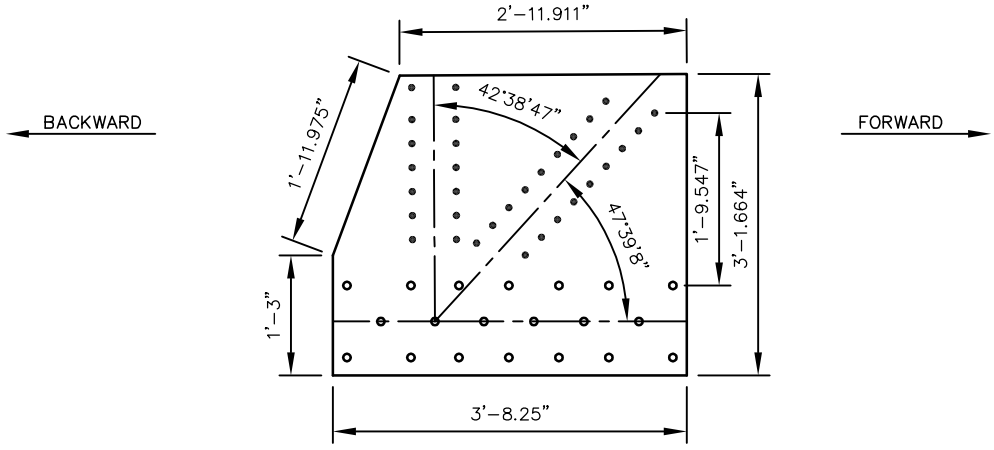


GENERAL GUSSET PLATE DIMENSIONS

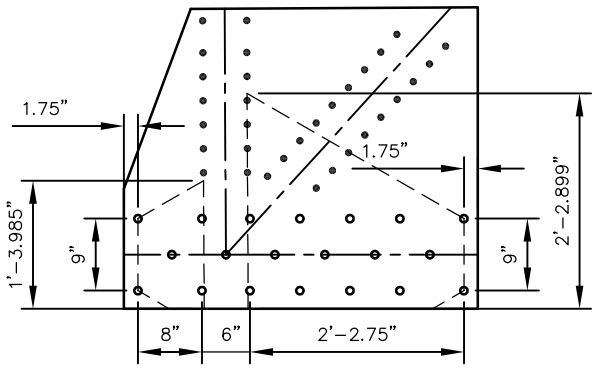


LOWER CHORD DIMENSIONS

GUSSET PLATE CALCULATION L15

GUSSET PLATE THICKNESS = 7/16"

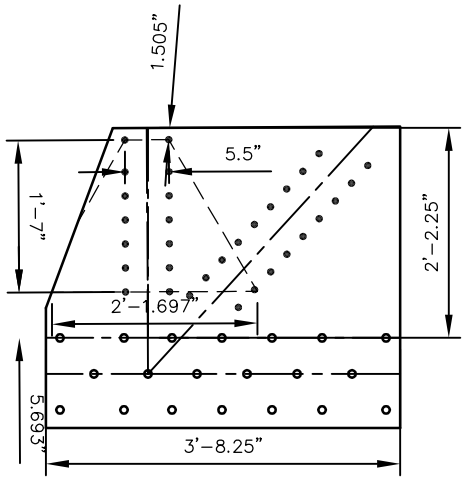


VERTICAL DIMENSIONS

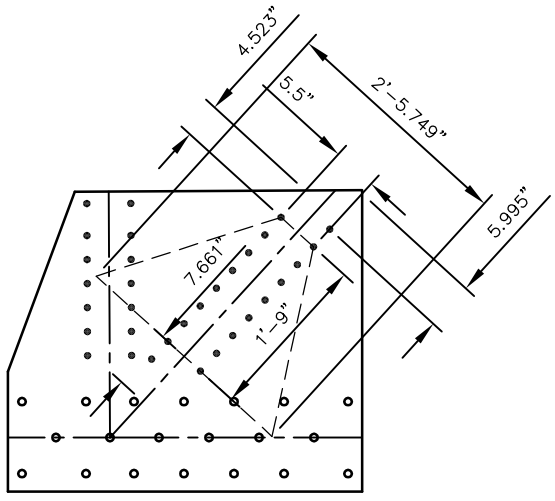


DIAGONAL DIMENSIONS

GUSSET PLATE CALCULATION L16

GUSSET PLATE THICKNESS = 7/16"

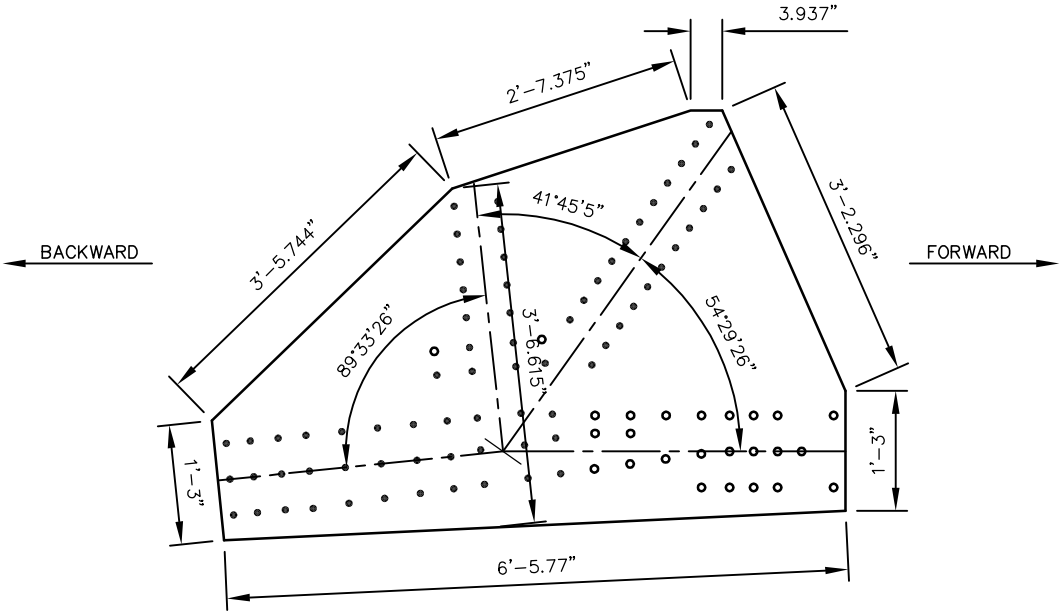


GENERAL GUSSET PLATE DIMENSIONS

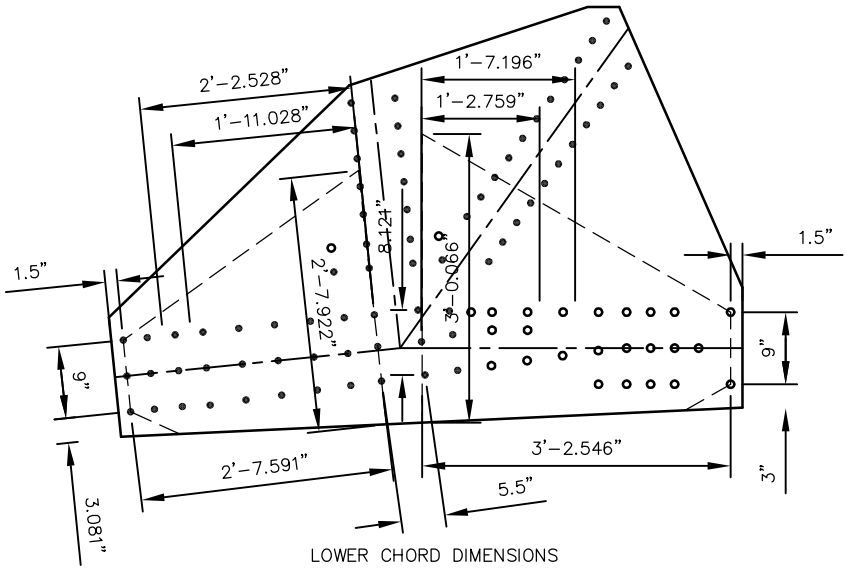


LOWER CHORD DIMENSIONS

GUSSET PLATE CALCULATION L16

GUSSET PLATE THICKNESS = 7/16"

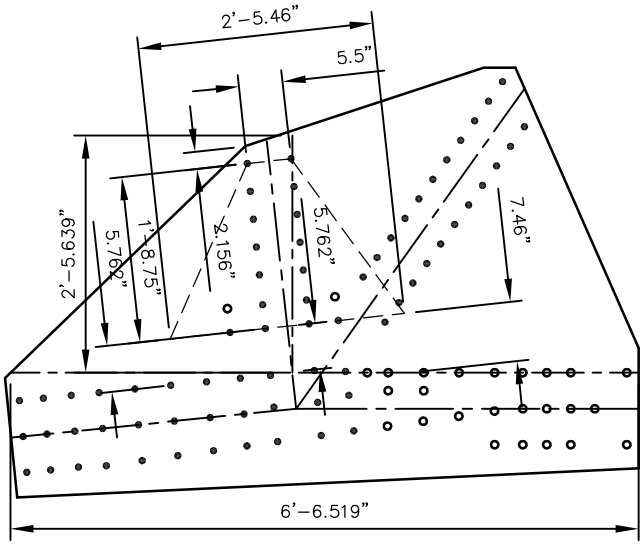


VERTICAL DIMENSIONS

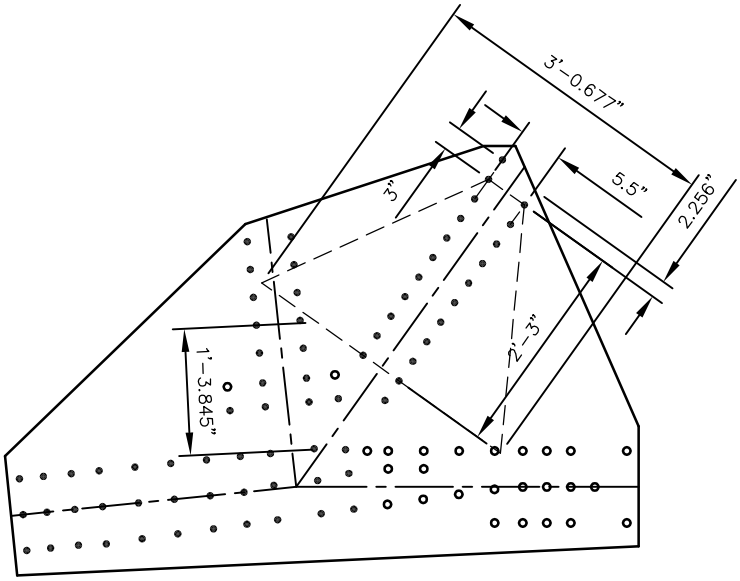


DIAGONAL DIMENSIONS

GUSSET PLATE CALCULATION L17

GUSSET PLATE THICKNESS = 7/16"

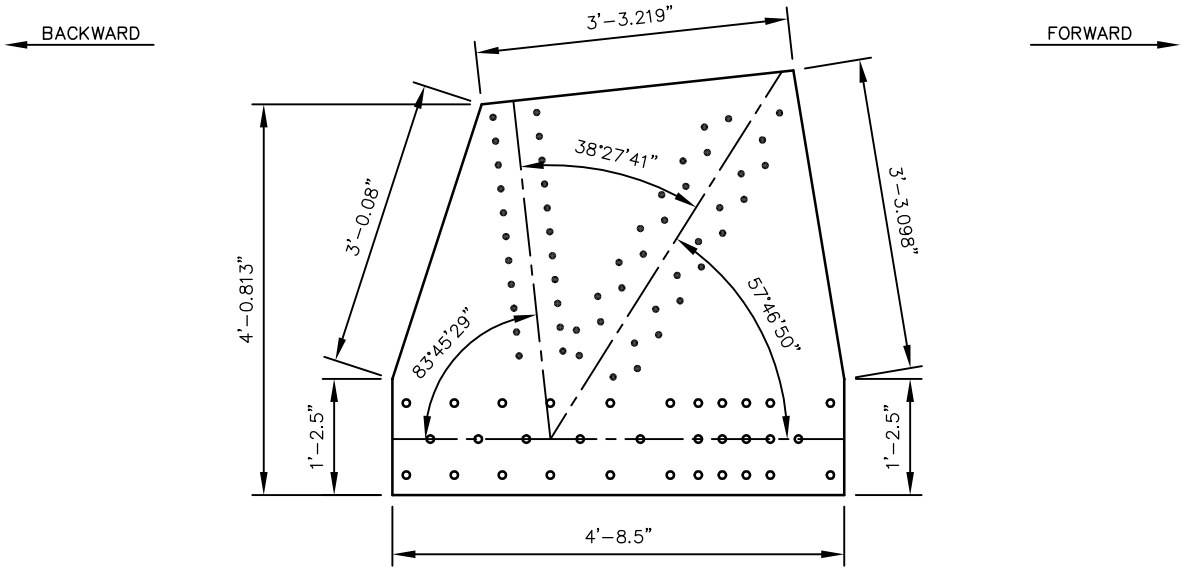


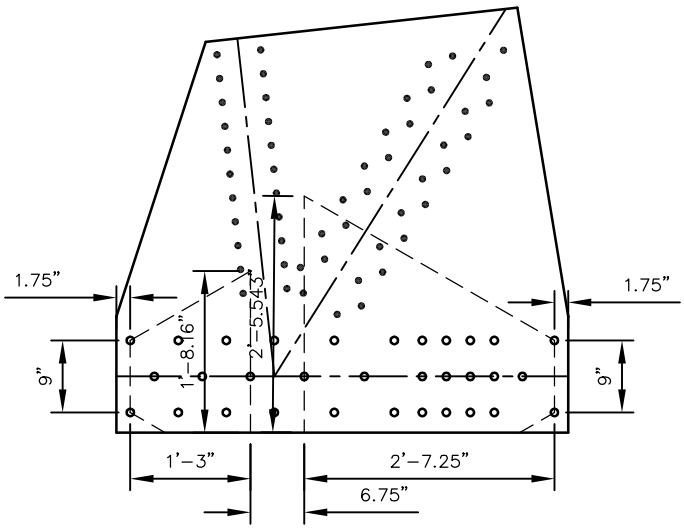


LOWER CHORD DIMENSIONS

GUSSET PLATE CALCULATION L17

GUSSET PLATE THICKNESS = 7/16"

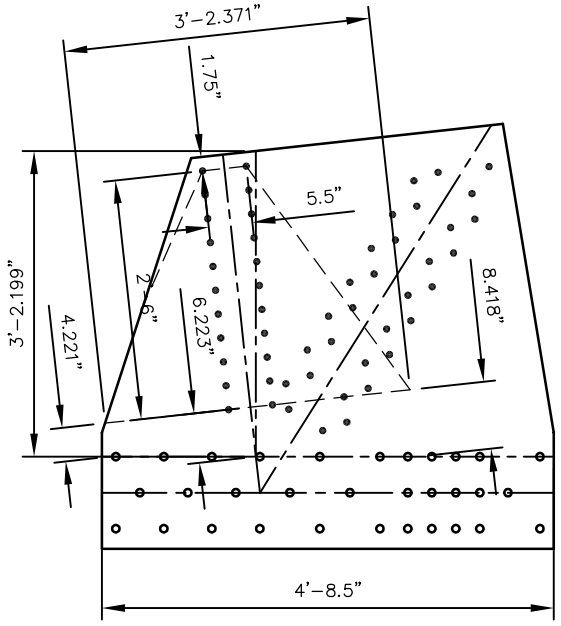


VERTICAL DIMENSIONS

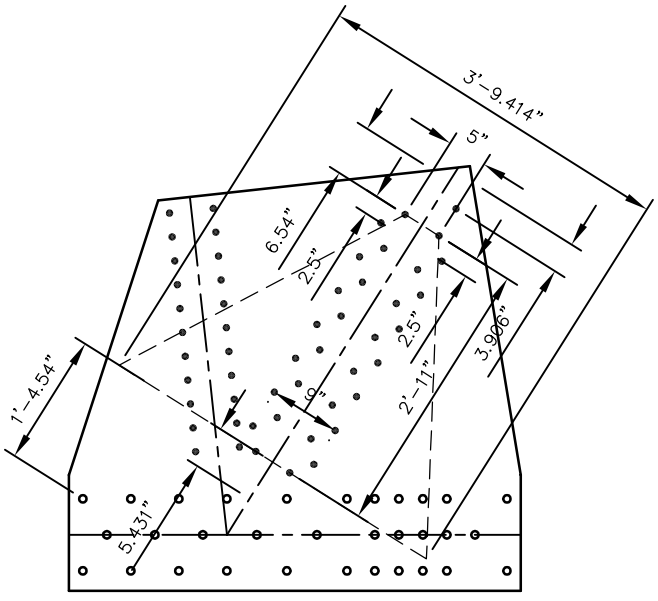


DIAGONAL DIMENSIONS

GUSSET PLATE CALCULATION L18

GUSSET PLATE THICKNESS = 9/16"

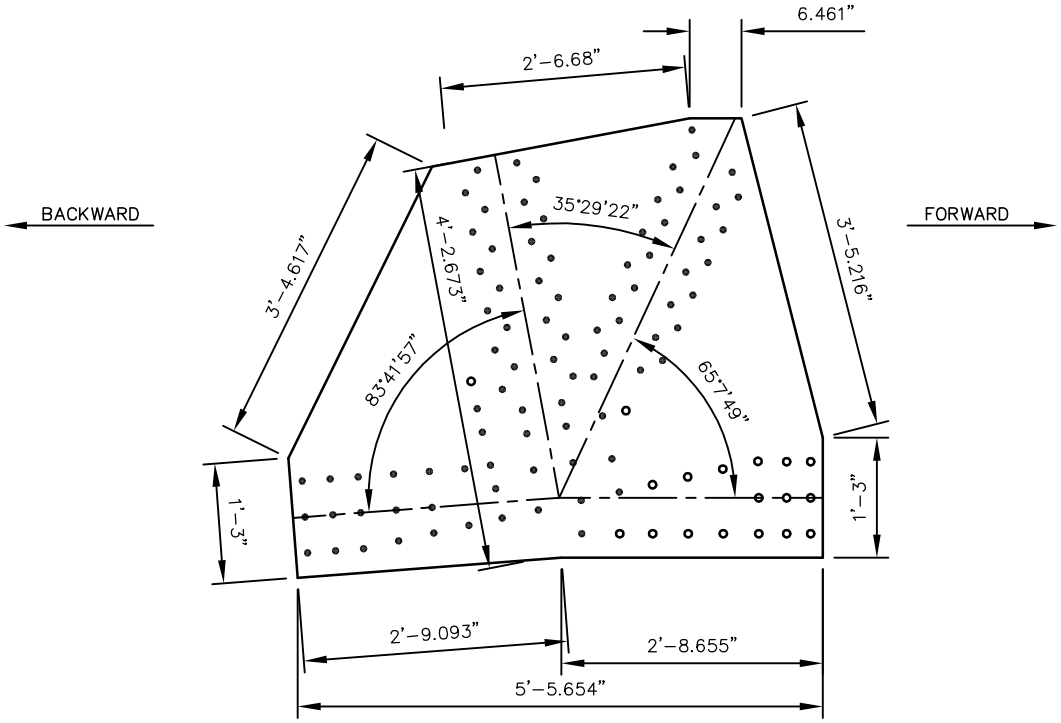


GENERAL GUSSET PLATE DIMENSIONS

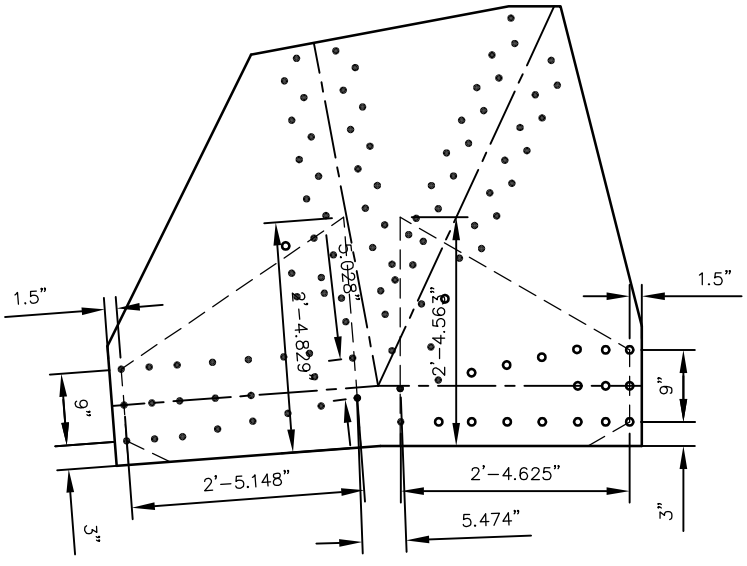


LOWER CHORD DIMENSIONS

GUSSET PLATE CALCULATION L18

GUSSET PLATE THICKNESS = 9/16"

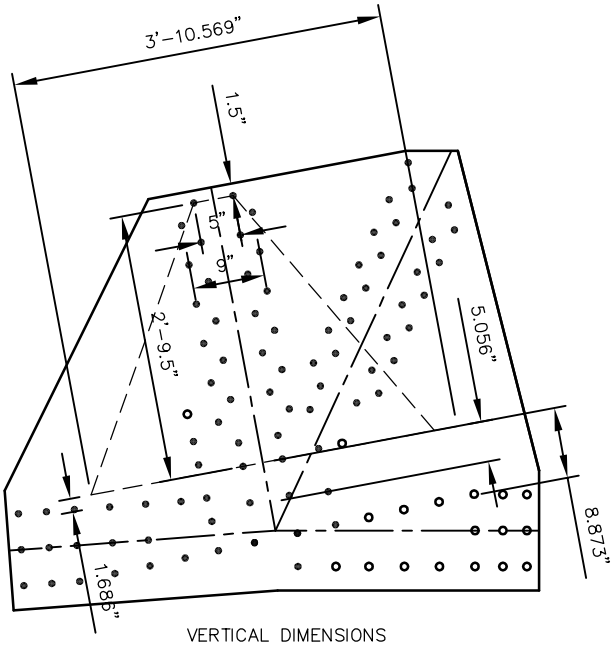


VERTICAL DIMENSIONS

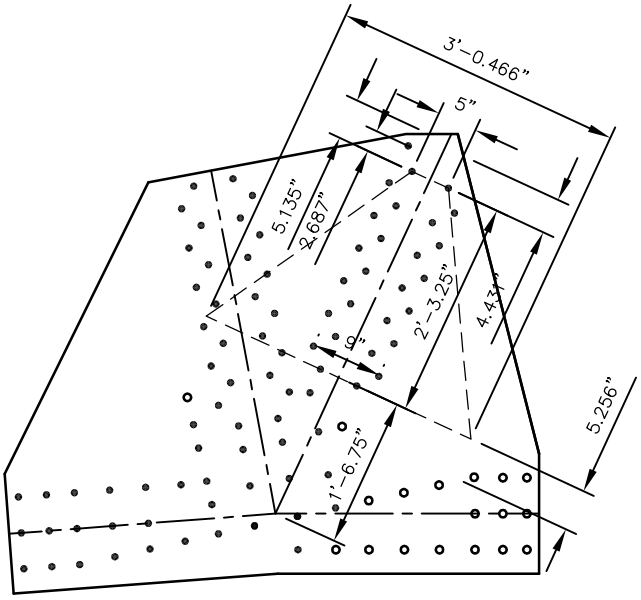


DIAGONAL DIMENSIONS

GUSSET PLATE CALCULATION L19

GUSSET PLATE THICKNESS = 1/2"

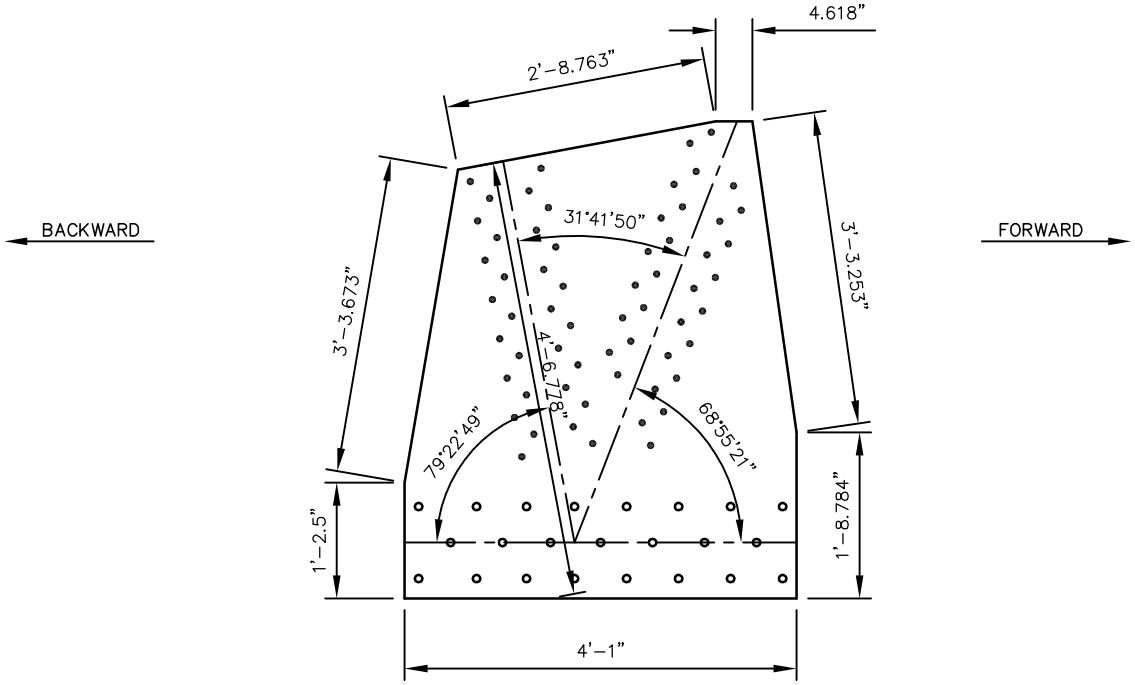


GENERAL GUSSET PLATE DIMENSIONS

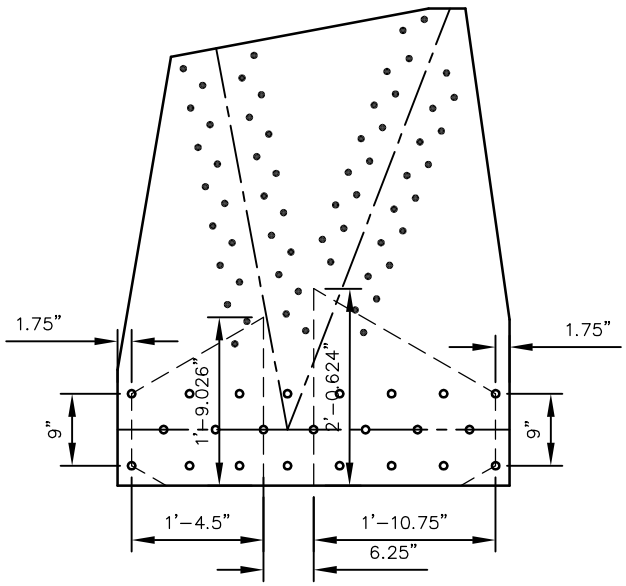


LOWER CHORD DIMENSIONS

GUSSET PLATE CALCULATION L19

GUSSET PLATE THICKNESS = 1/2"

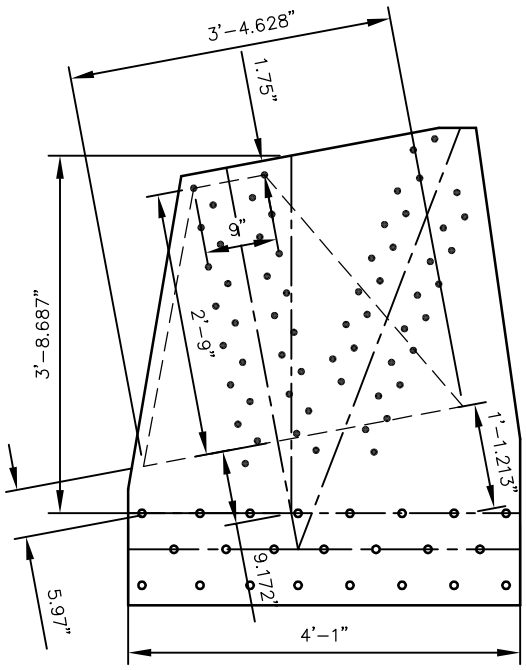


VERTICAL DIMENSIONS

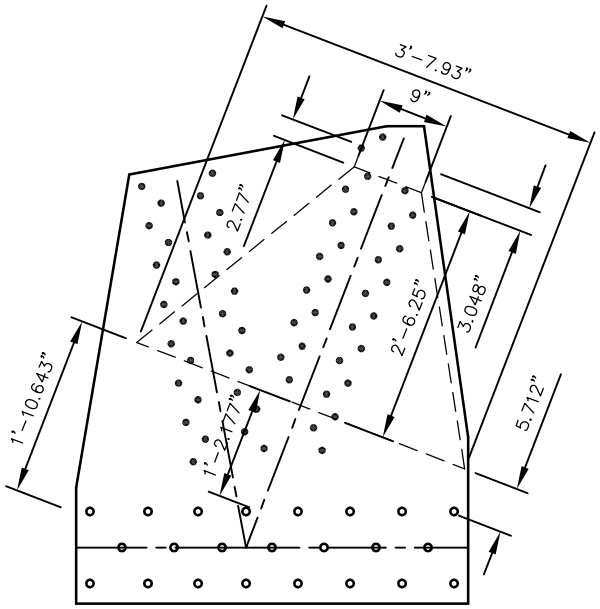


DIAGONAL DIMENSIONS

GUSSET PLATE CALCULATION L20

GUSSET PLATE THICKNESS = 7/16"

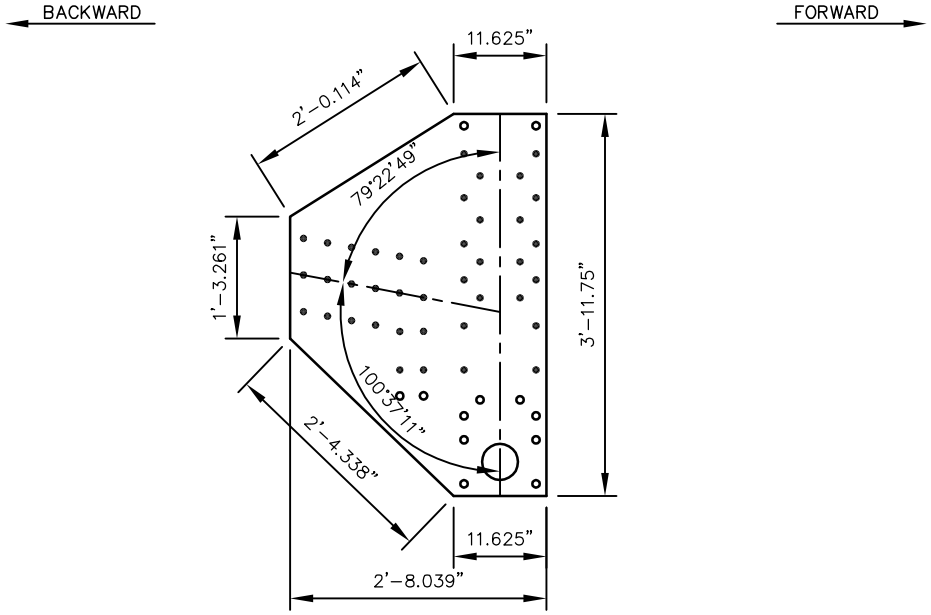


GENERAL GUSSET PLATE DIMENSIONS

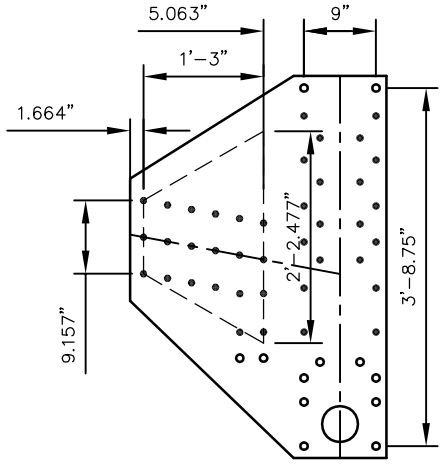

LOWER CHORD DIMENSIONS

GUSSET PLATE CALCULATION L20

GUSSET PLATE THICKNESS = 7/16”

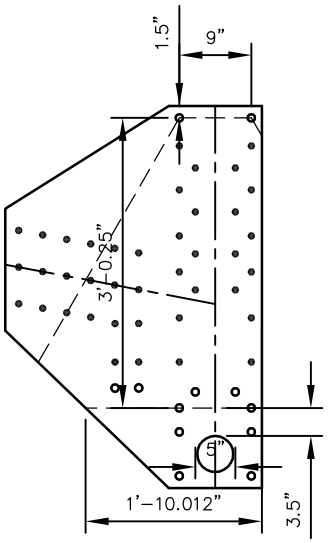

VERTICAL DIMENSIONS