

GUSSET PLATE CALCULATION U0

GENERAL GUSSET THICKNESS = 7/16"

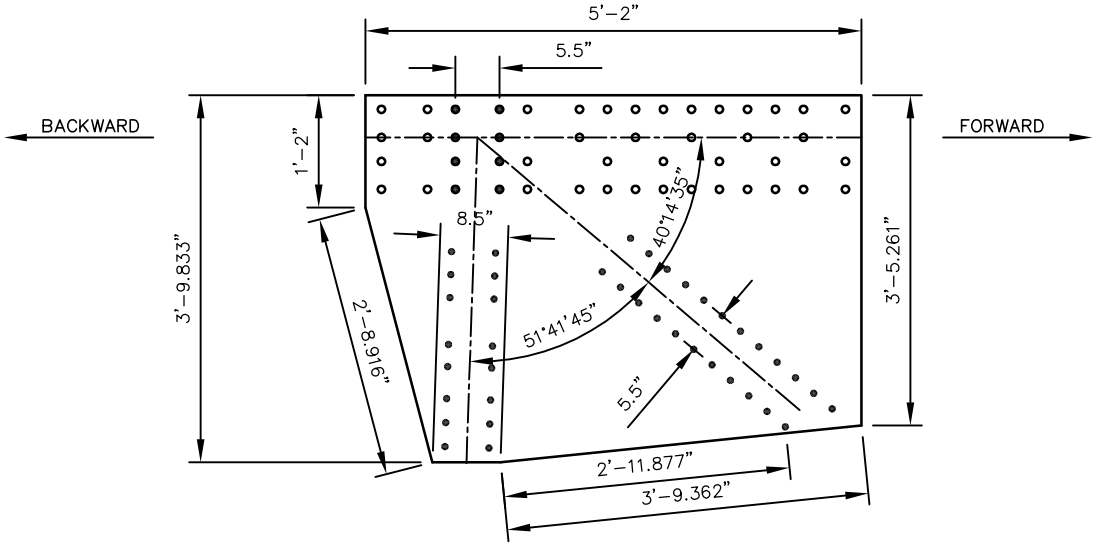


GENERAL GUSSET PLATE DIMENSIONS

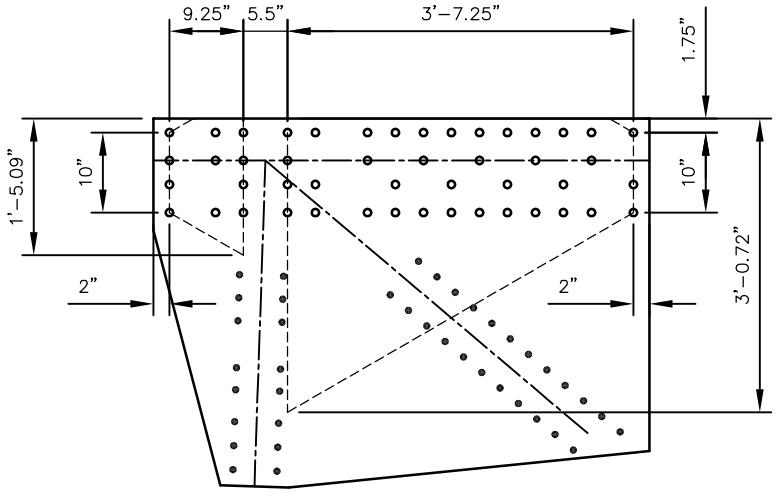


UPPER CHORD DIMENSIONS

GUSSET PLATE CALCULATION U0

GENERAL GUSSET THICKNESS = 7/16"

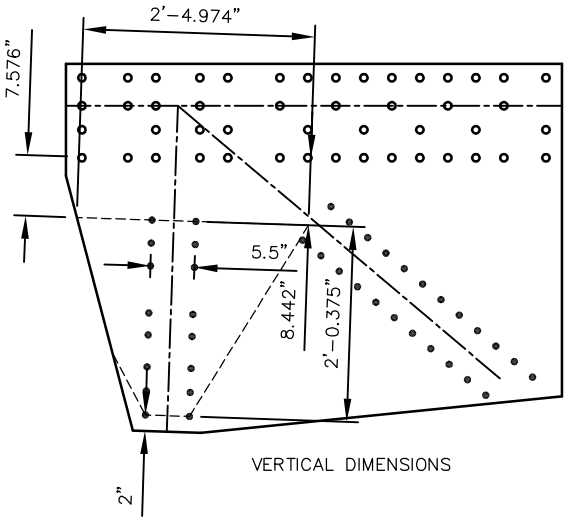


VERTICAL DIMENSIONS

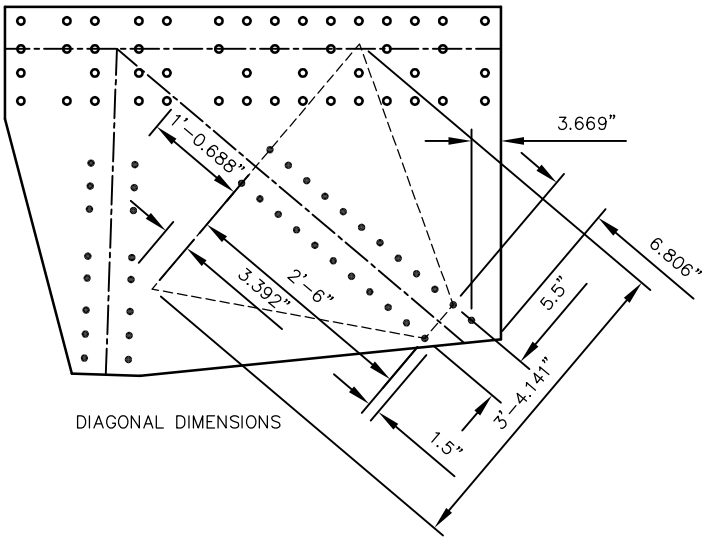


DIAGONAL DIMENSIONS

GUSSET PLATE CALCULATION U1

GENERAL GUSSET THICKNESS = 7/16"

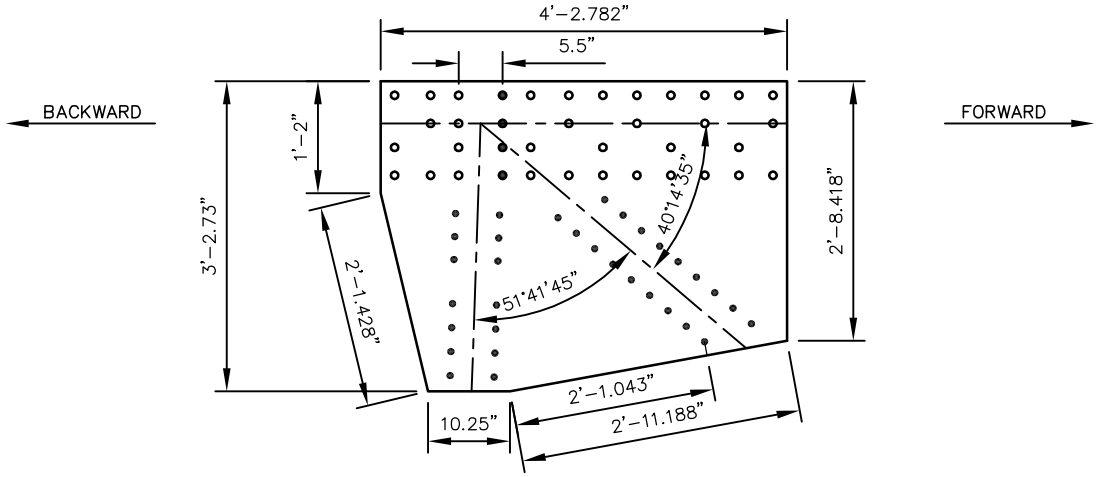


GENERAL GUSSET PLATE DIMENSIONS

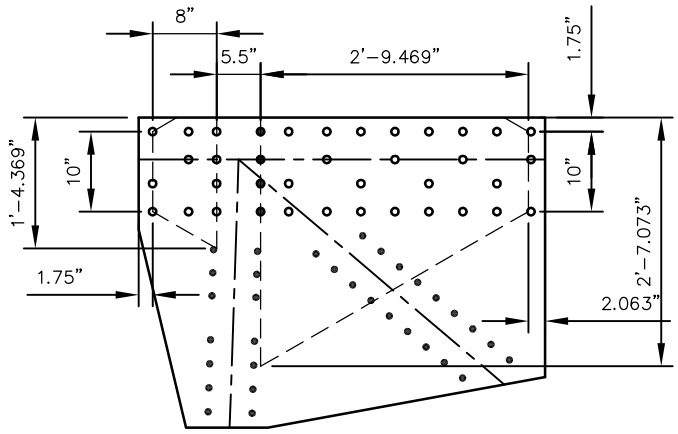


UPPER CHORD DIMENSIONS

GUSSET PLATE CALCULATION U1

GENERAL GUSSET THICKNESS = 7/16"

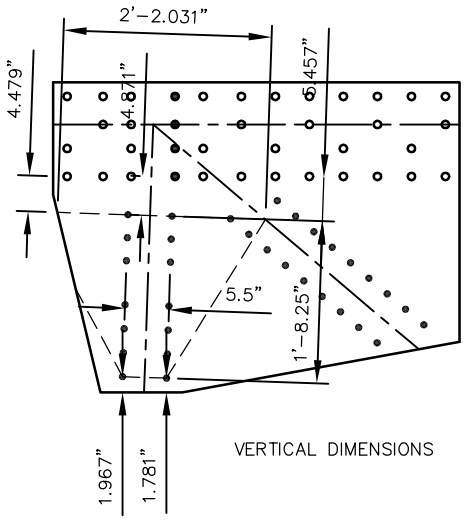


VERTICAL DIMENSIONS

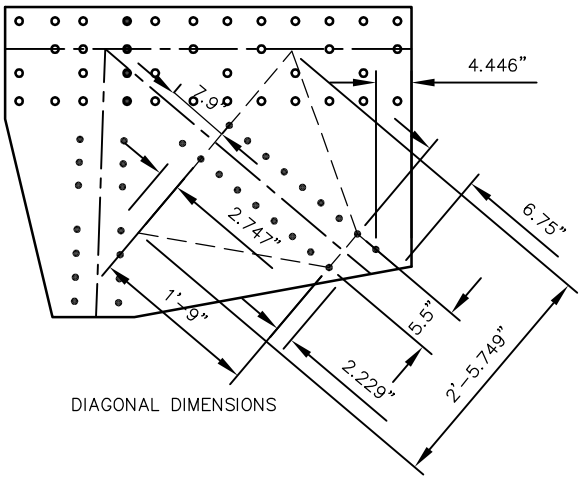


DIAGONAL DIMENSIONS

GUSSET PLATE CALCULATION U2

GENERAL GUSSET THICKNESS = 7/16"

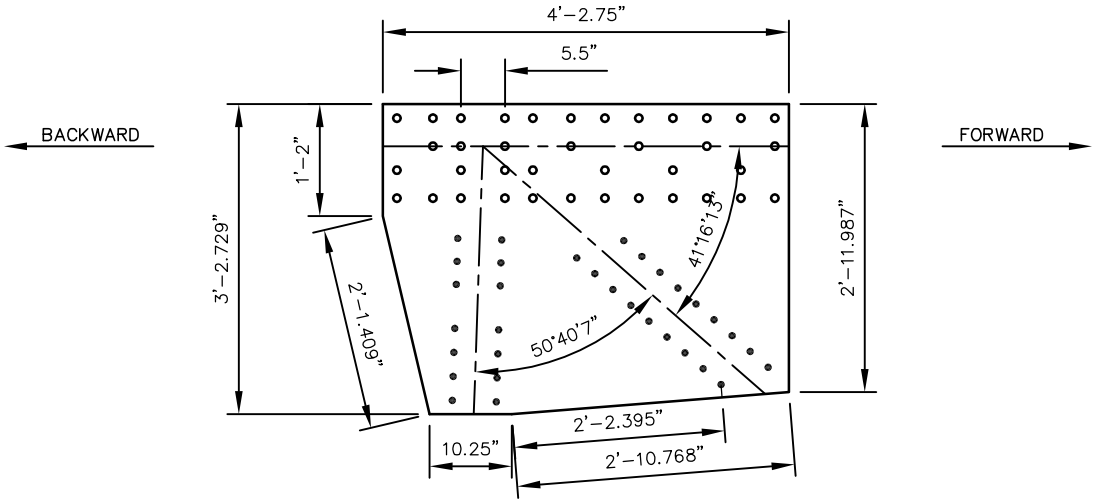


GENERAL GUSSET PLATE DIMENSIONS

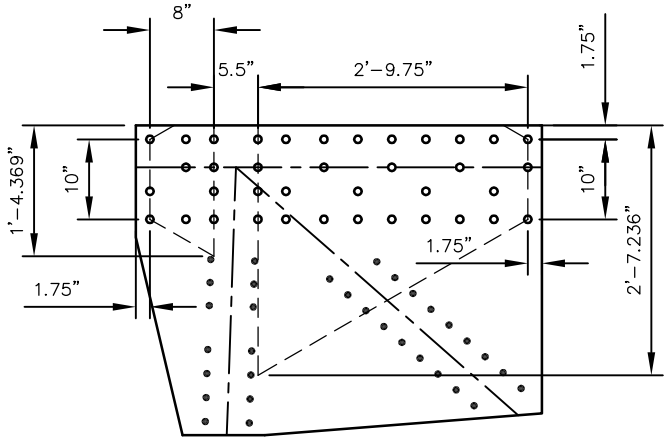


UPPER CHORD DIMENSIONS

GUSSET PLATE CALCULATION U2

GENERAL GUSSET THICKNESS = 7/16"

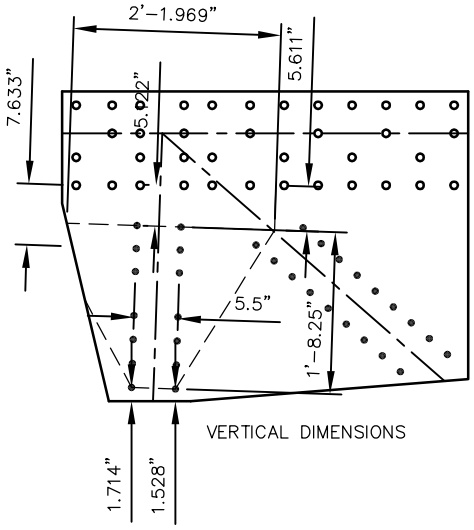


VERTICAL DIMENSIONS

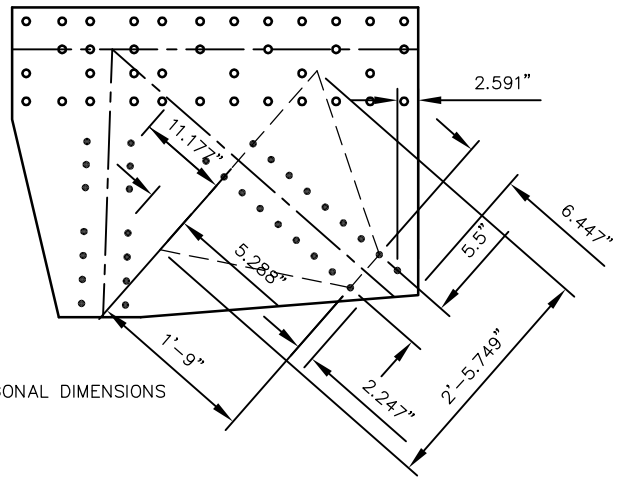


DIAGONAL DIMENSIONS

GUSSET PLATE CALCULATION U3

GENERAL GUSSET THICKNESS = 7/16"

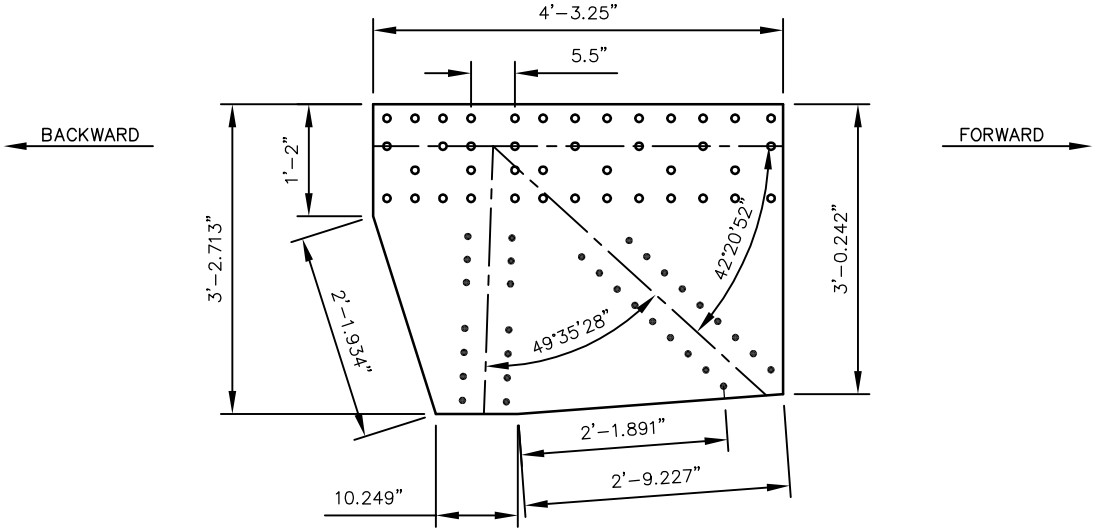


GENERAL GUSSET PLATE DIMENSIONS

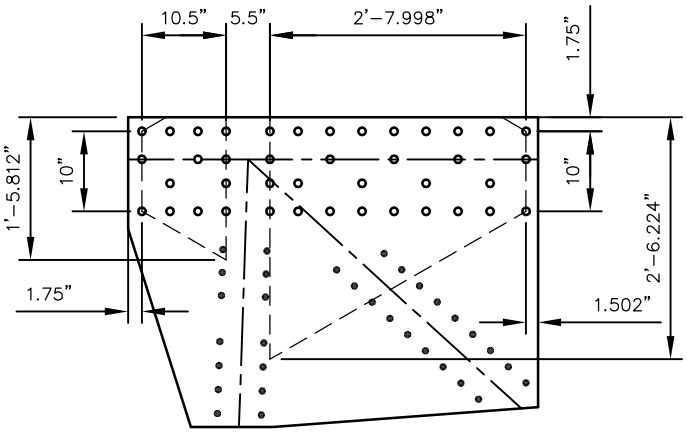


UPPER CHORD DIMENSIONS

GUSSET PLATE CALCULATION U3

GENERAL GUSSET THICKNESS = 7/16"

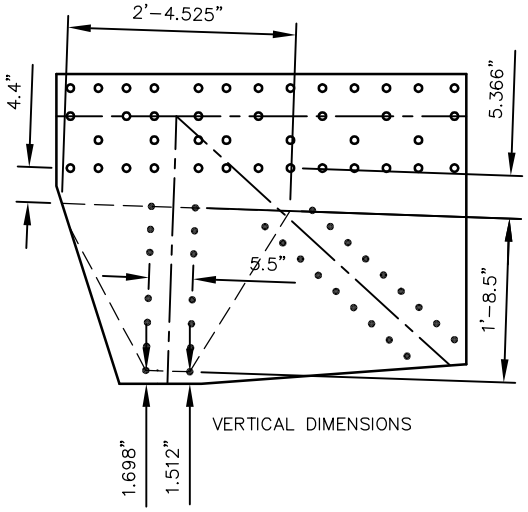


VERTICAL DIMENSIONS

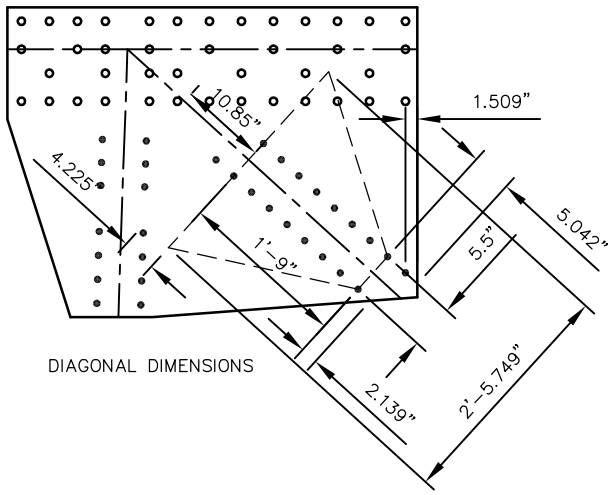


DIAGONAL DIMENSIONS

GUSSET PLATE CALCULATION U4


GENERAL GUSSET THICKNESS = 7/16"

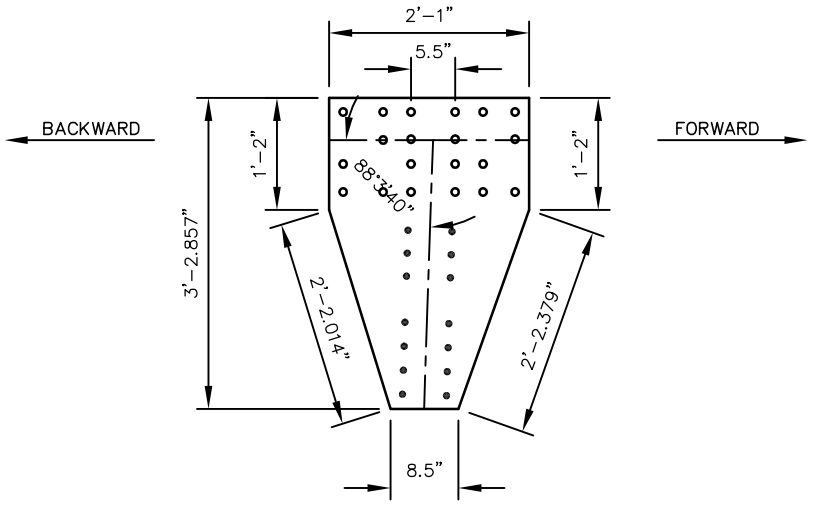

GENERAL GUSSET PLATE DIMENSIONS

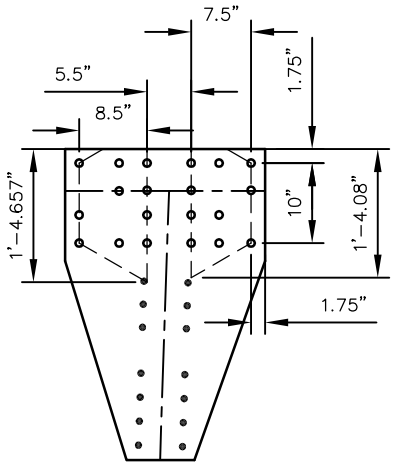


UPPER CHORD DIMENSIONS

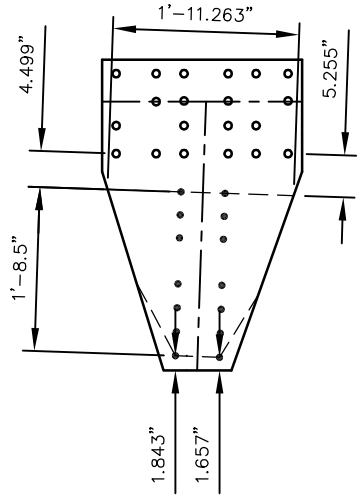


VERTICAL DIMENSIONS

GUSSET PLATE CALCULATION U5

GENERAL GUSSET THICKNESS = 7/16"

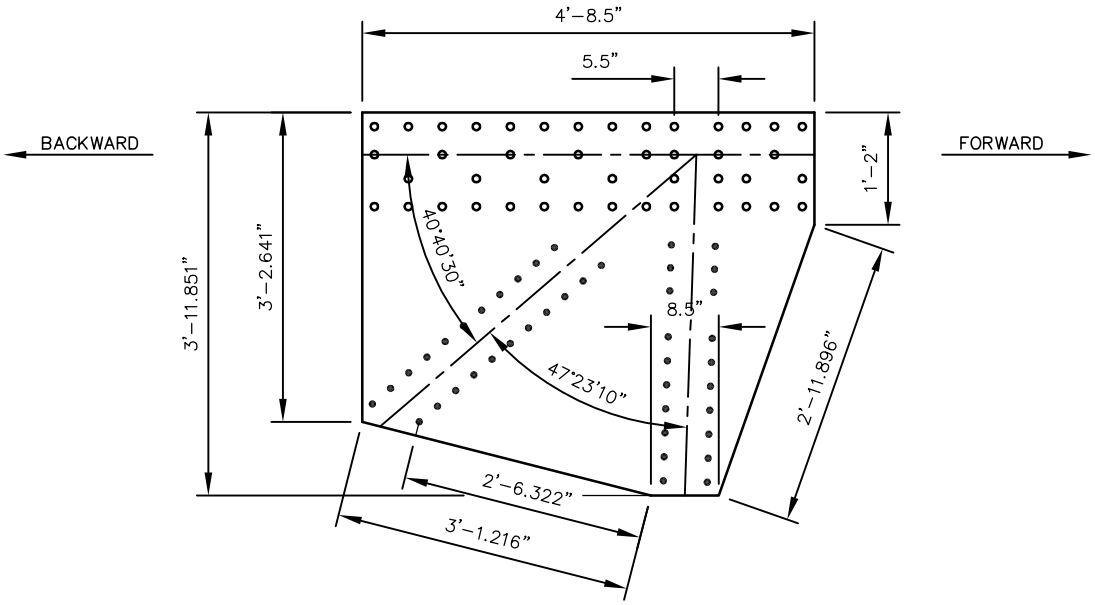


GENERAL GUSSET PLATE DIMENSIONS

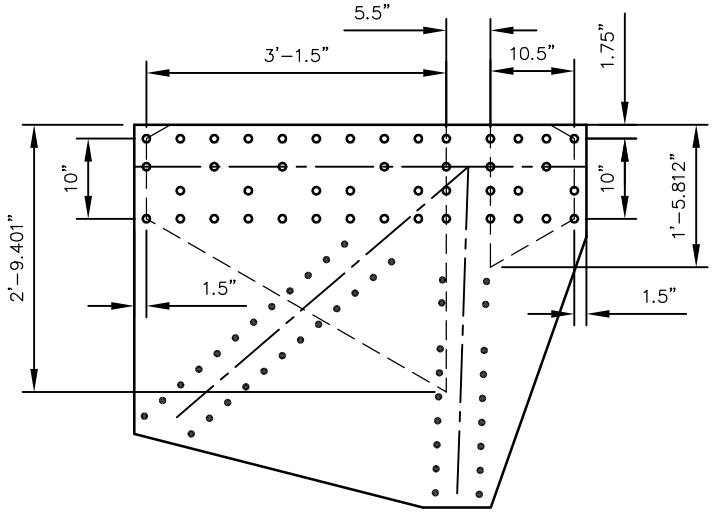


UPPER CHORD DIMENSIONS

GUSSET PLATE CALCULATION U5

GENERAL GUSSET THICKNESS = 7/16"

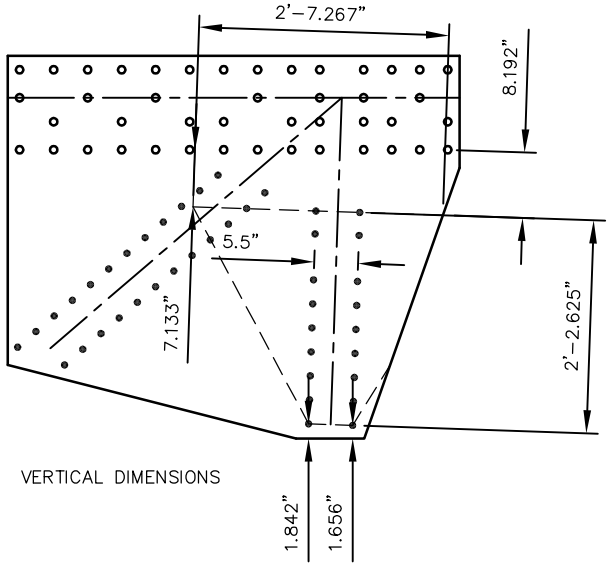


VERTICAL DIMENSIONS

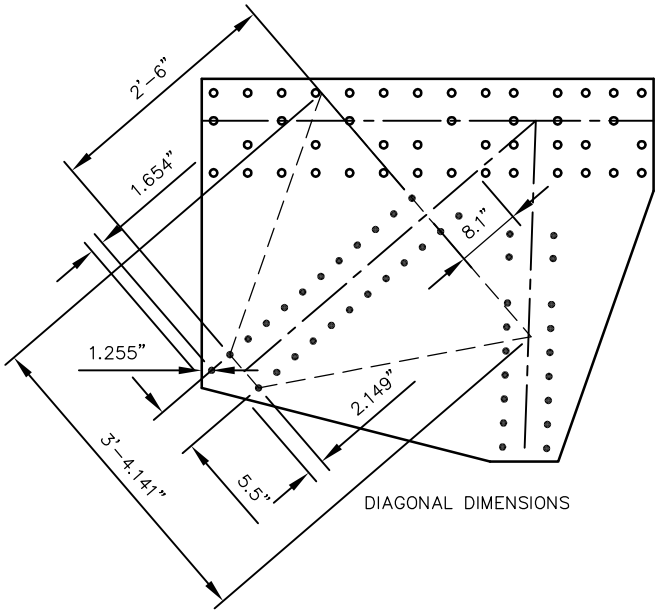


DIAGONAL DIMENSIONS

GUSSET PLATE CALCULATION U6

GENERAL GUSSET THICKNESS = 7/16"

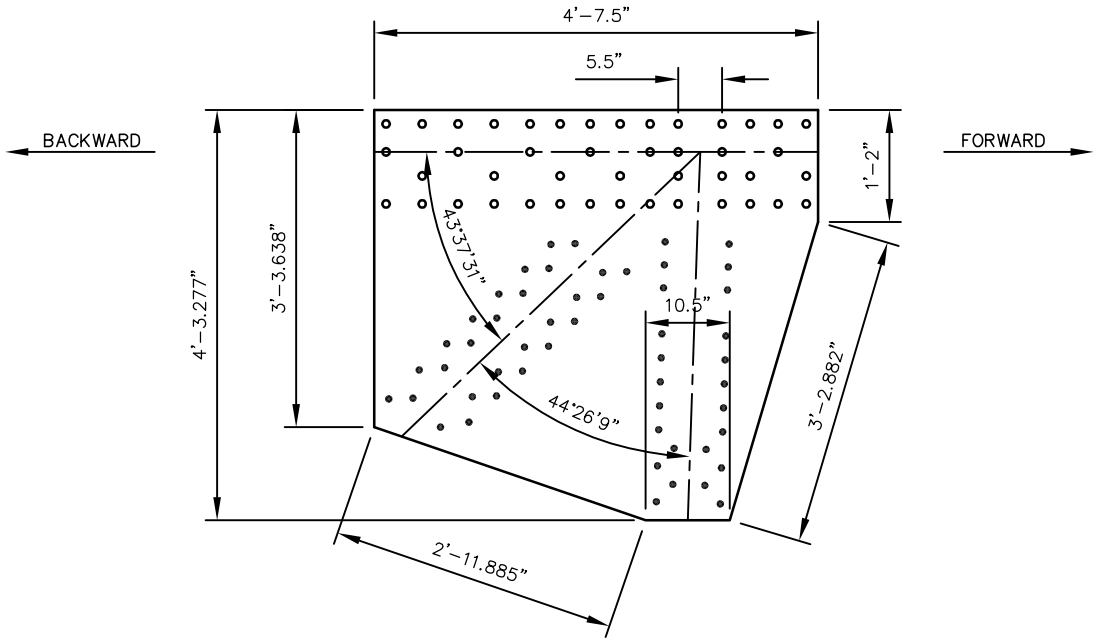


GENERAL GUSSET PLATE DIMENSIONS

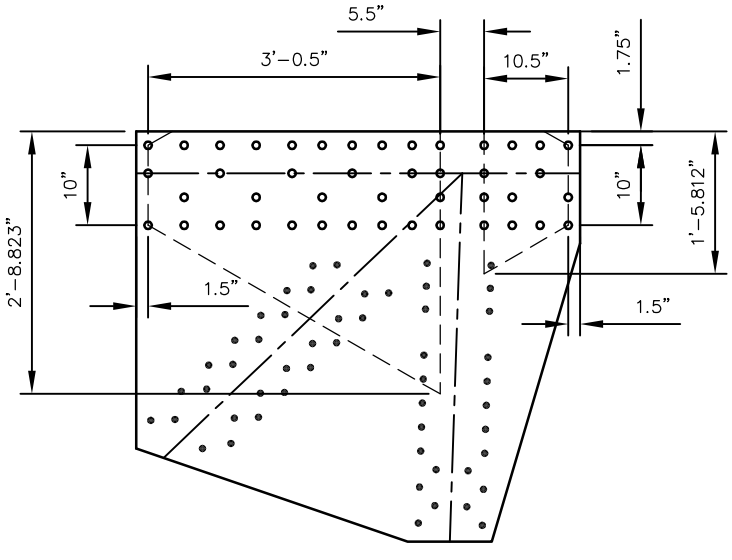


UPPER CHORD DIMENSIONS

GUSSET PLATE CALCULATION U6

GENERAL GUSSET THICKNESS = 7/16"

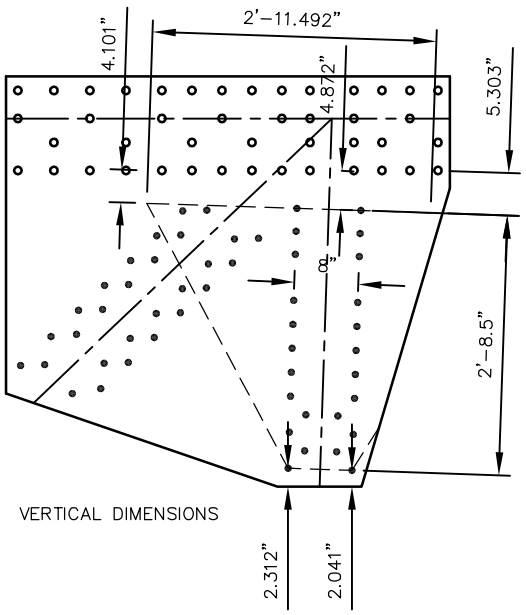


VERTICAL DIMENSIONS

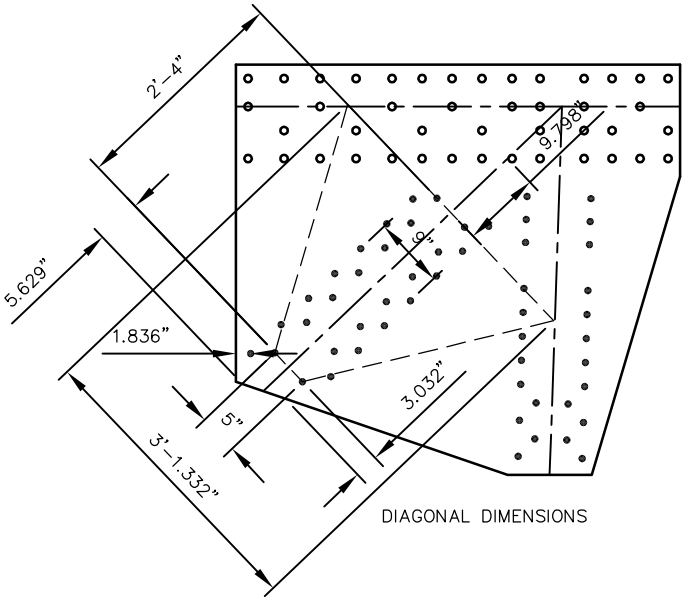


DIAGONAL DIMENSIONS

GUSSET PLATE CALCULATION U7

GENERAL GUSSET THICKNESS = 1/2"

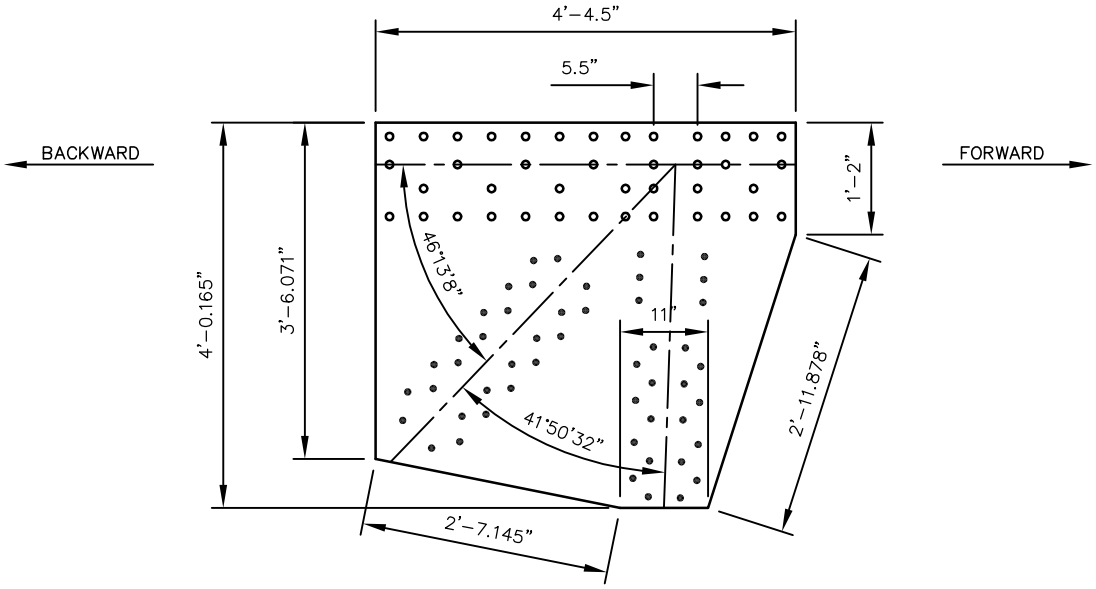


GENERAL GUSSET PLATE DIMENSIONS

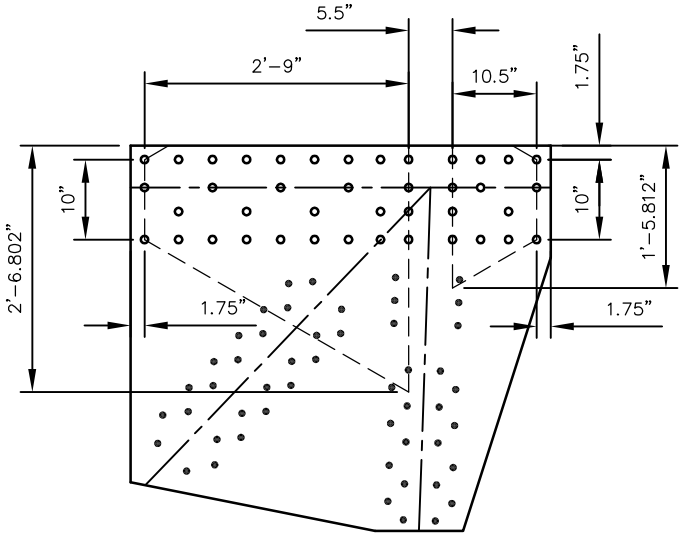


UPPER CHORD DIMENSIONS

GUSSET PLATE CALCULATION U7

GENERAL GUSSET THICKNESS = 1/2"

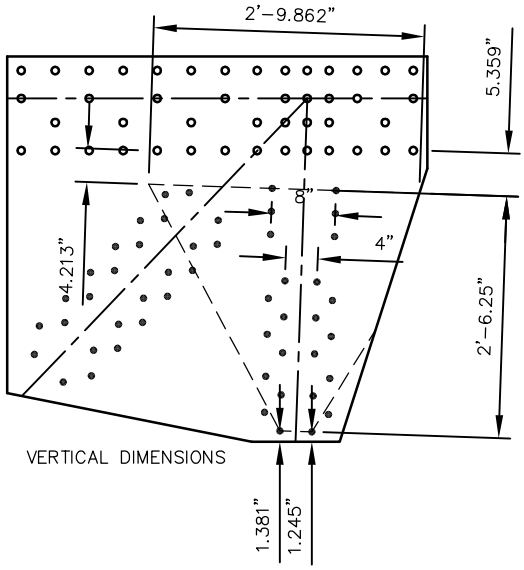


VERTICAL DIMENSIONS

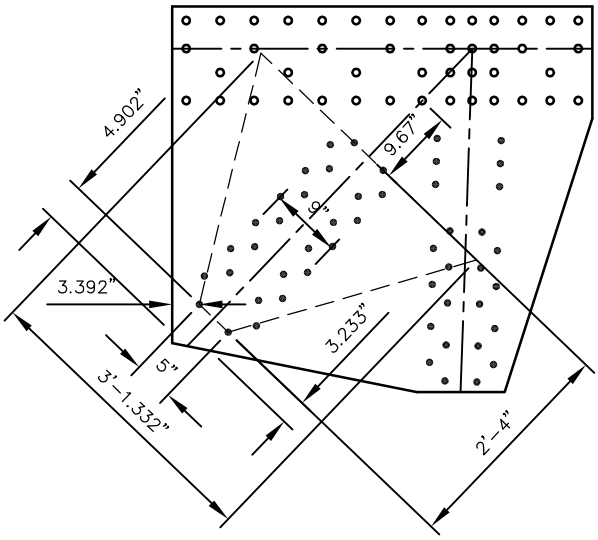


DIAGONAL DIMENSIONS

GUSSET PLATE CALCULATION U8

GENERAL GUSSET THICKNESS = 1/2"

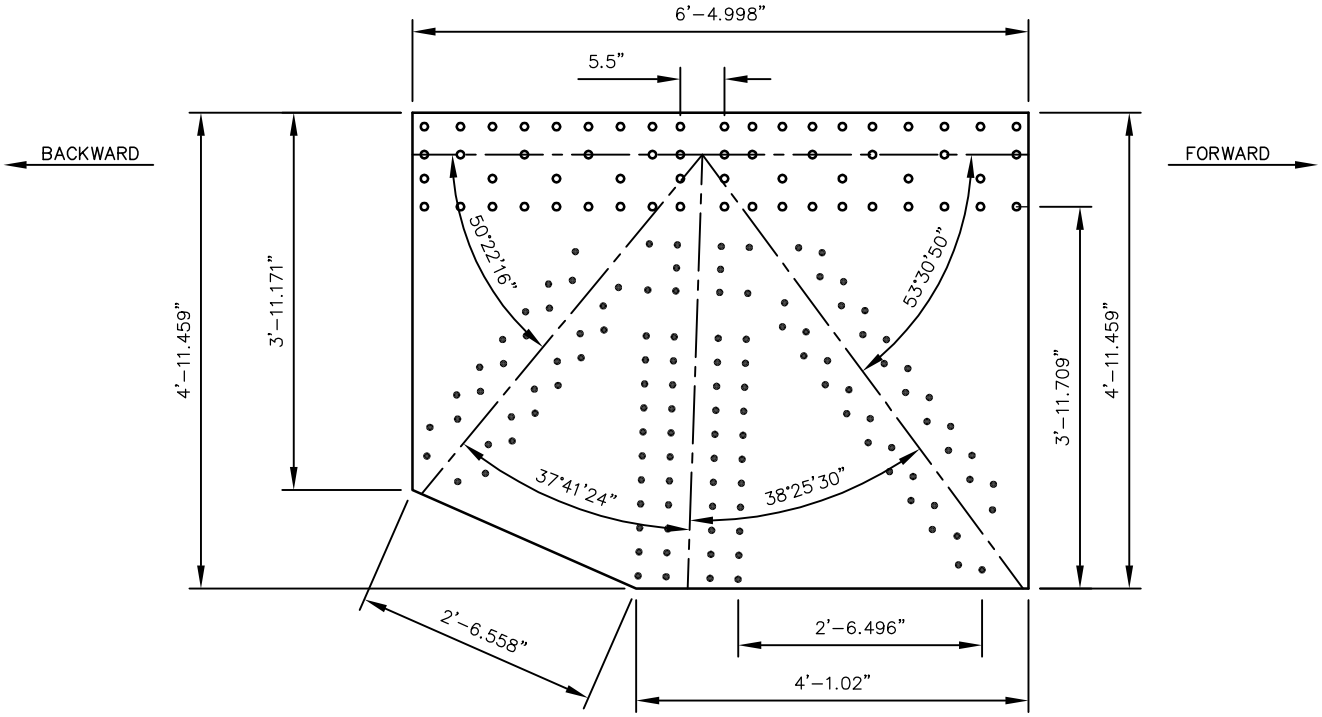


GENERAL GUSSET PLATE DIMENSIONS

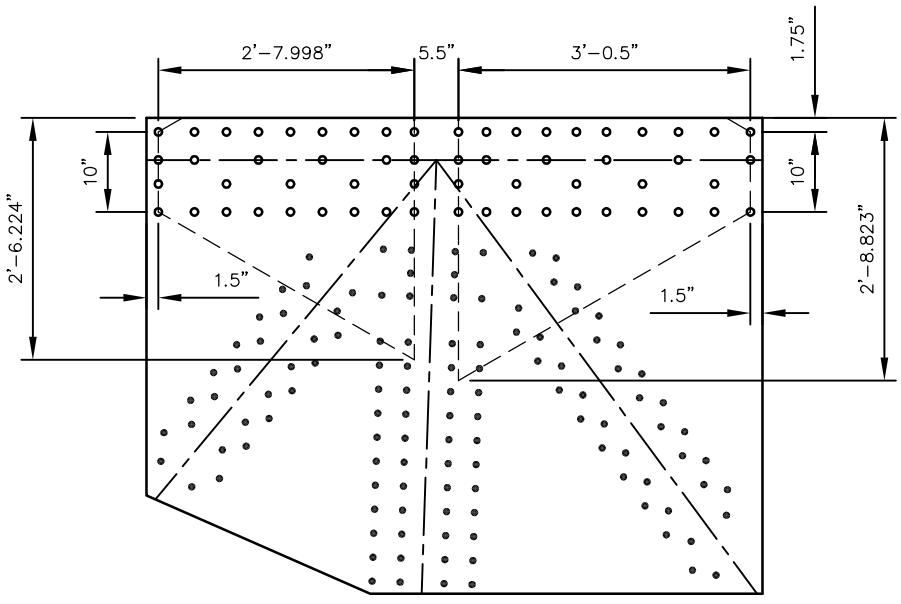


UPPER CHORD DIMENSIONS

GUSSET PLATE CALCULATION U8

GENERAL GUSSET THICKNESS = 1/2"

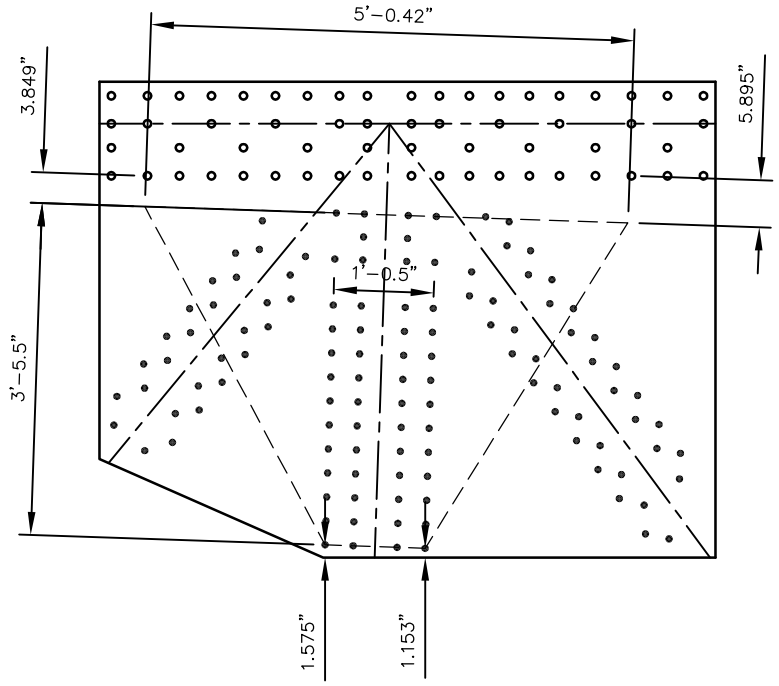


VERTICAL DIMENSIONS

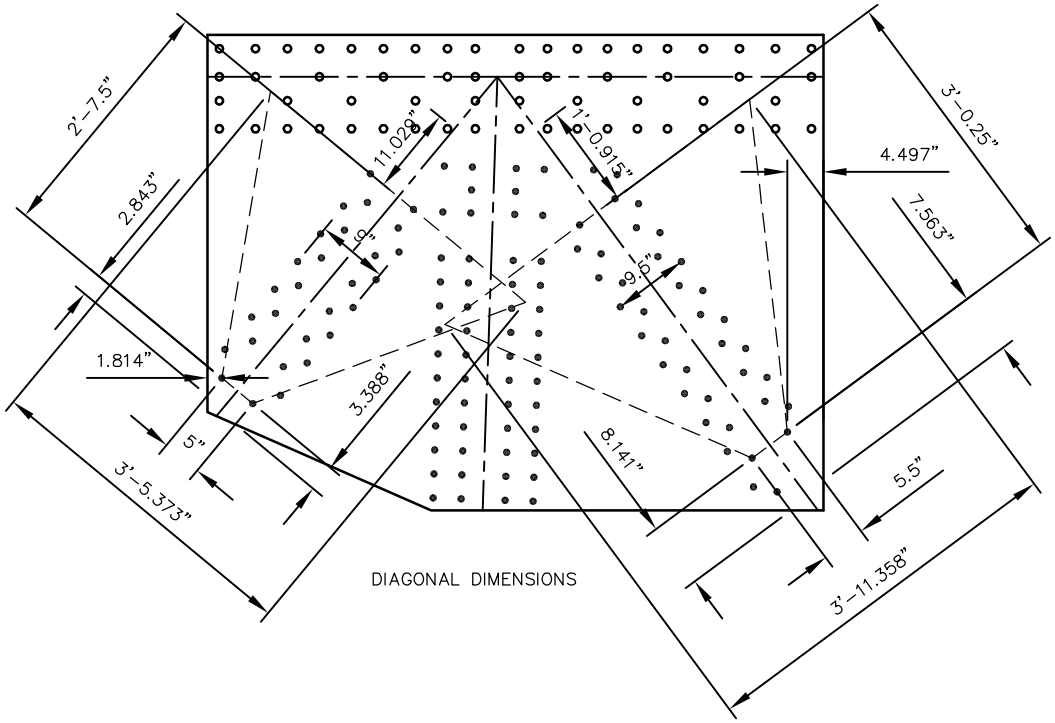


DIAGONAL DIMENSIONS

GUSSET PLATE CALCULATION U9

GENERAL GUSSET THICKNESS = 1/2"

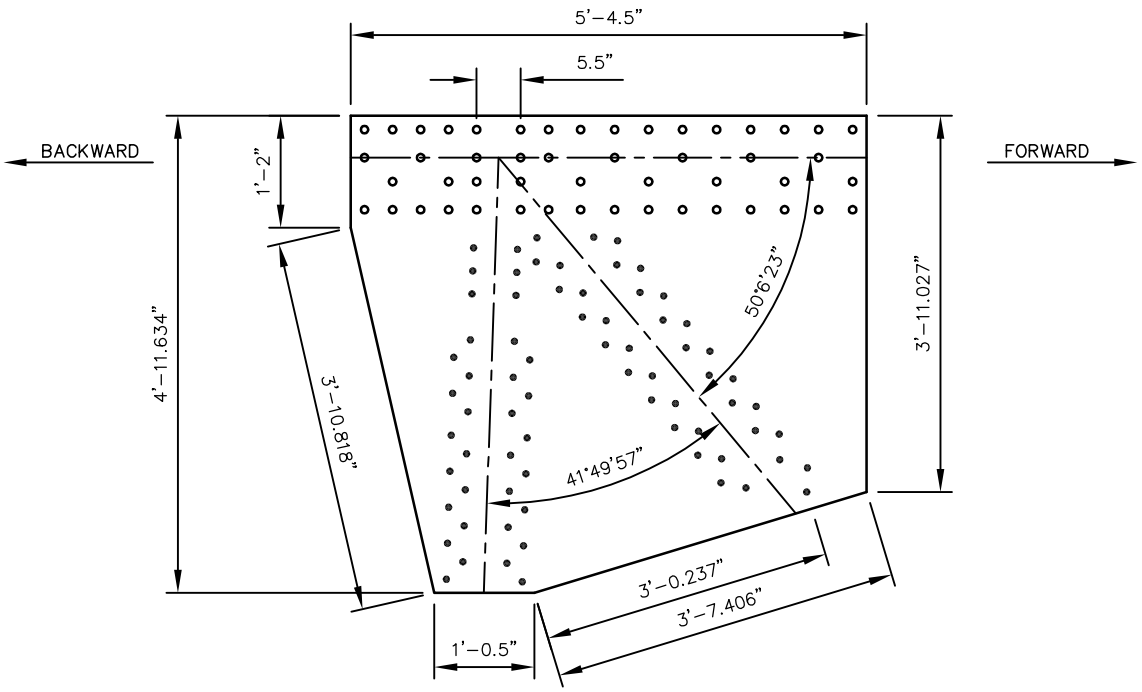


GENERAL GUSSET PLATE DIMENSIONS

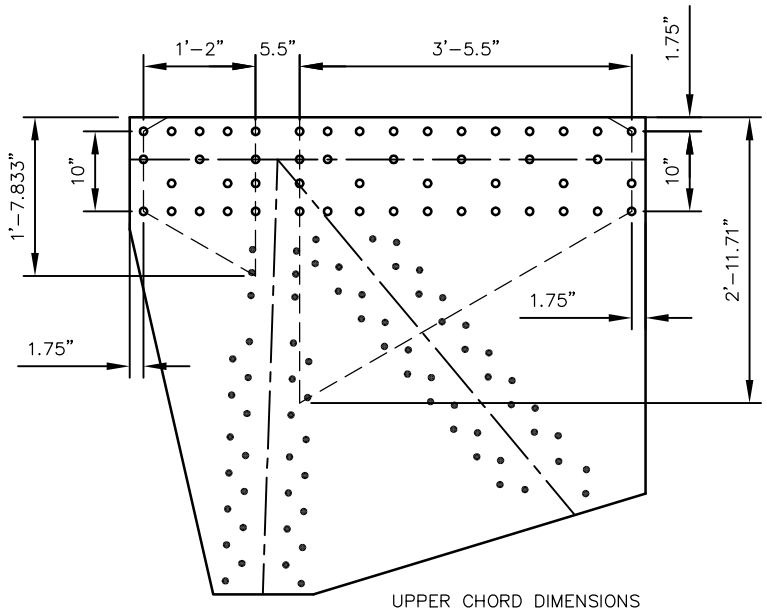


UPPER CHORD DIMENSIONS

GUSSET PLATE CALCULATION U9


GENERAL GUSSET THICKNESS = 1/2"

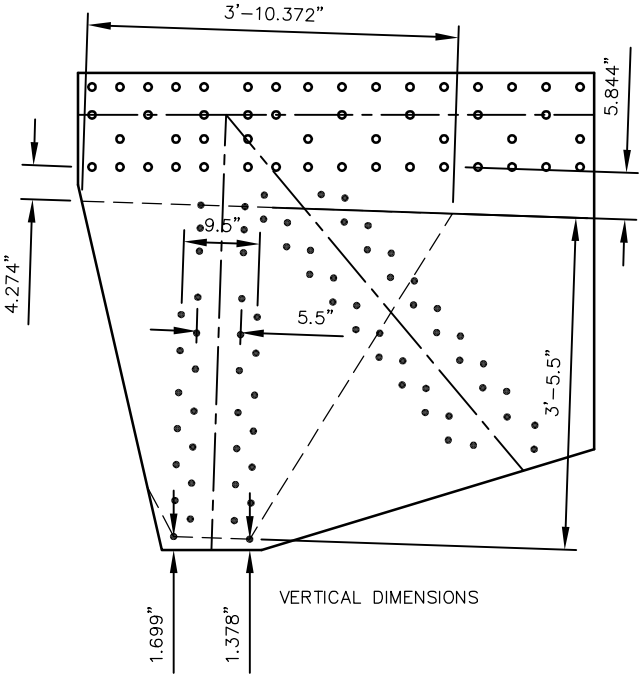

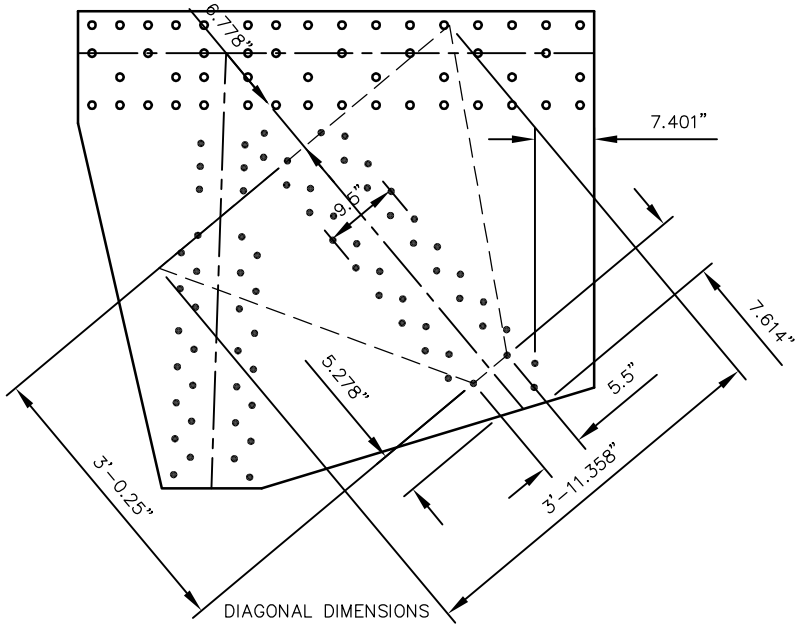


GUSSET PLATE CALCULATION U10

GENERAL GUSSET THICKNESS = 1/2"

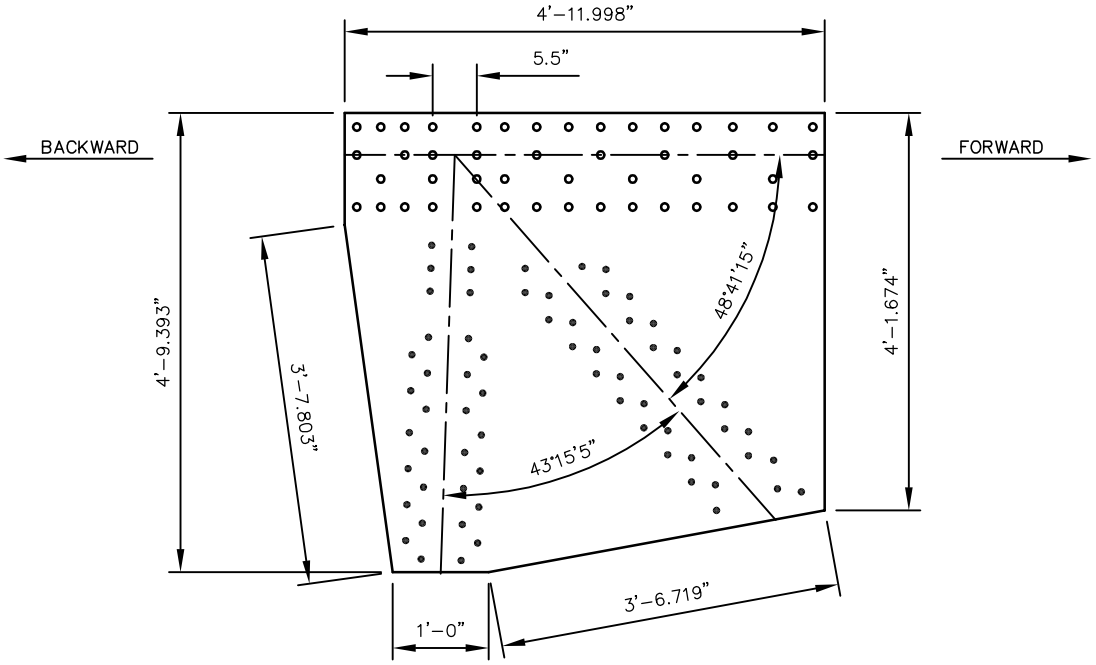


GENERAL GUSSET PLATE DIMENSIONS

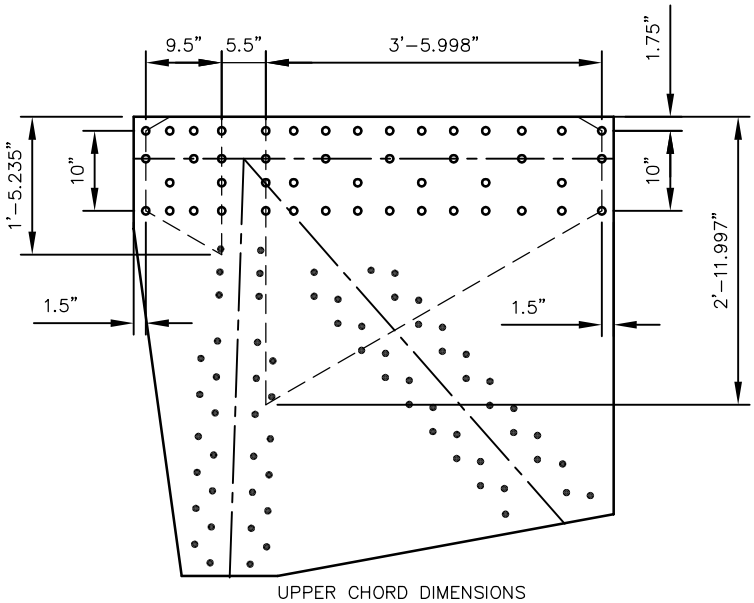


UPPER CHORD DIMENSIONS

GUSSET PLATE CALCULATION U10

GENERAL GUSSET THICKNESS = 1/2"

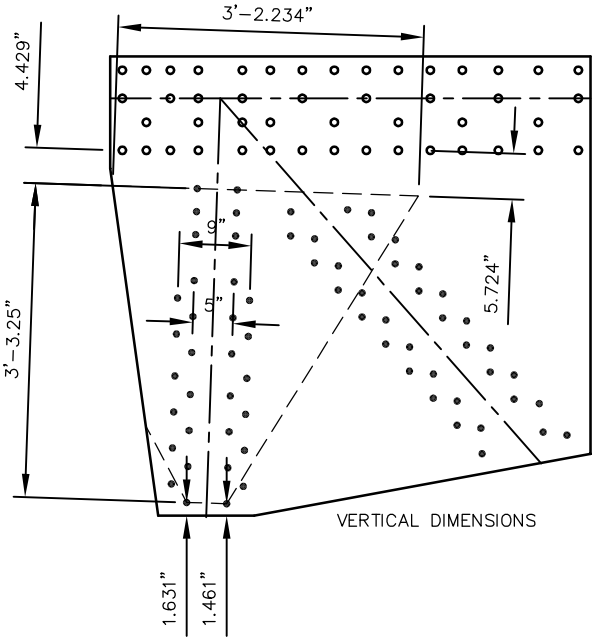


VERTICAL DIMENSIONS

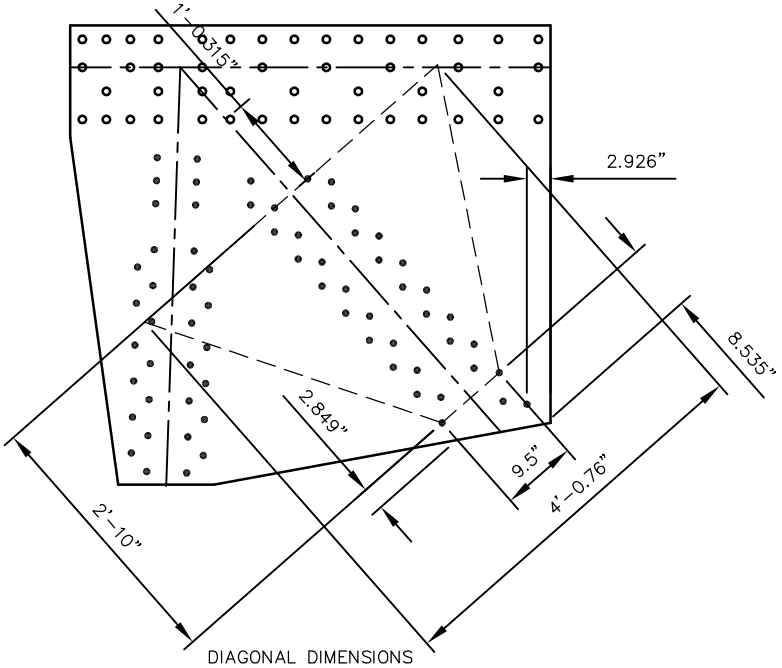


DIAGONAL DIMENSIONS

GUSSET PLATE CALCULATION U11

GENERAL GUSSET THICKNESS = 1/2"

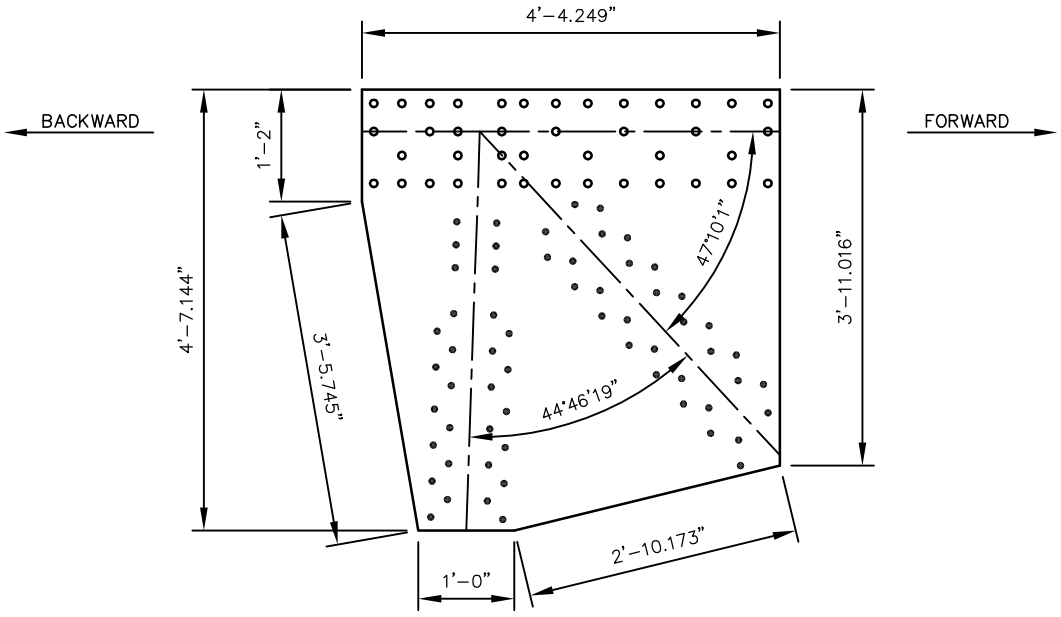


GENERAL GUSSET PLATE DIMENSIONS

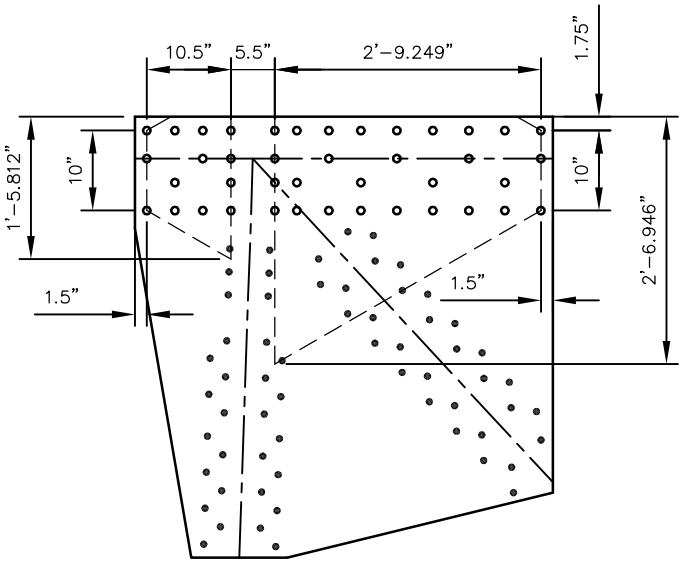


UPPER CHORD DIMENSIONS

GUSSET PLATE CALCULATION U11


GENERAL GUSSET THICKNESS = 1/2"

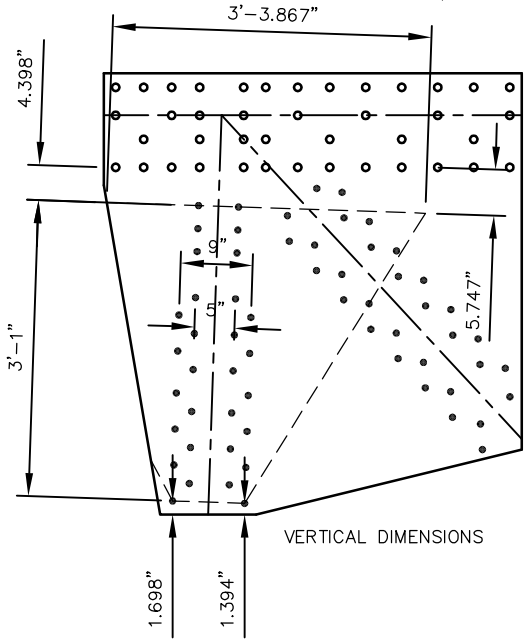

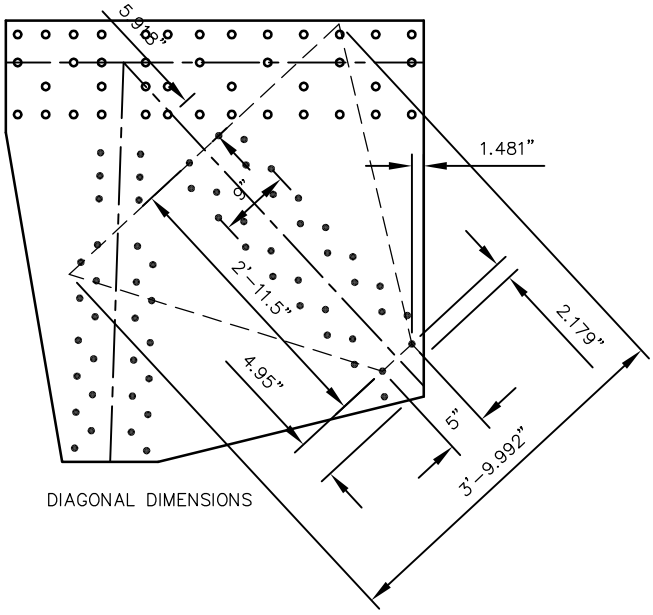


GUSSET PLATE CALCULATION U12

GENERAL GUSSET THICKNESS = 1/2"

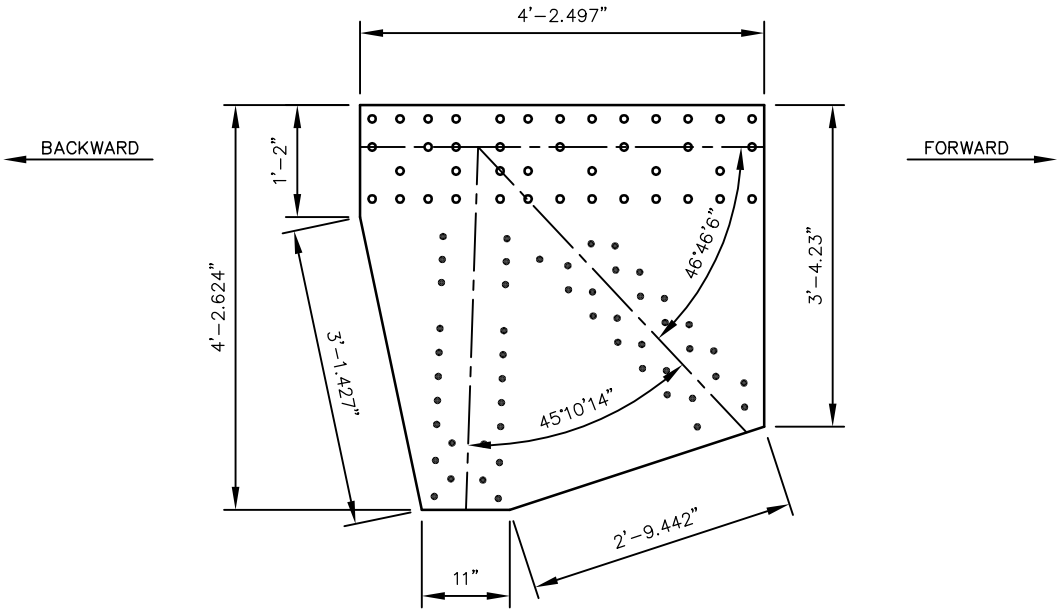


GENERAL GUSSET PLATE DIMENSIONS

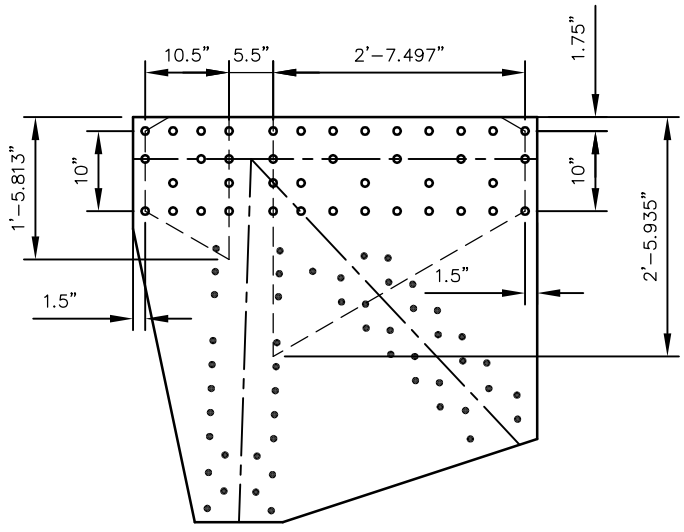


UPPER CHORD DIMENSIONS

GUSSET PLATE CALCULATION U12


GENERAL GUSSET THICKNESS = 1/2"

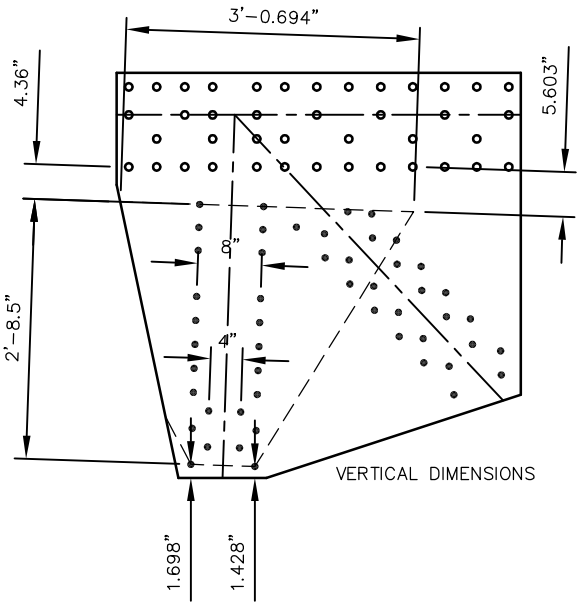

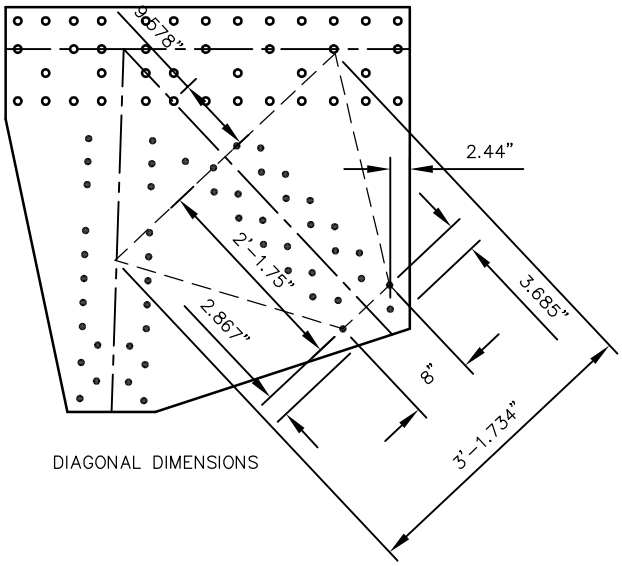


GUSSET PLATE CALCULATION U13

GENERAL GUSSET THICKNESS = 7/16"

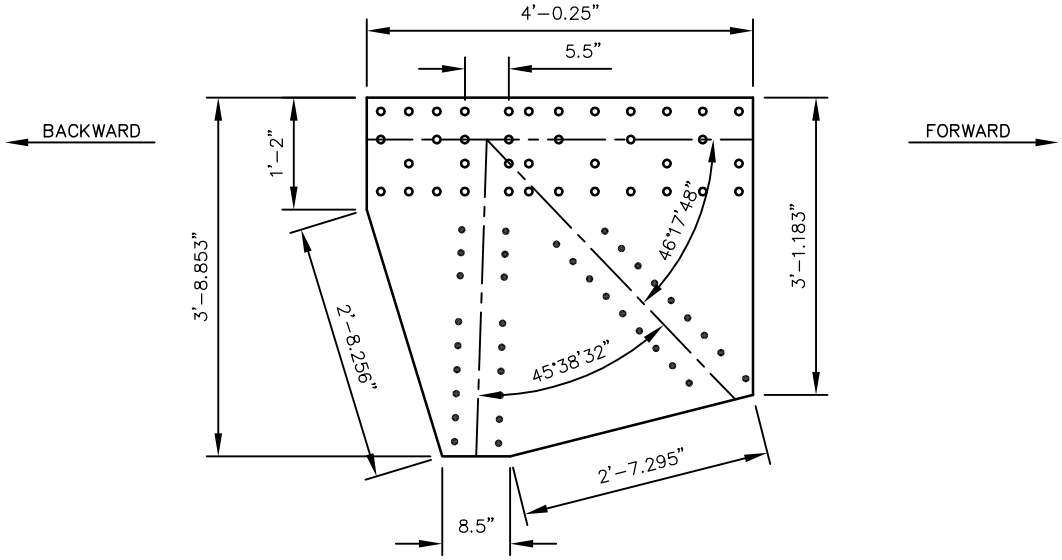


GENERAL GUSSET PLATE DIMENSIONS

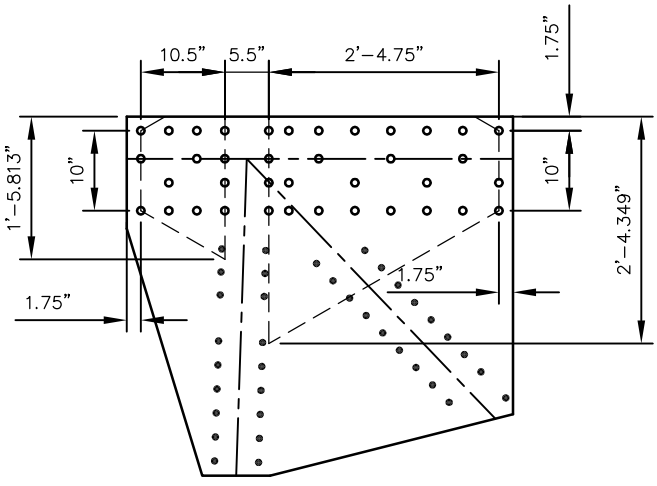


UPPER CHORD DIMENSIONS

GUSSET PLATE CALCULATION U13

GENERAL GUSSET THICKNESS = 7/16"

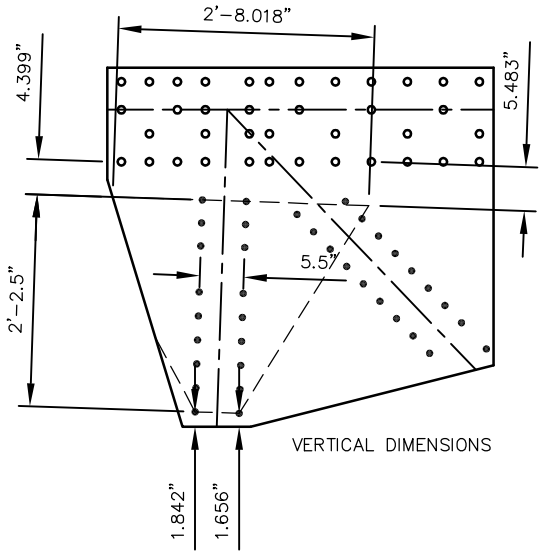


VERTICAL DIMENSIONS

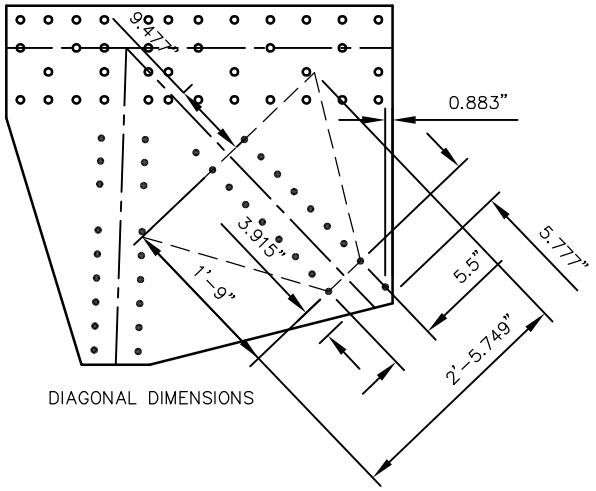


DIAGONAL DIMENSIONS

GUSSET PLATE CALCULATION U14


GENERAL GUSSET THICKNESS = 7/16"

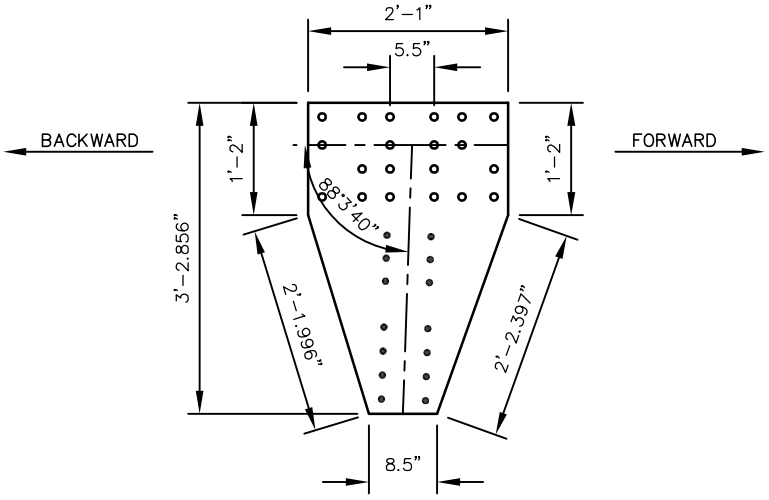

GENERAL GUSSET PLATE DIMENSIONS

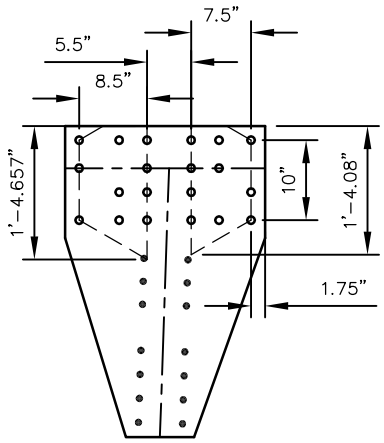


UPPER CHORD DIMENSIONS

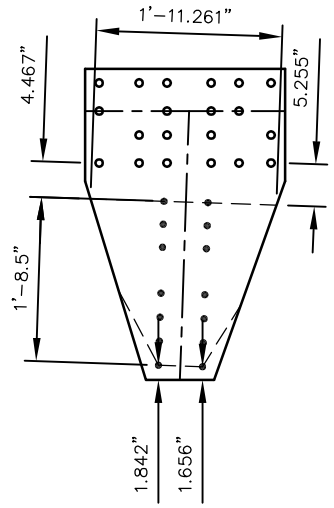


VERTICAL DIMENSIONS

GUSSET PLATE CALCULATION U15

GENERAL GUSSET THICKNESS = 7/16"

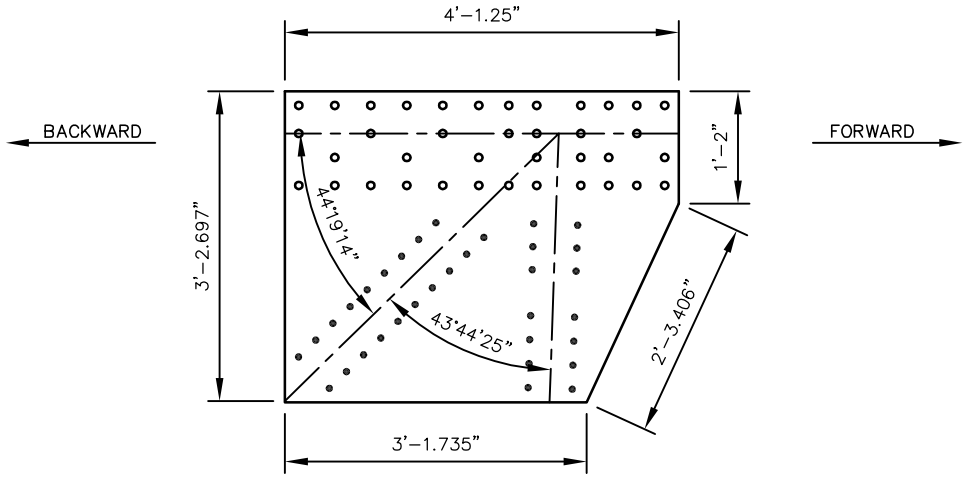


GENERAL GUSSET PLATE DIMENSIONS

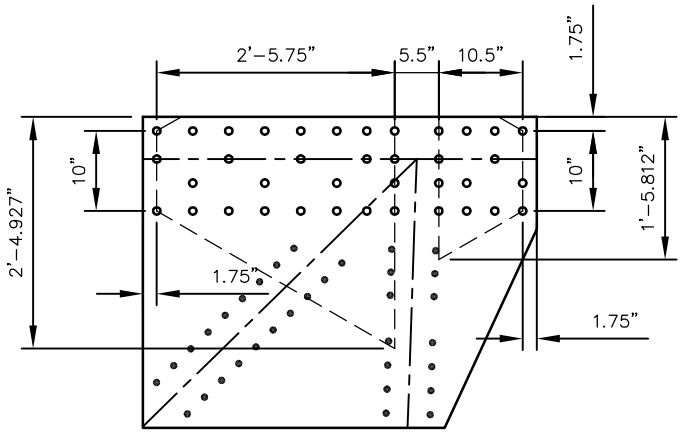


UPPER CHORD DIMENSIONS

GUSSET PLATE CALCULATION U15

GENERAL GUSSET THICKNESS = 7/16"

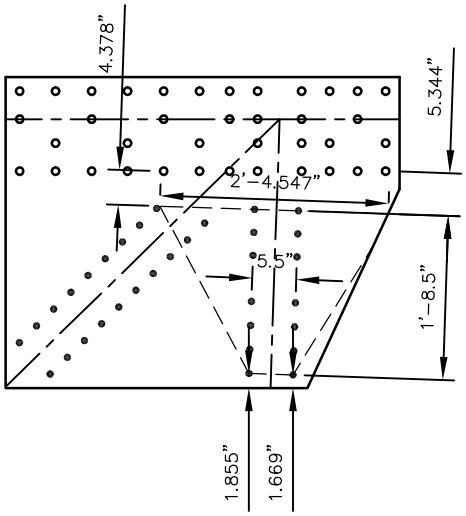


VERTICAL DIMENSIONS

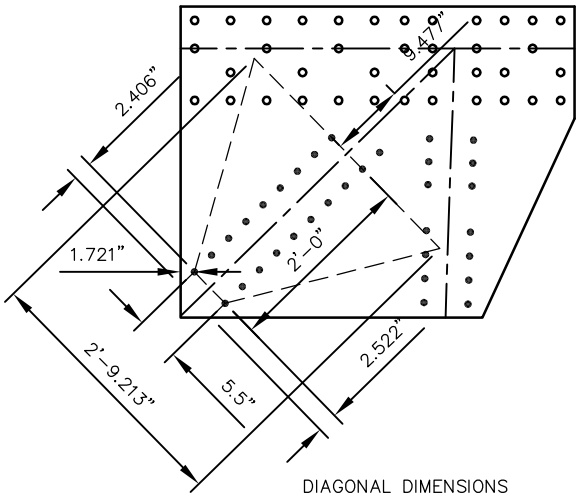


DIAGONAL DIMENSIONS

GUSSET PLATE CALCULATION U16

GENERAL GUSSET THICKNESS = 7/16"

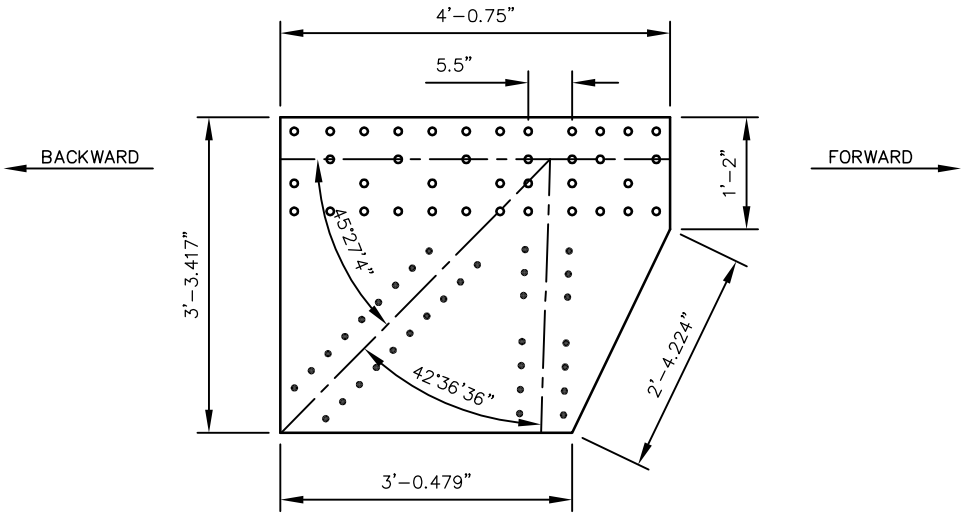


GENERAL GUSSET PLATE DIMENSIONS

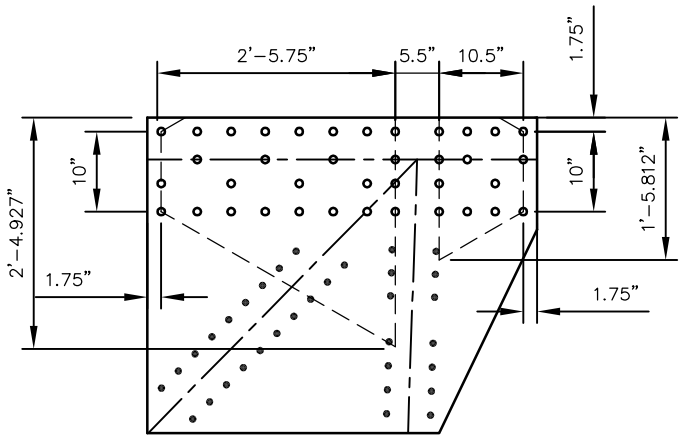


UPPER CHORD DIMENSIONS

GUSSET PLATE CALCULATION U16

GENERAL GUSSET THICKNESS = 7/16"

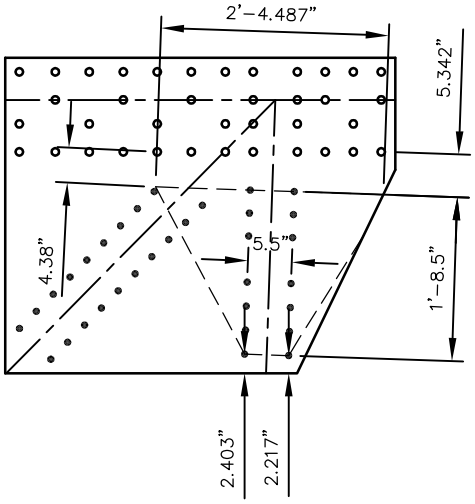


VERTICAL DIMENSIONS

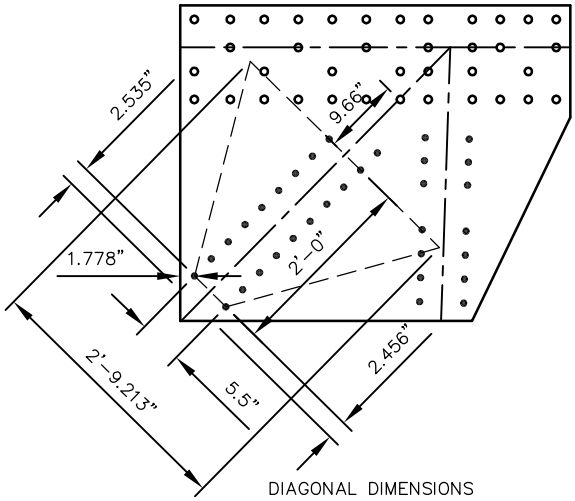


DIAGONAL DIMENSIONS

GUSSET PLATE CALCULATION U17

GENERAL GUSSET THICKNESS = 7/16"

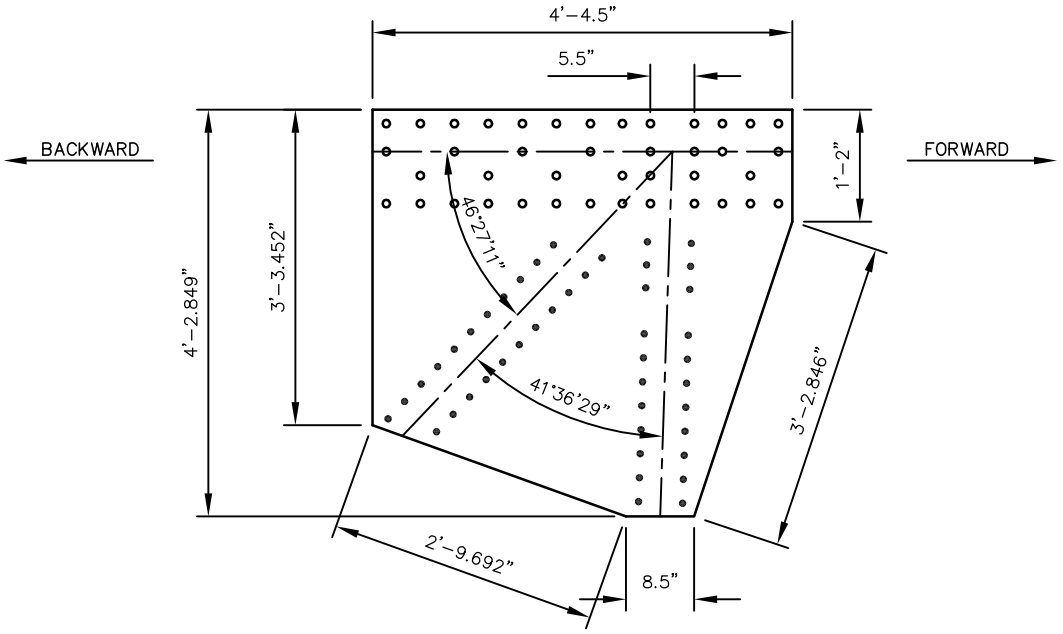


GENERAL GUSSET PLATE DIMENSIONS

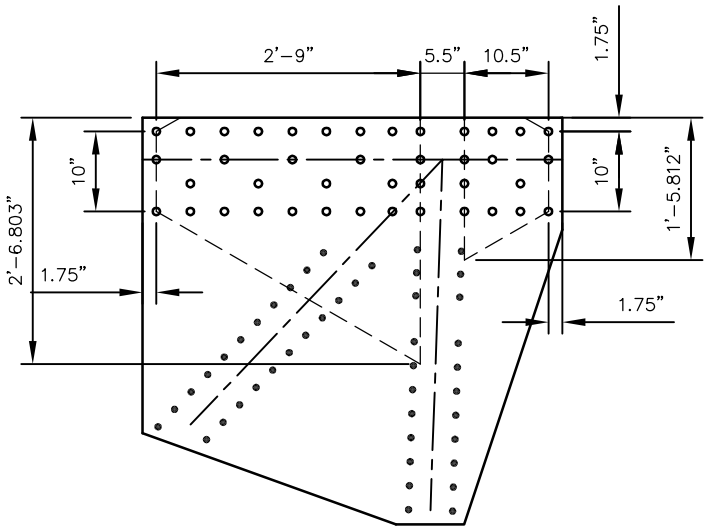


UPPER CHORD DIMENSIONS

GUSSET PLATE CALCULATION U17

GENERAL GUSSET THICKNESS = 7/16"

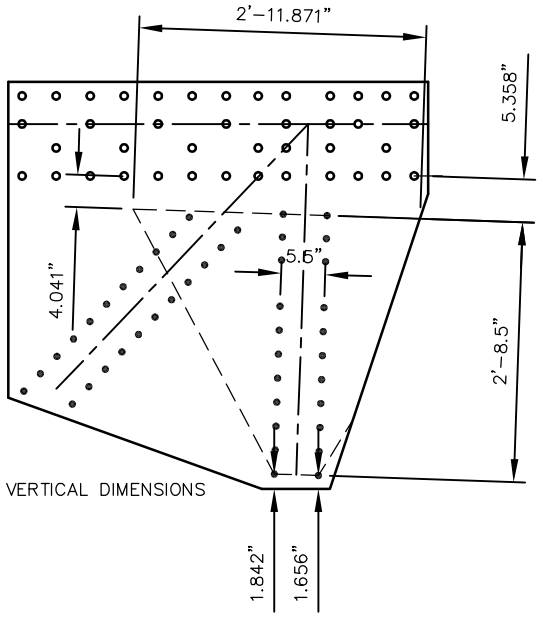


VERTICAL DIMENSIONS

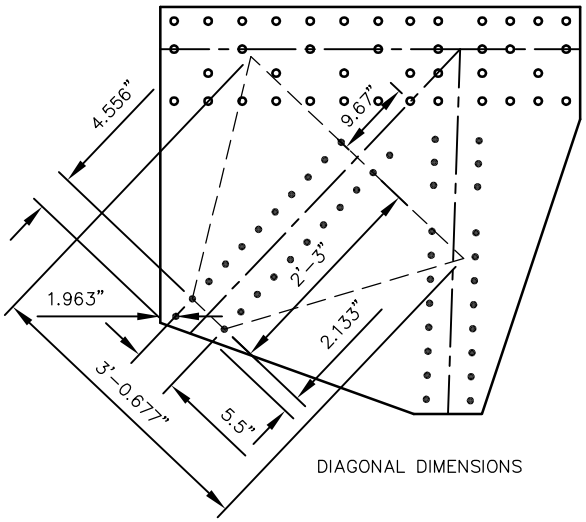


DIAGONAL DIMENSIONS

GUSSET PLATE CALCULATION U18

GENERAL GUSSET THICKNESS = 1/2"

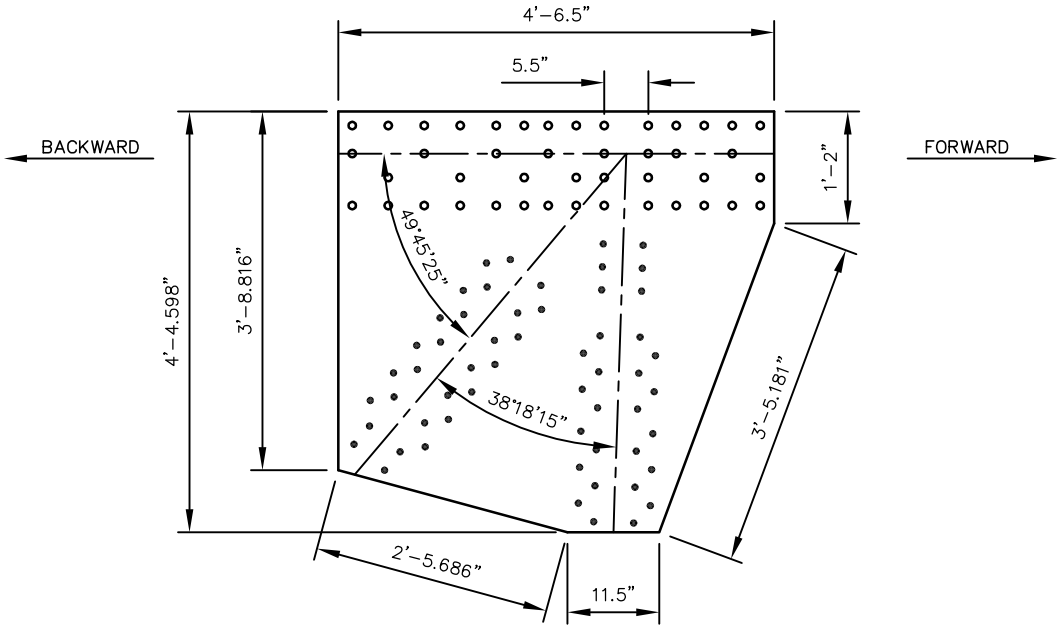


GENERAL GUSSET PLATE DIMENSIONS

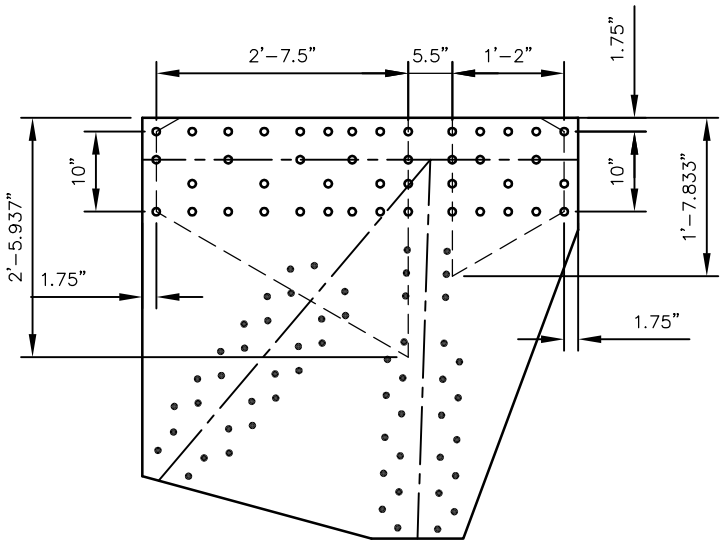


UPPER CHORD DIMENSIONS

GUSSET PLATE CALCULATION U18

GENERAL GUSSET THICKNESS = 1/2"

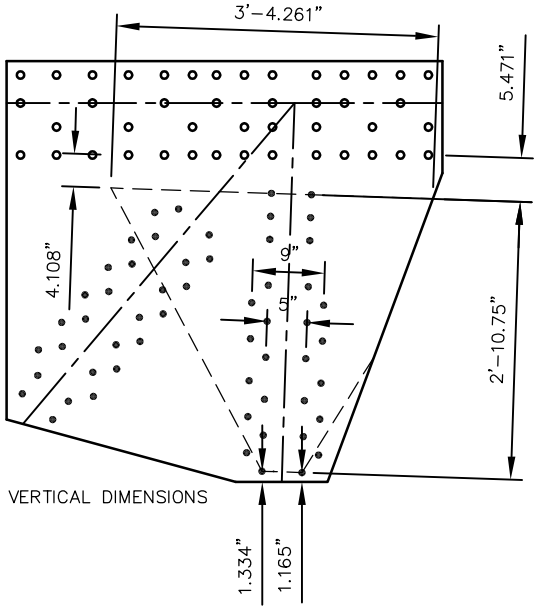


VERTICAL DIMENSIONS

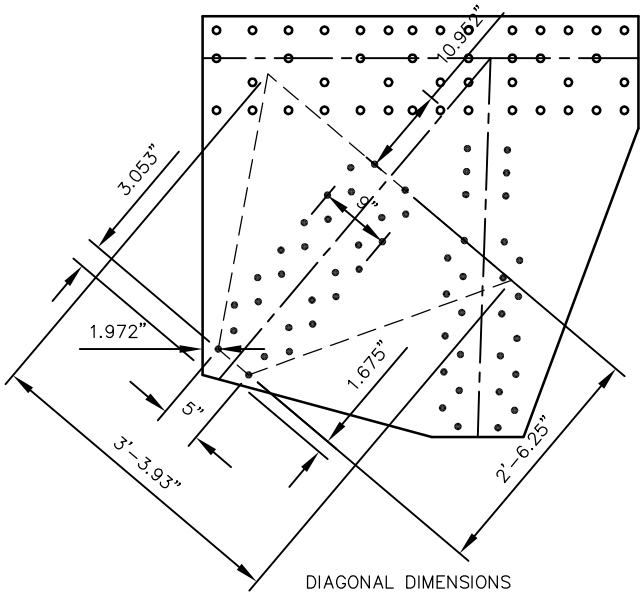


DIAGONAL DIMENSIONS

GUSSET PLATE CALCULATION U19

GENERAL GUSSET THICKNESS = 1/2"

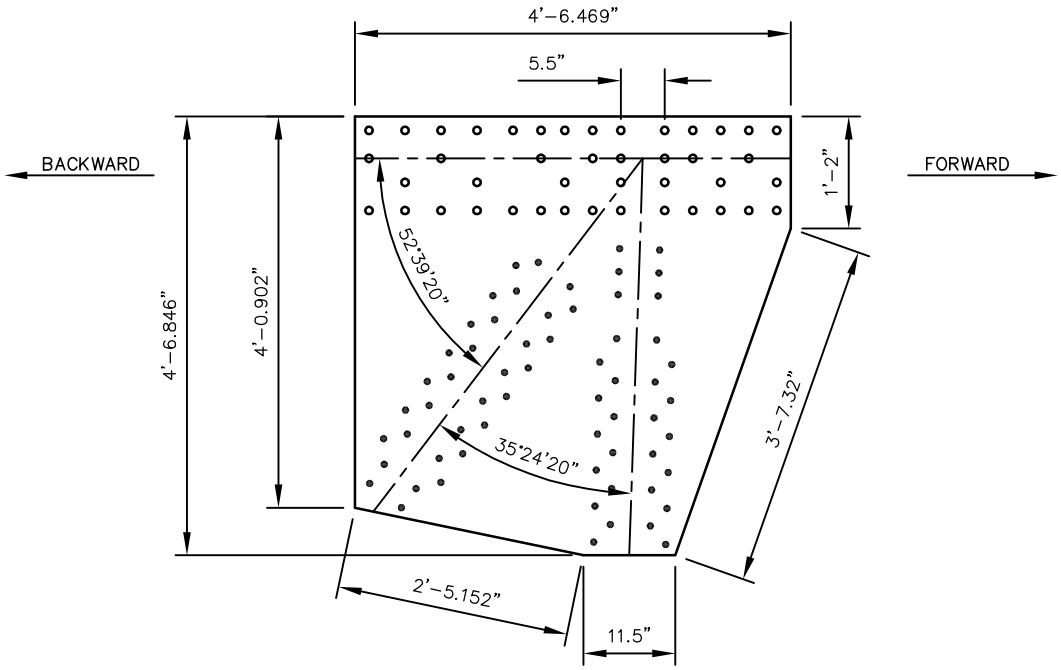


GENERAL GUSSET PLATE DIMENSIONS

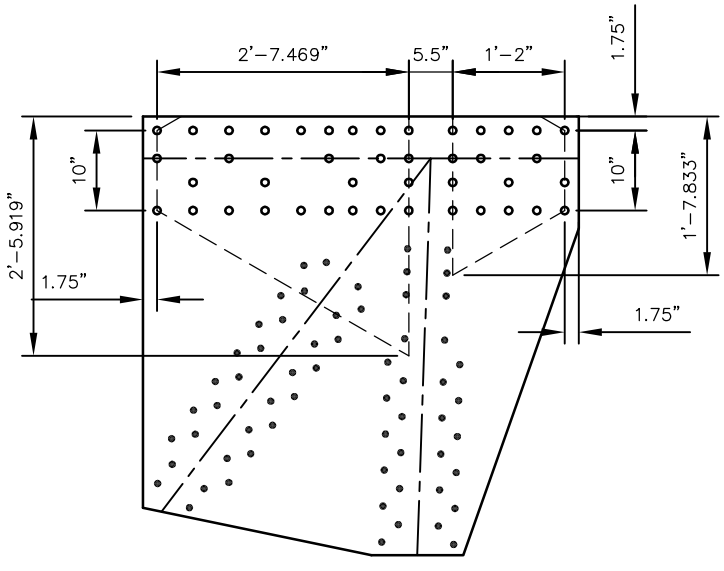


UPPER CHORD DIMENSIONS

GUSSET PLATE CALCULATION U19


GENERAL GUSSET THICKNESS = 1/2"

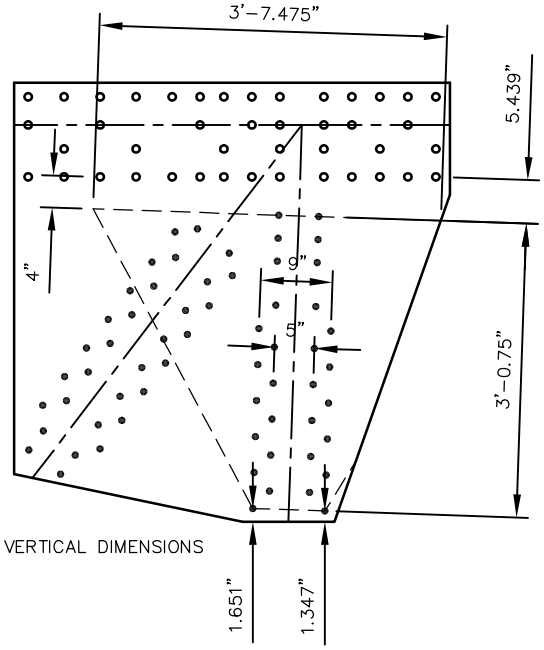

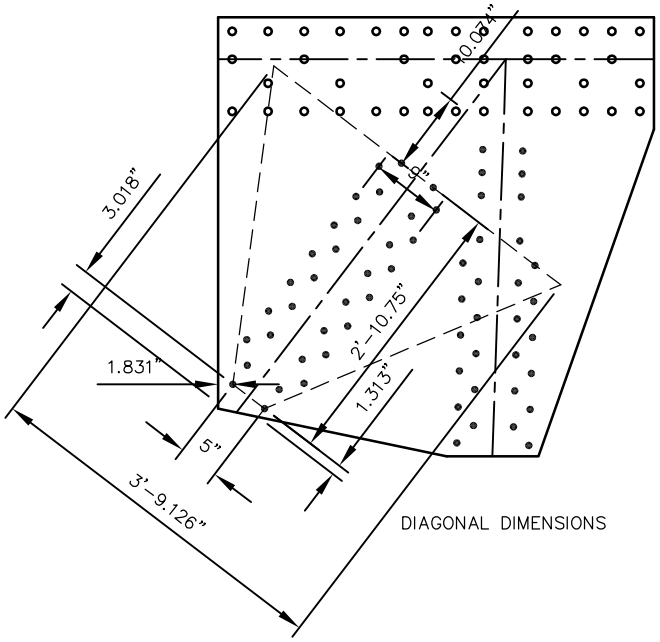


GUSSET PLATE CALCULATION U20

GENERAL GUSSET THICKNESS = 1/2"

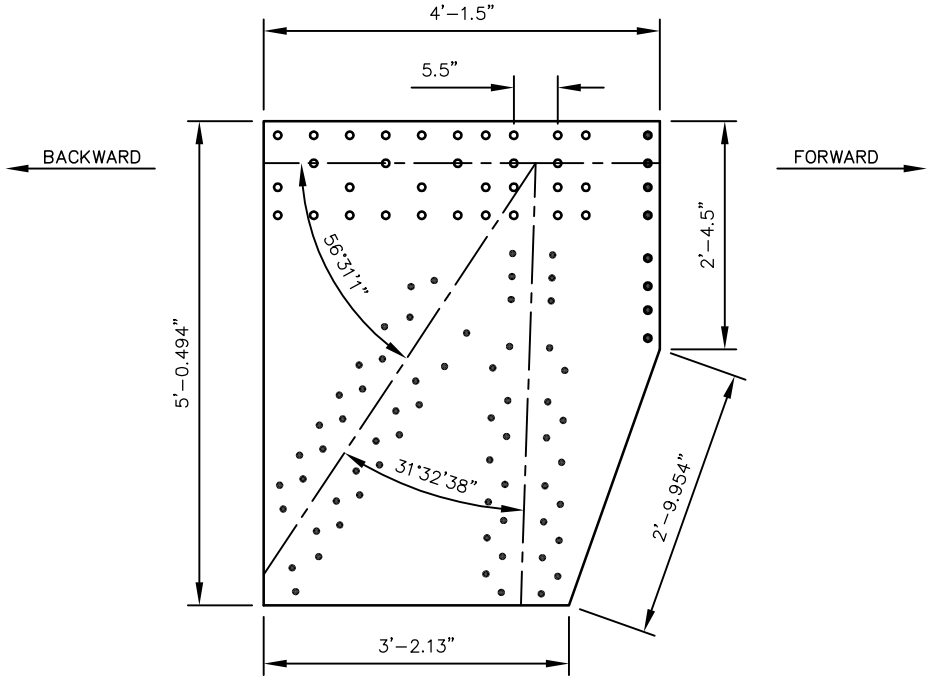


GENERAL GUSSET PLATE DIMENSIONS

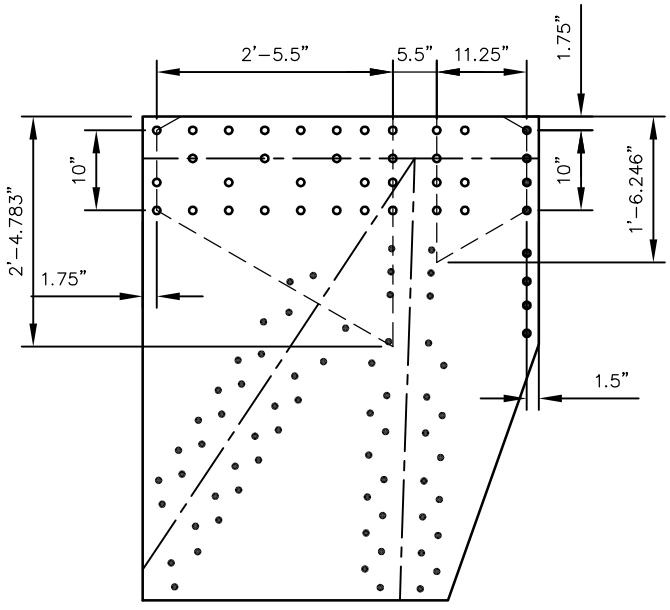


UPPER CHORD DIMENSIONS

GUSSET PLATE CALCULATION U20

GENERAL GUSSET THICKNESS = 1/2"

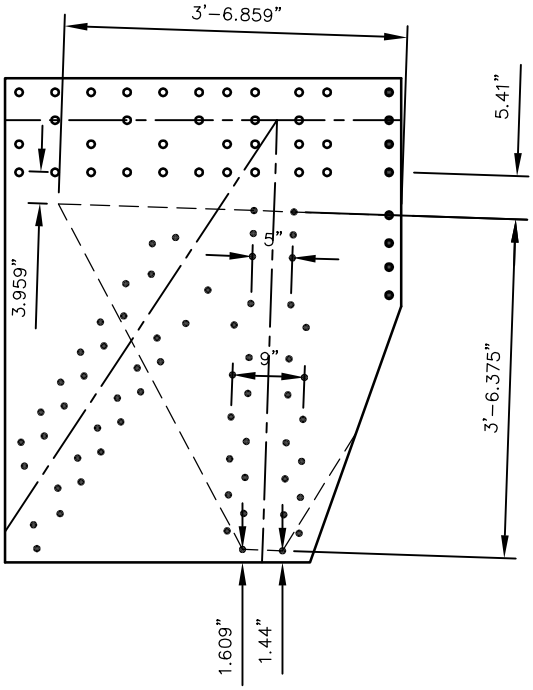

VERTICAL DIMENSIONS

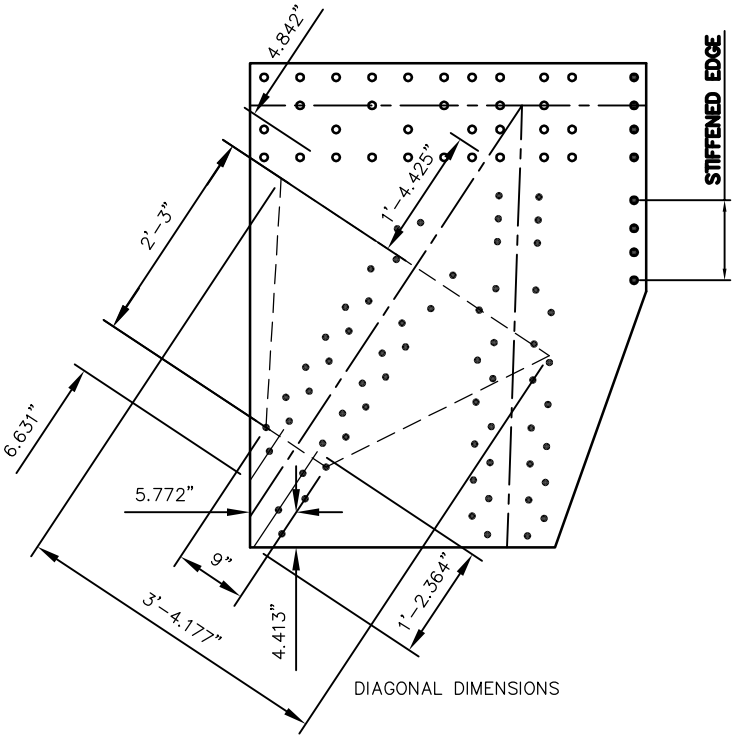

DIAGONAL DIMENSIONS