

GUSSET PLATE CALCULATION U0

GUSSET PLATE THICKNESS = 1/2"

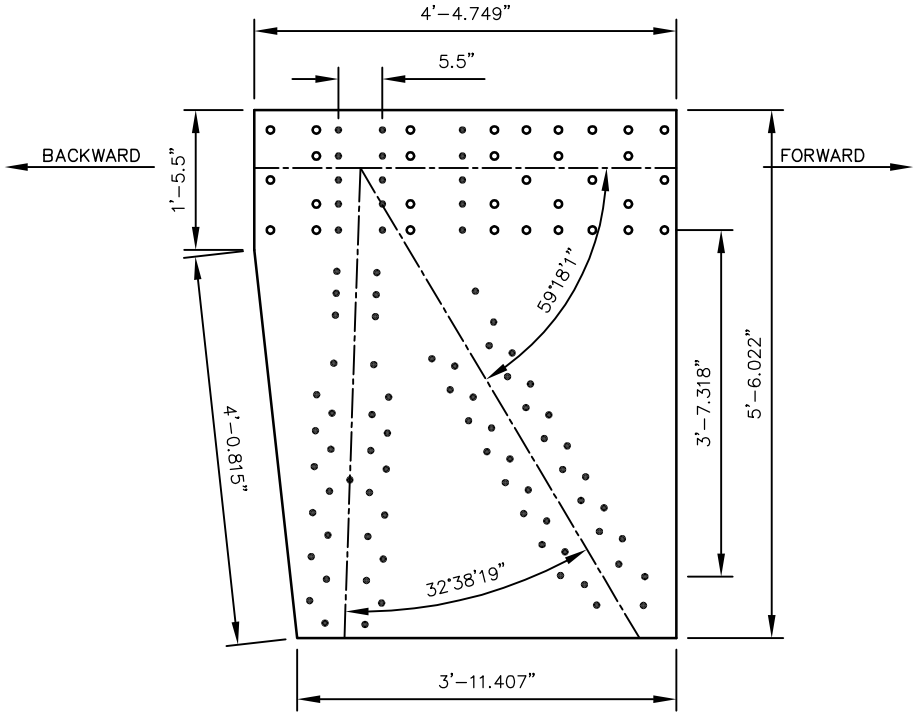


GENERAL GUSSET PLATE DIMENSIONS

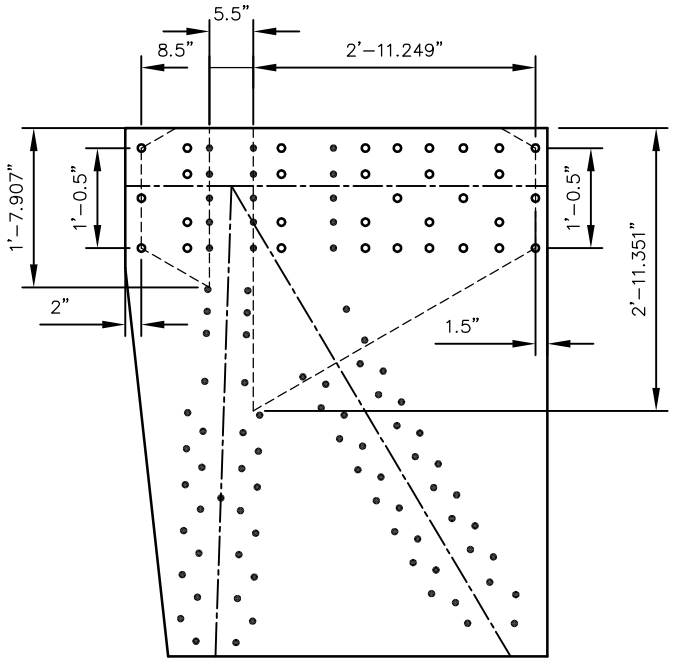


UPPER CHORD DIMENSIONS

GUSSET PLATE CALCULATION U0


GUSSET PLATE THICKNESS = 1/2"

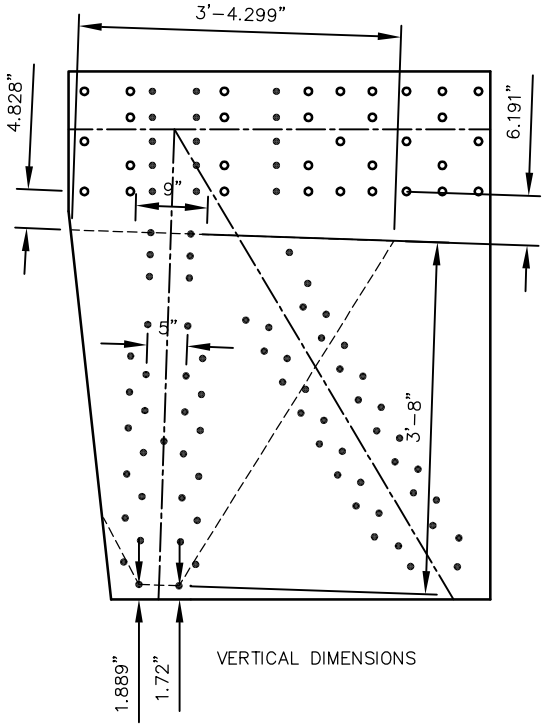

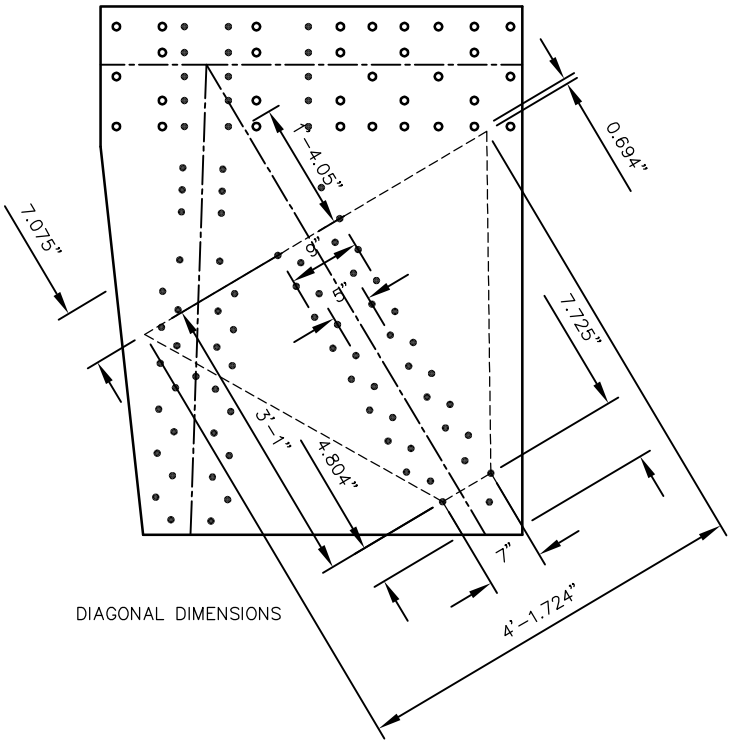


GUSSET PLATE CALCULATION U1

GUSSET PLATE THICKNESS = 1/2"

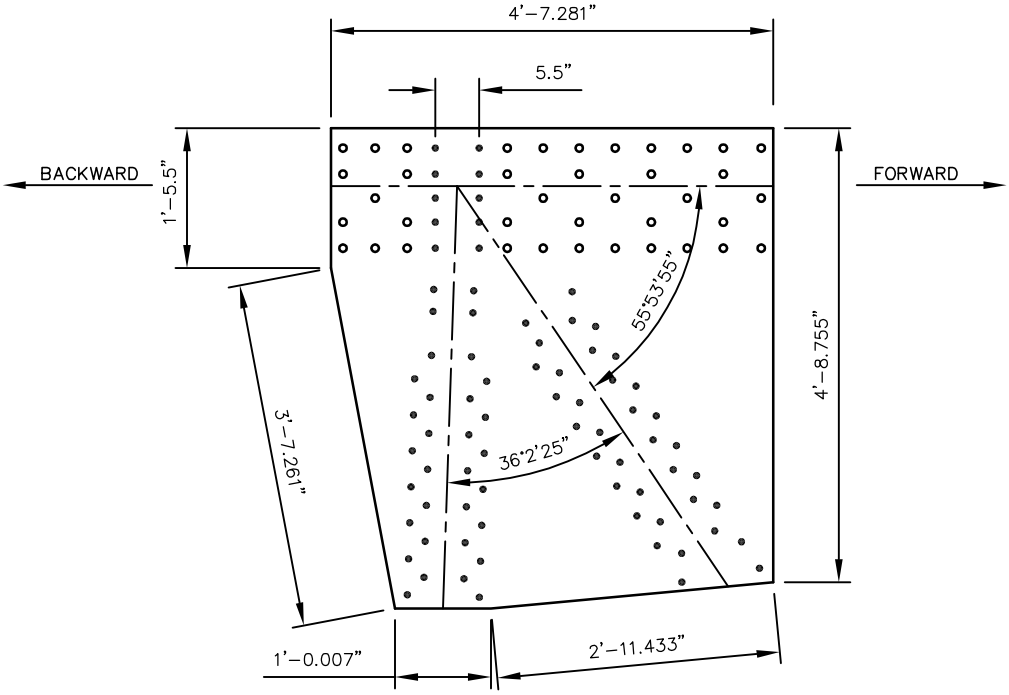


GENERAL GUSSET PLATE DIMENSIONS

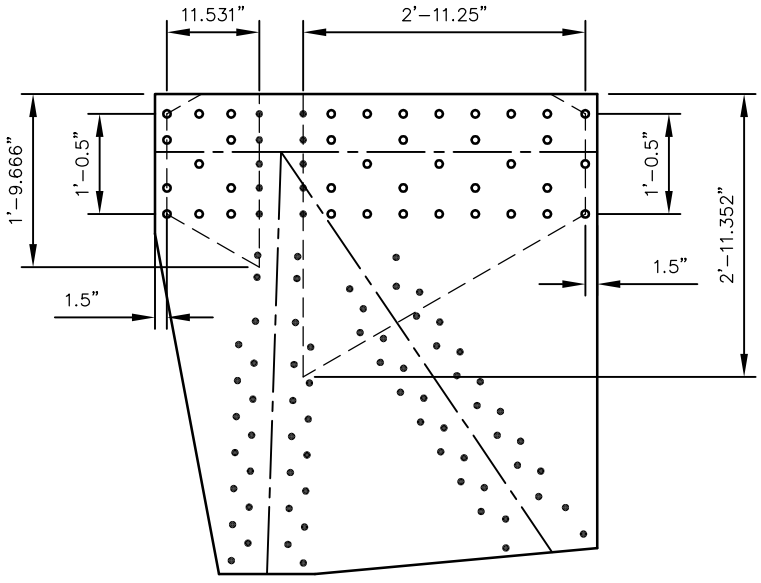


UPPER CHORD DIMENSIONS

GUSSET PLATE CALCULATION U1

GUSSET PLATE THICKNESS = 1/2"

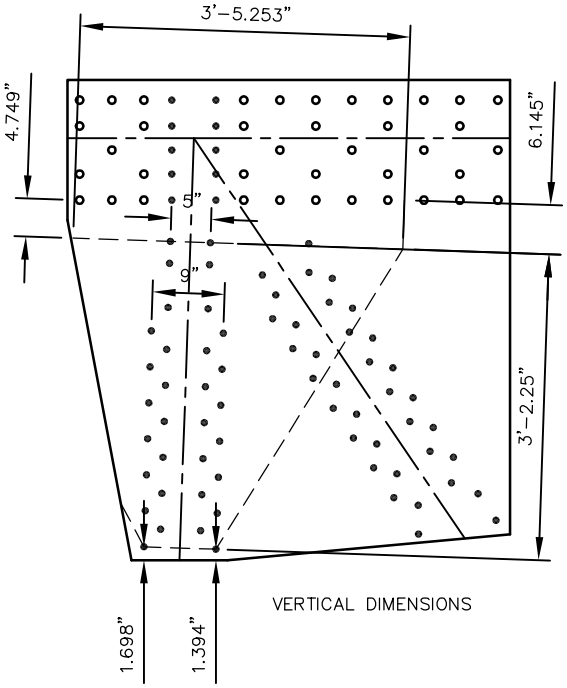


VERTICAL DIMENSIONS

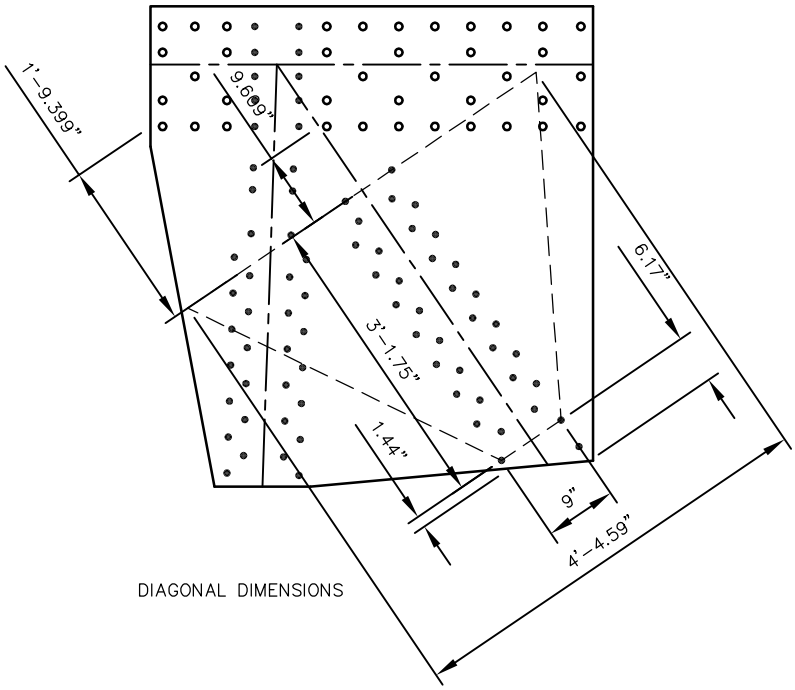


DIAGONAL DIMENSIONS

GUSSET PLATE CALCULATION U2

GUSSET PLATE THICKNESS = 1/2"

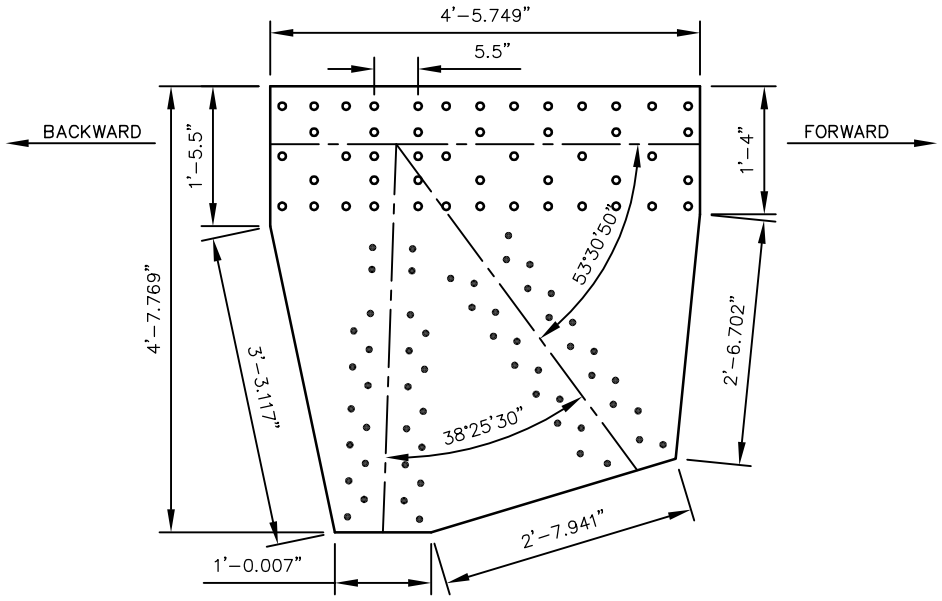


GENERAL GUSSET PLATE DIMENSIONS

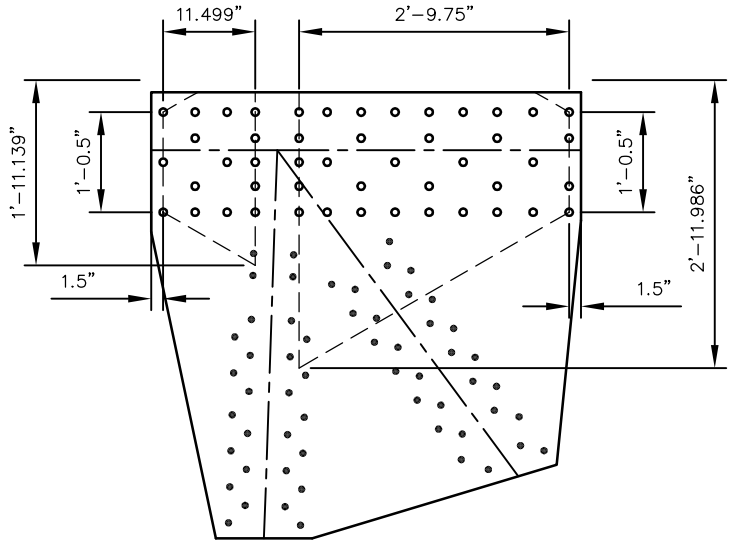


UPPER CHORD DIMENSIONS

GUSSET PLATE CALCULATION U2


GUSSET PLATE THICKNESS = 1/2"

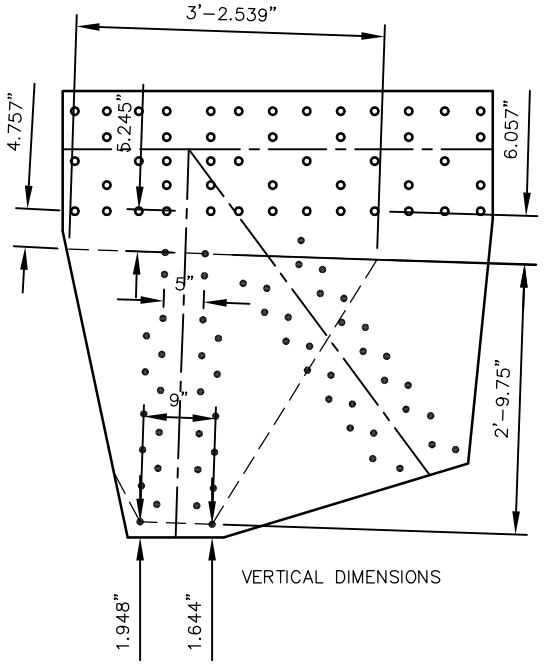

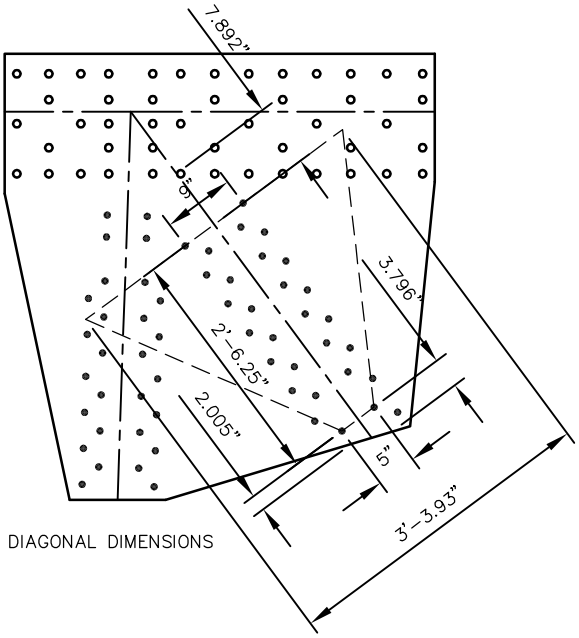


GUSSET PLATE CALCULATION U3

GUSSET PLATE THICKNESS = 7/16"

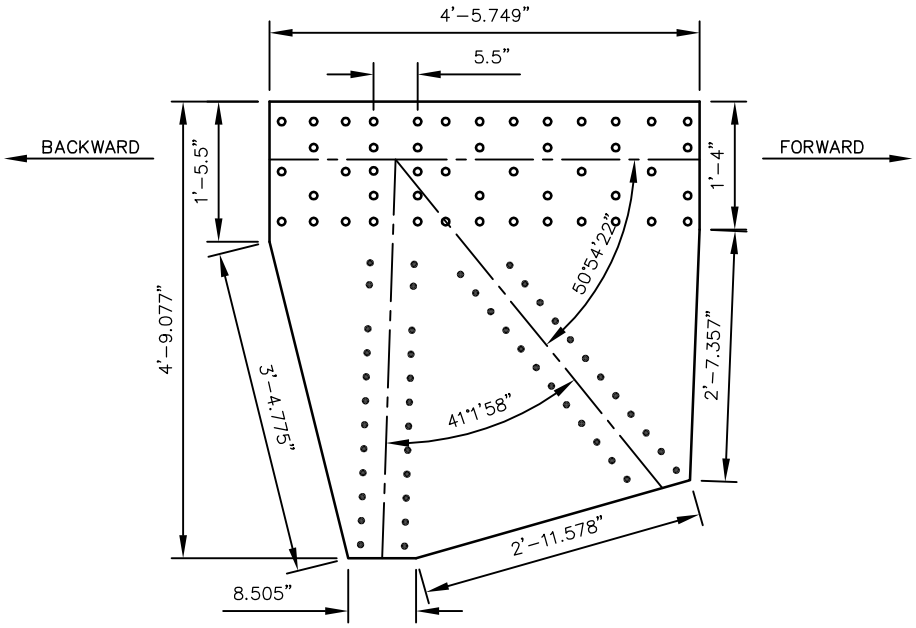


GENERAL GUSSET PLATE DIMENSIONS

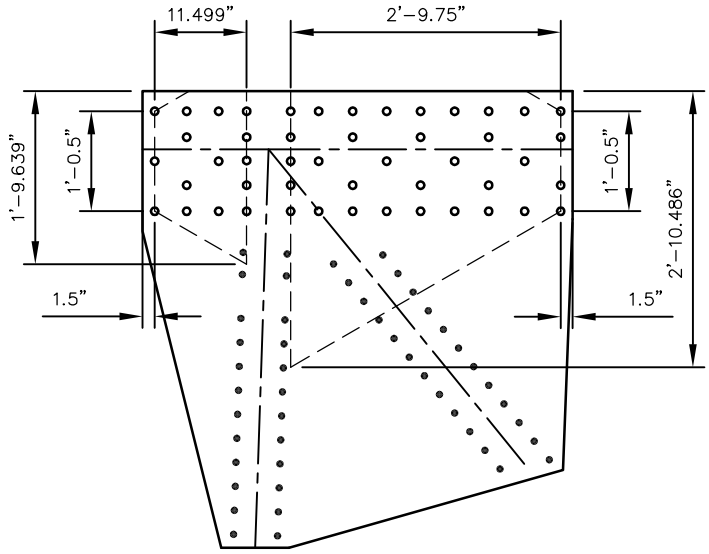


UPPER CHORD DIMENSIONS

GUSSET PLATE CALCULATION U3

GUSSET PLATE THICKNESS = 7/16"

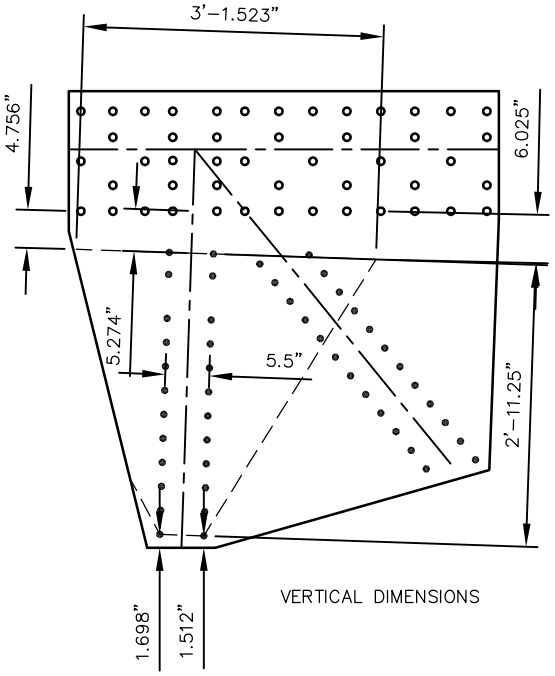


VERTICAL DIMENSIONS

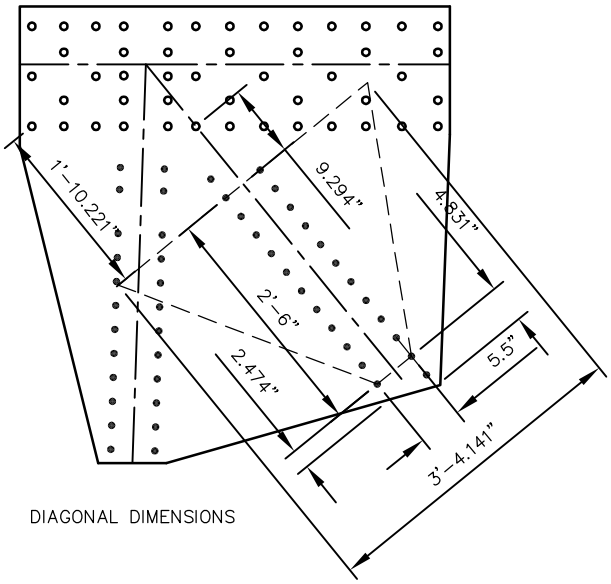


DIAGONAL DIMENSIONS

GUSSET PLATE CALCULATION U4

GUSSET PLATE THICKNESS = 7/16"

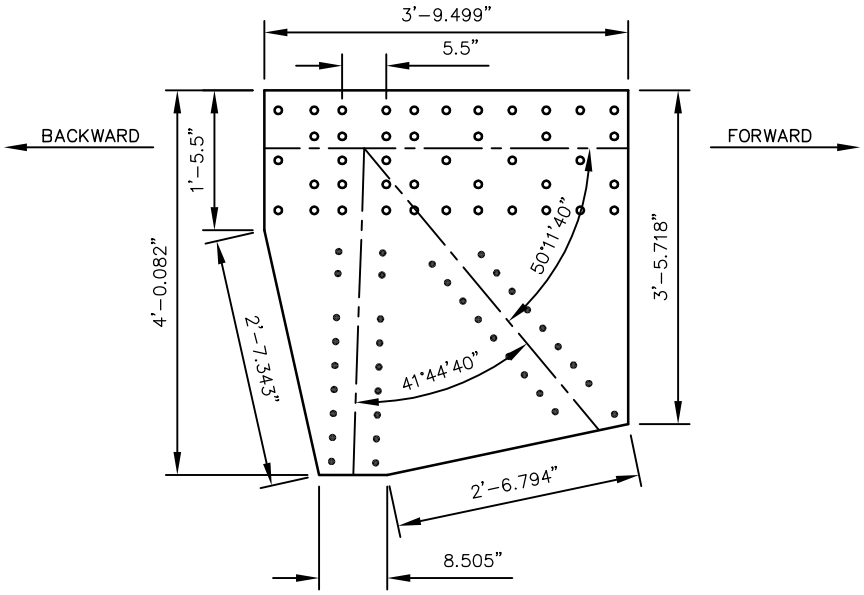


GENERAL GUSSET PLATE DIMENSIONS

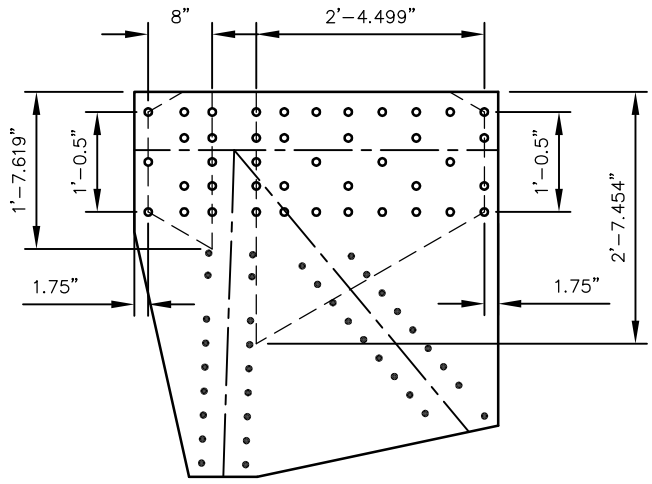


UPPER CHORD DIMENSIONS

GUSSET PLATE CALCULATION U4

GUSSET PLATE THICKNESS = 7/16"

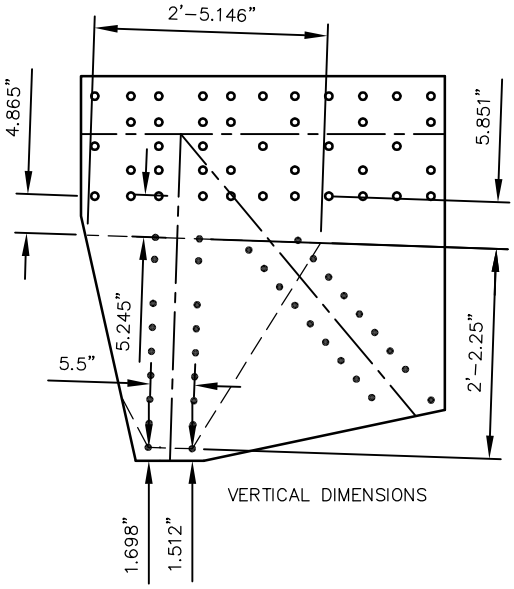


VERTICAL DIMENSIONS

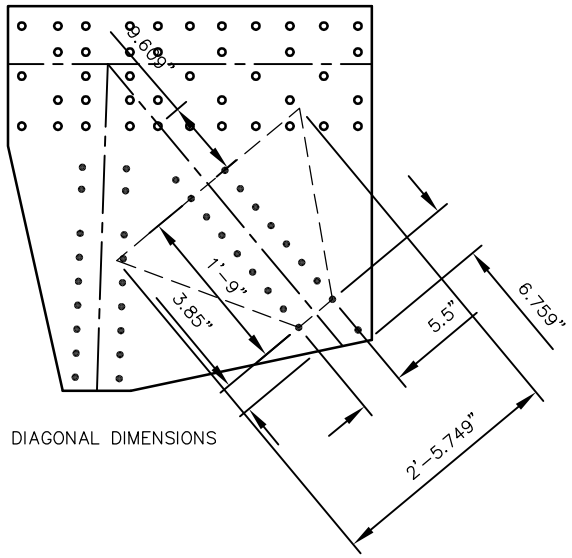


DIAGONAL DIMENSIONS

GUSSET PLATE CALCULATION U5

GUSSET PLATE THICKNESS = 7/16"

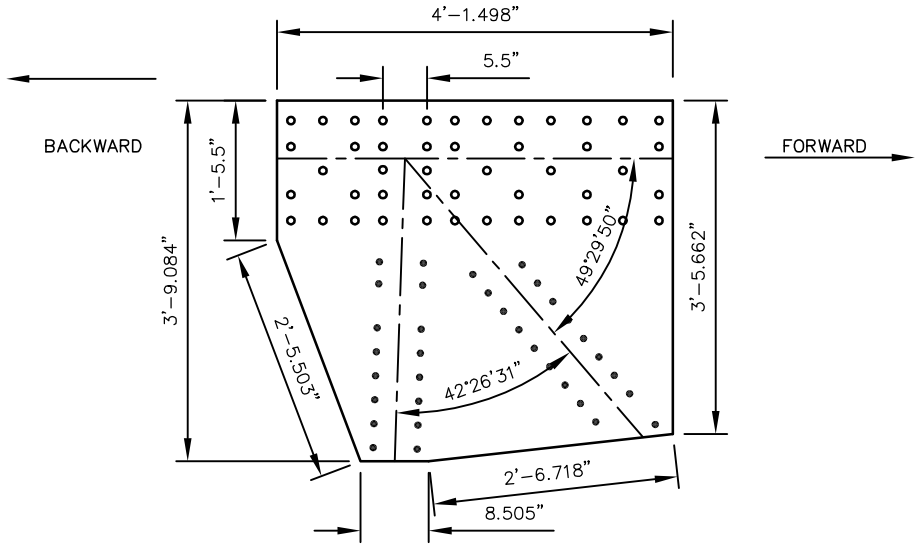


GENERAL GUSSET PLATE DIMENSIONS

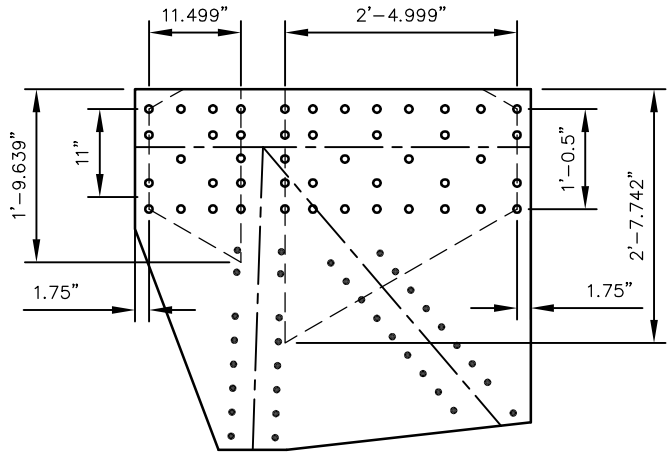


UPPER CHORD DIMENSIONS

GUSSET PLATE CALCULATION U5


GUSSET PLATE THICKNESS = 7/16"

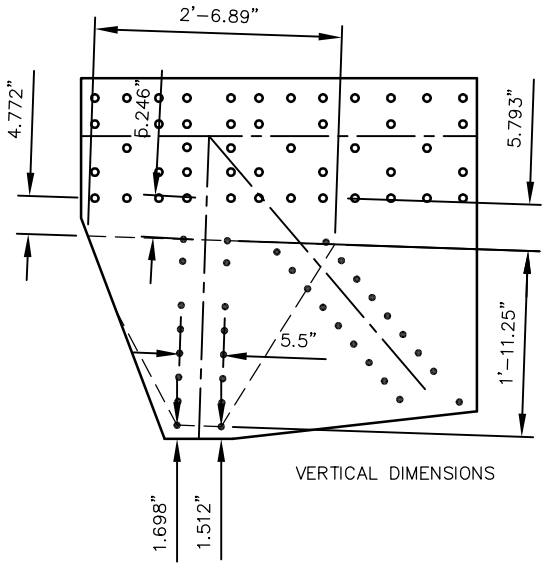

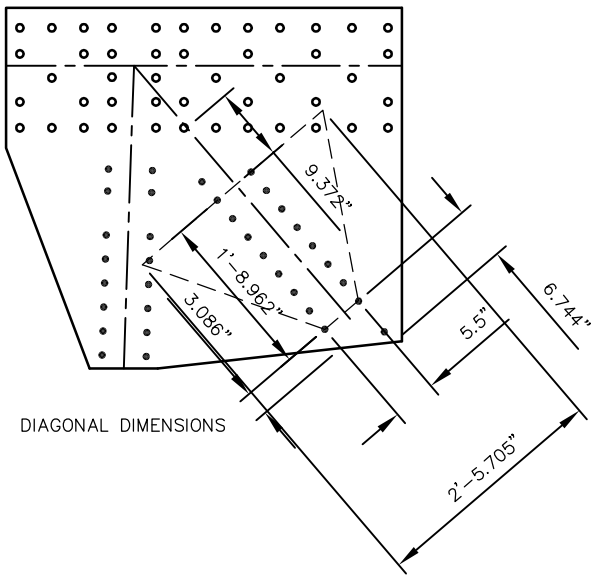


GUSSET PLATE CALCULATION U6

GUSSET PLATE THICKNESS = 7/16"

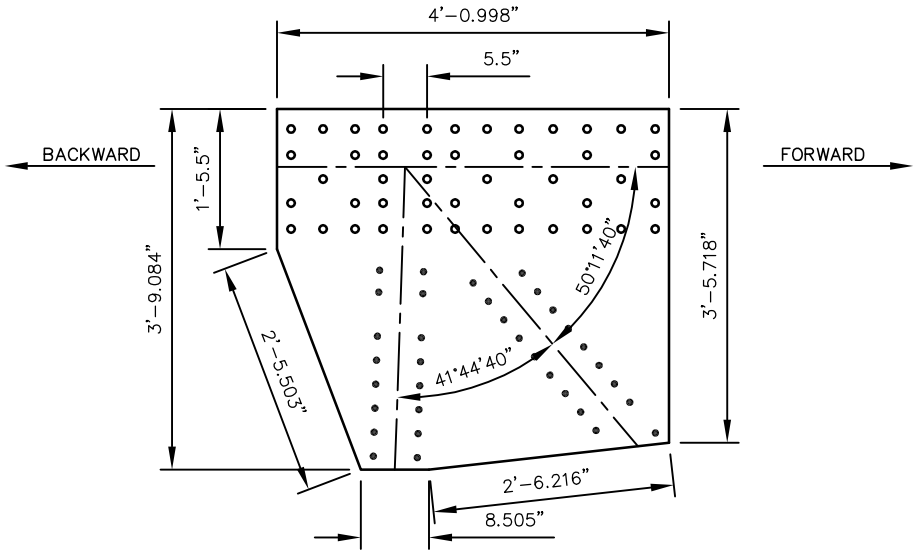


GENERAL GUSSET PLATE DIMENSIONS

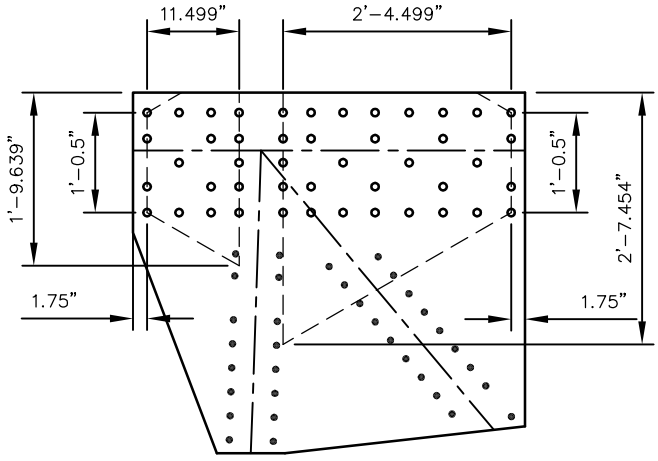


UPPER CHORD DIMENSIONS

GUSSET PLATE CALCULATION U6


GUSSET PLATE THICKNESS = 7/16"

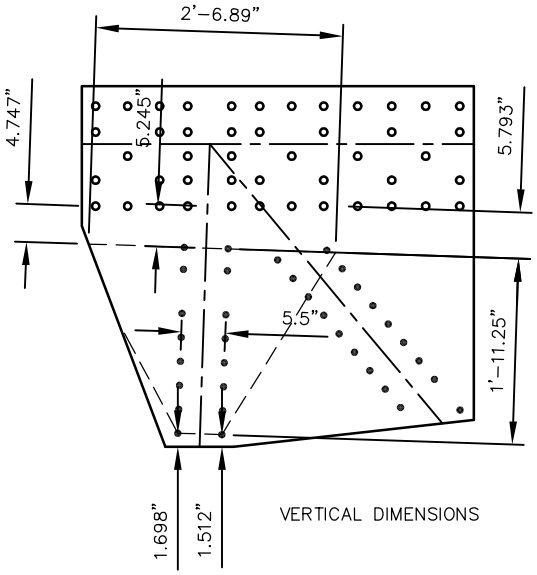

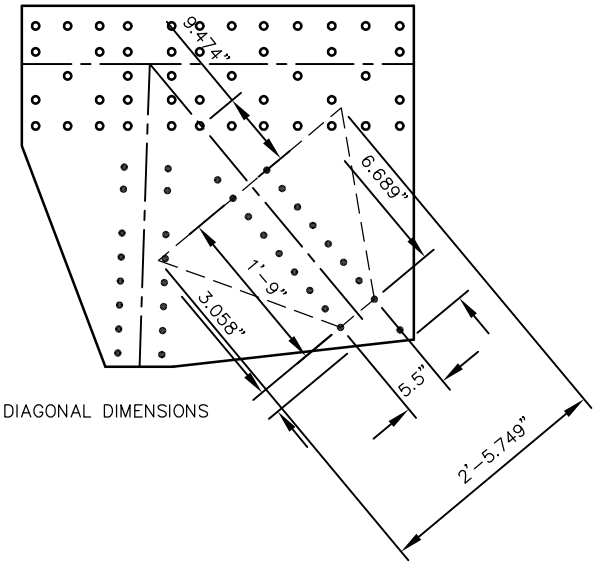


GUSSET PLATE CALCULATION U7


GUSSET PLATE THICKNESS = 7/16"

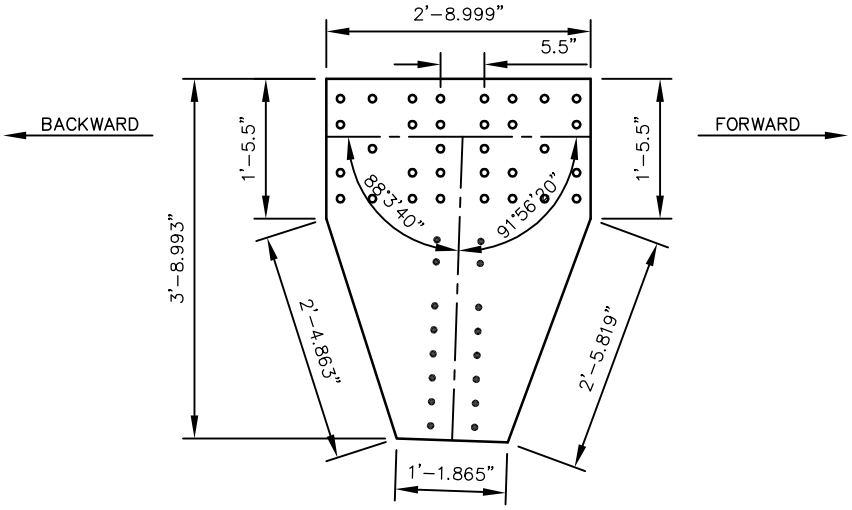

GENERAL GUSSET PLATE DIMENSIONS

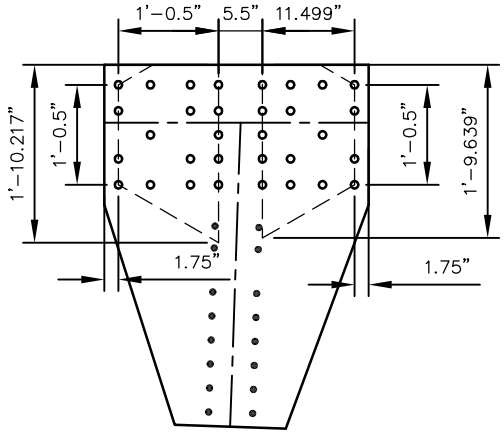


UPPER CHORD DIMENSIONS

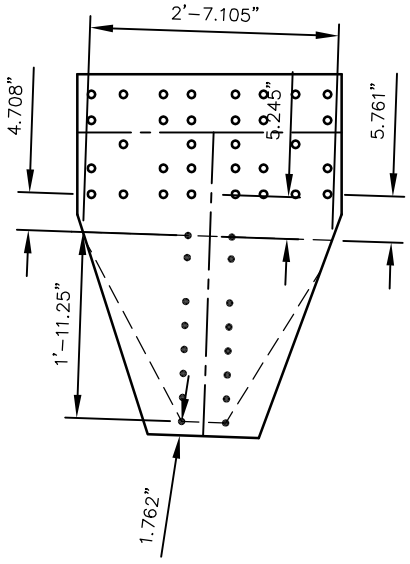


VERTICAL DIMENSIONS

GUSSET PLATE CALCULATION U8

GUSSET PLATE THICKNESS = 1/2"

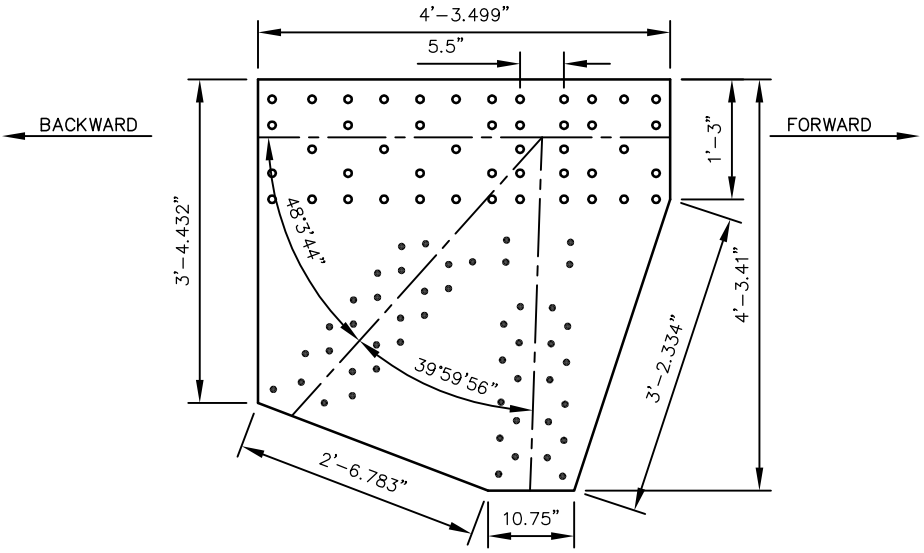


GENERAL GUSSET PLATE DIMENSIONS

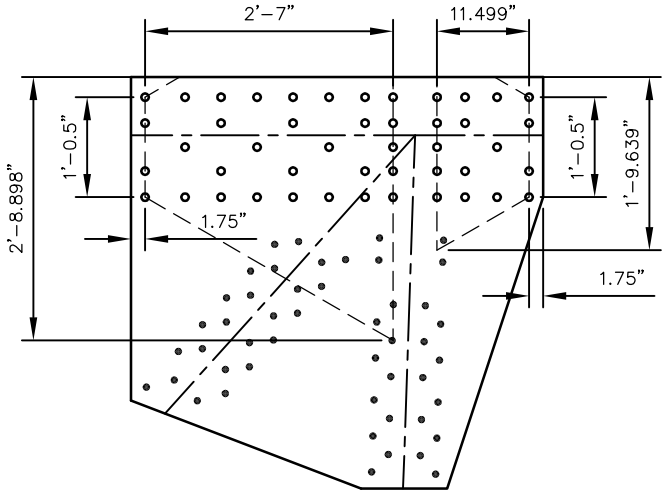


UPPER CHORD DIMENSIONS

GUSSET PLATE CALCULATION U8


GUSSET PLATE THICKNESS = 1/2"

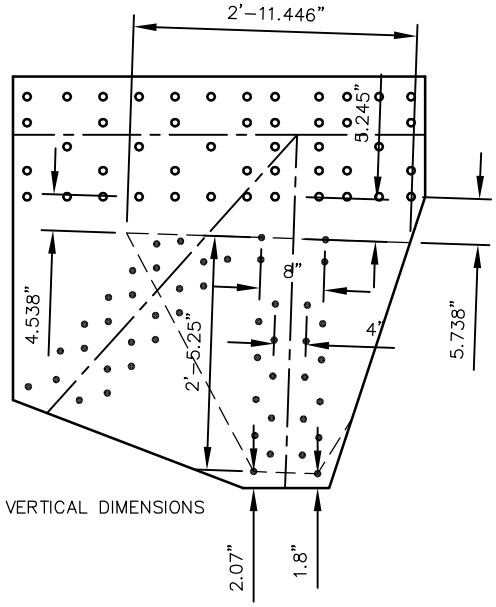

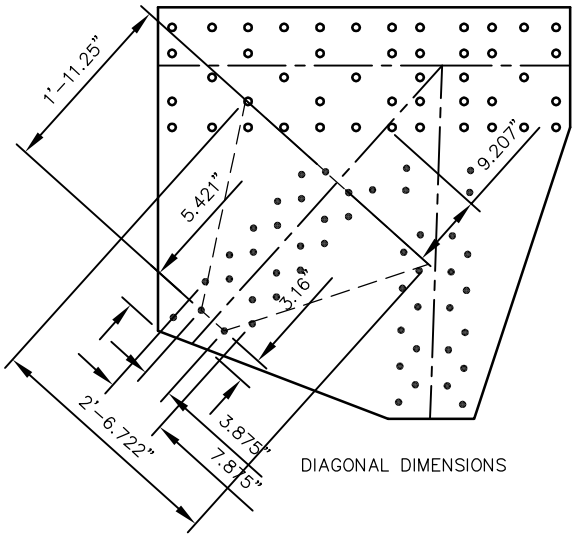


GUSSET PLATE CALCULATION U9

GUSSET PLATE THICKNESS = 1/2"

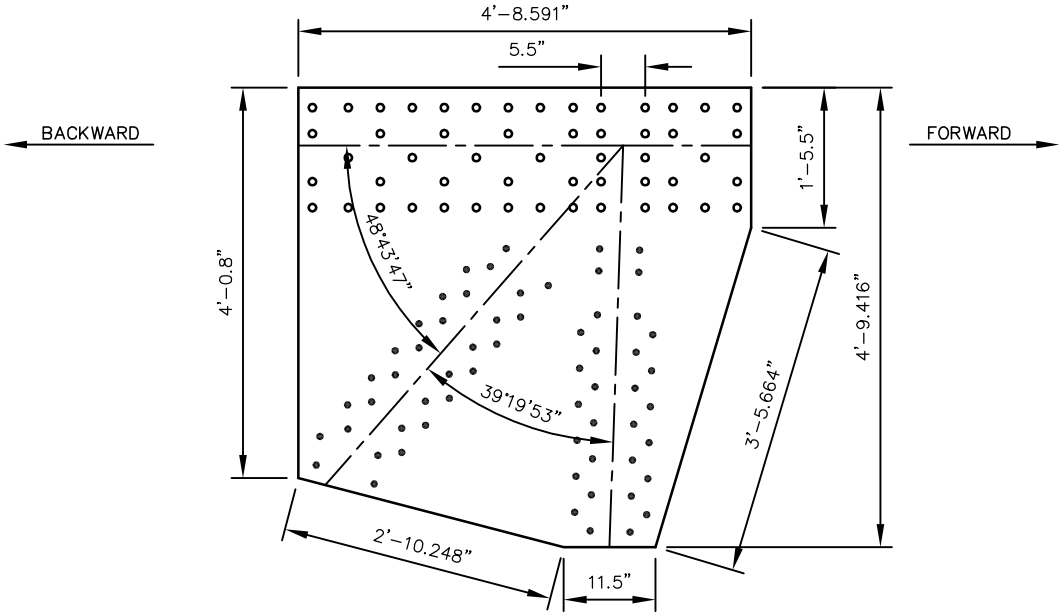


GENERAL GUSSET PLATE DIMENSIONS

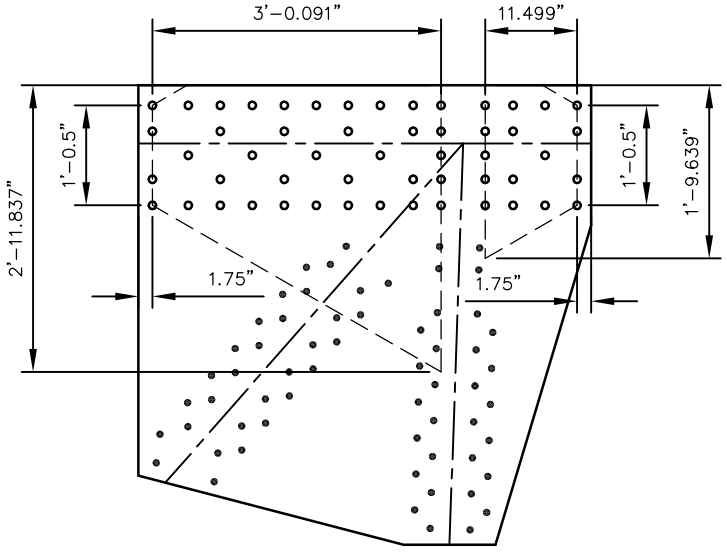


UPPER CHORD DIMENSIONS

GUSSET PLATE CALCULATION U9

GUSSET PLATE THICKNESS = 1/2"

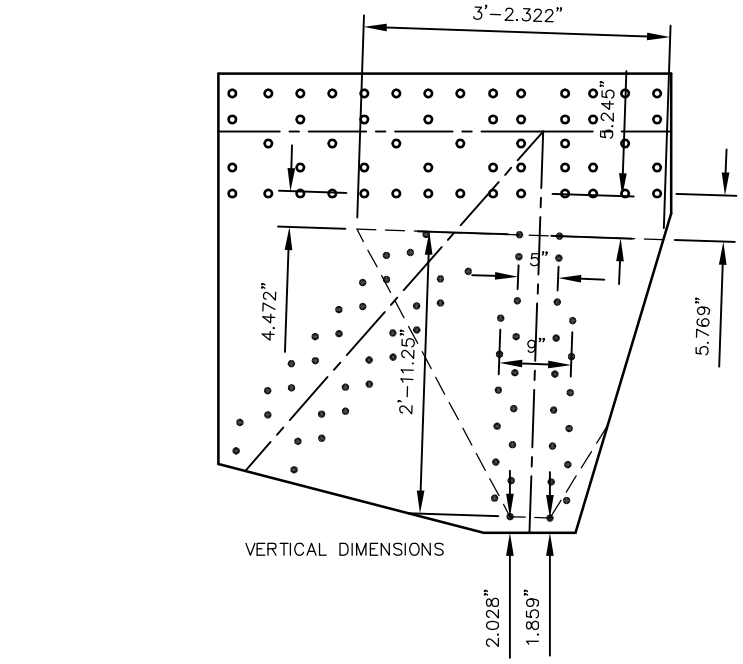


VERTICAL DIMENSIONS

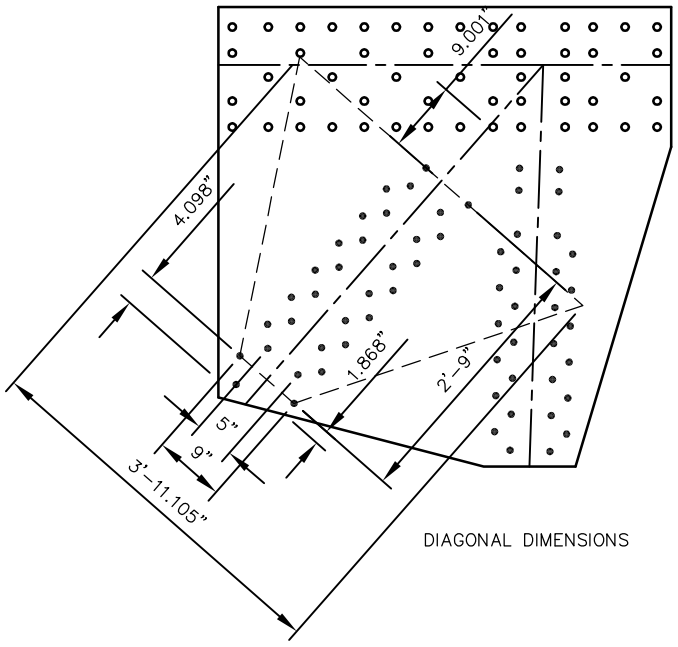


DIAGONAL DIMENSIONS

GUSSET PLATE CALCULATION U10

GUSSET PLATE THICKNESS = 1/2"

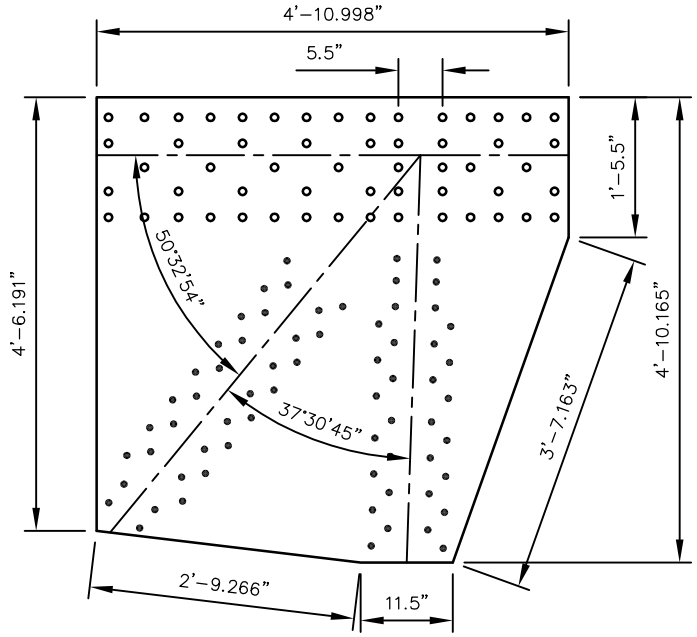


GENERAL GUSSET PLATE DIMENSIONS

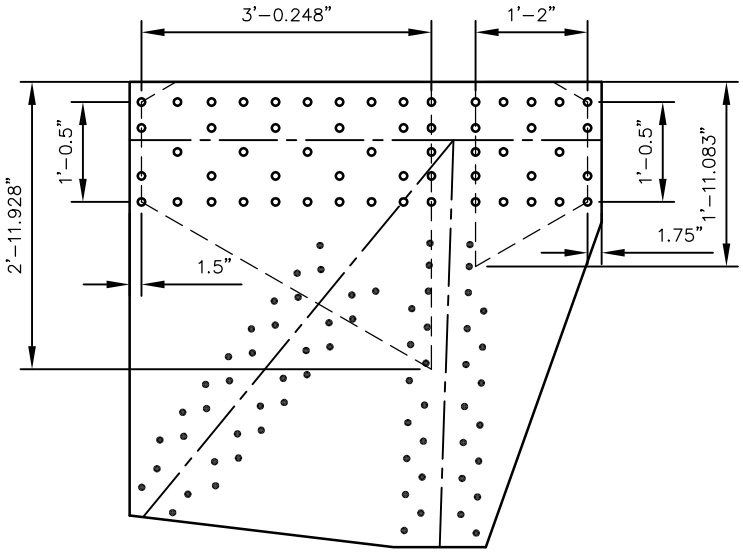


UPPER CHORD DIMENSIONS

GUSSET PLATE CALCULATION U10

GUSSET PLATE THICKNESS = 1/2"

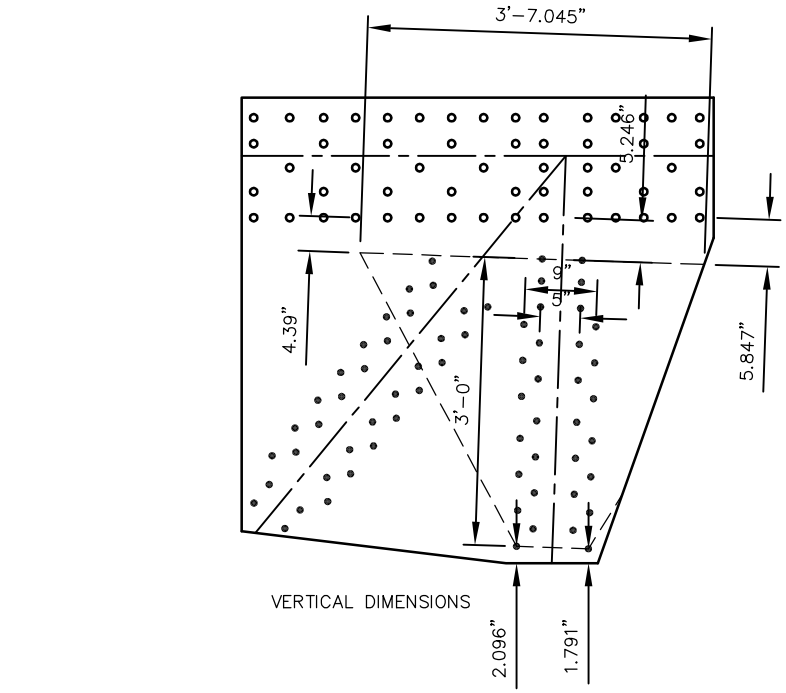


VERTICAL DIMENSIONS

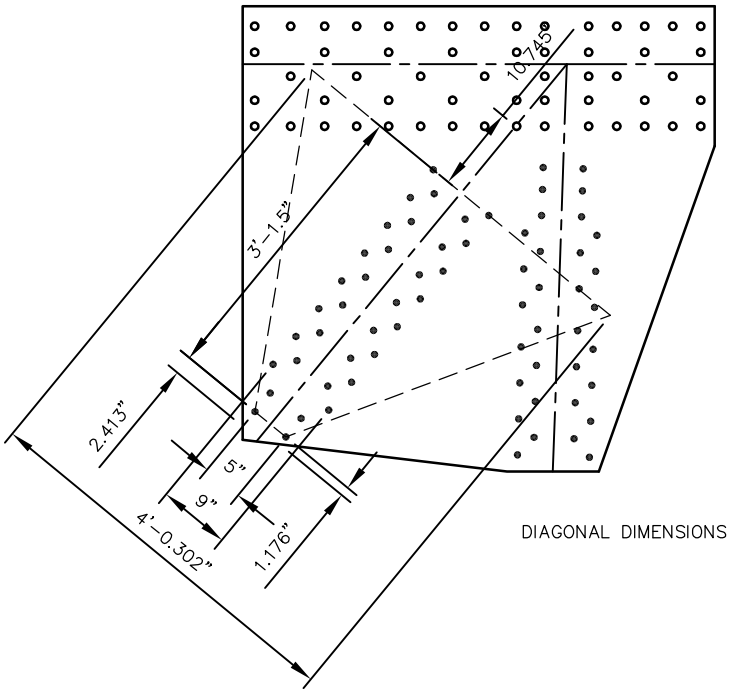


DIAGONAL DIMENSIONS

GUSSET PLATE CALCULATION U11

GUSSET PLATE THICKNESS = 1/2"

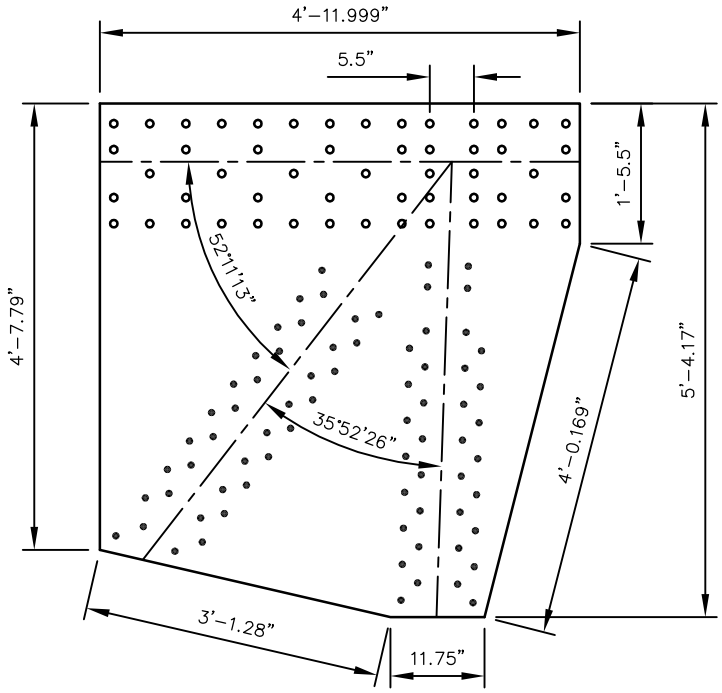


GENERAL GUSSET PLATE DIMENSIONS

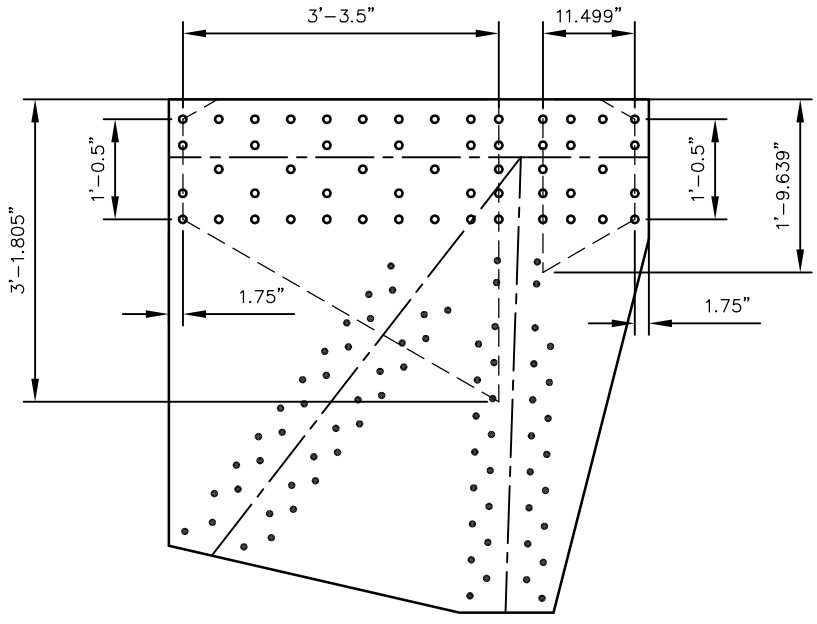


UPPER CHORD DIMENSIONS

GUSSET PLATE CALCULATION U11

GUSSET PLATE THICKNESS = 1/2"

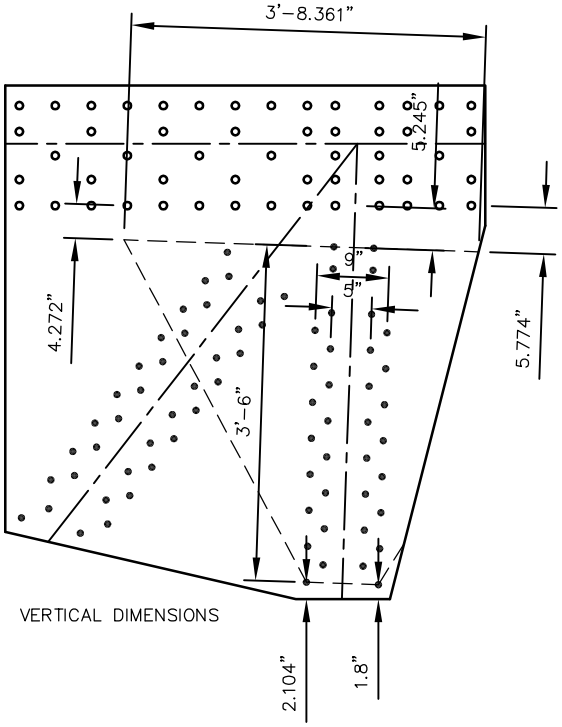


VERTICAL DIMENSIONS

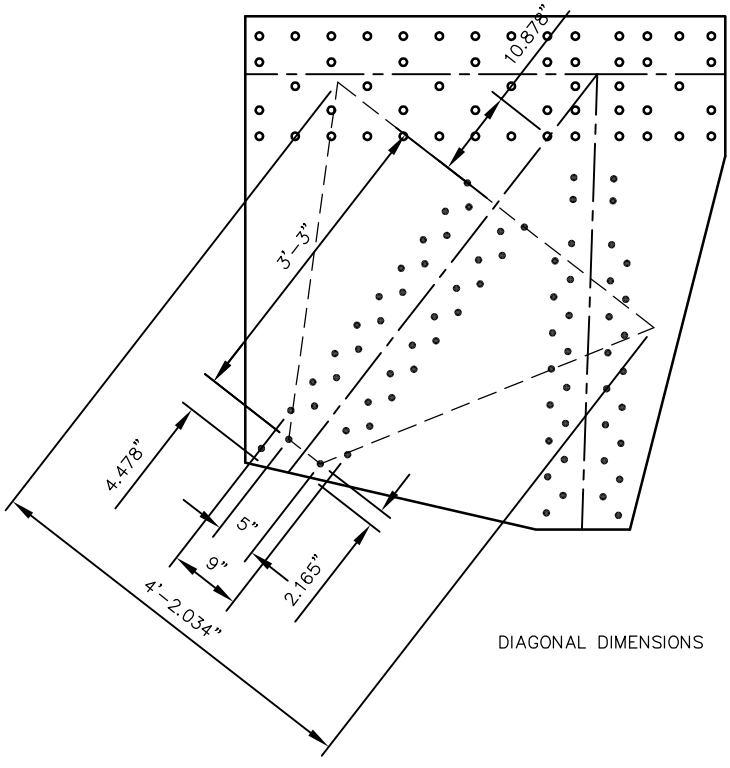


DIAGONAL DIMENSIONS

GUSSET PLATE CALCULATION U12

GUSSET PLATE THICKNESS = 1/2"

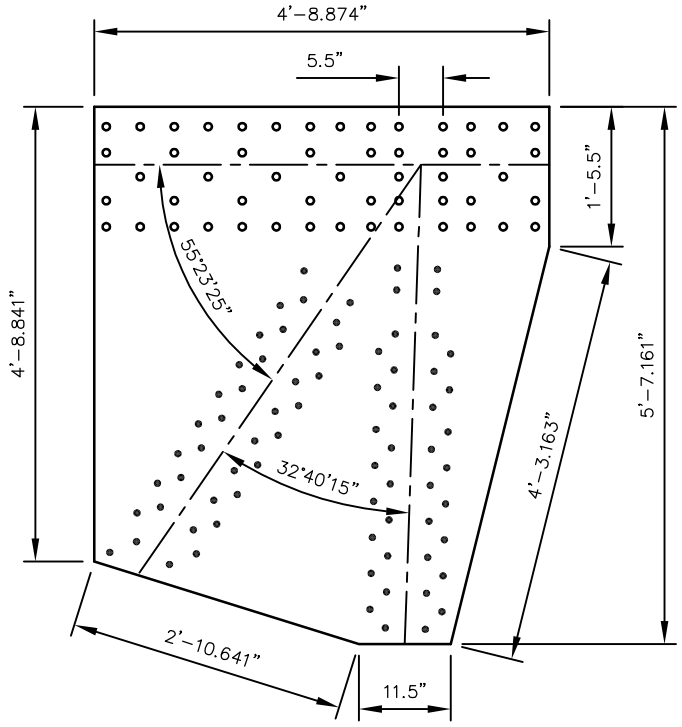


GENERAL GUSSET PLATE DIMENSIONS

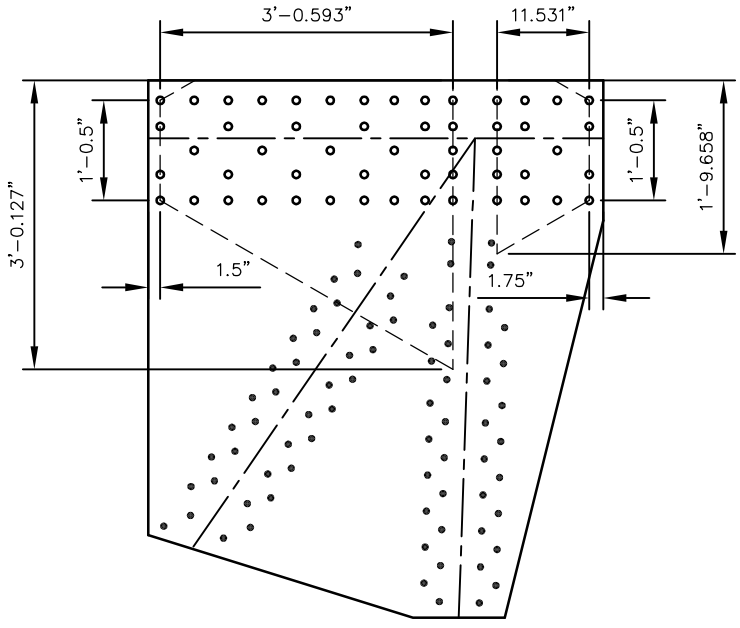


UPPER CHORD DIMENSIONS

GUSSET PLATE CALCULATION U12

GUSSET PLATE THICKNESS = 1/2"

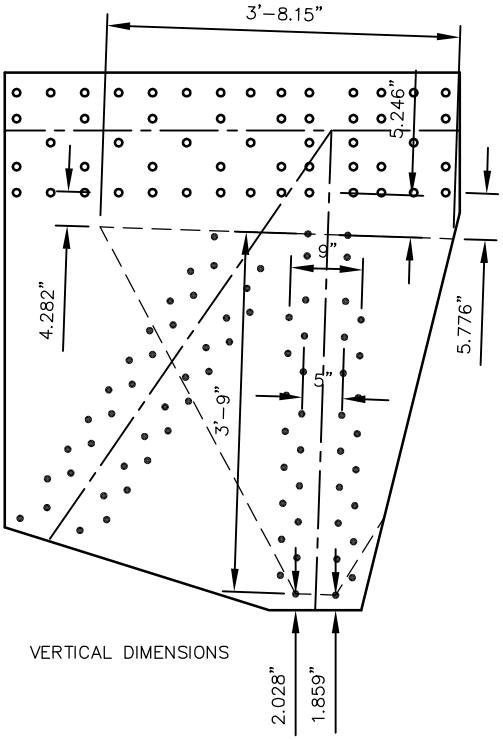


VERTICAL DIMENSIONS

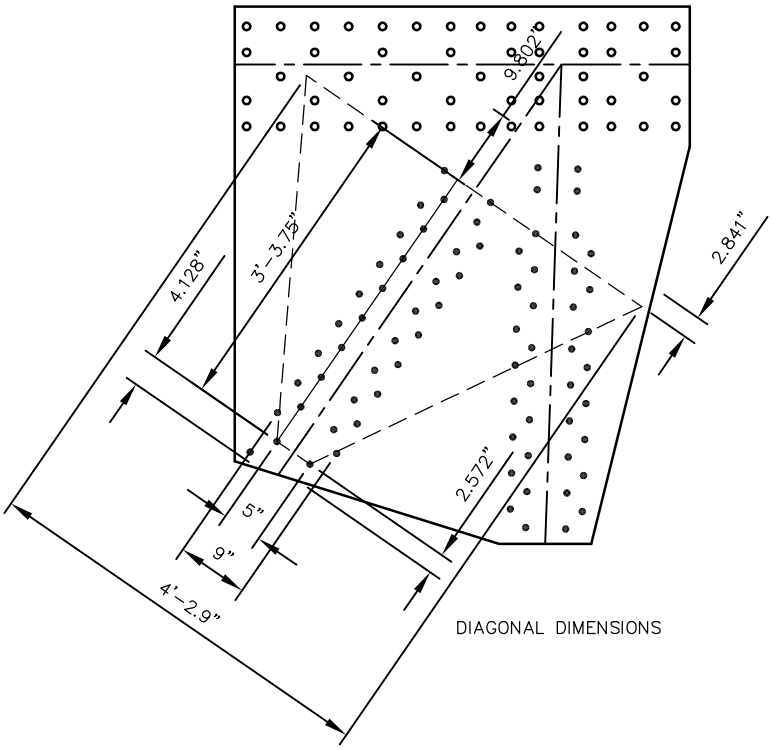


DIAGONAL DIMENSIONS

GUSSET PLATE CALCULATION U13

GUSSET PLATE THICKNESS = 1/2"

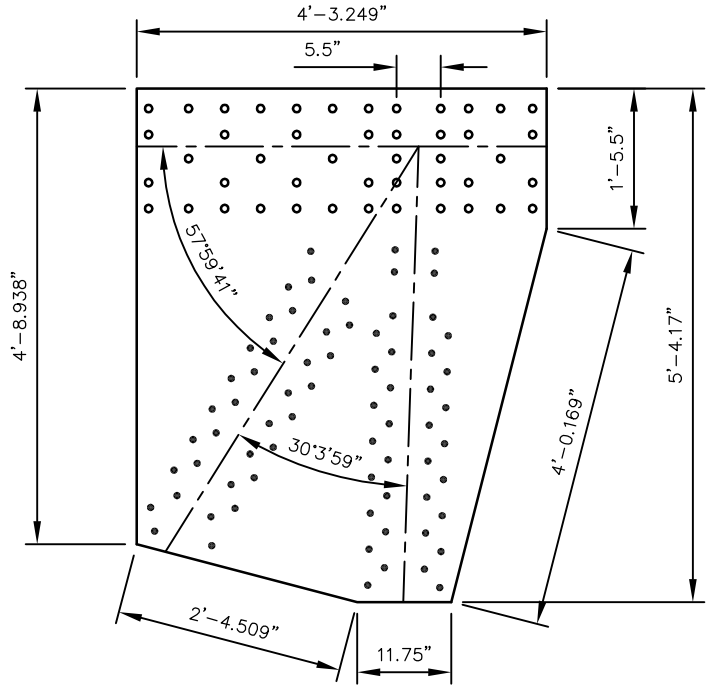


GENERAL GUSSET PLATE DIMENSIONS

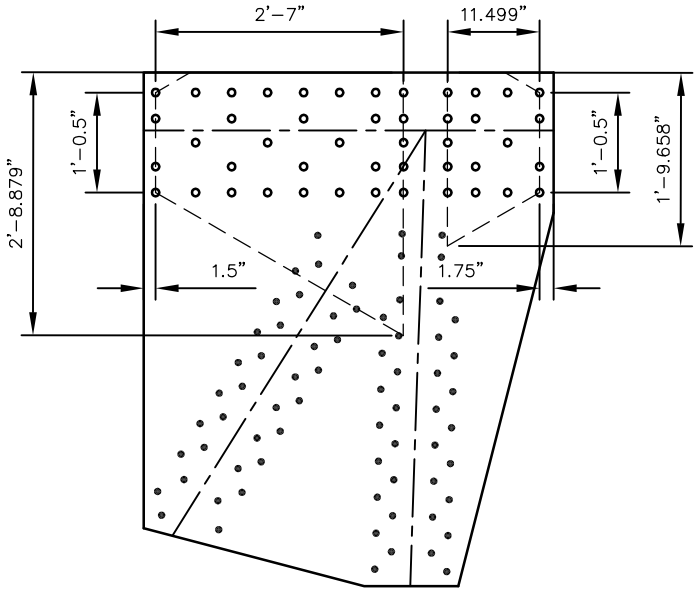


UPPER CHORD DIMENSIONS

GUSSET PLATE CALCULATION U13

GUSSET PLATE THICKNESS = 1/2"

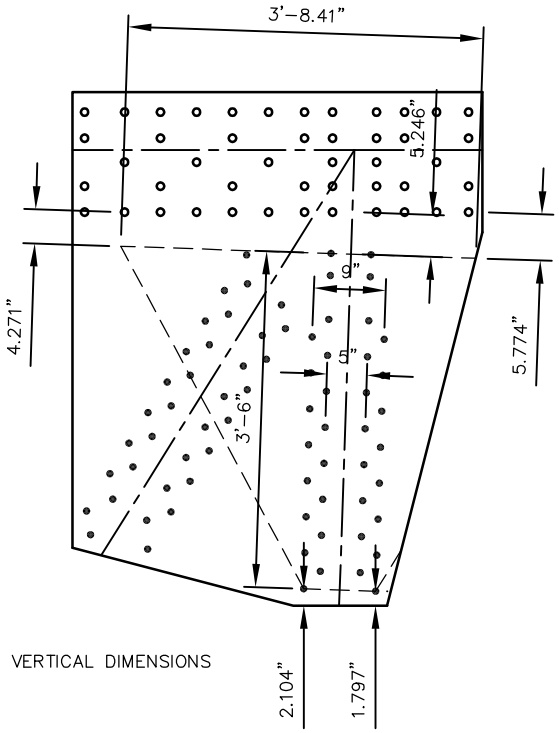


VERTICAL DIMENSIONS

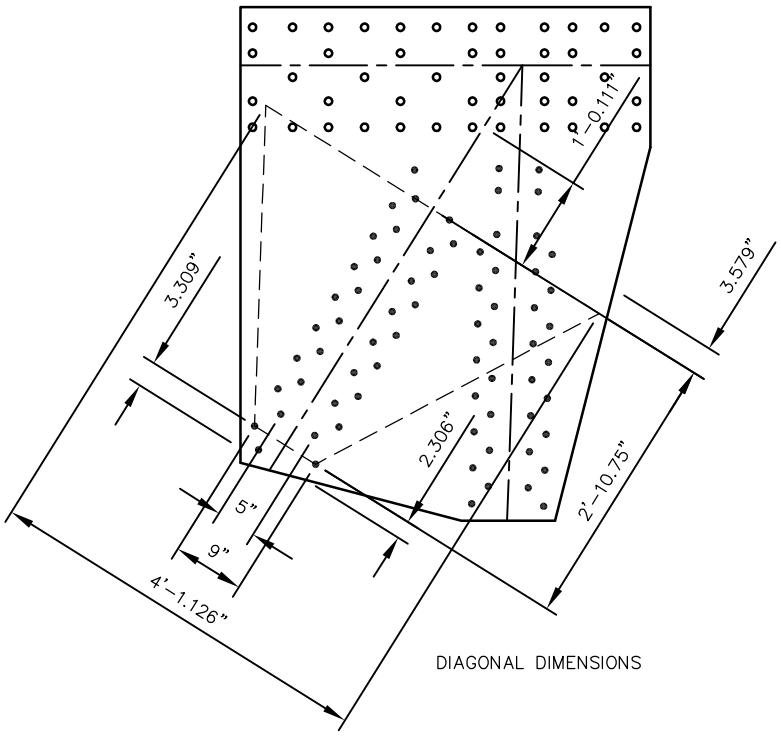


DIAGONAL DIMENSIONS

GUSSET PLATE CALCULATION U14

GUSSET PLATE THICKNESS = 9/16"

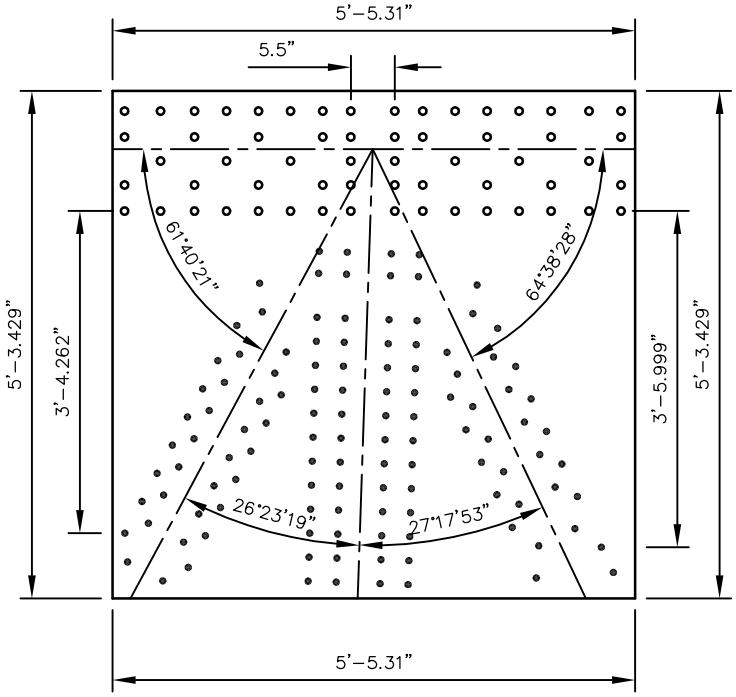


GENERAL GUSSET PLATE DIMENSIONS

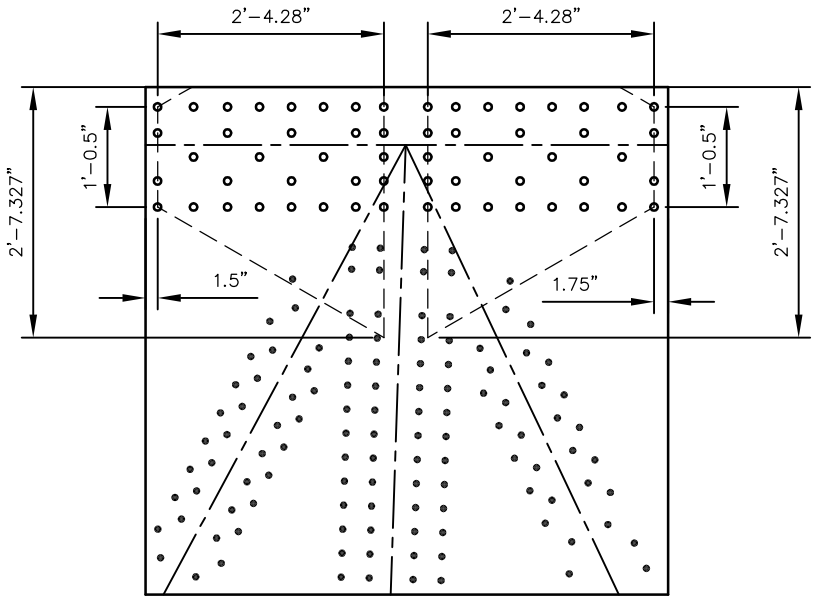


UPPER CHORD DIMENSIONS

GUSSET PLATE CALCULATION U14

GUSSET PLATE THICKNESS = 9/16"

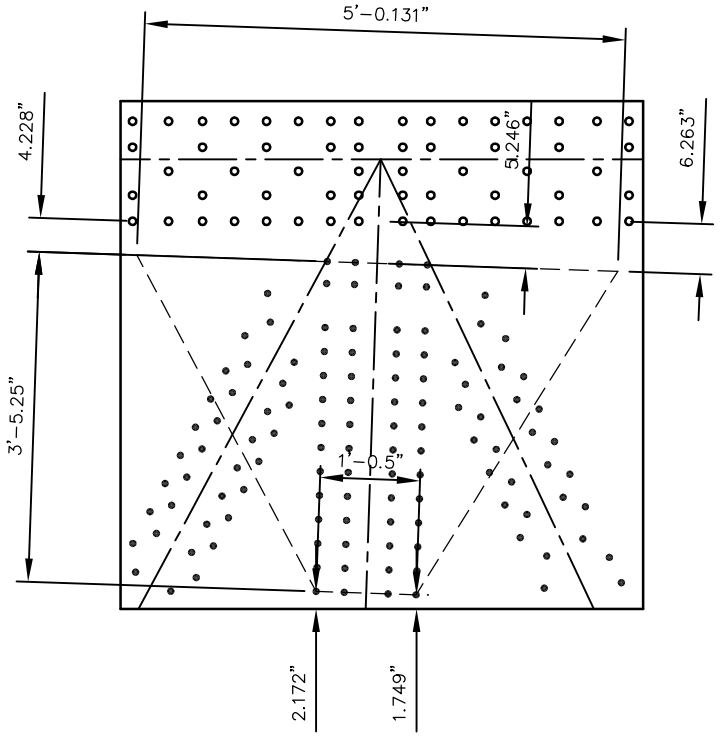


VERTICAL DIMENSIONS

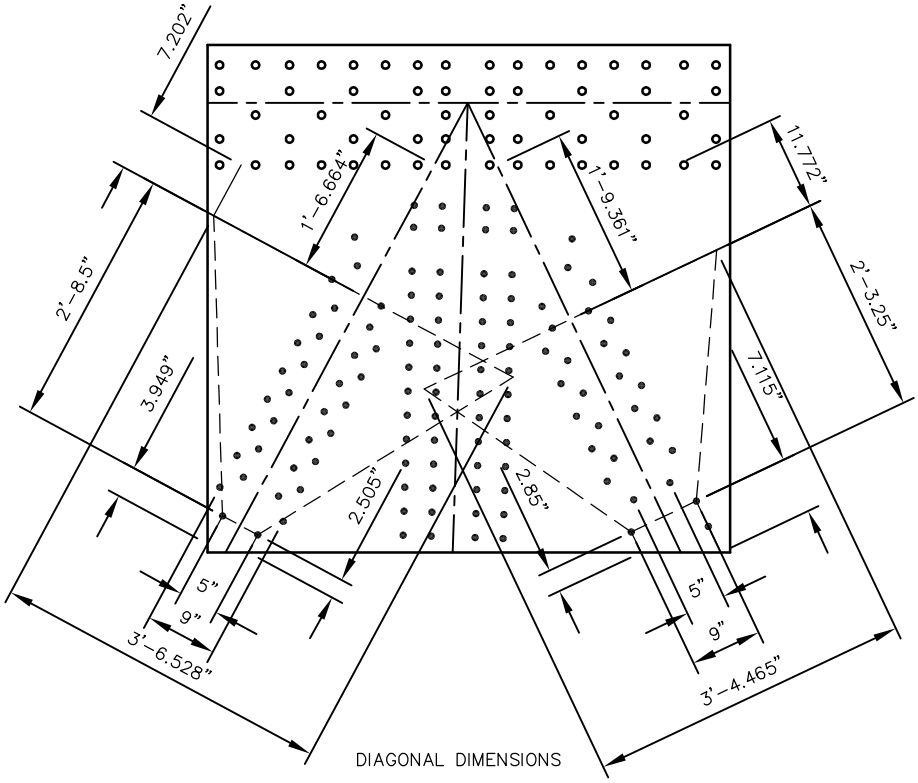


DIAGONAL DIMENSIONS

GUSSET PLATE CALCULATION U15

GUSSET PLATE THICKNESS = 1/2"

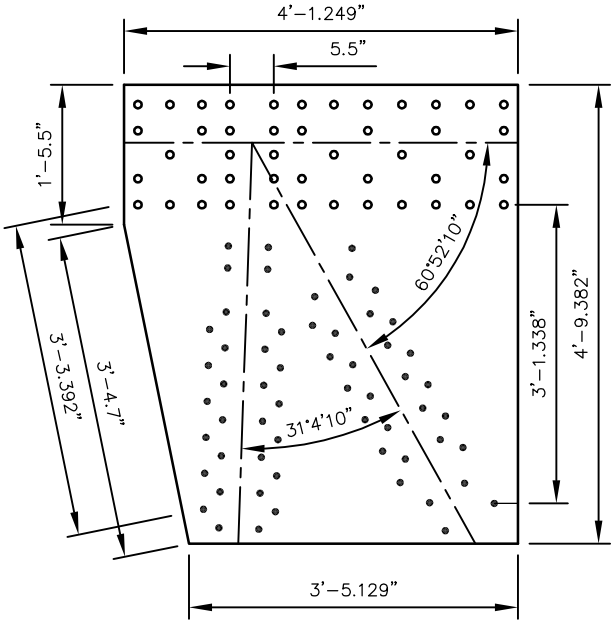


GENERAL GUSSET PLATE DIMENSIONS

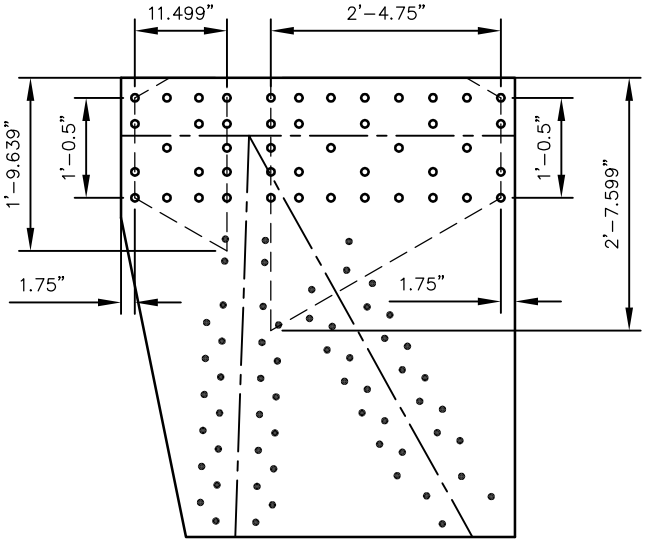


UPPER CHORD DIMENSIONS

GUSSET PLATE CALCULATION U15

GUSSET PLATE THICKNESS = 1/2"

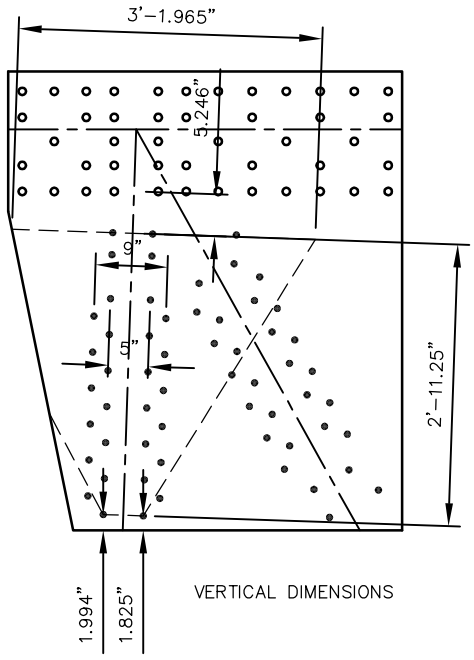


VERTICAL DIMENSIONS

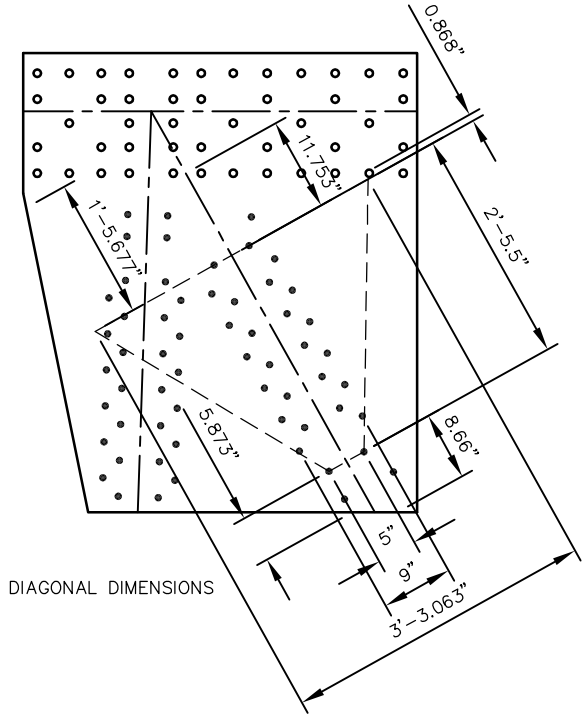


DIAGONAL DIMENSIONS

GUSSET PLATE CALCULATION U16

GUSSET PLATE THICKNESS = 1/2"

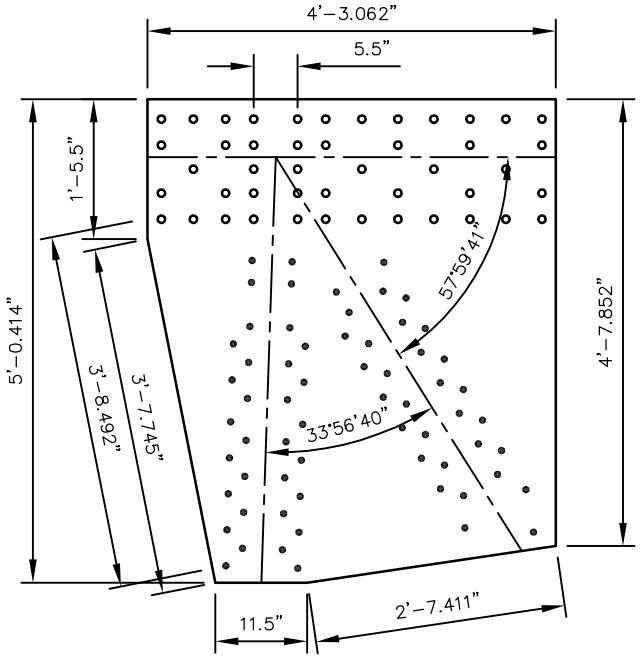


GENERAL GUSSET PLATE DIMENSIONS

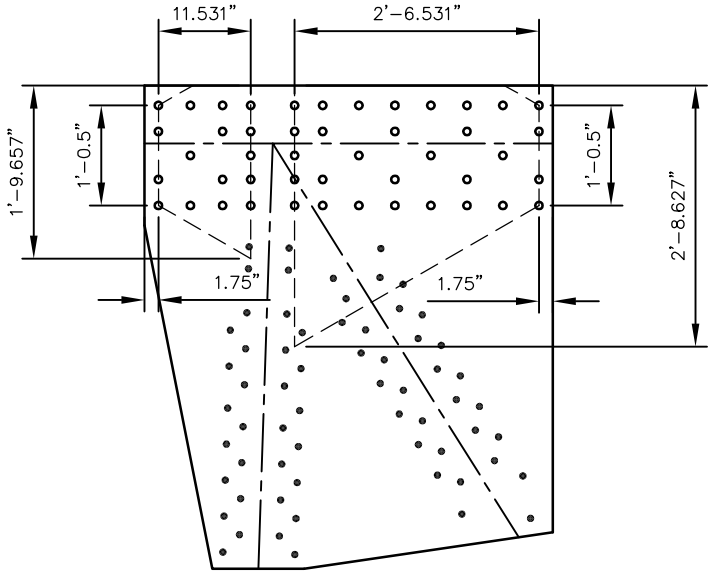


UPPER CHORD DIMENSIONS

GUSSET PLATE CALCULATION U16


GUSSET PLATE THICKNESS = 1/2"

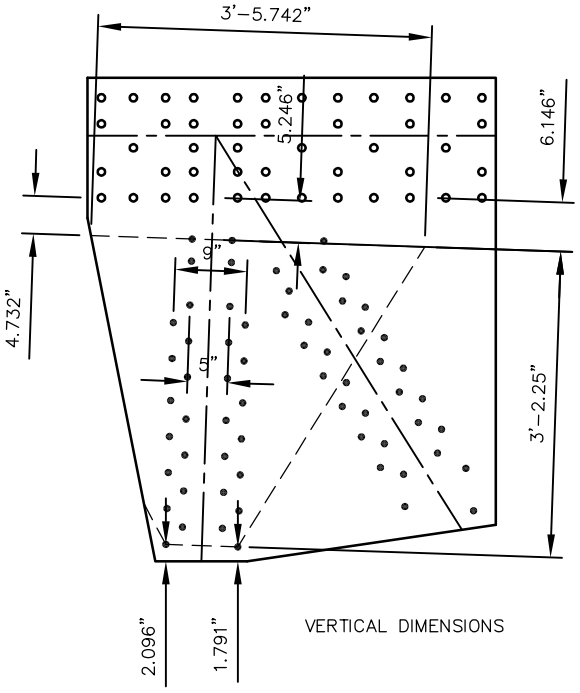

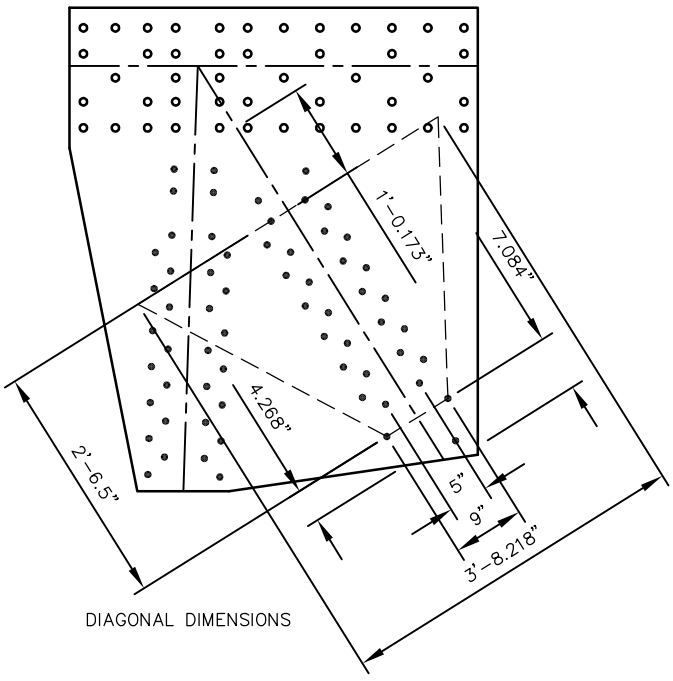


GUSSET PLATE CALCULATION U17

GUSSET PLATE THICKNESS = 1/2"

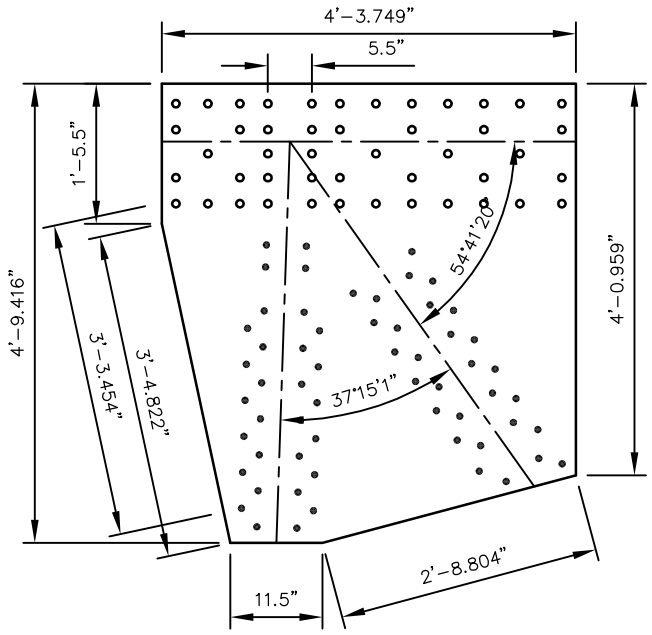


GENERAL GUSSET PLATE DIMENSIONS

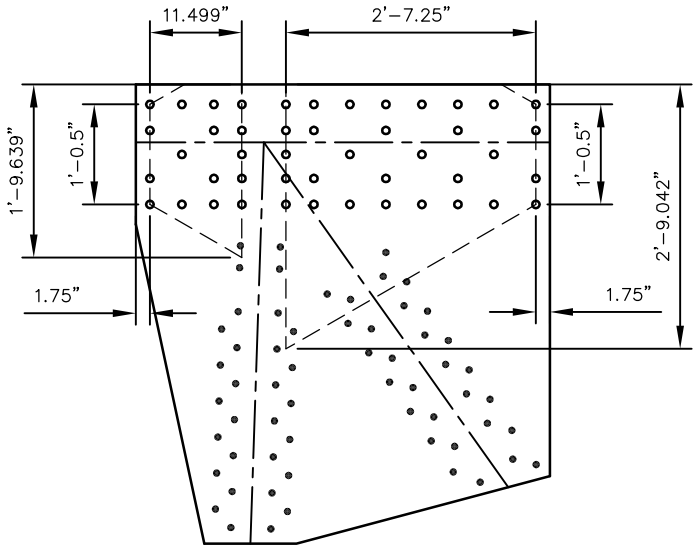


UPPER CHORD DIMENSIONS

GUSSET PLATE CALCULATION U17

GUSSET PLATE THICKNESS = 1/2"

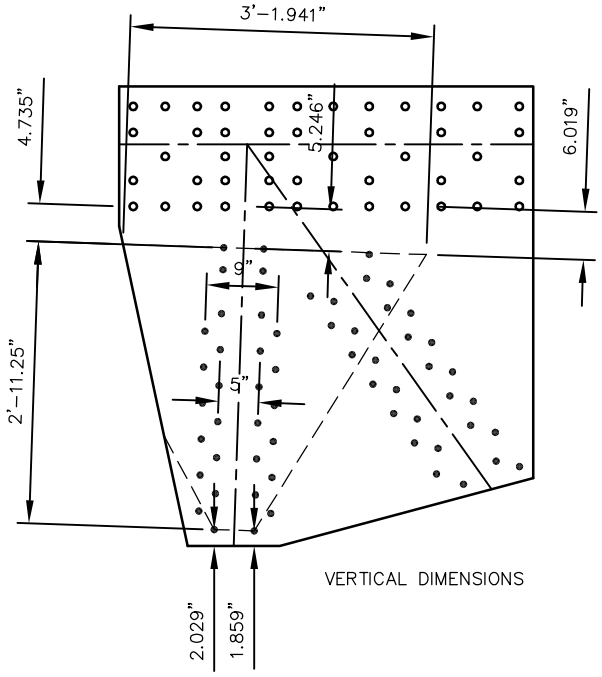


VERTICAL DIMENSIONS

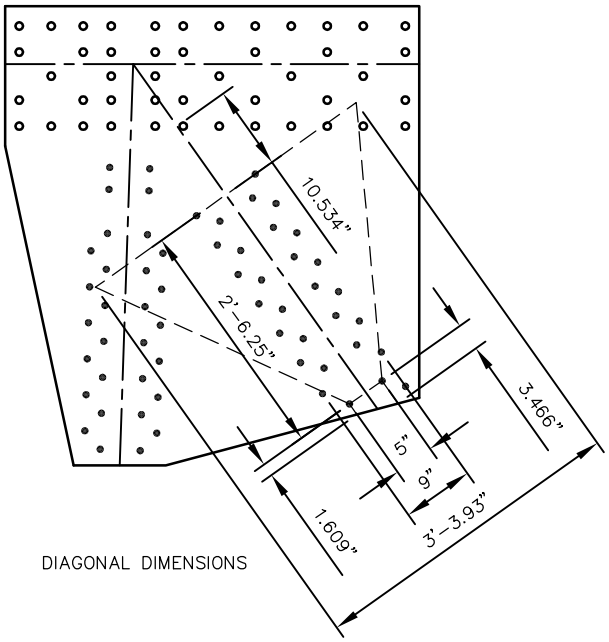


DIAGONAL DIMENSIONS

GUSSET PLATE CALCULATION U18

GUSSET PLATE THICKNESS = 1/2"

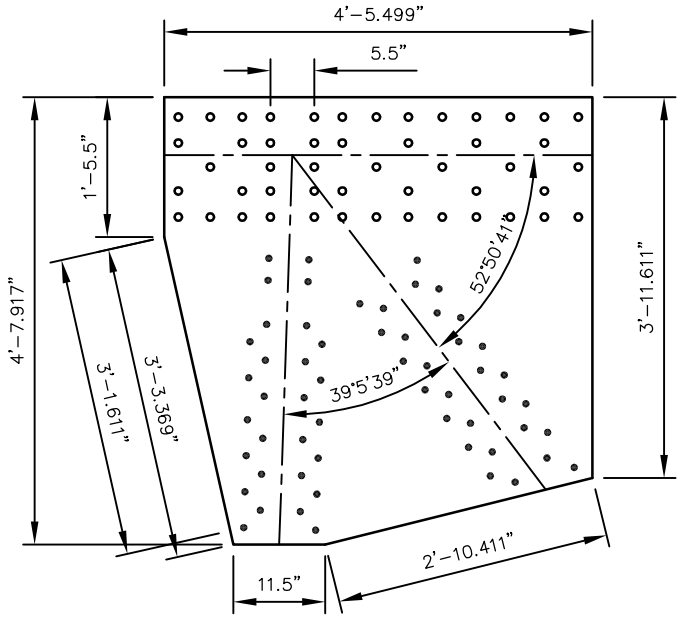


GENERAL GUSSET PLATE DIMENSIONS

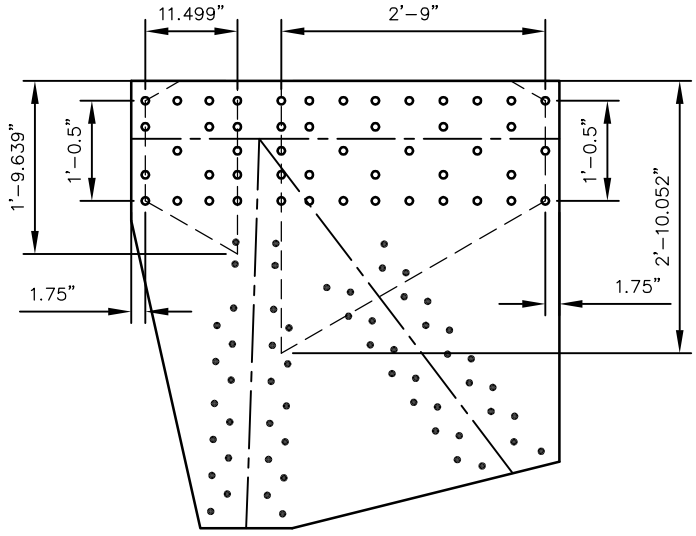


UPPER CHORD DIMENSIONS

GUSSET PLATE CALCULATION U18

GUSSET PLATE THICKNESS = 1/2"

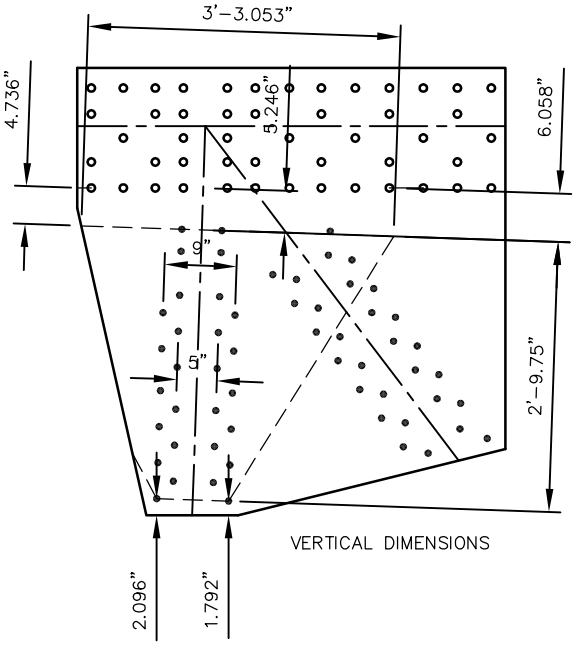


VERTICAL DIMENSIONS

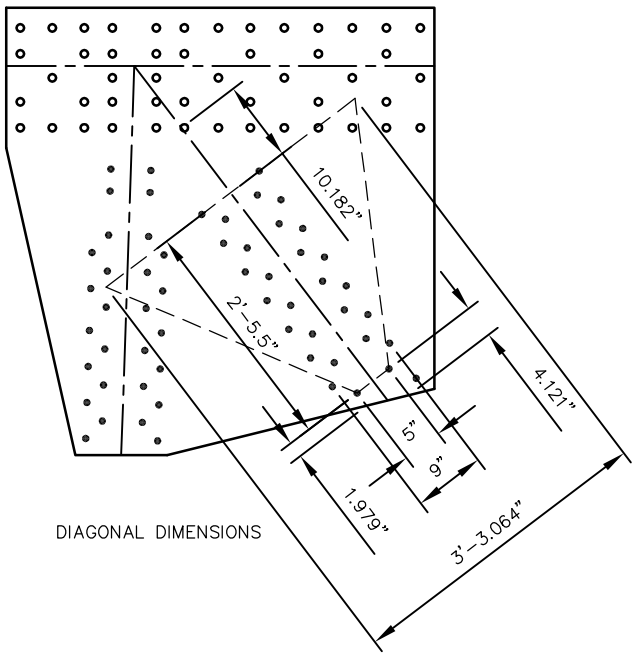


DIAGONAL DIMENSIONS

GUSSET PLATE CALCULATION U19

GUSSET PLATE THICKNESS = 7/16"

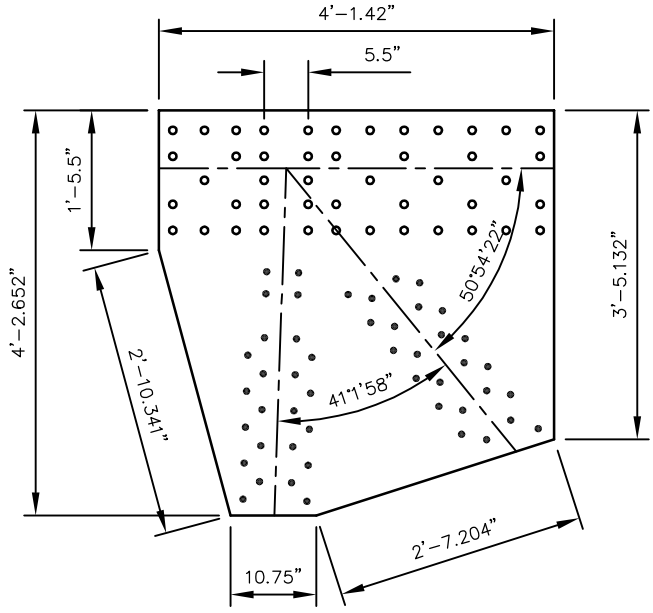


GENERAL GUSSET PLATE DIMENSIONS

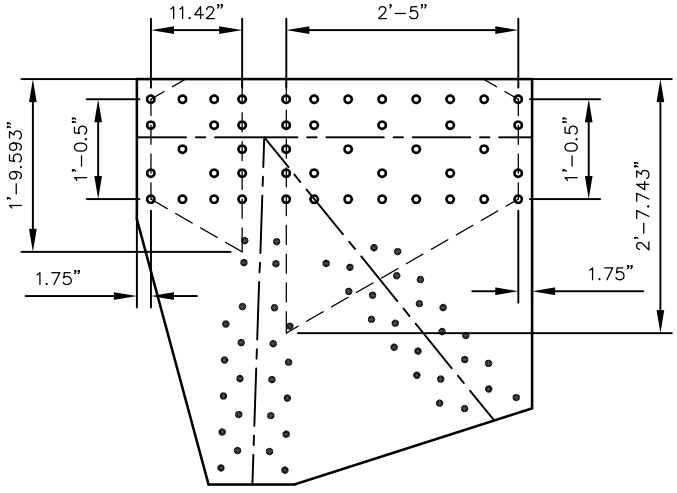


UPPER CHORD DIMENSIONS

GUSSET PLATE CALCULATION U19

GUSSET PLATE THICKNESS = 7/16"

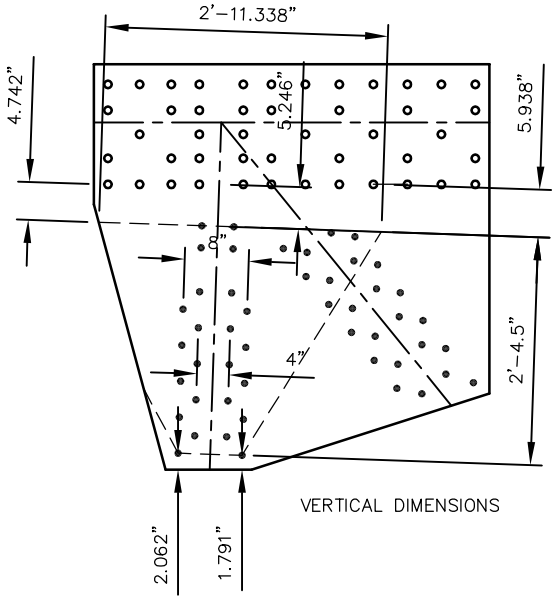


VERTICAL DIMENSIONS

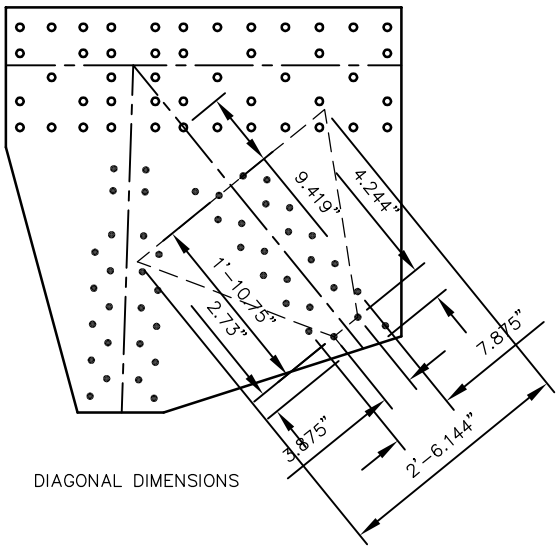


DIAGONAL DIMENSIONS

GUSSET PLATE CALCULATION U20

GUSSET PLATE THICKNESS = 7/16"

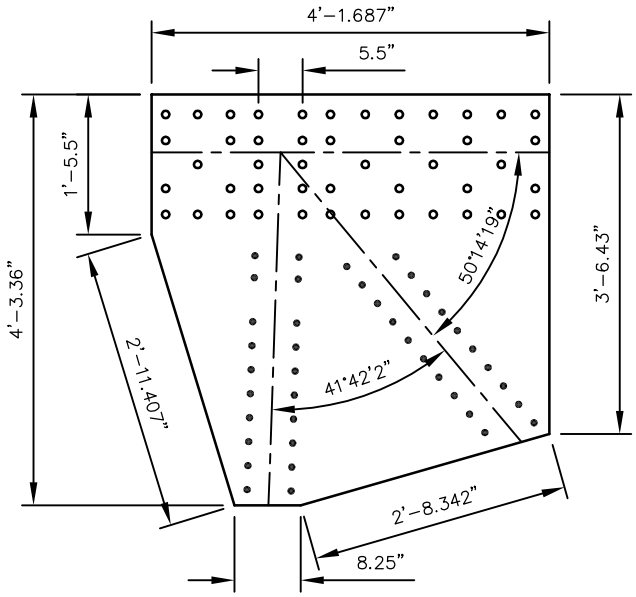


GENERAL GUSSET PLATE DIMENSIONS

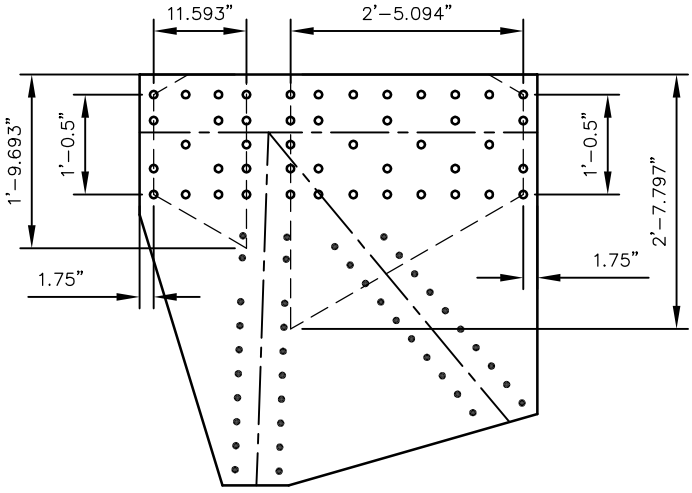


UPPER CHORD DIMENSIONS

GUSSET PLATE CALCULATION U20

GUSSET PLATE THICKNESS = 7/16"

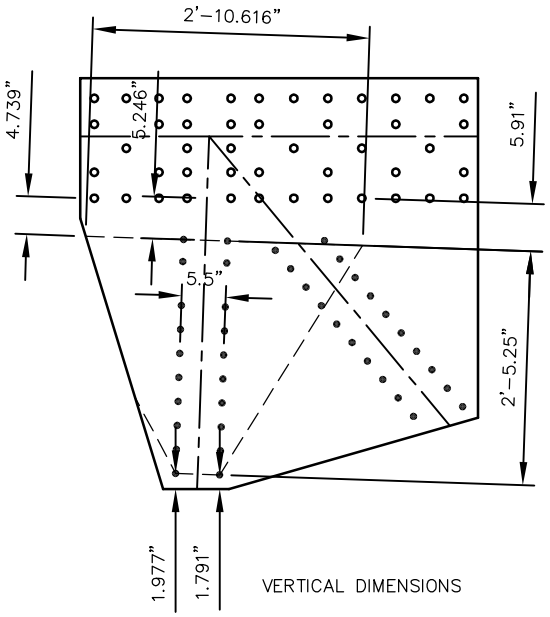


VERTICAL DIMENSIONS

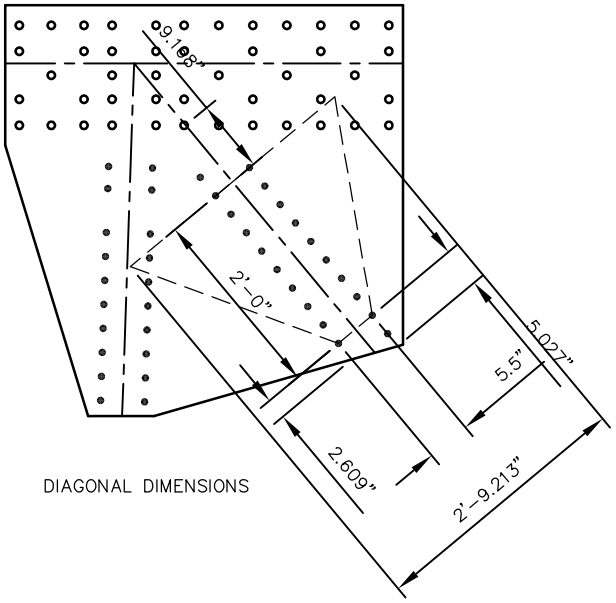


DIAGONAL DIMENSIONS

GUSSET PLATE CALCULATION U21

GUSSET PLATE THICKNESS = 7/16"

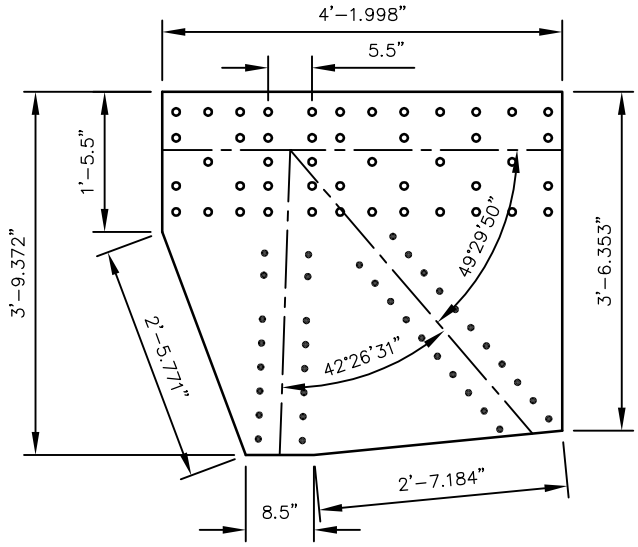


GENERAL GUSSET PLATE DIMENSIONS

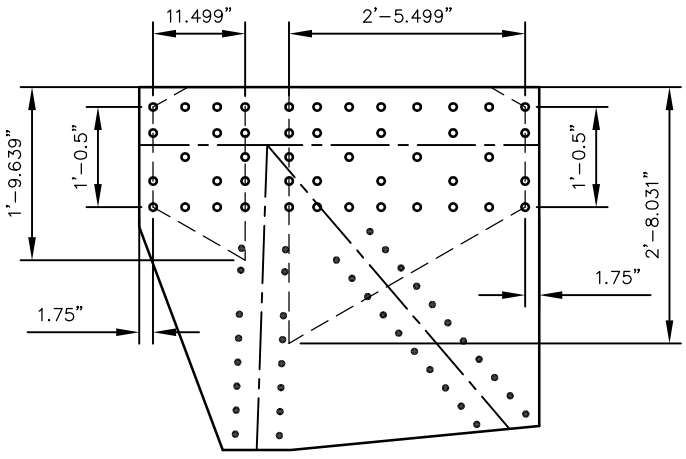


UPPER CHORD DIMENSIONS

GUSSET PLATE CALCULATION U21

GUSSET PLATE THICKNESS = 7/16"

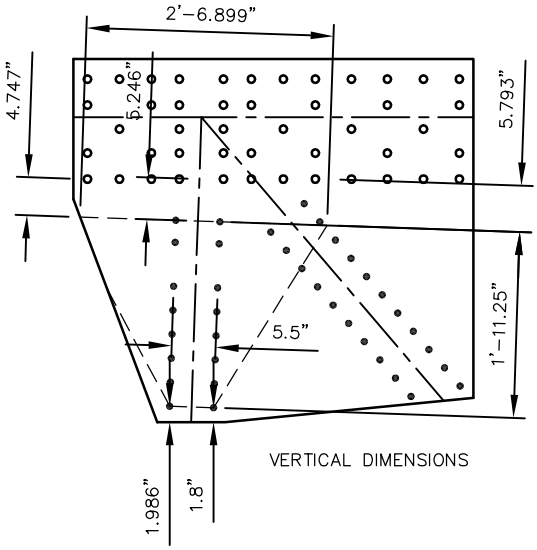


VERTICAL DIMENSIONS

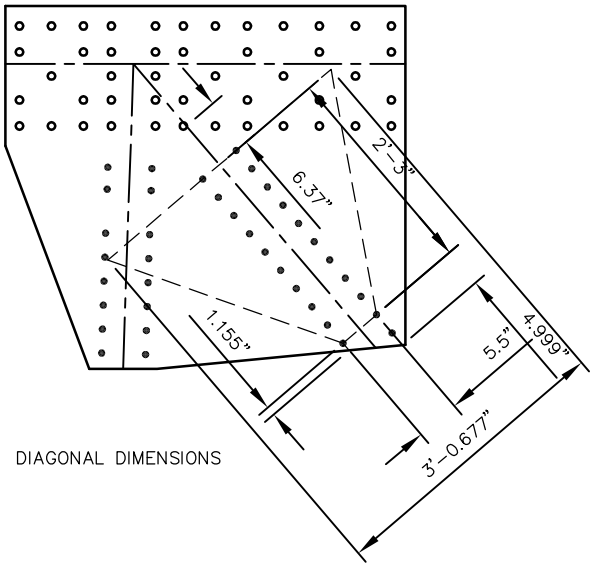


DIAGONAL DIMENSIONS

GUSSET PLATE CALCULATION U23

GUSSET PLATE THICKNESS = 7/16"

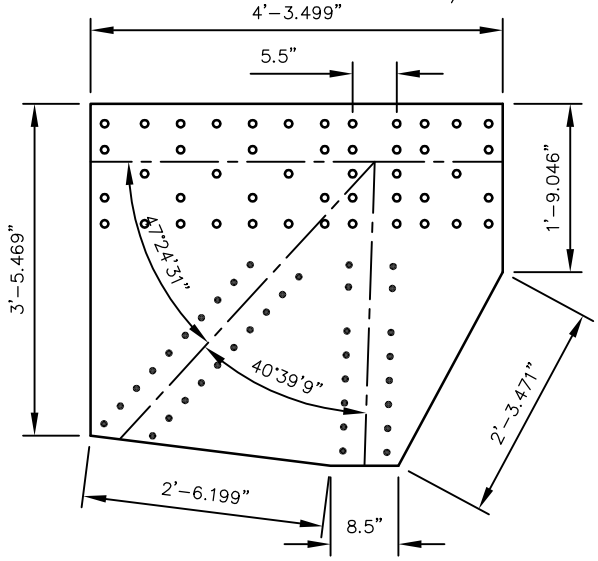


GENERAL GUSSET PLATE DIMENSIONS

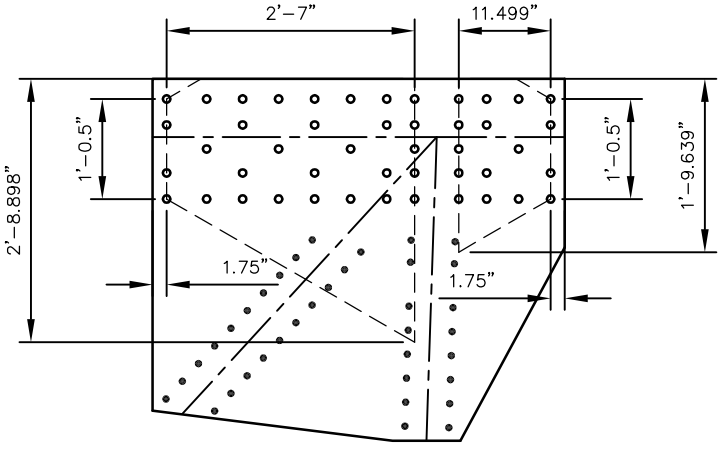


UPPER CHORD DIMENSIONS

GUSSET PLATE CALCULATION U23

GUSSET PLATE THICKNESS = 7/16"

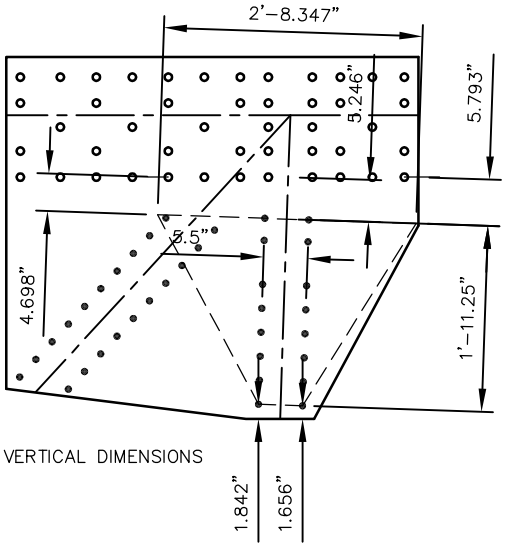


VERTICAL DIMENSIONS

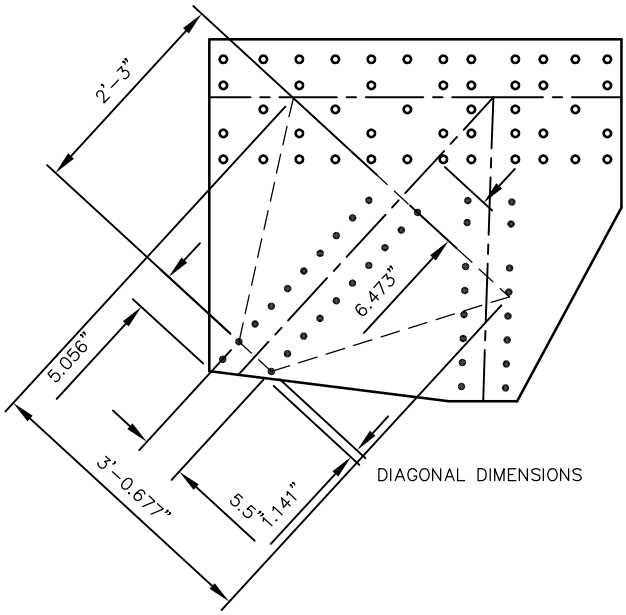


DIAGONAL DIMENSIONS

GUSSET PLATE CALCULATION U22


GUSSET PLATE THICKNESS = 7/16"

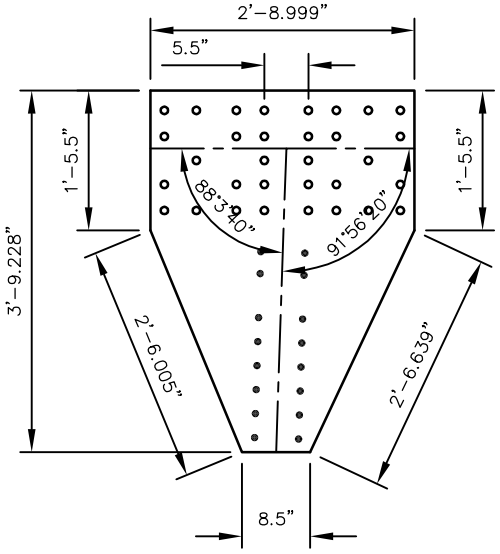

GENERAL GUSSET PLATE DIMENSIONS

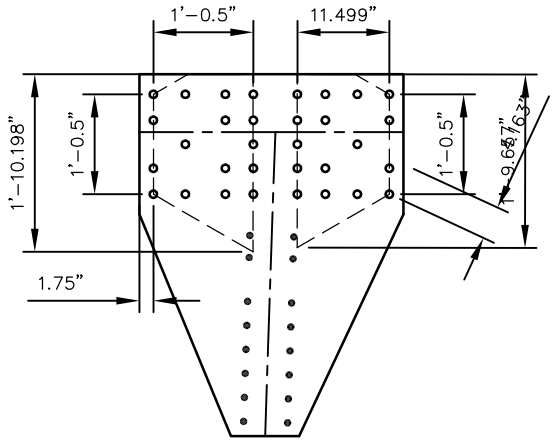

UPPER CHORD DIMENSIONS

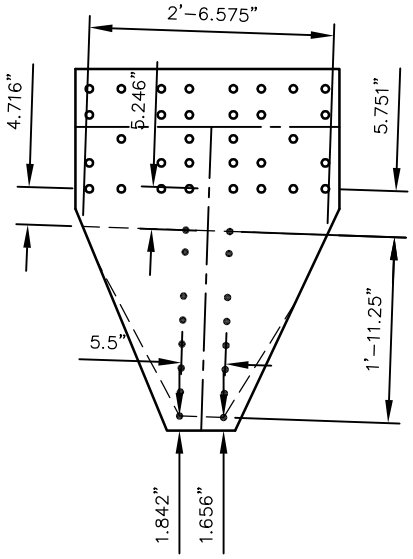

VERTICAL DIMENSIONS