MICROFILMED
JUN 18 1986

MICROFILMED
MAY 27 1982

STATE OF OHIO
DEPARTMENT OF HIGHWAYS

JAC - 124 - 12.47
JAC - 346 - 0.00
JACKSON COUNTY
LICK AND MILTON TOWNSHIPS

A.P.D. 1128(5)

FED. RD. DIVISION	STATE	PROJECT	
2	OHIO	A.P.D. 1128(5)	

1/266

JACKSON COUNTY
JAC-124-12.47
JAC-346-0.00

CONVENTIONAL SIGNS

TOWNSHIP LINE
SECTION LINE OR SCIOTO SALT RESERVE LINE
CORPORATION LINE
CENTER LINE
PROPERTY LINE — R — R —
EXISTING GUARD RAIL
PROPOSED GUARD RAIL
RAILROAD
POLE LINE — TELEPHONE — POWER
EXISTING TREES OR STUMPS

FENCE LINE
EXISTING RIGHT-OF-WAY — EX.RIW —
PROPOSED RIGHT-OF-WAY — RIW —
PROPOSED LIMITED ACCESS — LA —
PROPOSED LIMITED ACCESS & RIGHT-OF-WAY — LA-RIW —
TEMPORARY EASEMENT
CHANNEL EASEMENT — X — Y —

INDEX OF SHEETS

TITLE SHEET	1
SCHEMATIC LAYOUT PLAN AND DESIGN DESIGNATION	2
TYPICAL SECTIONS	3-6
SPECIAL CONSTRUCTION DETAILS	7-10
GENERAL NOTES	11-12
GENERAL SUMMARY	13-14
CALCULATIONS	15-20
SUMMARY OF TABLES	21-23
PLAN AND PROFILE SHEETS	24-49
CROSS SECTIONS	50-138
SUPERELEVATION TABLES	139-143
LOCAL ROADS	144-183
CHANNEL RELOCATION	184-187
STRUCTURES 20' SPAN AND UNDER	188-216
STRUCTURES OVER 20' SPAN	217-227
TRAFFIC CONTROL DEVICES	228-241
RIGHT OF WAY AND FENCE PLAN	242-266

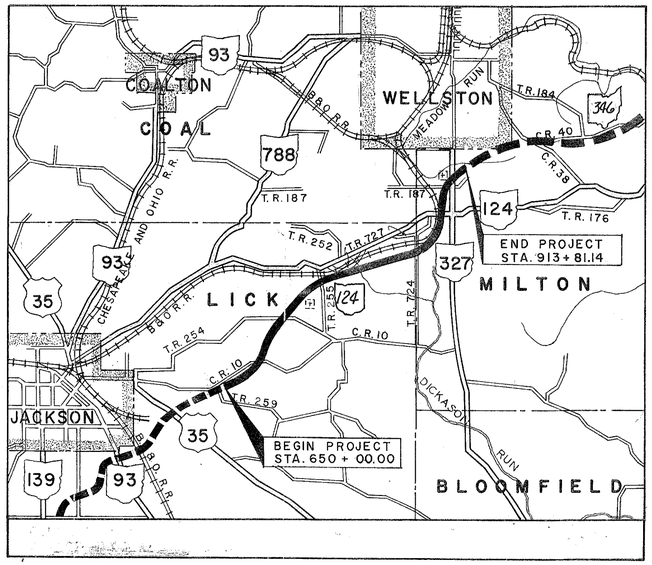

LOCATION MAP

SCALE IN MILES 0 1 2 3

PORTION TO BE IMPROVED
PORTIONS CONSTRUCTED BY OTHER CONTRACTS
STATE HIGHWAYS
OTHER ROADS

SCALES

PLAN — SCALE IN FEET 0 10 50 100
PROFILE-HORIZ. — SCALE IN FEET 0 10 50 100
PROFILE-VERTICAL — SCALE IN FEET 0 1 5 10 20
CROSS SECTIONS — SCALE IN FEET 0 1 5 10 20

LINE DATA

BEGIN PROJECT: . . . STA. 650+00.00
END PROJECT: . . . . STA. 913+81.14 BACK = 930+00.00 AHEAD
PROJECT LENGTH . . . 26,381.14 LIN. FT. OR 4.996 MILES

ADD FOR APPROACHES:

STA. 657+61.38 TO STA. 658+61.38 BACK = 650+00.00 AHEAD = 100.00 LIN. FT.
STA. 930+00.00 TO STA. 931+00.00 = 100.00 LIN. FT.

LOCAL ROADS (SEE SHEET NO. 2) 6627.07 LIN. FT.
TOTAL LENGTH OF WORK: 33,208.21 LIN. FT. OR 6.289 MILES

LIMITED ACCESS

THIS IMPROVEMENT IS ESPECIALLY DESIGNED FOR THROUGH TRAFFIC AND HAS BEEN DECLARED A LIMITED ACCESS HIGHWAY OR FREEWAY BY ACTION OF THE DIRECTOR OF HIGHWAYS IN ACCORDANCE WITH THE PROVISIONS OF SECTION 5511.02, REVISED CODE OF OHIO.

1967 SPECIFICATIONS

THE STANDARD SPECIFICATIONS OF THE STATE OF OHIO, DEPARTMENT OF HIGHWAYS, INCLUDING CHANGES AND SUPPLEMENTAL SPECIFICATIONS LISTED IN THE PROPOSAL SHALL GOVERN THIS IMPROVEMENT.

THE RIGHT-OF-WAY FOR THIS IMPROVEMENT WILL BE PROVIDED BY THE STATE OF OHIO.

I HEREBY APPROVE THESE PLANS AND DECLARE THAT THE MAKING OF THIS IMPROVEMENT WILL NOT REQUIRE THE CLOSING OF THE HIGHWAY TO TRAFFIC AND THAT PROVISIONS FOR THE MAINTENANCE AND SAFETY OF TRAFFIC WILL BE AS SET FORTH ON THESE PLANS AND ESTIMATES.

APPROVED: W. Forrest Rausch
DATE: 10-19-67 DIVISION DEPUTY DIRECTOR

APPROVED: C. H. Albrecht
DATE: 1-23-68 ENGINEER OF BRIDGES

APPROVED: R. E. Bathe
DATE: 1-30-68 ENGINEER OF LOCATION & DESIGN

APPROVED: R. E. Shultz
DATE: 1-30-68 DEPUTY DIRECTOR OF DESIGN & CONSTRUCTION

APPROVED: T. A. Brand
DATE: 2-8-68 DEPUTY DIRECTOR OF RIGHT-OF-WAY

No RR Abv 7-12-68

APPROVED: Thomas M. Major
DATE: 2-7-68 DEPUTY DIRECTOR OF PLANNING & PROGRAMMING

APPROVED:
DATE: _____ CHIEF ENGINEER

APPROVED: R. E. Mackstaller
DATE: 2-8-68 DIRECTOR OF HIGHWAYS

PREPARED AND RECOMMENDED BY
FRANKLIN ENGINEERING ASSOCIATES LIMITED
COLUMBUS, OHIO

STANDARD CONSTRUCTION DRAWINGS

DRAWING	DATE	DRAWING	DATE	DRAWING	DATE	DRAWING	DATE	DRAWING	DATE	DRAWING	DATE
BP-1	6-1-65	CB-2-2-A		F-1	6-1-65	GR-1	1-1-67	HW-E	6-1-65	SP-53	6-30-61
BP-3	1-10-67	& B	6-1-65					HW-1	6-1-65	AS-1-54	8-10-65
BP-4	1-10-67	CB-4	6-1-65	FACI-1	9-15-67	GR-2A	1-1-67	L-1	6-1-65		
BP-5	6-1-65	CB-5	6-1-65	FACI-2	6-1-65	GR-5B	6-1-65	MC-1	10-1-67	SB-1-64	
BP-6	6-1-65	CB-8	6-1-65			GR-6	6-1-65	MC-3	5-1-66	Sht. 1 of 2	11-8-65
								MC-4	6-1-65		
						MH-1A	8-1-66	MH-1	6-1-65		

SUPPLEMENTAL SPECIFICATIONS

801	/-/-67
804	3-28-67
808	1-13-67
815	/-/-67
816	8-6-65
825	1-1-67
1001	3-21-66

DEPARTMENT OF TRANSPORTATION
FEDERAL HIGHWAY ADMINISTRATION
BUREAU OF PUBLIC ROADS
APPROVED:

DIVISION ENGINEER _____ DATE _____

FILE NO		
	JACKSON COUNTY	JAC-124-12.47 JAC-346-0.00
	DATE OF LETTING	
	CONTRACT NO.	