


STATE OF OHIO
DEPARTMENT OF TRANSPORTATION




BEL-7-11.48
MEAD TOWNSHIP
VILLAGE OF SHADYSIDE
BELMONT COUNTY, OHIO

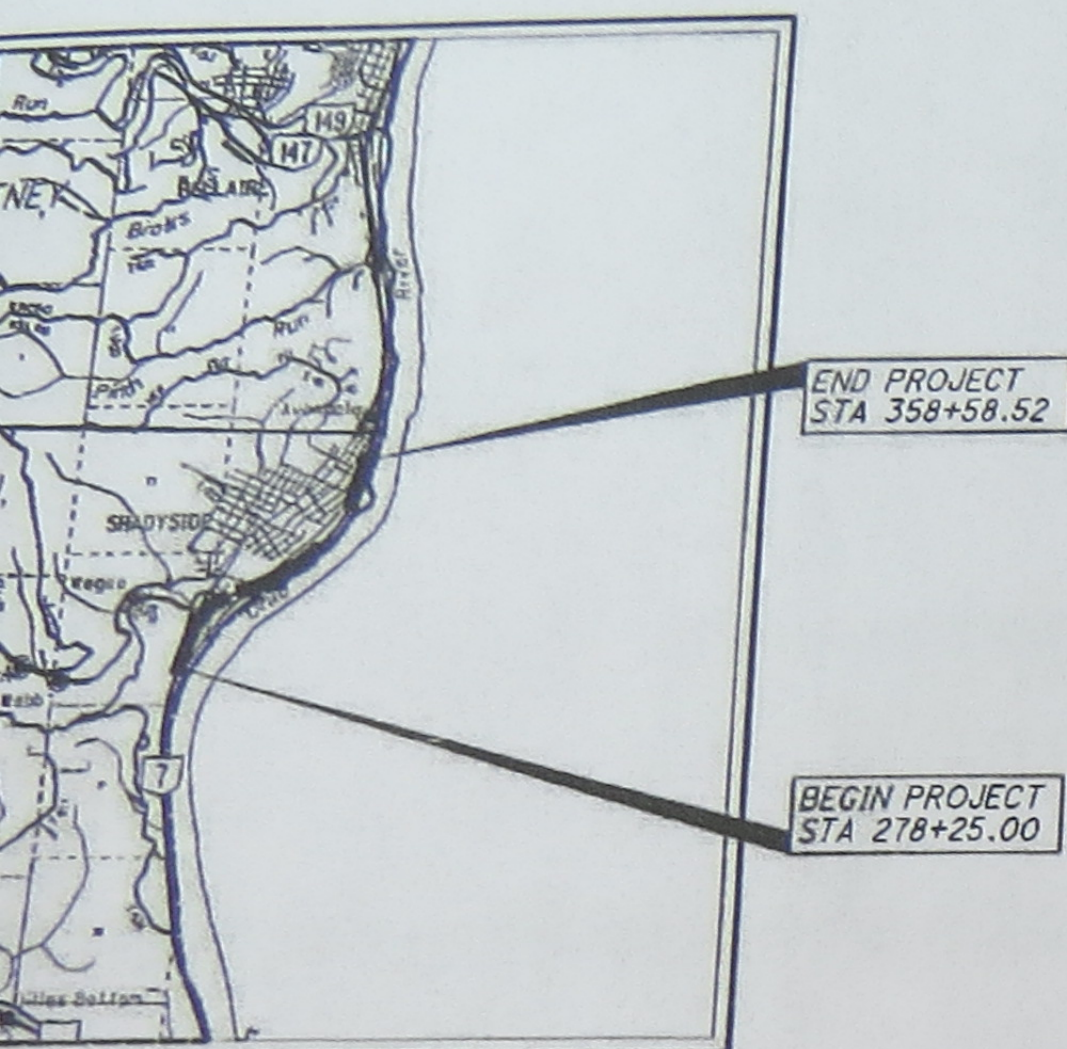

LOCATION MAP

LONGITUDE: 80°45'40"

SCALE IN MILES

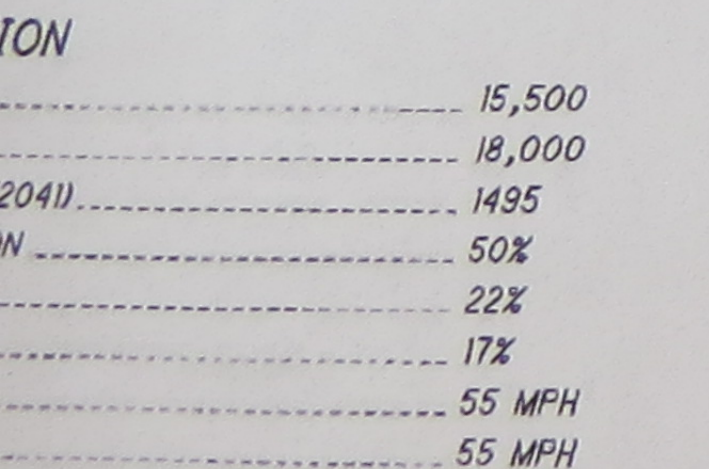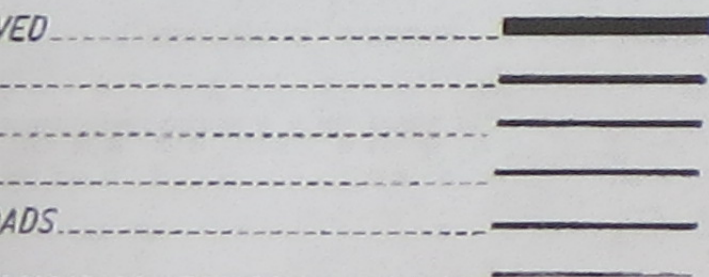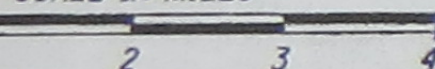

INDEX OF SHEETS:

TITLE SHEET	1
SCHEMATIC PLAN	2 - 3
TYPICAL SECTIONS	4 - 8
GENERAL NOTES	9
MAINTENANCE OF TRAFFIC	10 - 67
GENERAL SUMMARY	68 - 71
SUBSUMMARIES	72 - 76
PLAN AND PROFILES	77 - 83
CROSS SECTIONS	84 - 89
BARRIER DETAILS	90 - 92
TRAFFIC CONTROL	93 - 99
LIGHTING PLANS	100 - 104
STRUCTURE BEL-7-1152	105 - 152
STRUCTURE BEL-7-1187	153 - 177
STRUCTURE BEL-7-1279	178 - 213

PROJECT DESCRIPTION

REPLACE DECK ON EXISTING CONCRETE I-BEAM BRIDGE BEL-7-1152 (SFN 0700223). PROJECT WILL ALSO REPLACE THE BEARINGS AND EXPANSION JOINTS. THE SUBSTRUCTURE UNITS WILL BE REPAIRED. THE PROJECT WILL ALSO REPLACE THE EXPANSION JOINTS, REPAIR THE DECK, AND ADD AN ASPHALT WEARING SURFACE ON STRUCTURES BEL-7-1187 (SFN 0700312) AND BEL-7-1279 (SFN 0700339). APPROXIMATE PROJECT LENGTH 1.92 MILES.

EARTH DISTURBED AREAS

PROJECT EARTH DISTURBED AREA: 3.10 ACRES
ESTIMATED CONTRACTOR EARTH DISTURBED AREA: 0.25 ACRES
NOTICE OF INTENT EARTH DISTURBED AREA: N/A* ACRES
* MAINTENANCE PROJECT

LIMITED ACCESS

THIS IMPROVEMENT IS ESPECIALLY DESIGNED FOR THROUGH TRAFFIC AND HAS BEEN DECLARED A LIMITED ACCESS HIGHWAY OR FREEWAY BY ACTION OF THE DIRECTOR IN ACCORDANCE WITH THE PROVISIONS OF SECTION 5511.02 OF THE OHIO REVISED CODE.

2019 SPECIFICATIONS

THE STANDARD SPECIFICATIONS OF THE STATE OF OHIO, DEPARTMENT OF TRANSPORTATION, INCLUDING SUPPLEMENTAL SPECIFICATIONS LISTED IN THE PLANS AND CHANGES LISTED IN THE PROPOSAL SHALL GOVERN THIS IMPROVEMENT.

I HEREBY APPROVE THESE PLANS AND DECLARE THAT THE MAKING OF THIS IMPROVEMENT WILL NOT REQUIRE THE CLOSING TO TRAFFIC OF THE HIGHWAY EXCEPT FOR RAMP D (CR7 TO SR 7 NORTHBOUND) AS DESCRIBED ON SHEET 67 AND THAT PROVISIONS FOR THE MAINTENANCE AND SAFETY OF TRAFFIC WILL BE AS SET FORTH ON THE PLANS AND ESTIMATES.





EXIT 181

Shadyside ↗













































































