ROAD RECORD "B" PAGE 264
ROAD ESTABLISHED BY LEGISLATURE
JAN. 31, 1835, BETHLEHEM TO SHANESVILLE
SEC. U & V, WIDTH 60'


Fed Aid Dist. No.	State	Fed. Aid Project	Fiscal Year
10	OHIO		

STARK COUNTY
S.H. 77 SEC. U&V
R/W PLANS

1/5

U.S. 21

BETHLEHEM
T. 9N - R. 9W

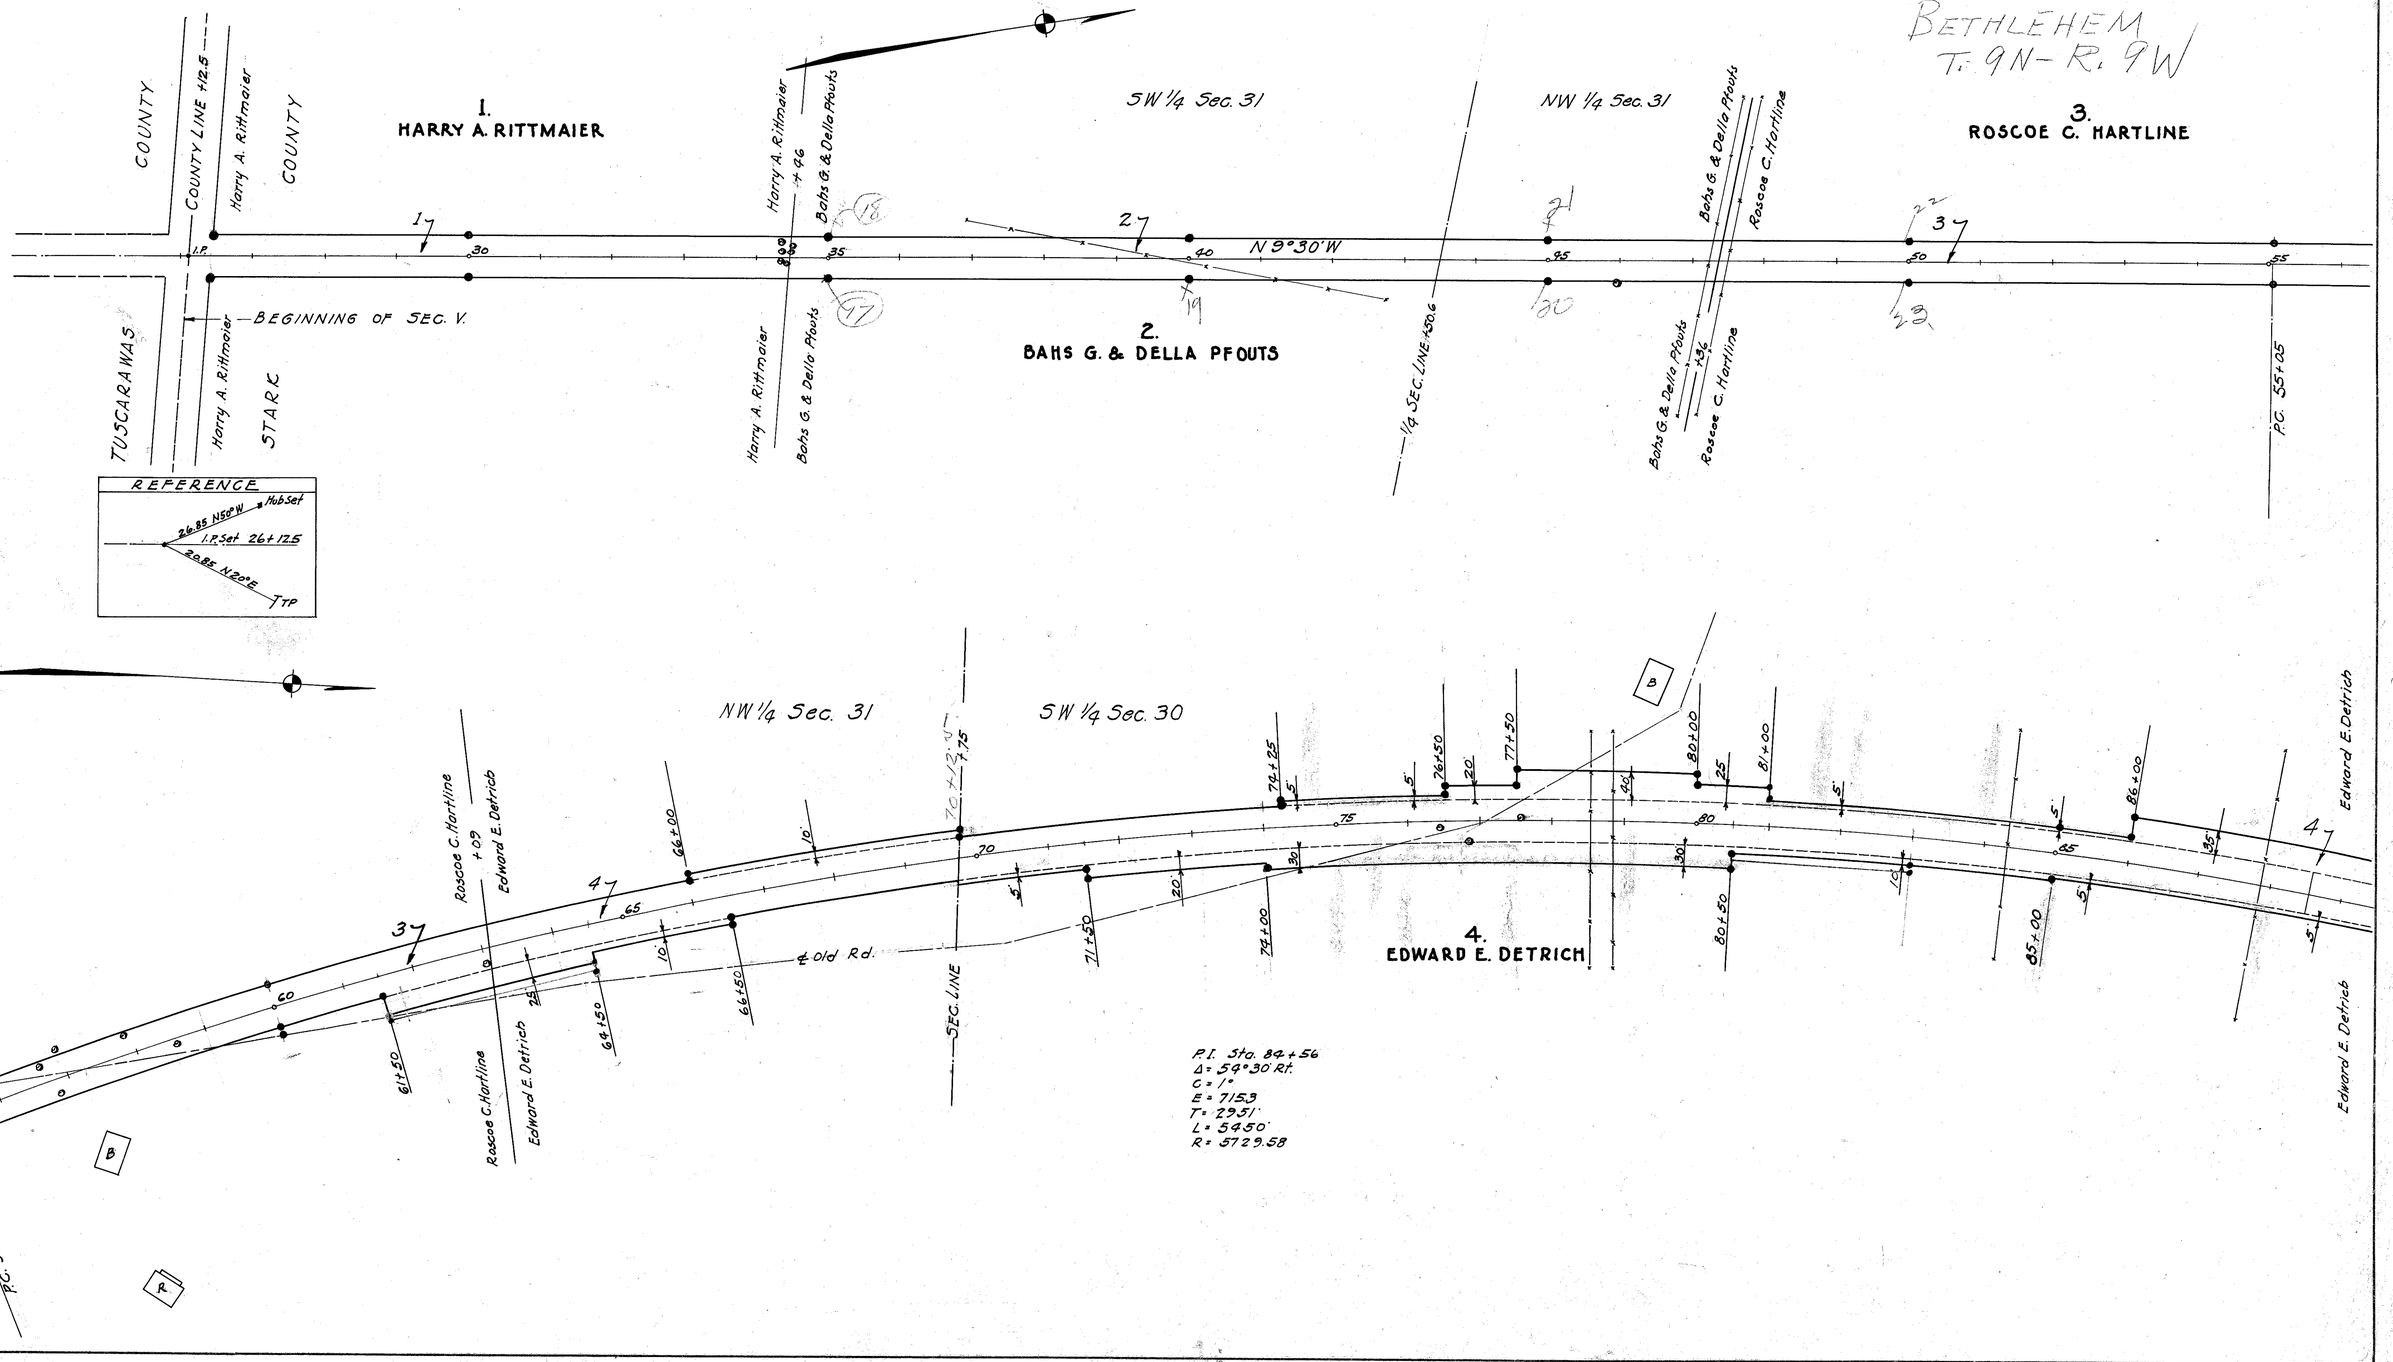

Fed. Aid Dist. No.	State	Fed. Aid Project	Fiscal Year
10	OHIO		

STARK COUNTY
S.H. 77 SEC. U & V
R/W PLANS

U.S. 21

2/5

5.
FRANK JOHNSON

6.
STANTON H. FOX

10.-11.-12.
ELMER LEIGHLEY

7.-8.
SAMUEL STERNER

9.
BARBARA & CLARA M. LEIGHLEY

SW 1/4 Sec. 30 | NW 1/4 Sec. 30 | NW 1/4 Sec. 30 | NE 1/4 Sec. 30 | SE 1/4 Sec. 19

Edward E. Detrick | Frank Johnson 1/4 SEC. LINE | Frank Johnson | Stanton H. Fox | Edward E. Detrick | Stanton H. Fox | Samuel Sterner | Barbara & Clara M. Leighley | Samuel Sterner 1/4 SEC. LINE | Elmer Leighley | Barbara & Clara M. Leighley

P.I. Sta. 136+00.59
Δ = 17°35' L
C = 3°
E = 22.71
T = 295.38
L = 586.11
R = 1910.08

P.I. Sta. 194+35.06
Δ = 5°00' Rt.
C = 1°
E = 5.96
T = 250.16
L = 500'
R = 5729.58

P.C. 141+86.23 = 141+84.9 Station Equation

St. Paul Reform | Elmer Leighley | Etta Leighley | C.D. | ℄ Old Rd. | ℄ Old Rd. | N 45°00' E | N 27° 25' E | N 32° 25' E | N 45°00' E

REFERENCES

Sta. 122+36.6
Hub 27.6 W
Stone 44' E ℄
24" Ash
22.6 W
35.5 SW
5E
20" Cherry
3" W. Cherry

W. Cherry Stump
3" Stump
Old P.T.
P.I. 136+00.59
12" Apple
P.I. 194+35.06
Large P. Post

IMPERIAL TRACING CLOTH B. K. ELLIOTT CO. PGH. PA.

Fed. Aid Dist. No.	State	Fed. Aid Project	Fiscal Year
10	OHIO		

STARK COUNTY
S.H. 77 SEC. U & V
R/W PLANS

U.S. 21

3/5

P.I. Sta. 182+79.6
Δ = 9°00' Lt.
C = 0°45'
E = 23.62
T = 601.24
L = 1200'
R = 7639.44

P.C. 176+75.36

S E 1/4 Sec. 19

N E 1/4 Sec. 19

Sand Hill Church

Elmer Leighley

Elmer Leighley

Clyde R. & Ida A. Keith
Elmer Leighley

Henry J. Sterner

Elmer Leighley

Henry J. Sterner

Sand Hill Church

Elmer Leighley

Clyde R. & Ida A. Keith

Elmer Leighley

Henry J. Sterner

Matilda Zintmaster

Matilda Zintmaster

Wm. Zintmaster

Wm. Zintmaster

Nora & Wm. Zintmaster

Nora & Wm. Zintmaster

Wm. Zintmaster

Nora & Wm. Zintmaster

Wm. Zintmaster

Nora & Wm. Zintmaster

Fed. Aid Dist. No.	State	Fed. Aid Project	Fiscal Year
10	OHIO		

4/5

STARK COUNTY
S.H. 77 SEC. U & V
R/W PLANS U.S. 21

SW 1/4 Sec. 17

NW 1/4 Sec. 17

20-21-22
JOHN ZINTMASTER

Nora & Wm Zintmaster
John Zinsmaster
+13

40' R.R.
127 ℄

19

207

℄ Old Rd

N 18° 37' E

John Zinsmaster
+24.4
R. R.

W. & L. E.
+17.8

John Zinsmaster
+18.4

P.I. 216+77.65
Δ = 29° 00' Rt.
C = 9°
E = 47.13
T = 370.45
L = 725
R = 1432.39

P.C. 212+07.2

Nora & Wm Zintmaster
℄ SEC. LINE
¼
John Zinsmaster

REFERENCES

24" Stump
31' N 70° E
P.I. Hub Set 216+77.65
3.5' N 24° W
10" Ash
5' 63° E
10" Ash

Hub Set 237+98
37' S 87° E
6" Cherry
58' S 60° E
18" Maple
20' S 10° E
6" Cherry

I.P. Set 243+00
31' N 50° E
6" Walnut
20' N 18° W
6" Walnut
295' S 25° E
15" Maple

REFERENCES

5" Oak
4" W. Cherry
835' N 22° W
805' N 54° E
3" W. Cherry
867' N 64° W
P.I. 255+56.2
I.P. Set
157' S 77° W
4" Maple

F.P.
615' N W
Tel. Pole
35.5' N W
Sta. 269+00
53.6' S W
4" W. Cherry

P.I. Sta 255+56.2
Δ = 3° 58' Lt.
C = 1°
E = 3.44.
T = 198.42
L = 396.67
R = 5729.58

25.
CLARENCE P. CRAVER

24.
LILLIE V. MILLER

23.
BERT & KETURAH ADAMS

NW 1/4 Sec 27

SW 1/4 Sec. 8

John Zinsmaster
+12.4
W. & L. E. R.R.
+17.8

P.C. 253+57.78

Bert & Keturah Adams
+81

Lillie V. Miller

Clarence P. Craver
+81

Elizabeth & Mary Wagner
+38.2

Lillie V. Miller
+38.2

1/4 SEC. LINE

IMPERIAL TRACING CLOTH E. K. ELLIOTT CO. PGH. PA.

Fed. Aid Dist. No.	State	Fed. Aid Project	Fiscal Year
10	OHIO		

STARK COUNTY
S.H. 77 SEC. U & V.
R/W PLANS U.S. 21

5/5

NW 1/4 Sec. 8
Ida Robinson
26

Clarence P. Crover
R.D. +38
Elizabeth & Mary Wagner
1/4 Sec. Line
278+50
280+50
282+50
P.C. 282+39.92
D. A. Muskoff +96
℄ Old Road
Gas Line
N 2° 39' W
26
27
27
ELIZABETH & MARY WAGNER

P.I. Sta. 291+23.0
Δ = 17°15' Lt.
C = 1°
E = 65.54
T = 869.08
L = 1725'
R = 5729.58

28
D. A. MUSKOFF

289+50
290
291+00
292+00
293+50
295
297+00
299+00
P.T. 299+64.92
300
N 2° 36' W
302+00
305
306+50
308+50
310
Gas Line
℄ Old Road
28
29
30
30
G. A. SISTERHEN

SEC. LINE
D. A. Muskoff
G. A. Sisterhen +273
Wandle Co. +76.2
Tuscarawas River
134± CORP. LINE
P.C. 304+88.2
P.I. - Sta. 307+33.0
Δ = 7°20' Lt.
C = 1°30'
E = 7.83
T = 244.8
L = 488.9
R = 3819.71
Wandle Co. +26.2
W. & L. E.
P.I. 308+77.1
+76.2
W. & L. E.
1X
2X
5 W 1/4 Sec. 5
1X - 2X
THE WANDLE CO.

Elizabeth & Mary Wagner +29
Fronica & Alexander Uhl
Fronica & Alexander Uhl +29.25
G. A. Sisterhen
29
FRONICA & ALEXANDER UHL

REFERENCES

