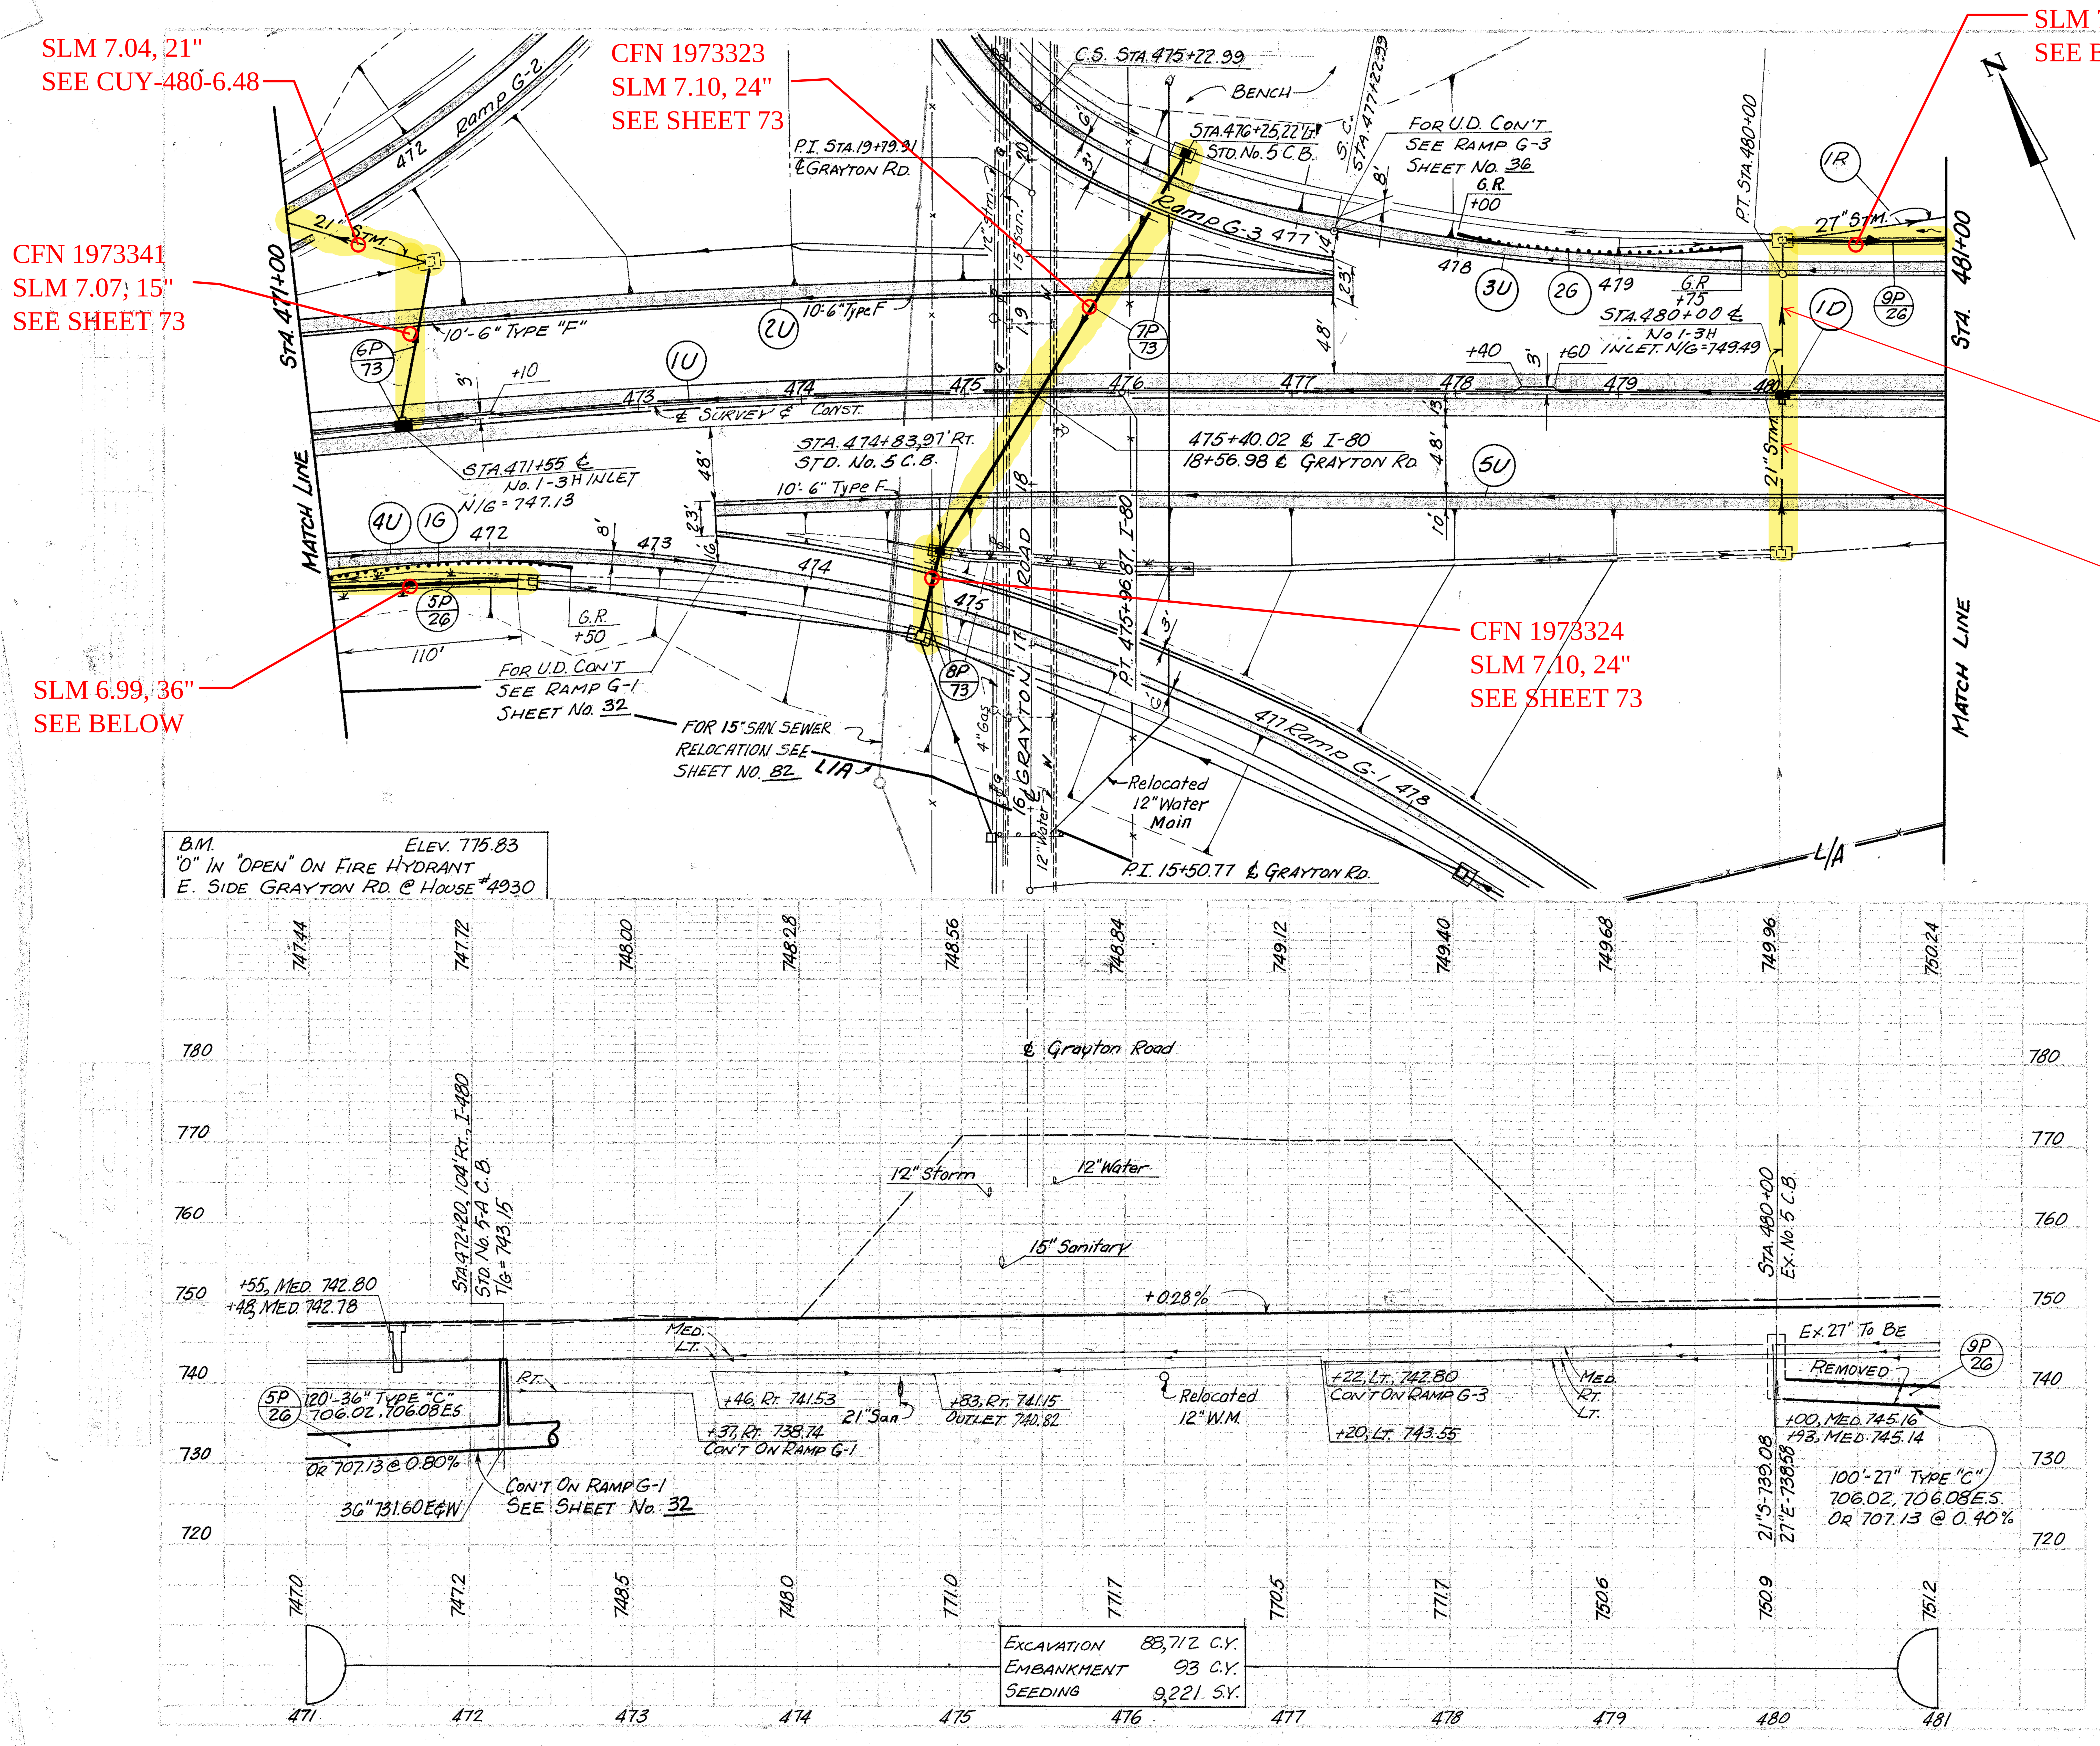

CALC. BY E.J.K. DATE 10-75
CHKD. BY B.B. DATE 11-75

FED. RD. DIVISION	STATE	PROJECT	FED. FUNDS
2	OHIO		

26
317

CUYAHOGA COUNTY
CUY-480-6.78

CROSS REFERENCE	
SH. No.	ITEM
32	RAMP G-1 P&P
34	RAMP G-2 P&P
36	RAMP G-3 P&P
73	SEWER PROFILES
59, 61	PAVEMENT DETAILS
204	RELOCATED WATER MAIN

ESTIMATED QUANTITIES

REF. No.	SIDE	LOCATION	606 Anchor Assembly Type A (Ea.)	606 Guard Rail, Type 5 (L.F.)	606 Anchor Assembly Type T (Ea.)	660 Sodding (S.Y.)	605 Bends & Branches (EA.)	605 Unclassified 6" (L.F.)	605 Shallow 6" (L.F.)	605 Deep 6" (L.F.)	604 Std. No. 5 C.B (EA.)	604 I-3H Median Inlet (EA.)	603 Type "C" 706.02, 706.08ES, 707.13 36" (L.F.)	603 Type "C" 706.02, 706.08ES., 707.13 27" (L.F.)	603 Type "B" 24 (L.F.)	603 Type "B" 15" (L.F.)	603 Type "F" 6" (L.F.)	202 Pipe Removed Over 24" (L.F.)
5P	Rt.	471+00 to 472+20				92							120					
6P	Lt.	471+55										1				98		
7P	Lt./Rt.	474+83, G-1 to 476+25, G-3									1				287			
8P	RT.	474+75 to (G-1)				125					1				58			
9P	LT.	480+00 To 481+00												100				
1R	LT.	480+00 To 481+00																100
1D	MED.	480+00										1						
1U	MED.	471+00 to 481+00					6		966								20	
2U	LT.	471+00 to 477+20								600							20	
3U	LT.	477+22 to 481+00								377								
4U	RT.	471+00 to 473+37								237								
5U	RT.	473+44 to 481+00					1	139		622							20	
1G	Rt.	471+00 to 472+50		137.5	1													
2G	Lt.	478+00 to 479+75	1	137.5	1													
Total			1	275	2	217	X	139	966	1,836	2	2	120	100	345	98	60	100

PLAN & PROFILE STA. 471+00 TO STA. 481+00