FED. RD. DIVISION	STATE	PROJECT	
2	OHIO		

58
190

CUYAHOGA COUNTY
CUY-71-14.16

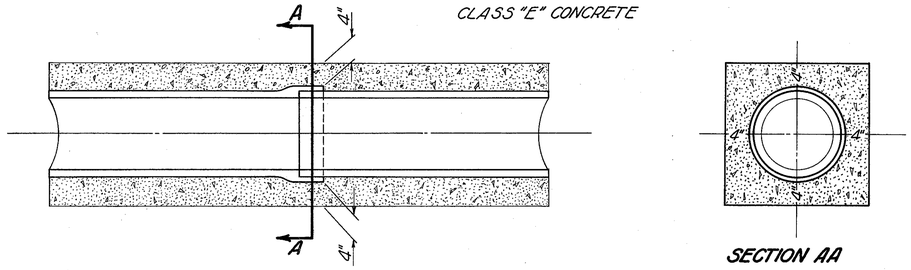

SECTION AA

DETAIL OF CONCRETE ENCASEMENT FOR VITRIFIED CLAY PIPE

SCALE: 1"=1'

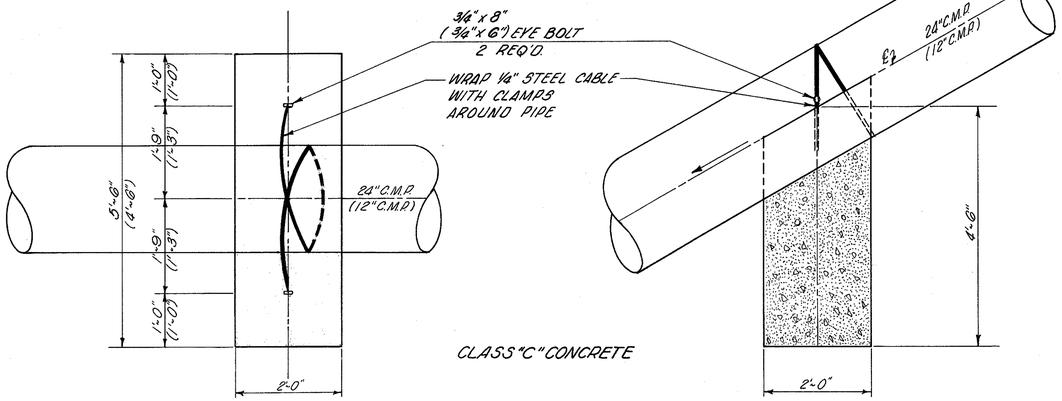

DETAIL OF CONCRETE ANCHOR

SCALE: 3/4"=1'

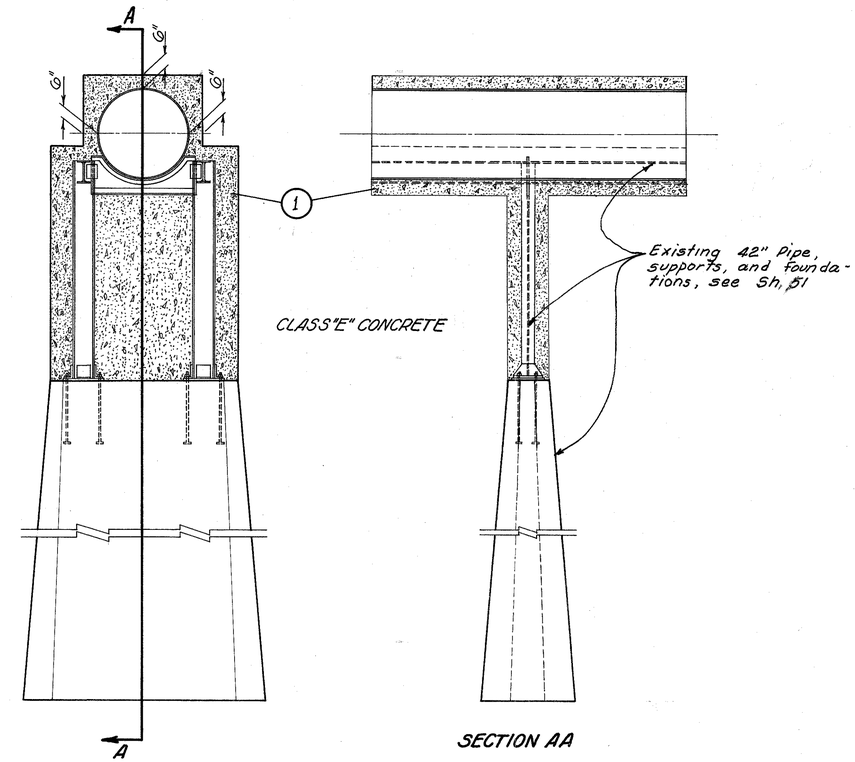

SECTION AA

DETAIL CONCRETE ENCASEMENT OF EXISTING 42" W.I. PIPE AND SUPPORTS WHERE COVERED BY NEW FILL.

SCALE: 3/8"=1'

(1) I-2 MASONRY = 20 Cu.Yds.

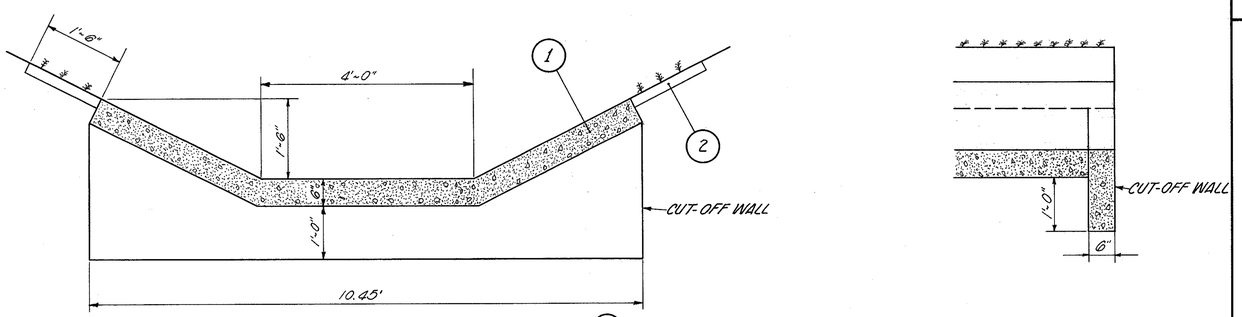

DETAIL OF PAVED GUTTER MODIFIED FROM STD. TYPE I

SCALE: 3/4"=1'

(1) I-14 STANDARD PAVED GUTTER (MODIFIED AS SHOWN)

(2) L-10 SODDING

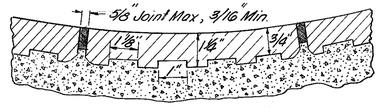

Diameter of Pipe in inches	No. Pieces in Circle
30	10
54	18

FULL VITRIFIED CLAY LINER PLATE

Note: The joints between plates of adjacent sections of pipe shall be sealed with same material as shown in proposal note.

The cost of furnishing and placing the vitrified clay liner plates and special joints shall be included in the unit price bid for lineal foot of pipe.

Rev. 1-12-'65

MISCELLANEOUS DETAILS

DESCRIPTION	PLOTTED BY	DATE	INKED BY	DATE	CHECKED BY	DATE
TOPOGRAPHY						
EARTHWORK						
STRUCTURES						
R. O. W.						
UTILITIES						