TYPICAL DETAILS

FED. RD. DIVISION	STATE	PROJECT	
2	OHIO		

244

CUYAHOGA COUNTY
CUY-71-15.06

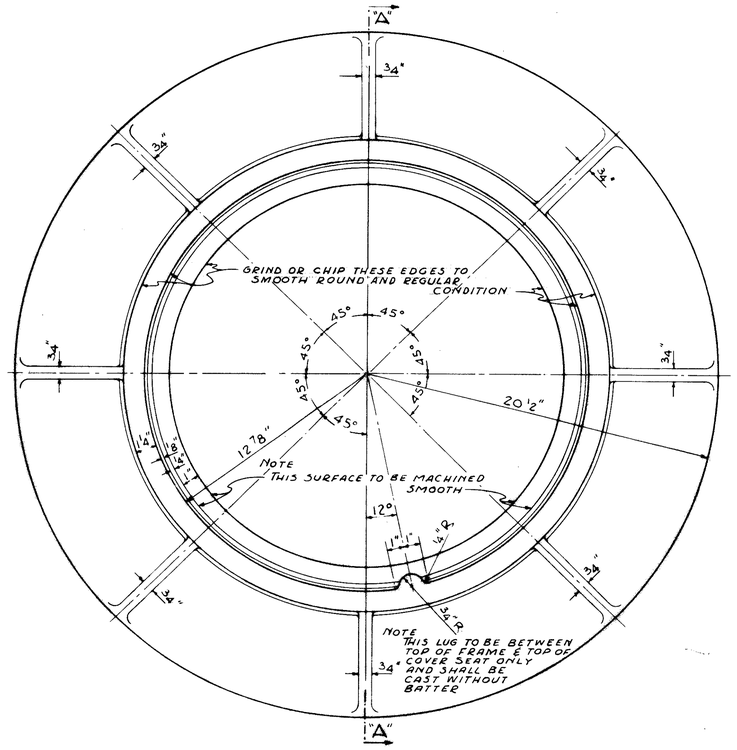

PLAN

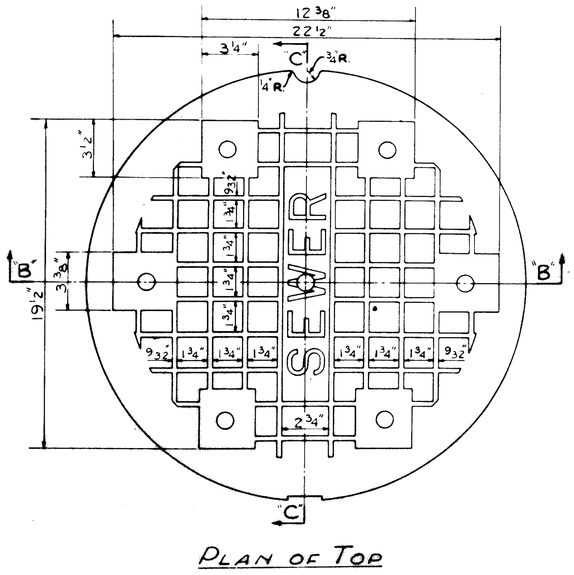

PLAN OF TOP

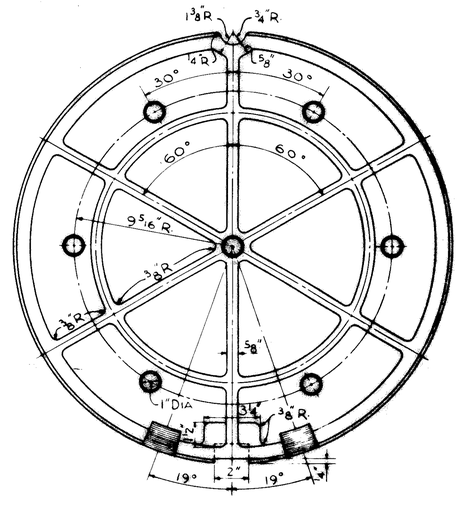

PLAN OF BOTTOM

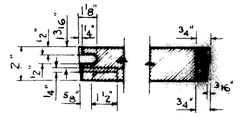

SECTION C

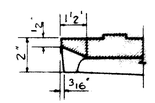

SECTION D

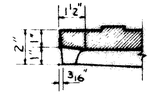

SECTION E

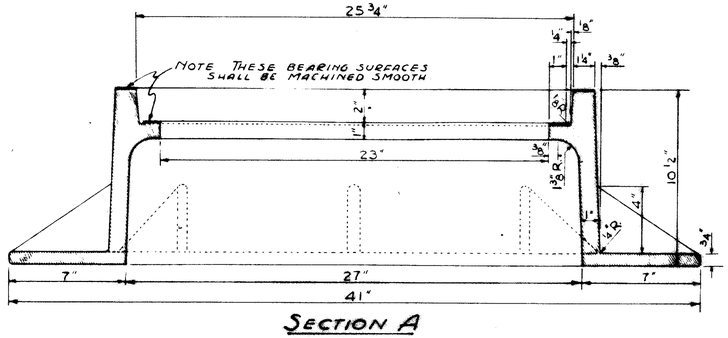

SECTION A

DETAIL OF CITY OF CLEVELAND STANDARD MANHOLE FRAME

WEIGHT OF FRAME = 400 LBS.

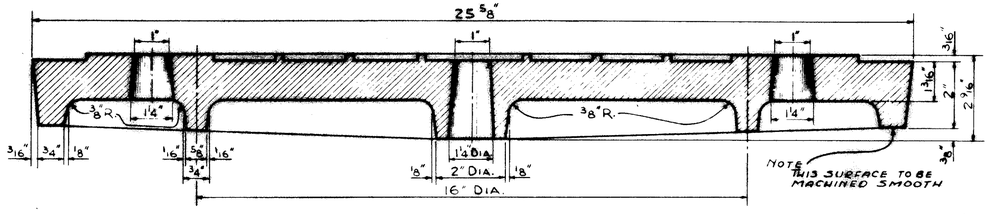

SECTION B

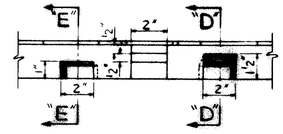

SIDE ELEVATION OF NOTCHES

DETAIL OF CITY OF CLEVELAND STANDARD MANHOLE COVER

WEIGHT OF COVER = 195 LBS.

MANHOLE COVER DETAIL