FED. RD. DIVISION	STATE	PROJECT	TYPE FUNDS
2	OHIO		

254
268

CUYAHOGA COUNTY
CUY-71-13.68

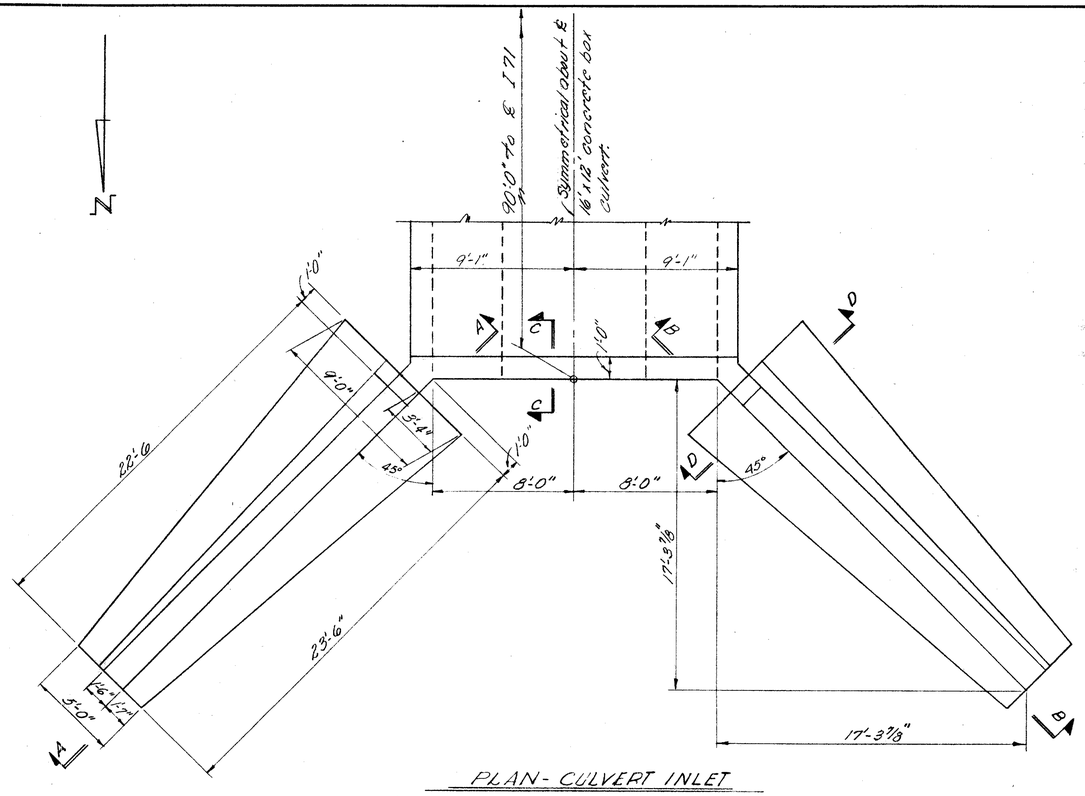

PLAN- CULVERT INLET

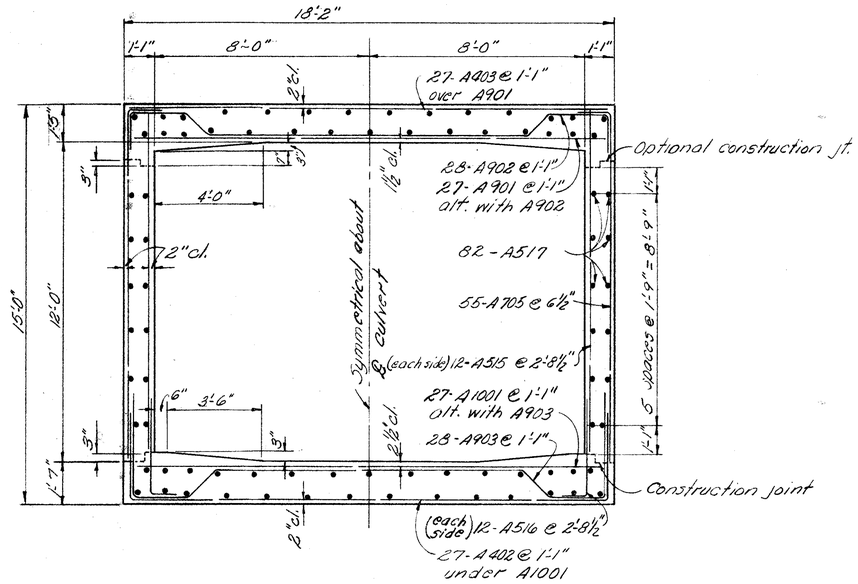

TYPICAL TRANSVERSE SECTION THROUGH CULVERT
(Reinforcing quantities shown are for one 30' long section, (7 sections required)

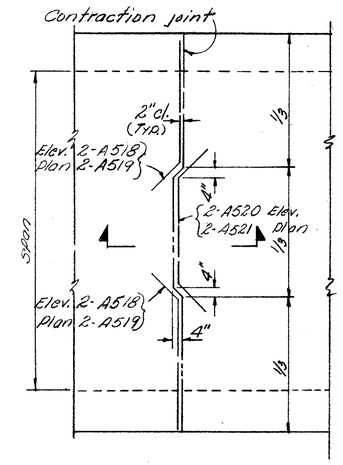

CONTRACTION JOINT DETAIL
ELEVATION VIEW- AS SHOWN
PLAN VIEWS- SIMILAR
(6 Joints)

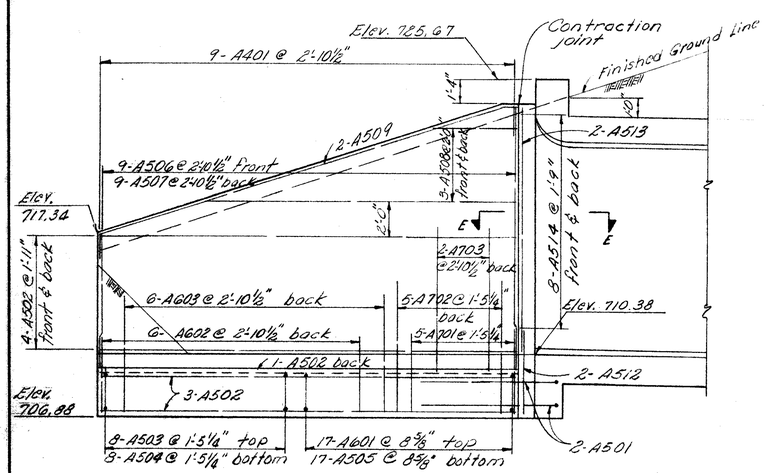

SECTION A-A - AS SHOWN
SECTION B-B - OPPOSITE HAND

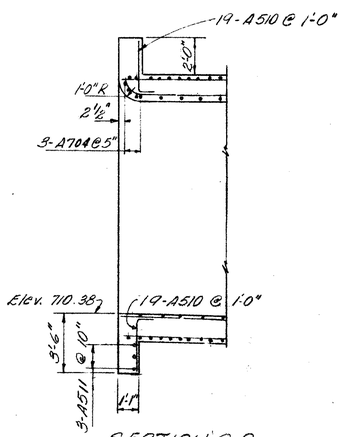

SECTION C-C

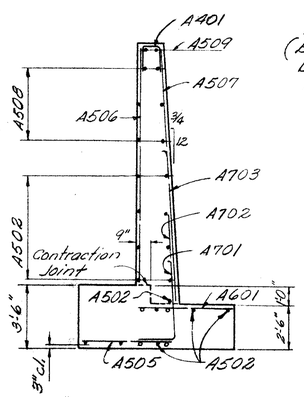

SECTION D-D

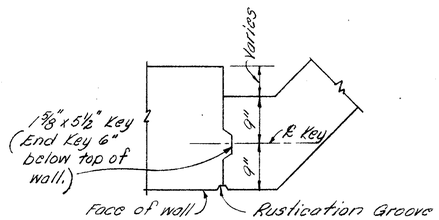

SECTION E-E

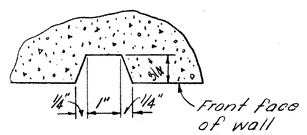

RUSTICATION GROOVE DETAIL

FOOTING DOWELS
o - A501 under expansion joint

RACKOFF ASSOCIATES
ENGINEERS COLUMBUS, OHIO

CULVERT DETAILS
CULVERT UNDER I 71
CUYAHOGA COUNTY STA. 812+20

Designed	Drawn	Traced	Checked	Reviewed	Date	Revised
W.F.	W.F.	E.D.A.	R.J.	bbb	10-28-64	