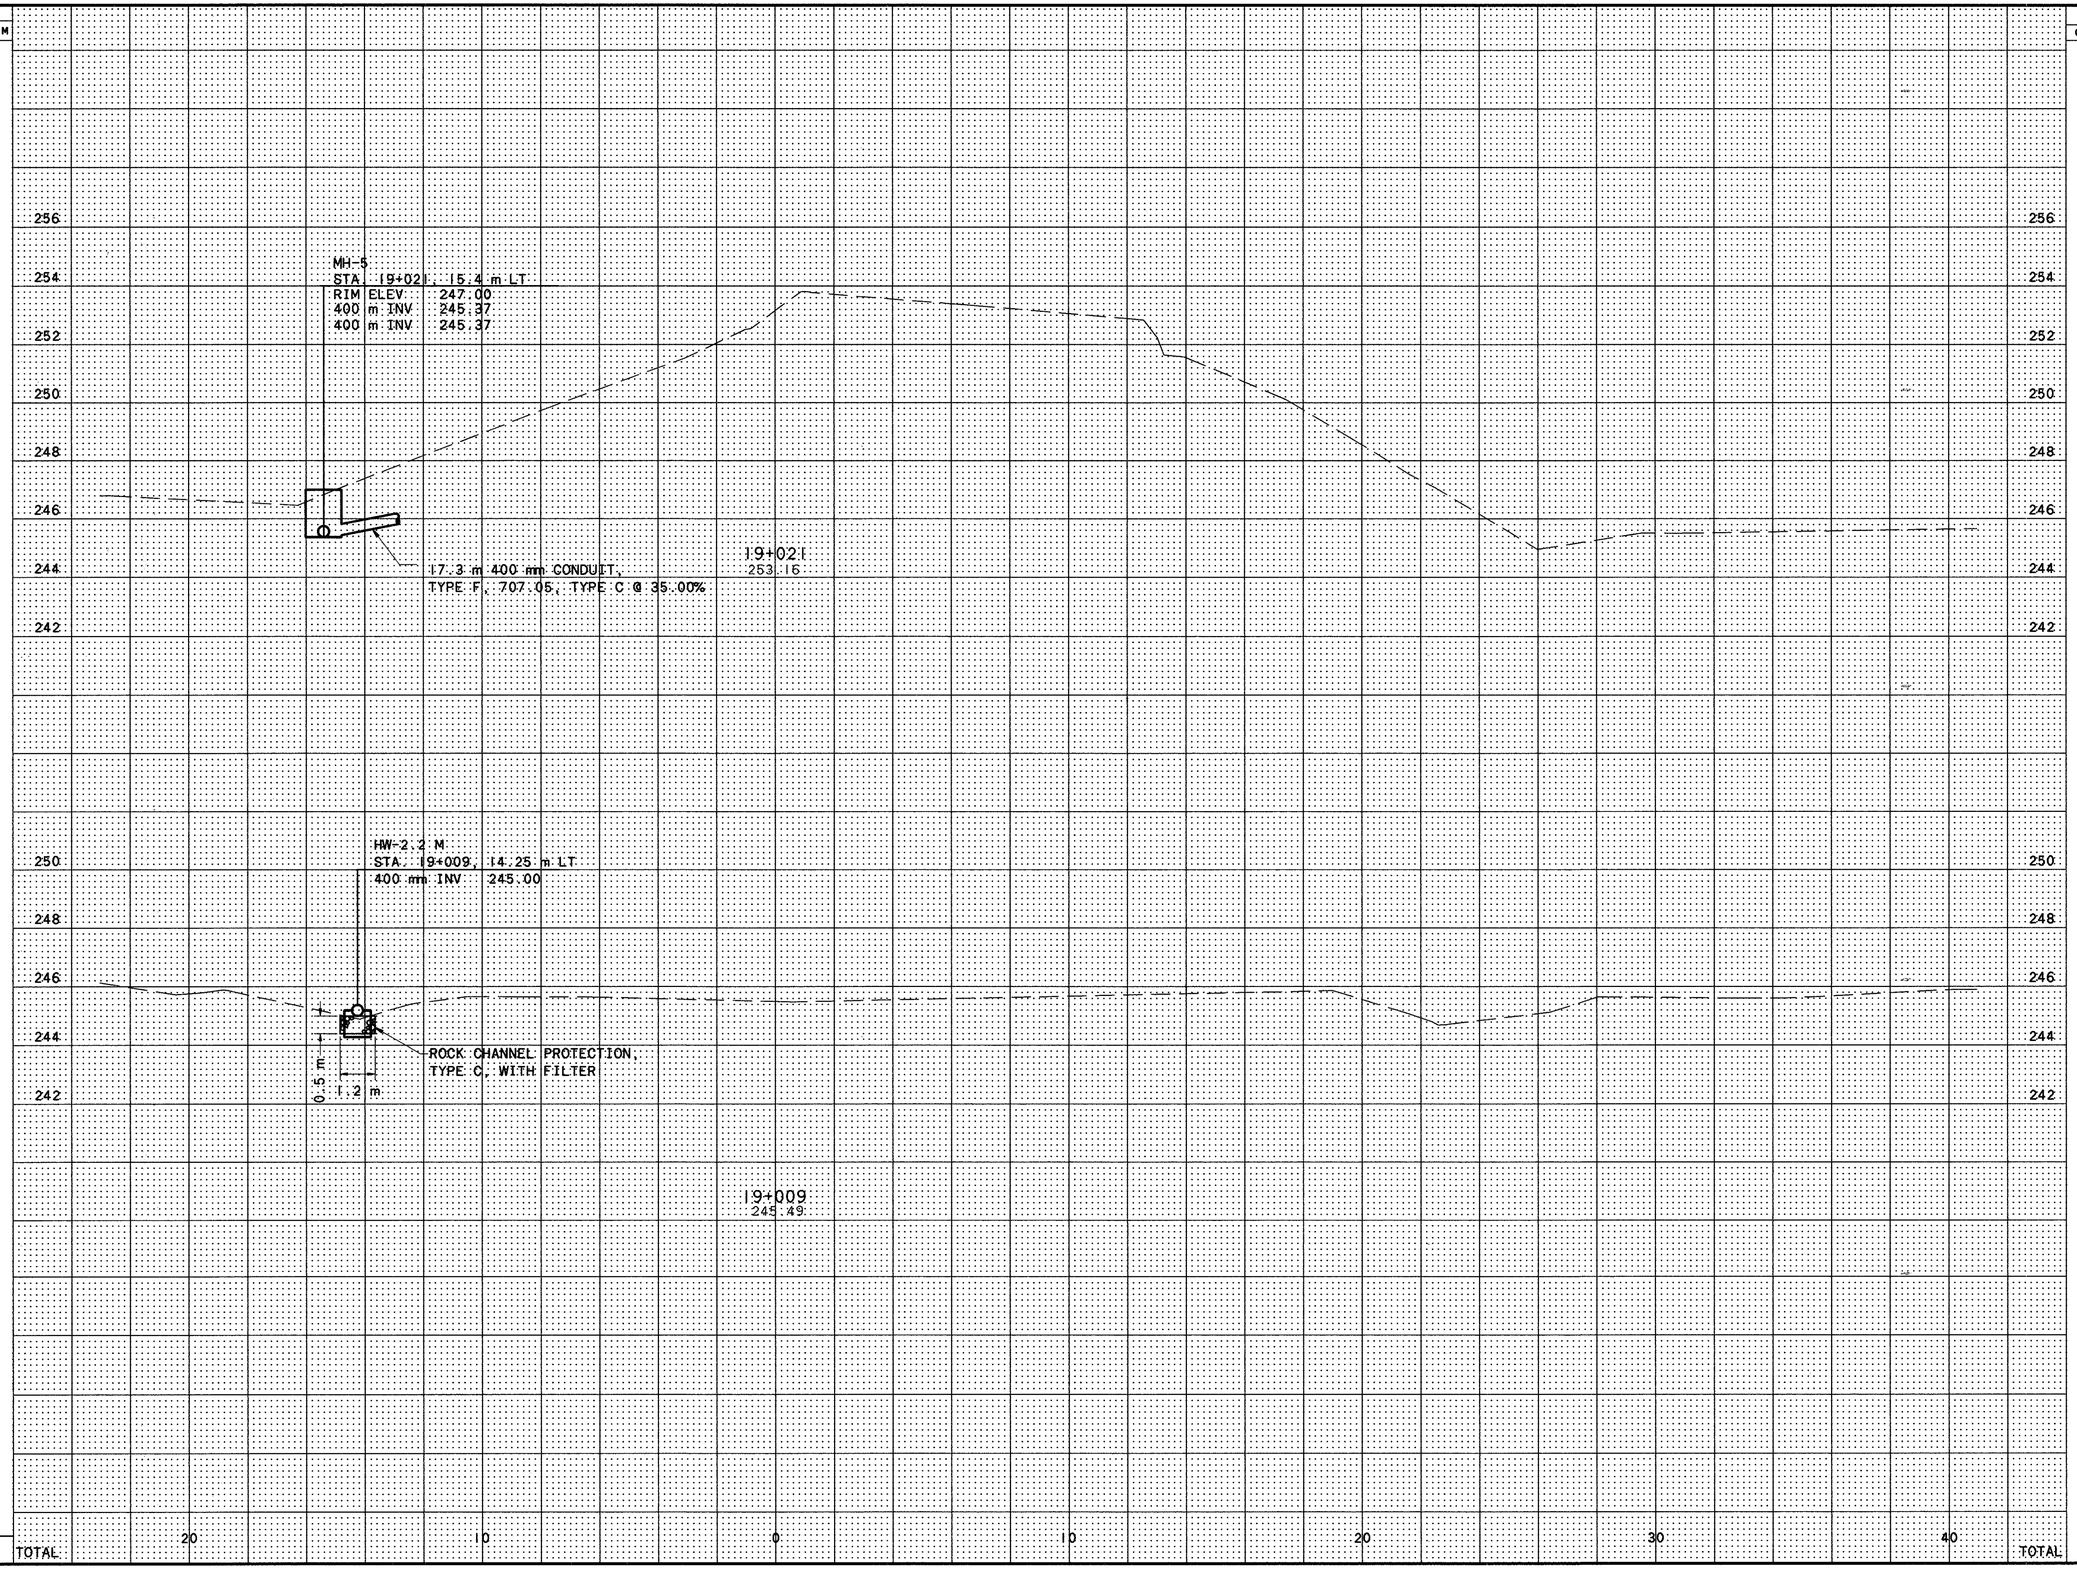

CALCULATED JLT
CHECKED TGW

NORTHBOUND CROSS SECTIONS
STA. 19+009 TO STA. 19+021

CUY-71-9.94

20-NOV-95 P:\PR15280\CADD\XSEC18.DWG