REFERENCE NO.	SHEET NO.	INTERSECTING ROAD	LOCATION (SEE LEGEND)	202 WALK REMOVED				608 CURB RAMP	609	CURB RAMP DESIGN TYPE			REMARKS
				SQ FT				SQ FT					
CR-1	16	MACKEY AVE	A3	26.0				26.0		A2			KEEP EXISTING CURB
CR-2	16	MACKEY AVE	C3	21.0				21.0		A2			KEEP EXISTING CURB
CR-3	16	JEANETTE AVE	A1	52.0				52.0		A2			KEEP EXISTING CURB
CR-4	16	JEANETTE AVE	C1	38.0				38.0		A2			KEEP EXISTING CURB
CR-5	17	HILL ST	A3	40.0				40.0		A2			KEEP EXISTING CURB
CR-6	17	HILL ST	C3	88.0				88.0		B2			KEEP EXISTING CURB
TOTALS CARRIED TO GENERAL SUMMARY				265				265					

NOTE:
FOR ALL OTHER CURB RAMP DESIGNS
NOT SHOWN, SEE SCD BP-7.1.

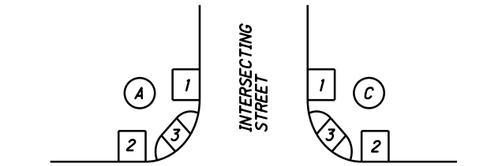

LEGEND

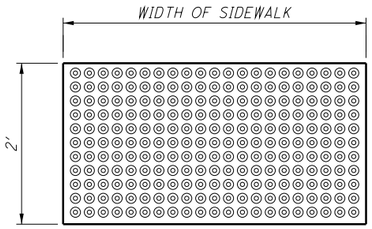

DETECTABLE WARNING DETAIL

CALCULATED JPB
CHECKED TKB

CURB RAMPS AND QUANTITIES

BEL-7-20.08

13
18

I:\PROJECTS\81488\Design\Dgn\Roadway\81488GM003 (curb ramps).dgn 01-JUL-2014 1:36PM tbarr