DAR-127-15.70

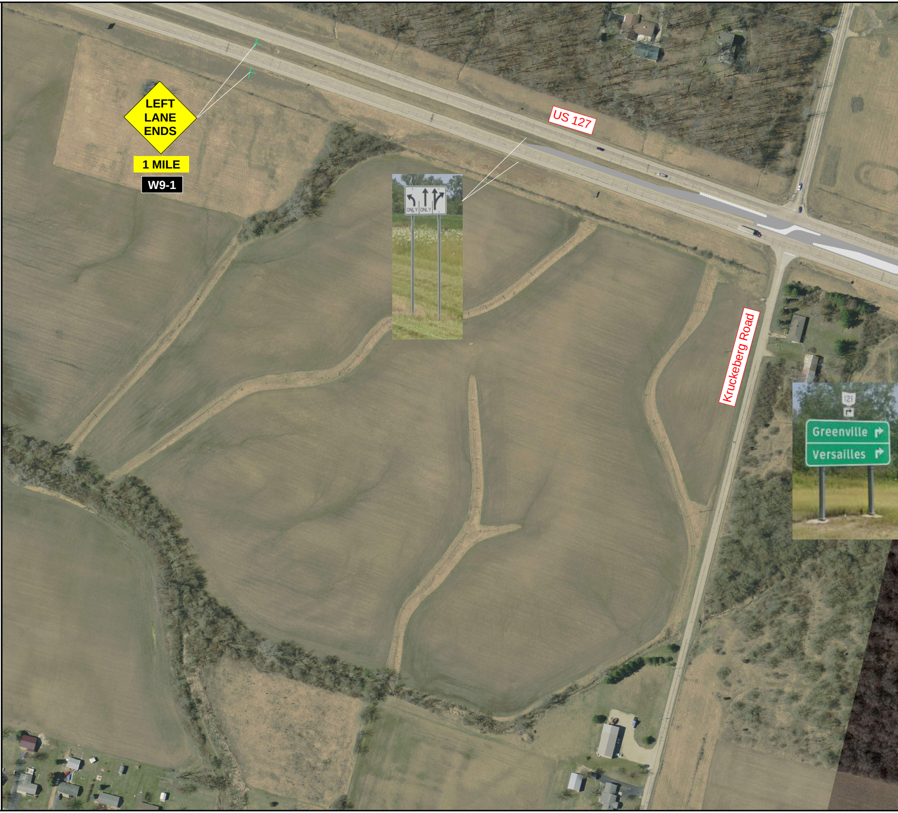
LEFT LANE ENDS
1 MILE
W9-1
ONLY
ONLY
US 127
Kruckeberg Road
121
Greenville
Versailles

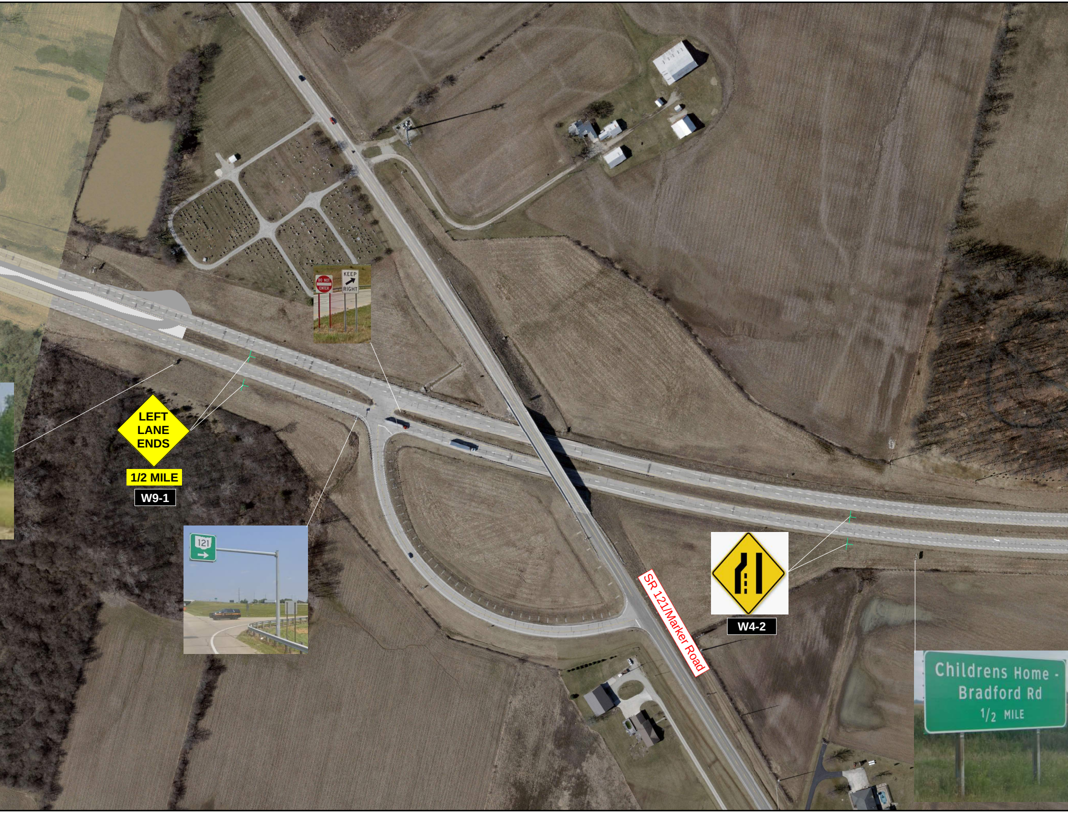
DO NOT ENTER
KEEP RIGHT
LEFT LANE ENDS
1/2 MILE
W9-1
121
SR 121/Marker Road
W4-2
Childrens Home - Bradford Rd
1/2 MILE

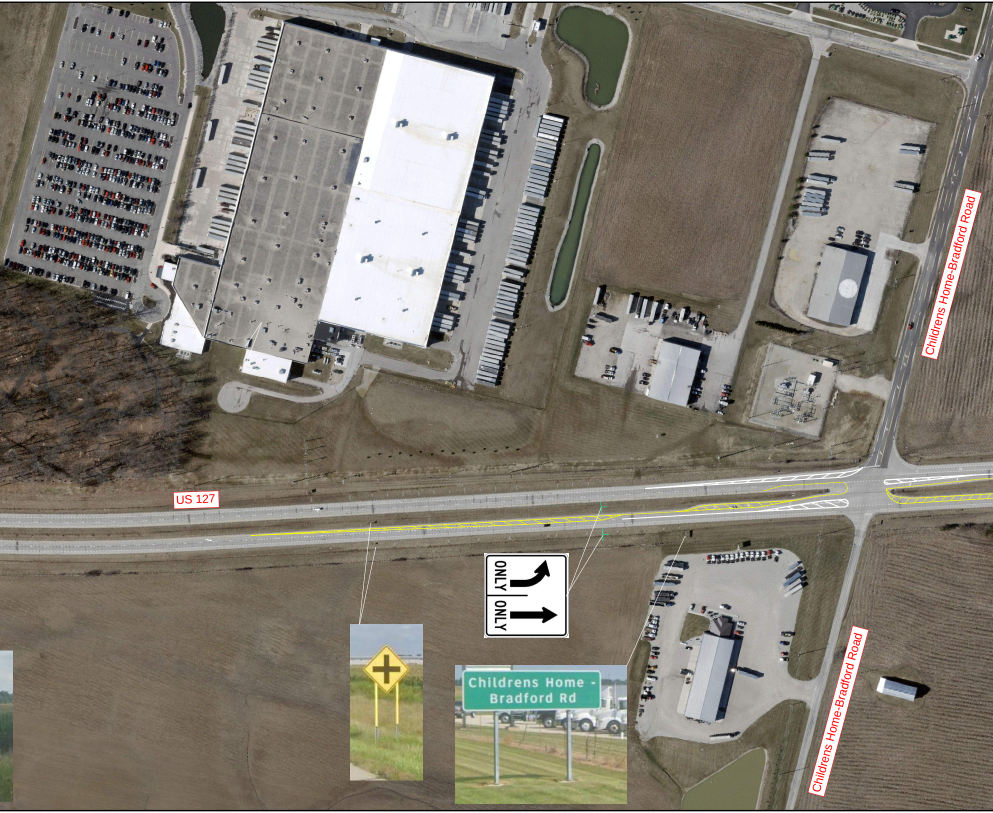
US 127
Childrens Home-Bradford Road
Childrens Home-Bradford Road
ONLY
ONLY
Childrens Home -
Bradford Rd

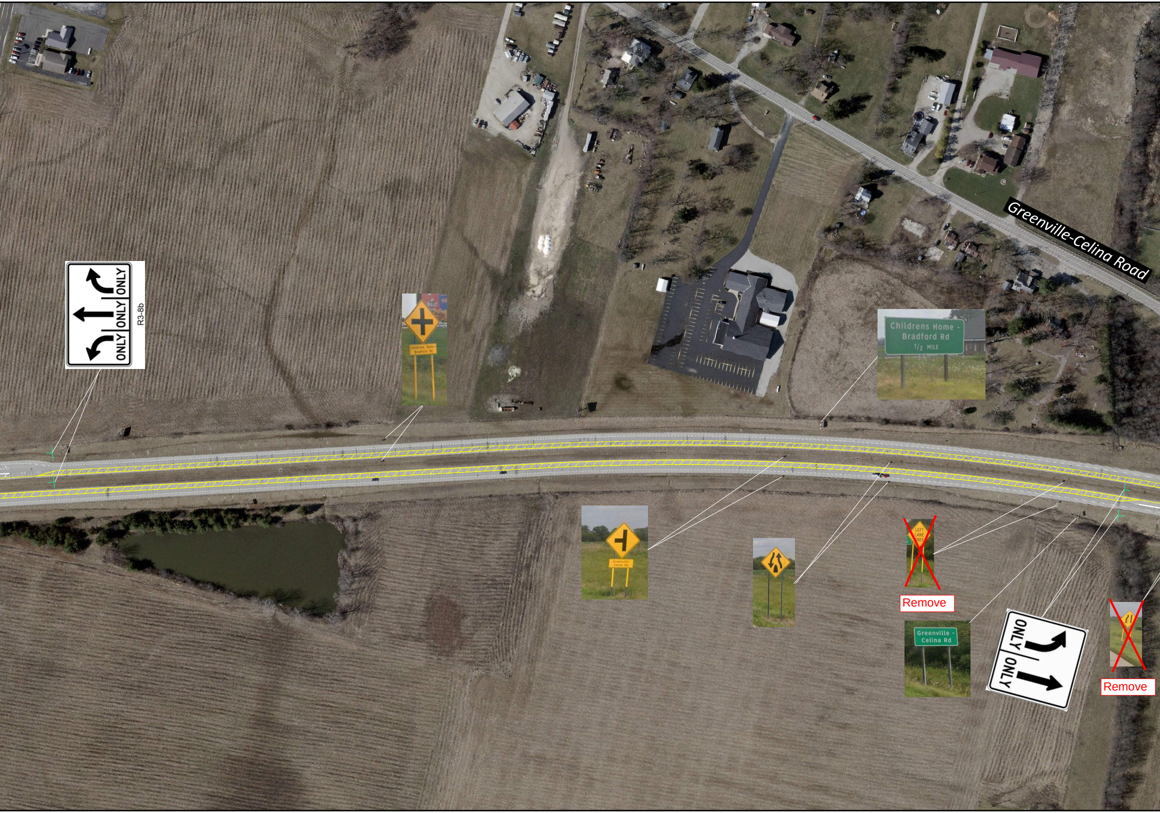
Greenville-Celina Road
ONLY
ONLY
ONLY
R3-8b
Childrens Home - Bradford Rd
Childrens Home - Bradford Rd 1/2 MILE
Greenville-Celina Rd
LEFT LANE ENDS
Remove
Greenville - Celina Rd
ONLY
ONLY
Remove

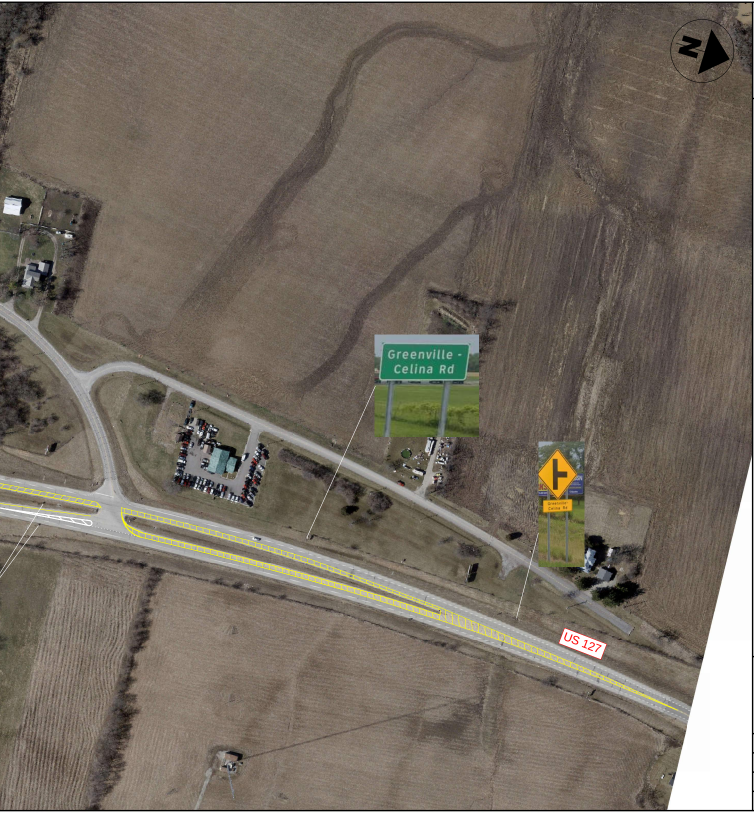
Greenville - Celina Rd
Greenville-Celina Rd
US 127
N

HORIZONTAL SCALE IN FEET
0 50 100 200

PRELIMINARY LAYOUT - US 127 AND CHILDRENS HOME-BRADFORD ROAD MODIFICATION

DESIGN AGENCY

DESIGNER
BJA

REVIEWER
XXX MM-DD-Y

PROJECT ID
XXXXXX

SHEET P.0
TOTAL 0