LOCATION PLAN

FED. RD. DIVISION	STATE	PROJECT	
2	OHIO		

199
510

ROSS COUNTY
ROS 23-8.37

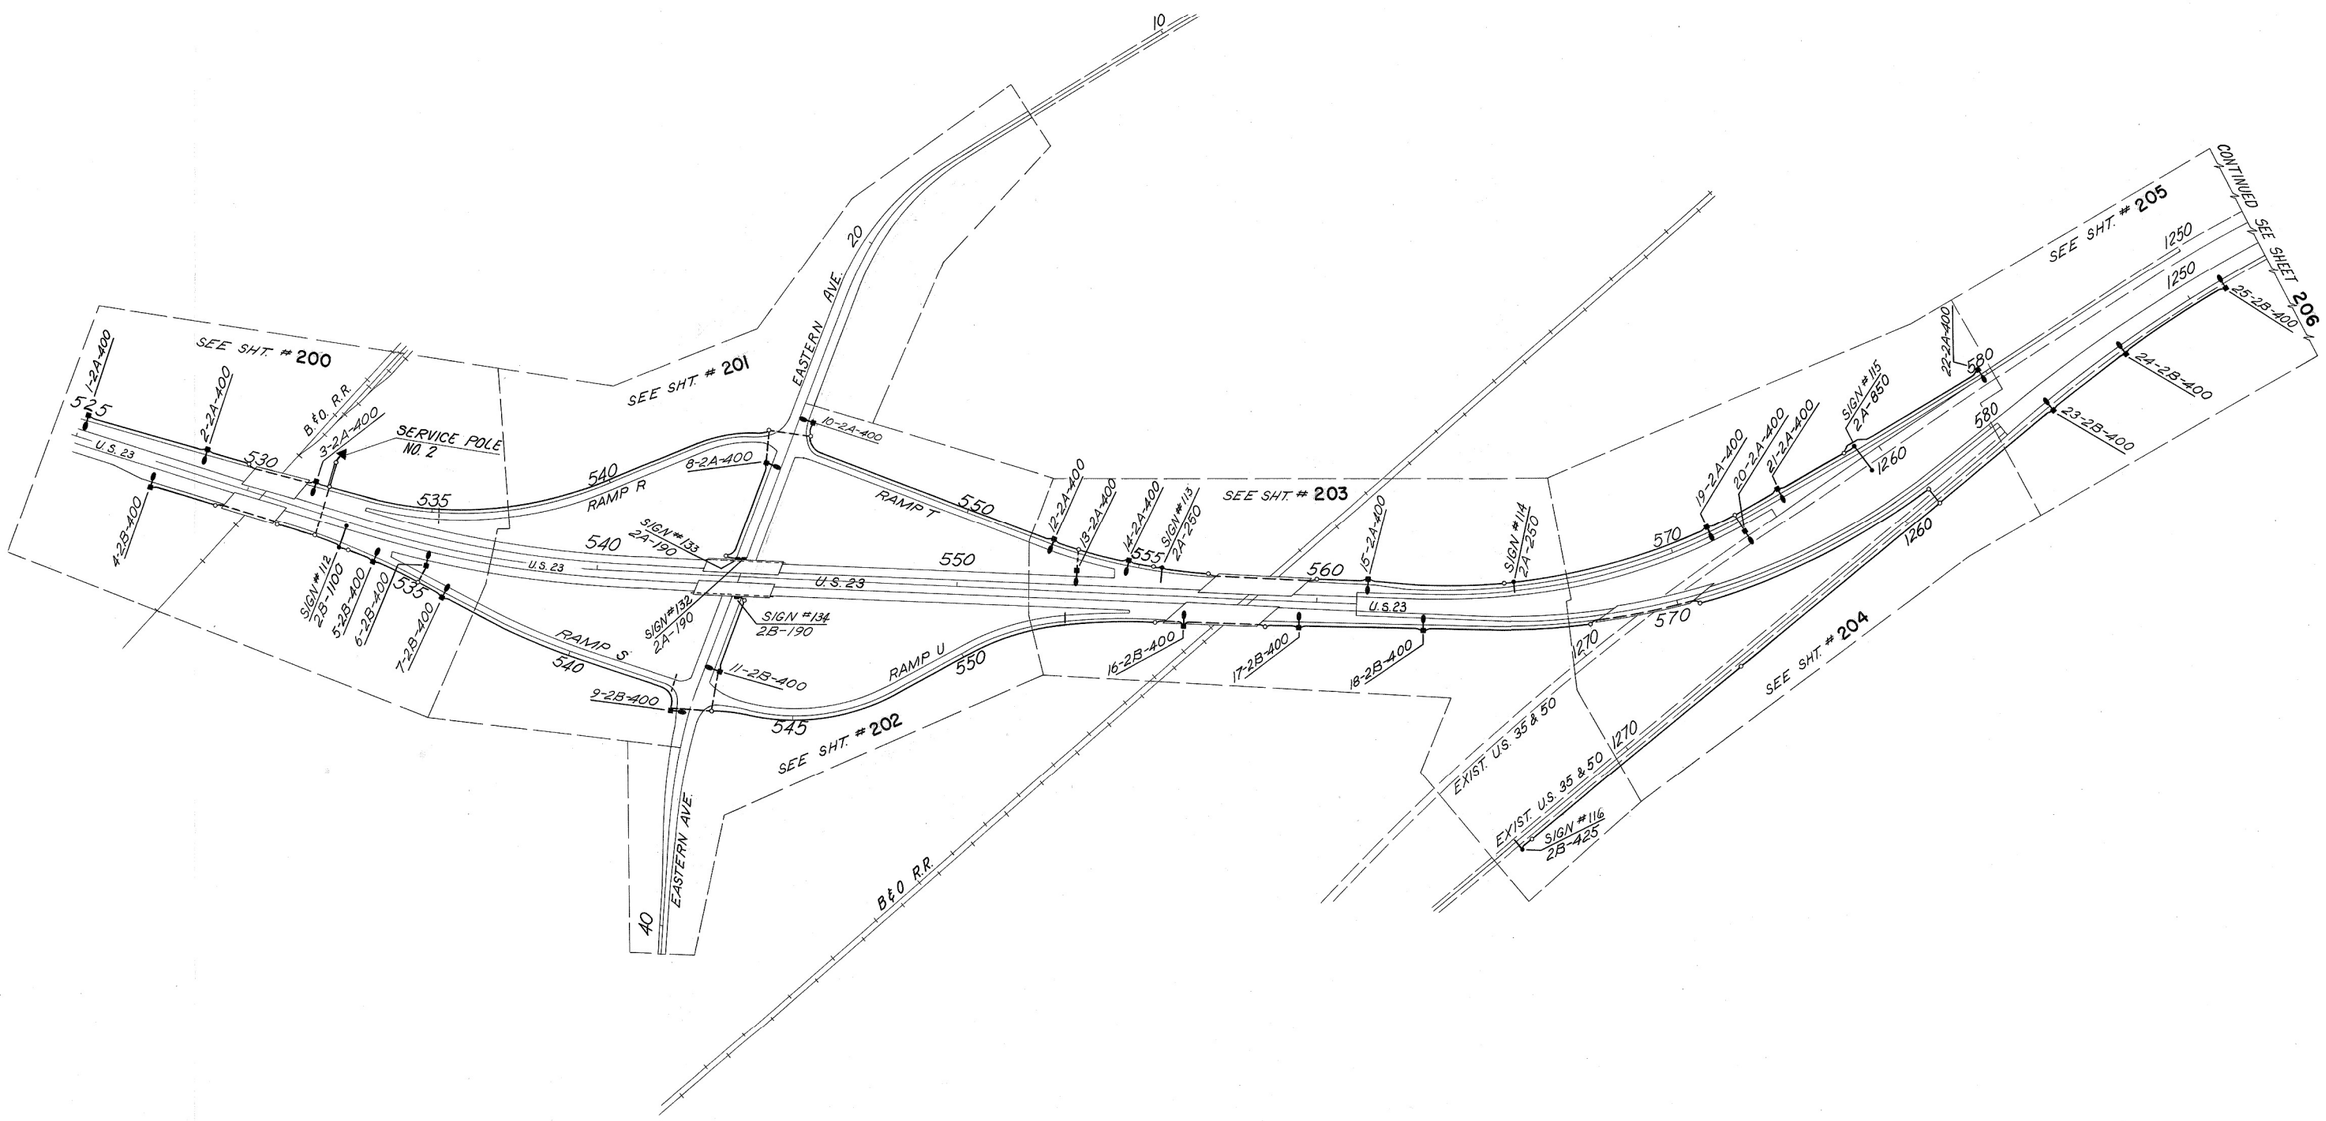

EASTERN AVE. INTERCHANGE
LOCATION PLAN