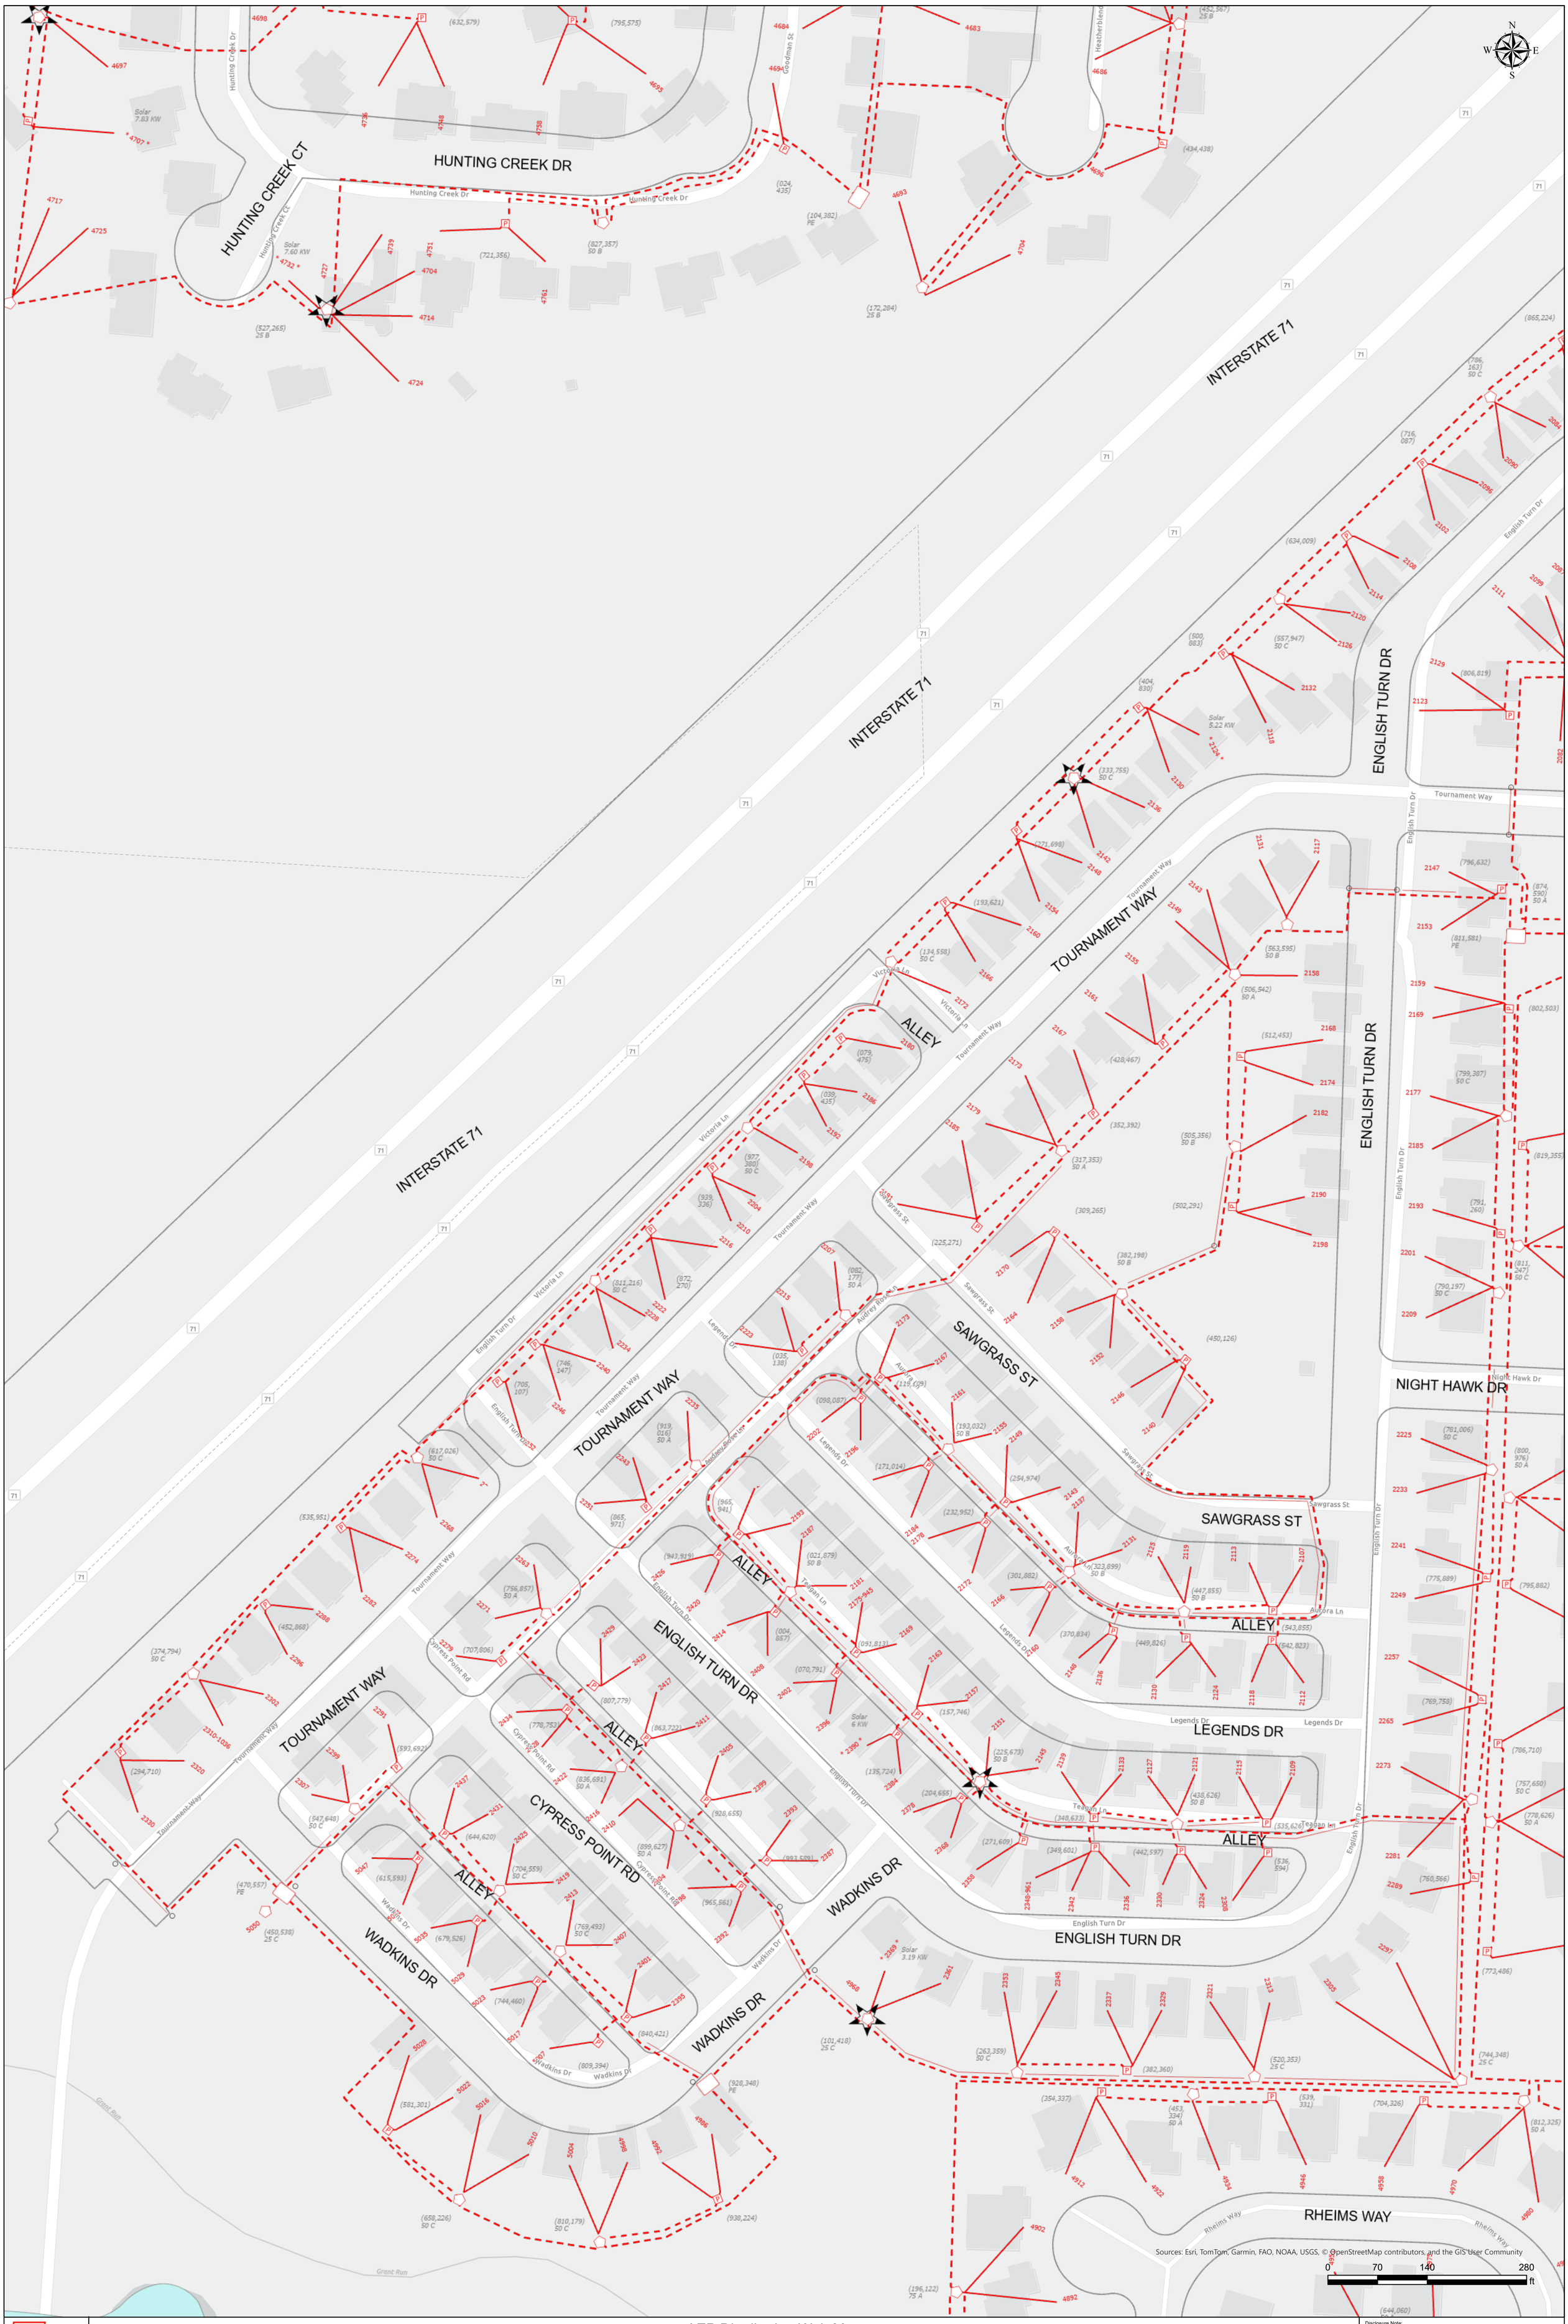

AMERICAN ELECTRIC POWER
BOUNDLESS ENERGY

AEP Distribution Web Map

Date: 12/6/2024

Disclosure Note:
This map constitutes copyrighted and confidential material and may not be reproduced or copied in any manner without the written consent of American Electric Power.
The map is provided as is without warranty and the information contained herein should not be relied upon exclusively to design, construct, excavate or prepare plans.
If excavation or digging is to be preformed, the excavator must contact the Utility One-Call System in the locale where the work is to be performed.