



CUSTOMER-INSTALLED CONDUIT FOR LIGHTING

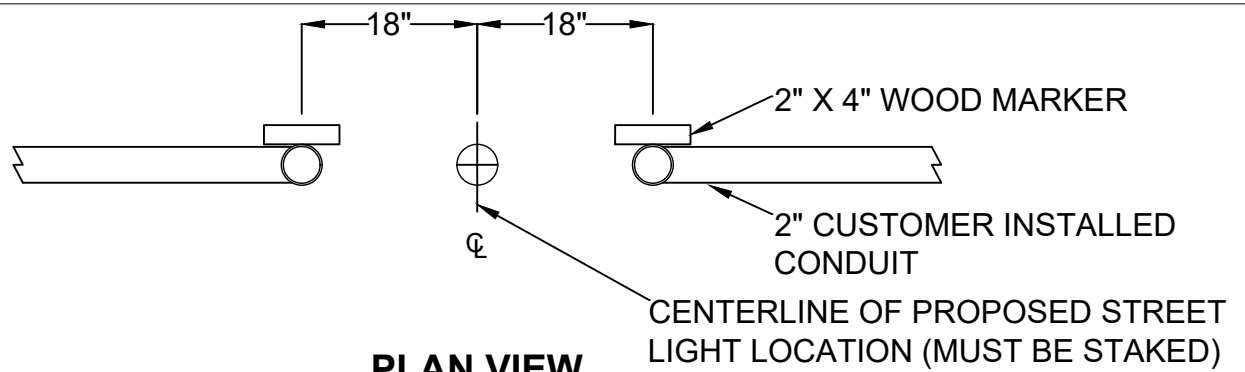

PLAN VIEW

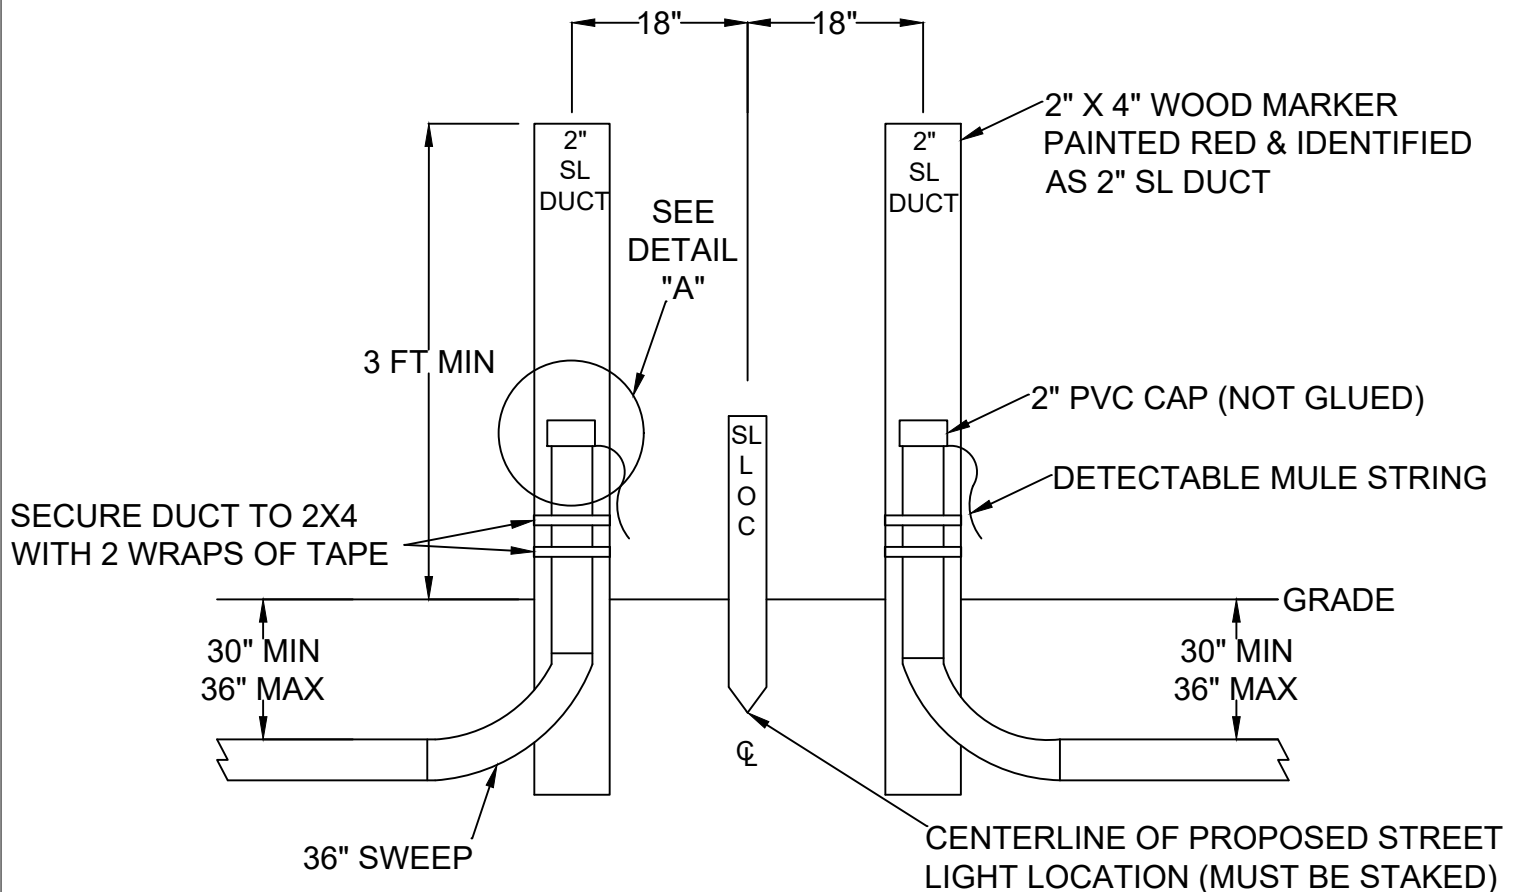

ELEVATION VIEW

