
PLAT OF SURVEY

STATE OF OHIO, COUNTY OF HENRY, TOWNSHIP OF

A PORTION OF THE W 1/2, OF THE SE 1/4, OF SE

TOWNSHIP 4 NORTH, RANGE 8 EAST, FIRST PRINCIP

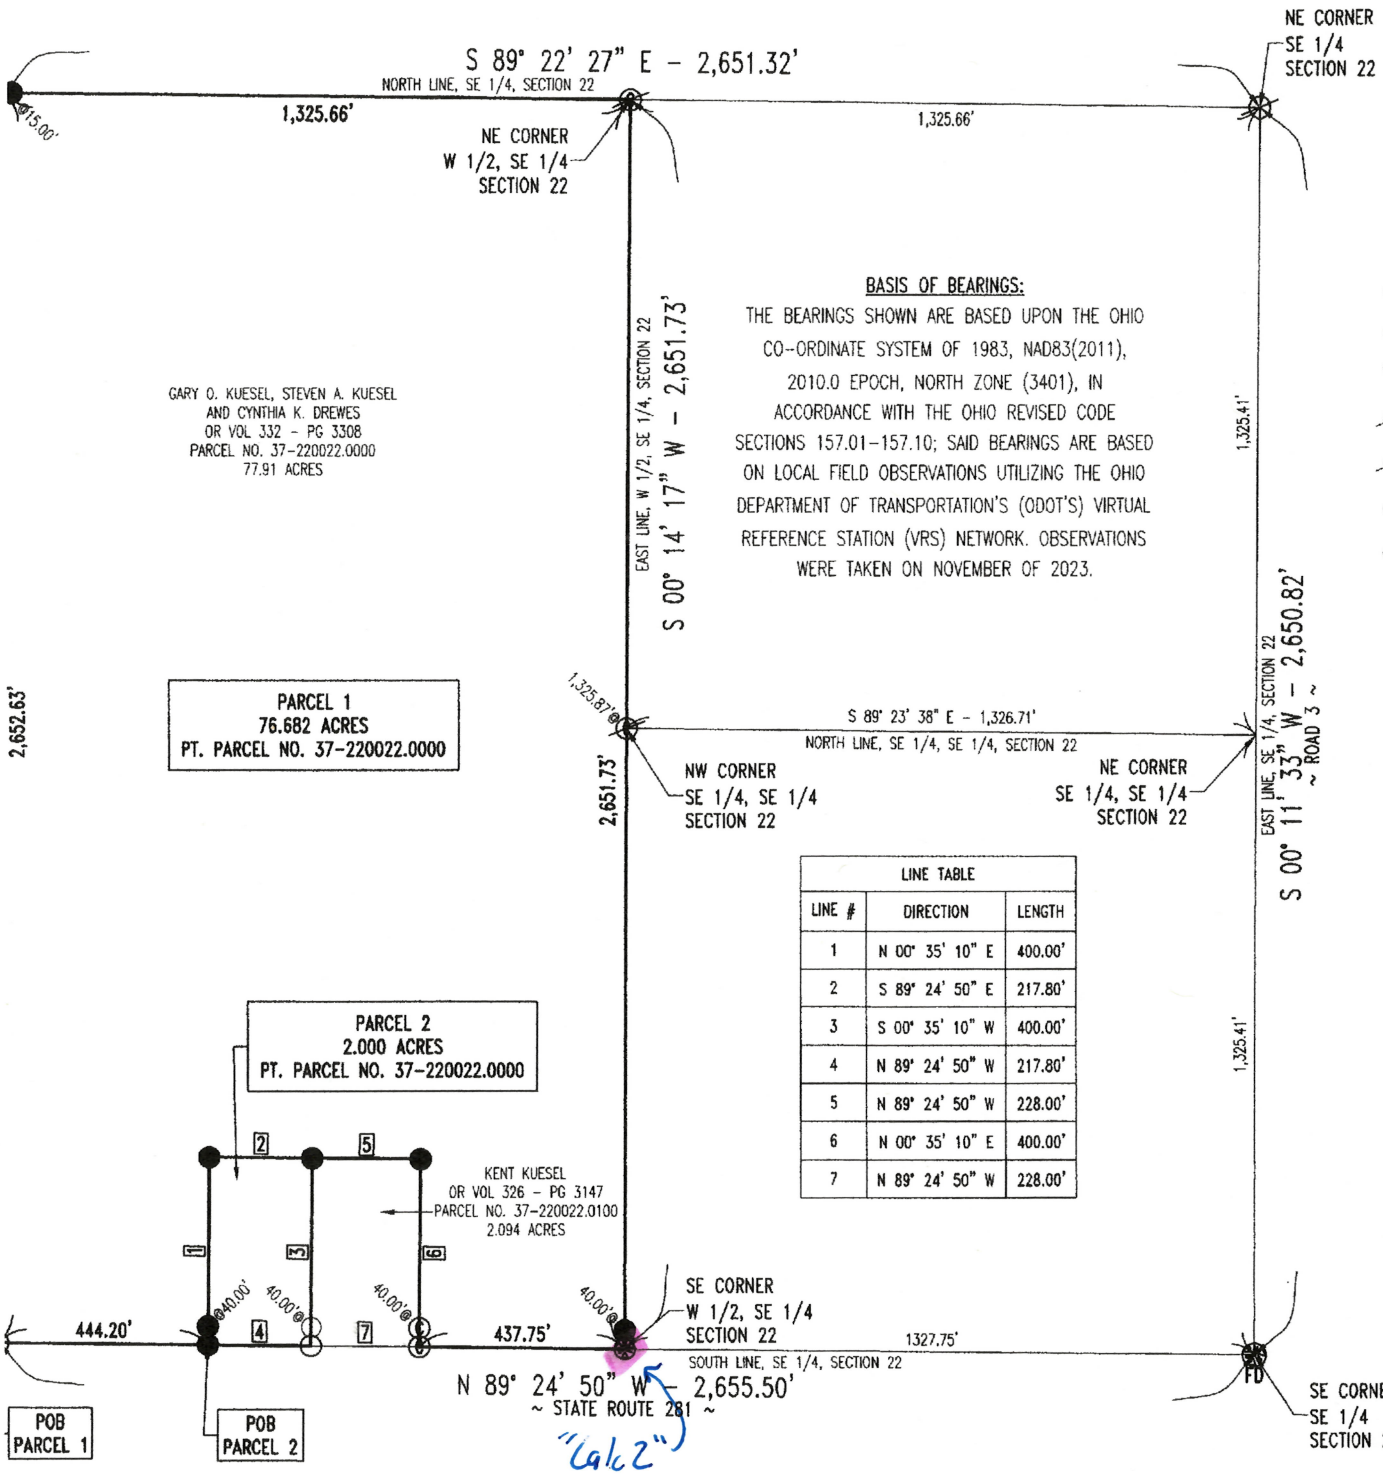

LINE TABLE		
LINE #	DIRECTION	LENGTH
1	N 00° 35' 10" E	400.00'
2	S 89° 24' 50" E	217.80'
3	S 00° 35' 10" W	400.00'
4	N 89° 24' 50" W	217.80'
5	N 89° 24' 50" W	228.00'
6	N 00° 35' 10" E	400.00'
7	N 89° 24' 50" W	228.00'

LEGEND

- ● 5/8" IRON PIN WITH CAP SET
- ⊛ MAG NAIL SET
- ⊛ FD MAG NAIL FOUND
- ⊕ 5/8" IRON PIN WITH CAP FOUND
- ⊘ 5/8" IRON PIN FOUND
- © 1/2" IRON PIN WITH CAP FOUND
- ○ 1/2" IRON PIN FOUND

NOTES:

1) THIS SURVEY WAS PERFORMED WITHOUT T EXAMINATION AND DOES NOT REPRESENT A GUARANTEE OF TITLE. THERE MAY BE APP UNRECORDED EASEMENTS NOT SHOWN ON

2) THIS SURVEY USED THE LATEST RECORDEI OF THIS SURVEY.

3) DISTANCES SHOWN HEREON, ARE GROUND APPROXIMATE OHIO CO-ORDINATE 1983, N GRID DISTANCES MULTIPLY THE DISTANCES FACTOR OF 0.9999187684.

4) IRON PINS CALLED FOR AS SET ARE NUMI A NOMINAL DIAMETER OF 5/8 OF AN INCH, AREA OF 0.31 SQUARE INCHES, THIRTY (3 AND CAPPED WITH A PLASTIC YELLOW MAF "NIESE/JHN-PS8727."

5) FOUND MONUMENTATION IN GOOD CONDITI NOTED.

6) THIS SURVEY IS FILED AS SURVEY VOLUMI HENRY COUNTY ENGINEER'S OFFICE

7) OCCUPATION WITHIN REASON UNLESS OTHE


STATE OF OHIO
JUSTIN H. NIESE
8727
PROFESSIONAL SURVEYOR

I HEREBY DECLARE THAT THE FOREGOI
WAS PREPARED FROM AN ACTUAL SURVE
PREMISES, THAT TO THE BEST OF MY KNOWLED
AND BELIEF, CORRECTLY SHOWS THE LOCATION OI

11.

JUSTIN H. NIESE, P.E., P.S.
OHIO REGISTERED SURVEYOR NO. 8



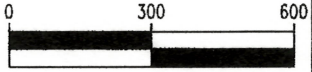

SCALE 1" = 300'

NIESE
JHN-PS8727

NIESE
SURVEYI
ENGINEE

SURVEY PLAT FOR:

JUSTIN H. NIESE, P.E., P.S.
211 E. MAIN CROSS STREET
P.O. BOX 112
MILLER CITY, OHIO 45864
567-825-1523

SURVEY OF PART OF THE SOUTH HALF (½) OF THE SOUTH HALF (½) OF THE SOUTHEAST QUARTER (¼) OF SECTION 22, T 4 N, R 7 E, MONROE TOWNSHIP, HENRY COUNTY, OHIO.

OWNER'S APPROVAL

APPROVED, NO PLAT REQUIRED


HRPC DIRECTOR DATE

LEGEND

A - Found PK nail w/washer from previous survey.

B - Set Mag nail this survey.

C - Set iron pin w/cap this survey.

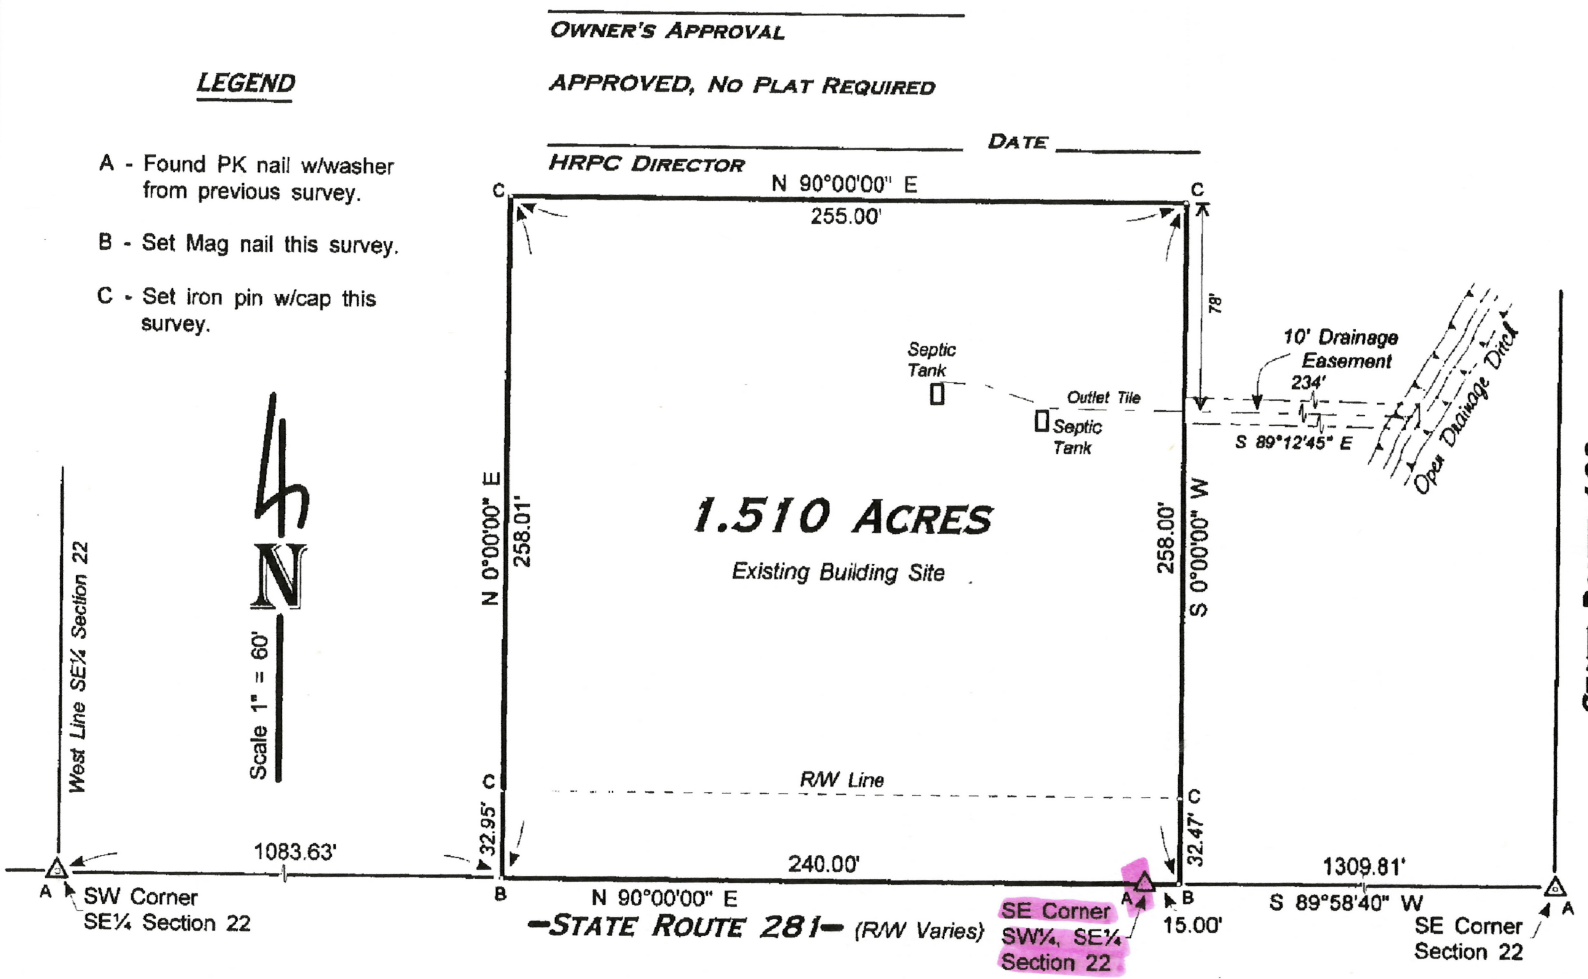


APRIL 2007 I HEREBY CERTIFY THIS SURVEY TO BE CORRECT TO THE BEST OF MY KNOWLEDGE.

HERBERT BEHRMAN, REG. SURVEYOR NO. 5778
7-234 ROAD D, HAMLER, OHIO 43524

VOL. 32

SURVEY OF PART OF THE NORTHEAST QUARTER (1/4) OF SECTION 25, T 4 N, R 8 E, RICHFIELD TOWNSHIP, HENRY COUNTY, OHIO.

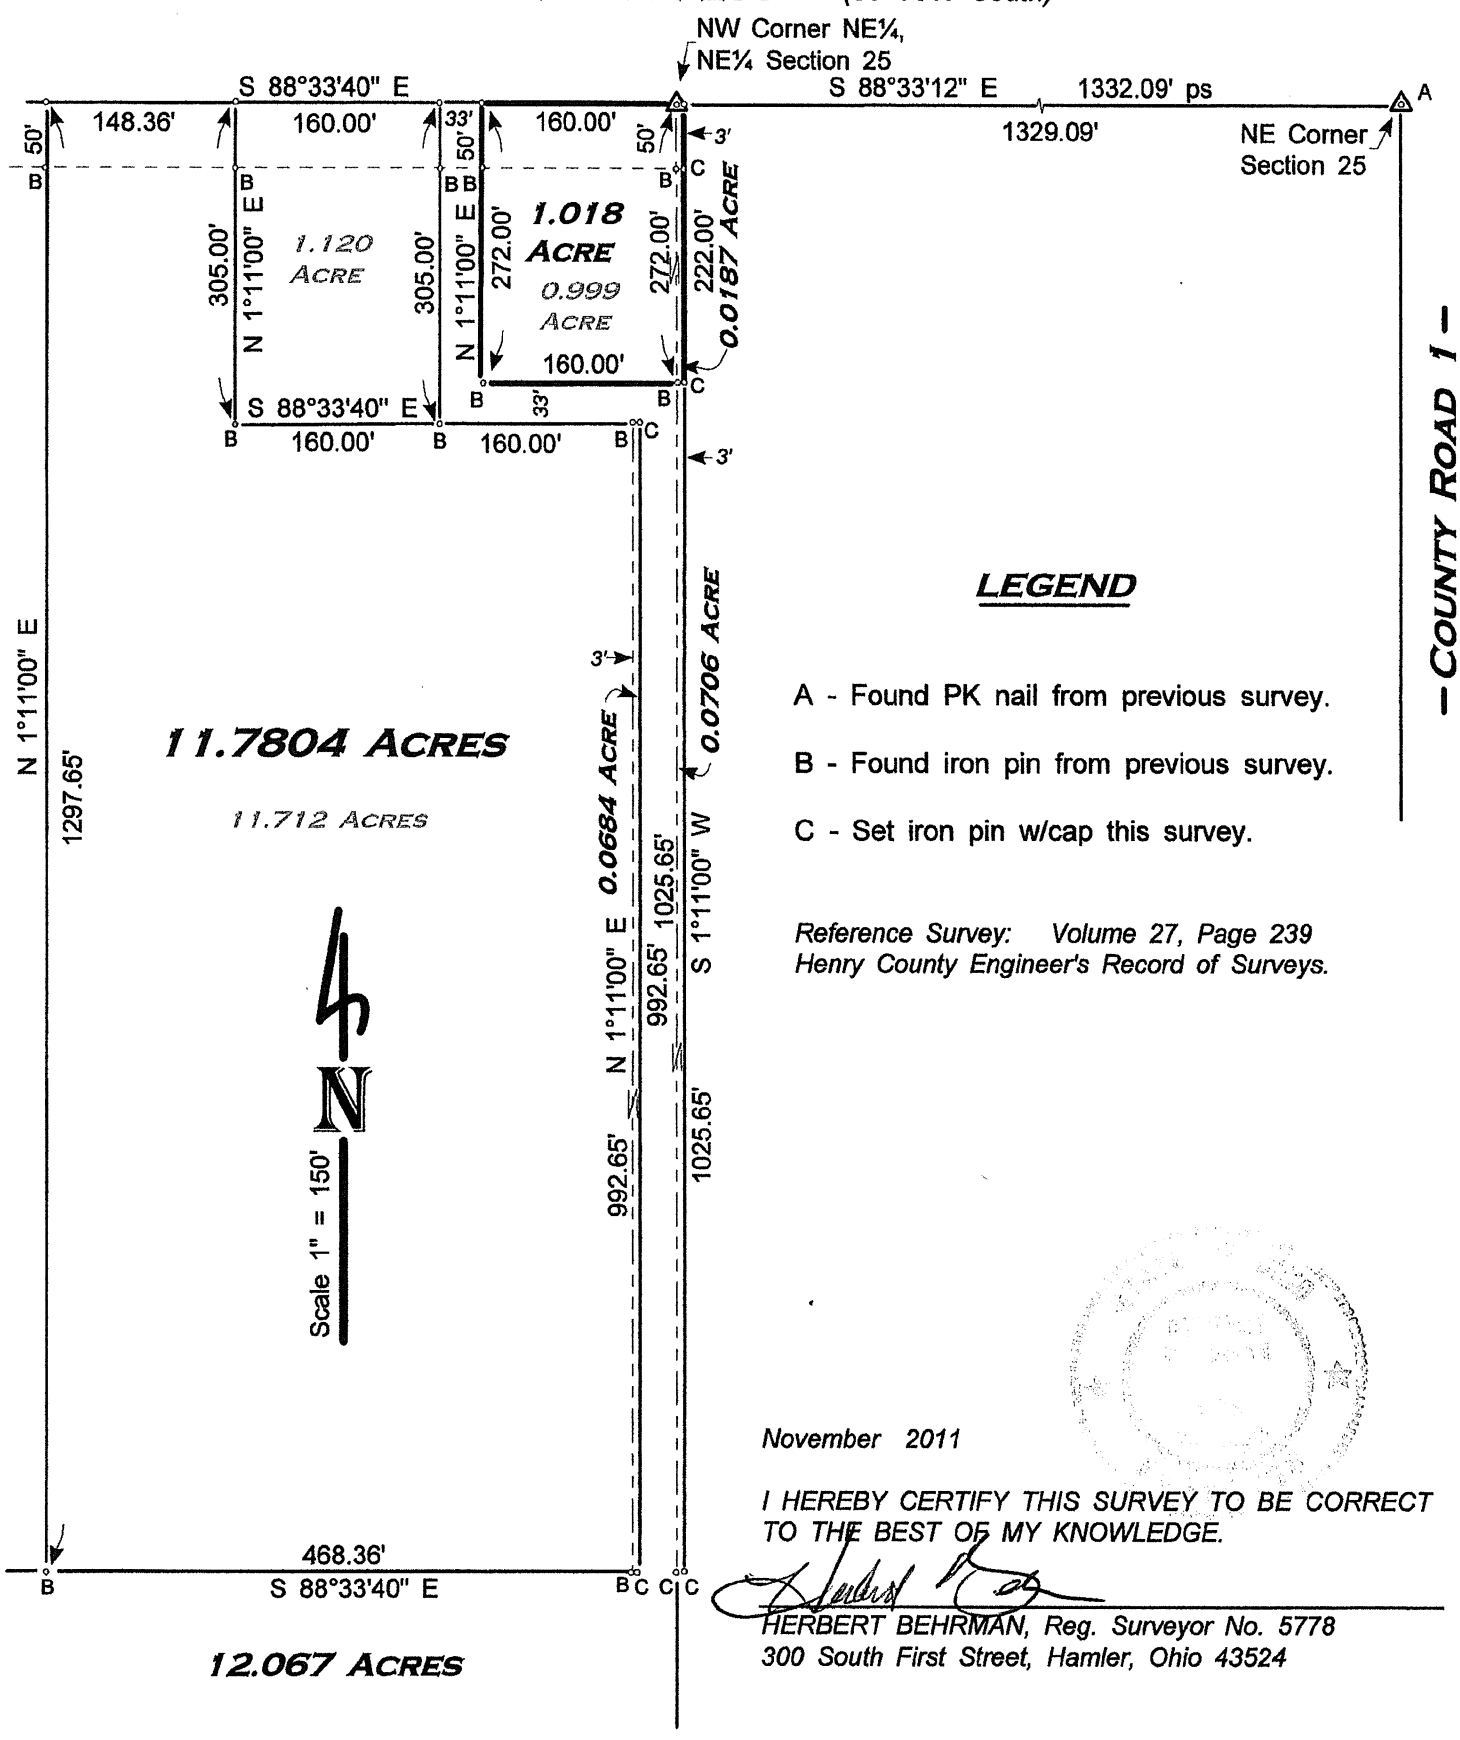

LEGEND

A - Found PK nail from previous survey.

B - Found iron pin from previous survey.

C - Set iron pin w/cap this survey.

Reference Survey: Volume 27, Page 239
Henry County Engineer's Record of Surveys.

November 2011

I HEREBY CERTIFY THIS SURVEY TO BE CORRECT TO THE BEST OF MY KNOWLEDGE.

HERBERT BEHRMAN, Reg. Surveyor No. 5778
300 South First Street, Hamler, Ohio 43524