
ODOT Dist 4 - Mahoning County - FINAL

No Passing Zone Log (MAH)

Route: **0616R (SMAHSR00616**C)** From: **0.000** ***S0170R***
Length: **9.023** Direction: **North** To: **9.023** ***ENTER TRU CO***

Scale: **1.00 mile/page**

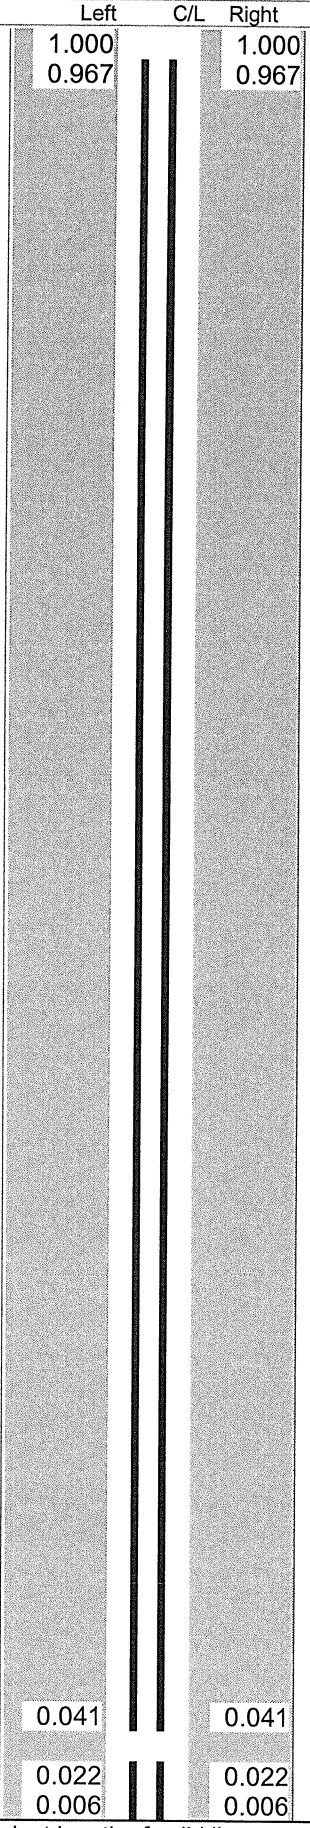

Control Points	
0.973	T2019 BEECHWOOD LT
0.948	ENTER STRUTHERS
0.820	T2463 ROCKY LEDGE RT
0.778	T2072 BEL AIRE LT
0.626	HILL LT
0.414	HILL LT
0.335	RIVERSIDE RT
0.298	ORCHARD LT
0.197	BATSFORD LT
0.087	2ND LT
0.032	U0224R
0.000	S0170R

Sheet total equivalent length of solid line: 1.886 Accum. total: 1.886

© 2004 - MasterMind Systems, Inc. - Traffic Safety Suite


ODOT Dist 4 - Mahoning County - FINAL

No Passing Zone Log (MAH)

Route: **0616R (SMAHSR00616**C)** From: **0.000** ***S0170R***
Length: **9.023** Direction: **North** To: **9.023** ***ENTER TRU CO***

Scale: **1.00 mile/page**

Length	Left	C/L	Right	Length	Control Points	
0.033	3.967		3.967	0.033		
	3.950		3.950		3.960	NOTRE DAME LT
0.124				0.124		
	3.826		3.826			
					3.810	LEAVE STRUTHERS

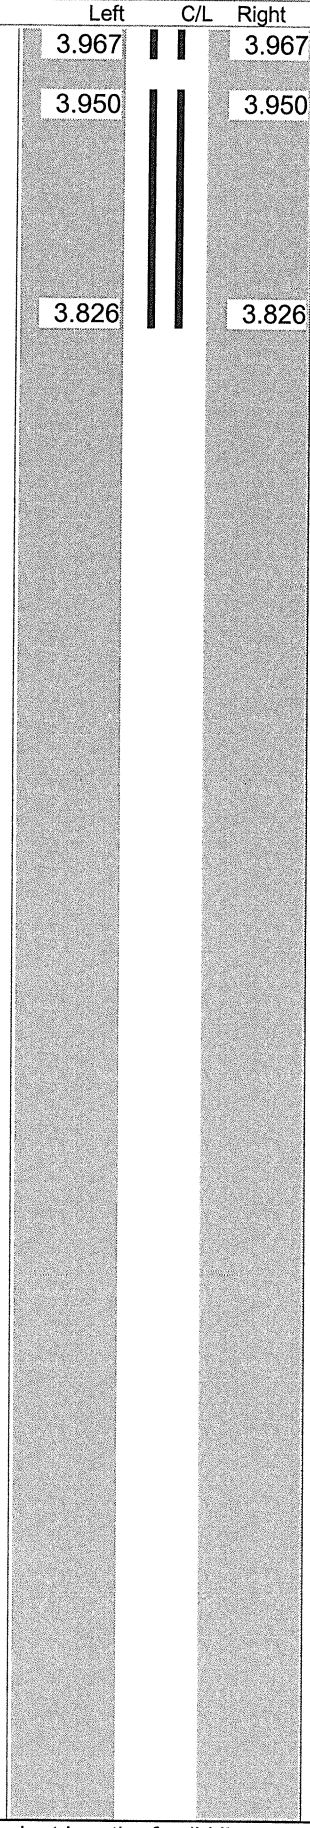

Sheet total equivalent length of solid line: 0.314 Accum. total: 2.200

© 2004 - MasterMind Systems, Inc. - Traffic Safety Suite

ODOT Dist 4 - Mahoning County - FINAL

No Passing Zone Log (MAH)

Route: **0616R (SMAHSR00616**C)** From: **0.000** ***S0170R***
Length: **9.023** Direction: **North** To: **9.023** ***ENTER TRU CO***

Scale: **1.00 mile/page**

Length	Left	C/L	Right	Length	Control Points	
	5.000		5.000		4.995	WALKER RT
0.570				0.570		
					4.693	ROBINSON LT
					4.653	ENTER CAMPBELL
					4.524	C0152 VILLA MARIE RT
	4.430		4.430			
					4.419	C0199 COITSVILLE STRUTHERS RT
	4.413		4.413			
0.413				0.413		
					4.168	T1478 OVERLOOK RT
					4.123	FAIRLAWN LT
					4.101	T2179 OAKVIEW RT
					4.034	T2178 WOODBINE RT
	4.000		4.000		4.002	Mile Post = 004


Sheet total equivalent length of solid line: 1.966 Accum. total: 4.166

© 2004 - MasterMind Systems, Inc. - Traffic Safety Suite

ODOT Dist 4 - Mahoning County - FINAL

No Passing Zone Log (MAH)

Route: **0616R (SMAHSR00616**C)** From: **0.000** ***S0170R***
Length: **9.023** Direction: **North** To: **9.023** ***ENTER TRU CO***

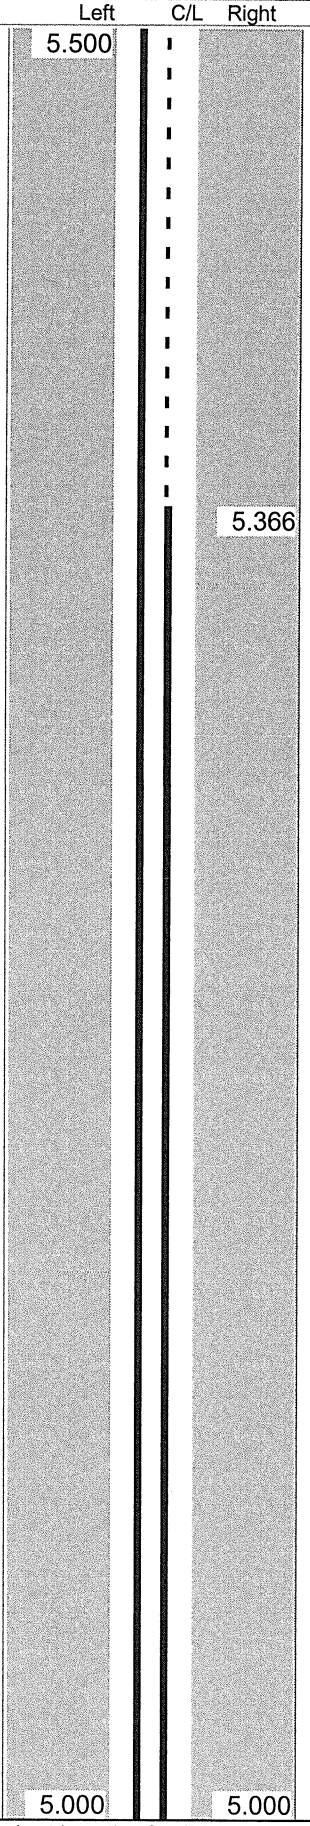


Sheet total equivalent length of solid line: 0.900 Accum. total: 5.066

© 2004 - MasterMind Systems, Inc. - Traffic Safety Suite

ODOT Dist 4 - Mahoning County - FINAL

No Passing Zone Log (MAH)

Route: **0616R (SMAHSR00616**C)** From: **0.000** ***S0170R***
Length: **9.023** Direction: **North** To: **9.023** ***ENTER TRU CO***

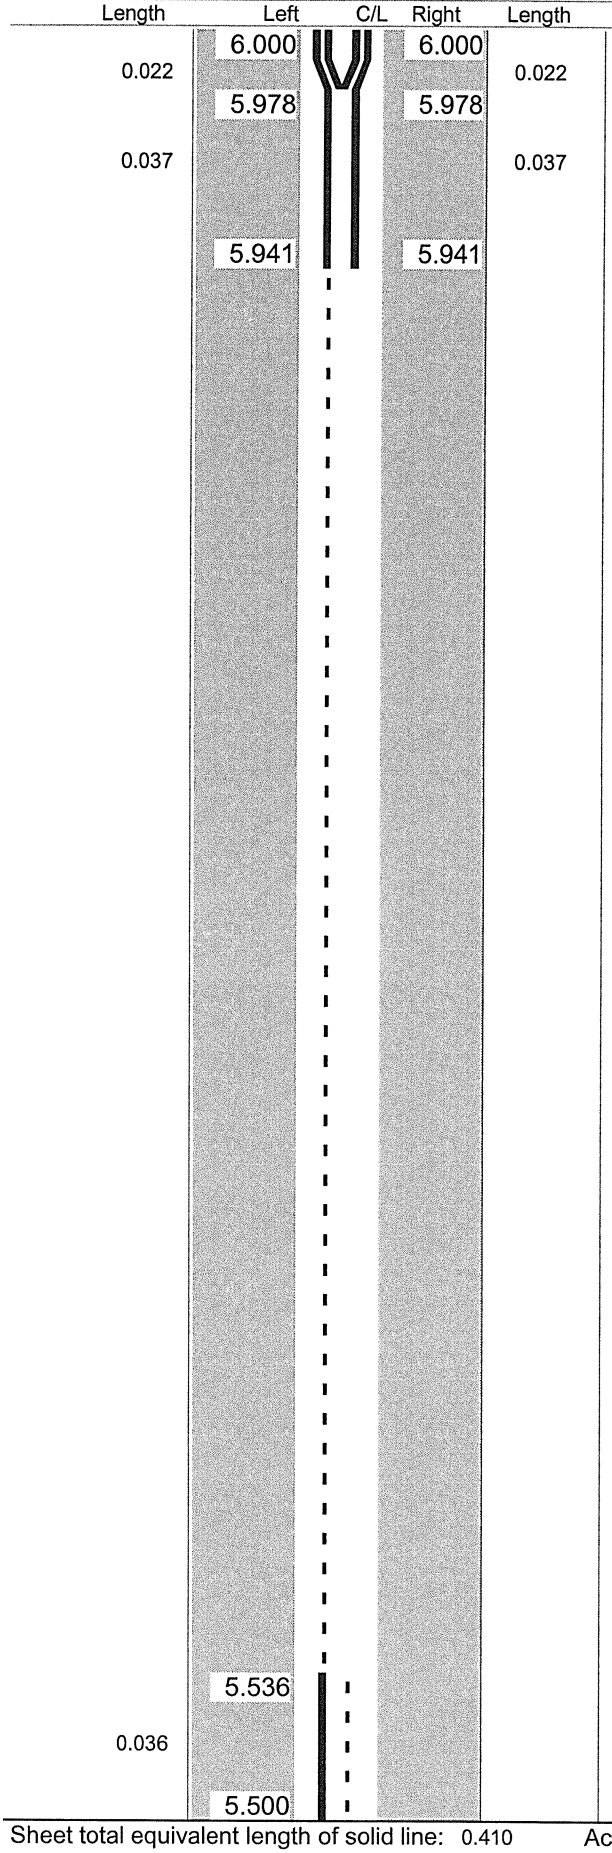


Sheet total equivalent length of solid line: 0.410 Accum. total: 5.476

© 2004 - MasterMind Systems, Inc. - Traffic Safety Suite

ODOT Dist 4 - Mahoning County - FINAL

No Passing Zone Log (MAH)

Route: **0616R (SMAHSR00616**C)** From: **0.000** ***S0170R***
Length: **9.023** Direction: **North** To: **9.023** ***ENTER TRU CO***

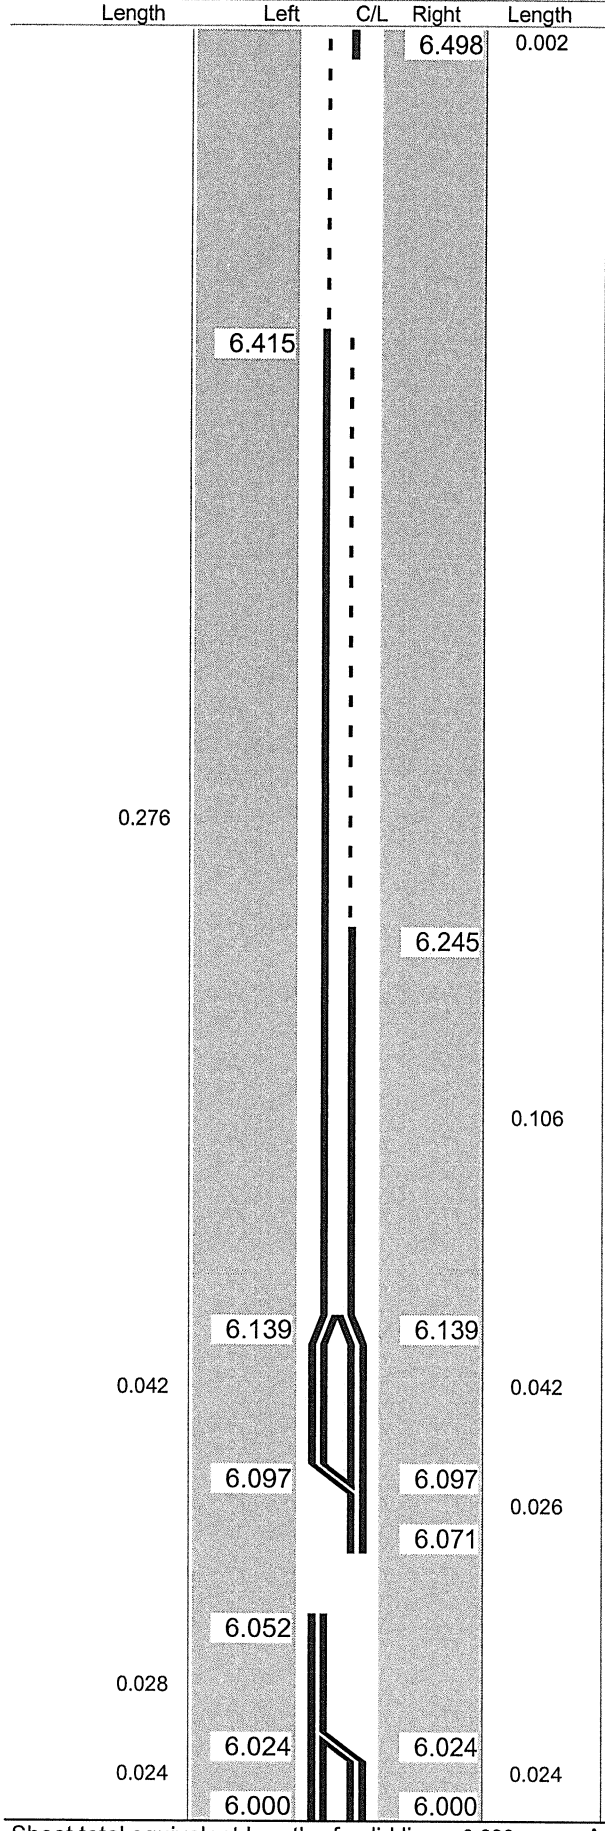


Sheet total equivalent length of solid line: 0.820 Accum. total: 6.296

© 2004 - MasterMind Systems, Inc. - Traffic Safety Suite

ODOT Dist 4 - Mahoning County - FINAL

No Passing Zone Log (MAH)

Route: **0616R (SMAHSR00616**C)** From: **0.000** ***S0170R***
Length: **9.023** Direction: **North** To: **9.023** ***ENTER TRU CO***

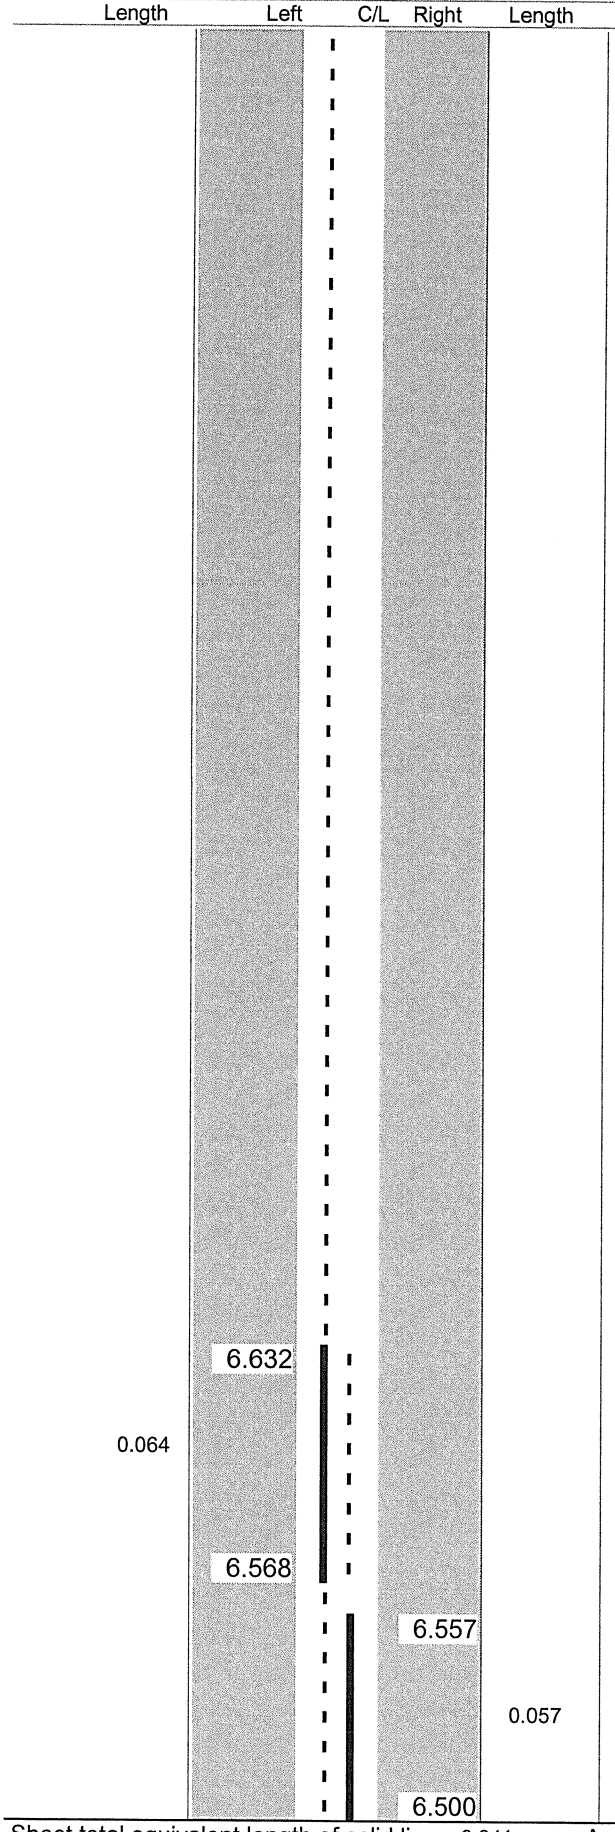


Sheet total equivalent length of solid line: 0.341 Accum. total: 6.637

© 2004 - MasterMind Systems, Inc. - Traffic Safety Suite

ODOT Dist 4 - Mahoning County - FINAL

No Passing Zone Log (MAH)

Route: **0616R (SMAHSR00616**C)** From: **0.000** ***S0170R***
Length: **9.023** Direction: **North** To: **9.023** ***ENTER TRU CO***

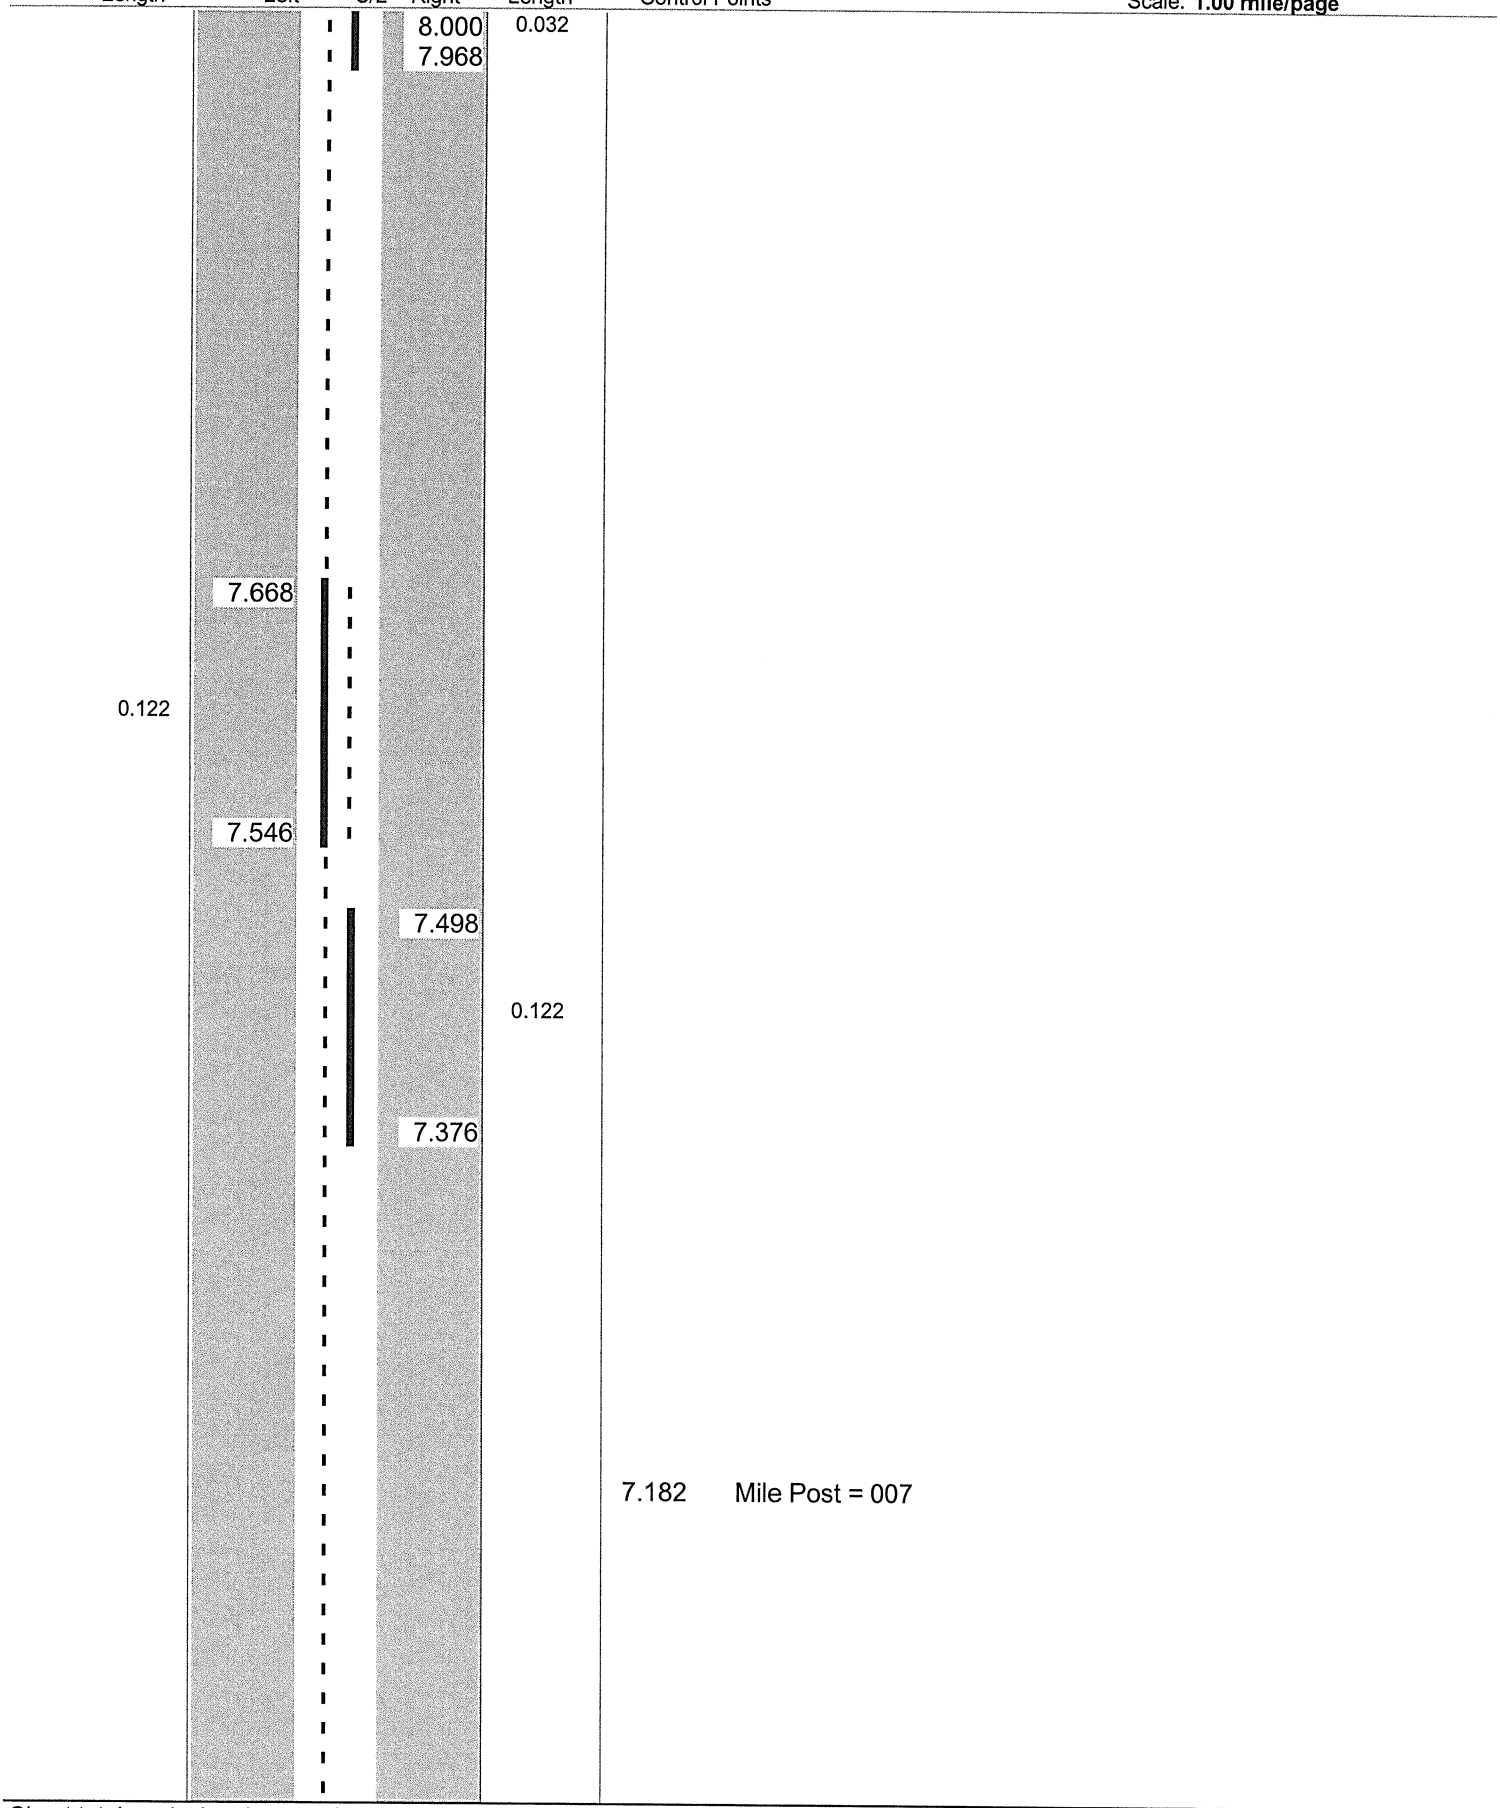


Sheet total equivalent length of solid line: 0.526 Accum. total: 7.163

© 2004 - MasterMind Systems, Inc. - Traffic Safety Suite

ODOT District 4
No Passing Zone Log (MAH)

Route: **SMAHSR00616**C (0616R)** From: **8.000** ***S0170R***
Length: **1.000** Direction: **North** To: **9.000** ***ENTER TRU CO***

Scale: **1.00 mile/page**

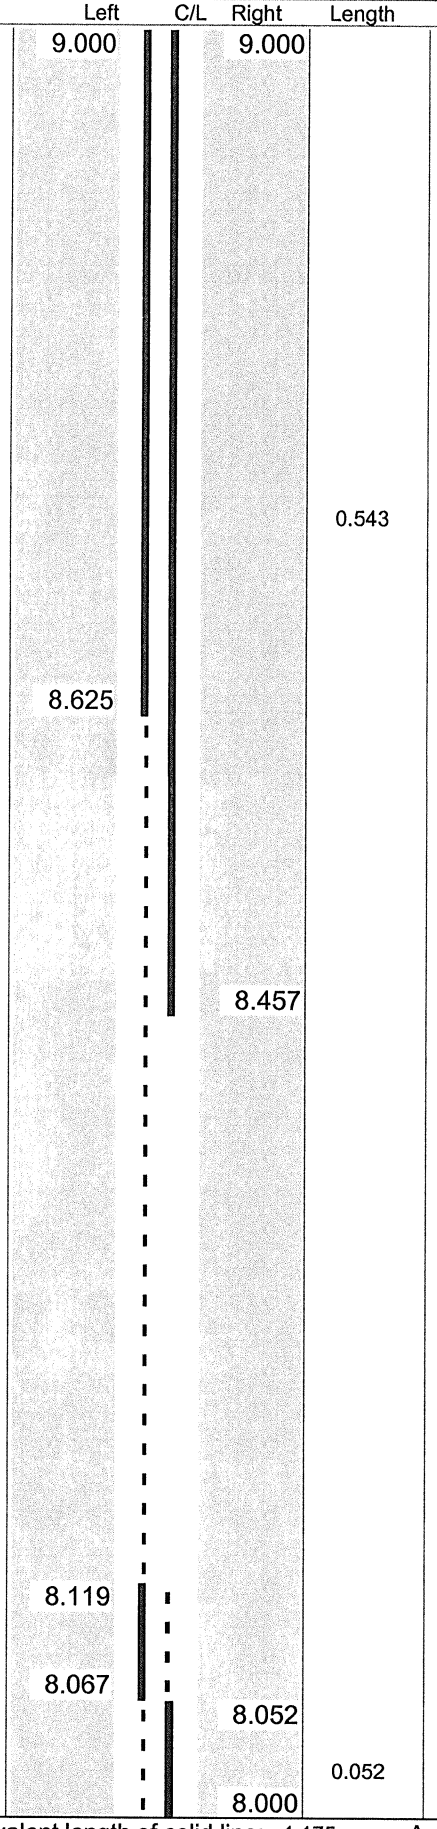

Length	Left	C/L	Right	Length	Control Points	
	9.000		9.000			
					8.962	RON LT
0.375						
				0.543		
					8.666	NO NAME LT
	8.625				8.622	NO NAME LT
			8.457			
					8.219	Mile Post = 008
	8.119					
0.052						
	8.067					
			8.052		8.059	C0172 MCGUFFEY
				0.052		
			8.000			

Sheet total equivalent length of solid line: 1.175 Accum. total: 1.175

© 2009 - MasterMind Systems, Inc. - Traffic Safety Suite

ODOT District 4
No Passing Zone Log (MAH)

10 10

Route: **SMAHSR00616**C (0616R)** From: **8.000** ***S0170R***
Length: **1.000** Direction: **North** To: **9.000** ***ENTER TRU CO***

Length	Left	C/L	Right	Length	Control Points	Scale: **1.00 mile/page**
0.016	9.016		9.016	0.016		

Sheet total equivalent length of solid line: 0.000 Accum. total: 1.175

© 2009 - MasterMind Systems, Inc. - Traffic Safety Suite