PLAT OF EXCESS LANDS

BEARINGS ARE BASED ON THE CENTERLINE OF U.S.R. 224 AS S.89°-05'-24" E. AS FOUND ON ODOT R/W PLAN MED-224-17.66

100 0 100 200
SCALE IN FEET

Ⓐ
NAOMI HIGH
25.00 AC.
TAX ID NO.008-007-00-014-06

Ⓑ
THOMAS E. &
MARY LOU SAURER
45.46 AC.
TAX ID NO.009-008-00-003-00

406' 1056+08.60
N. 80°-44'-59" E. 141.72'
200' 1057+50
N. 0°-26'-19" E. 43.82'
175' 1056+10.50
131.18' 1056+10.90
N. 0°-26'-19" E. 231.00'
406' 1061+08.60
406' 1062+08.60
S. 89°-05'-24" E. 500'
3.3156 ACRES EXCESS LANDS
PARCEL 90WD, 3.16 AC. ACQUIRED UNDER MED-224-17.66 (Vol. 245, Pg. 354)
TAX ID 009-008-00-002-00
100' PARCEL 90WD, 1.38 AC. ACQUIRED UNDER MED-SUM-224-15.75/0.00 (Vol. 298, Pg. 155) 009-008-00-001.00
S. 40°-38'-04" E. 288.60'
200' 1063+00
S. 83°-22'-46" E. 100.50'
190' 1064+00
S. 0°-54'-36" W. 63.1'
126.9' 1064+00
123.1' 1070+48.28
134.5' 1048+27.9
LA R/W
N. 87°-56'-51" E.
S 88°-47'-45" E
740.5'
S. 89°-05'-24" E. 550'
S. 83°-11'-53" E. 651.72'
LA R/W
48.62'
N.E. COR. OF N.W.¼ LOT 16
STA. 1056+59.52, 130.93' LT.
(POINT OF DEED BEGINNING)
ORIGINAL L/A LINE PER MED-224-17.66
1044 1050 1055 1060 S. 89°-05'-24" E. 1065 ℄ SURVEY I.R. 76 1070 1074
LA R/W
100.85' 1055+67.65
S 82°-30'-48" E 40.32'
105.47' 1056+07.70
N 0°-14'-39" E 13.22'
S 0°-14'-39" W 18.30'
114.08' 1055+67.80
123.77' 1056+07.92
190.00' 1055+27.70
N 28°-45'-00" E 83.86'
74.90'
S 28°-45'-00" W
45.24'
190.00' 1055+72.94
N 89°-05'-24" W
70' 1052+80
70' 1053+00
20'
Channel Easement (see Detail)
364.74'
N. 82°-30'-48" W.
55.00'
111.77' 1056+62.34
242.72'
333.76'
156.13'
346.44'
S. 83°-26'-47" W.
ORIGINAL L/A LINE PER MED-224-17.66
S 89°-05'-24" E
LA R/W
008-013-00-027-01 714.20'
N. 89°-05'-24" W.
008-013-00-027-02
008-013-00-027-00
N. 89°-05'-24" W.
PARCEL 89WD, 1.33 AC. ACQUIRED UNDER MED-SUM-224-15.75/0.00 (Vol. 300, Pg. 500)
PARCEL 91WD, 3.16 AC. ACQUIRED UNDER MED-224-17.66 TAX ID 008-013-00-028-00 (Vol. 245, Pg. 356)
3.7455 ACRES EXCESS LANDS
500'
N. 89°-05'-24" W.
I.P. (FOUND) 1064+18.96, 345.52' RT.
I.P.(FOUND) 0.37' S. & 0.15' W. OF CORNER
240.01'
S. 0°-25'-57" W.
105' 1064+93.50
345' 1064+95.50
150' 1059+93.90
190' 1059+94.20
N. 0°-25'-57" E 155.01'
345' 1059+35.50
N. 0°-54'-36" E. 120'
190' 1052+80
S 28°-45'-00" W 40' Channel Easement Acquired Under Med-76-4.71
EAST LINE OF N.W.¼ LOT 16
WEST LINE OF N.E.¼ LOT 16
S 0°-14'-39" W

CHANNEL EASEMENT RESERVED ON PARCEL 89WD
0.088 Acres

Ⓔ
RUTH E. MIKSCH
66.95 AC.
TAX ID NO.008-013-00-024-01

Ⓓ
ROGER A. &
JOYCE A. CRISLIP
21.959 AC.
TAX ID NO.008-013-00-030-00

Ⓒ
CHARLES &
MARILYN Y. BOEDICKER
45.4057 AC.
TAX ID NO.008-013-00-031-08

800 0 800 1600
SCALE IN FEET
Excess Parcels

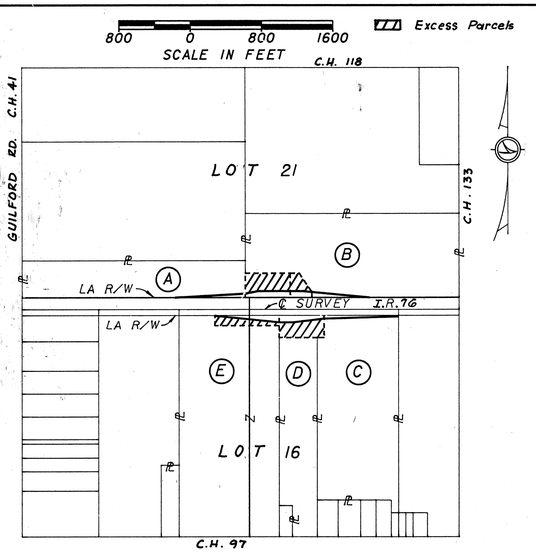

SCHEMATIC MAP

LEGEND

O - 5/8" DIA. BAR WITH YELLOW CAP MARKED OHIO DEPT. OF HIGHWAYS

NOTE:
District Request To Dispose Was Denied 6-23-89 By Central Office Based On Possible Future Need.

THIS PLAN PREPARED BY O.D.O.T. DISTRICT 3 ASHLAND, OHIO NOVEMBER, 1988

MEDINA COUNTY, OHIO, GUILFORD TOWNSHIP, TWP-1-N, R-14-W, LOTS 16 & 21

MED 76/24 8

MED-76-4.76 coincides with MED-76-4.71