SP 4/82

PAGE 12
BOOK 8

INDEX NO.	NAME		TRANSFERRED TO			
	GERMAN TOWNSHIP					
1	BOOK 8 PAGE 3 INDEX 15					
2	FRANK & CARL KUHNLE	2-21-51	BAYLOR A. & MARY E. HALL	8-24-65	2269-676	MARY E. HALL 5-23-90-274E03 AGGCO LLC 5-29-97-360D04
3	GRACE BAKER	5-25-66	DO	5-19-71	71-213D01	DO DO
4	JAMES E. WEBER	4-24-68	RONAL L. & NANCY J. WEIDLE	11-7-73	73-581B06	; 91-431A08 Ronal L. Weidle 11-9-93-719A01 Line 70
5	DO	DO	DO	DO	DO	DO Do Do DO Line 71
6	THE C. J. & M. RAILROAD COMPANY	5-20-1887	CONSOLIDATED RAIL CORPORATION	9-8-78	78-502A01	The Germantown Rail Siding Co. 7/24/82-291C06 THE DOPPS COMPANY 11/26/91-651A09 *
7	MONROE SWARTZ	4-11-44	JAMES B. ABNER	7-9-80	80-280D04	BEVERLY E. ABNER 7-5-89-356E05 BEVERLY E. & MARY T. ABNER 7-5-89-356E07
8	ETHEL ABNER	2-25-30	DO, ET AL	3-16-39	864-46	
9						
10						
11						
12						
13						
14	SALLIE ROBERTS	2-26-69	CHESTER E. & MARTHA ROBERTS	4-27-77	77-192C04	
15						
16	THE C. J. & M. RAILROAD COMAPNY	5-20-1887	CONSOLIDATED RAIL CORPORATION	9-8-78	78-502A01	The Germantown Rail Siding Co. 7/24/82-291C06 THE DOPPS COMPANY 11/26/91-651A09 *
17	SALLIE ROBERTS	2-26-69	CHESTER E. & MARTHA ROBERTS	4-2-69	2457-545	
18	JAMES E. WEBER	7-7-72	RONAL L. & NANCY J. WEIDLE	11-7-73	73-581B06	; 91-431A08 Ronal L. Weidle 11-9-93-719A01 Line 72
19	WILLIAM COX, ET AL	2-6-46	RICHARD R. & CARRIE E. GEHRON	1-14-59	1916-38	Carrie E. Gehron, et al. (11) 1/25/84-036B08 Ray Gehron et al 4/28/88-225D10 (LINE 94)
20						
21	THE C. J. & M. RAILROAD COMPANY	5-20-1887	CONSOLIDATED RAIL CORPORATION	9-8-78	78-502A01	THE GERMANTOWN RAIL SIDING CO. 7/24/82-291C06 THE DOPPS COMPANY 11/26/91-651A09 *
22	RICHARD R. GEHRON, ET AL	2-11-36	CARRIE E. GEHRON, et al. (11)	9-22-54	1655-511	84-036B08 Ray Gehron et al 4/28/88-225D10 (LINE 95)
23	JERRY W. & LILLIAN L. ORNDUFF	4-6-69	MAIMI CONSERVANCY DISTRICT	6-22-76	76-304B05	
24	LUTHER & RUTH WELLS	12-10-47	IRA & NINA F. SHERRILL	5-28-59	1935-372	; Robert M. Reese & Diane E. Shoemaker 8/8/83-386B09 Line 90
25	MARGARETTA SNYDER	8-24-53	MARGARETTA SNYDER	9-29-67	2380-131	FREDERICK GLANDER ET AL (4) 2-10-88-68E06, 93-778A01
26	ALFRED C. & DONALD L. ECKHARDT	1-16-74	FREDERICK & PHYLLIS GLANDER	4-17-74	74-165D11	
27	MARY JACKSON	11-14-77	RICHARD & CARRIE GEHRON	12-22-77	77-736D04	Carrie E. Gehron, et al. (11) 1/25/84-36C03 Ethel Askins et al (10) 4/28/88-226A05 (LINE 99)
28						
29	WILLIAM COX, ET LA	4-7-43	RICHARD R. & CARRIE E. GEHRON	1-14-59	1916-38	Carrie E. Gehron, et al. (11) 1/25/84-36C03 Ethel Askins et al (10) 4/28/88-225D06 (LINE 92)
30	RAYMOND & DOLORES GINTER	8-5-46	DO	8-13-69	2477-272	DO. DO. DO. Evelyn Smith et al 4/28/88-226A02 (LINE 93)
31	WILLIAM COX, ET AL	4-7-43	DO	1-14-59	1916-38	DO. DO. DO Ethel Askins et al (10) 4/28/88-225D06
32	GRACE BAKER	5-25-66	BAYLOR A. & MARY E. HALL	5-19-71	71-213D01	MARY E. HALL 5-23-90-274E03
33	BOOK 2 PAGE 3					
34	DO					
35	DO					
36	DO					
37	DO					
38	DO					
39	DO					
40	DO					
41	LUTHER WELLS, ET AL	12-10-47	LAWRENCE E. & JANET M. WELLS	8-14-57	1849-517	WADE E. & ANGELA D. OWNN 10-21-92-613C05 *, 93512
42	CLEVE ROBERTS, ET AL	3-10-47	STATE OF OHIO	3-25-58	1876-562	
43	CARRIE E. GEHRON, ET AL	9-22-54	DO	DO	1876-580	
44	WILLIAM & GERTRUDE COX	2-6-46	DO	12-1-58	1910-177	
45	DO	DO	DO	DO	1910-178	
46	DO	DO	DO	DO	1910-179	
47	DO	DO(	DO	DO	1910-181	
48	ERMAN PEARSON	11-22-72	IRA & NINA F. SHERRILL	11-22-72	72-614B08	; Robert M. Reese & Diane E. Shoemaker 8/8/83-386B09 Line 91
49	ANNE WEAVER	8-1-69	RICHARD R. & CARRIE E. GEHRON	8-1-69	2475-369	, Carrie E. Gehron, et al. (11) 1/25/84-36C03 Evelyn Smith et al 4/28/88-226A03 (LINE 96)
50	DO	DO	DO	DO	DO	DO. DO. Do Do (LINE 87)
51	JAMES E. WEBER	7-7-72	RONAL L. & NANCY J. WEIDLE	11-7-73	73-581B06	; 91-431A08 Ronal L. Weidle 11-9-93-719A01 Line 73
52	SALLIE ROBERTS	2-26-69	CHESTER E. & MARTHA ROBERTS	4-27-77	77-192C04	
53	DO	DO	DO	DO	DO	
54	FRECERICK & PHYLLIS GLANDER	4-17-74	MIAMI CONSERVANCY DISTRICT	8-17-77	77-456D01	
55	RICHARD R. & CARRIE E. GEHRON	9-22-54	DO	8-25-78	78-468D12	
56	DO	DO	DO	DO	78-468B02	
57	Carrie E Gehron	1-25-84	Ethel Askins et al (11) 4/28/88-225D06			Ethel Askins 11-8-89-614A04 John L. & Kristen J. Izor 1-31-90-57E01 Line 97
58	DO	9-22-54	Ray Gehron et al (11) 4/28/88-225D10			Weidle Sand & Gravel Inc. 9-28-90-533C03 AGGCO LLC 1-28-97-62A07
59	Do	Do	Ray Gehron et al (5) 4/28/88-225D04; Ray Gehron et al (4) 9/23/88-568E05			Ray Gehron 11-14-89-623A03 Line 96
60	Ethel Askins 89-600A08 Anne E. Weaver 1-3-90-5A03					
61	Weidle Sand & Gravel, Inc.	9-28-90	Norman R. & Katherine L. Gehron "Tr."			5/8/91-238C12 Katherine L. Gehron 3-2-95-109D09
62	Nancy J. & Ronal L. Weidle	11-7-73	Ronal L. Weidle			11-9-93-719A01 Line 74
63						
64						
65						
66						
67						
68						
69						
4	~~70~~ AGGCO LLC 1-28-97-62B03					
5	~~71~~					
18	~~72~~					
51	~~73~~					
62	~~74~~ Do		Do			
75						
76						
77						
78						
79						
80						
81						
82						
83						
84						
85						
49	~~86~~ Walter G + Cheryl I Trent 1-12-90-23D12, 90-23D06, D08, E04 Evelyn Smith (Et al 10) 2-1-90-59A06, A09, A12, B06, B09, B12, B03, 90-80D03, 90-83A08, 90-133A01, A04, 90-132D10, E01, E04, E10, E07, 90-178B09					
50	~~87~~ Do Do Do

SP 4/82

PAGE 12
BOOK 8

INDEX NO.	NAME		TRANSFERRED TO		
	GERMAN TOWNSHIP				
	Dayton Legal Blank Co.—F-3654				
1	BOOK 8 PAGE 3 INDEX 15				
2	FRANK & CARL KUHNLE	2-21-51	BAYLOR A. & MARY E. HALL	8-24-65	2269-676 MARY E. HALL 5-23-90-274E03 AGGCO LLC 5-29-97-360D04
3	GRACE BAKER	5-25-66	DO	5-19-71	71-213D01
4	JAMES E. WEBER	4-24-68	RONAL L. & NANCY J. WEIDLE	11-7-73	73-581B06 ; 91-431A08 Ronal L. Weidle 11-9-93-719A01 Line 70
5	DO	DO	DO	DO	DO
6	THE C. J. & M. RAILROAD COMPANY	5-20-1887	CONSOLIDATED RAIL CORPORATION	9-8-78	78-502A01 The Germantown Rail Siding Co. 7/26/82-291C06 THE DOPPS COMPANY 11/26/91-651A09 *
7	MONROE SWARTZ	4-11-44	JAMES B. ABNER	7-9-80	80-280D04 BEVERLY E. ABNER 7-5-89-356E05 BEVERLY E. & MARY T. ABNER 7-5-89-356E07
8	ETHEL ABNER	2-25-30	DO, ET AL	3-16-39	864-46
9					
10					
11					
12					
13					
14	SALLIE ROBERTS	2-26-69	CHESTER E. & MARTHA ROBERTS	4-27-77	77-192C04
15					
16	THE C. J. & M. RAILROAD COMAPNY	5-20-1887	CONSOLIDATED RAIL CORPORATION	9-8-78	78-502A01 The Germantown Rail Siding Co. 7/26/82-291C06 THE DOPPS COMPANY 11/26/91-651A09 *
17	SALLIE ROBERTS	2-26-69	CHESTER E. & MARTHA ROBERTS	4-2-69	2457-545
18	JAMES E. WEBER	7-7-72	RONAL L. & NANCY J. WEIDLE	11-7-73	73-581B06 ; 91-431A08 Ronal L. Weidle 11-9-93-719A01 Line 72
19	WILLIAM COX, ET AL	2-6-46	RICHARD R. & CARRIE E. GEHRON	1-14-59	1916-38 Carrie E. Gehron, et al. (11) 1/25/84-036B08 Ray Gehron et al 4/28/88-225D10 (LINE 94)
20					
21	THE C. J. & M. RAILROAD COMPANY	5-20-1887	CONSOLIDATED RAIL CORPORATION	9-8-78	78-502A01 THE GERMANTOWN RAIL SIDING CO. 7/26/82-291C06 THE DOPPS COMPANY 11/26/91-651A09 *
22	RICHARD R. GEHRON, ET AL	2-11-36	CARRIE E. GEHRON, et al. (11)	9-22-54	1655-511 84-036B08 Ray Gehron et al 4/28/88-225D10 (LINE 95)
23	JERRY W. & LILLIAN L. ORNDUFF	1-6-69	MAIMI CONSERVANCY DISTRICT	6-22-76	76-304E05
24	LUTHER & RUTH WELLS	12-10-47	IRA & NINA F. SHERRILL	5-28-59	1935-372 ; Robert M. Reese & Diane E. Shoemaker 8/18/83-386B09 Line 90
25	MARGARETTA SNYDER	8-24-53	MARGARETTA SNYDER	9-29-67	2380-131 FREDERICK GLANDER ET AL (4) 2-10-88-68E06, 93-778A01
26	ALFRED C. & DONALD L. ECKHARDT	1-16-74	FREDERICK & PHYLLIS GLANDER	4-17-74	74-165D11
27	MARY JACKSON	11-14-77	RICHARD & CARRIE GEHRON	12-22-77	77-736D04 Carrie E. Gehron, et al. (11) 1/25/84-36C03 Ethel Askins et al (10) 4/28/88-226A05 (LINE 99)
28					
29	WILLIAM COX, ET LA	4-7-43	RICHARD R. & CARRIE E. GEHRON	1-14-59	1916-38 Carrie E. Gehron, et al. (11) 1/25/84-36C03 Ethel Askins et al (10) 4/28/88-225D06 (LINE 92)
30	RAYMOND & DOLORES GINTER	8-5-46	DO	8-13-69	2477-272 DO. DO. DO Evelyn Smith et al 4/28/88-226A05 (LINE 98)
31	WILLIAM COX, ET AL	4-7-43	DO	1-14-59	1916-38 DO. DO. DO Ethel Askins et al (10) 4/28/88-225D06 (LINE 93)
32	GRACE BAKER	5-25-66	BAYLOR A. & MARY E. HALL	5-19-71	71-213D01 MARY E. HALL 5-23-90-274E03
33	BOOK 2 PAGE 5				
34	DO				
35	DO				
36	DO				
37	DO				
38	DO				
39	DO				
40	DO				
41	LUTHER WELLS, ET AL	12-10-47	LAWRENCE E. & JANET M. WELLS	8-14-57	1849-517 WADE E. & ANJELA D. DUNN 10-21-92-613C05 *, 93512
42	CLEVE ROBERTS, ET AL	3-10-47	STATE OF OHIO	3-25-58	1876-562
43	CARRIE E. GEHRON, ET AL	9-22-54	DO	DO	1876-580
44	WILLIAM & GERTRUDE COX	2-6-46	DO	12-1-58	1910-177
45	DO	DO	DO	DO	1910-178
46	DO	DO	DO	DO	1910-179
47	DO	DO	DO	DO	1910-181
48	ERMAN PEARSON	11-22-72	IRA & NINA F. SHERRILL	11-22-72	72-614B08 ; Robert M. Reese & Diane E. Shoemaker 8/18/83-386B09 Line 91
49	ANNE WEAVER	8-1-69	RICHARD R. & CARRIE E. GEHRON	8-1-69	2475-369 , Carrie E. Gehron, et al. (11) 1/25/84-36C03 Evelyn Smith et al 4/28/88-226A03 Line 86
50	DO	DO	DO	DO	DO DO. DO. Do Do Line 87
51	JAMES E. WEBER	7-7-72	RONAL L. & NANCY J. WEIDLE	11-7-73	73-581B06 ; 91-431A08 Ronal L. Weidle 11-9-93-719A01 Line 73
52	SALLIE ROBERTS	2-26-69	CHESTER E. & MARTHA ROBERTS	4-27-77	77-192C04
53	DO	DO	DO	DO	DO
54	FRECERICK & PHYLLIS GLANDER	4-17-74	MIAMI CONSERVANCY DISTRICT	8-17-77	77-456D01
55	RICHARD R. & CARRIE E. GEHRON	9-22-54	DO	8-25-78	78-468D12
56	DO	DO	DO	DO	78-468B02
57	Carrie E Gehron	1-25-84	ETHEL ASKINS et al (11) 4/28/88-225D06		ETHEL ASKINS 11-8-89-614A04 JOHN L. & KRISTEN J. 120R 1-31-90-57E01 Line 97
58	DO	9-22-54	Ray Gehron et al (11) 4/28/88-225D10		WEIDLE SAND & GRAVEL INC. 9-28-90-533C03 AGGCO LLC 1-28-97-62A07
59	DO	DO	Ray Gehron et al (5) 4/28/88-225D04 ;		RAY GEHRON ET AL (4) 9/23/88-568E05 RAY GEHRON 11-14-89-623A03 Line 96
60	Ethel Askins 89-600A08 Anne E. Weaver 1-3-90-5A03				
61	Weidle Sand & Gravel, Inc.	9-28-90	Norman R. & Katherine L. Gehron "Tr."		5/8/91-238C12 Katherine L. Gehron 3-2-95-109D09
62	Nancy J. & RONOL L. WEIDLE	11-7-73	RONAL L. WEIDLE		11-9-93-719A01 Line 74
63					
64					
65					
66					
67					
68					
69					
4 / 70	AGGCO LLC 1-28-97-62B03				
5 / 71					
18 / 72					
51 / 73					
62 / 74	DO		DO		
75					
76					
77					
78					
79					
80					
81					
82					
83					
84					
85					
49 / 86	Walter G + Cheryl I Trent 1-12-90-23D12, 90-23D06, D08, E04 EVELYN SMITH (ET AL 10) 2-1-90-59A06, A09, A12, B06, B09, B12, B03, 90-80D03, 90-83A08, 90-133A01, A04, 90-132D10, E01, E04, E10, E07, 90-178B09				
50 / 87	DO	DO	DO	DO	DO DO DO

SEC. 18, T.2, R.5E. GERMAN TWP.

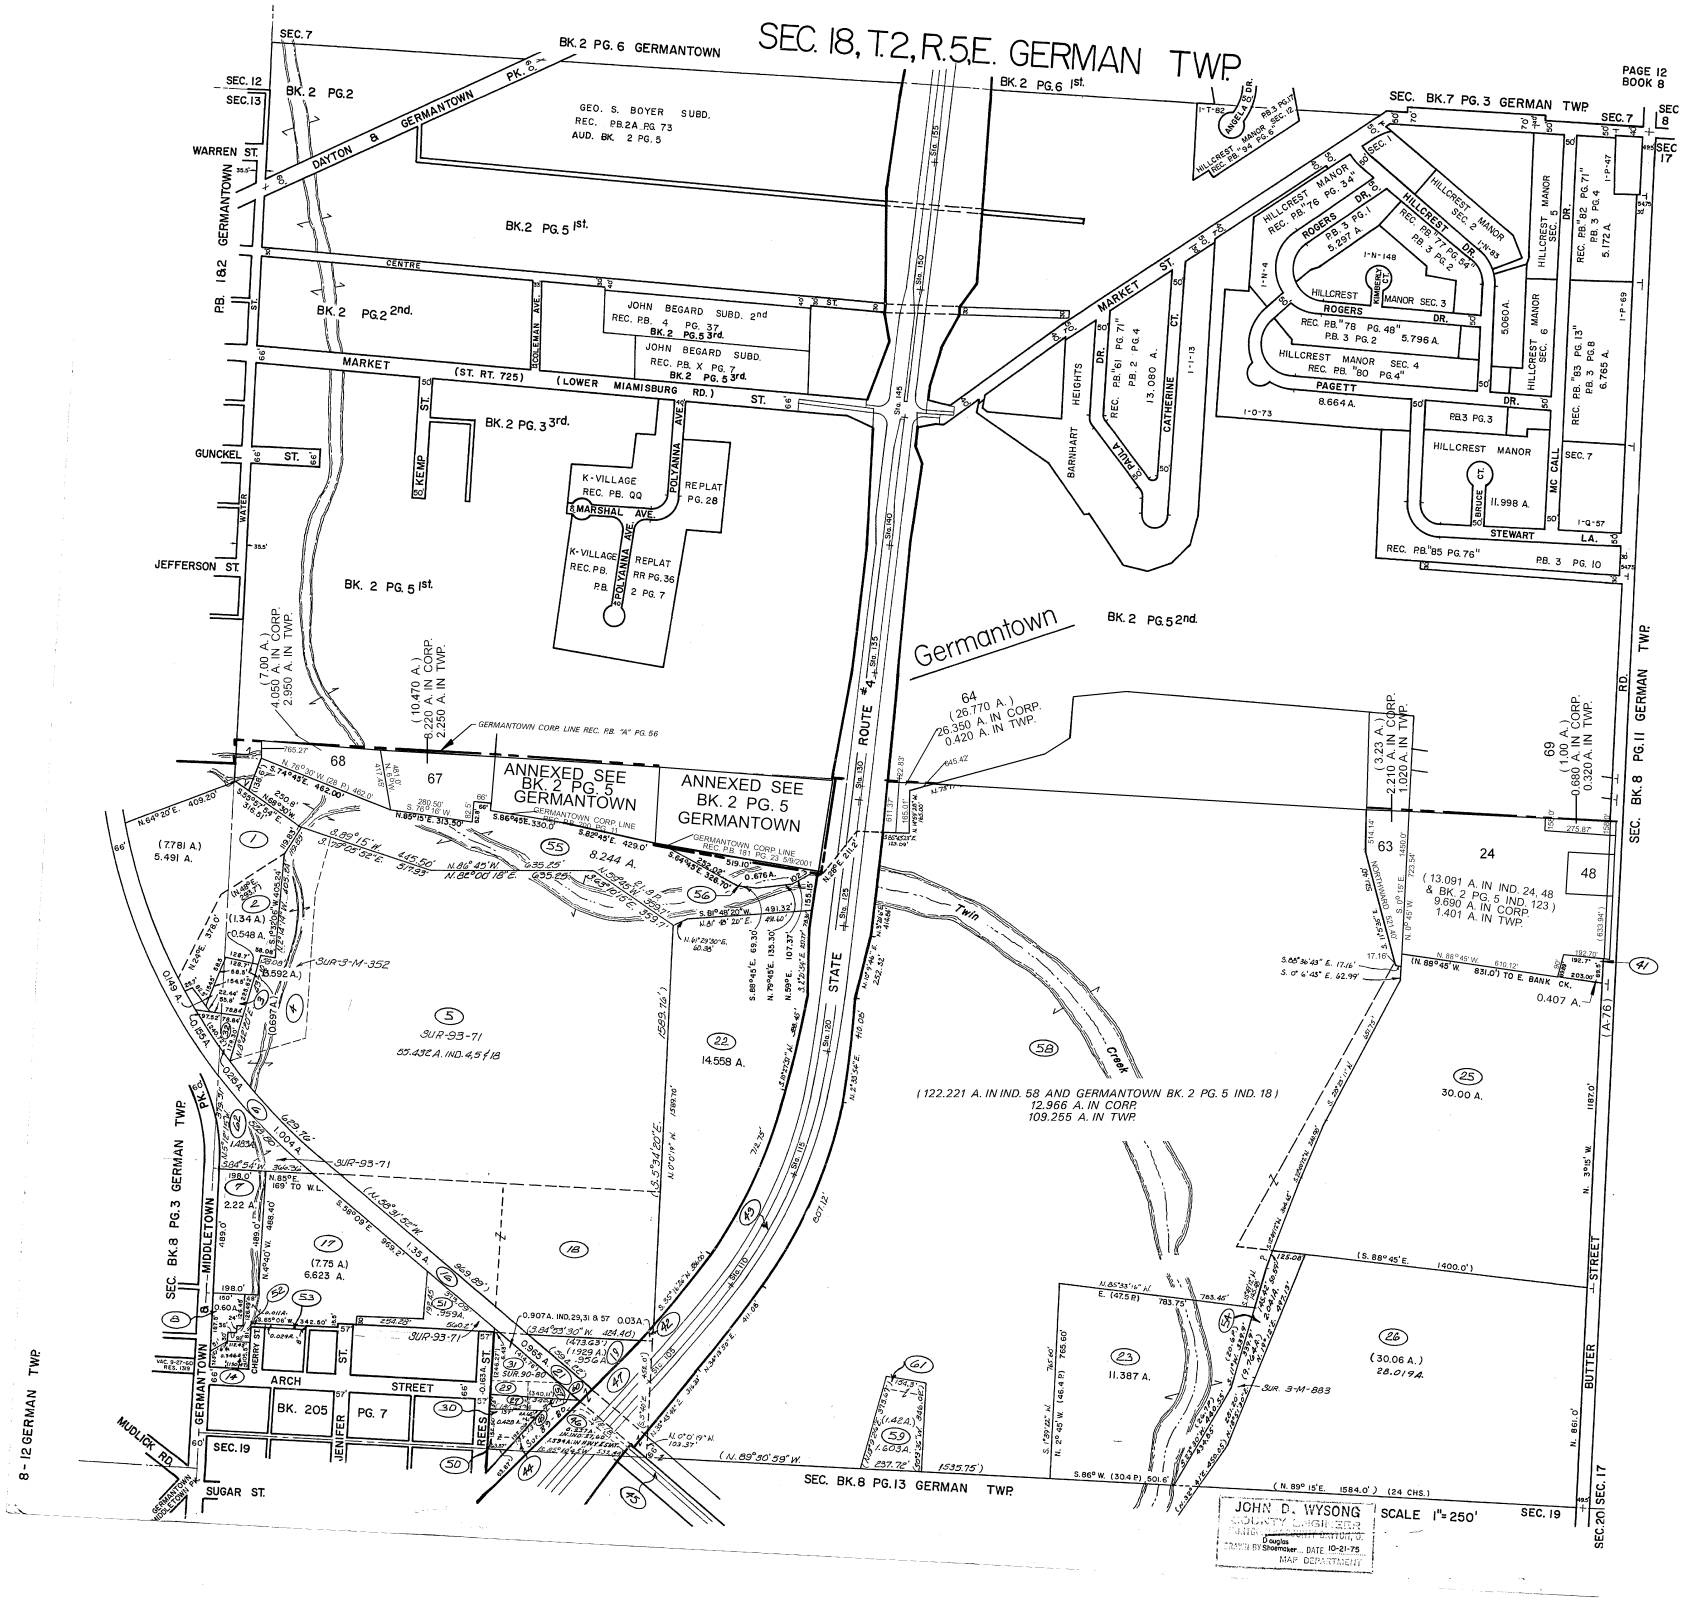

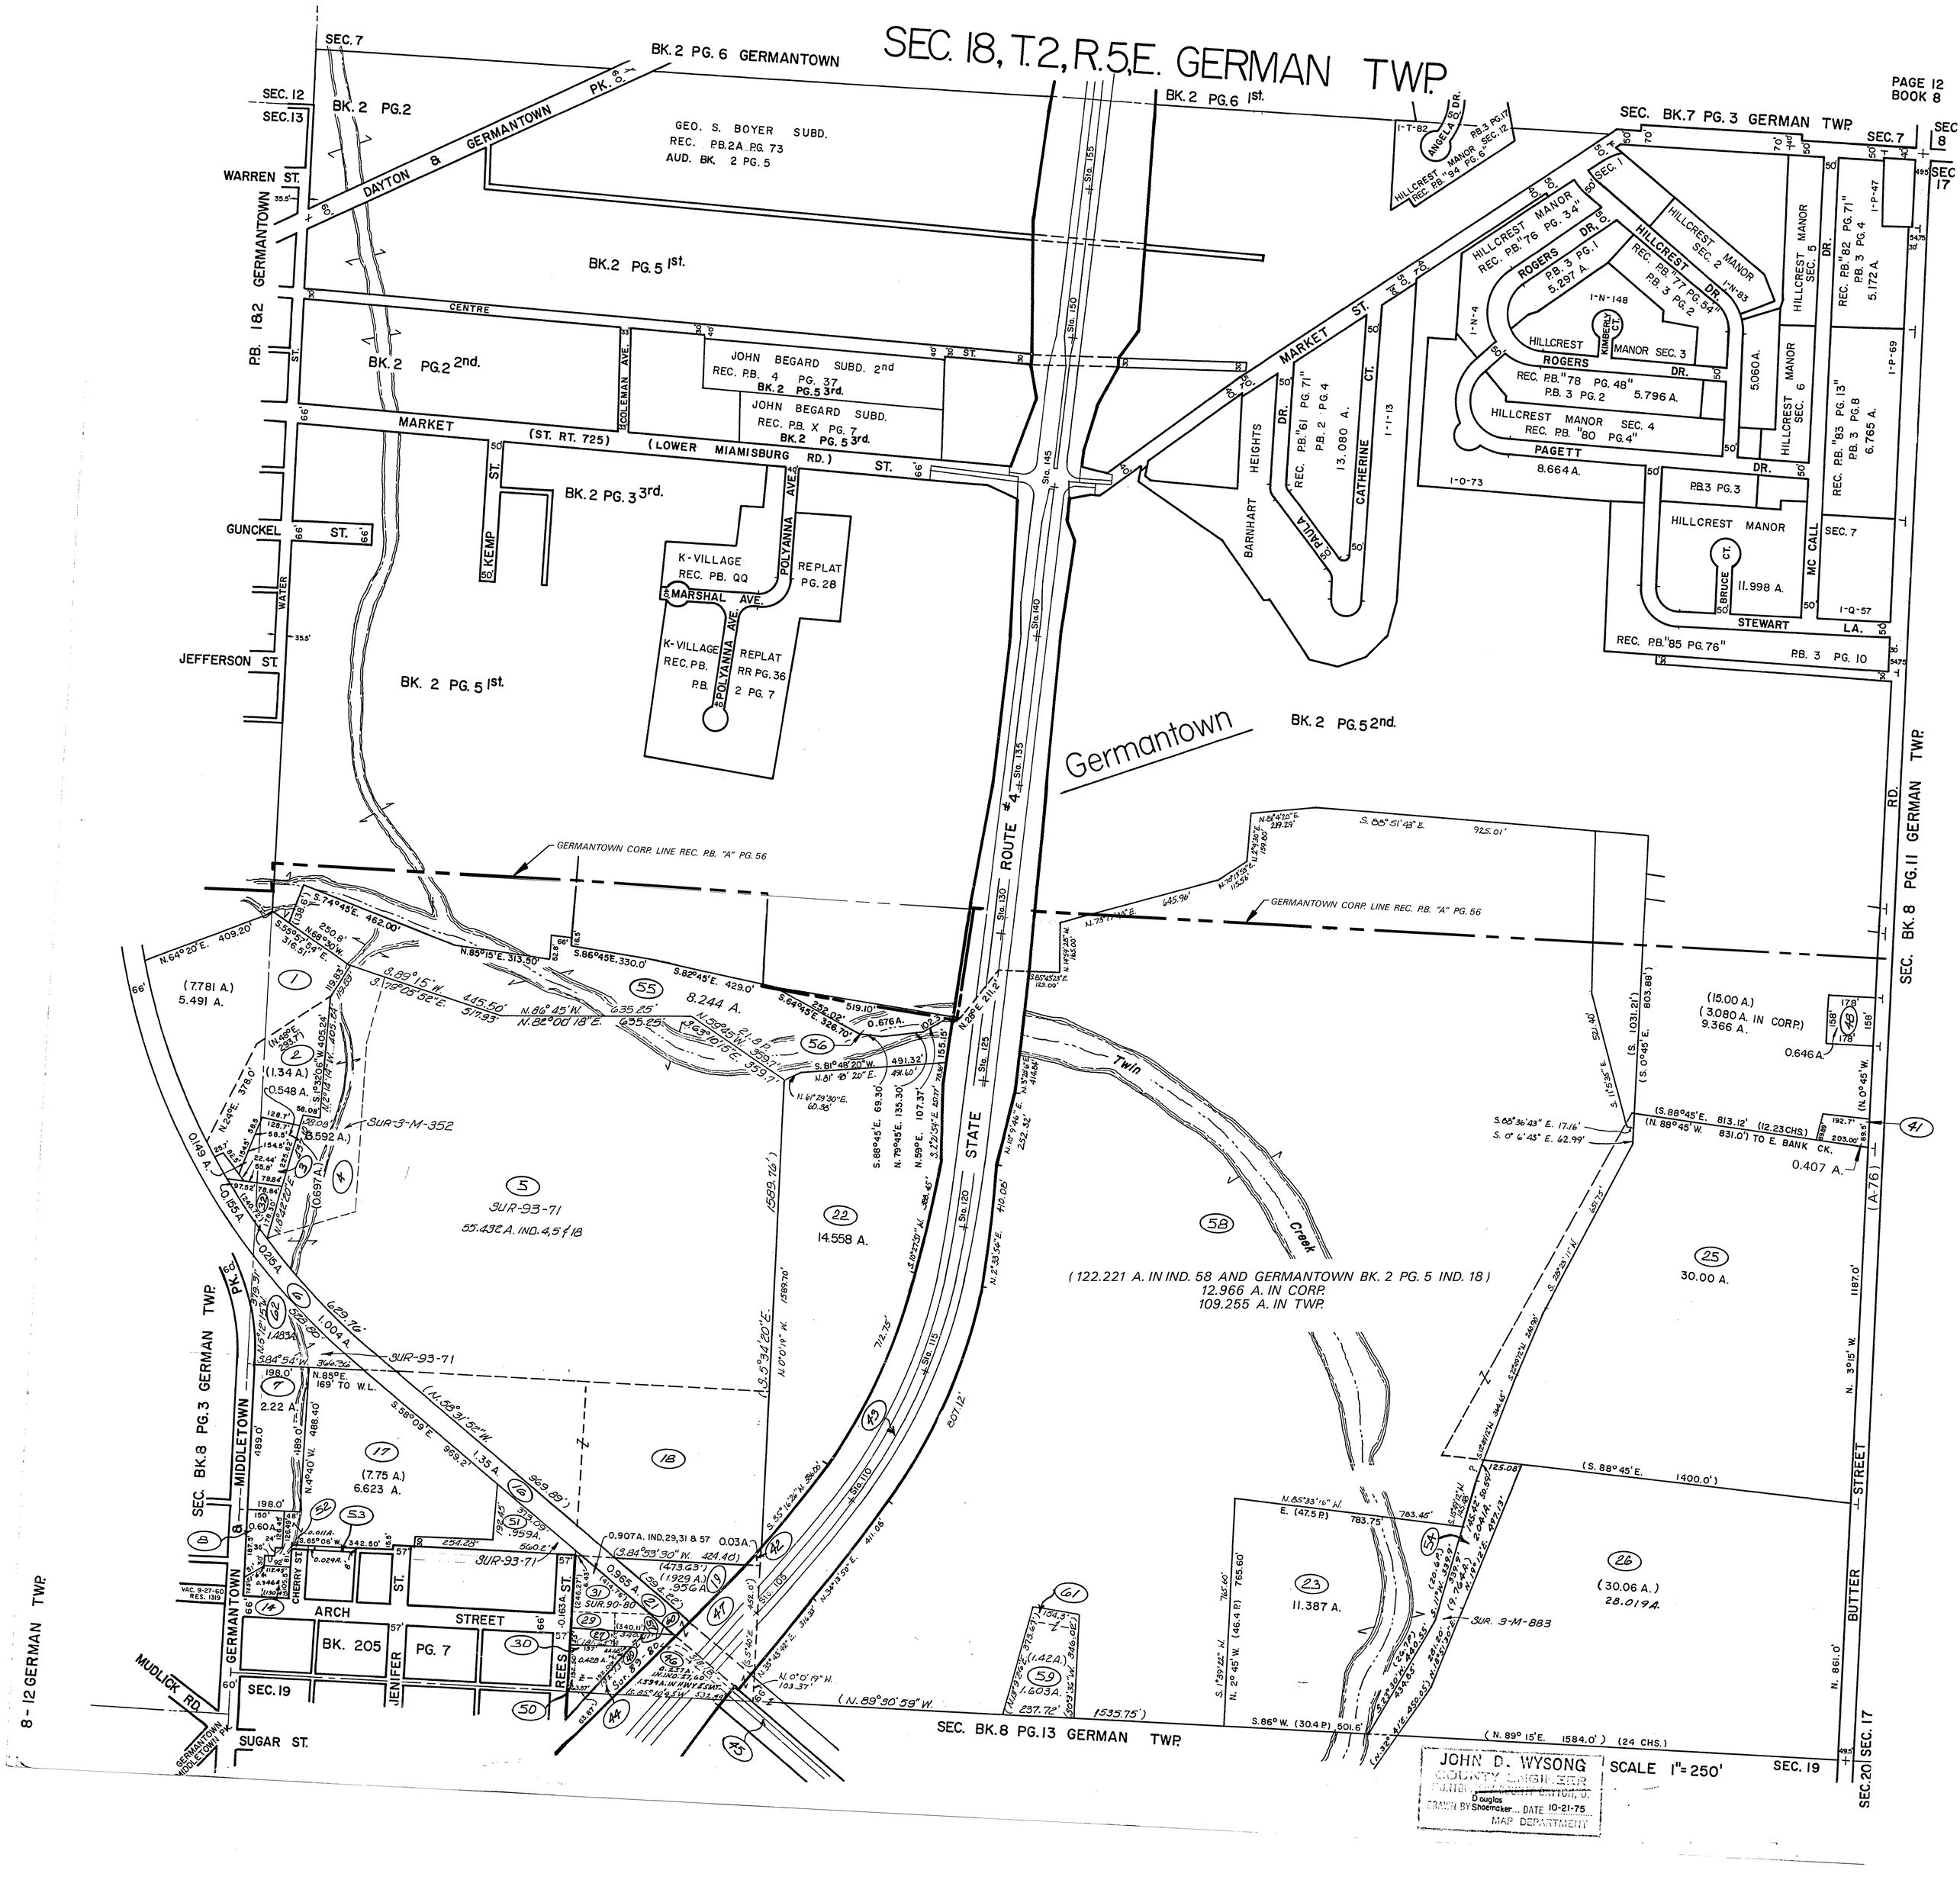
SEC. 18, T.2, R.5, E. GERMAN TWP.
PAGE 12
BOOK 8
SEC. 7
SEC. 12
SEC. 13
BK. 2 PG. 6 GERMANTOWN
BK. 2 PG. 6 1st.
SEC. BK. 7 PG. 3 GERMAN TWP.
SEC. 7
SEC. 8
SEC. 17
WARREN ST.
DAYTON & GERMANTOWN PK.
BK. 2 PG. 2
GEO. S. BOYER SUBD.
REC. P.B. 2A PG. 73
AUD. BK. 2 PG. 5
BK. 2 PG. 5 1st.
GERMANTOWN
P.B. 18, 2
CENTRE ST.
BK. 2 PG. 2 2nd.
JOHN BEGARD SUBD. 2nd
REC. P.B. 4 PG. 37
BK. 2 PG. 5 3rd.
JOHN BEGARD SUBD.
REC. P.B. X PG. 7
BK. 2 PG. 5 3rd.
COLEMAN AVE.
MARKET ST.
(ST. RT. 725)
(LOWER MIAMISBURG RD.)
BK. 2 PG. 3 3rd.
KEMP ST.
GUNCKEL ST.
WATER
JEFFERSON ST.
K-VILLAGE
REC. PB. QQ
POLYANNA AVE.
REPLAT
PG. 28
MARSHAL AVE.
K-VILLAGE
REC. P.B.
P.B.
REPLAT
RR PG. 36
2 PG. 7
BK. 2 PG. 5 1st.
ROUTE #4
STATE
Sta. 155
Sta. 150
Sta. 145
Sta. 140
Sta. 135
Sta. 130
Sta. 125
Sta. 120
Sta. 115
Sta. 110
Sta. 105
Germantown
BK. 2 PG. 5 2nd.
MARKET ST.
BARNHART HEIGHTS
DR.
REC. P.B. "61 PG. 71"
P.B. 2 PG. 4
13.080 A.
ST. PAULA
CATHERINE CT.
I-I-13
I-O-73
HILLCREST MANOR
REC. P.B. "76 PG. 34"
ROGERS DR.
P.B. 3 PG. 1
5.297 A.
HILLCREST DR.
REC. P.B. "77 PG. 54"
P.B. 3 PG. 2
HILLCREST MANOR SEC. 2
I-N-83
I-N-148
KIMBERLY CT.
HILLCREST MANOR SEC. 3
ROGERS DR.
REC. P.B. "78 PG. 48"
P.B. 3 PG. 2
5.796 A.
HILLCREST MANOR SEC. 4
REC. P.B. "80 PG. 4"
PAGETT DR.
8.664 A.
5.060 A.
HILLCREST MANOR SEC. 5
HILLCREST MANOR SEC. 6
REC. P.B. "82 PG. 71"
P.B. 3 PG. 4
5.172 A.
REC. P.B. "83 PG. 13"
P.B. 3 PG. 8
6.765 A.
I-P-47
I-P-69
I-Q-57
P.B. 3 PG. 3
HILLCREST MANOR
BRUCE CT.
11.998 A.
STEWART LA.
REC. P.B. "85 PG. 76"
P.B. 3 PG. 10
MC CALL RD.
SEC. BK. 8 PG. 11 GERMAN TWP.
GERMANTOWN CORP. LINE REC. P.B. "A" PG. 56
(7.781 A.)
5.491 A.
(1.34 A.)
0.548 A.
3.592 A.
SUR-3-M-352
0.149 A.
0.155 A.
0.255 A.
8.244 A.
SUR-93-71
55.432 A. IND. 4, 5 & 18
14.558 A.
Twin Creek
(122.221 A. IN IND. 58 AND GERMANTOWN BK. 2 PG. 5 IND. 18)
12.966 A. IN CORP.
109.255 A. IN TWP.
(15.00 A.)
(3.080 A. IN CORP.)
9.366 A.
0.646 A.
0.407 A.
30.00 A.
(S. 88° 45' E. 813.12' (12.23 CHS.)
(N. 88° 45' W. 831.0') TO E. BANK CK.
2.22 A.
(7.75 A.)
6.623 A.
11.387 A.
(30.06 A.)
28.019 A.
SUR. 3-M-883
SEC. BK. 8 PG. 3 GERMAN TWP.
MIDDLETOWN
GERMANTOWN
CHERRY ST.
ARCH STREET
BK. 205
PG. 7
JENIFER ST.
REES ST.
BUTTER STREET
MUDLICK RD.
SEC. 19
SUGAR ST.
GERMANTOWN MIDDLETOWN PK.
8-12 GERMAN TWP.
SEC. BK. 8 PG. 13 GERMAN TWP.
SEC. 20
SEC. 17
SCALE 1" = 250'
JOHN D. WYSONG
COUNTY ENGINEER
MONTGOMERY COUNTY, O.
DRAWN BY Douglas Shoemaker... DATE 10-21-75
MAP DEPARTMENT

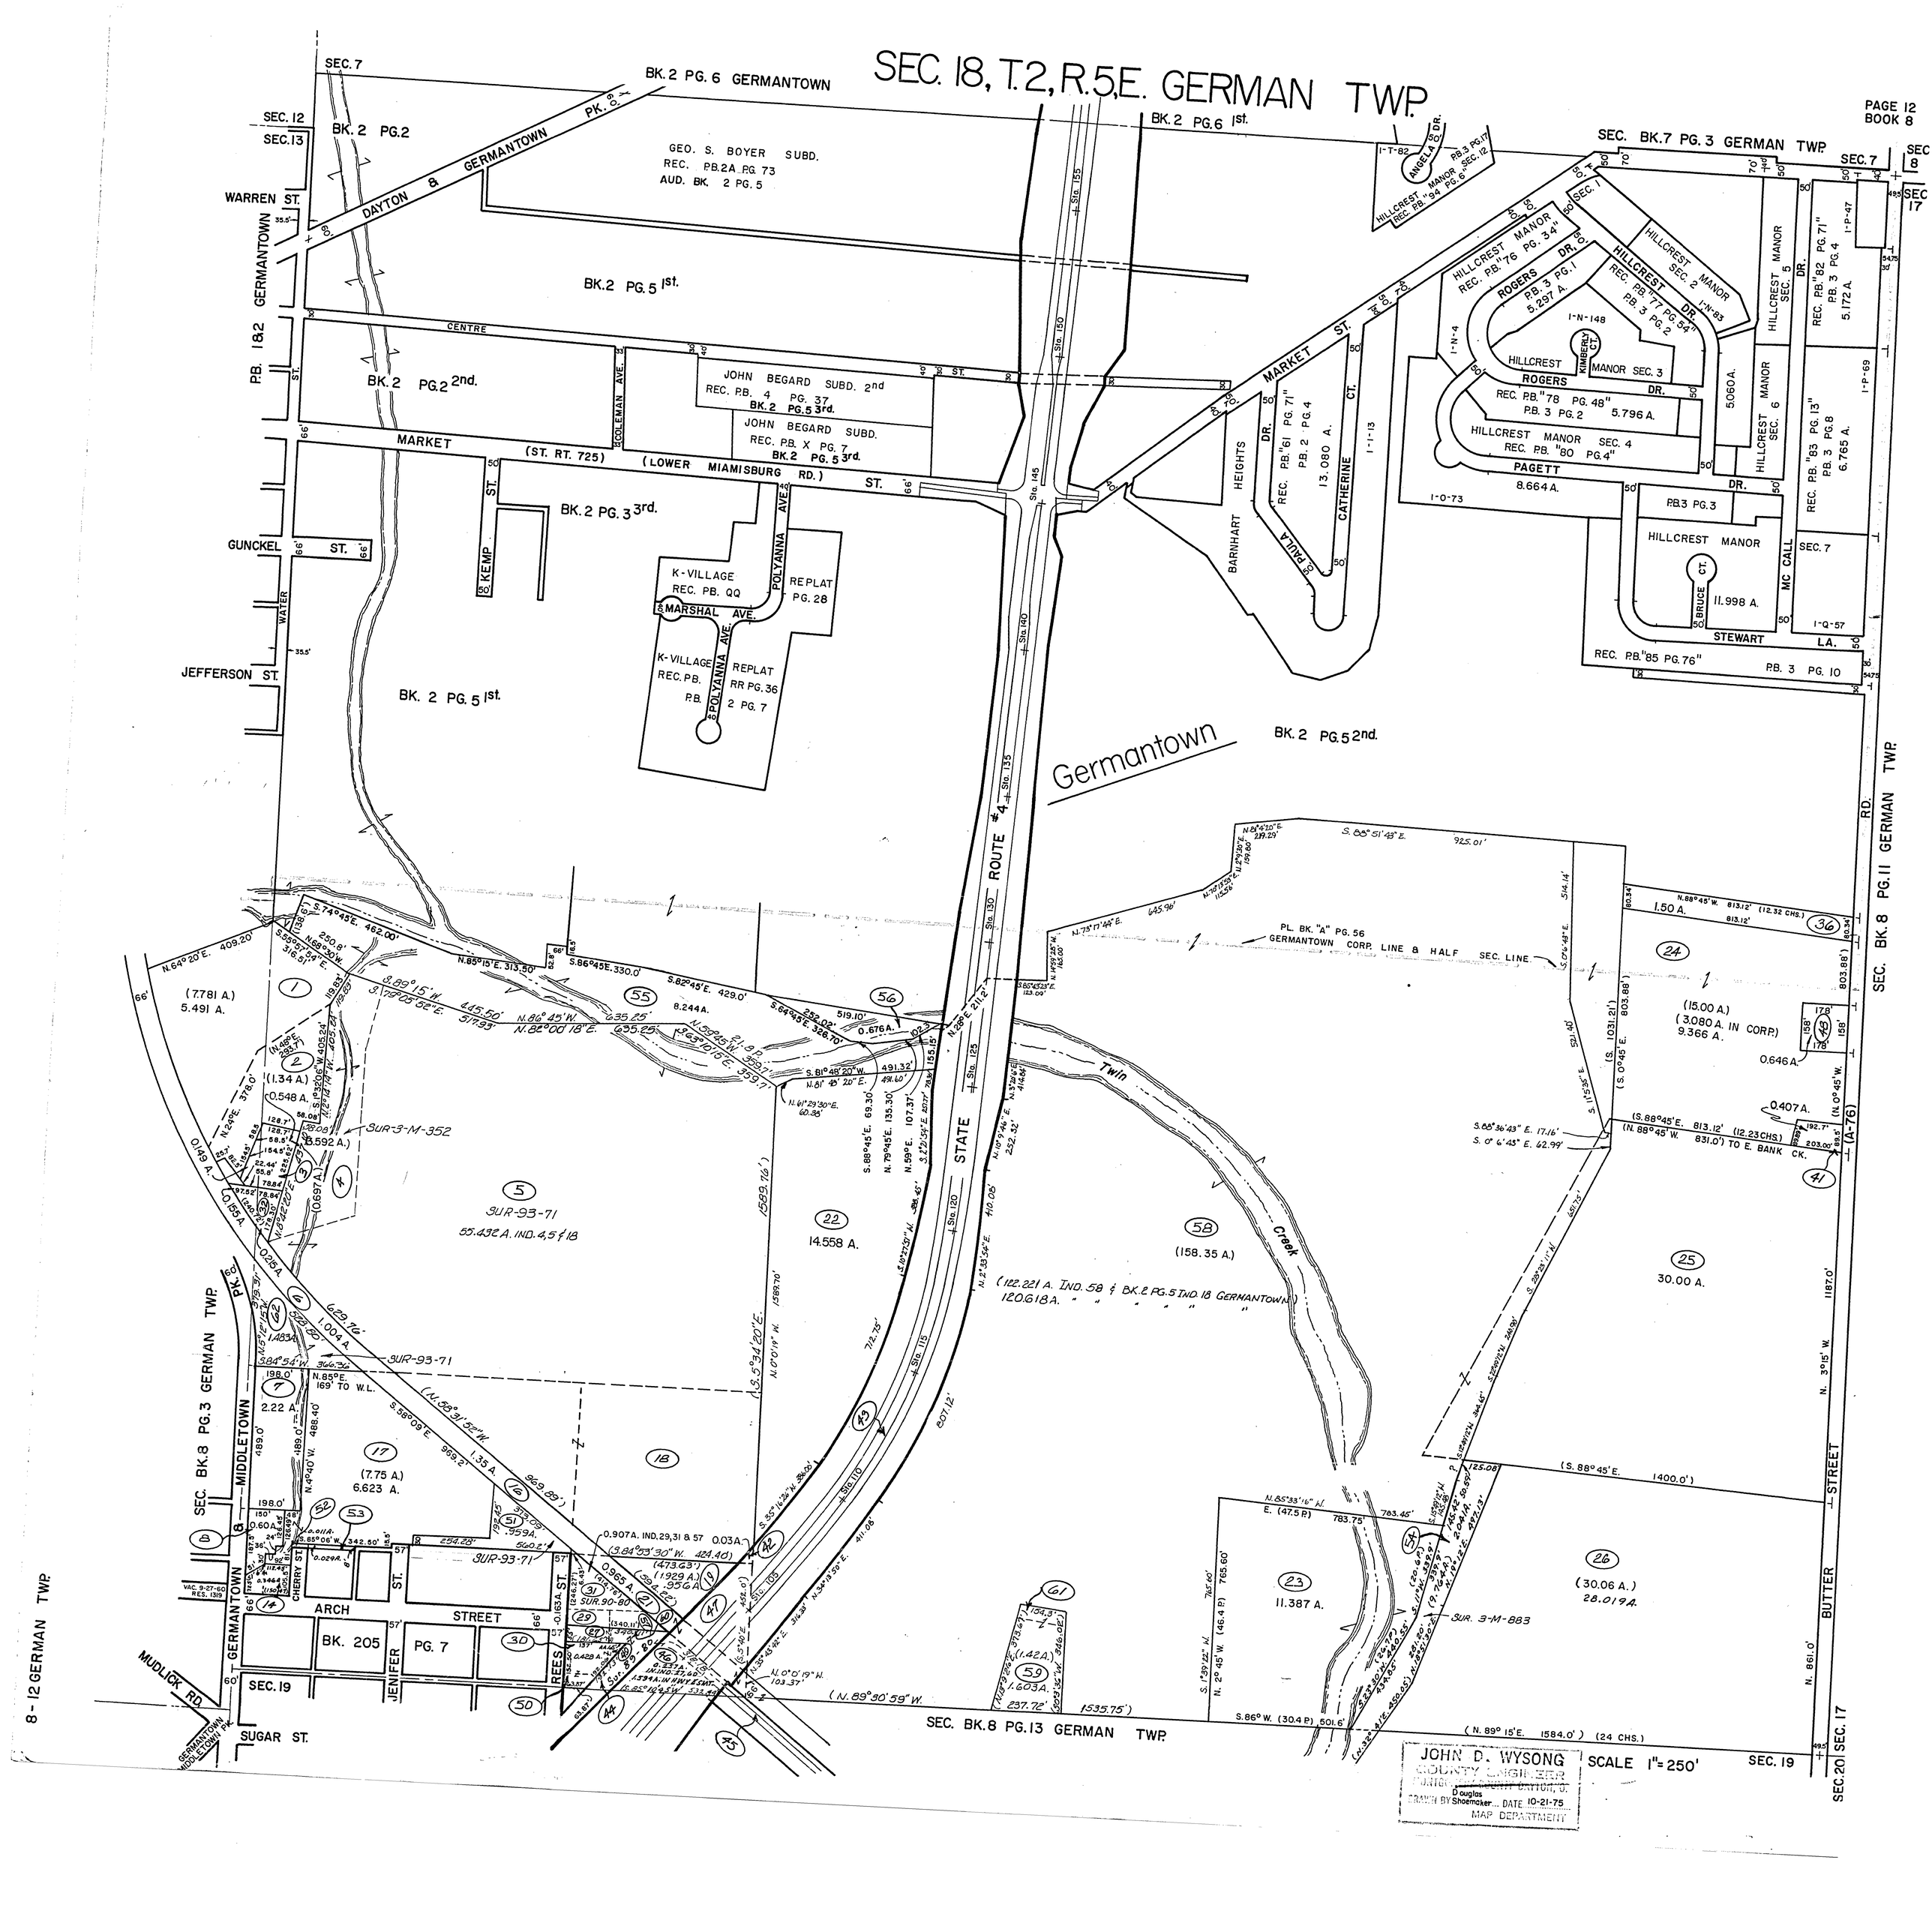
SEC. 18, T.2, R.5, E. GERMAN TWP.
PAGE 12
BOOK 8
SEC. 7
SEC. 12
SEC. 13
BK. 2 PG. 6 GERMANTOWN
BK. 2 PG. 6 1st.
SEC. BK. 7 PG. 3 GERMAN TWP.
SEC. 8
SEC. 17
WARREN ST.
DAYTON & GERMANTOWN PK.
GERMANTOWN
P.B. 18, 2
BK. 2 PG. 2
GEO. S. BOYER SUBD.
REC. P.B. 2A PG. 73
AUD. BK. 2 PG. 5
BK. 2 PG. 5 1st.
CENTRE ST.
BK. 2 PG. 2 2nd.
COLEMAN AVE.
JOHN BEGARD SUBD. 2nd
REC. P.B. 4 PG. 37
BK. 2 PG. 5 3rd.
JOHN BEGARD SUBD.
REC. P.B. X PG. 7
BK. 2 PG. 5 3rd.
MARKET ST. (ST. RT. 725) (LOWER MIAMISBURG RD.)
BK. 2 PG. 3 3rd.
KEMP ST.
GUNCKEL ST.
WATER ST.
JEFFERSON ST.
K-VILLAGE
REC. PB. QQ
POLYANNA AVE.
REPLAT PG. 28
MARSHAL AVE.
K-VILLAGE REC. P.B. P.B.
REPLAT RR PG. 36 2 PG. 7
BK. 2 PG. 5 1st.
ROUTE #4
STATE
Sta. 155
Sta. 150
Sta. 145
Sta. 140
Sta. 135
Sta. 130
Sta. 125
Sta. 120
Sta. 115
Sta. 110
Sta. 105
Germantown
BK. 2 PG. 5 2nd.
ANGELA DR.
HILLCREST MANOR REC. P.B. "94 PG. 6" SEC. 12
HILLCREST MANOR REC. P.B. "76 PG. 34"
ROGERS DR.
P.B. 3 PG. 1
5.297 A.
HILLCREST DR.
REC. P.B. "77 PG. 54"
P.B. 3 PG. 2
HILLCREST MANOR SEC. 2
HILLCREST MANOR SEC. 5
HILLCREST MANOR SEC. 6
REC. P.B. "82 PG. 71"
P.B. 3 PG. 4
5.172 A.
REC. P.B. "83 PG. 13"
P.B. 3 PG. 8
6.765 A.
KIMBERLY CT.
HILLCREST MANOR SEC. 3
REC. P.B. "78 PG. 48"
P.B. 3 PG. 2
5.796 A.
HILLCREST MANOR SEC. 4
REC. P.B. "80 PG. 4"
PAGETT DR.
8.664 A.
5.060 A.
BARNHART HEIGHTS
REC. P.B. "61 PG. 71"
P.B. 2 PG. 4
13.080 A.
ST. PAULA DR.
CATHERINE CT.
P.B. 3 PG. 3
HILLCREST MANOR
BRUCE CT.
11.998 A.
STEWART LA.
REC. P.B. "85 PG. 76"
P.B. 3 PG. 10
MC CALL RD.
SEC. 7
SEC. BK. 8 PG. 11 GERMAN TWP.
PL. BK. "A" PG. 56
GERMANTOWN CORP. LINE & HALF SEC. LINE
1.50 A.
(15.00 A.)
(3.080 A. IN CORP.)
9.366 A.
0.646 A.
0.407 A.
(S. 88° 45' E. 813.12' (12.23 CHS.)
(N. 88° 45' W. 831.0') TO E. BANK CK.
Twin Creek
(122.221 A. IND. 58 & BK. 2 PG. 5 IND. 18 GERMANTOWN)
120.618 A. " " " " "
(158.35 A.)
30.00 A.
(30.06 A.)
28.019 A.
SUR. 3-M-883
(7.781 A.)
5.491 A.
(1.34 A.)
0.548 A.
3.592 A.)
SUR-3-M-352
SUR-93-71
55.432 A. IND. 4, 5 & 18
14.558 A.
8.244 A.
0.676 A.
2.22 A.
(7.75 A.)
6.623 A.
1.004 A.
SUR-93-71
SUR-93-71
SUR. 90-80
11.387 A.
1.603 A.
(1.42 A.)
SEC. BK. 8 PG. 3 GERMAN TWP.
MIDDLETOWN PK.
GERMANTOWN
CHERRY ST.
ARCH STREET
BK. 205
PG. 7
JENIFER ST.
REES ST.
MUDLICK RD.
SEC. 19
SUGAR ST.
GERMANTOWN MIDDLETOWN PK.
8-12 GERMAN TWP.
SEC. BK. 8 PG. 13 GERMAN TWP.
BUTTER STREET
SEC. 20
SEC. 17
SEC. 19
SCALE 1" = 250'
JOHN D. WYSONG
COUNTY ENGINEER
MONTGOMERY COUNTY, O.
DRAWN BY Shoemaker DATE 10-21-75
MAP DEPARTMENT

SEC. 18 - T. 2 - R. 5 - E. GERMAN TWP.

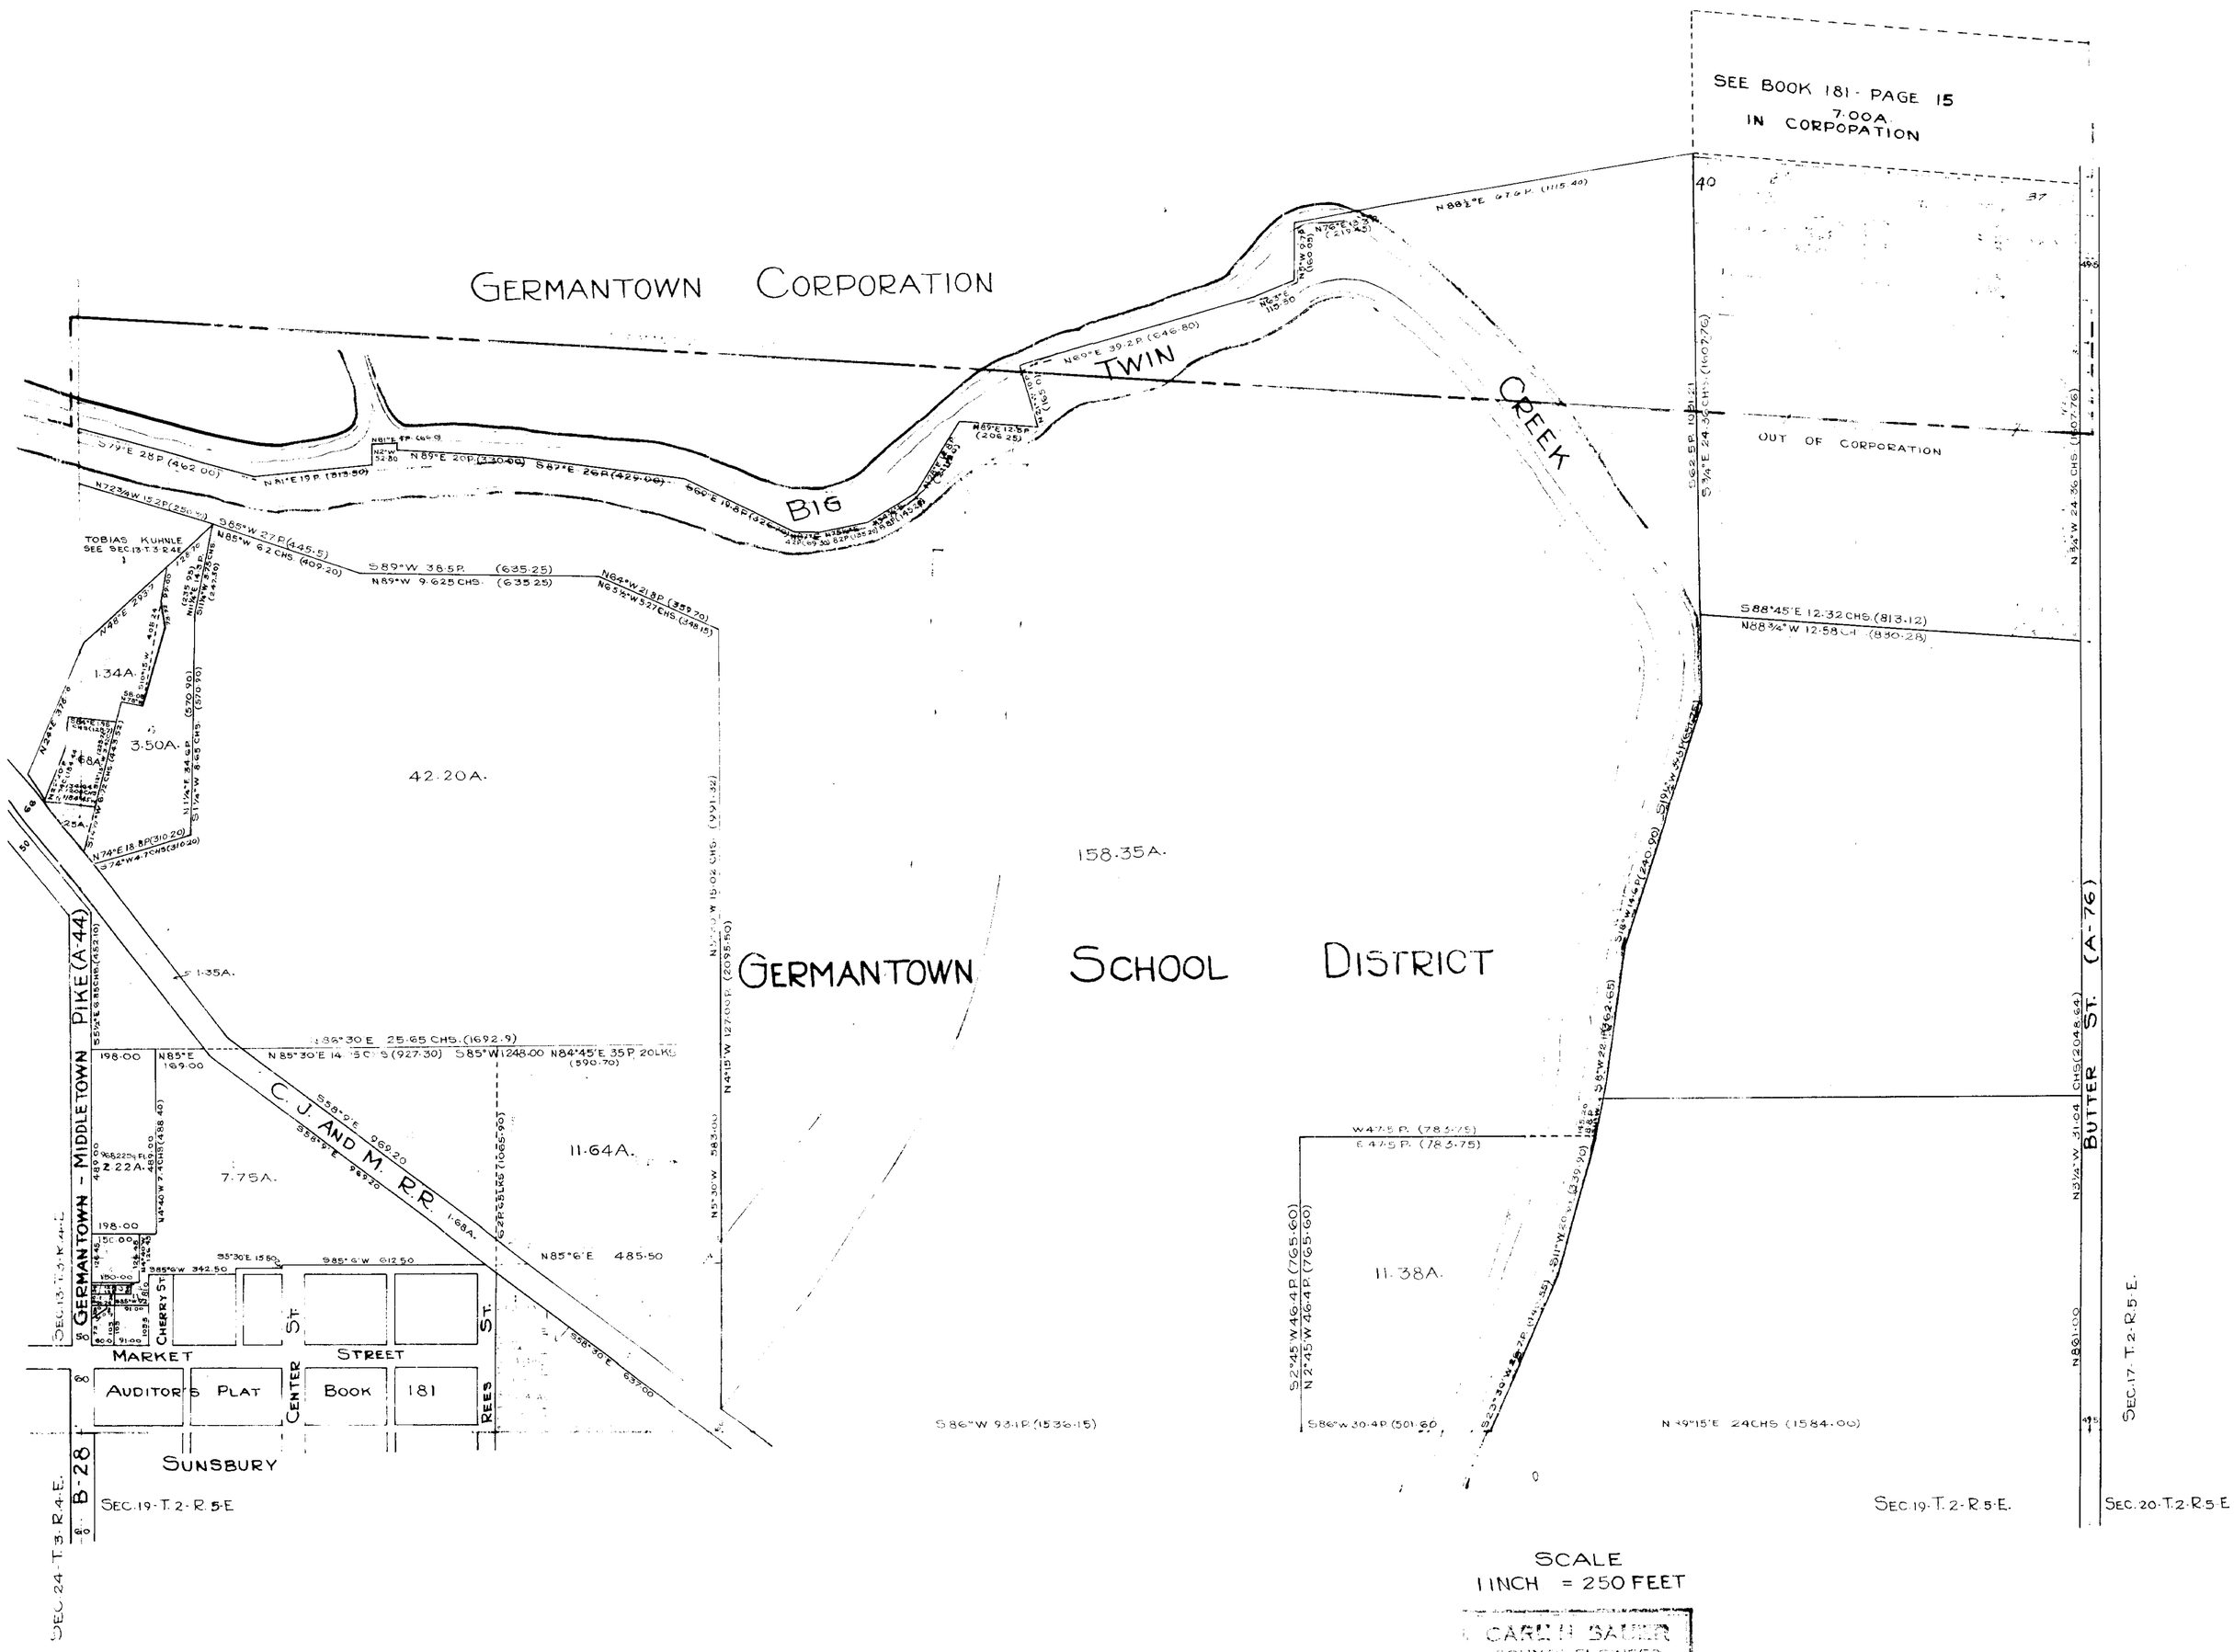

SEC. 18, T.2, R.5 E. GERMAN TWP.

SEC. 7
BK. 2 PG. 6 GERMANTOWN
BK. 2 PG. 6 1st.
SEC. BK. 7 PG. 3 GERMAN TWP.
SEC. 7
SEC. 8
SEC. 17
SEC. 12
SEC. 13
BK. 2 PG. 2
DAYTON & GERMANTOWN PK.
GEO. S. BOYER SUBD.
REC. P.B. 2 PG. 73
P.B. 2 PG. 5
WARREN ST.
P.B. 1 & 2 GERMANTOWN
BK. 2 PG. 5 1st.
CENTRE ST.
BK. 2 PG. 2 2nd.
COLEMAN AVE.
JOHN BEGARD SUBD. 2nd
REC. P.B. 4 PG. 37
BK. 2 PG. 5 3rd.
JOHN BEGARD SUBD.
REC. P.B. X PG. 7
BK. 2 PG. 5 3rd.
MARKET (ST. RT. 725) (LOWER MIAMISBURG RD.) ST.
KEMP ST.
BK. 2 PG. 3 3rd.
POLYANNA AVE.
K-VILLAGE
REC. P.B. QQ
REPLAT
PG. 28
MARSHAL AVE.
K-VILLAGE
REC. P.B.
REPLAT
RR PG. 36
P.B. 2 PG. 7
GUNCKEL ST.
WATER
JEFFERSON ST.
BK. 2. PG. 5 1st.
Sta. 155
Sta. 150
Sta. 145
Sta. 140
Sta. 135
Sta. 130
Sta. 125
Sta. 120
Sta. 115
Sta. 110
Sta. 105
ROUTE #4
STATE
City Of Germantown
3-20-81
BK. 2 PG. 5 2nd.
MARKET ST.
BARNHART HEIGHTS
PAULA DR.
REC. P.B. "61 PG. 71"
P.B. 2 PG. 4
13.080 A.
CATHERINE CT.
I-T-82
ANGELA DR.
HILLCREST MANOR
REC. P.B. "94 PG. 6" SEC. 12
P.B. 3 PG. 17
HILLCREST MANOR
REC. P.B. "76 PG. 34"
ROGERS DR.
P.B. 3 PG. 1
5.297 A.
HILLCREST DR.
REC. P.B. "77 PG. 54"
P.B. 3 PG. 2
HILLCREST MANOR SEC. 2
I-N-83
I-N-148
KIMBERLY CT.
HILLCREST MANOR SEC. 3
ROGERS DR.
REC. P.B. "78 PG. 48"
P.B. 3 PG. 2
5.796 A.
HILLCREST MANOR SEC. 4
REC. P.B. "80 PG. 4"
PAGETT DR.
8.664 A.
I-N-4
I-O-73
5.060 A.
HILLCREST MANOR SEC. 5
HILLCREST MANOR SEC. 6
REC. P.B. "82 PG. 71"
P.B. 3 PG. 4
5.172 A.
I-P-47
I-P-69
REC. P.B. "83 PG. 13"
P.B. 3 PG. 8
6.765 A.
P.B. 3 PG. 3
HILLCREST MANOR
BRUCE CT.
11.998 A.
MC CALL DR.
SEC. 7
I-Q-57
STEWART LA.
REC. P.B. "85 PG. 76"
P.B. 3 PG. 10
BK. 2 PG. 5 2nd.
PL. BK. "A" PG. 56
GERMANTOWN CORP. LINE & HALF SEC. LINE
S. 88° 51' 43" E. 925.01'
N. 88° 45' W. 813.12' (12.32 CHS.)
1.50 A.
36
24
(15.00 A.)
(3.080 A. IN CORP.)
9.366 A.
48
0.646 A.
0.408 A.
41
(S. 88° 45' E. 813.12' (12.23 CHS.)
(N. 88° 45' W. 831.0') TO E. BANK CK.
(A-76)
SEC. BK. 8 PG. 11 GERMAN TWP.
(7.781 A.)
5.491 A.
1
2
(1.34 A.)
0.548 A.
3.592 A.
SUR. 3-M-352
(0.697 A.)
4
5
42.581 A.
22
(158.35 A.)
59
Twin Creek
25
30.00 A.
VALLEY VIEW SCHOOL DISTRICT
122.221 A. IND. 22
BK. 2 PG. 5 IND. 18 GERMANTOWN
0.149 A.
0.155 A.
0.25 A.
6
1.004 A.
18
(11.64 A.)
(.030 A. IN HWY.)
11.61 A.
43
2.22 A.
7
17
(7.75 A.)
6.623 A.
16
1.35 A.
51
0.03 A.
42
0.965 A.
19
3.838 A.
21
47
46
44
50
145
23
11.387 A.
26
(30.06 A.)
28.019 A.
SUR. 9-M-883
SEC. BK. 8 PG. 3 GERMAN TWP.
MIDDLETOWN & GERMANTOWN PK.
VAC. 9-27-60
RES. 139
CHERRY ST.
ARCH STREET
BK. 205
PG. 7
JENIFER ST.
REES ST.
SEC. 19
SEC. 19
SEC. BK. 8 PG. 13 GERMAN TWP.
MUDLICK RD.
GERMANTOWN MIDDLETOWN PK.
SUGAR ST.
BUTTER STREET
SEC. 20
SEC. 17
SEC. BK. 8 PG. 11 GERMAN TWP.
SCALE 1" = 250'
JOHN E. WYSONG
Douglas Shoemaker 10-21-75

SEC. 18, T.2, R.5, E. GERMAN TWP.

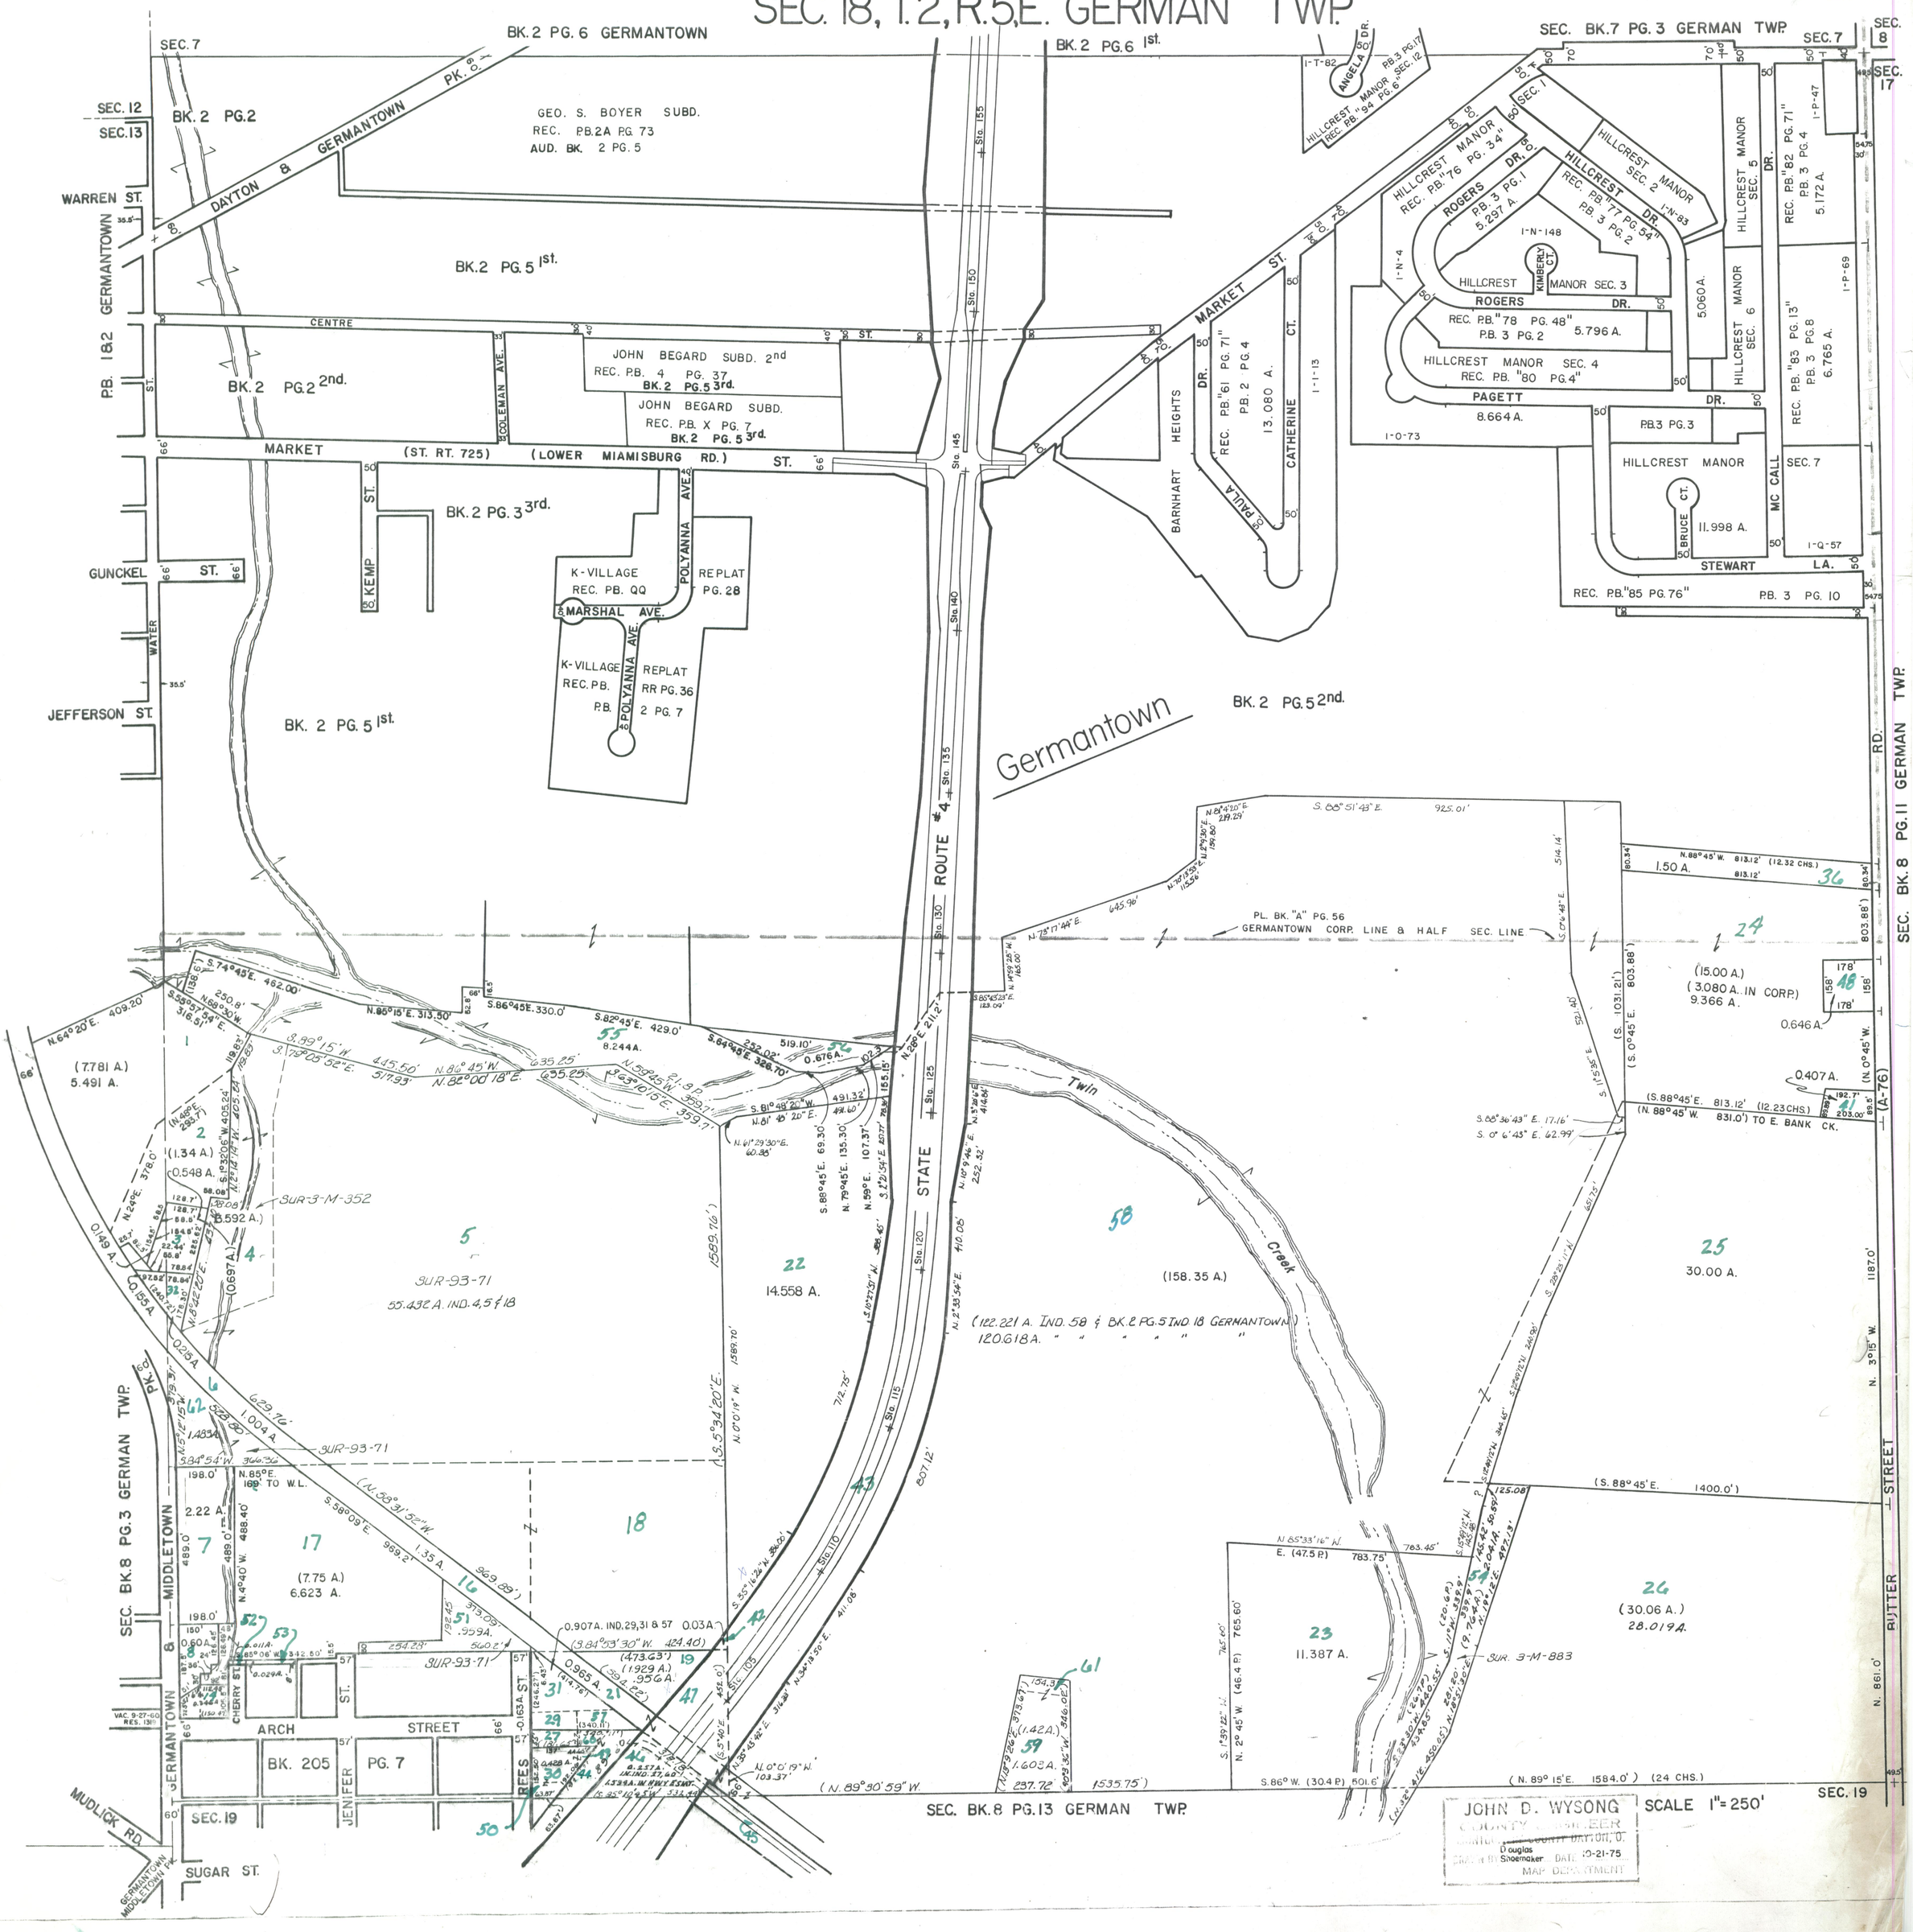

SEC. 18 - T. 2 - R. 5 - E. GERMAN TWP.

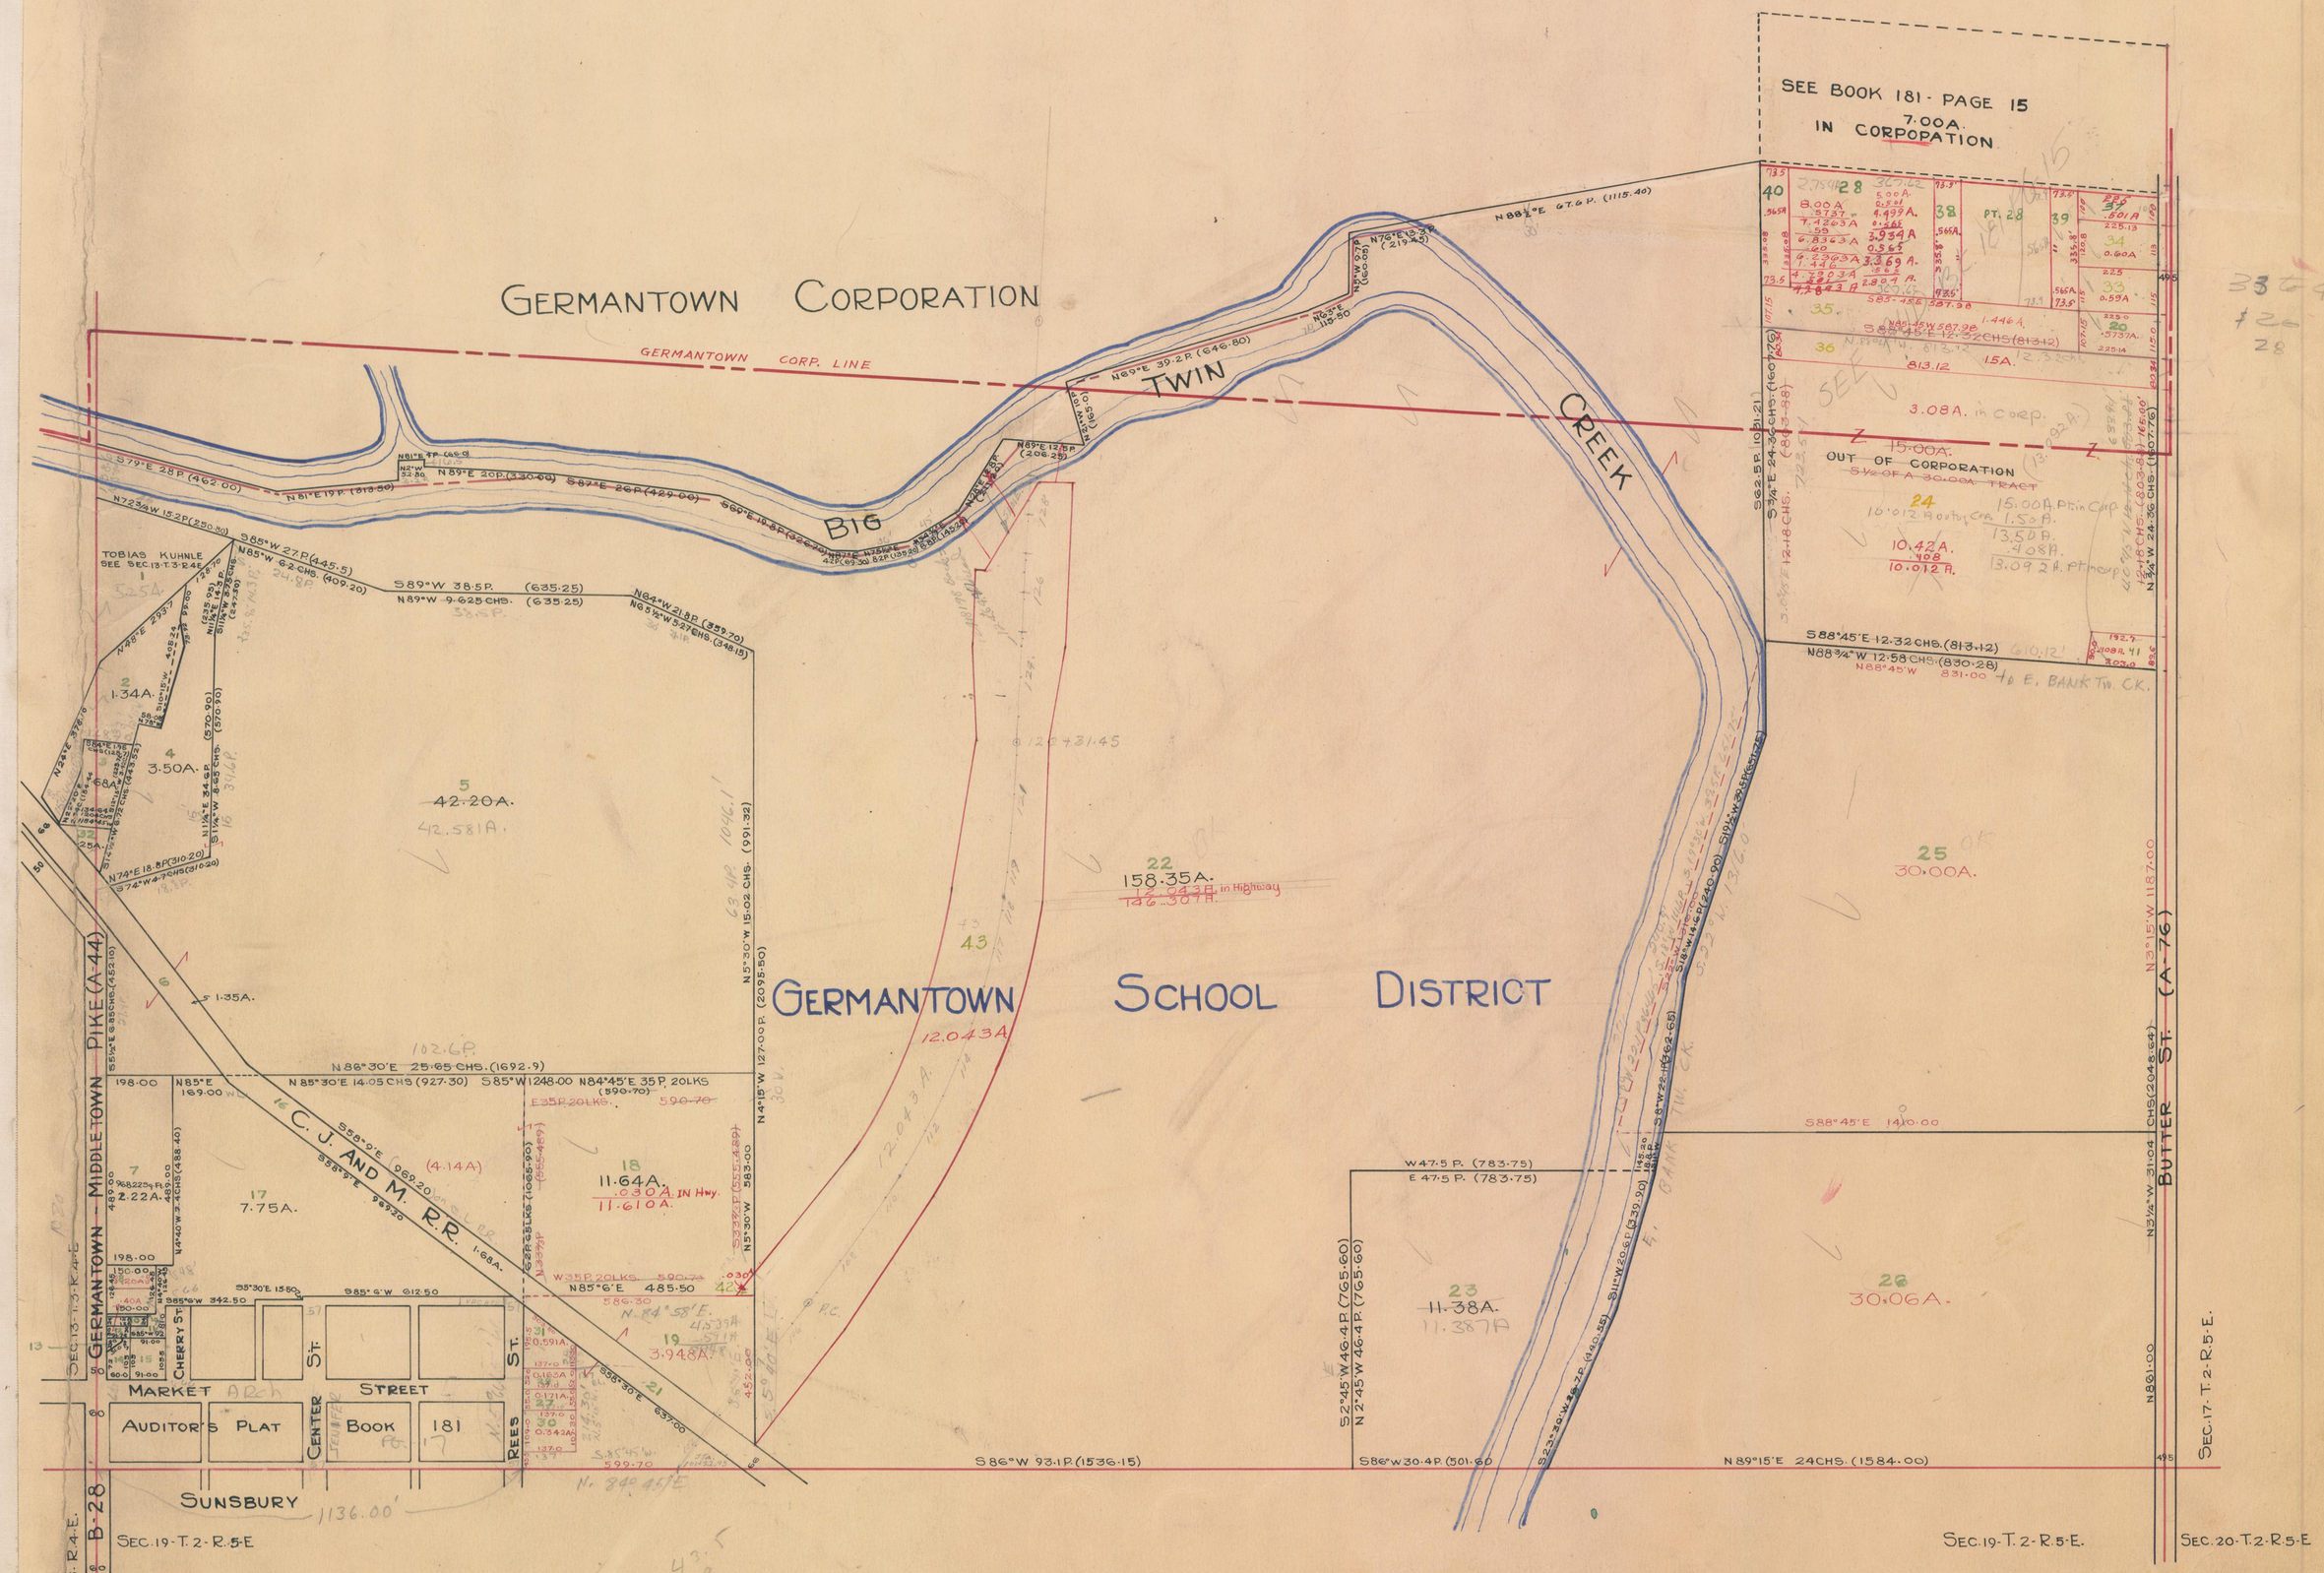

SCALE
1 INCH = 250 FEET

CARL H. BAUER
COUNTY ENGINEER
MONTGOMERY COUNTY DAYTON, O.
DRAWN BY W.L.J. DATE 7-15-48

GERMAN.

(12.)

Book 8

SEC.18.T2.R5.E

#3 Dry Run

1890

55 Check to see if house is Shelly in Twp or Corp. Other bldgs also

VICTOR C. SMITH
COUNTY SURVEYOR
HUGO F. SCHNEIDER
COUNTY AUDITOR
1914