

ODOT Dist 4 - Portage Co - FINAL No Passing Zone Log (POR)

Page: 1 of 30

Route: 0014R (SPORSR00014**C)

From: 6.750 LEAVE STREETSBORO

Length: 22.085

Direction: East

To: 28.835 ENTER MAH CO

Length	Left	C/L	Right	Length	Control Points	Scale: 1.00 mile/page
	7.000		7.000			
0.250				0.250	6.918 BEGIN 3 LANES 6.918 END 4 LANES 6.911 C0154 LAKE ROCKWELL	
	6.750		6.750		6.750 BEGIN 4 LANES 6.750 LEAVE STREETSBORO	

Sheet total equivalent length of solid line: 0.500

Accum. total: 0.500

© 2004 - MasterMind Systems, Inc. - Traffic Safety Suite

ODOT Dist 4 - Portage Co - FINAL
No Passing Zone Log (POR)

Page: 2 of 30


Route: 0014R (SPORSR00014**C)

From: 6.750 LEAVE STREETSBORO

Length: 22.085 Direction: East

To: 28.835 ENTER MAH CO

Length Left C/L Right Length Control Points Scale: 0.50 mile/page

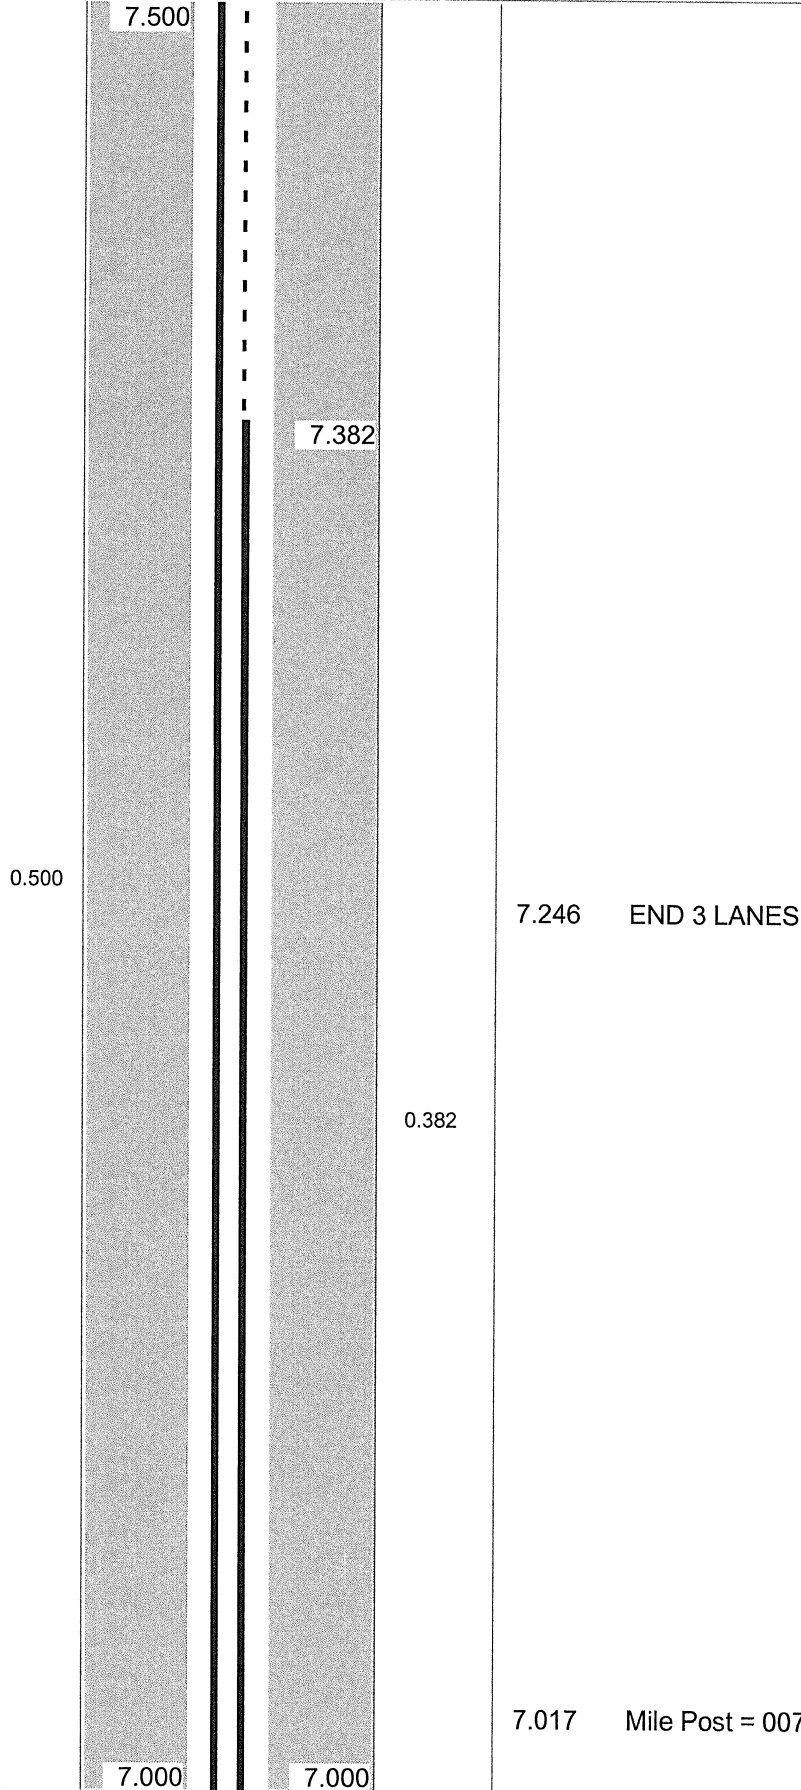

Sheet total equivalent length of solid line: 0.912

Accum. total: 1.412

© 2004 - MasterMind Systems, Inc. - Traffic Safety Suite

No Passing Zone Log (POR)

Page: 3 of 30


Route: 0014R (SPORSR00014**C)

Length: 22.085

Direction: **East**

From: 6.750 **LEAVE STREETSBORO**

To: **28.835 ENTER MAH CO**

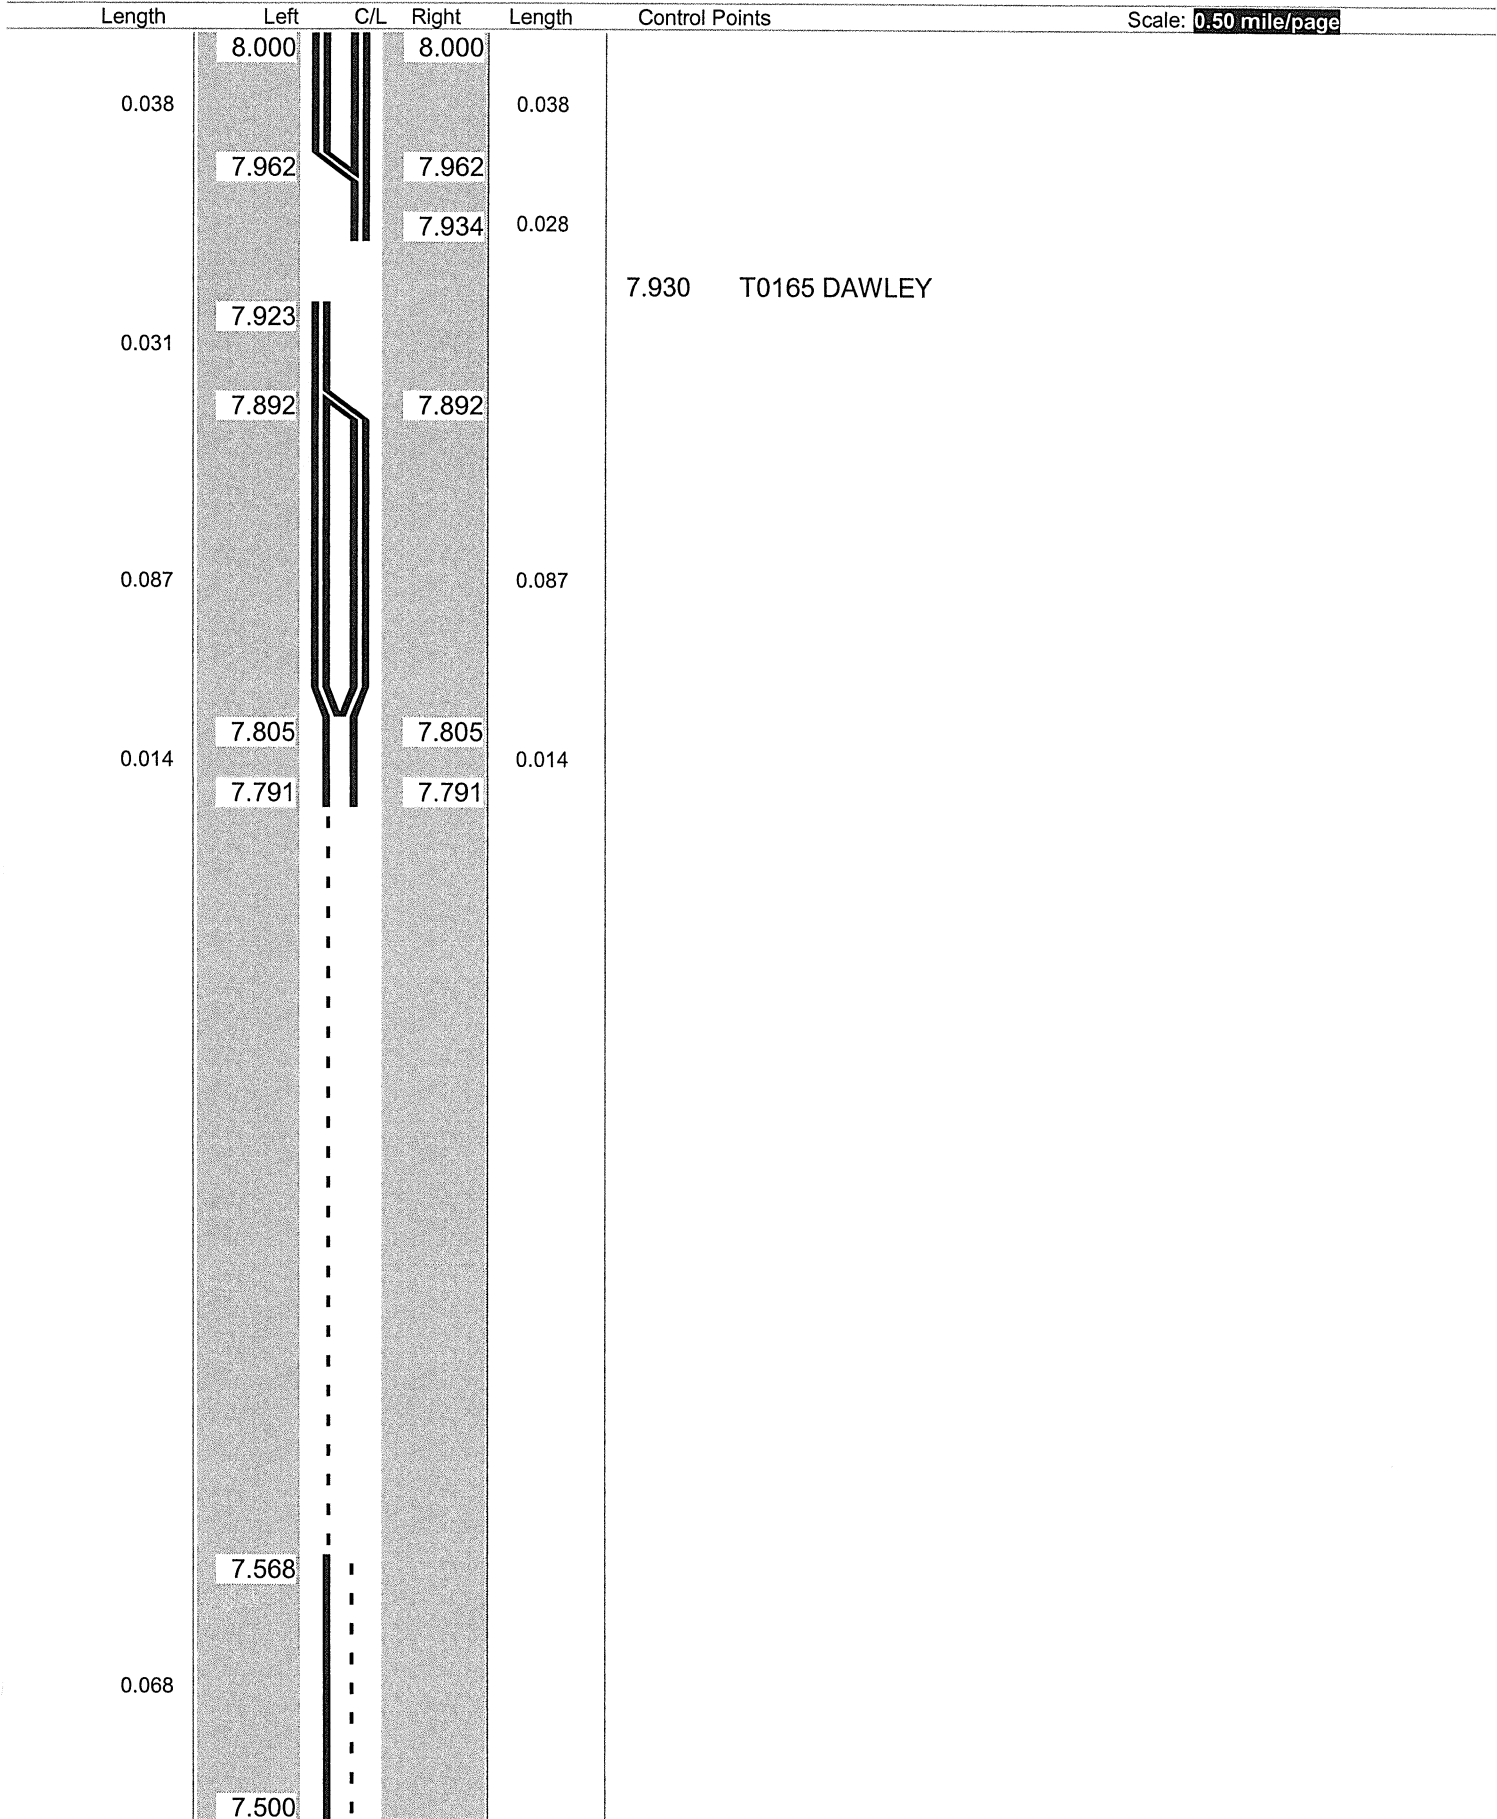

ODOT Dist 4 - Portage Co - FINAL No Passing Zone Log (POR)

Page: 4 of 30


Route: 0014R (SPORSR00014**C)

From: 6.750 LEAVE STREETSBORO

Length: 22.085

Direction: East

To: 28.835 ENTER MAH CO

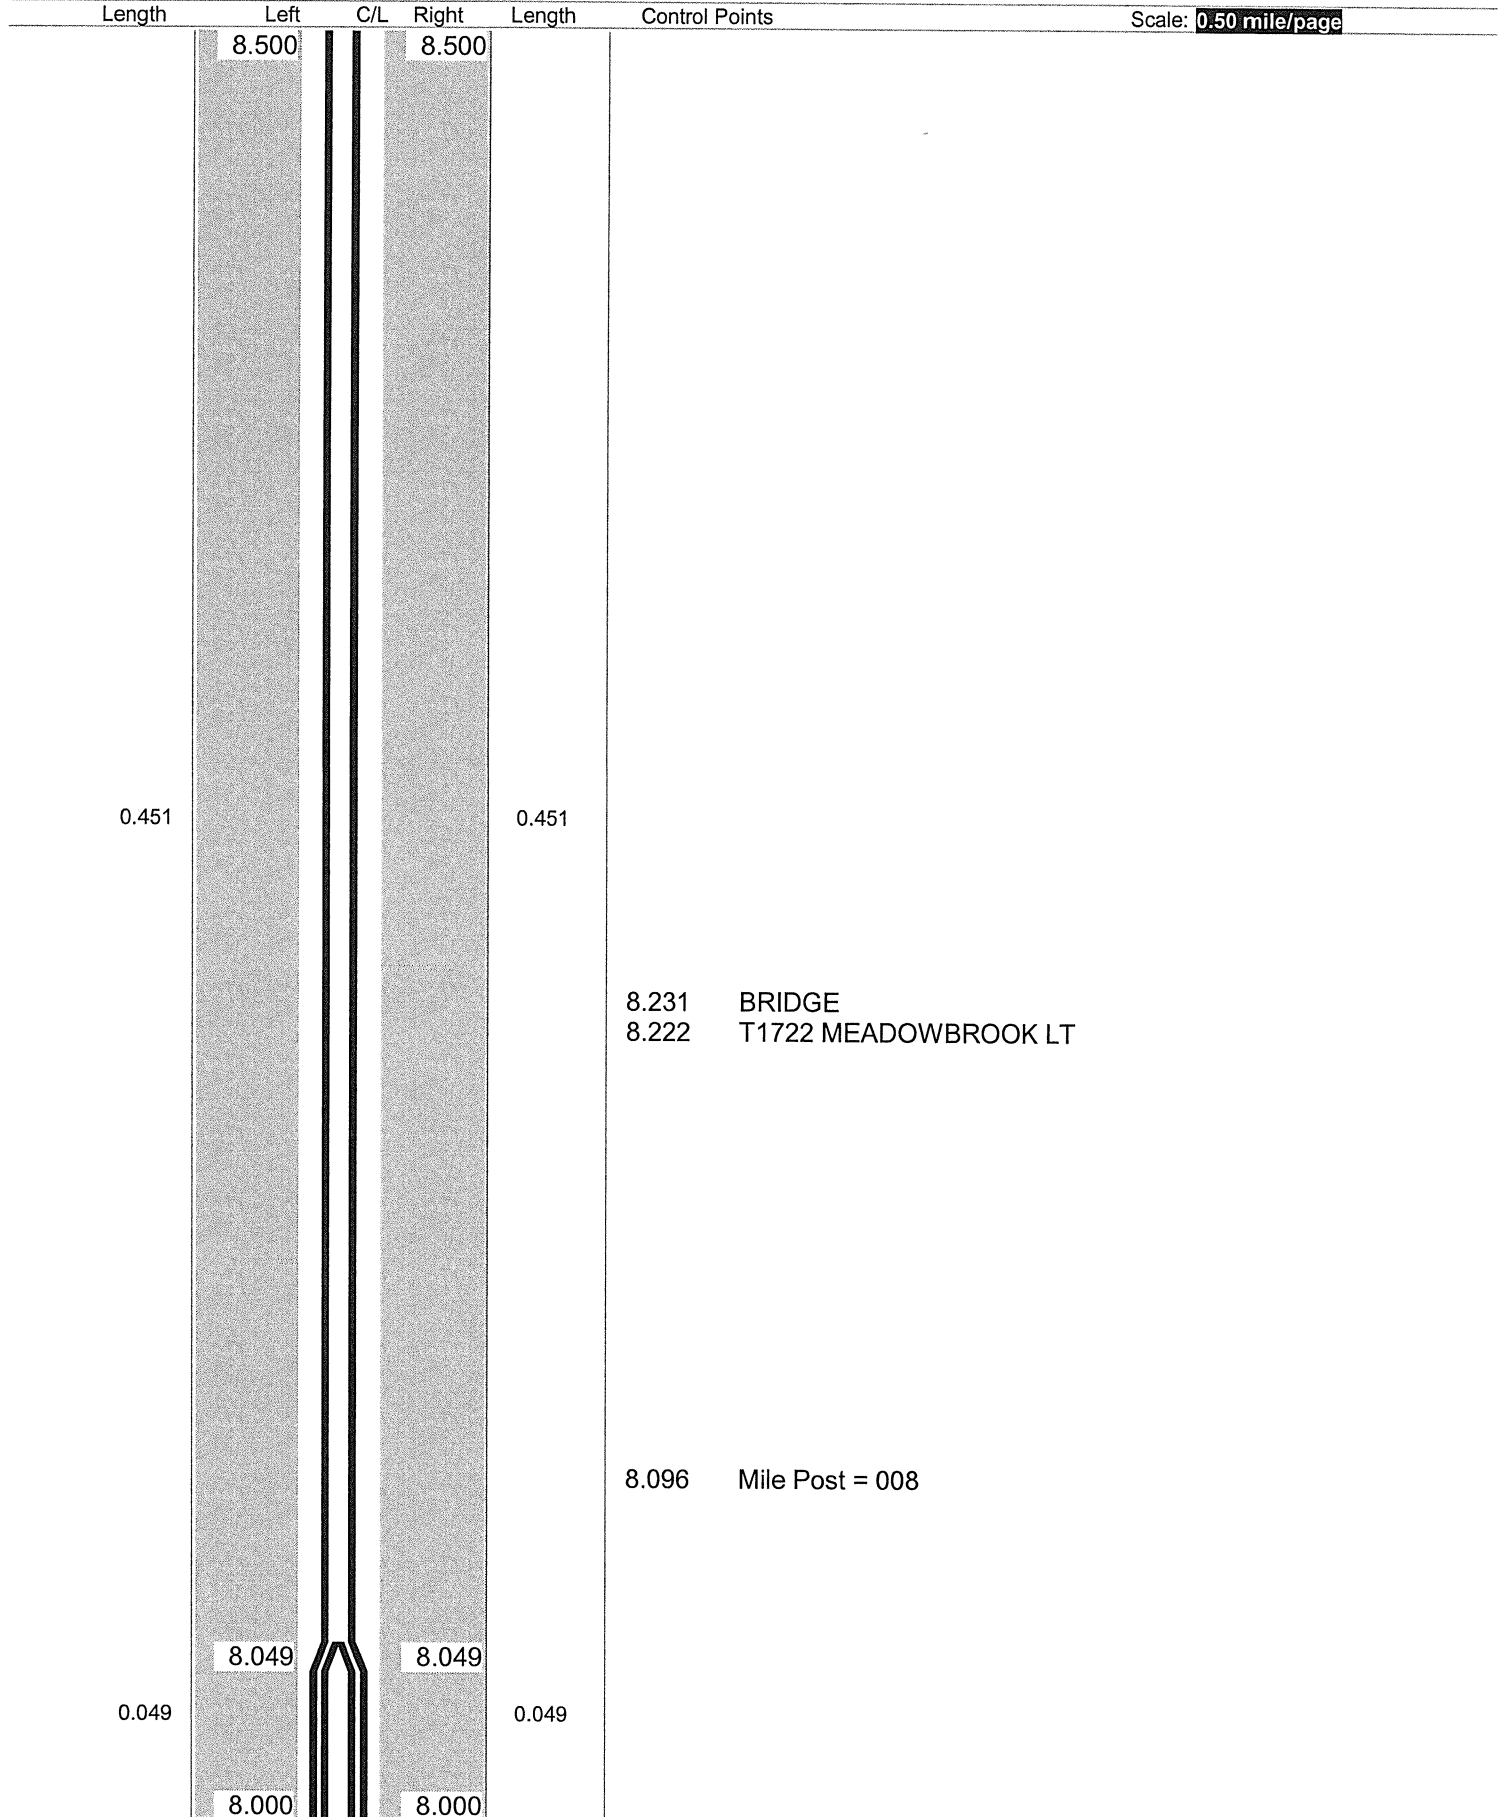

Sheet total equivalent length of solid line: 1.098

Accum. total: 3.353

© 2004 - MasterMind Systems, Inc. - Traffic Safety Suite

No Passing Zone Log (POR)

© 2004 - MasterMind Systems, Inc. - Traffic Safety Suite

ODOT Dist 4 - Portage Co - FINAL No Passing Zone Log (POR)


Page: 6 of 30

Route: 0014R (SPORSR00014**C)

From: 6.750 LEAVE STREETSBORO

Length: 22.085 Direction: East

To: 28.835 ENTER MAH CO

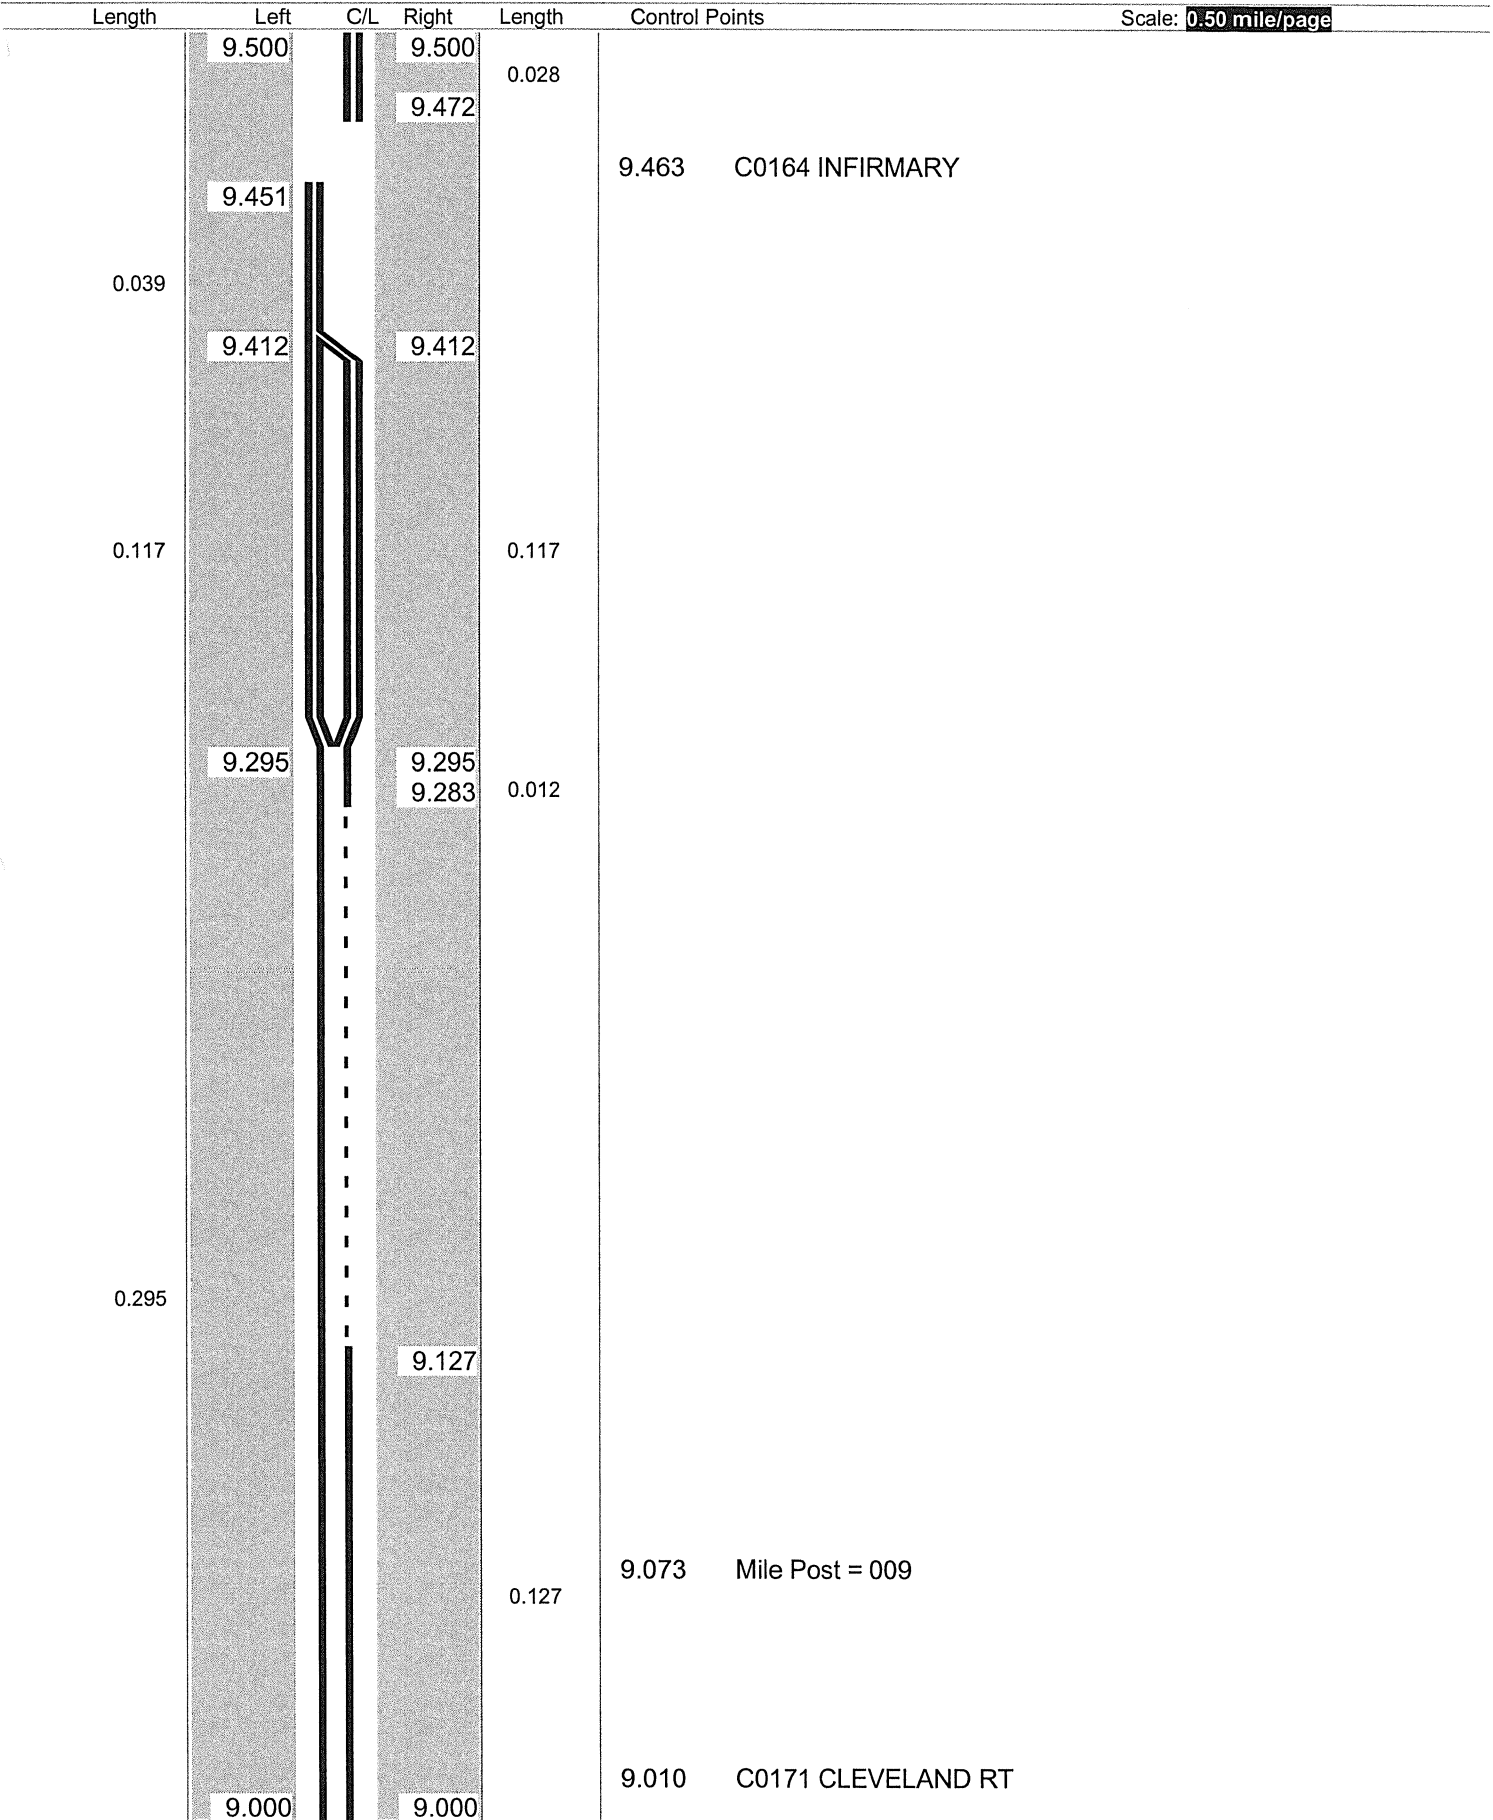

Sheet total equivalent length of solid line: 1.075

Accum. total: 5.293

© 2004 - MasterMind Systems, Inc. - Traffic Safety Suite

ODOT Dist 4 - Portage Co - FINAL No Passing Zone Log (POR)

Page: 7 of 30

Route: 0014R (SPORSR00014**C)

From: 6.750 LEAVE STREETSBORO

Length: 22.085

Direction: East

To: 28.835 ENTER MAH CO

Length

Left


C/L

Right

Length

Control Points

Scale: 0.50 mile/page

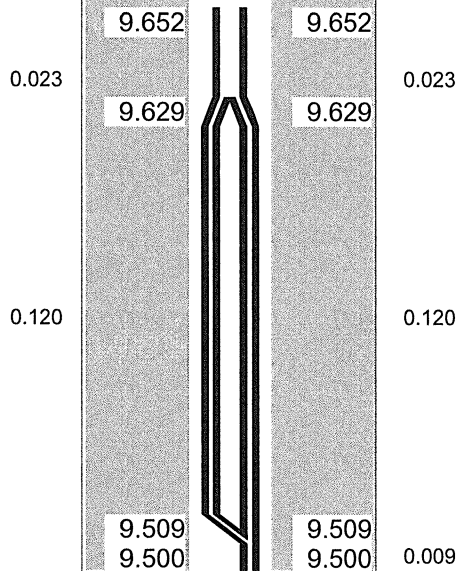

Sheet total equivalent length of solid line: 0.718

Accum. total: 6.011

© 2004 - MasterMind Systems, Inc. - Traffic Safety Suite

ODOT Dist 4 - Portage Co - FINAL No Passing Zone Log (POR)


Page: 8 of 30

Route: 0014R (SPORSR00014**C)

From: 6.750 LEAVE STREETSBORO

Length: 22.085 Direction: East

To: 28.835 ENTER MAH CO

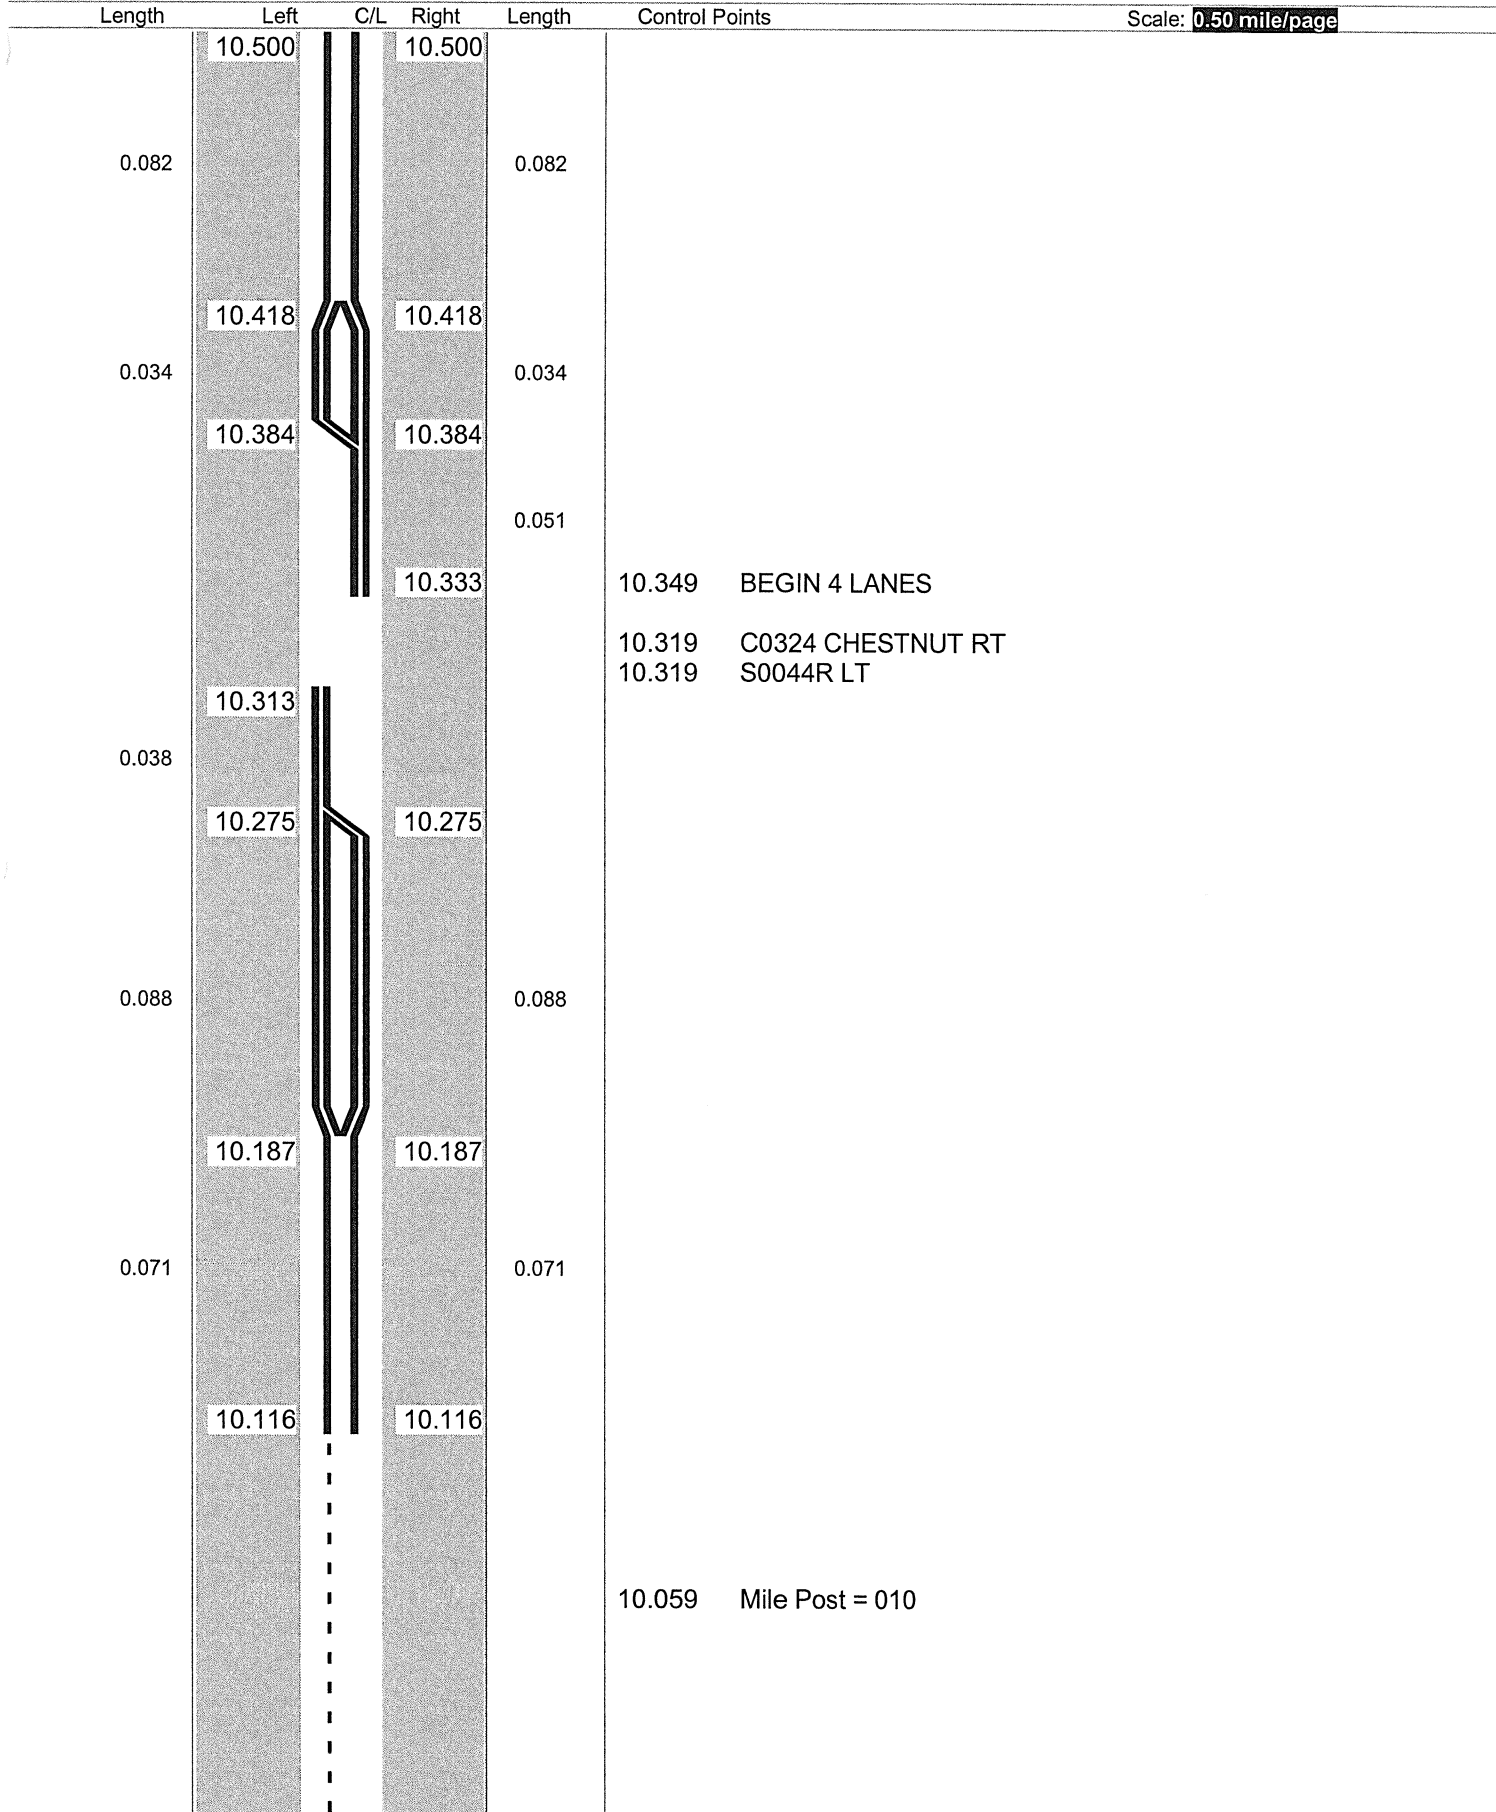

Sheet total equivalent length of solid line: 1.001

Accum. total: 7.012

© 2004 - MasterMind Systems, Inc. - Traffic Safety Suite


ODOT Dist 4 - Portage Co - FINAL
No Passing Zone Log (POR)

Page: 9 of 30

Route: 0014R (SPORSR00014**C)
Length: 22.085 Direction: East

From: 6.750 LEAVE STREETSBORO
To: 28.835 ENTER MAH CO

Length Left C/L Right Length Control Points Scale: 0.50 mile/page

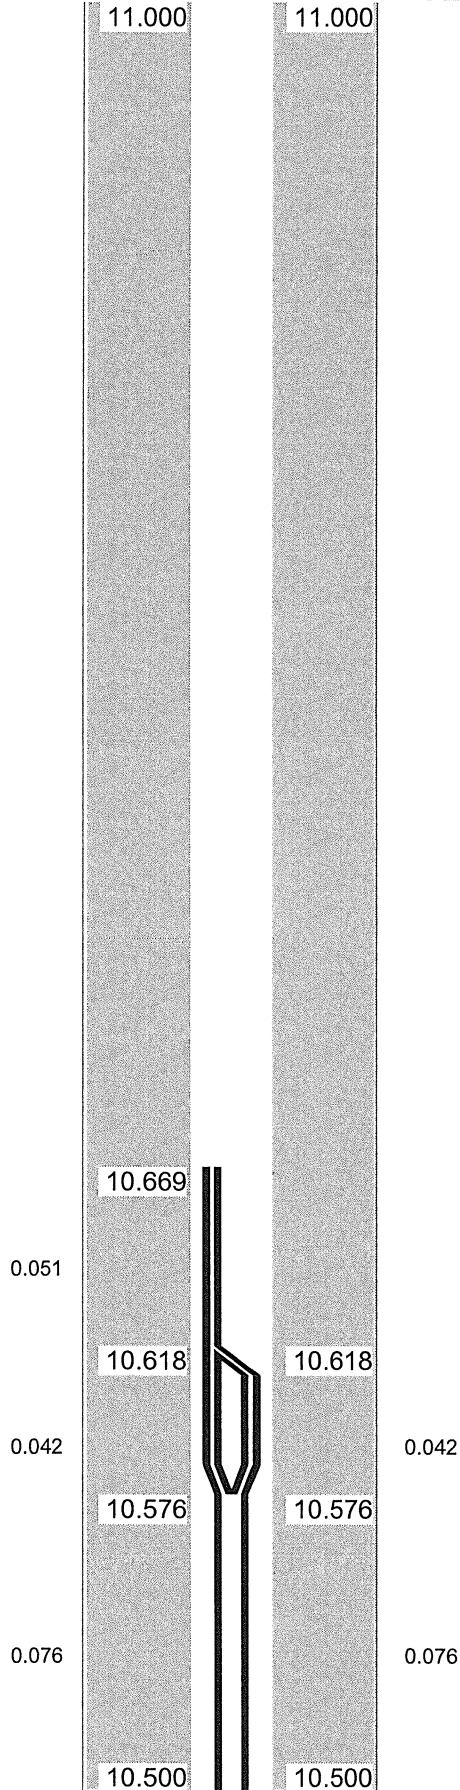


10.693 END 4 LANES
10.680 ENTER RAVENNA
10.680 C0163 LOVERS LANE

ODOT District 4 No Passing Zone Log (POR)

Page: 1 of 2

Route: 0014R (SPORSR00014**C)
Length: 2.000 Direction: East

From: 11.000 LEAVE STREETSBORO
To: 13.000 ENTER MAH CO

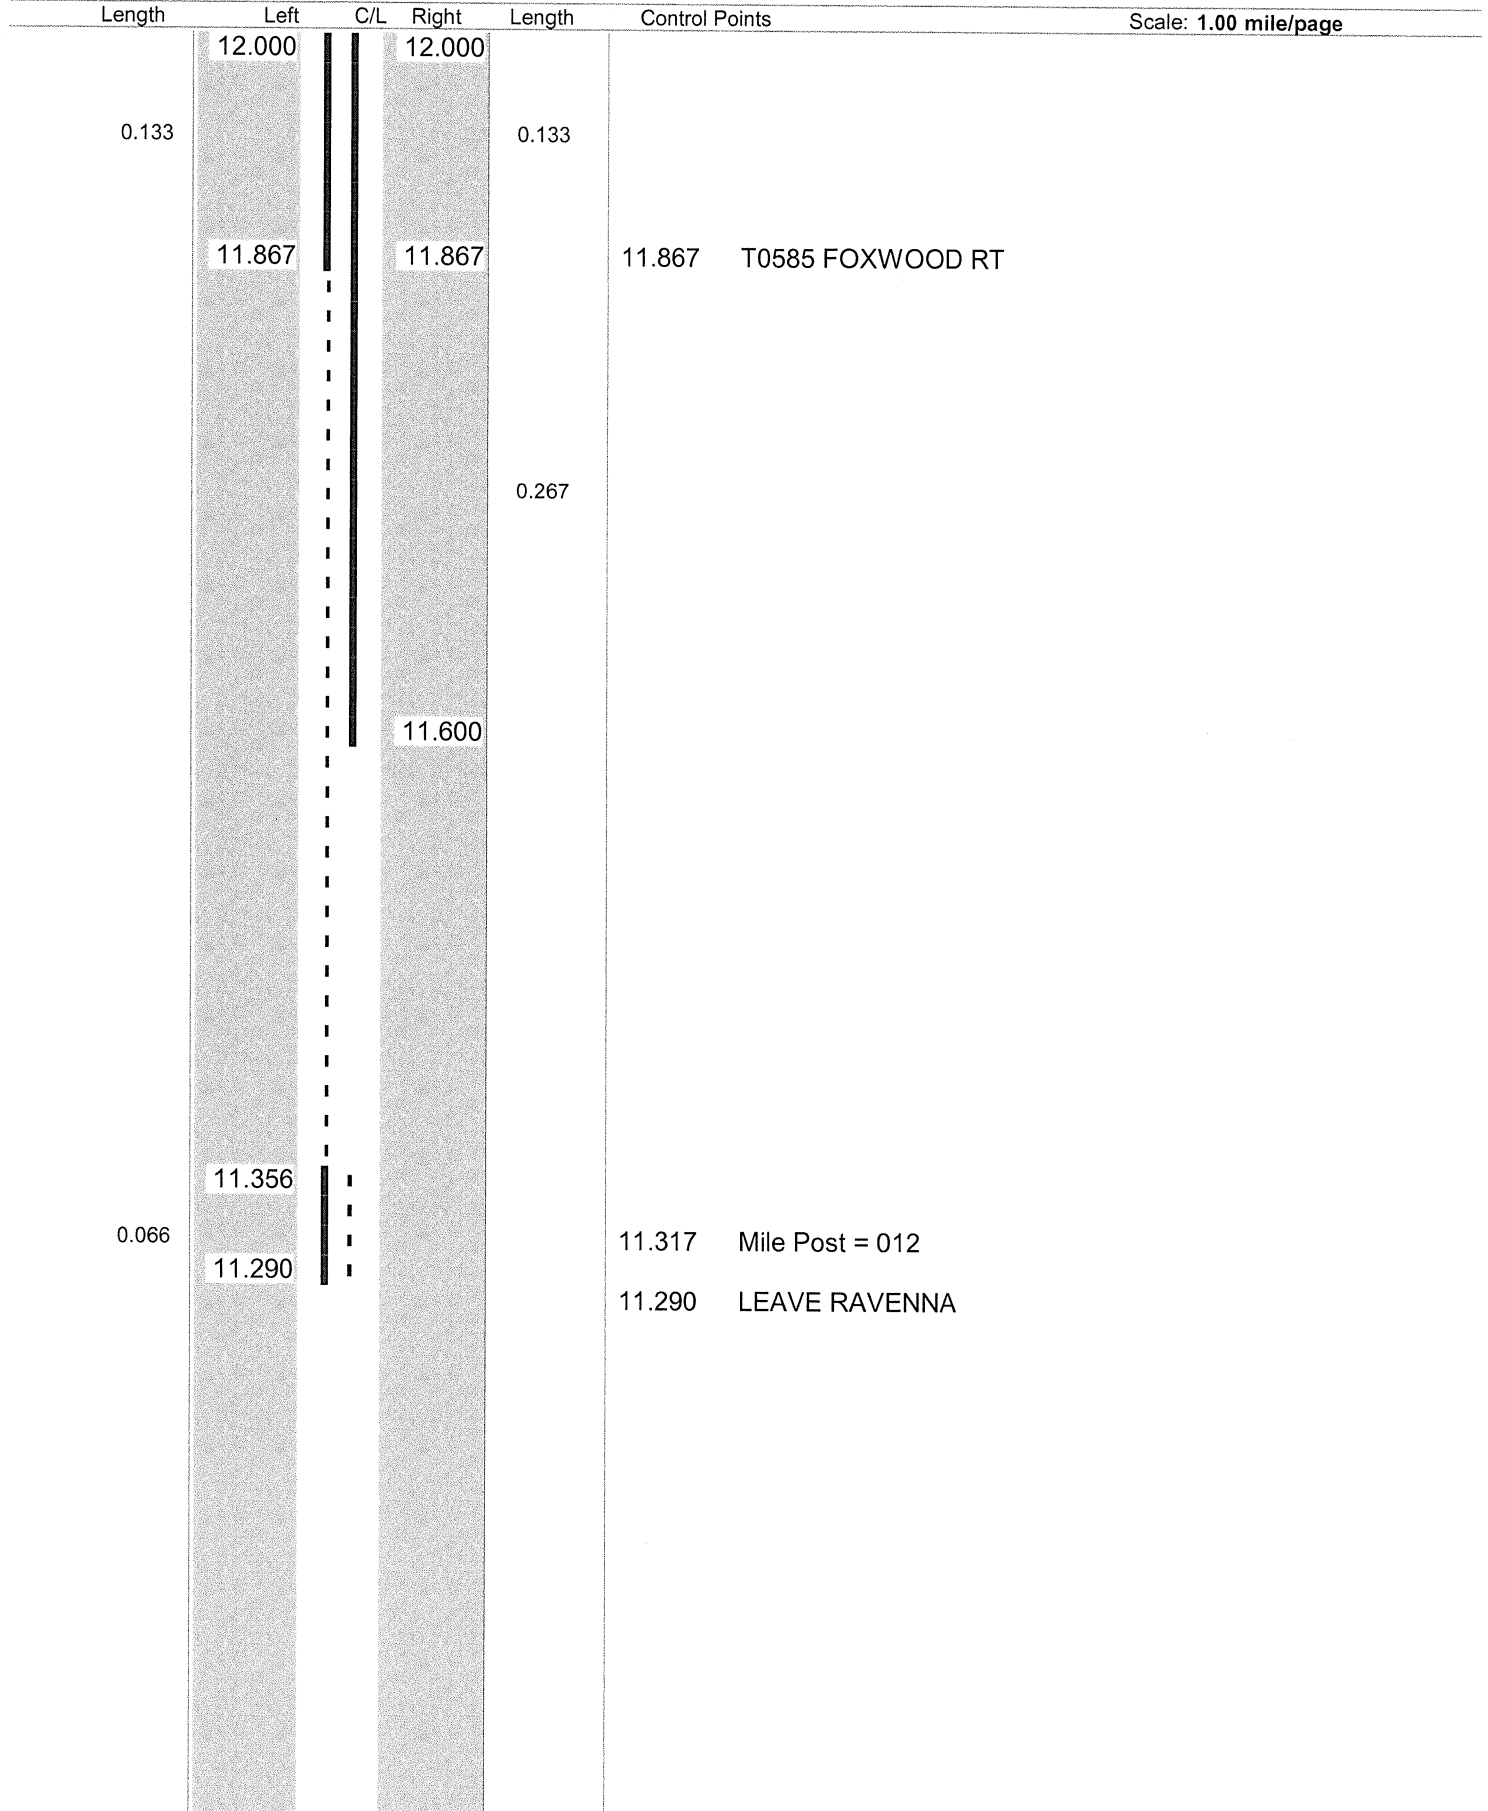

Sheet total equivalent length of solid line: 0.743

Accum. total: 0.743


© 2014 - MasterMind Systems, Inc. - Traffic Safety Suite

ODOT District 4 No Passing Zone Log (POR)

Page: 2 of 2

Route: 0014R (SPORSR00014**C)
Length: 2.000 Direction: East

From: 11.000 LEAVE STREETSBORO
To: 13.000 ENTER MAH CO

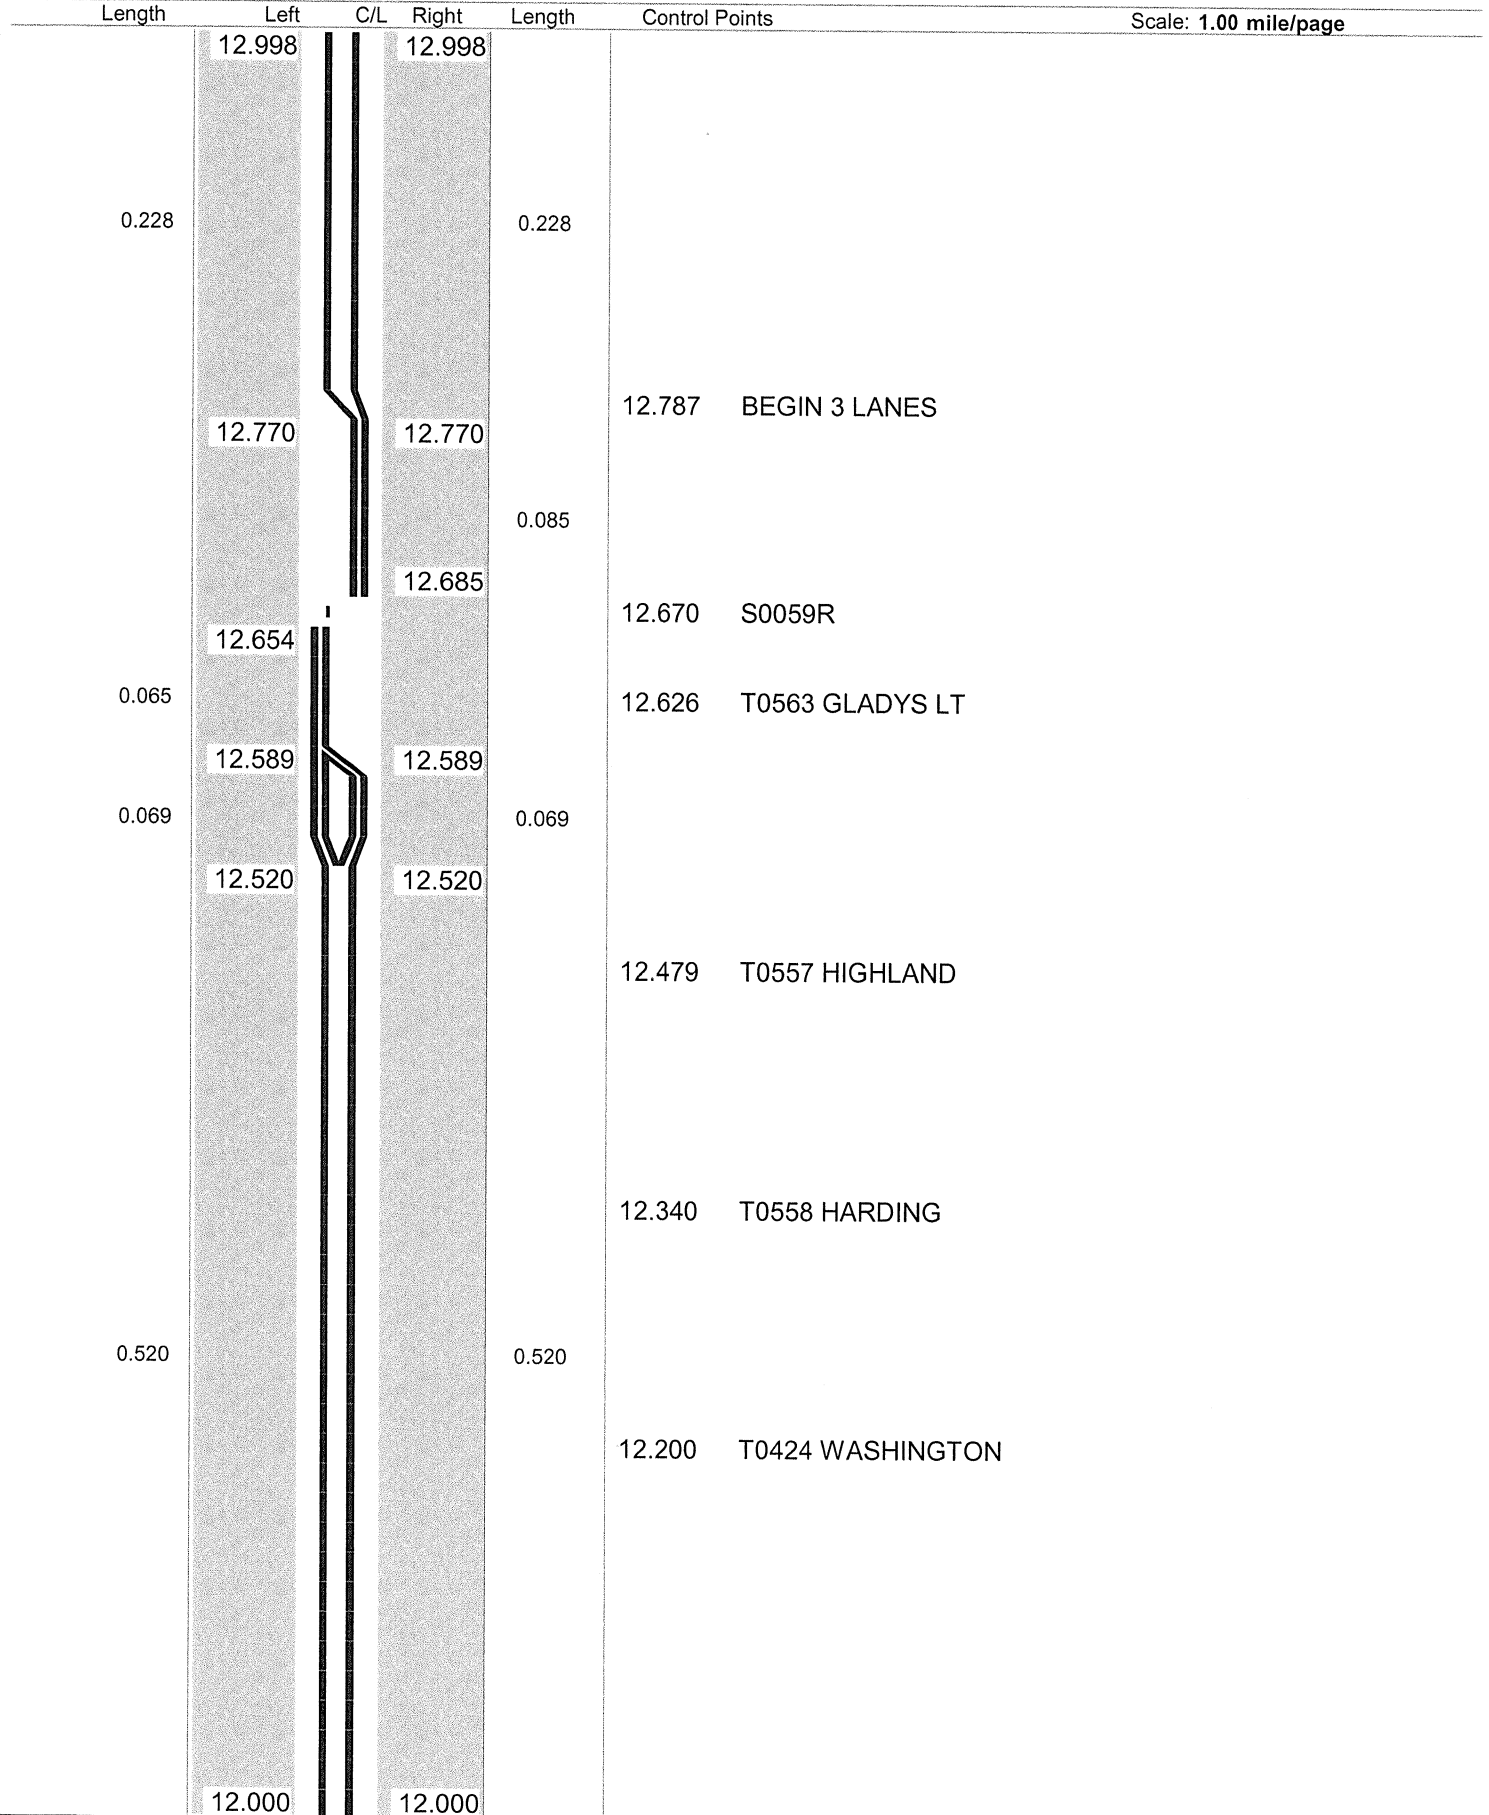

Sheet total equivalent length of solid line: 2.080

Accum. total: 2.823

© 2014 - MasterMind Systems, Inc. - Traffic Safety Suite

ODOT Dist 4 - Portage Co - FINAL

Page: 13 of 30

No Passing Zone Log (POR)

Route: 0014R (SPORSR00014**C)

From: 6.750 LEAVE STREETSBORO

Length: 22.085

Direction: East

To: 28.835 ENTER MAH CO

Length	Left	C/L	Right	Length	Control Points	Scale: 0.50 mile/page
	13.500		13.500			
0.247				0.247	13.384 BRIDGE (Hwy Over Railroad)	
	13.253		13.253	0.037		
0.037				0.037		
	13.216		13.216		13.211 T1720 BENTLEY RT	
	13.203		13.203			
0.033				0.033		
	13.170		13.170		13.159 S0005R / S0044R - RAMP LT	
					13.151 END 4 LANES	
					13.120 Mile Post = 013	
					13.037 S0005R / S0044R (Hwy Over Hwy)	
					13.008 BEGIN 4 LANES	
					13.008 END 3 LANES	
					13.006 S0005R / S0044R - RAMPS	

Sheet total equivalent length of solid line: 0.774

Accum. total: 11.700

© 2004 - MasterMind Systems, Inc. - Traffic Safety Suite

ODOT District 4
No Passing Zone Log (POR)

Page: 1 of 1
14 30

Route: 0014R (SPORSR00014**C)

Length: 0.499

Direction: East

From: 13.500 LEAVE STREETSBORO

To: 13.999 ENTER MAH CO

Scale: 0.50 mile/page

Length

Left

C/L

Right

Length

Control Points

13.999

13.999

0.500

0.500

13.500

13.500

Sheet total equivalent length of solid line: 0.998

Accum. total: 0.998

© 2006 - MasterMind Systems, Inc. - Traffic Safety Suite

ODOT District 4 No Passing Zone Log (POR)

Page: 1 of 2

Route: 0014R (SPORSR00014**C)

Length: 0.990

Direction: East

From: 14.010 LEAVE STREETSBORO

To: 15.000 ENTER MAH CO

Length	Left	C/L	Right	Length	Control Points	Scale: 1.00 mile/page
	15.000		15.000		14.974 BRIDGE	
					14.848 T0169 KNAPP LT	
					14.743 C0047 INDUSTRY RT	
0.607				0.714		
	14.393				14.388 C0138 HAYES RT	
			14.286			
	14.195					
			14.100		14.113 Mile Post = 014	
0.195				0.100	14.106 T1710 SANDRA LT	
	14.000		14.000			

Sheet total equivalent length of solid line: 1.669

Accum. total: 1.669

ODOT Dist 4 - Portage Co - FINAL
No Passing Zone Log (POR)

Page: 16 of 30


Route: 0014R (SPORSR00014**C)

From: 6.750 LEAVE STREETSBORO

Length: 22.085

Direction: East

To: 28.835 ENTER MAH CO

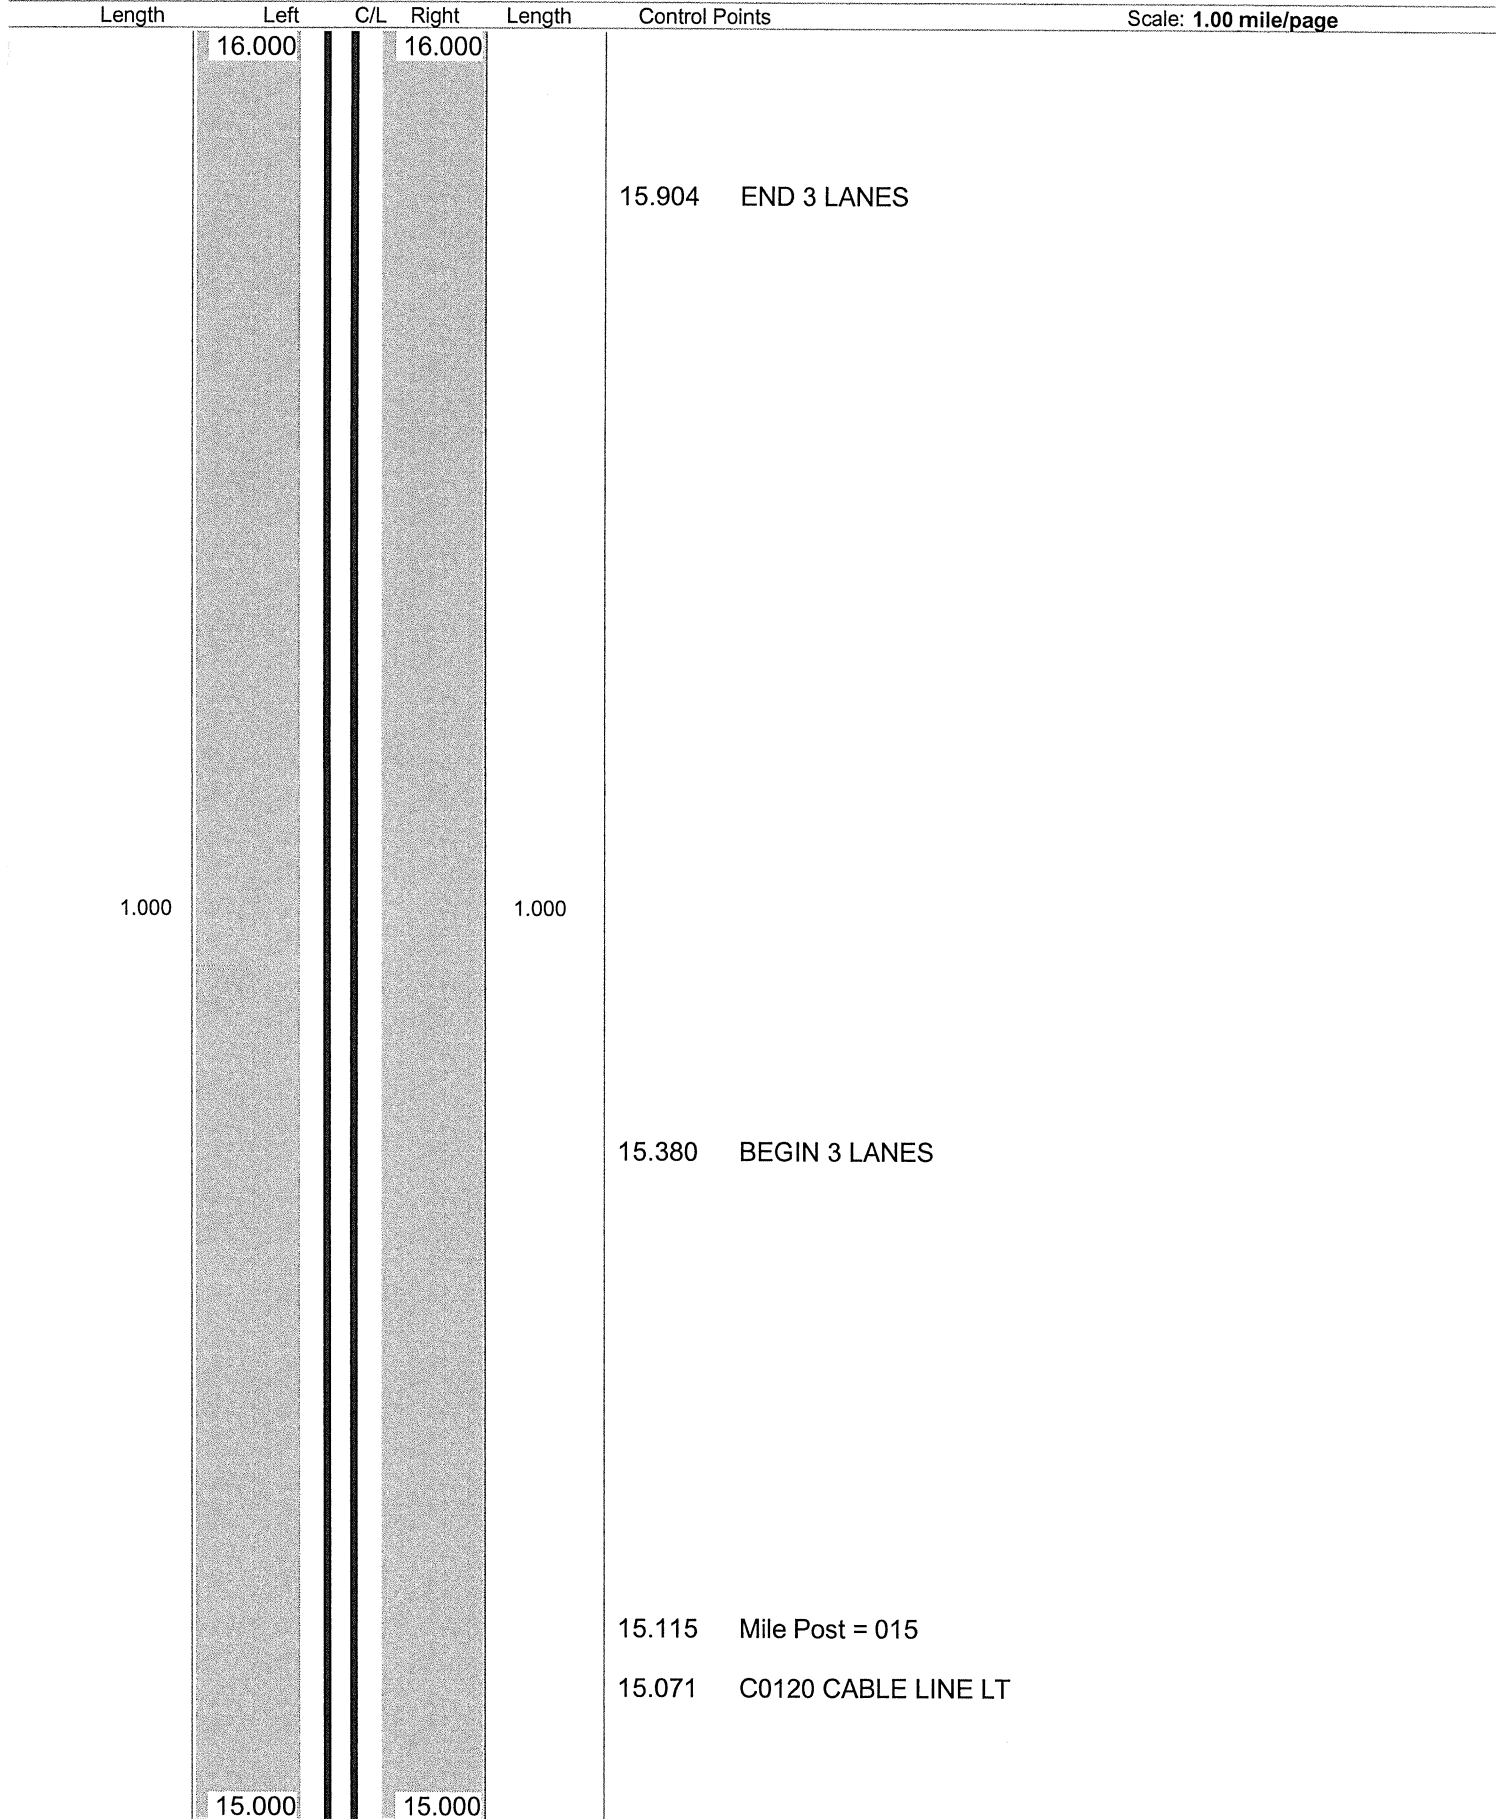

Sheet total equivalent length of solid line: 2.000

Accum. total: 16.156

© 2004 - MasterMind Systems, Inc. - Traffic Safety Suite

ODOT Dist 4 - Portage Co - FINAL No Passing Zone Log (POR)

Page: 17 of 30


Route: 0014R (SPORSR00014**C)

From: 6.750 LEAVE STREETSBORO

Length: 22.085

Direction: East

To: 28.835 ENTER MAH CO

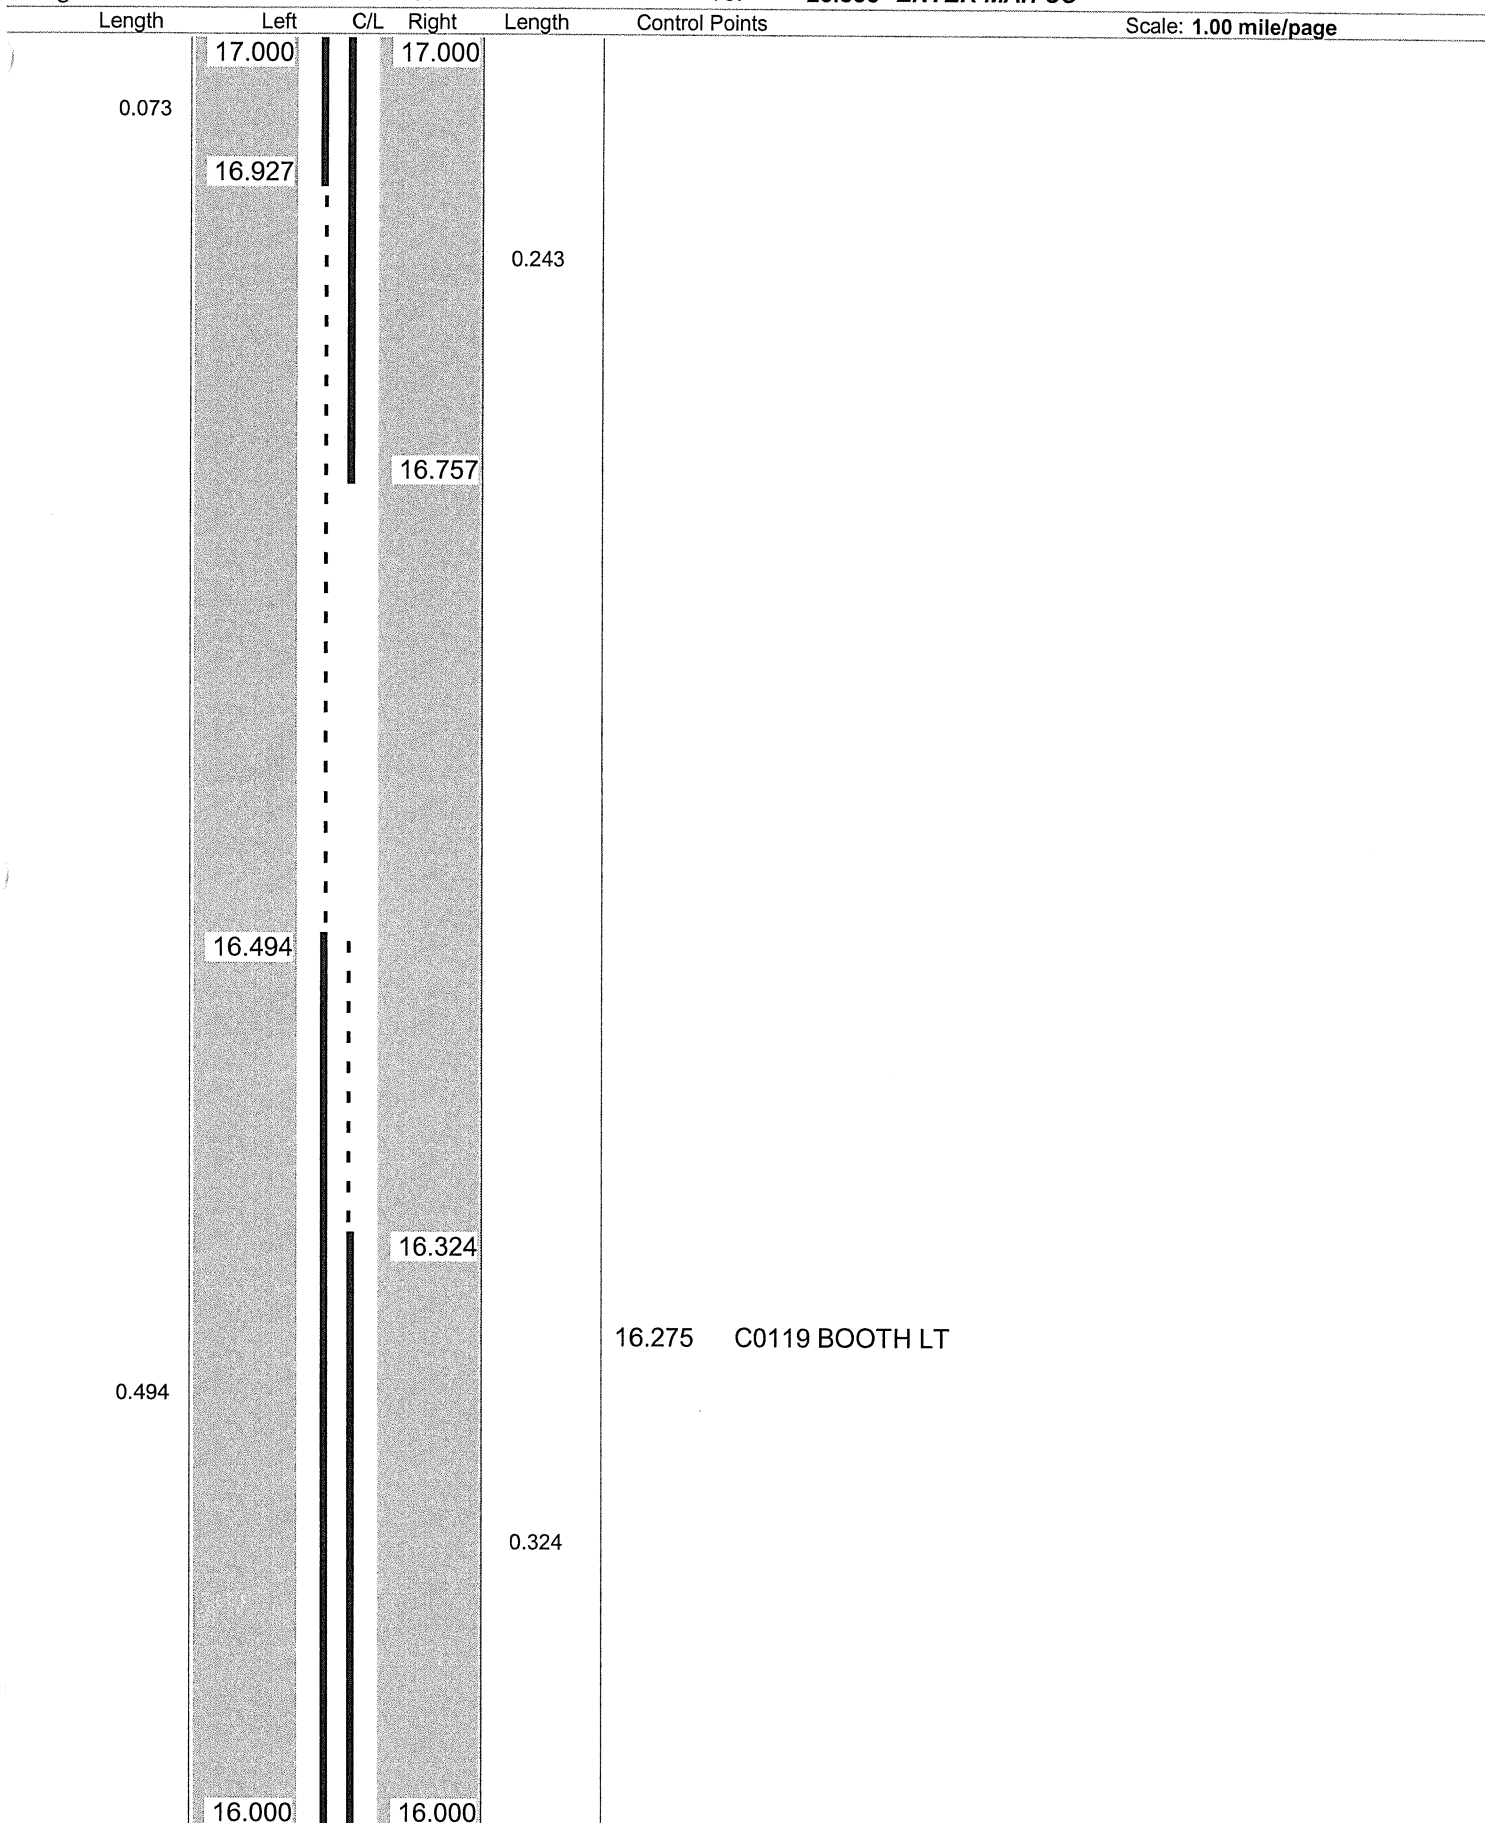

Sheet total equivalent length of solid line: 1.285


Accum. total: 17.441

ODOT Dist 4 - Portage Co - FINAL No Passing Zone Log (POR)

Page: 18 of 30

Route: 0014R (SPORSR00014**C)
 Length: 22.085 Direction: East

From: 6.750 LEAVE STREETSBORO
 To: 28.835 ENTER MAH CO

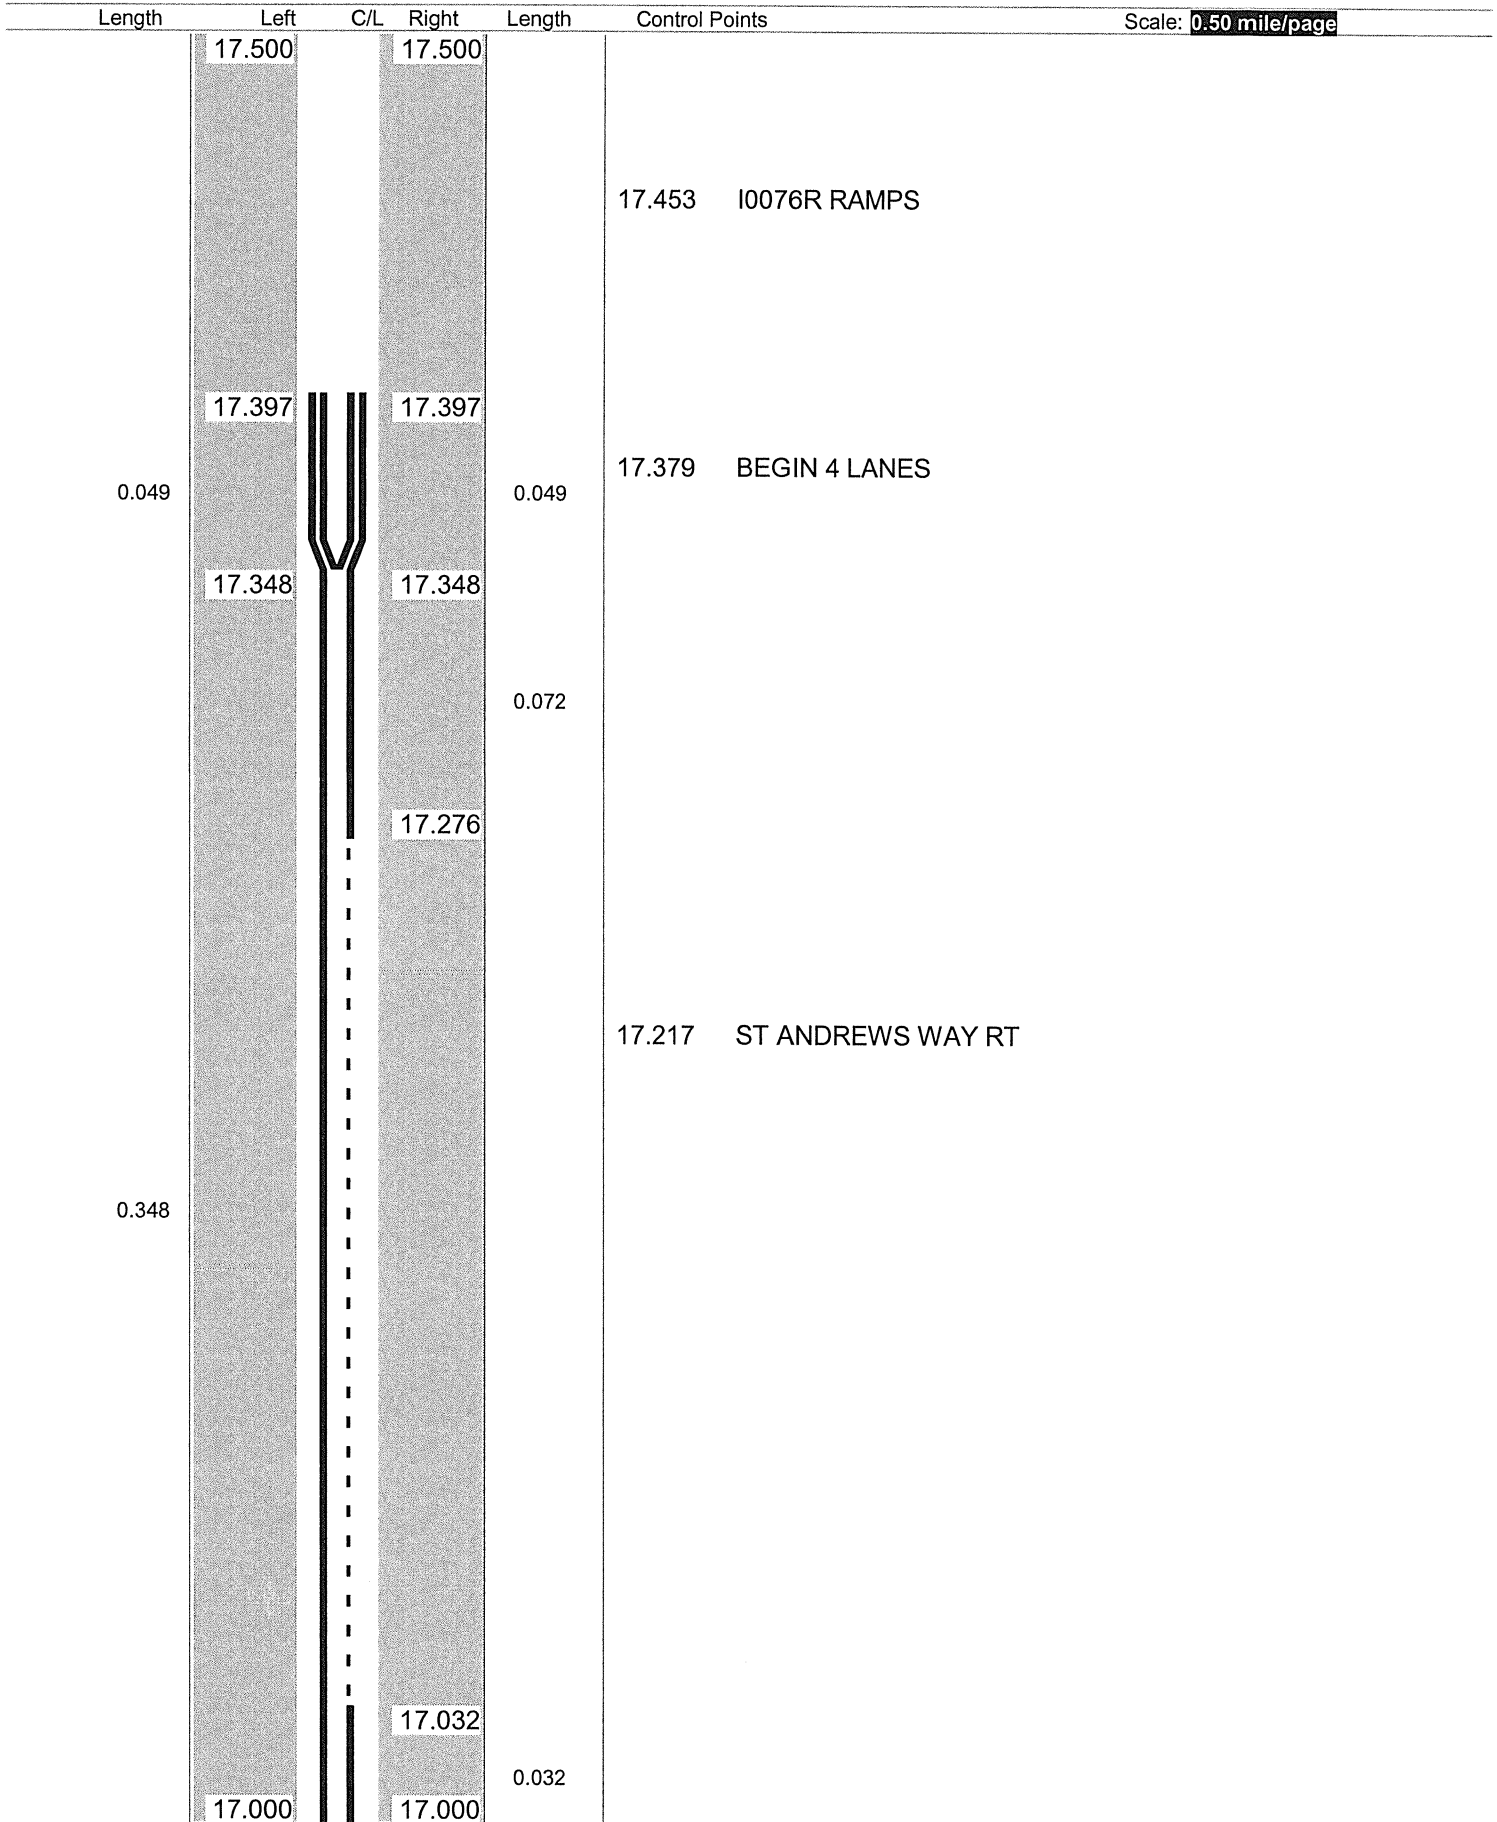

Sheet total equivalent length of solid line: 0.709

Accum. total: 18.150

© 2004 - MasterMind Systems, Inc. - Traffic Safety Suite

ODOT Dist 4 - Portage Co - FINAL No Passing Zone Log (POR)


Page: 19 of 30

Route: 0014R (SPORSR00014**C)

From: 6.750 LEAVE STREETSBORO

Length: 22.085 Direction: East

To: 28.835 ENTER MAH CO

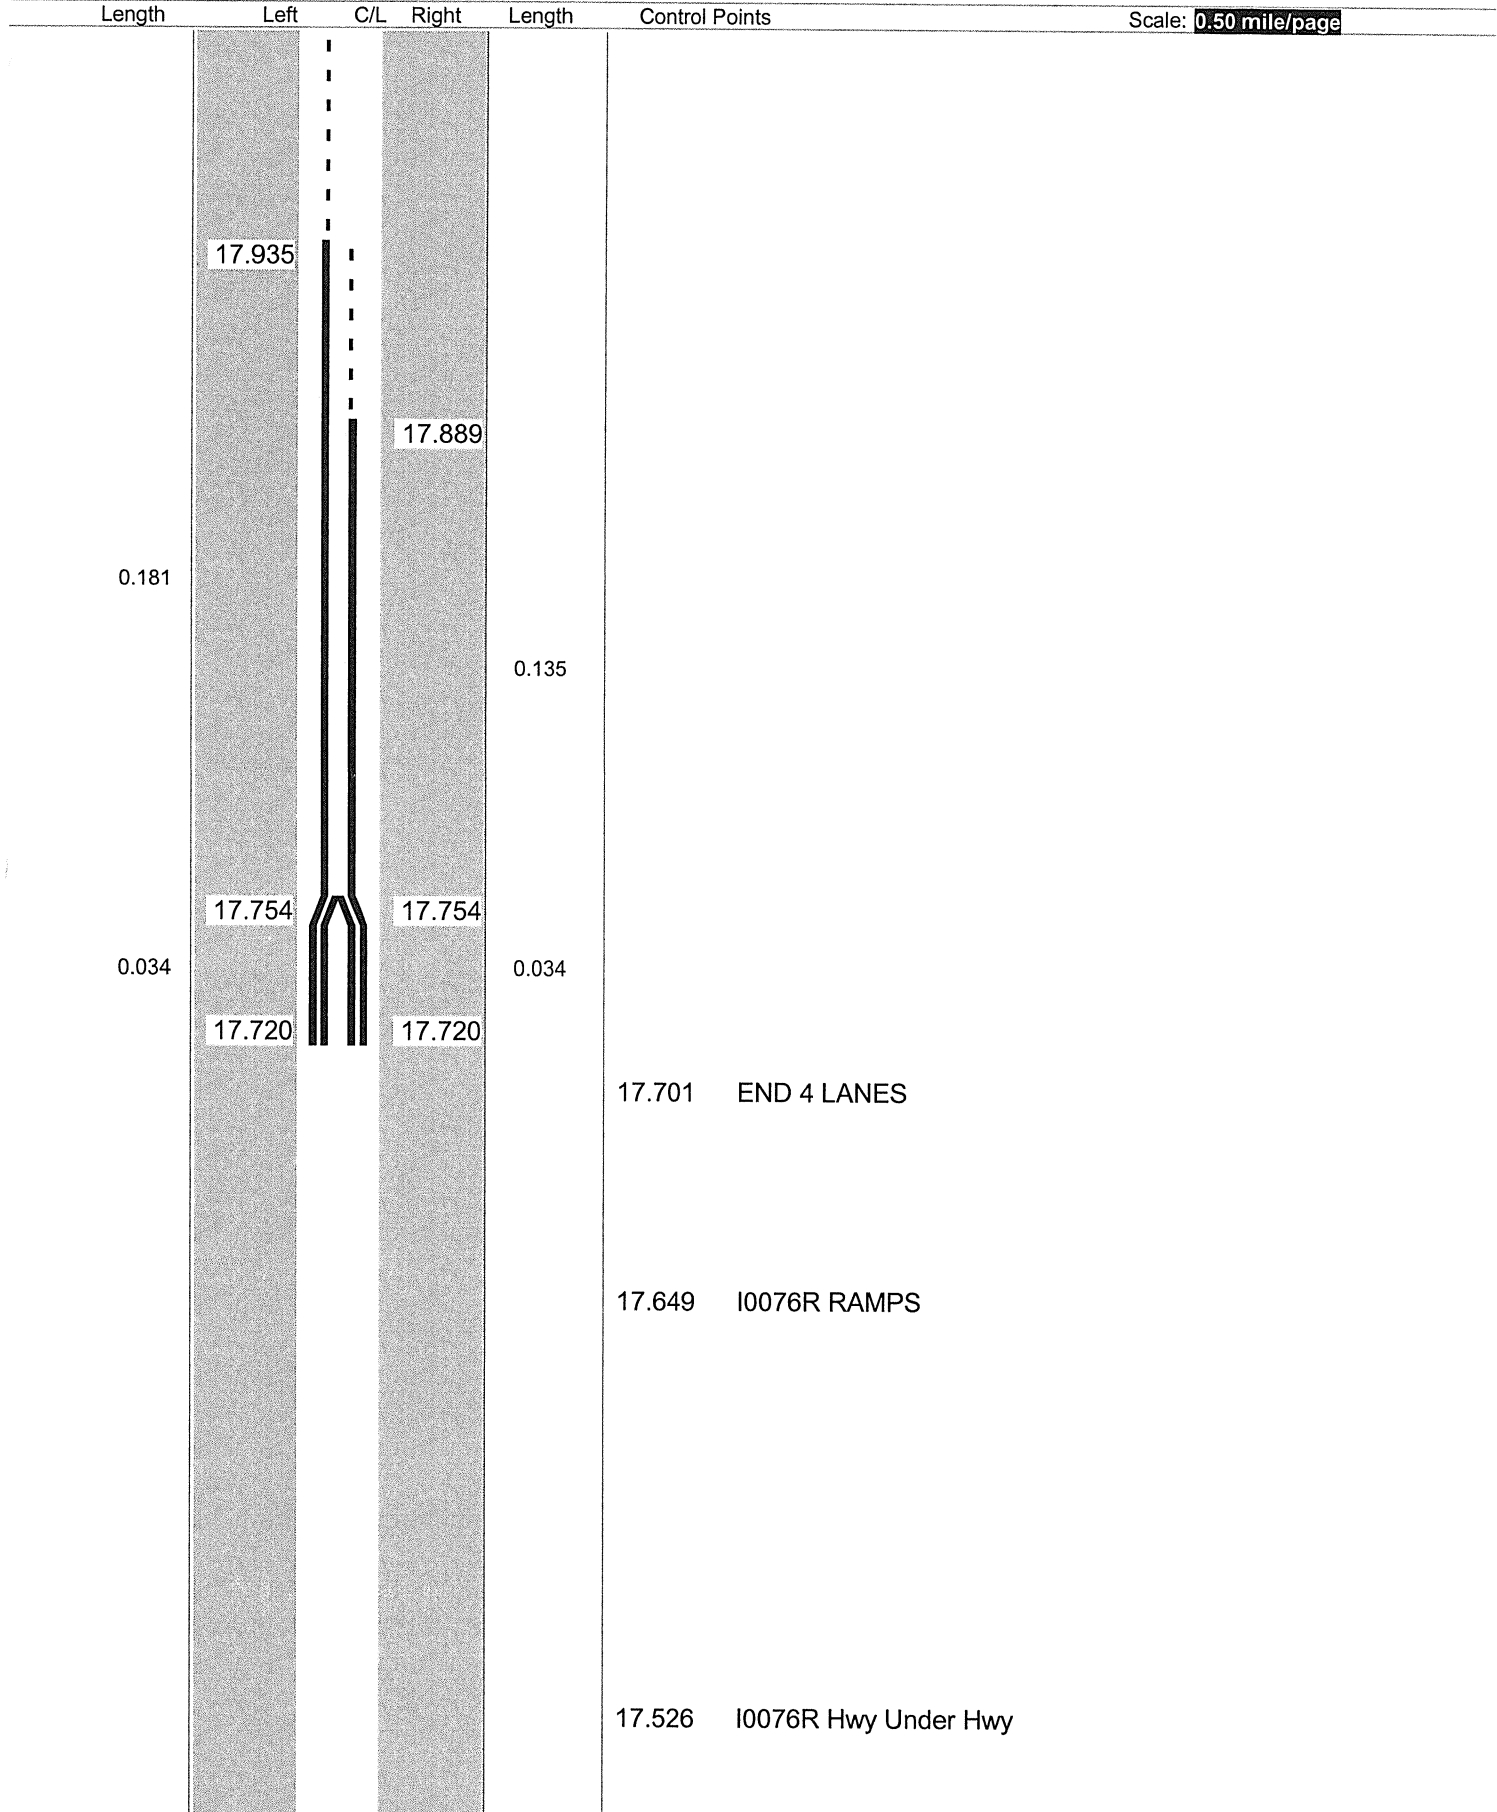

Sheet total equivalent length of solid line: 0.500

Accum. total: 18.650

© 2004 - MasterMind Systems, Inc. - Traffic Safety Suite

ODOT Dist 4 - Portage Co - FINAL No Passing Zone Log (POR)


Page: 20 of 30

Route: 0014R (SPORSR00014**C)

From: 6.750 LEAVE STREETSBORO

Length: 22.085 Direction: East

To: 28.835 ENTER MAH CO

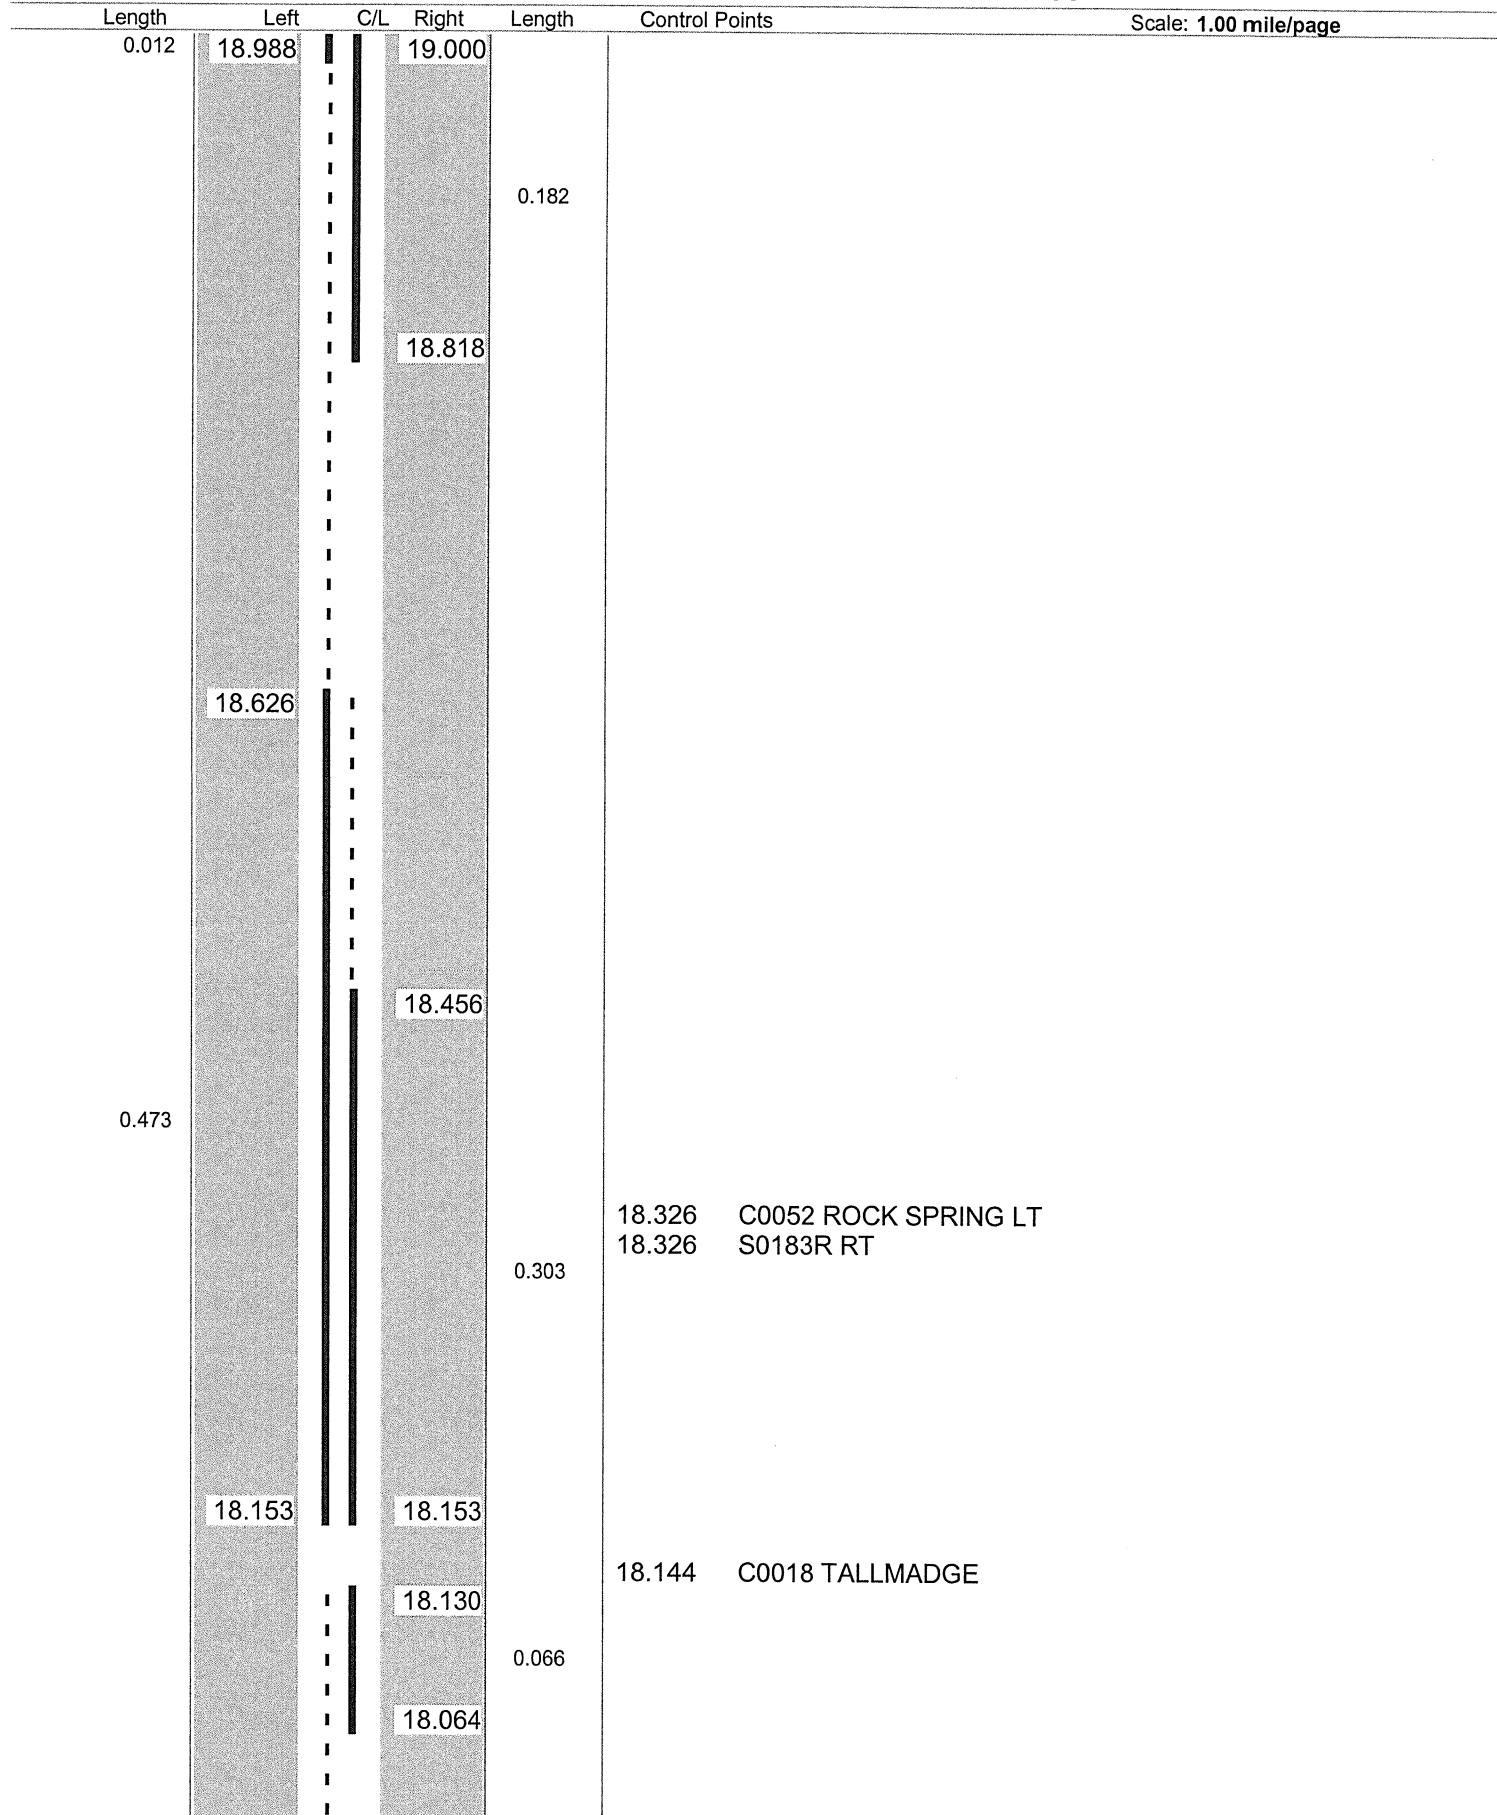

Sheet total equivalent length of solid line: 1.202

Accum. total: 19.852

ODOT Dist 4 - Portage Co - FINAL
No Passing Zone Log (POR)

Page: 21 of 30


Route: 0014R (SPORSR00014**C)

From: 6.750 LEAVE STREETSBORO

Length: 22.085 Direction: East

To: 28.835 ENTER MAH CO

Length Left C/L Right Length Control Points Scale: 1.00 mile/page

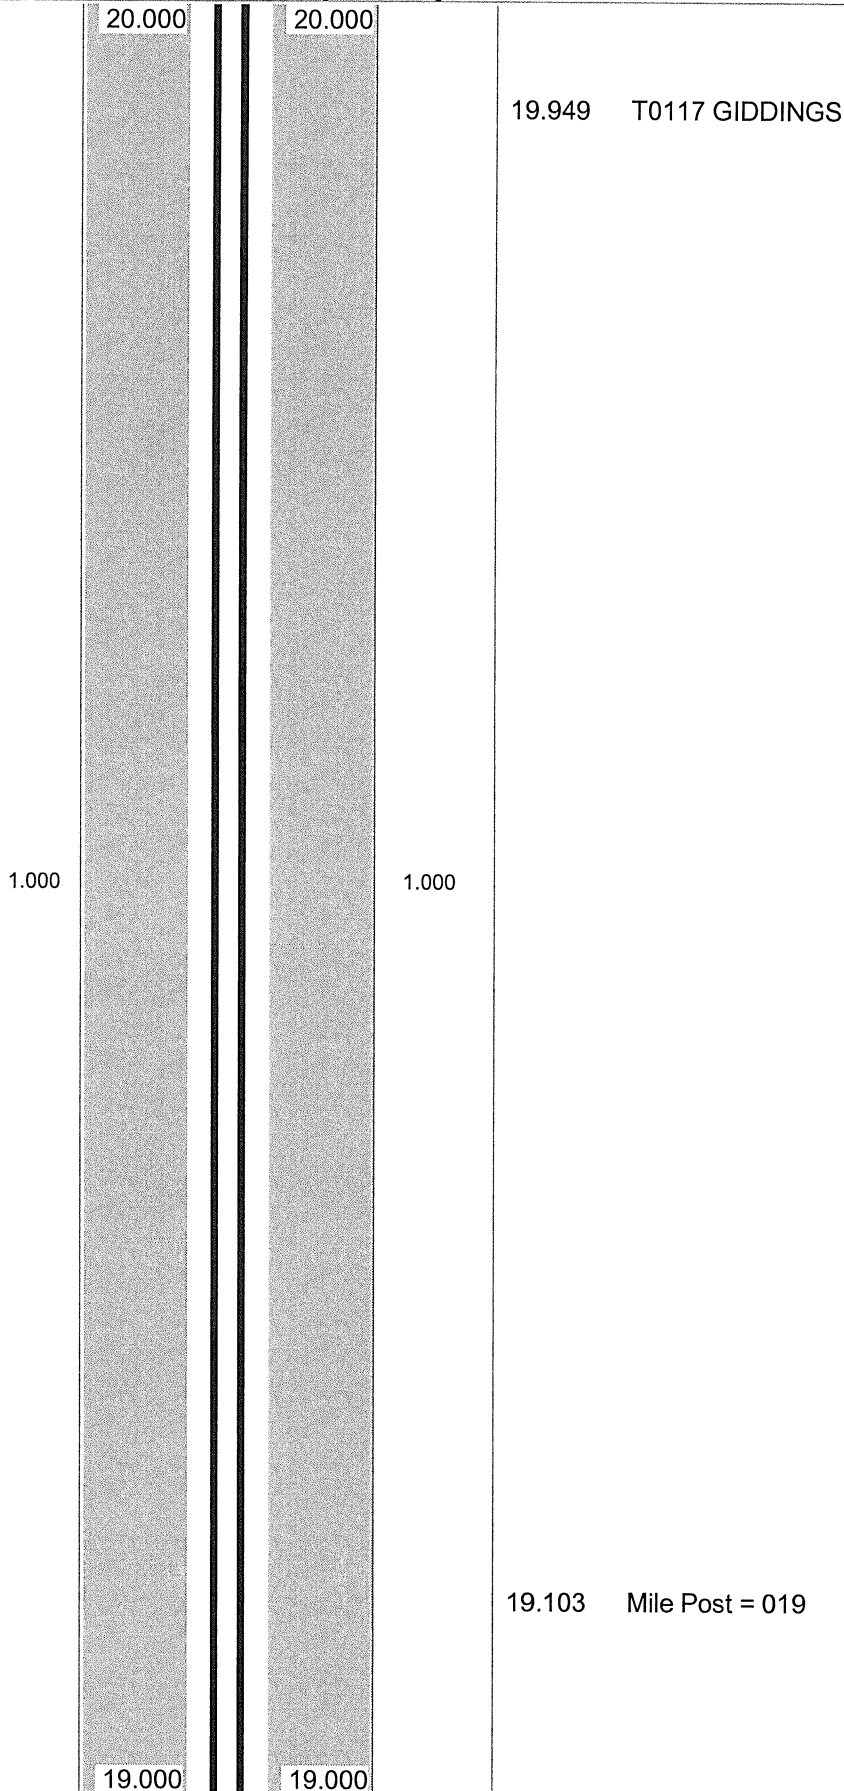

Sheet total equivalent length of solid line: 2.000

Accum. total: 21.852

© 2004 - MasterMind Systems, Inc. - Traffic Safety Suite


ODOT District 4
No Passing Zone Log (POR)

Page: 1 of 1
22 30

Route: **0014R (SPORSR00014**C)**
 Length: **0.999** Direction: **East**

From: **20.000 LEAVE STREETSBORO**
 To: **20.999 ENTER MAH CO**

Scale: **1.00 mile/page**

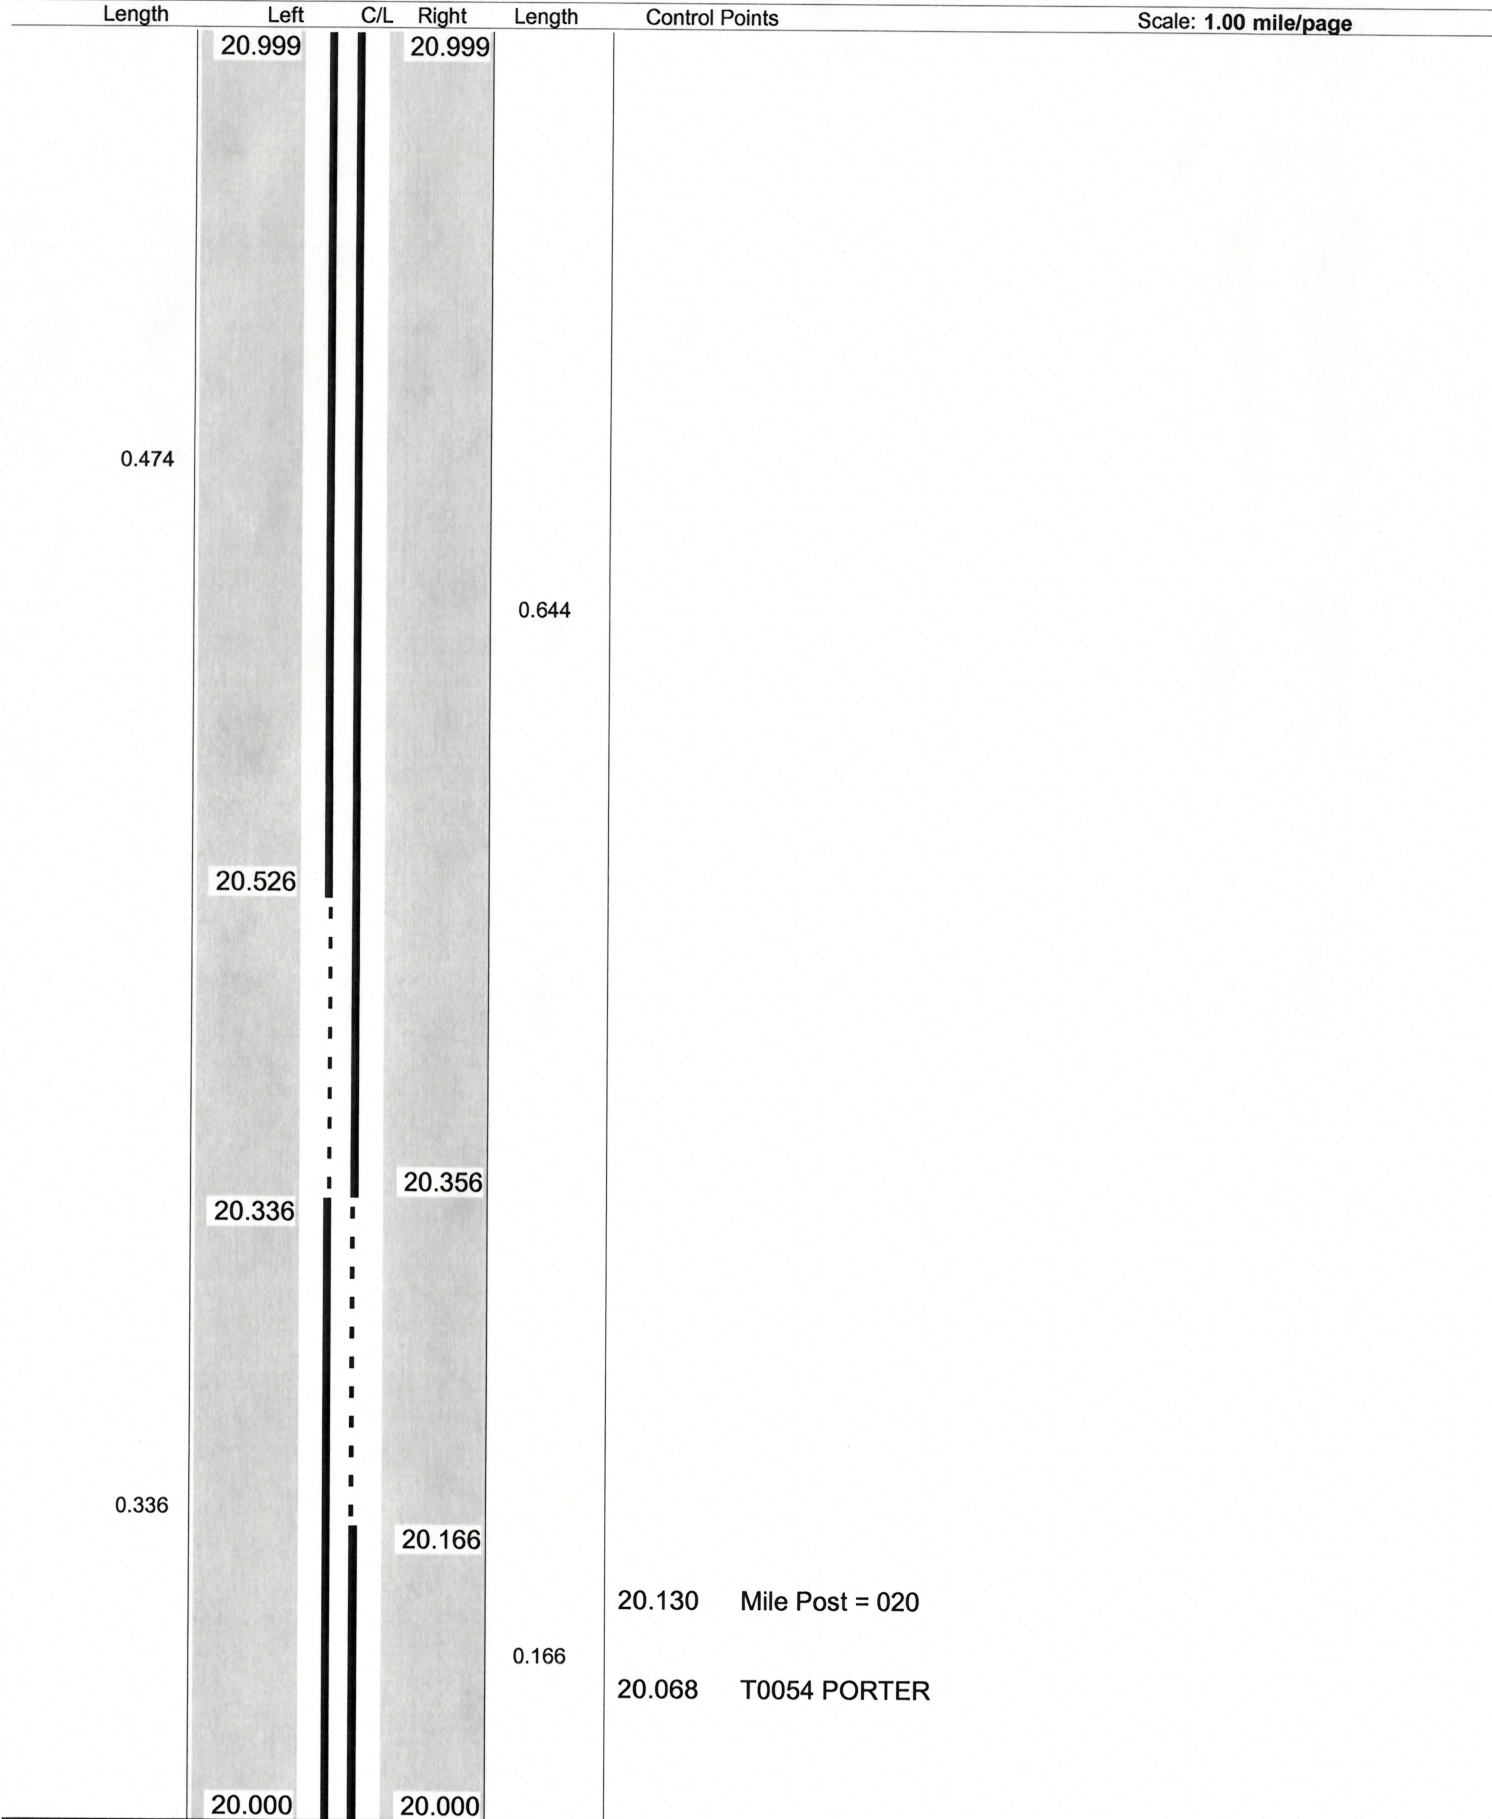

Sheet total equivalent length of solid line: 1.708


Accum. total: 1.708

ODOT District 4
No Passing Zone Log (POR)

Page: 1 of 1
23 30

Route: **0014R (SPORSR00014**C)**
 Length: **0.999** Direction: **East**

From: **21.000 LEAVE STREETSBORO**
 To: **21.999 ENTER MAH CO**

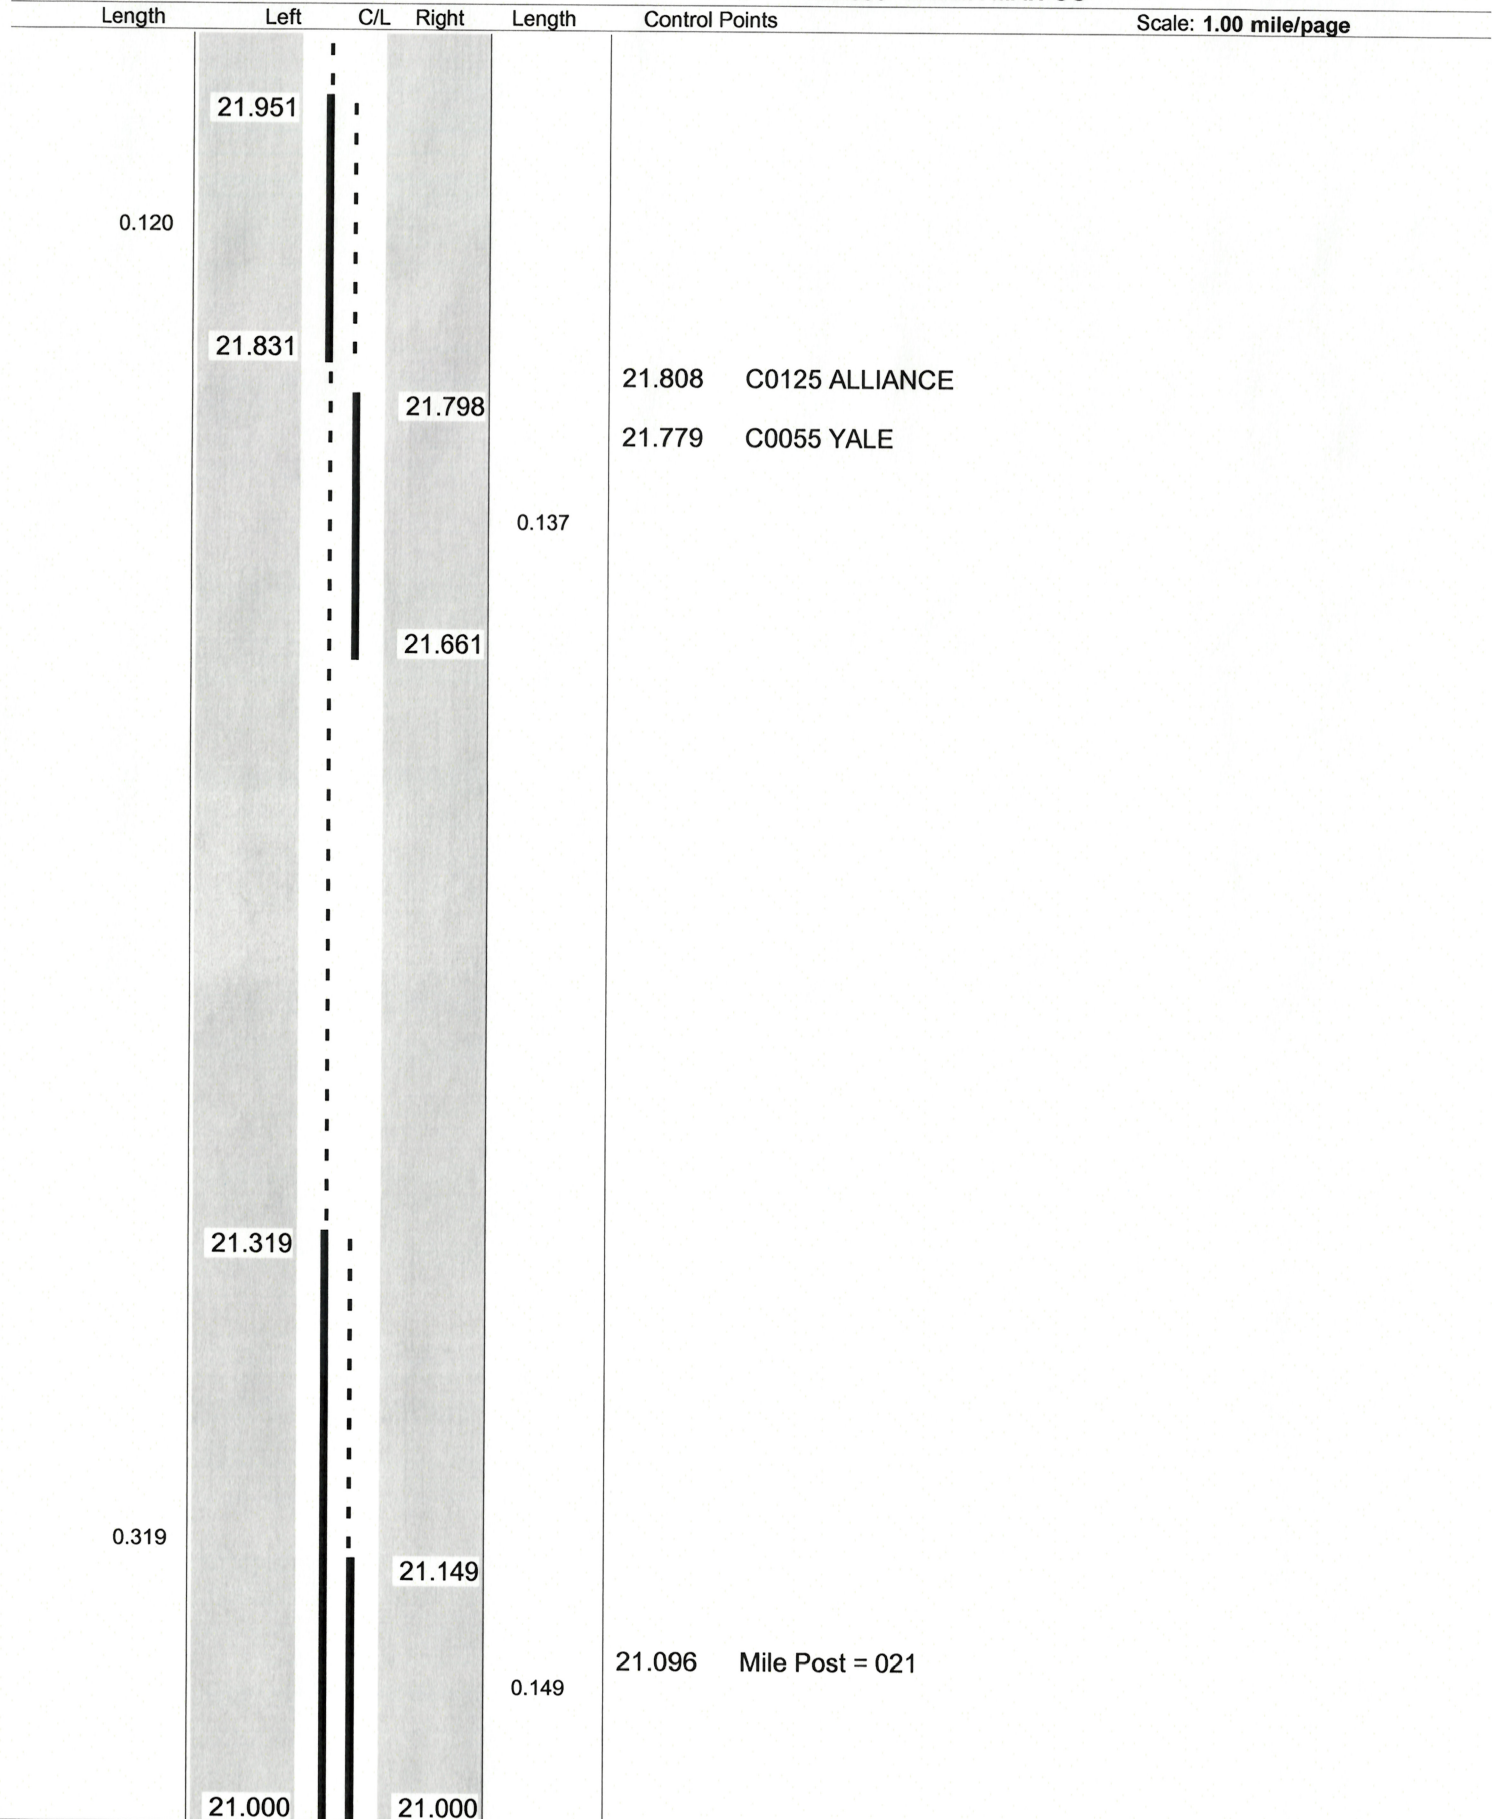

Sheet total equivalent length of solid line: 0.938

Accum. total: 0.938


ODOT District 4
No Passing Zone Log (POR)

Page: *1* of *1*
24 30

Route: **0014R (SPORSR00014**C)**
 Length: **0.999** Direction: **East**

From: **22.000 LEAVE STREETSBORO**
 To: **22.999 ENTER MAH CO**

Scale: **1.00 mile/page**

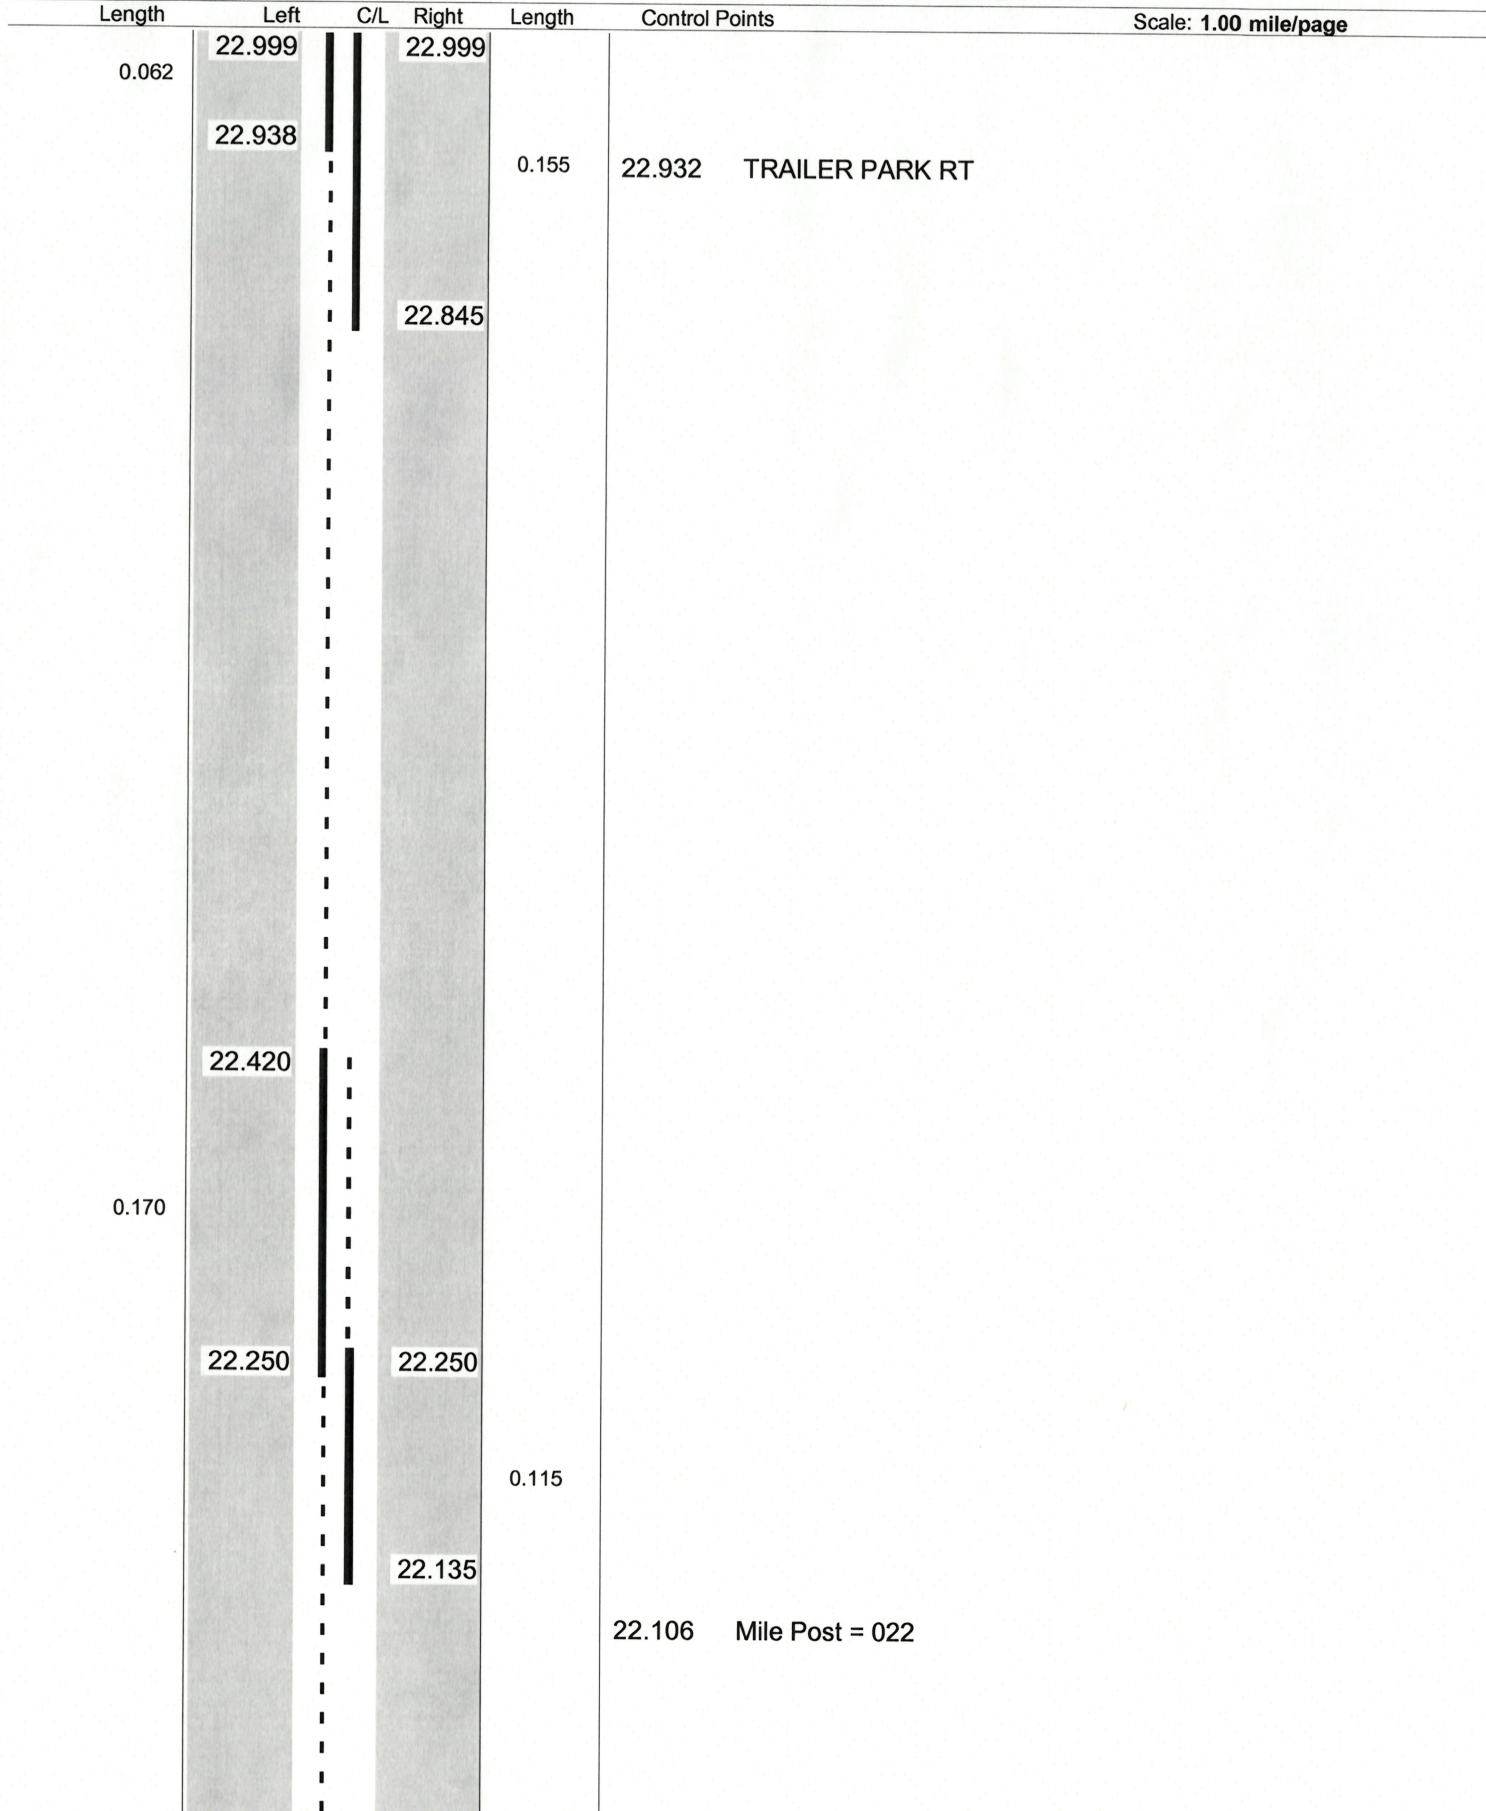

Sheet total equivalent length of solid line: 0.735

Accum. total: 0.735


© 2006 - MasterMind Systems, Inc. - Traffic Safety Suite

ODOT Dist 4 - Portage Co - FINAL No Passing Zone Log (POR)

Page: 25 of 30

Route: 0014R (SPORSR00014**C)
Length: 22.085 Direction: East

From: 6.750 LEAVE STREETSBORO
To: 28.835 ENTER MAH CO

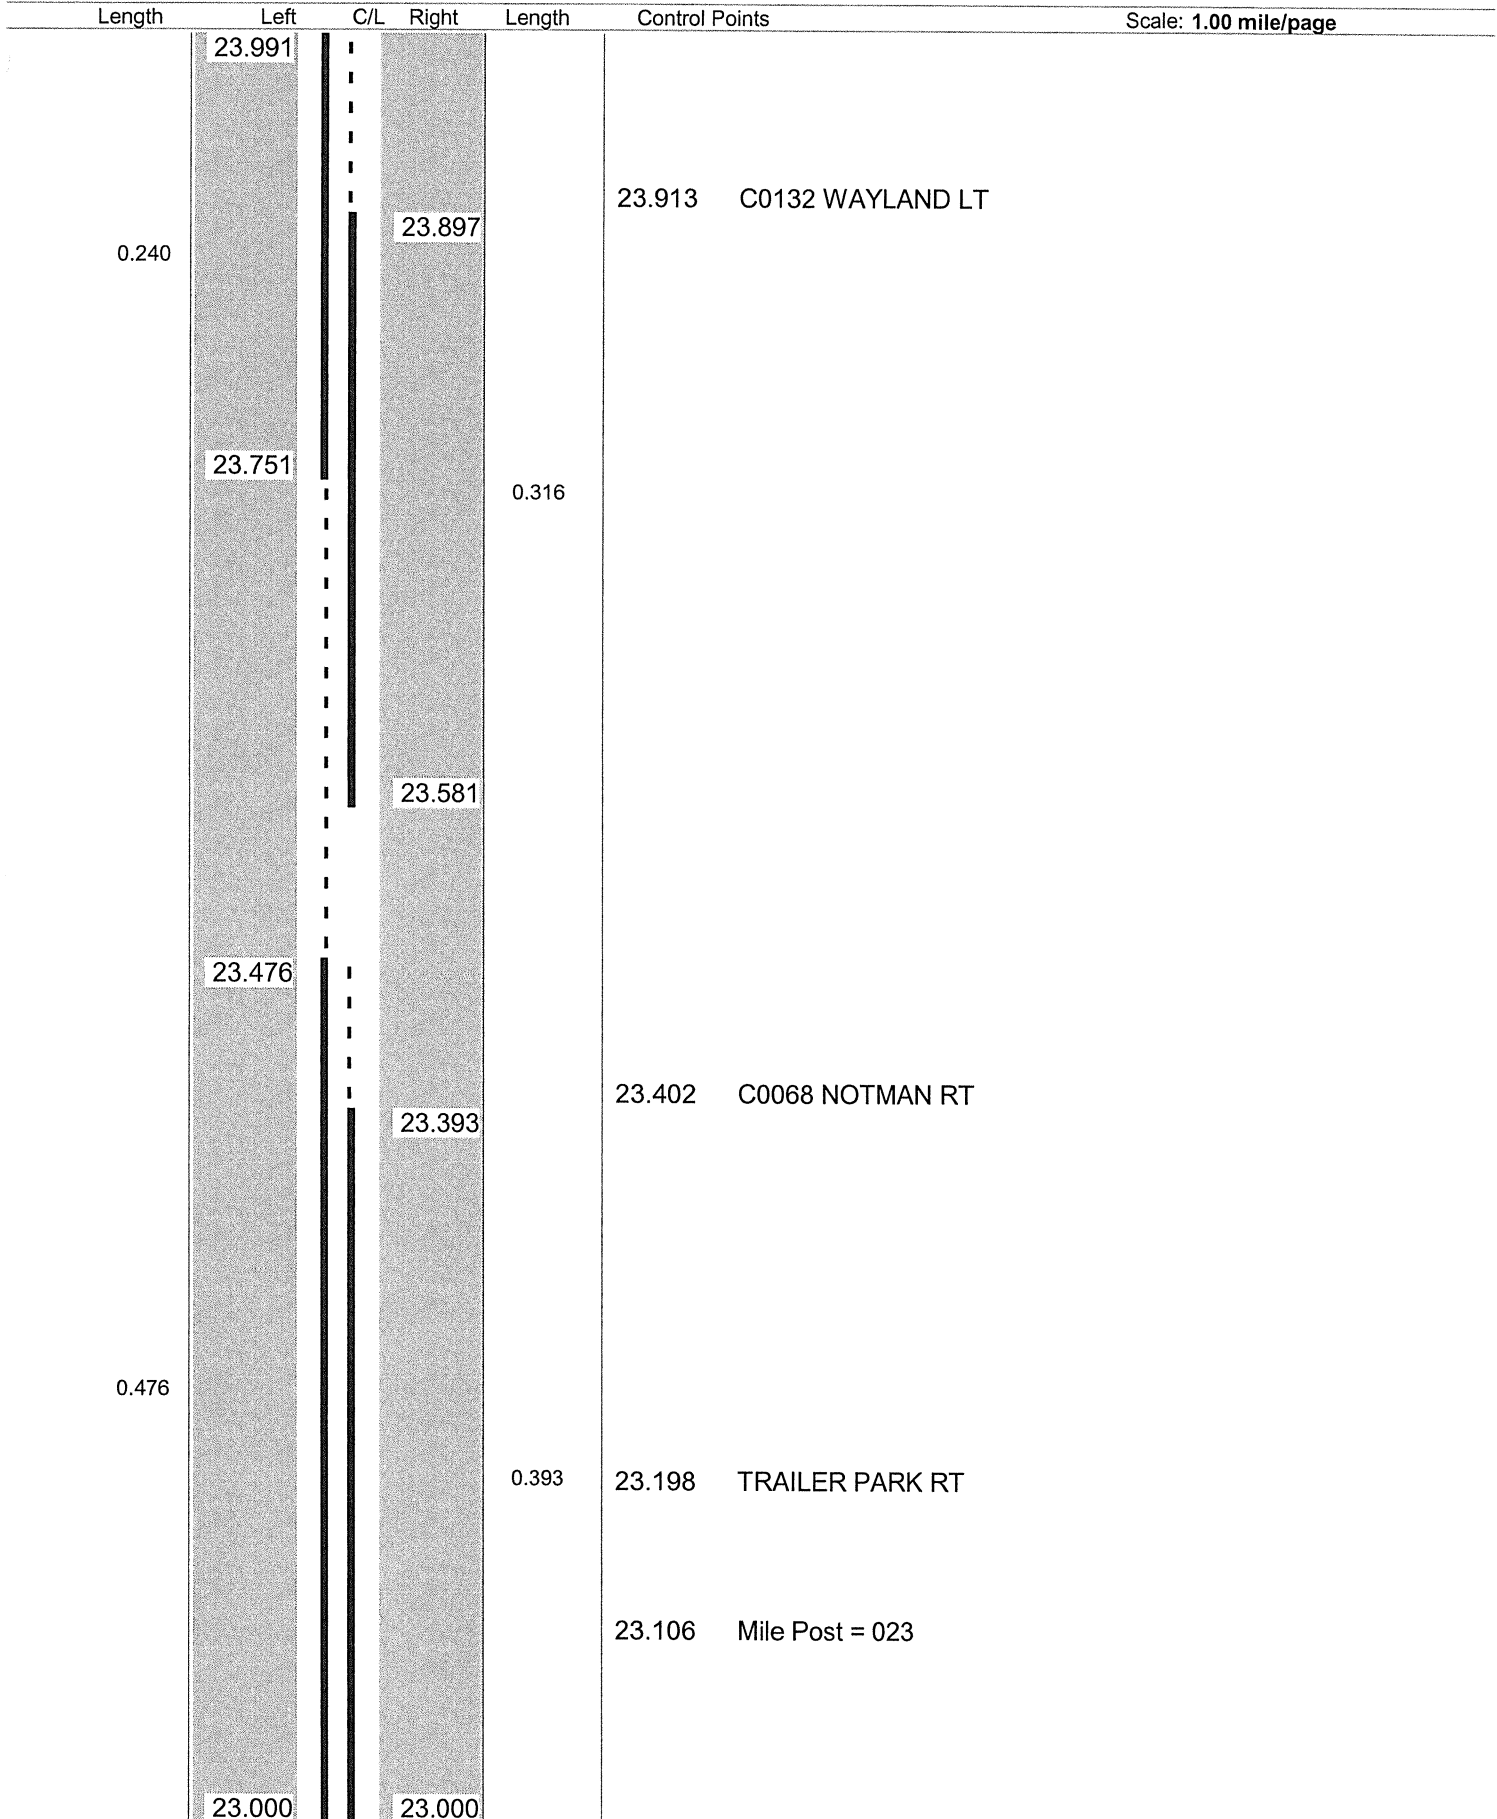

Sheet total equivalent length of solid line: 1.540

Accum. total: 26.705

© 2004 - MasterMind Systems, Inc. - Traffic Safety Suite

No Passing Zone Log (POR)

Route: 0014R (SPORSR00014**C)

Direction: **East**

To: **28.835 ENTER MAH CO**

Sheet total equivalent length of solid line: 0.712 Accum. total: 27.417 © 2004 - MasterMind Systems, Inc. - Traffic Safety Suite

ODOT Dist 4 - Portage Co - FINAL No Passing Zone Log (POR)


Page: 27 of 30

Route: 0014R (SPORSR00014**C)

From: 6.750 LEAVE STREETSBORO

Length: 22.085 Direction: East

To: 28.835 ENTER MAH CO

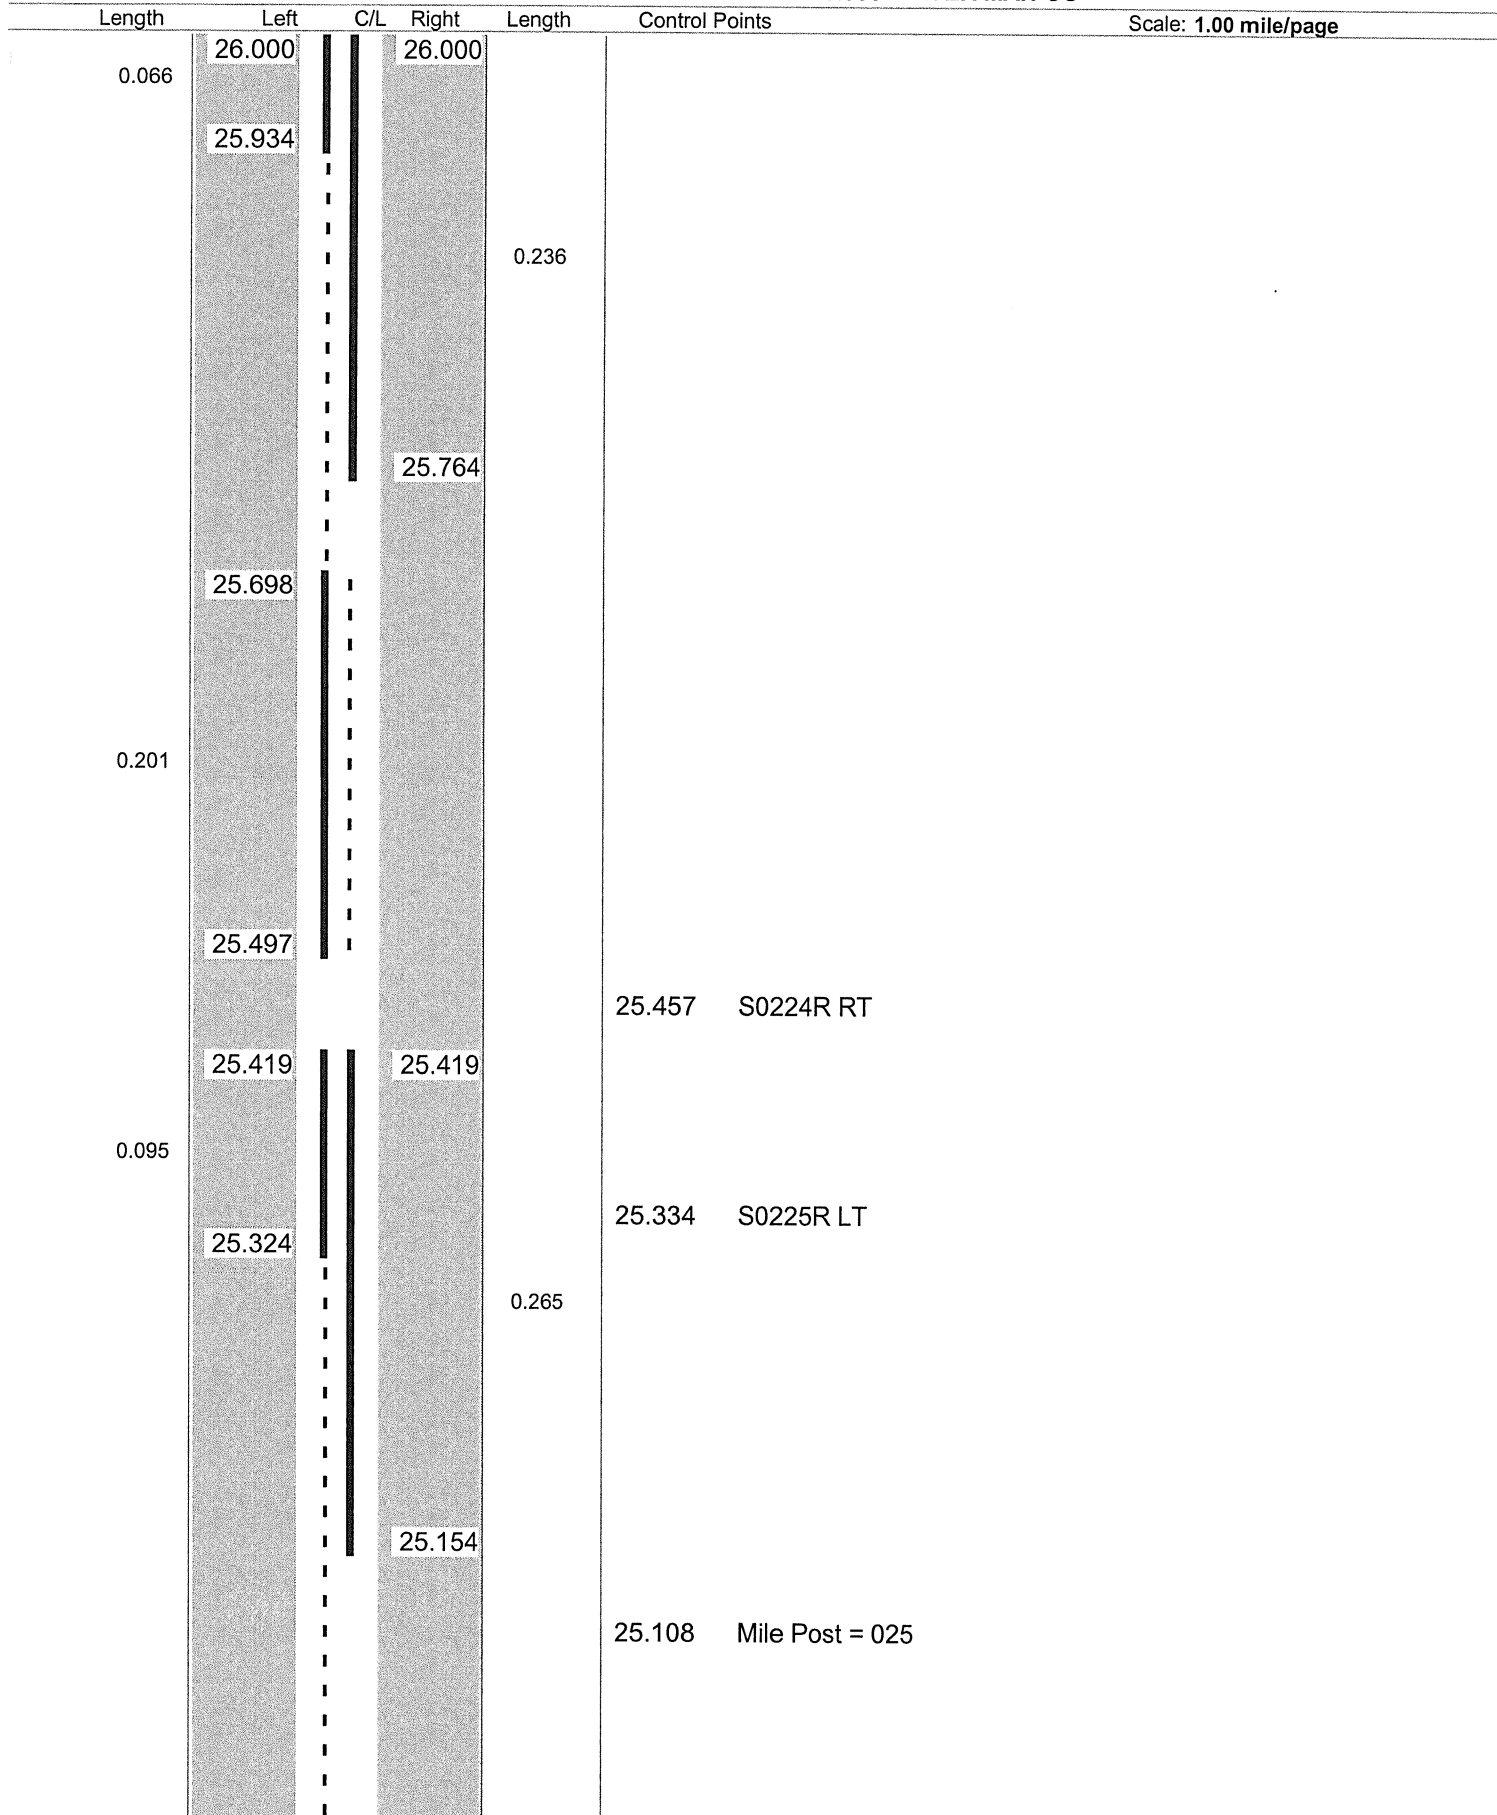

Sheet total equivalent length of solid line: 1.058

Accum. total: 28.475

© 2004 - MasterMind Systems, Inc. - Traffic Safety Suite


ODOT District 4
No Passing Zone Log (POR)

Page: 1 of 1
 28 30

Route: **0014R (SPORSR00014**C)**
 Length: **0.999** Direction: **East**

From: **26.000 LEAVE STREETSBORO**
 To: **26.999 ENTER MAH CO**

Scale: 1.00 mile/page

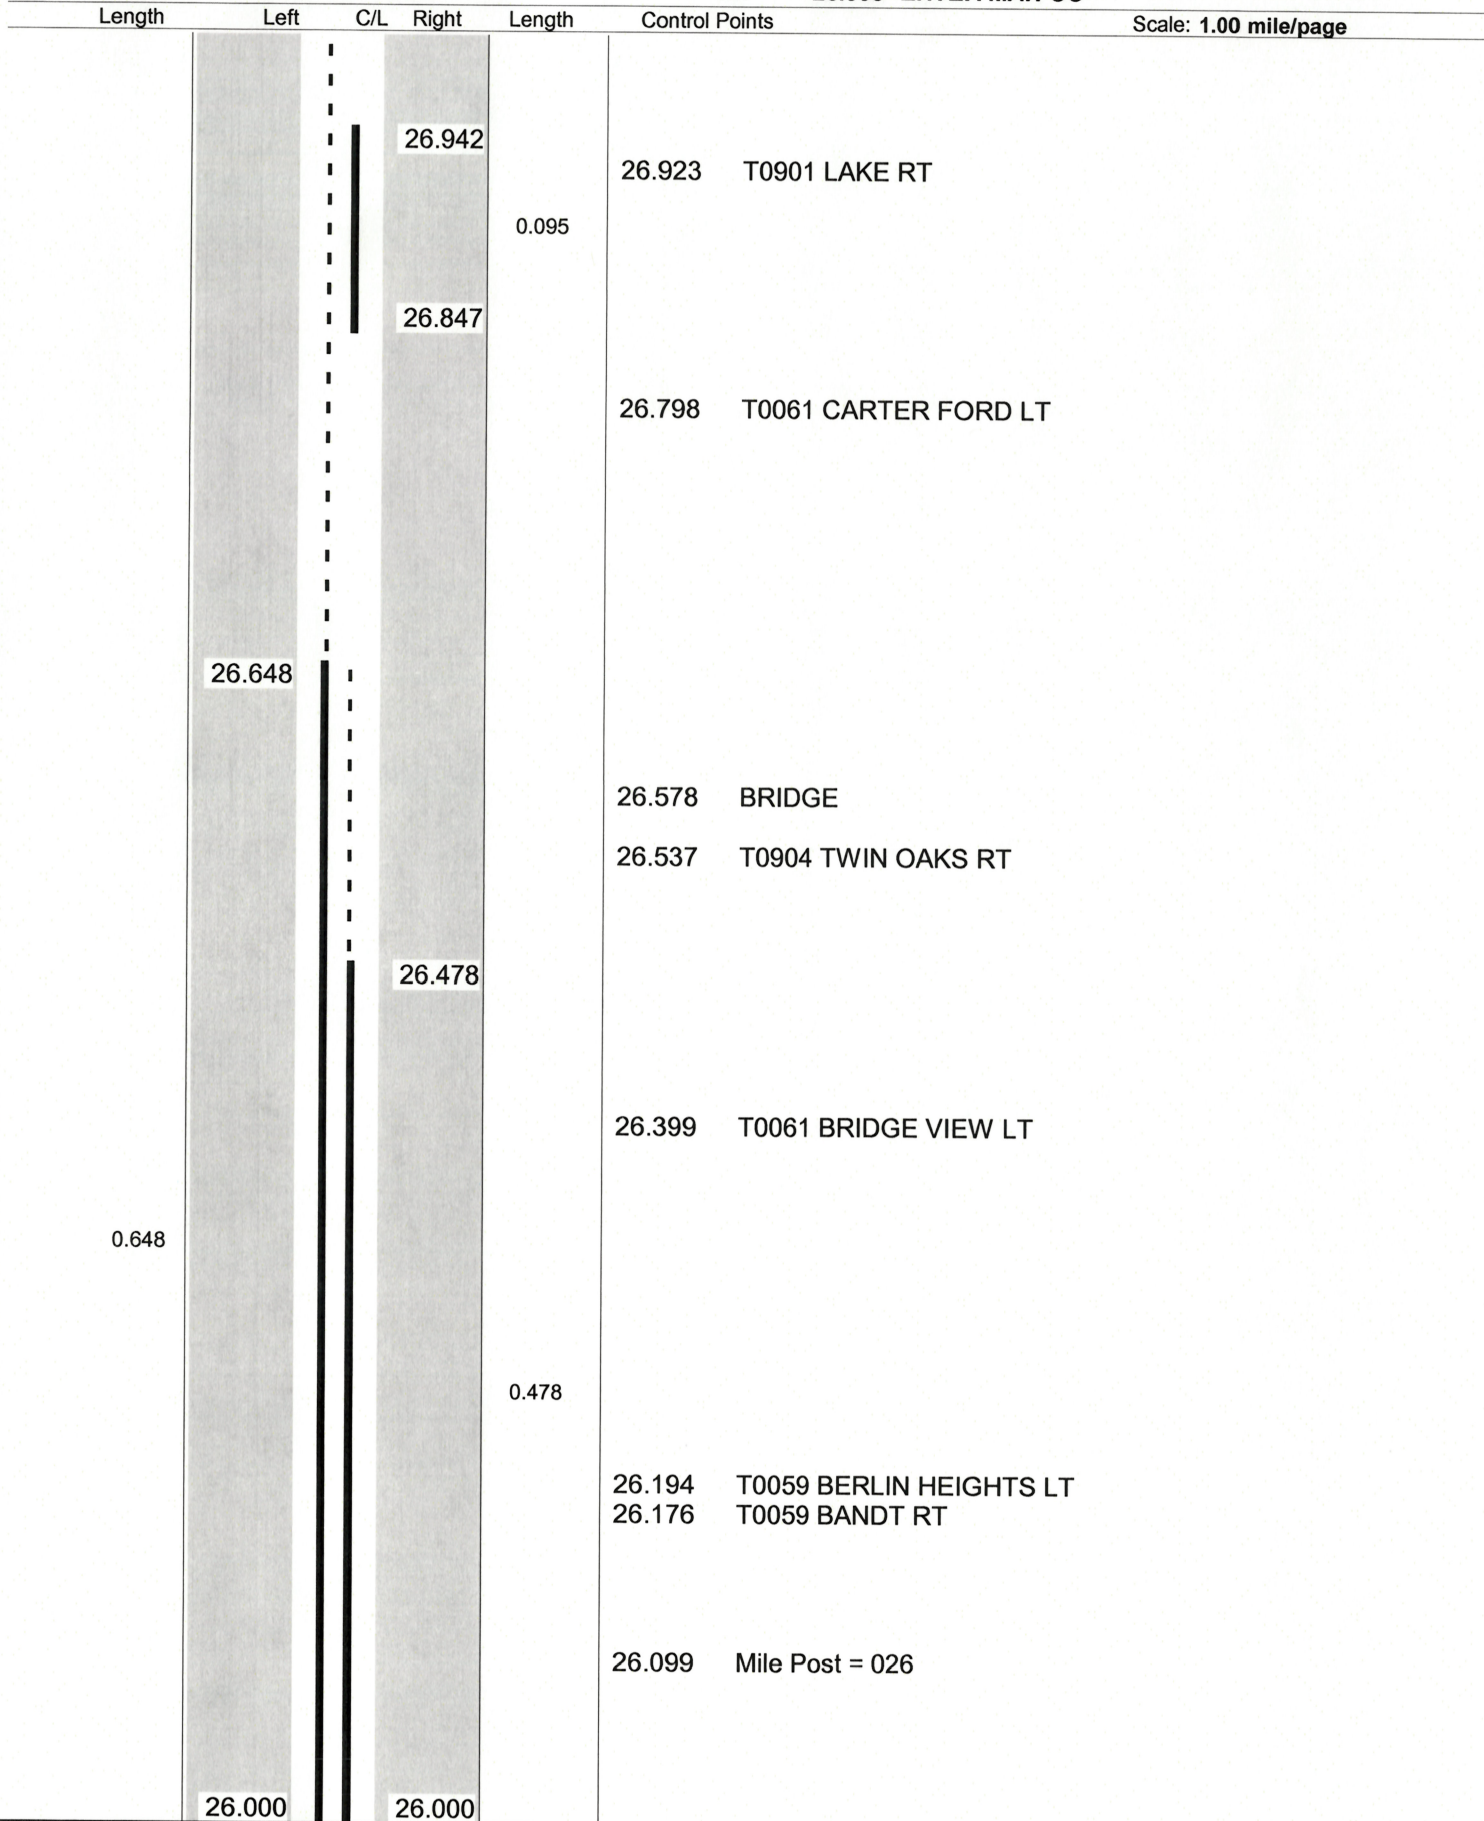

Sheet total equivalent length of solid line: 1.351

Accum. total: 1.351

© 2006 - MasterMind Systems, Inc. - Traffic Safety Suite

Page: 1 of 1

From: 27.000 LEAVE STREETSBORO

To: **27.999 ENTER MAH CO**

29 30

Length	Left	C/L	Right	Length	Control Points
			27.999	0.050	
			27.950		
0.095	27.815				
	27.720				
			27.693		27.698 T0062 HICKORY GROVE LT
					27.662 T0062 SEBRING RT
				0.215	
			27.478		
0.095	27.160				
					27.105 Mile Post = 027
	27.065				

ODOT District 4
No Passing Zone Log (POR)

Page: 1 of 1
 30 30

Route: 0014R (SPORSR00014**C)
 Length: 0.835 Direction: East

From: 28.000 LEAVE STREETSBO
 To: 28.835 ENTER MAH CO

Length	Left	C/L	Right	Length	Control Points	Scale: 1.00 mile/page
0.021			28.835 28.814	0.021	28.835 ENTER MAH CO	
0.601	28.641		28.508	0.508	28.514 T0454 HAWTHORNE LT 28.293 T0065 KIRKBRIDGE LT	
	28.040		28.000		28.102 Mile Post = 028 28.031 T0058 WAGNER	

Sheet total equivalent length of solid line: 1.222

Accum. total: 1.222