

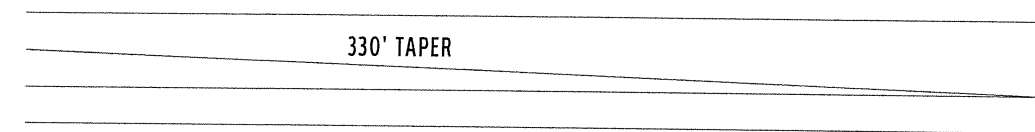
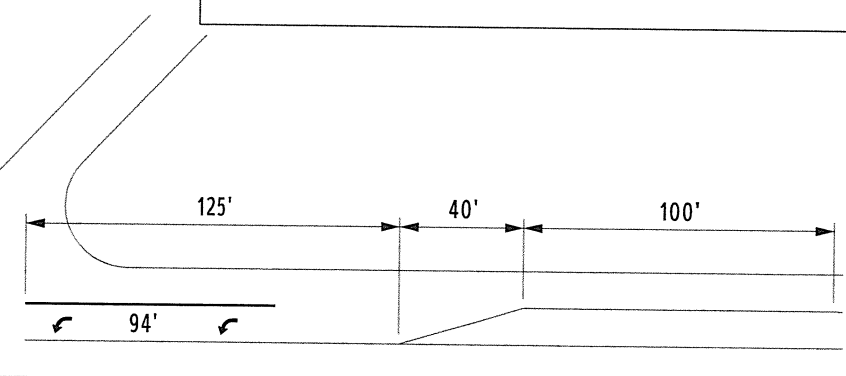
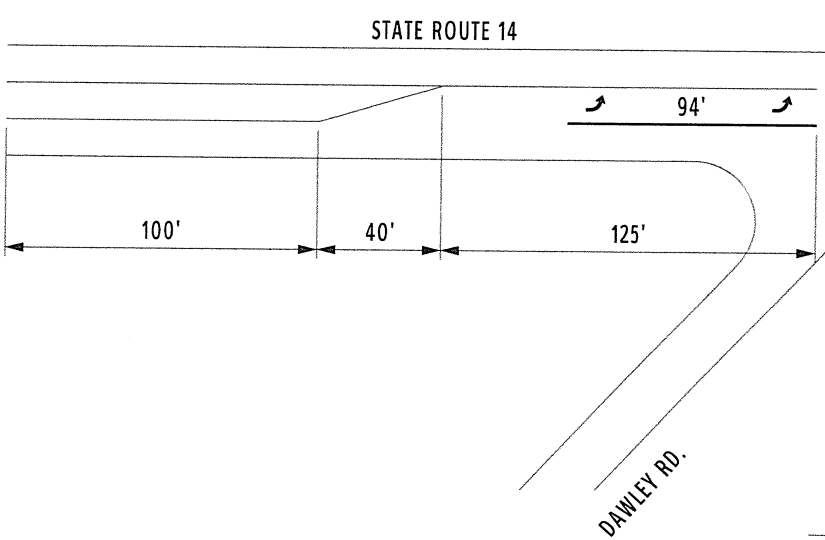





COUNTY:	PORTAGE
LOCATION:	S.R. 14 @ DAWLEY RD.
S.L.M.:	7.808
24" STOP LINE:	L.F.
12" CROSSWALK LINE:	L.F.
DOTTED LINE:	L.F.
8" CHANNELIZING LINE:	188 L.F.
12" CHANNELIZING LINE:	L.F.
24" TRANSVERSE LINE (WT):	L.F.
24" TRANSVERSE LINE (YW):	L.F.
SYMBOL: 4 - LEFT TURN ARROWS	

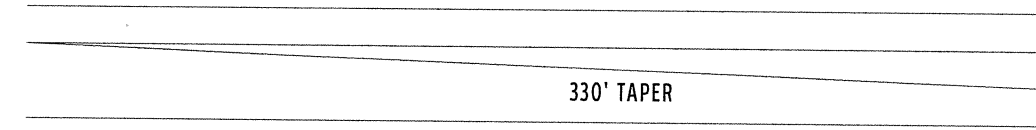




COUNTY:	PORTAGE	
LOCATION:	S.R. 14 @ INFIRMARY RD.	
S.L.M.:	9.349	
24" STOP LINE:	50	L.F.
12" CROSSWALK LINE:		L.F.
DOTTED LINE:		L.F.
8" CHANNELIZING LINE:	315	L.F.
12" CHANNELIZING LINE:		L.F.
24" TRANSVERSE LINE (WT):		L.F.
24" TRANSVERSE LINE (YW):		L.F.
SYMBOL: 6 - LEFT TURN ARROWS		

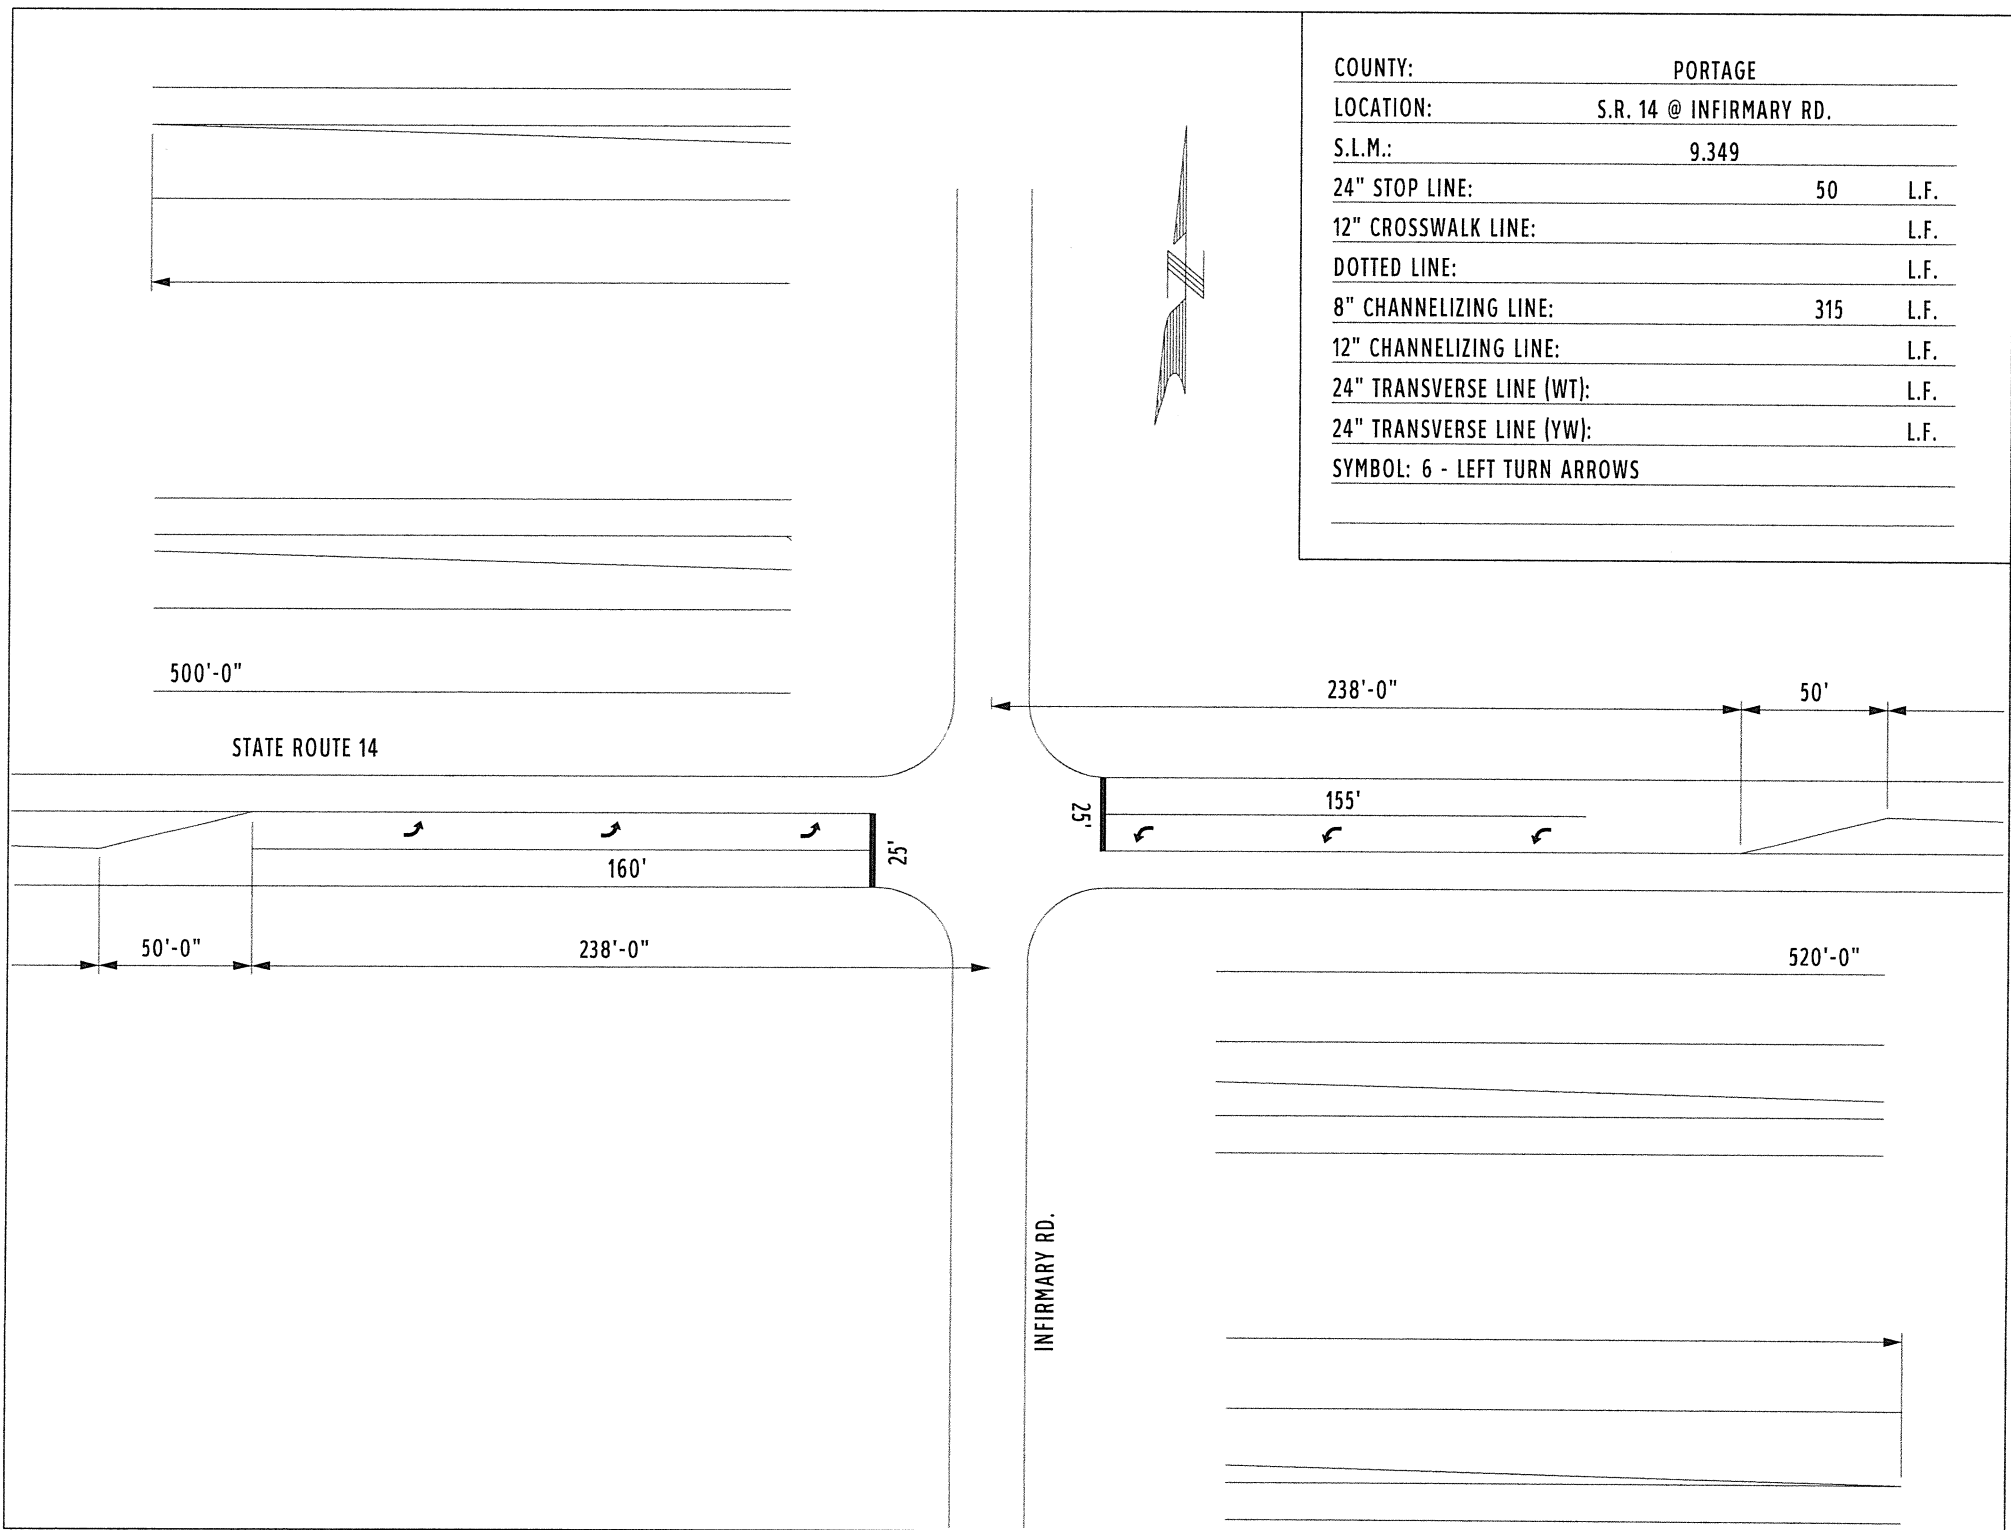


COUNTY:	PORTAGE	
LOCATION:	S.R. 14 @ CHESNUT RD. / S.R. 14	
S.L.M.:	10.196	
24" STOP LINE:	76	L.F.
12" CROSSWALK LINE:		L.F.
DOTTED LINE:	475	L.F.
8" CHANNELIZING LINE:	393	L.F.
12" CHANNELIZING LINE:		L.F.
24" TRANSVERSE LINE (WT):		L.F.
24" TRANSVERSE LINE (YW):		L.F.
SYMBOL: 6 - LEFT TURN ARROWS		
2 - MERGE ARROWS		

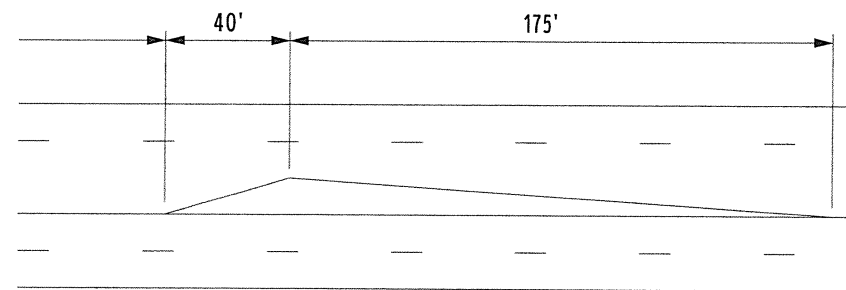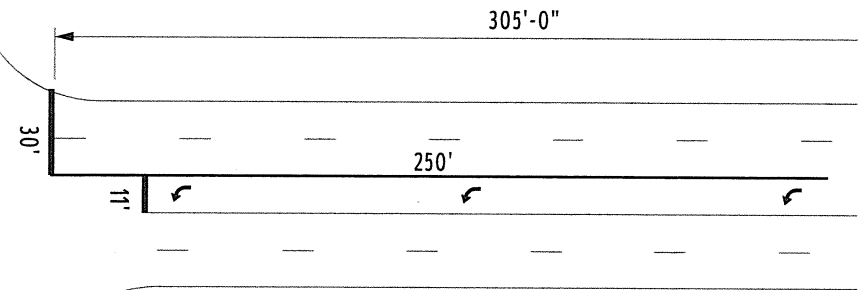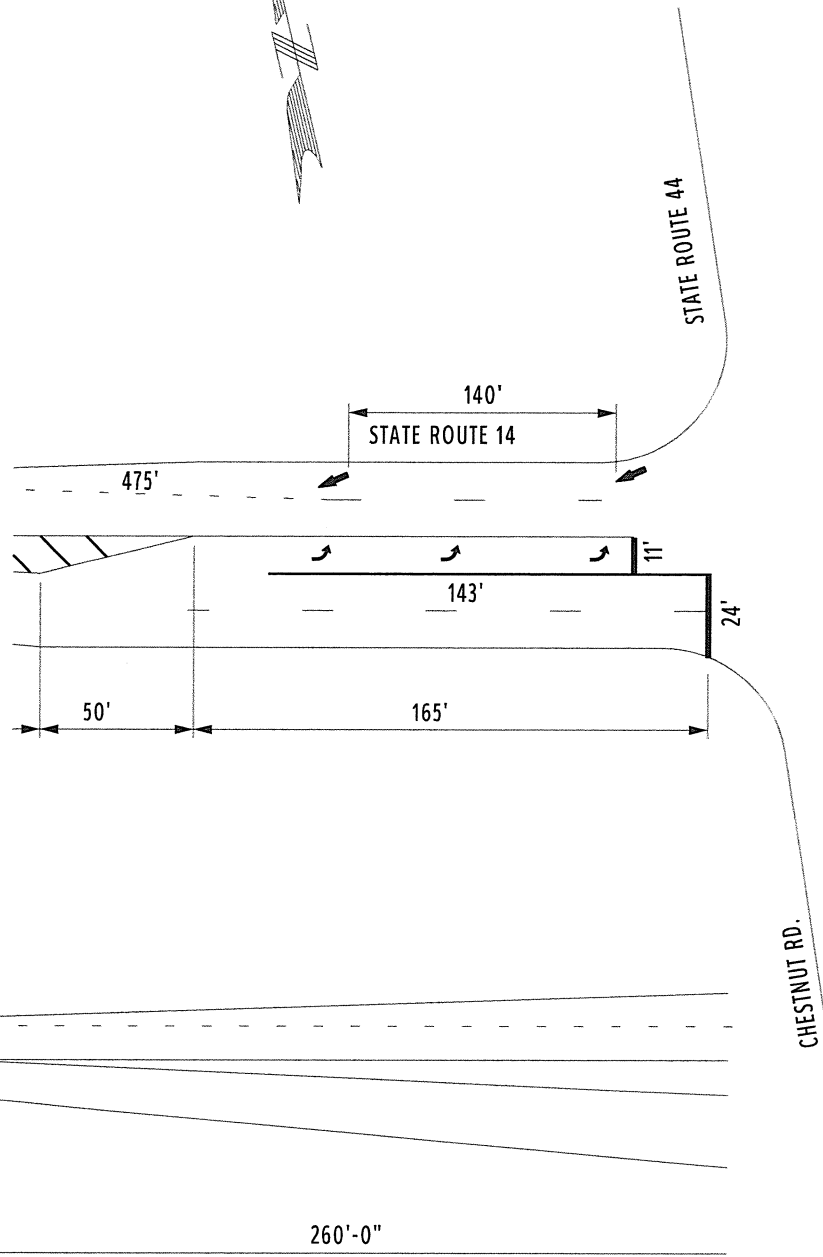


COUNTY:	PORTAGE
LOCATION:	S.R. 14 @ LOOMIS PARKWAY
S.L.M.:	10.555
24" STOP LINE:	L.F.
12" CROSSWALK LINE:	L.F.
DOTTED LINE:	L.F.
8" CHANNELIZING LINE:	310 L.F.
12" CHANNELIZING LINE:	L.F.
24" TRANSVERSE LINE (WT):	L.F.
24" TRANSVERSE LINE (YW):	L.F.
SYMBOL: 6 - LEFT TURN ARROWS	

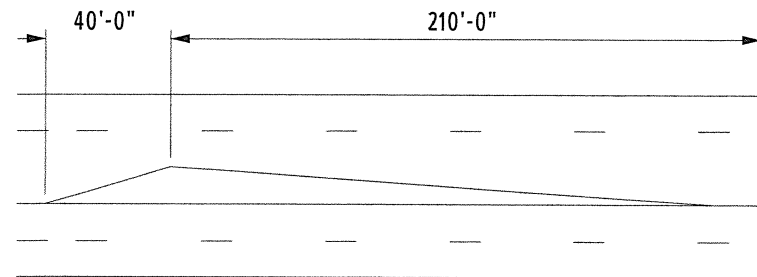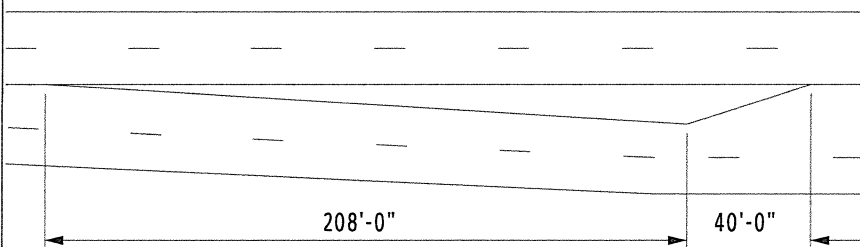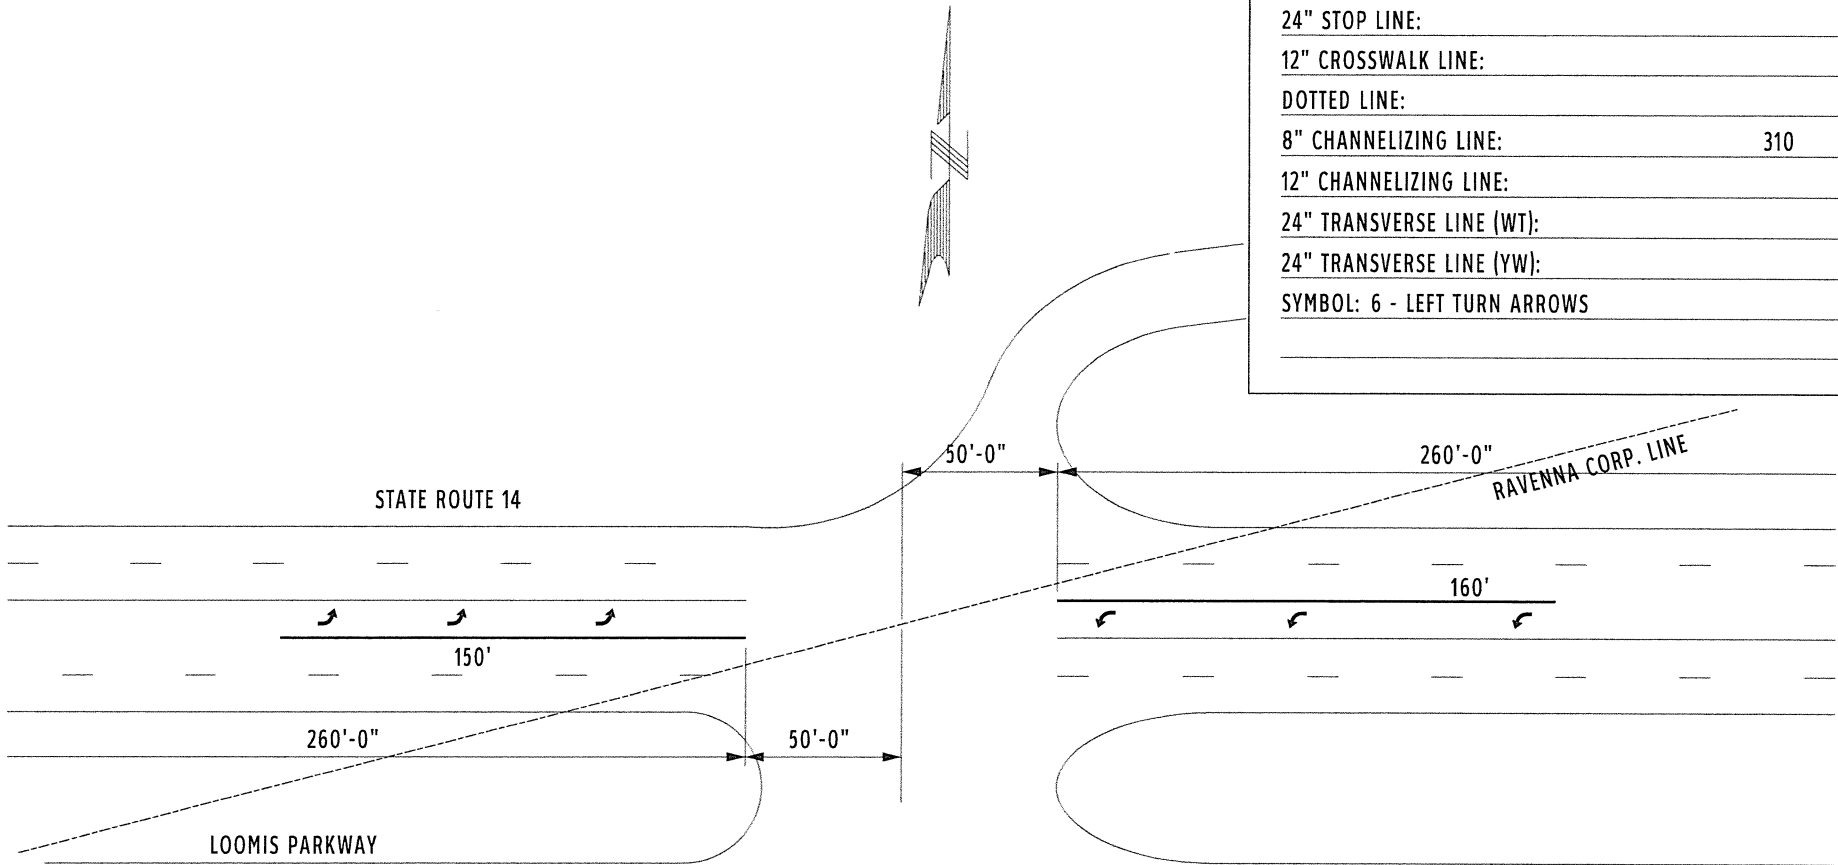

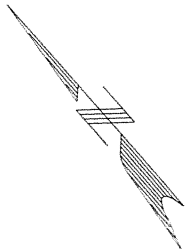


COUNTY:	PORTAGE
LOCATION:	S.R. 14 @ S.R. 59
S.L.M.:	12.626
24" STOP LINE:	L.F.
12" CROSSWALK LINE:	L.F.
DOTTED LINE:	L.F.
8" CHANNELIZING LINE:	L.F.
12" CHANNELIZING LINE:	L.F.
24" TRANSVERSE LINE (WT):	L.F.
24" TRANSVERSE LINE (YW):	L.F.
SYMBOL:	


*QUANTITIES ON NEXT SHEET

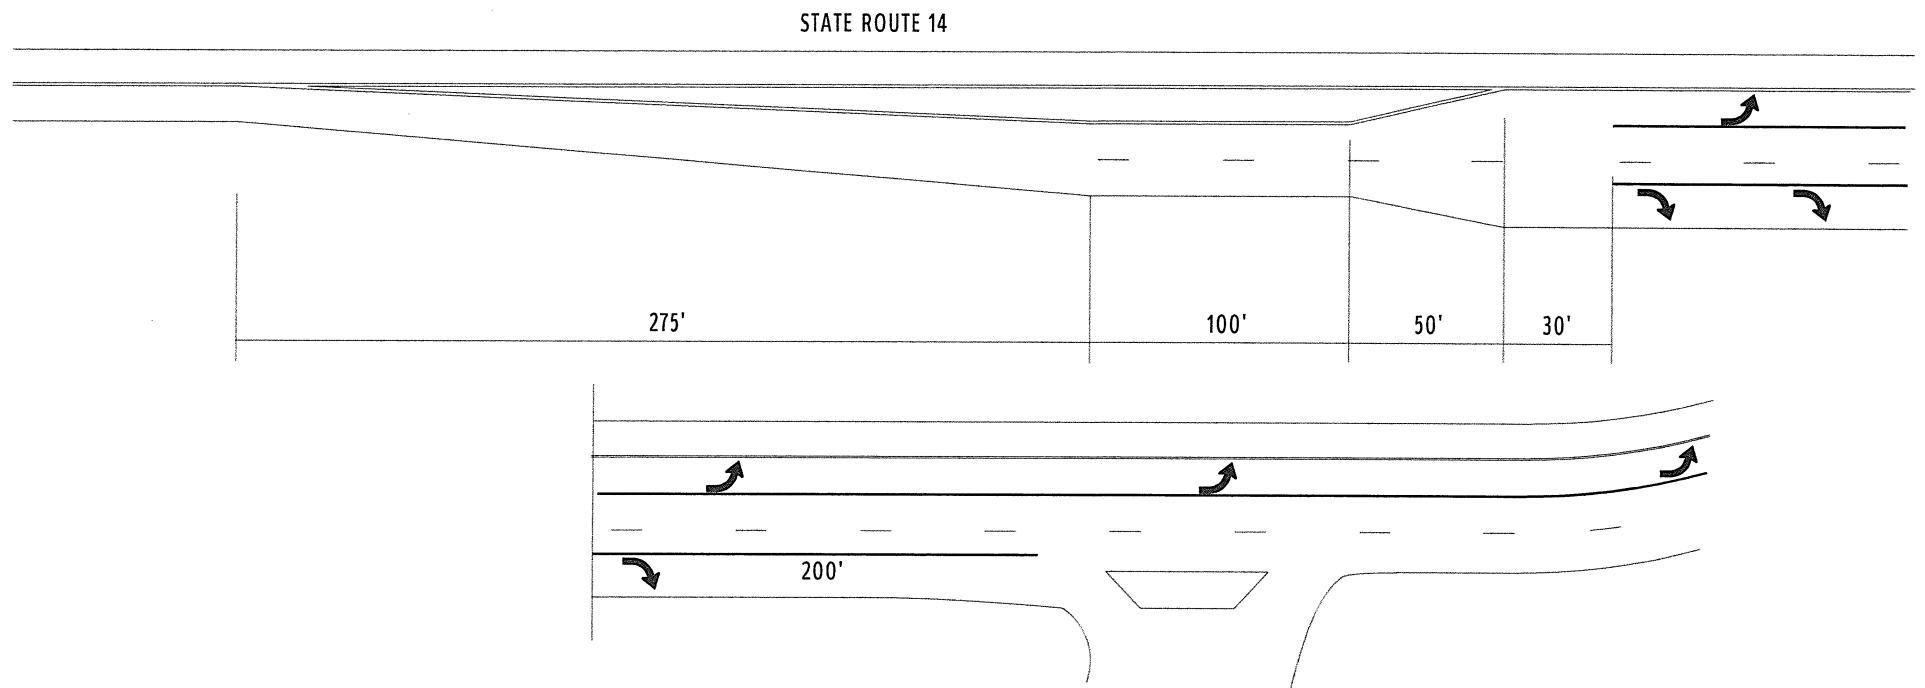



COUNTY:	PORTAGE	
LOCATION:	S.R. 14 @ S.R. 59	
S.L.M.:	12.670	
24" STOP LINE:	65	L.F.
12" CROSSWALK LINE:	206	L.F.
DOTTED LINE:		L.F.
8" CHANNELIZING LINE:	1513	L.F.
12" CHANNELIZING LINE:		L.F.
24" TRANSVERSE LINE (WT):		L.F.
24" TRANSVERSE LINE (YW):		L.F.
SYMBOL: 10 - LEFT TURN ARROWS		
3 - RIGHT TURN ARROWS		

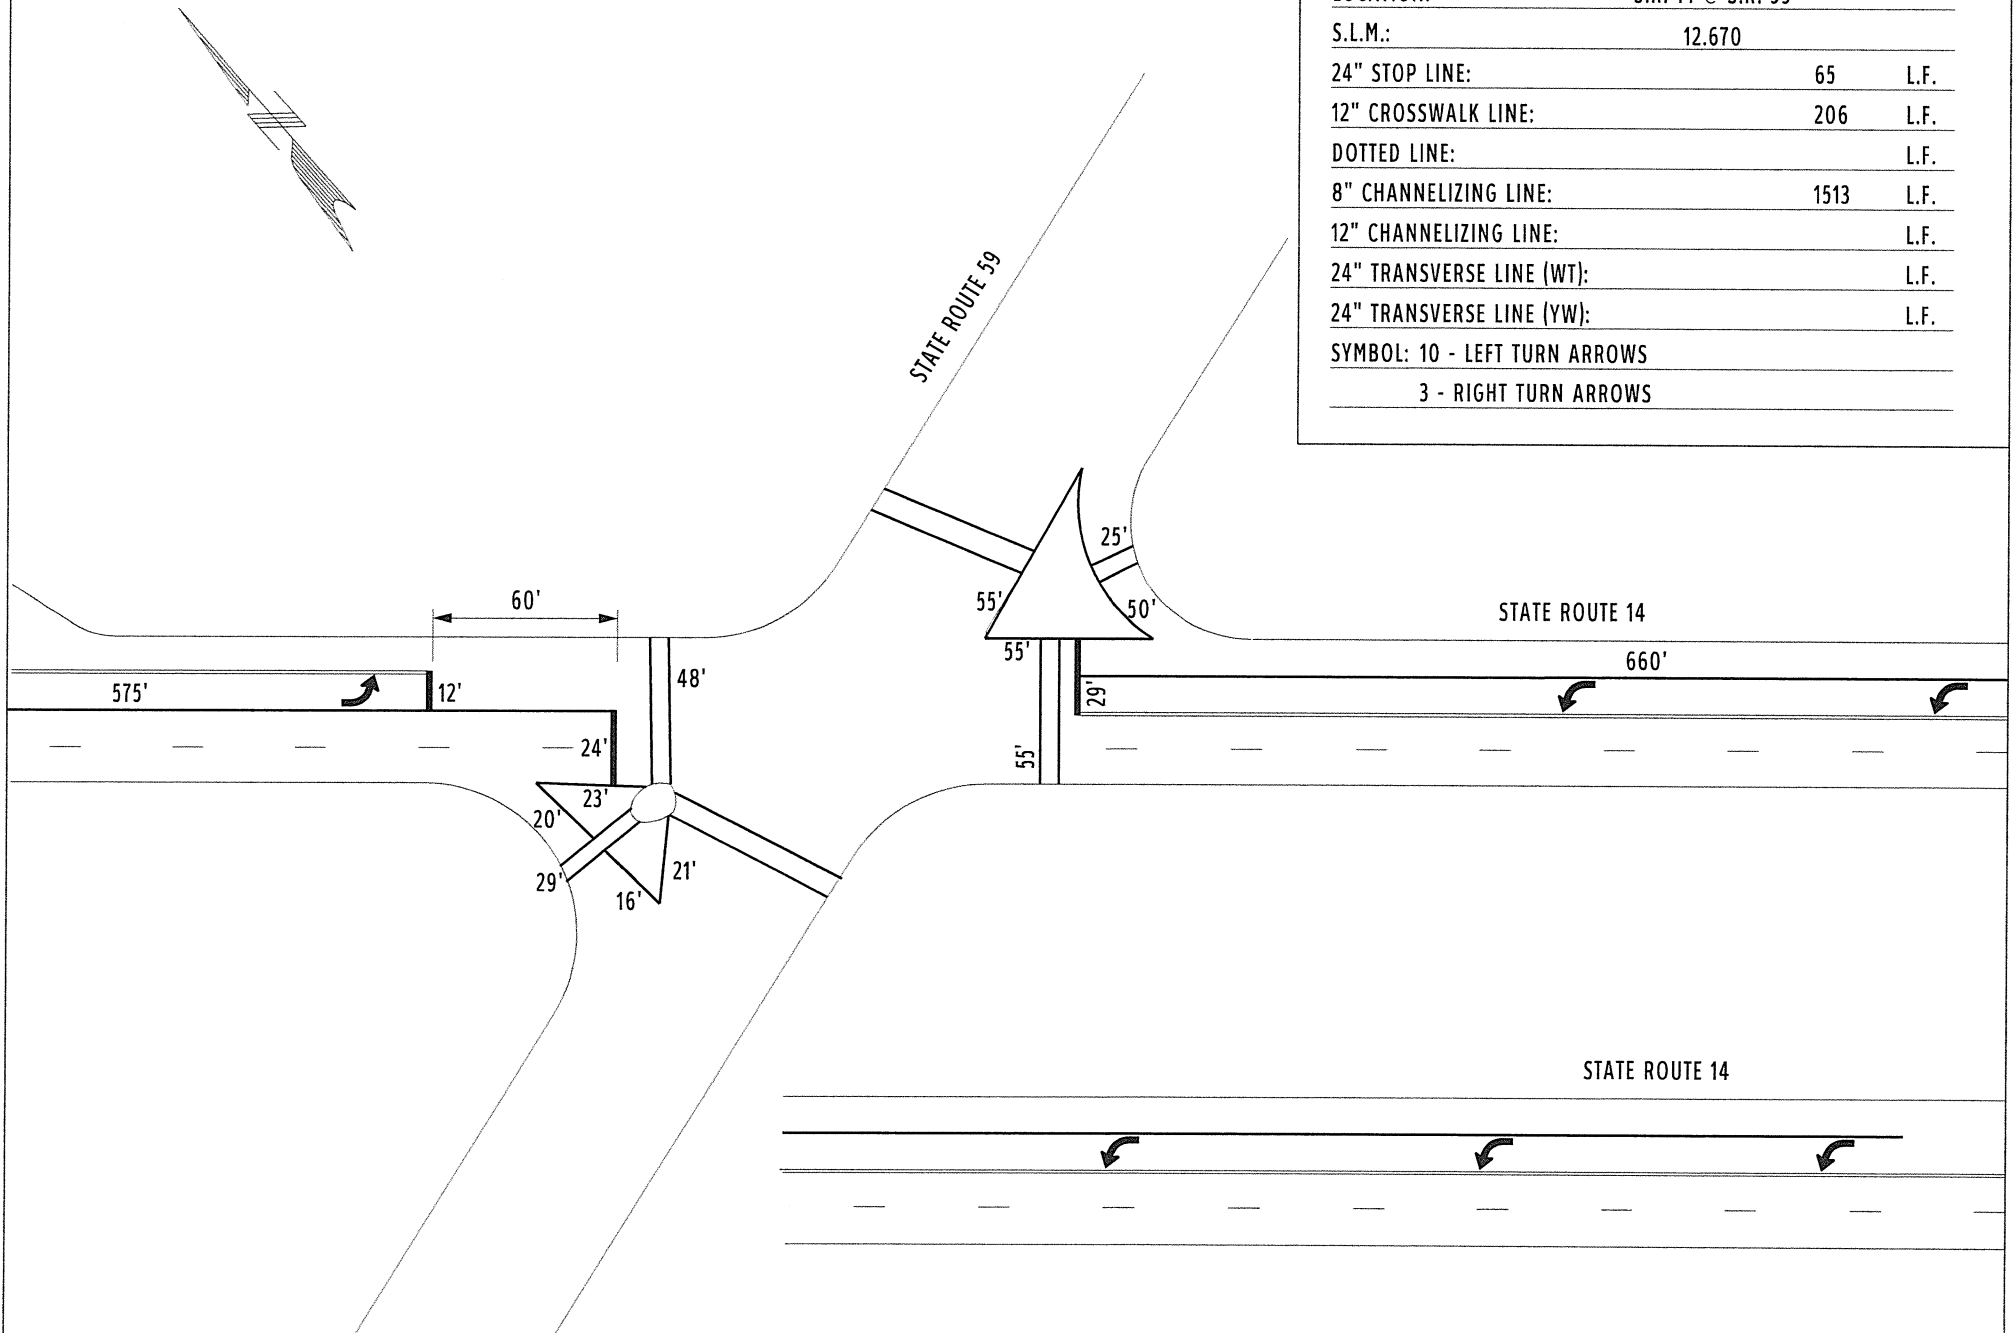


COUNTY:	PORTAGE
LOCATION:	S.R. 14 @ S.R. 5
S.L.M.:	13.12
24" STOP LINE:	L.F.
12" CROSSWALK LINE:	L.F.
DOTTED LINE:	300 L.F.
8" CHANNELIZING LINE:	L.F.
12" CHANNELIZING LINE:	L.F.
24" TRANSVERSE LINE (WT):	L.F.
24" TRANSVERSE LINE (YW):	L.F.
SYMBOL: 1 - MERGE ARROW	

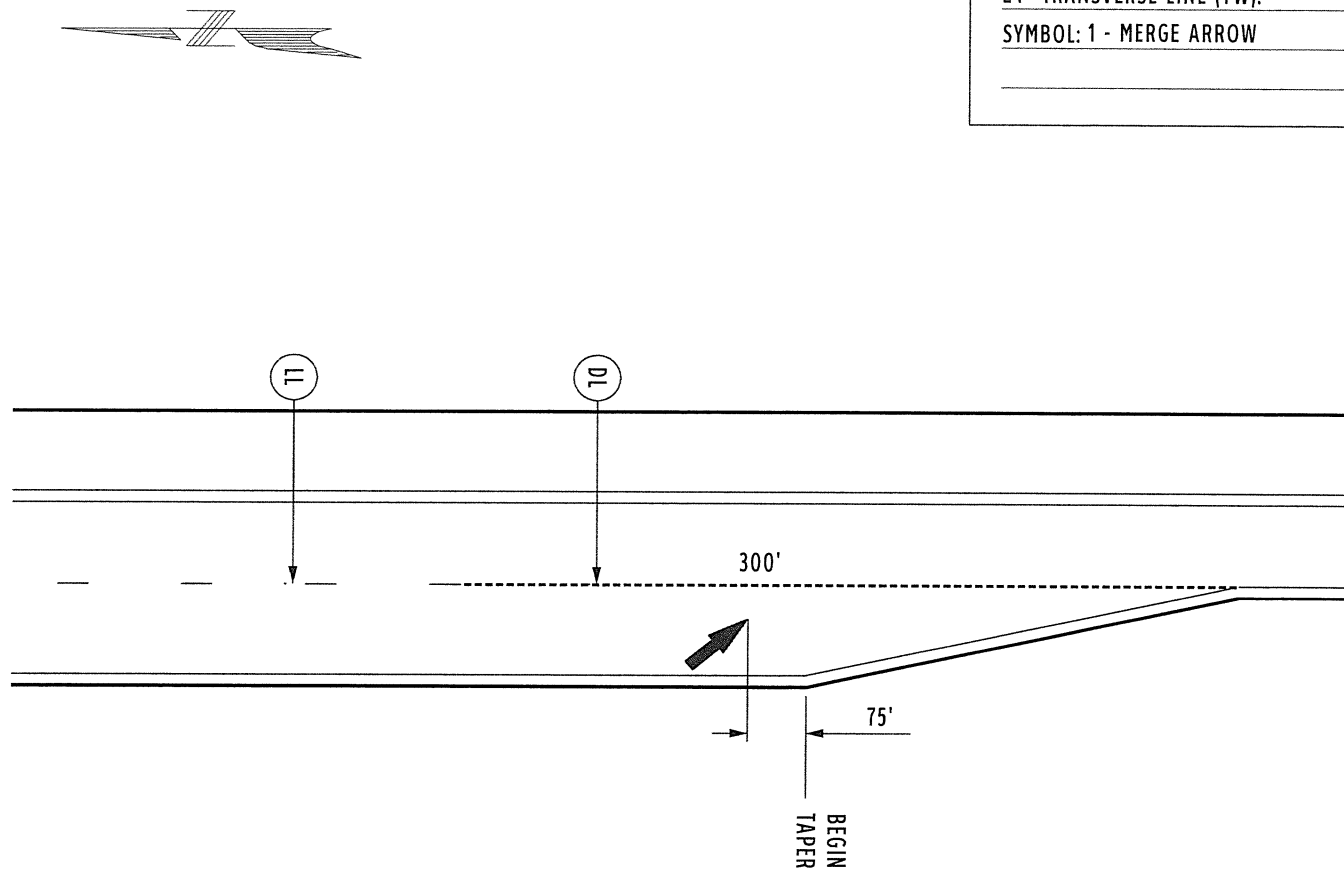


COUNTY:	PORTAGE
LOCATION:	S.R. 14 @ MERGE
S.L.M.:	15.72 - 15.95
24" STOP LINE:	L.F.
12" CROSSWALK LINE:	L.F.
DOTTED LINE:	750 L.F.
8" CHANNELIZING LINE:	L.F.
12" CHANNELIZING LINE:	L.F.
24" TRANSVERSE LINE (WT):	L.F.
24" TRANSVERSE LINE (YW):	L.F.
SYMBOL: 2 - MERGE ARROWS	

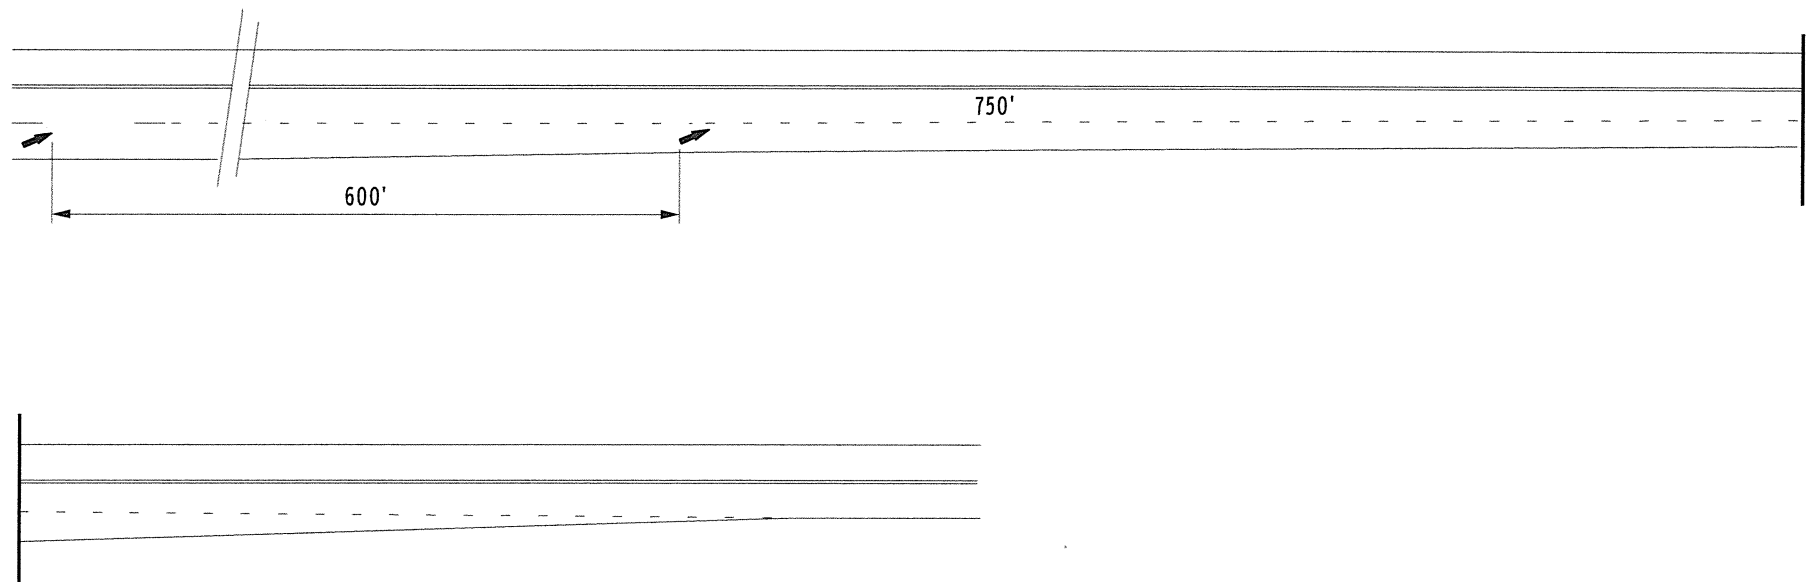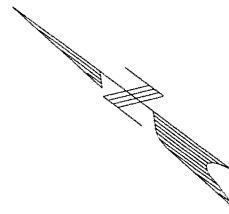

COUNTY:	PORTAGE		
LOCATION:	S.R. 14 @ ST. ANDREWS WAY		
S.L.M.:	17.109		
24" STOP LINE:			L.F.
12" CROSSWALK LINE:			L.F.
DOTTED LINE:			L.F.
8" CHANNELIZING LINE:			L.F.
12" CHANNELIZING LINE:		125	L.F.
24" TRANSVERSE LINE (WT):			L.F.
24" TRANSVERSE LINE (YW):		218	L.F.
SYMBOL: 3 - LEFT TURN ARROWS			
57 S.F. ISLAND MARKINGS			

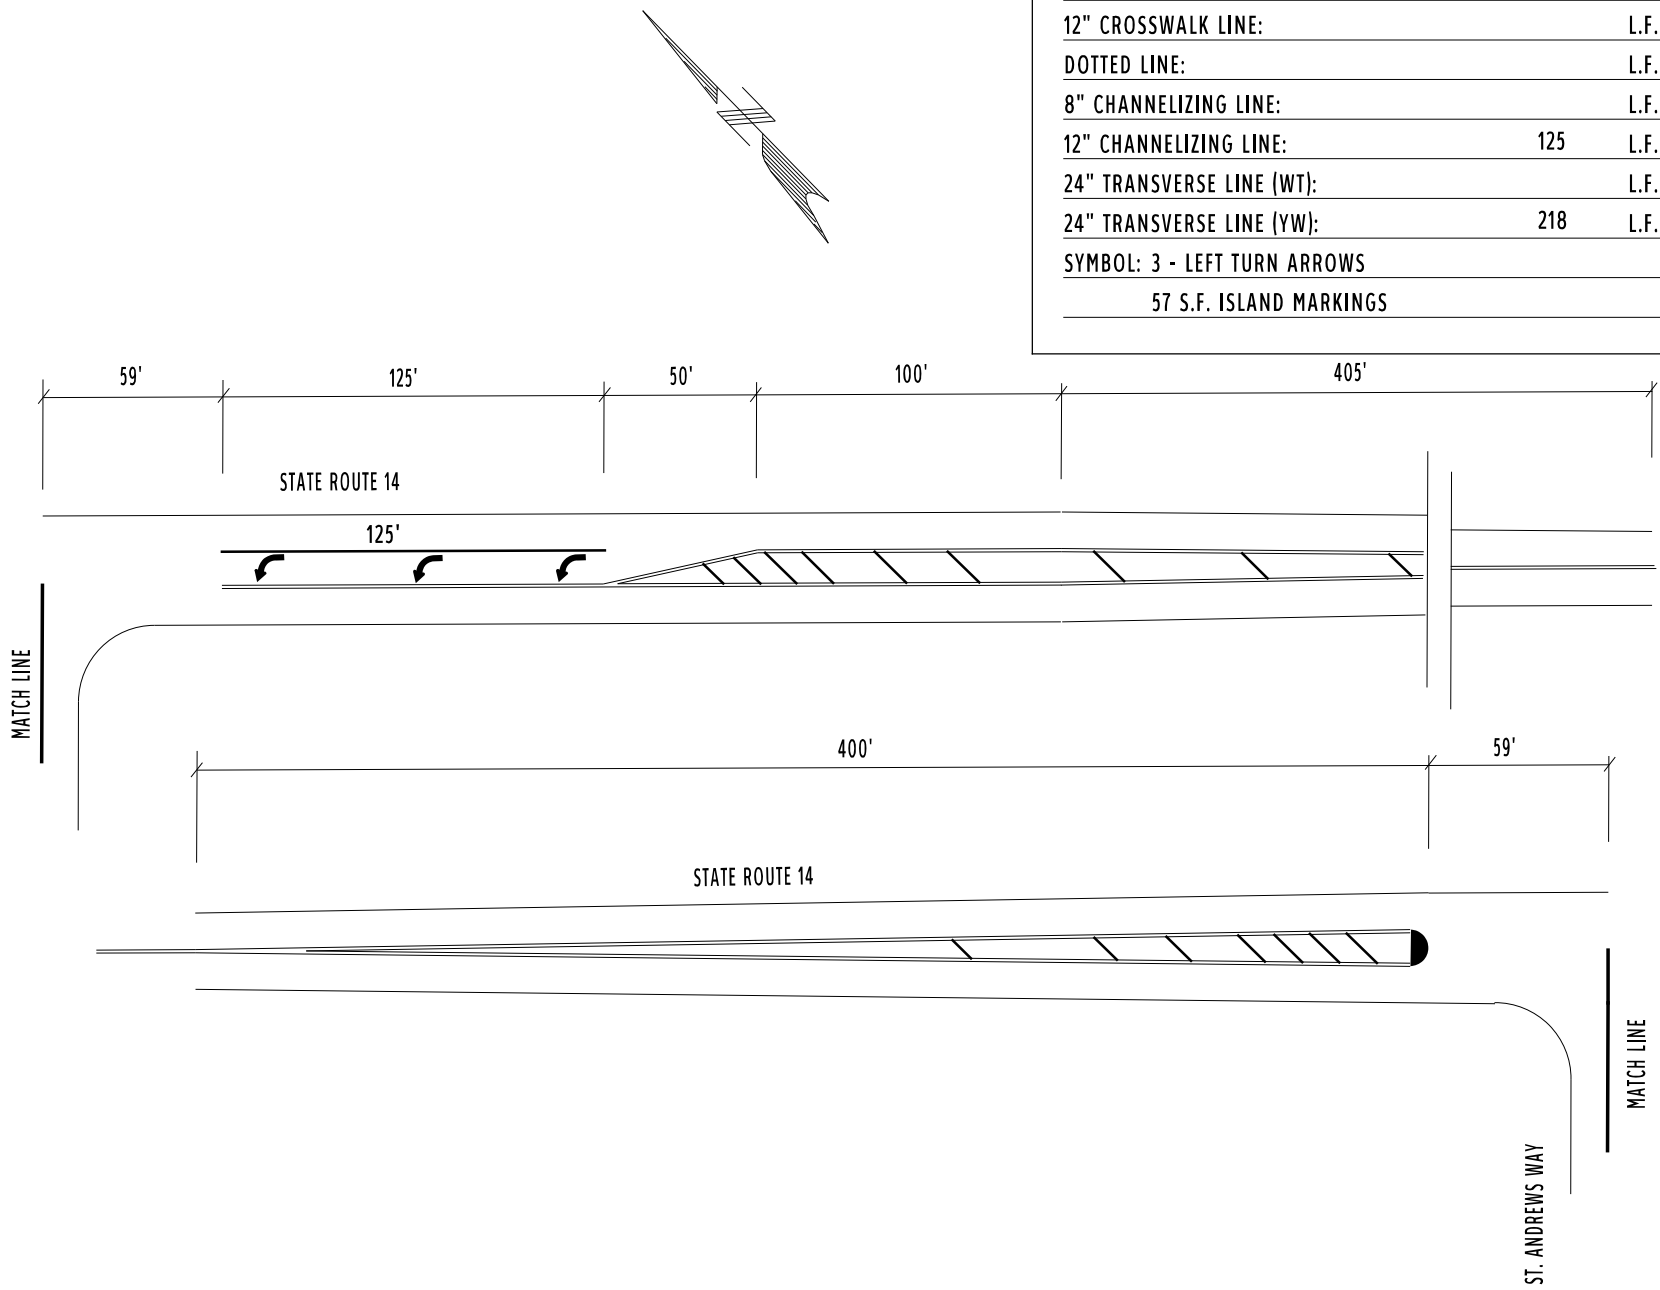


COUNTY:	PORTAGE	
LOCATION:	S.R. 14 @ I.R. 76 WB RAMPS	
S.L.M.:	17.354	
24" STOP LINE:		L.F.
12" CROSSWALK LINE:		L.F.
DOTTED LINE:	520	L.F.
8" CHANNELIZING LINE:	225	L.F.
12" CHANNELIZING LINE:		L.F.
24" TRANSVERSE LINE (WT):		L.F.
24" TRANSVERSE LINE (YW):	40	L.F.
SYMBOL: 3 - LEFT TURN ARROWS, 2 - MERGE ARROWS		

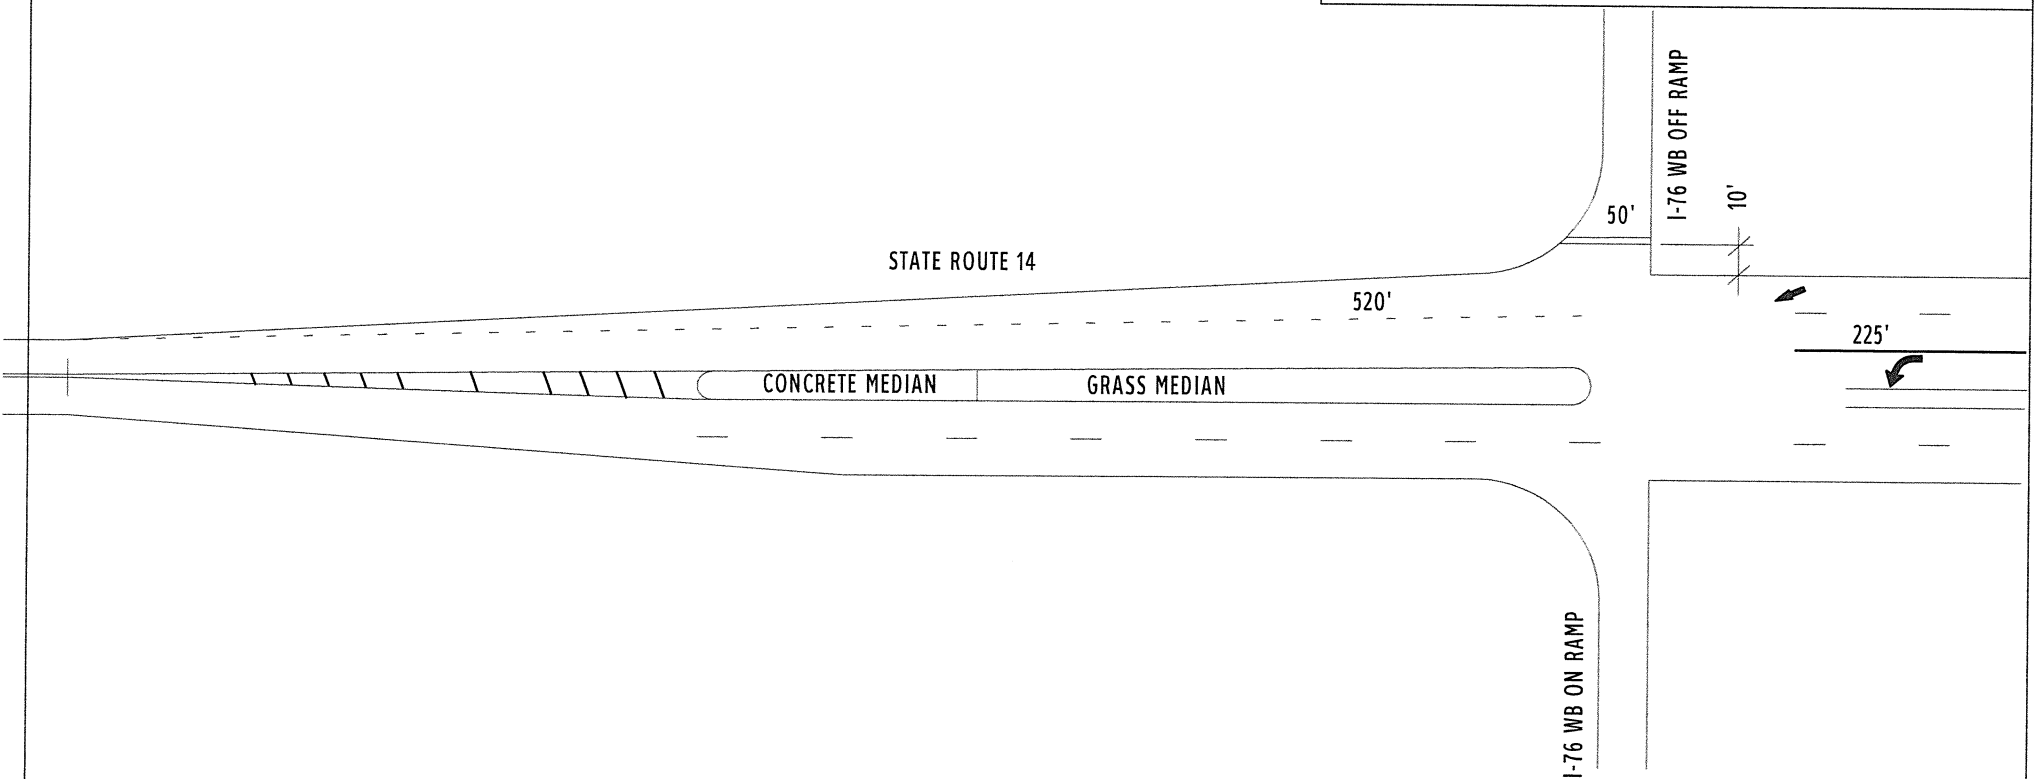

COUNTY:	PORTAGE
LOCATION:	S.R. 14 @ I.R. 76 OVERPASS
S.L.M.:	17.44
24" STOP LINE:	L.F.
12" CROSSWALK LINE:	L.F.
DOTTED LINE:	L.F.
8" CHANNELIZING LINE:	L.F.
12" CHANNELIZING LINE:	L.F.
24" TRANSVERSE LINE (WT):	L.F.
24" TRANSVERSE LINE (YW):	L.F.
SYMBOL:	





*QUANTITIES CARRIED TO SHEET 1

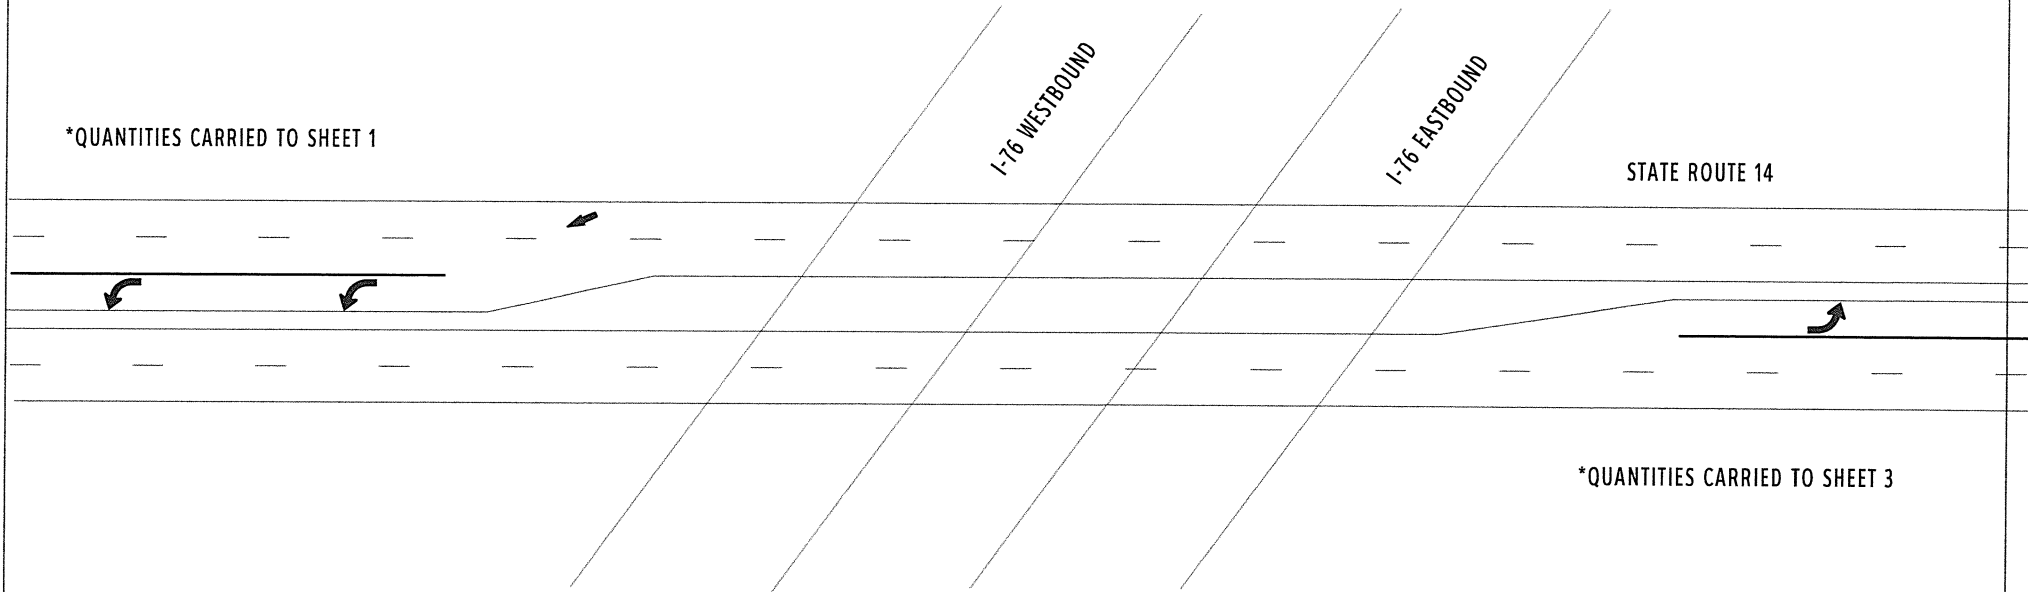


*QUANTITIES CARRIED TO SHEET 3

COUNTY:	PORTAGE	
LOCATION:	S.R. 14 @ I.R. 76 EB RAMPS	
S.L.M.:	17.551	
24" STOP LINE:		L.F.
12" CROSSWALK LINE:		L.F.
DOTTED LINE:	485	L.F.
8" CHANNELIZING LINE:	235	L.F.
12" CHANNELIZING LINE:		L.F.
24" TRANSVERSE LINE (WT):		L.F.
24" TRANSVERSE LINE (YW):	55	L.F.
SYMBOL: 3 - LEFT TURN ARROWS		
1 - MERGE ARROW		

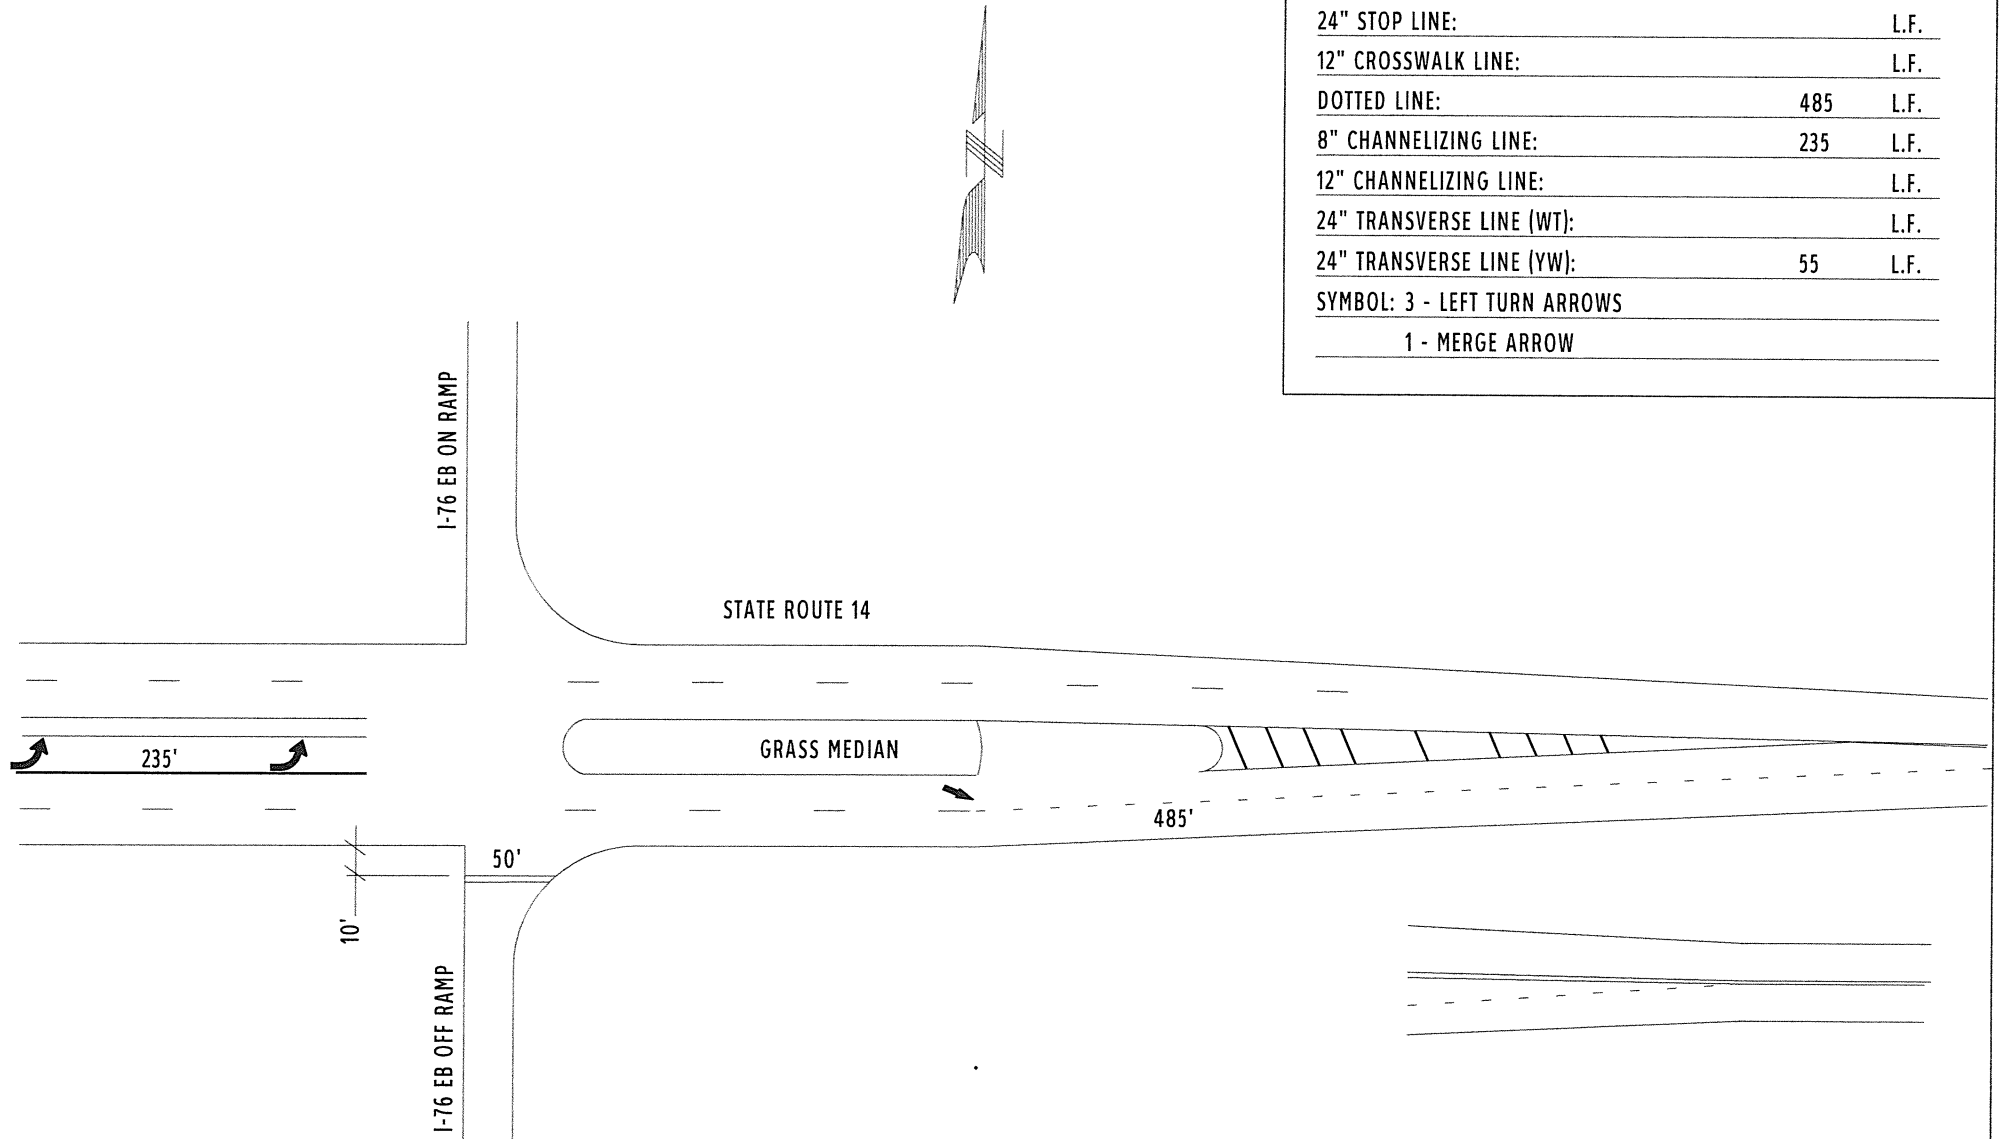


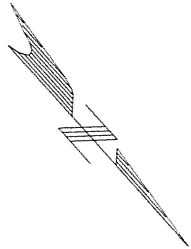


COUNTY:	PORTAGE	
LOCATION:	S.R. 14 @ TALLMADGE RD. (CR-18)	
S.L.M.:	18.05	
24" STOP LINE:	66	L.F.
12" CROSSWALK LINE:		L.F.
DOTTED LINE:		L.F.
8" CHANNELIZING LINE:	520	L.F.
12" CHANNELIZING LINE:		L.F.
24" TRANSVERSE LINE (WT):		L.F.
24" TRANSVERSE LINE (YW):		L.F.
SYMBOL: 6 - LEFT TURN ARROWS		

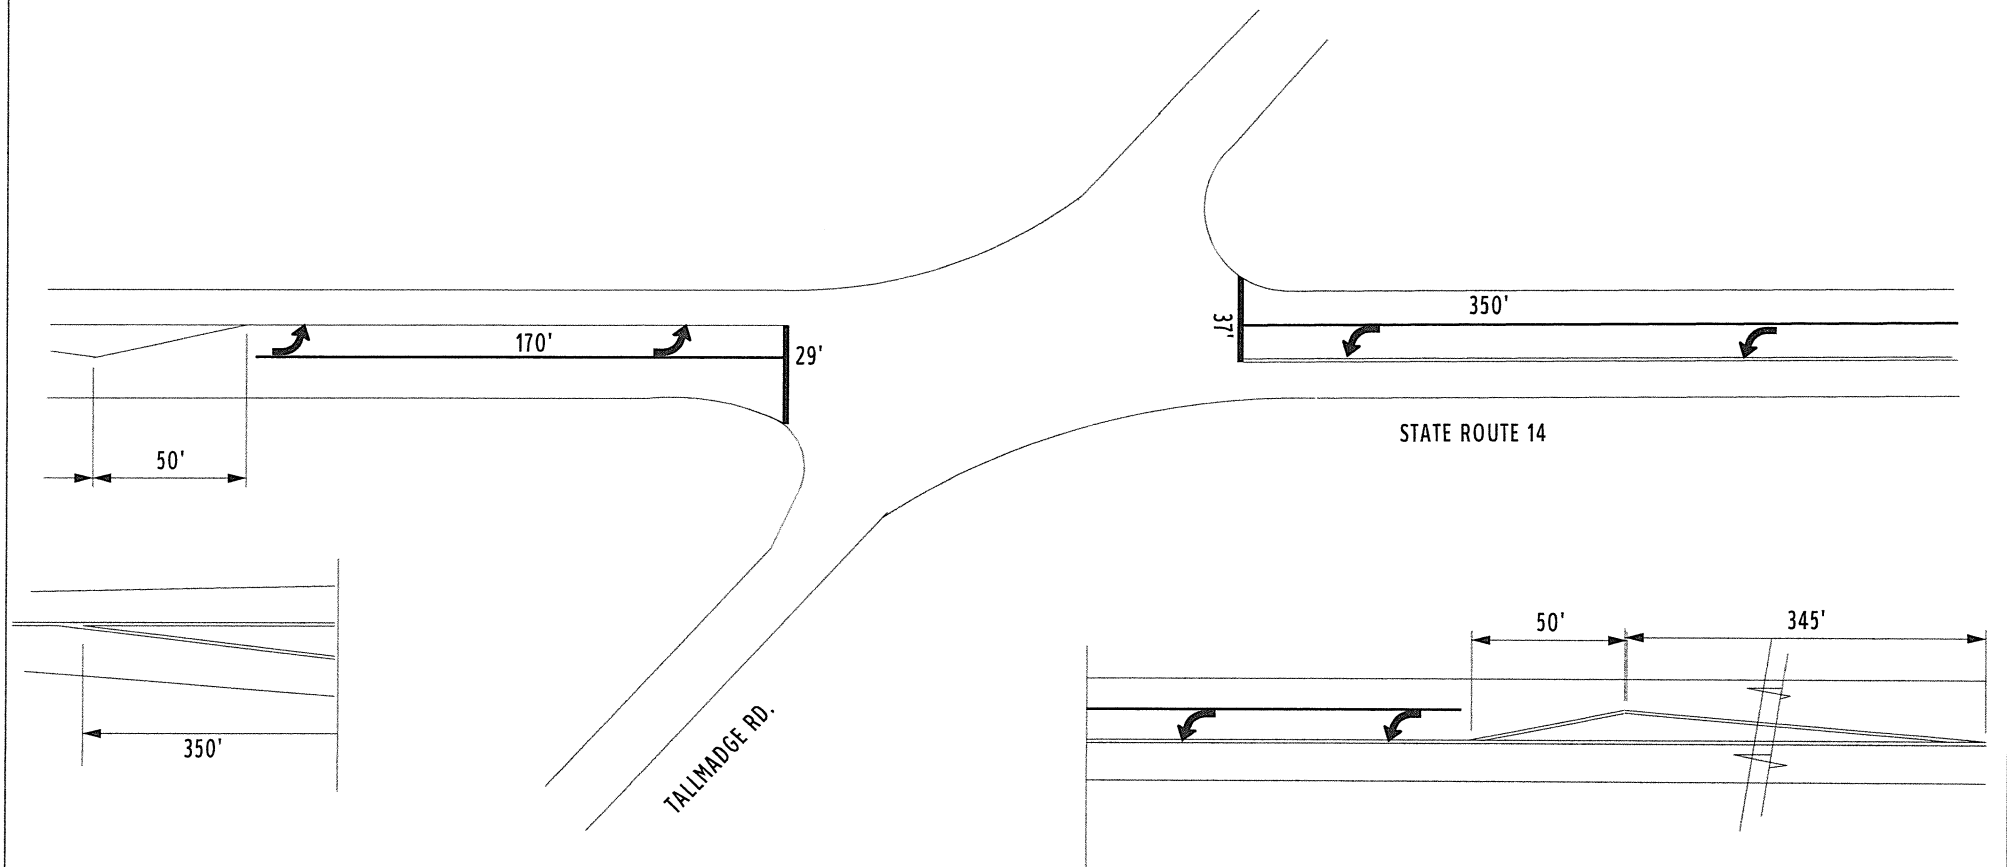

COUNTY:	PORTAGE		
LOCATION:	S.R. 14 @ S.R. 183		
S.L.M.:	18.326		
24" STOP LINE:	24	L.F.	
12" CROSSWALK LINE:		L.F.	
DOTTED LINE:		L.F.	
8" CHANNELIZING LINE:		L.F.	
12" CHANNELIZING LINE:		L.F.	
24" TRANSVERSE LINE (WT):		L.F.	
24" TRANSVERSE LINE (YW):		L.F.	
SYMBOL:			

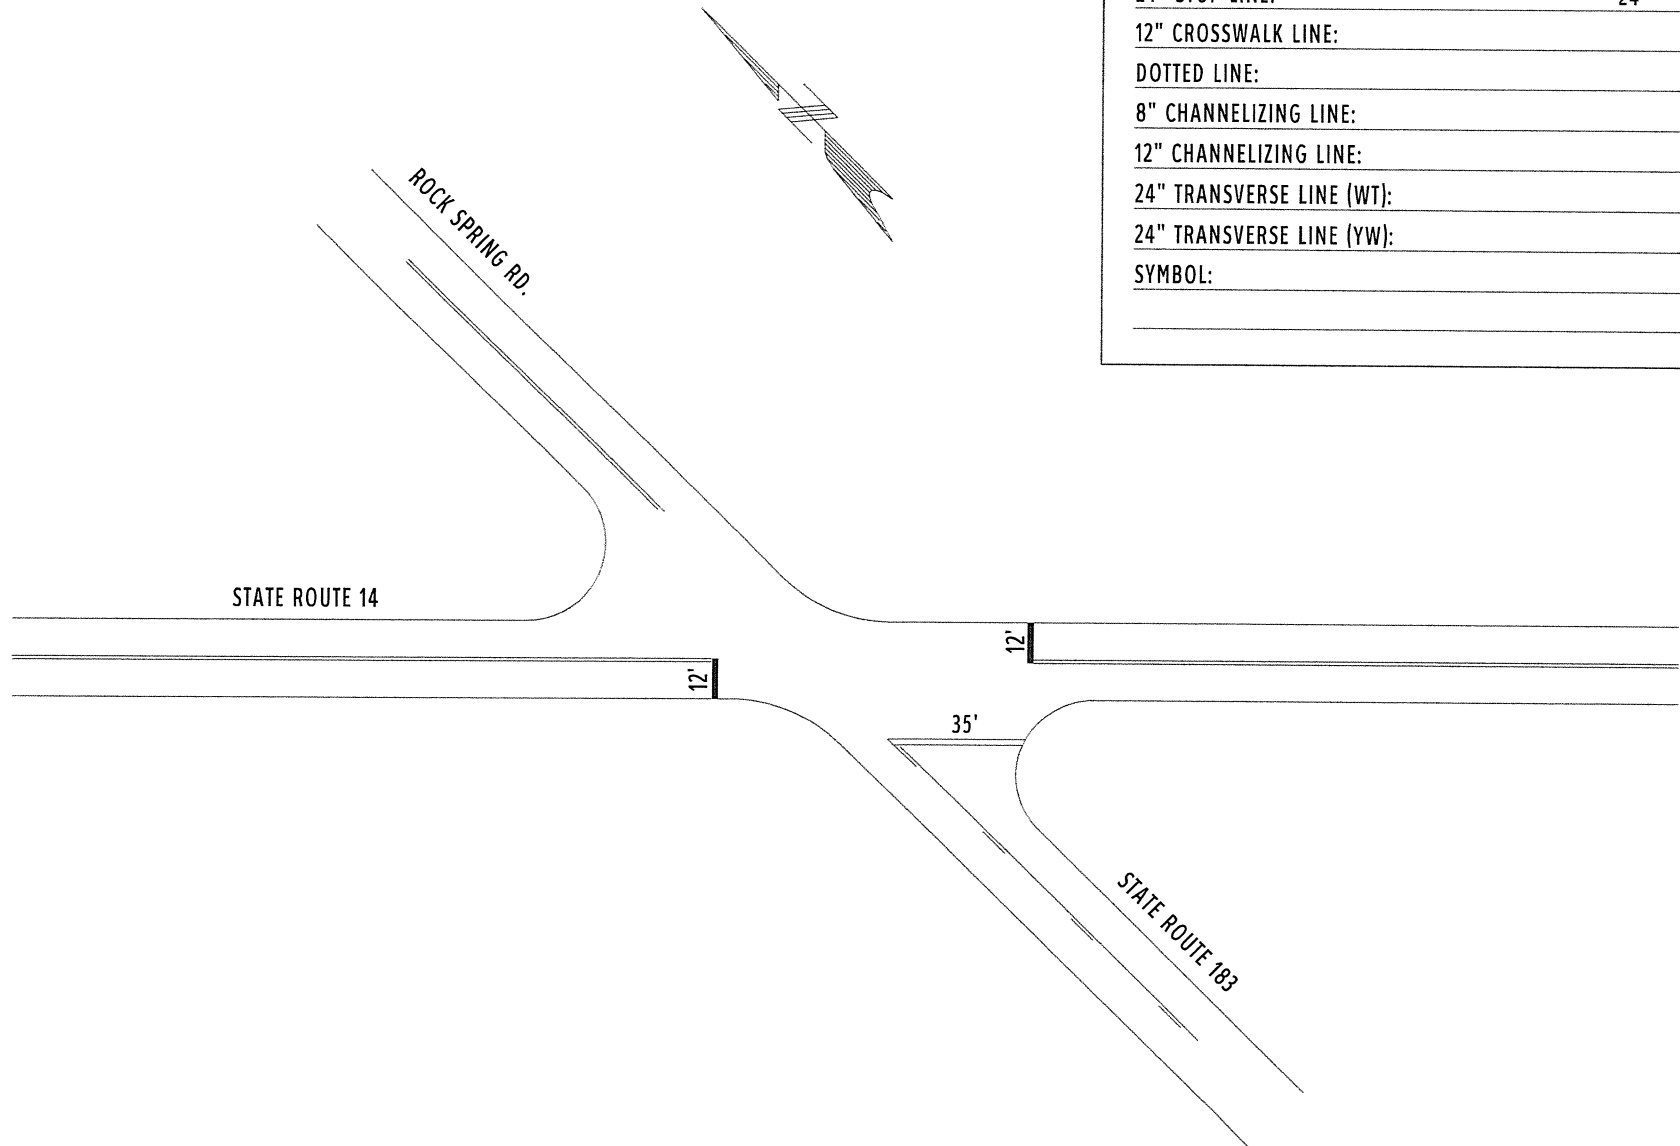

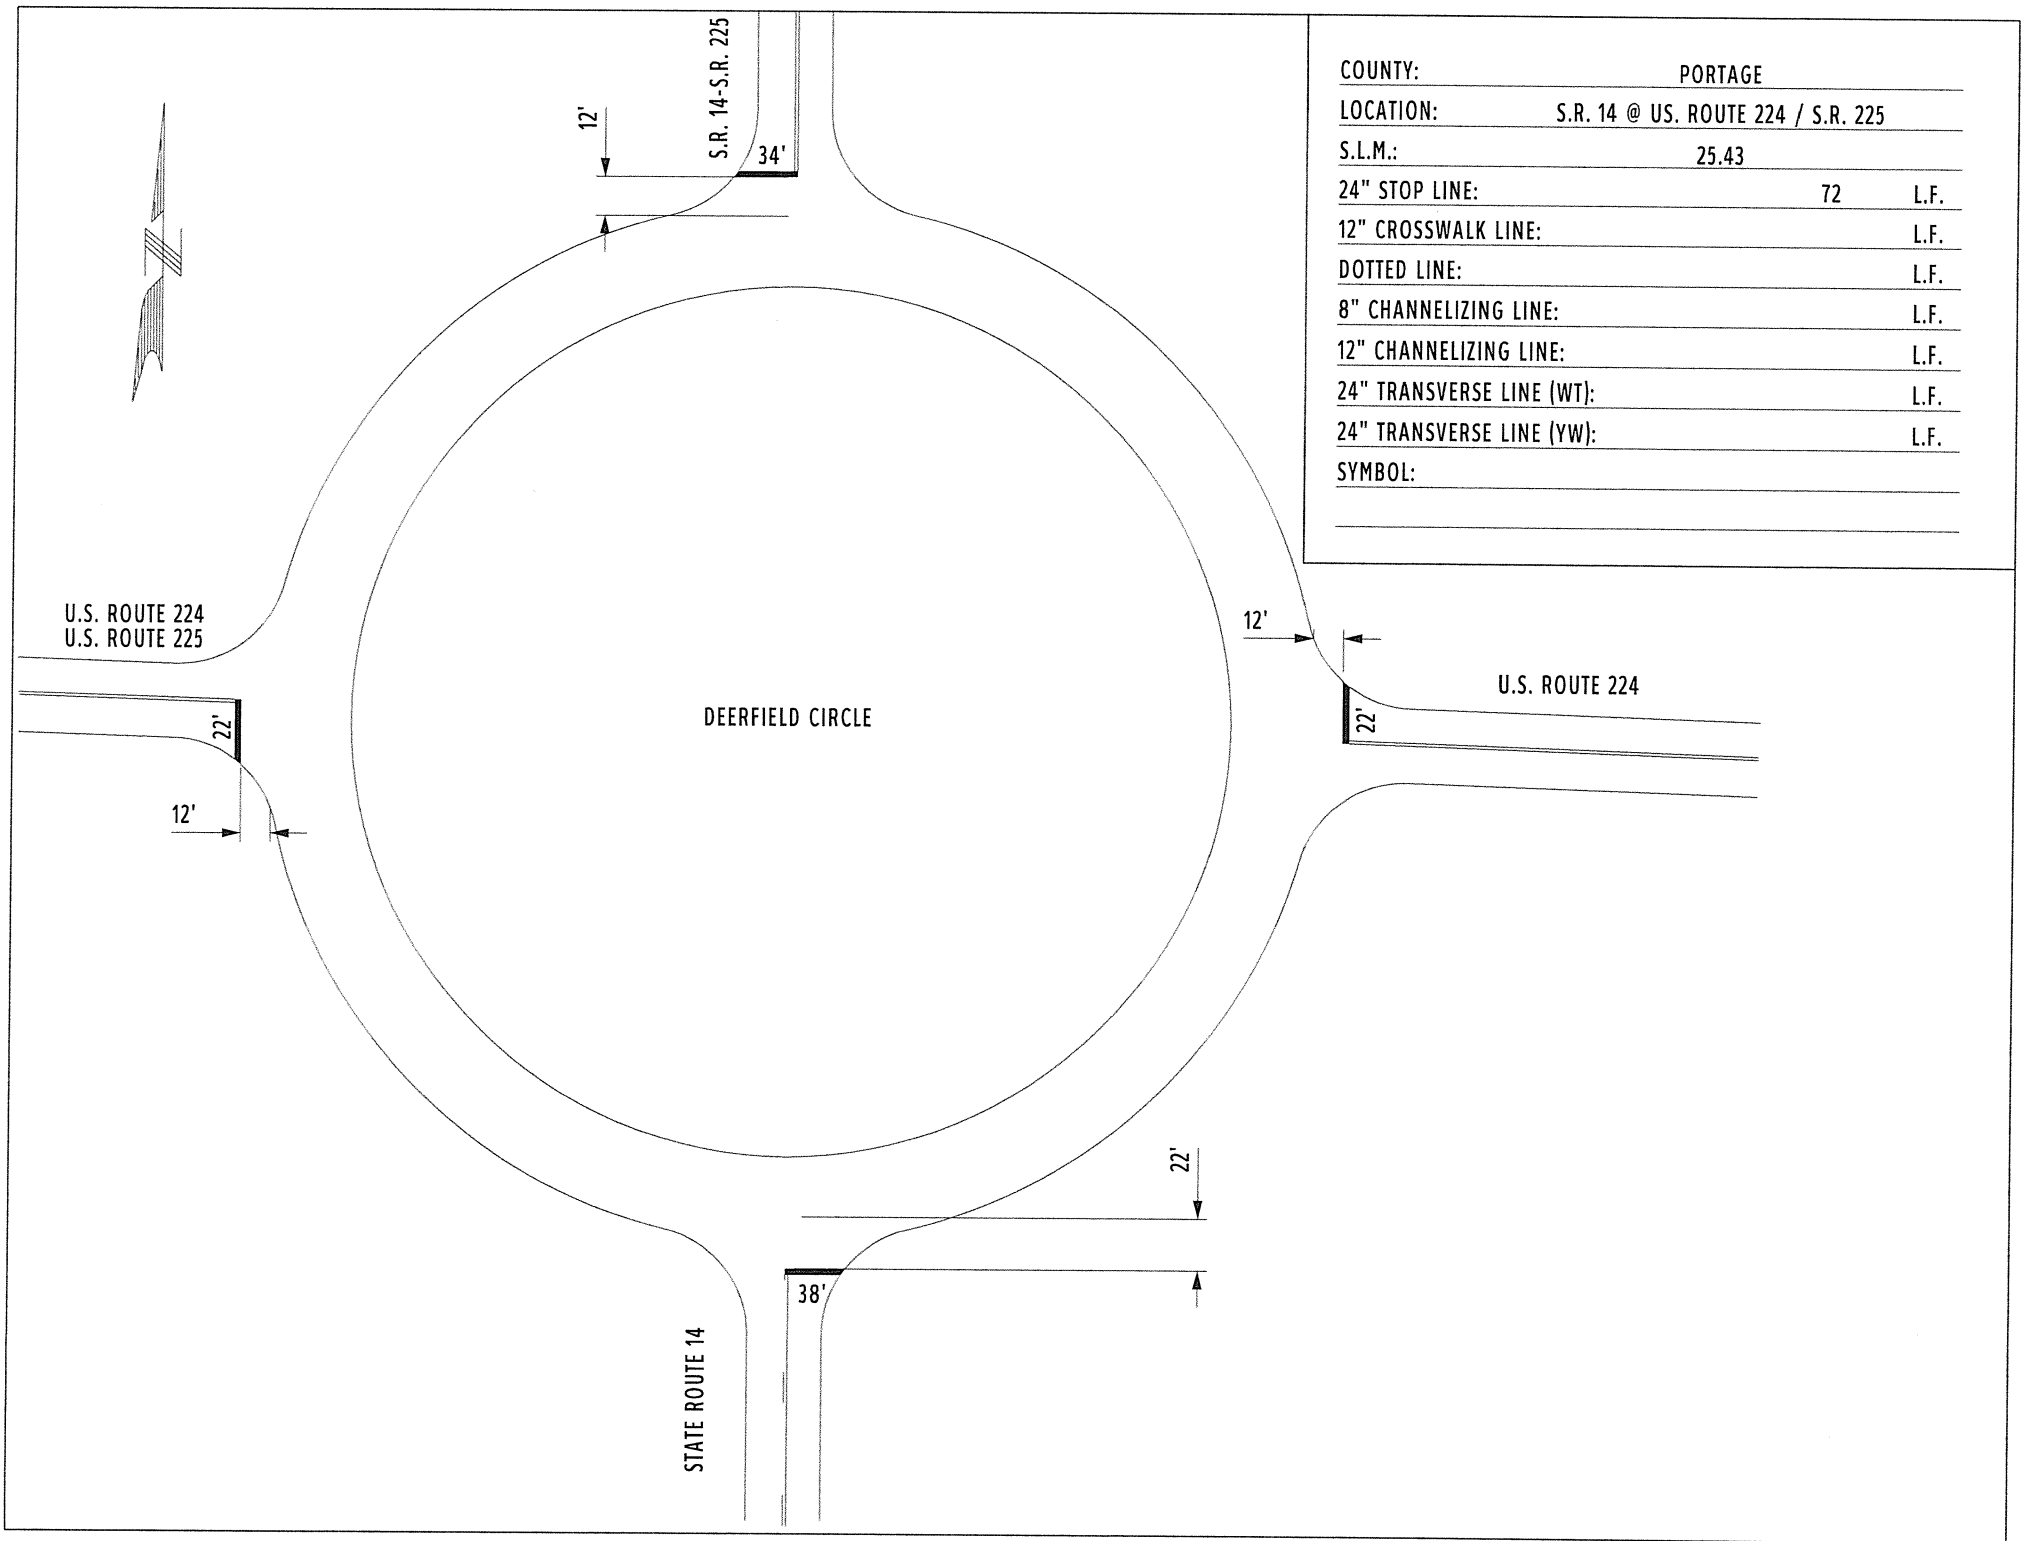

COUNTY:	PORTAGE	
LOCATION:	S.R. 14 @ US. ROUTE 224 / S.R. 225	
S.L.M.:	25.43	
24" STOP LINE:	72	L.F.
12" CROSSWALK LINE:		L.F.
DOTTED LINE:		L.F.
8" CHANNELIZING LINE:		L.F.
12" CHANNELIZING LINE:		L.F.
24" TRANSVERSE LINE (WT):		L.F.
24" TRANSVERSE LINE (YW):		L.F.
SYMBOL:		