



COUNTY:	PORTAGE
LOCATION:	S.R. 59 @ TWO-WAY LEFT
S.L.M.:	3.197
24" STOP LINE:	L.F.
12" CROSSWALK LINE:	L.F.
DOTTED LINE:	L.F.
8" CHANNELIZING LINE:	L.F.
12" CHANNELIZING LINE:	L.F.
24" TRANSVERSE LINE (WT):	L.F.
24" TRANSVERSE LINE (YW):	50 L.F.
SYMBOL: 2 - LEFT TURN ARROWS	

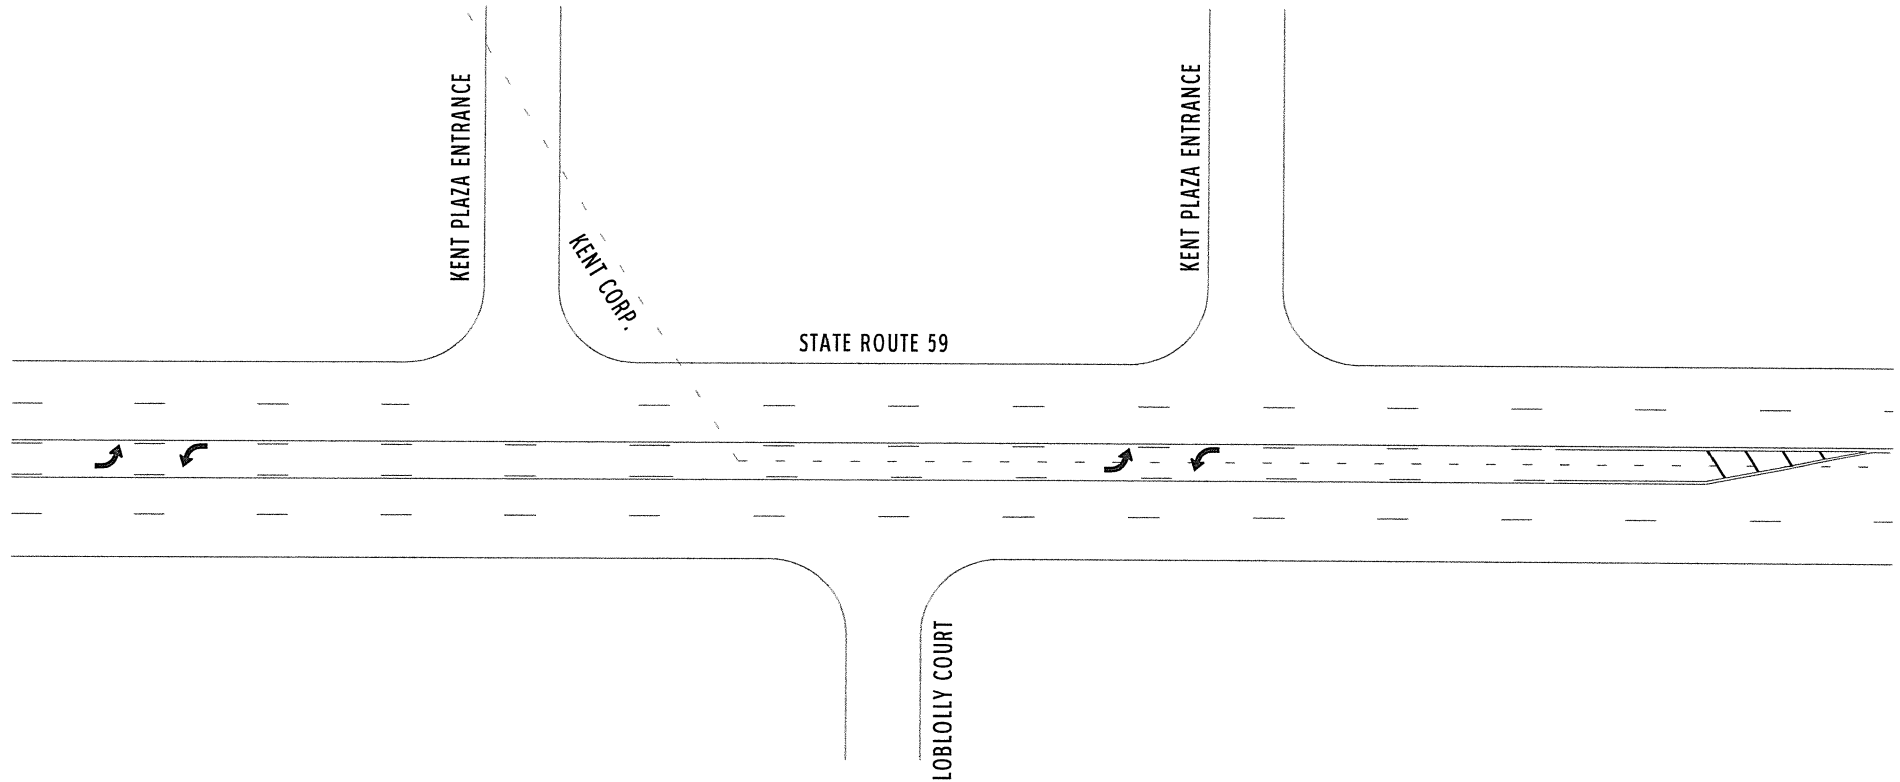


COUNTY:	PORTAGE		
LOCATION:	S.R. 59 @ SIXTH AVE.		
S.L.M.:	3.287		
24" STOP LINE:	80	L.F.	
12" CROSSWALK LINE:		L.F.	
DOTTED LINE:		L.F.	
8" CHANNELIZING LINE:	150	L.F.	
12" CHANNELIZING LINE:		L.F.	
24" TRANSVERSE LINE (WT):		L.F.	
24" TRANSVERSE LINE (YW):		L.F.	
SYMBOL: 5 - LEFT TURN ARROWS			

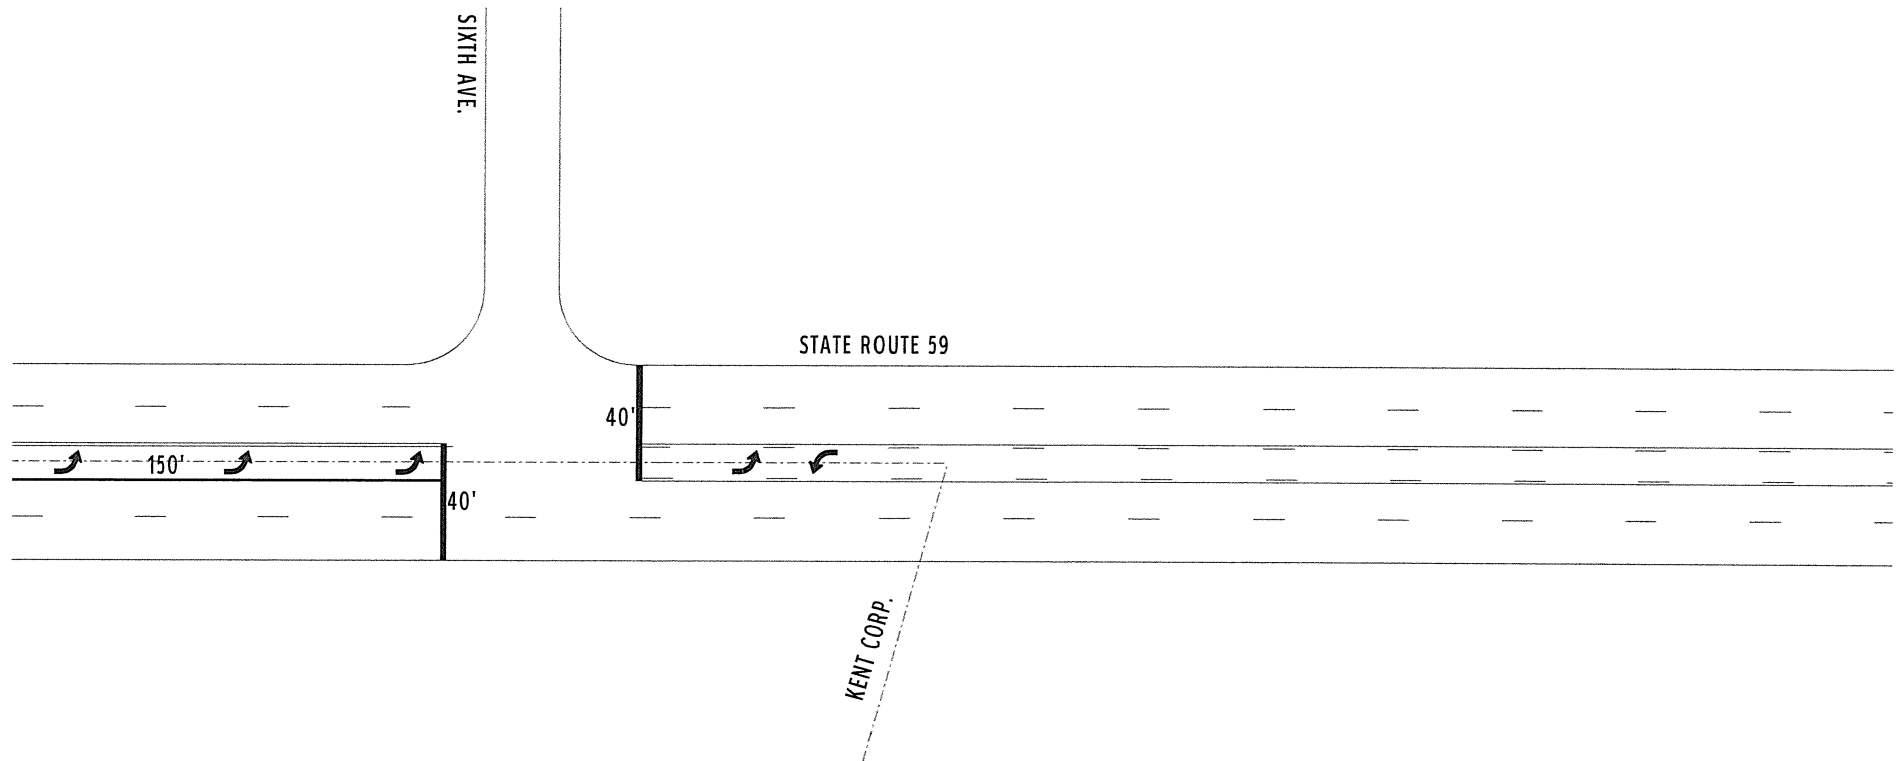




COUNTY:	PORTAGE	
LOCATION:	S.R. 59 @ RHODES RD.	
S.L.M.:	3.468	
24" STOP LINE:	80	L.F.
12" CROSSWALK LINE:	140	L.F.
DOTTED LINE:		L.F.
8" CHANNELIZING LINE:	175	L.F.
12" CHANNELIZING LINE:		L.F.
24" TRANSVERSE LINE (WT):		L.F.
24" TRANSVERSE LINE (YW):		L.F.
SYMBOL: 6 - LEFT TURN ARROWS		

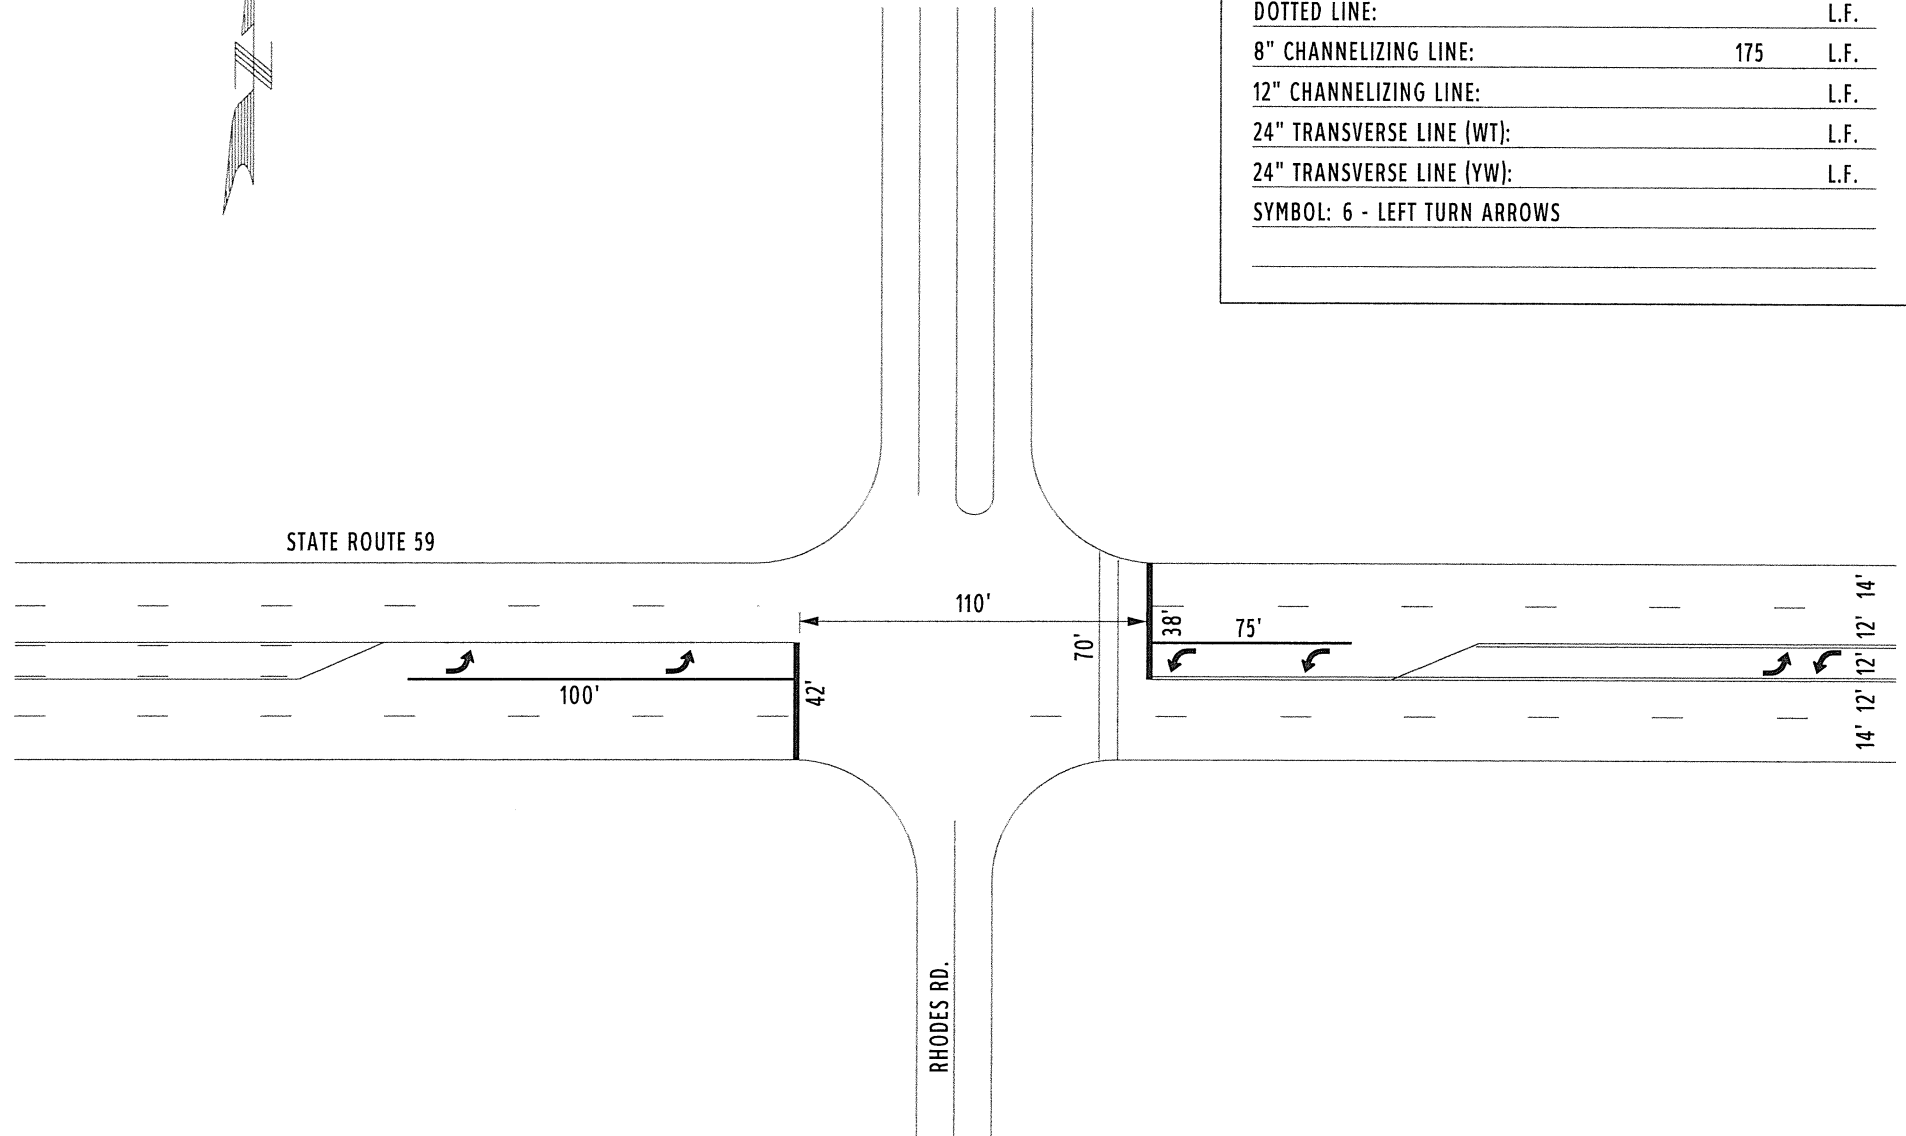


COUNTY:	PORTAGE	
LOCATION:	S.R. 59 @ S.R. 261	
S.L.M.:	3.79	
24" STOP LINE:	62	L.F.
12" CROSSWALK LINE:		L.F.
DOTTED LINE:		L.F.
8" CHANNELIZING LINE:	260	L.F.
12" CHANNELIZING LINE:		L.F.
24" TRANSVERSE LINE (WT):	-	L.F.
24" TRANSVERSE LINE (YW):		L.F.
SYMBOL: 2 - LEFT TURN ARROWS		

STATE ROUTE 59

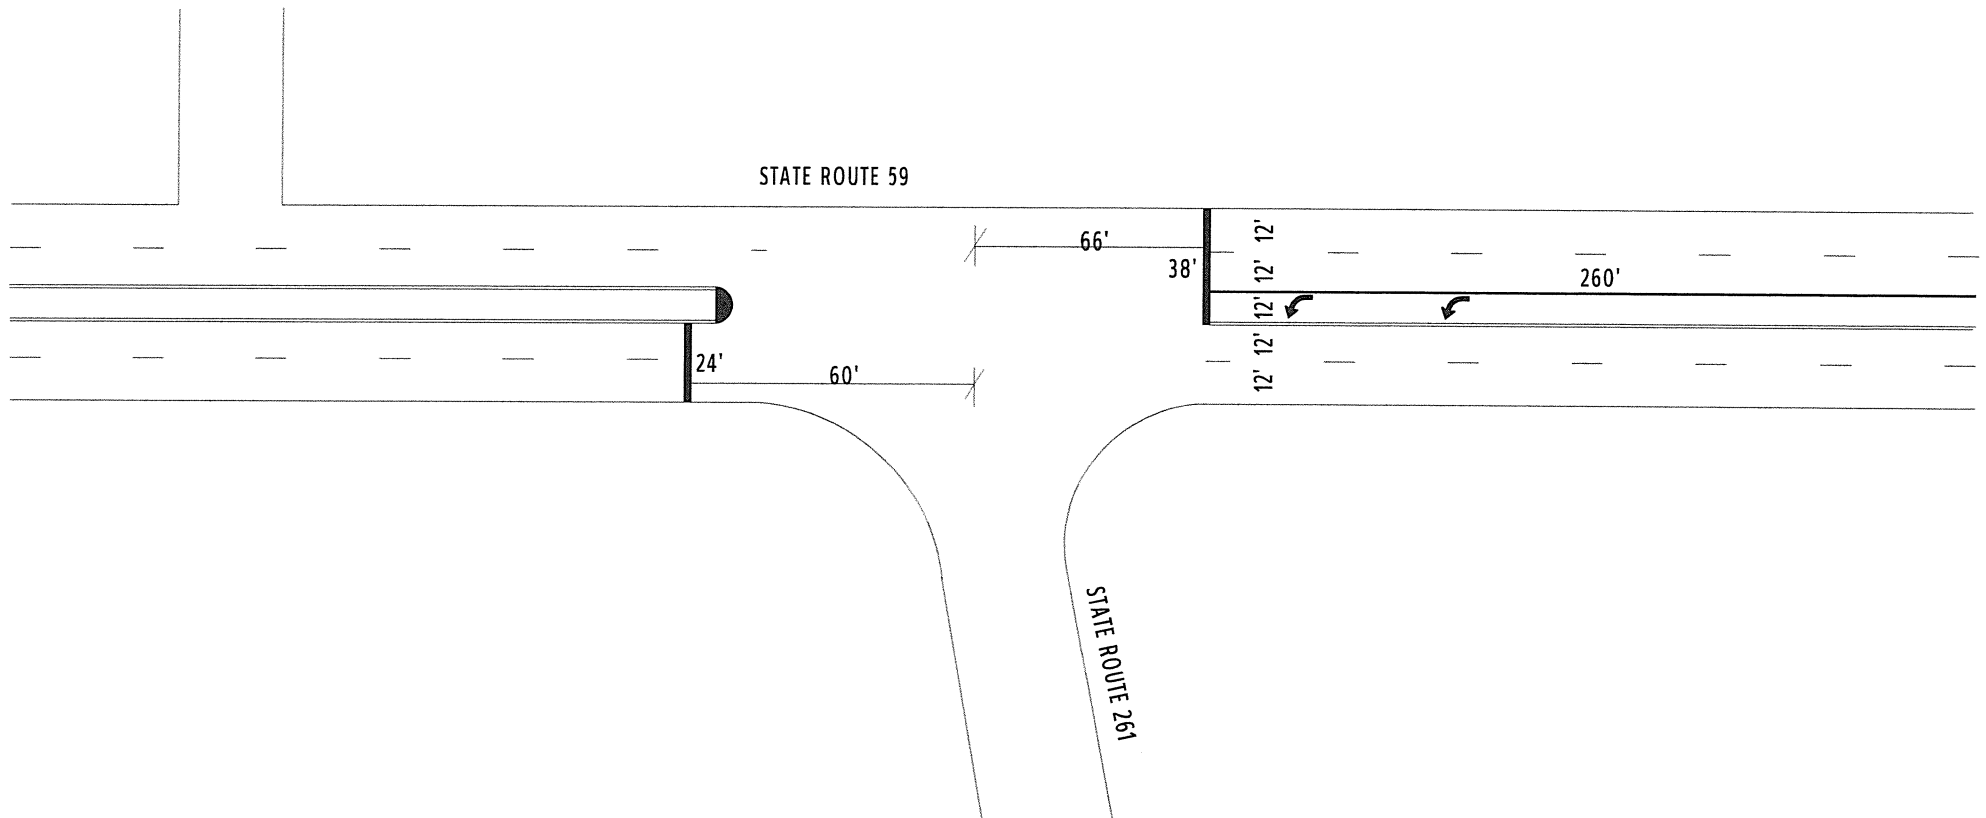





COUNTY:	PORTAGE
LOCATION:	S.R. 59 @ TWO-WAY LEFT
S.L.M.:	4.11-4.39
24" STOP LINE:	L.F.
12" CROSSWALK LINE:	L.F.
DOTTED LINE:	L.F.
8" CHANNELIZING LINE:	L.F.
12" CHANNELIZING LINE:	L.F.
24" TRANSVERSE LINE (WT):	L.F.
24" TRANSVERSE LINE (YW):	L.F.
SYMBOL: 2 - LEFT TURN ARROWS	

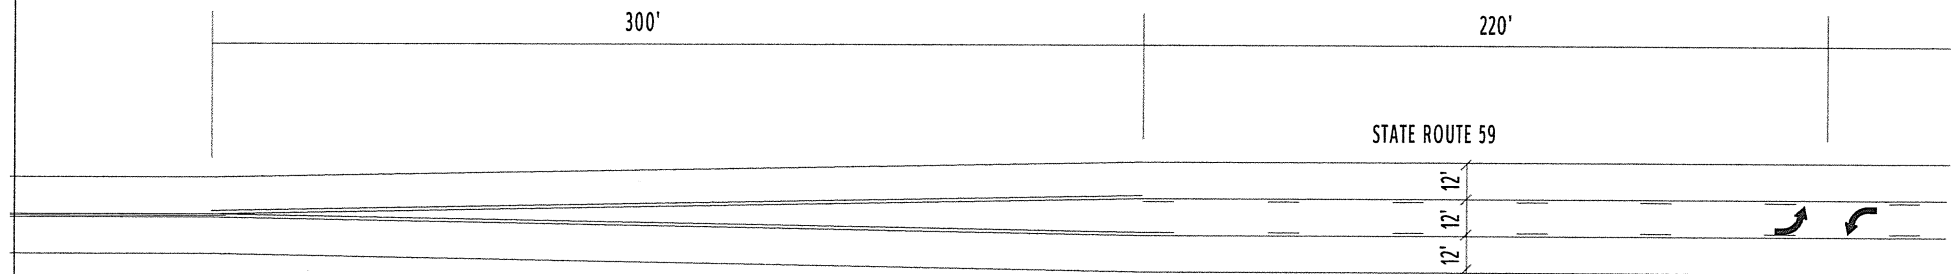


COUNTY:	PORTAGE
LOCATION:	STATE ROUTE 59 @ TWO-WAY LEFT
S.L.M.:	4.28-4.39
24" STOP LINE:	L.F.
12" CROSSWALK LINE:	L.F.
DOTTED LINE:	L.F.
8" CHANNELIZING LINE:	L.F.
12" CHANNELIZING LINE:	L.F.
24" TRANSVERSE LINE (WT):	L.F.
24" TRANSVERSE LINE (YW):	L.F.
SYMBOL: 4 - RIGHT TURN ARROWS	

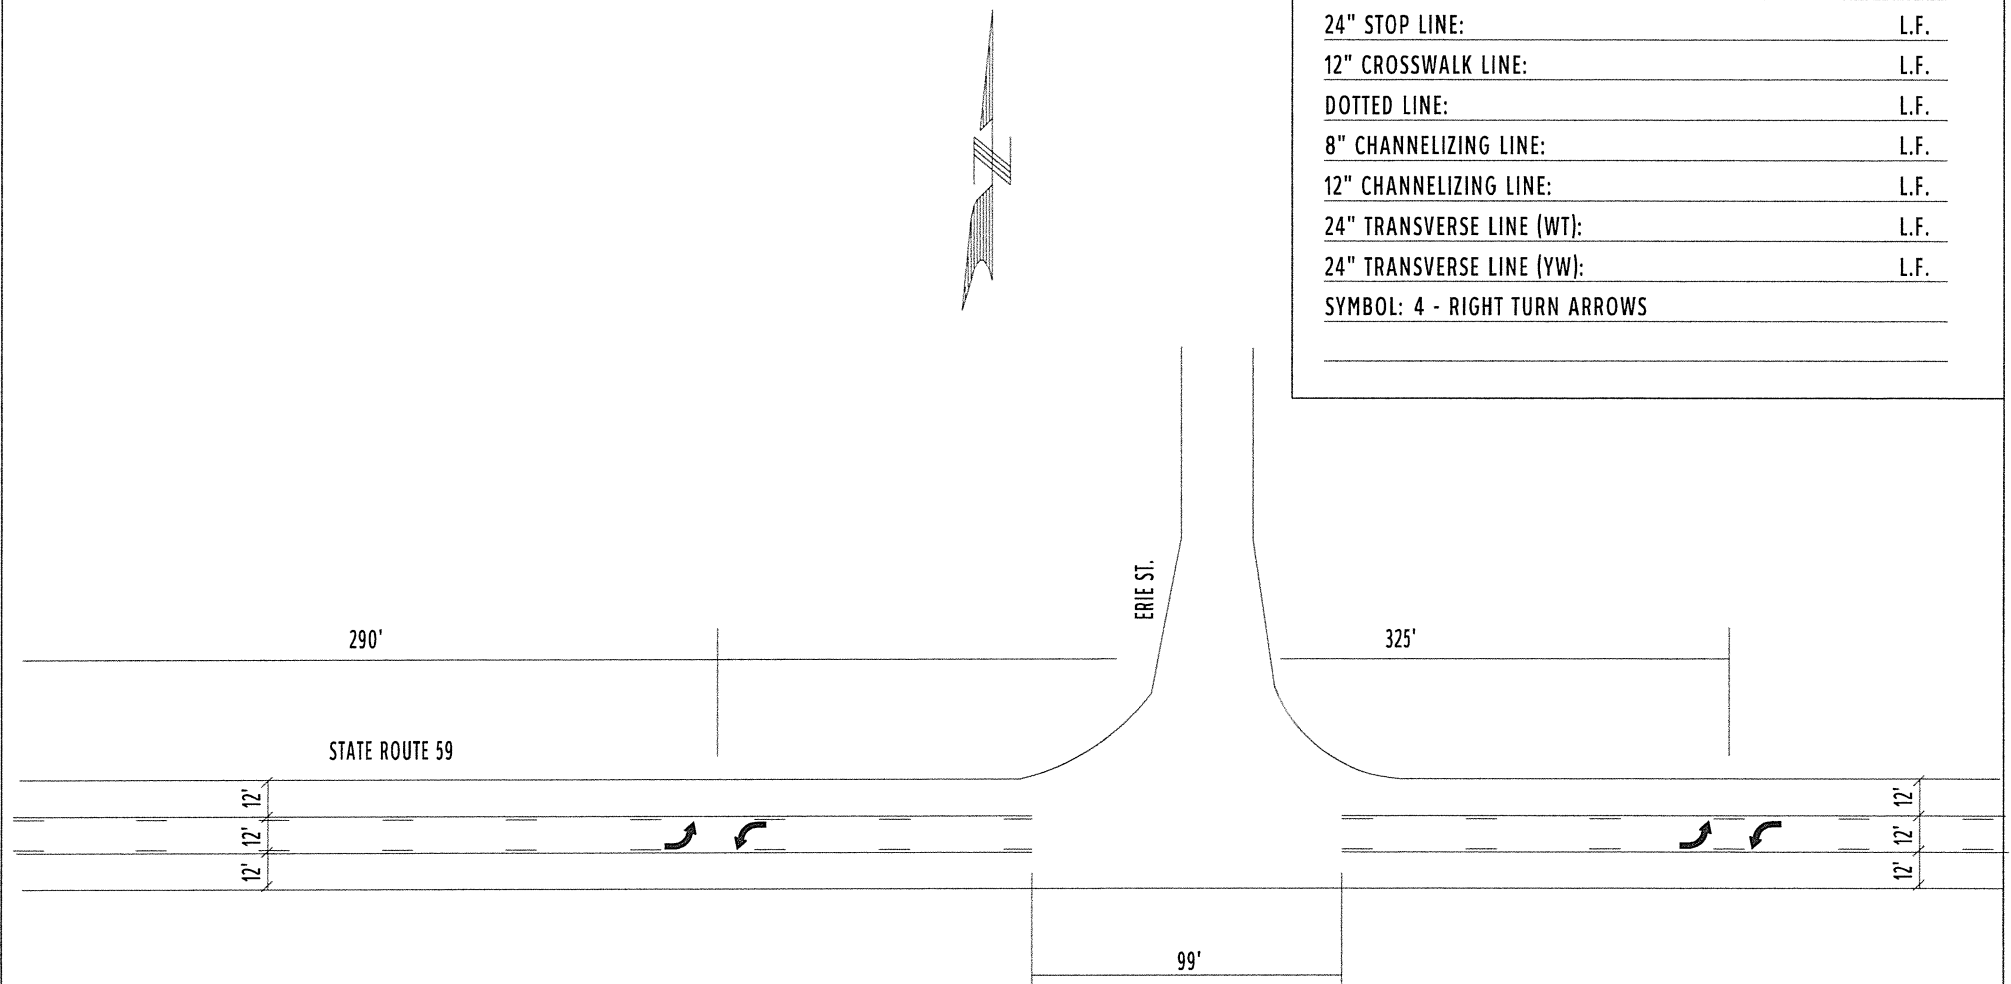


COUNTY:	PORTAGE	
LOCATION:	S.R. 59 @ POWDERMILL RD.	
S.L.M.:	4.399	
24" STOP LINE:	54	L.F.
24" CROSSWALK LINE:	54	L.F.
DOTTED LINE:		L.F.
8" CHANNELIZING LINE:		L.F.
12" CHANNELIZING LINE:	245	L.F.
24" TRANSVERSE LINE (WT):		L.F.
24" TRANSVERSE LINE (YW):		L.F.
SYMBOL: 5 - LEFT TURN ARROWS		

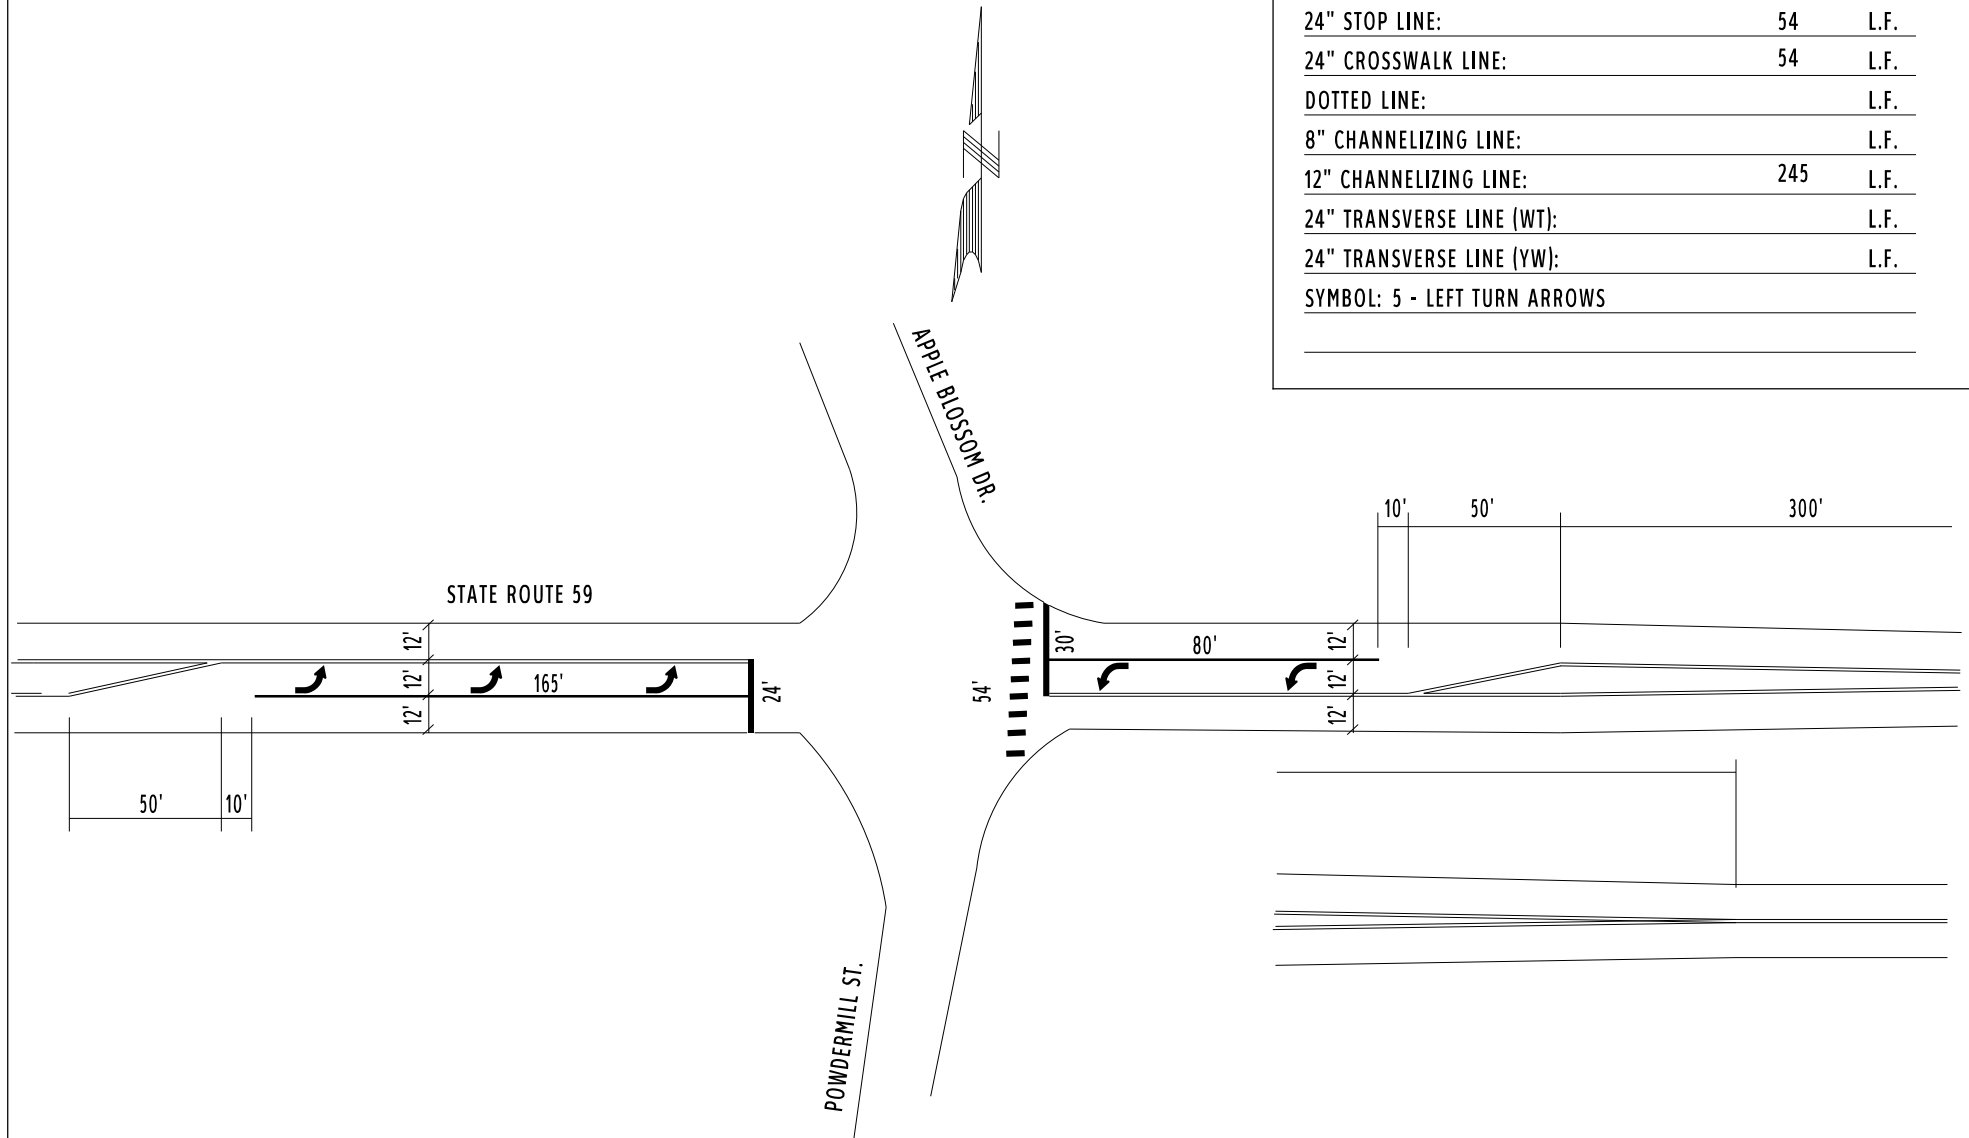


COUNTY:	PORTAGE	
LOCATION:	S.R. 59 @ PLAZA	
S.L.M.:	4.67	
24" STOP LINE:		L.F.
12" CROSSWALK LINE:		L.F.
DOTTED LINE:		L.F.
8" CHANNELIZING LINE:	577	L.F.
12" CHANNELIZING LINE:		L.F.
24" TRANSVERSE LINE (WT):	20	L.F.
24" TRANSVERSE LINE (YW):	94	L.F.
SYMBOL: 7 - RIGHT TURN ARROWS		
3 - LEFT TURN ARROWS, 56 S.F. ISLAND MARKINGS		

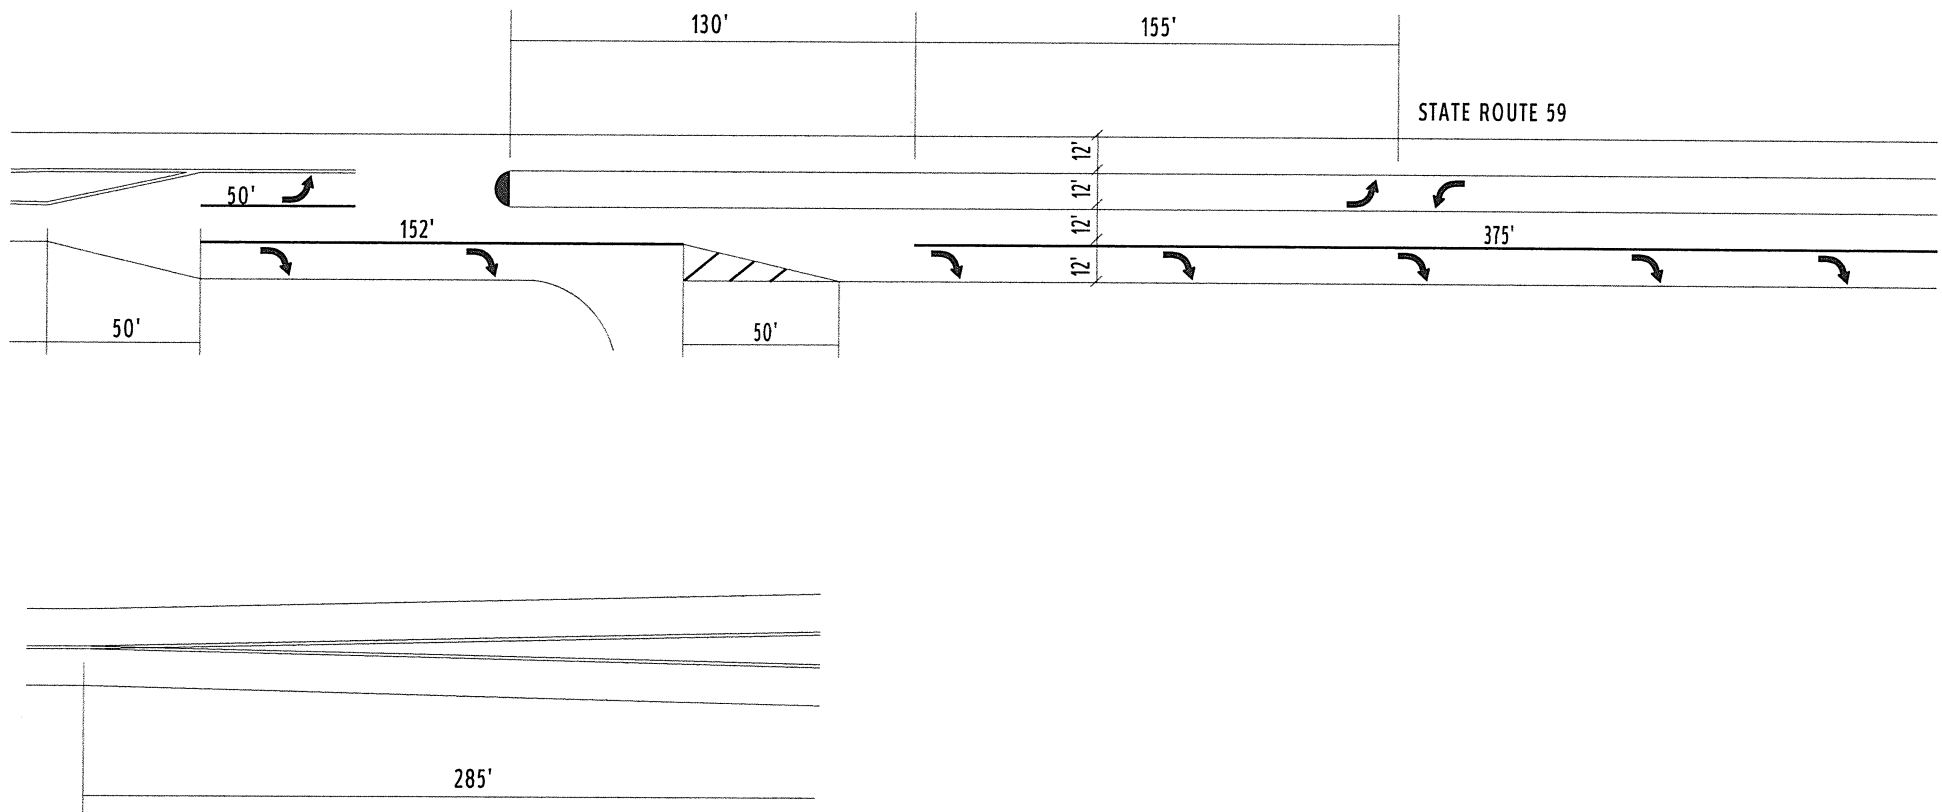

COUNTY:	PORTAGE		
LOCATION:	S.R. 59 @ MEADOWVIEW WEST		
S.L.M.:	4.78		
24" STOP LINE:	72	L.F.	
12" CROSSWALK LINE:		L.F.	
DOTTED LINE:		L.F.	
8" CHANNELIZING LINE:	236	L.F.	
12" CHANNELIZING LINE:		L.F.	
24" TRANSVERSE LINE (WT):		L.F.	
24" TRANSVERSE LINE (YW):		L.F.	
SYMBOL: 56 S.F. ISLAND MARKINGS, 1 - RIGHT TURN ARROW			
7 - LEFT TURN ARROWS			

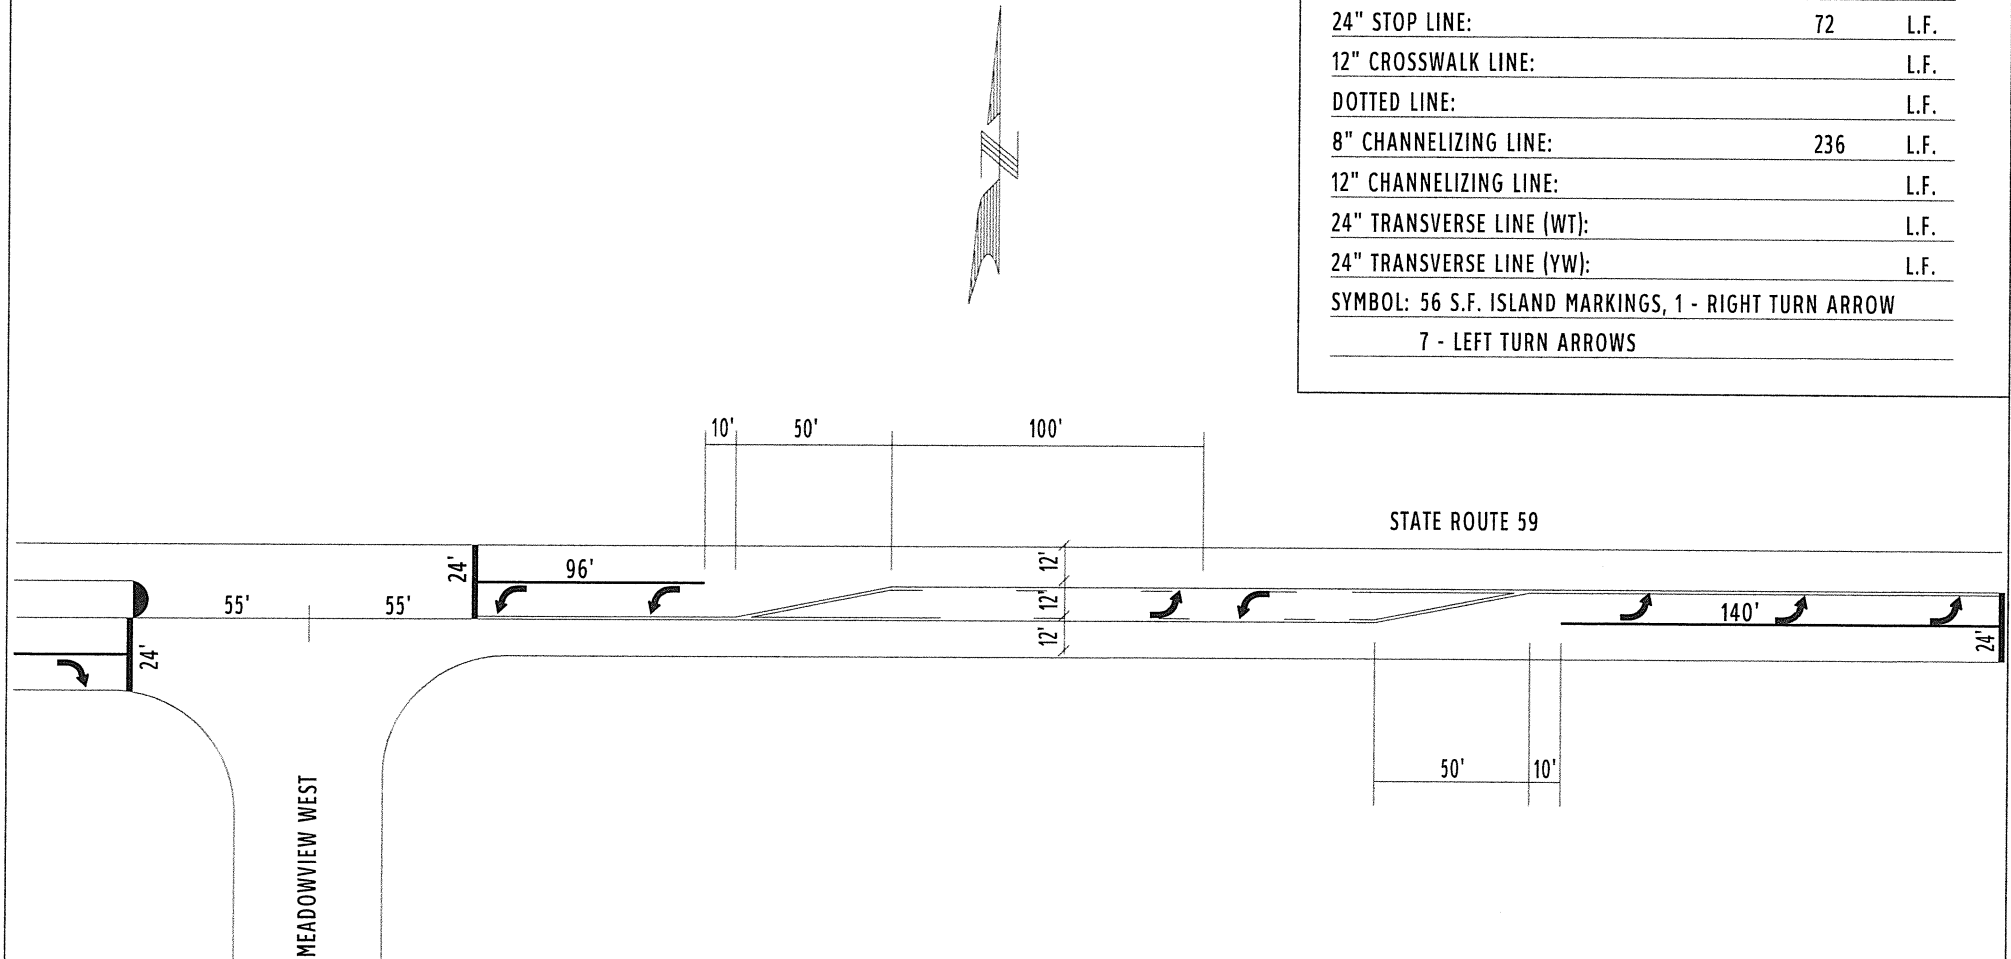


COUNTY:	PORTAGE	
LOCATION:	S.R. 59 @ MEADOWVIEW EAST / ORCHARD ESTATES DR.	
S.L.M.:	4.91	
24" STOP LINE:	24	L.F.
12" CROSSWALK LINE:		L.F.
DOTTED LINE:		L.F.
8" CHANNELIZING LINE:	140	L.F.
12" CHANNELIZING LINE:		L.F.
24" TRANSVERSE LINE (WT):		L.F.
24" TRANSVERSE LINE (YW):		L.F.
SYMBOL: 5 - LEFT TURN ARROWS		

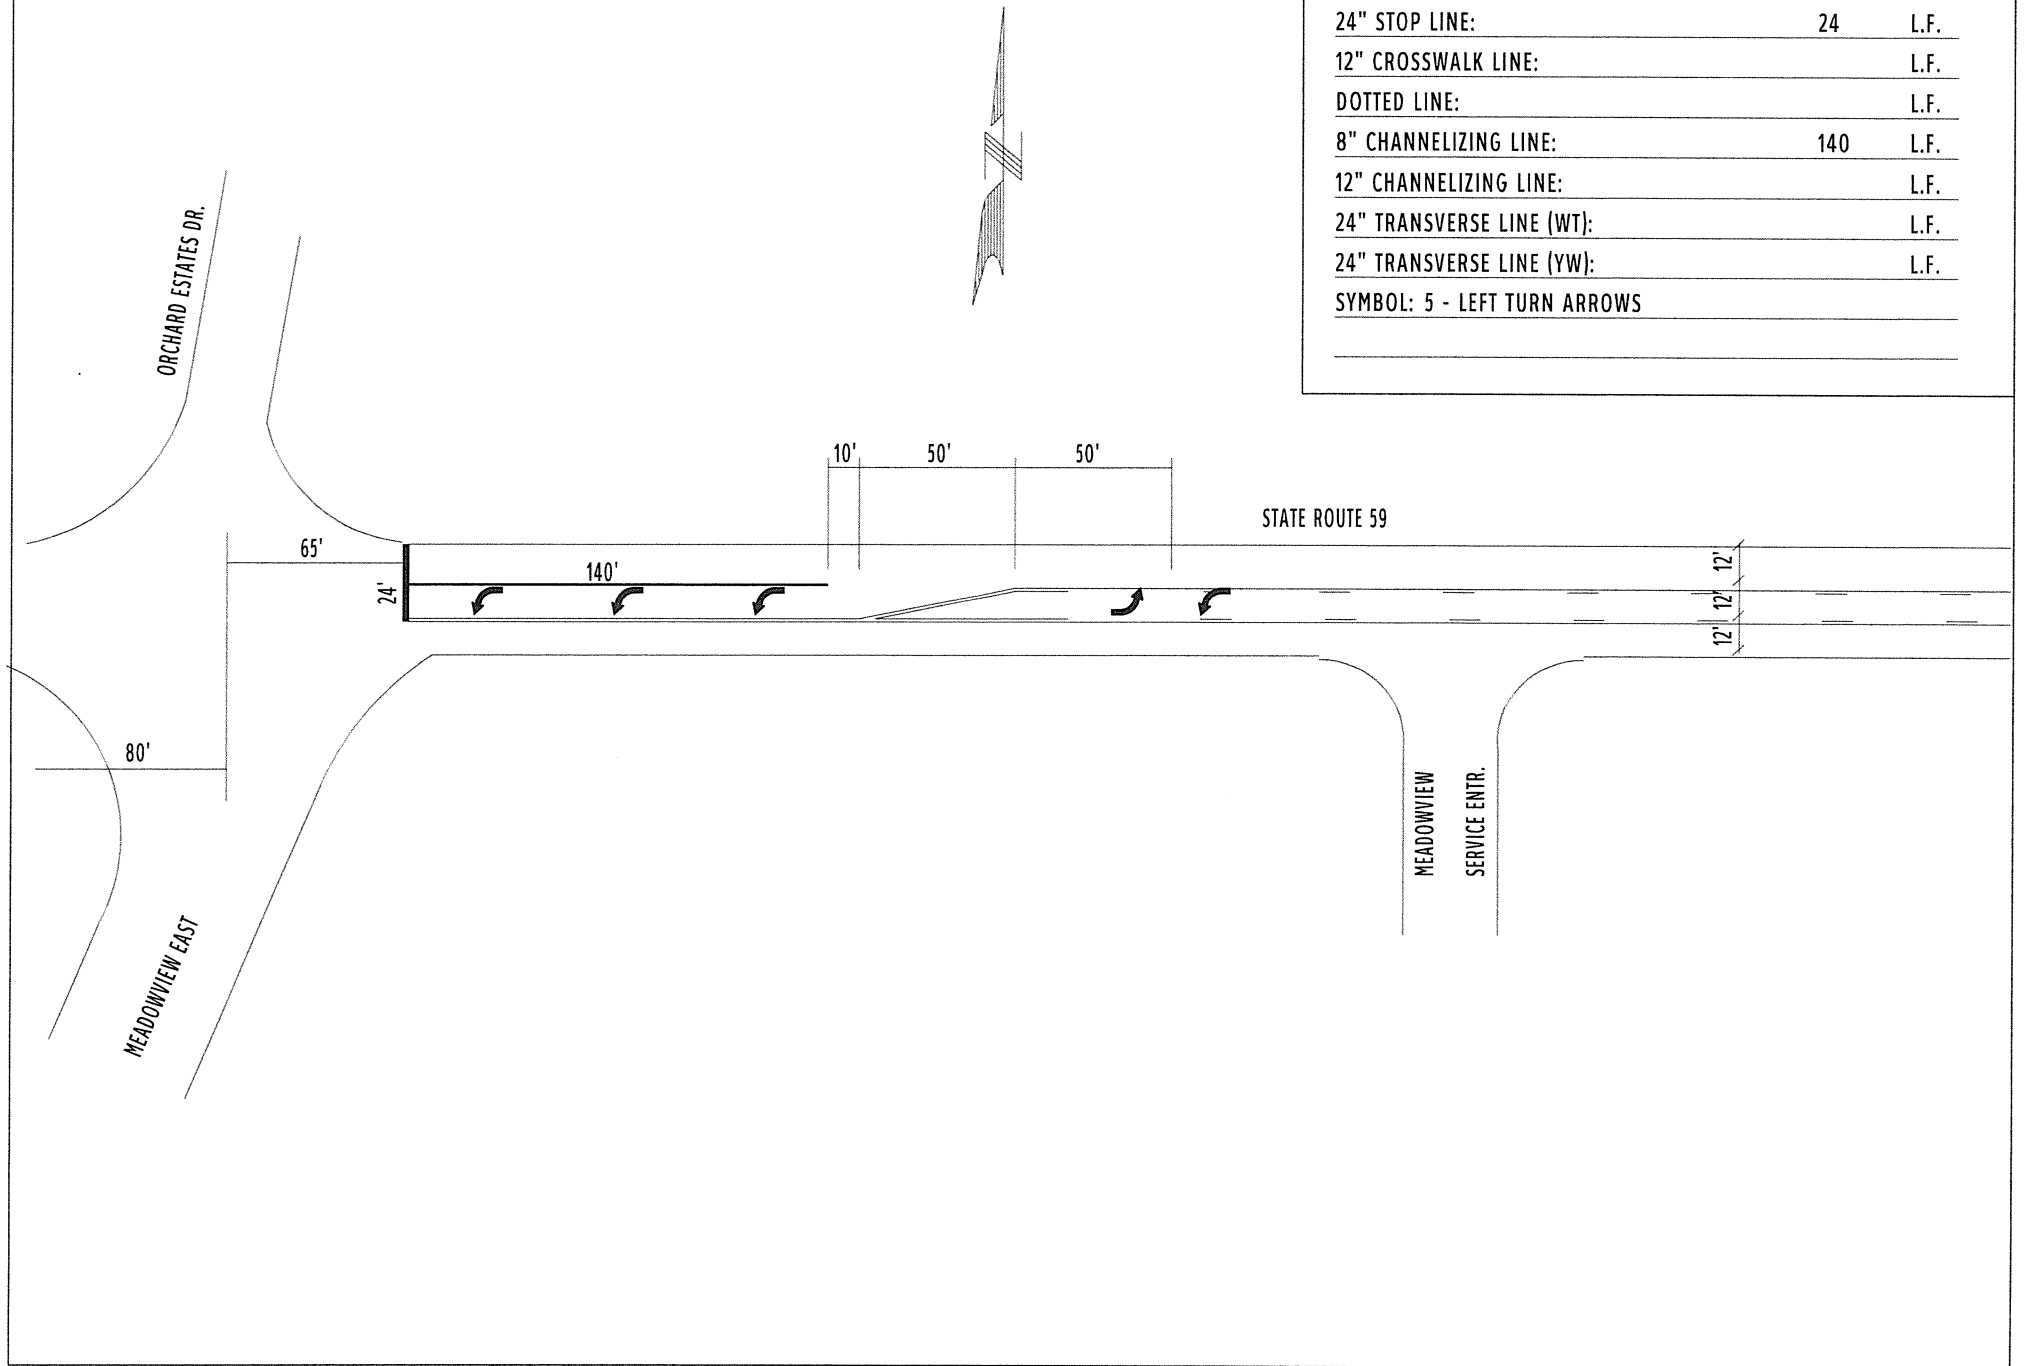



COUNTY:	PORTAGE
LOCATION:	S.R. 59 @ TWO-WAY LEFT
S.L.M.:	5.00 - 5.70
24" STOP LINE:	L.F.
12" CROSSWALK LINE:	L.F.
DOTTED LINE:	L.F.
8" CHANNELIZING LINE:	L.F.
12" CHANNELIZING LINE:	L.F.
24" TRANSVERSE LINE (WT):	L.F.
24" TRANSVERSE LINE (YW):	L.F.
SYMBOL: 8 - LEFT TURN ARROWS	

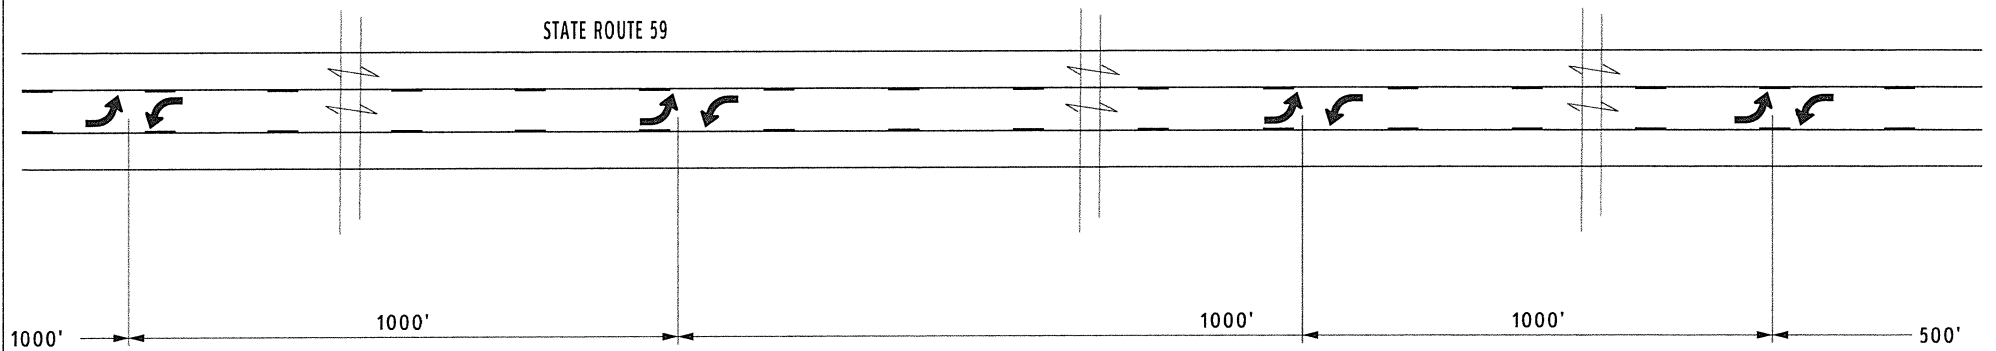

COUNTY:	PORTAGE
LOCATION:	S.R. 59 @ MCNOUGH RD.
S.L.M.:	5.84
24" STOP LINE:	L.F.
12" CROSSWALK LINE:	L.F.
DOTTED LINE:	L.F.
8" CHANNELIZING LINE:	165 L.F.
12" CHANNELIZING LINE:	L.F.
24" TRANSVERSE LINE (WT):	L.F.
24" TRANSVERSE LINE (YW):	L.F.
SYMBOL: 56.5 S.F. ISLAND MARKINGS	
5 - LEFT TURN ARROWS	



STATE ROUTE 59



52'

45'

165'

STREET NAME: MCNOUGH RD.


20'

50'


465'




COUNTY:	PORTAGE
LOCATION:	S.R. 59 @ MCNOUGH RD.
S.L.M.:	6.04
24" STOP LINE:	L.F.
12" CROSSWALK LINE:	L.F.
DOTTED LINE:	625 L.F.
8" CHANNELIZING LINE:	L.F.
12" CHANNELIZING LINE:	L.F.
24" TRANSVERSE LINE (WT):	L.F.
24" TRANSVERSE LINE (YW):	L.F.
SYMBOL: 2 - MERGE ARROWS	

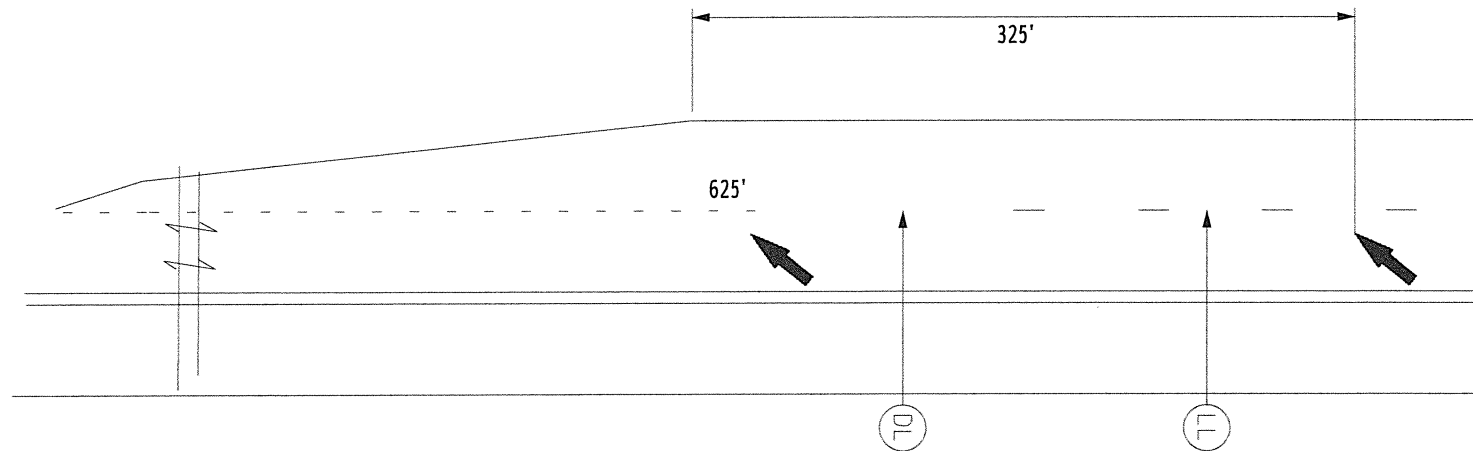

COUNTY:	PORTAGE	
LOCATION:	S.R. 59 @ BRADY LAKE RD.	
S.L.M.:	6.302	
24" STOP LINE:	72	L.F.
12" CROSSWALK LINE:	120	L.F.
DOTTED LINE:		L.F.
8" CHANNELIZING LINE:	315	L.F.
12" CHANNELIZING LINE:		L.F.
24" TRANSVERSE LINE (WT):		L.F.
24" TRANSVERSE LINE (YW):		L.F.
SYMBOL: 5 - LEFT TURN ARROWS		

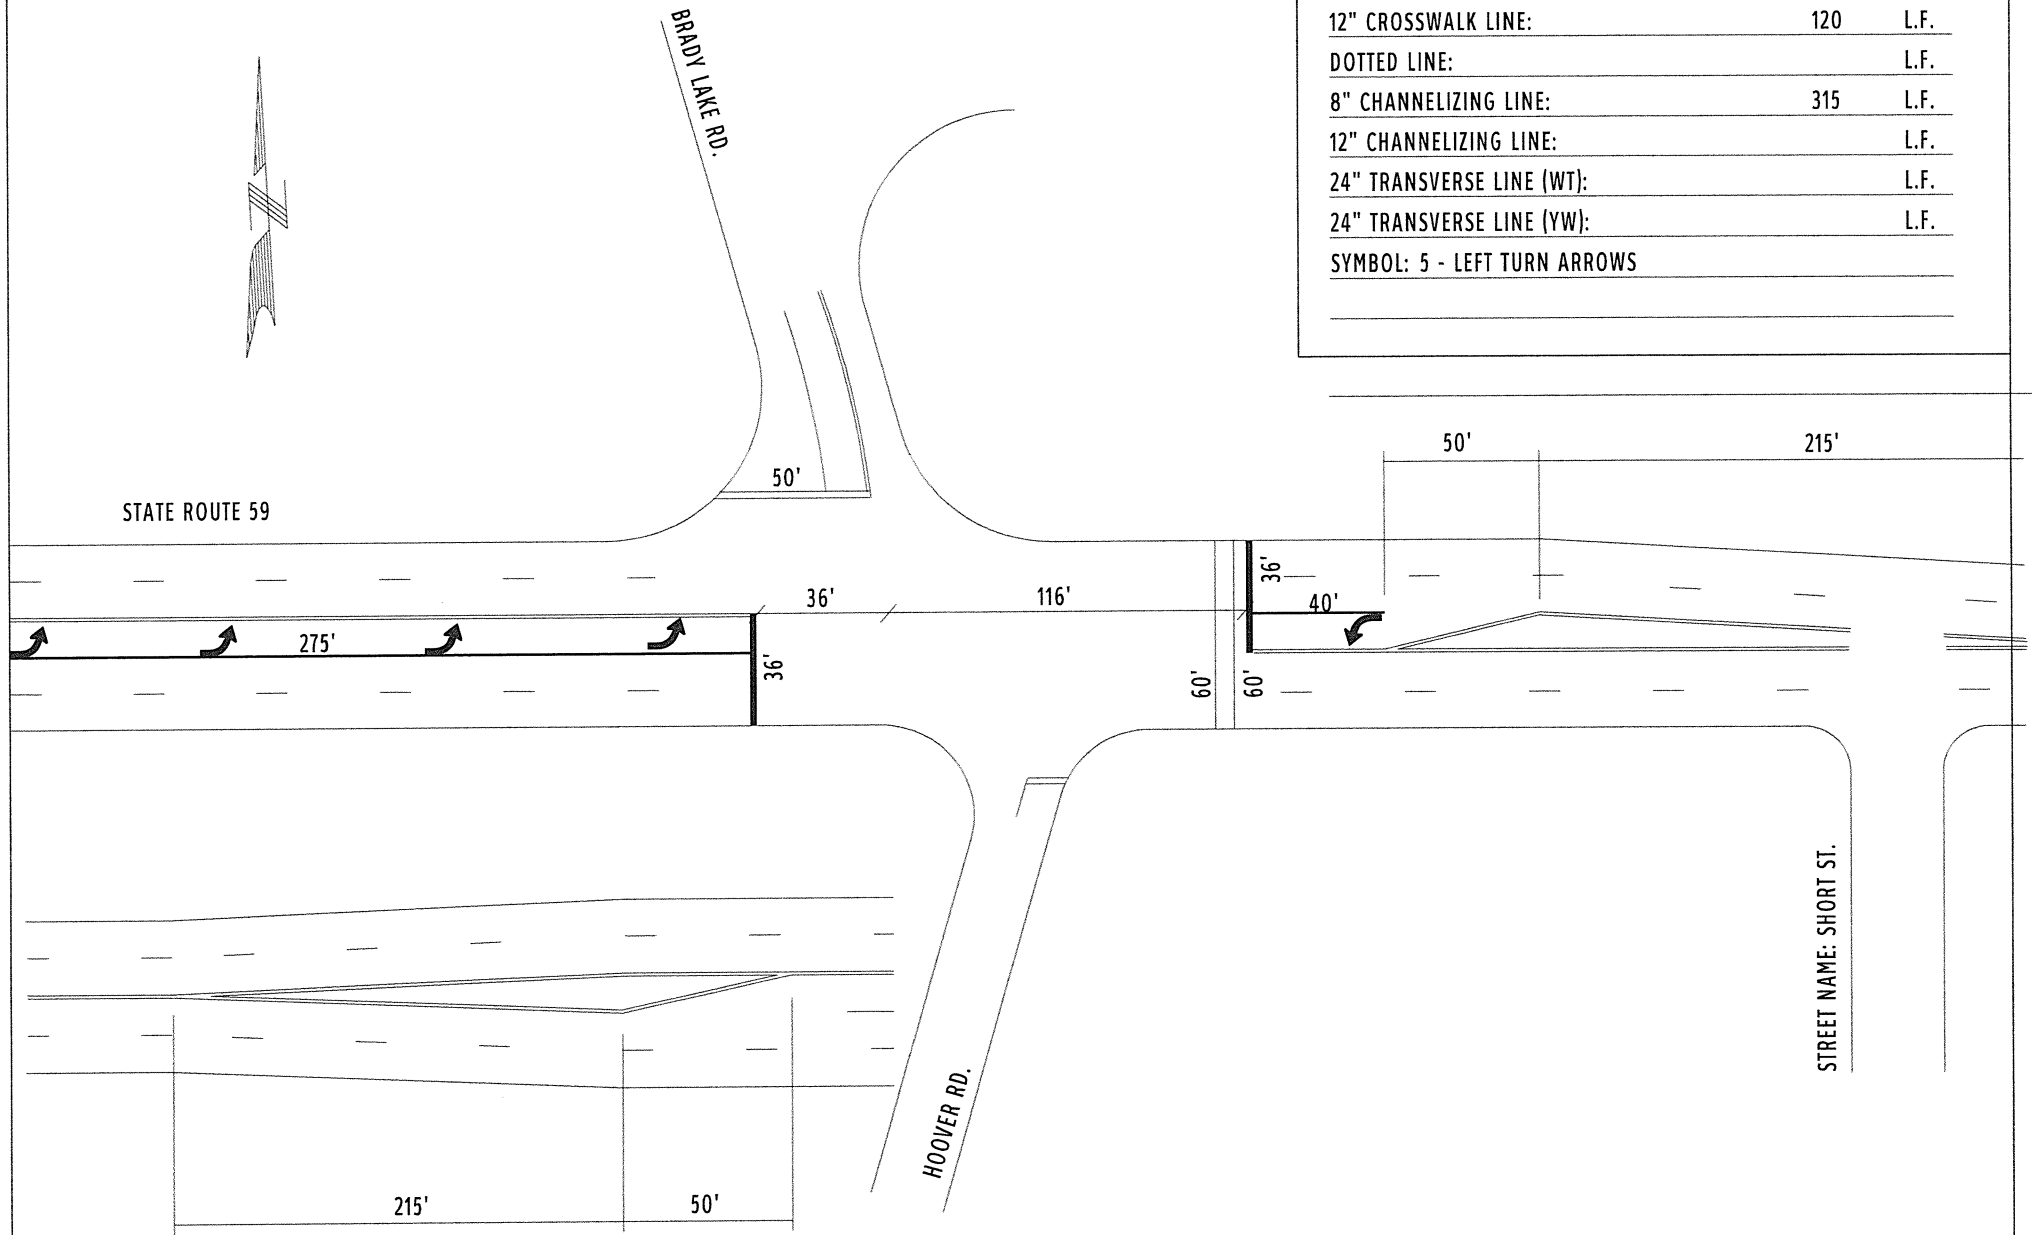

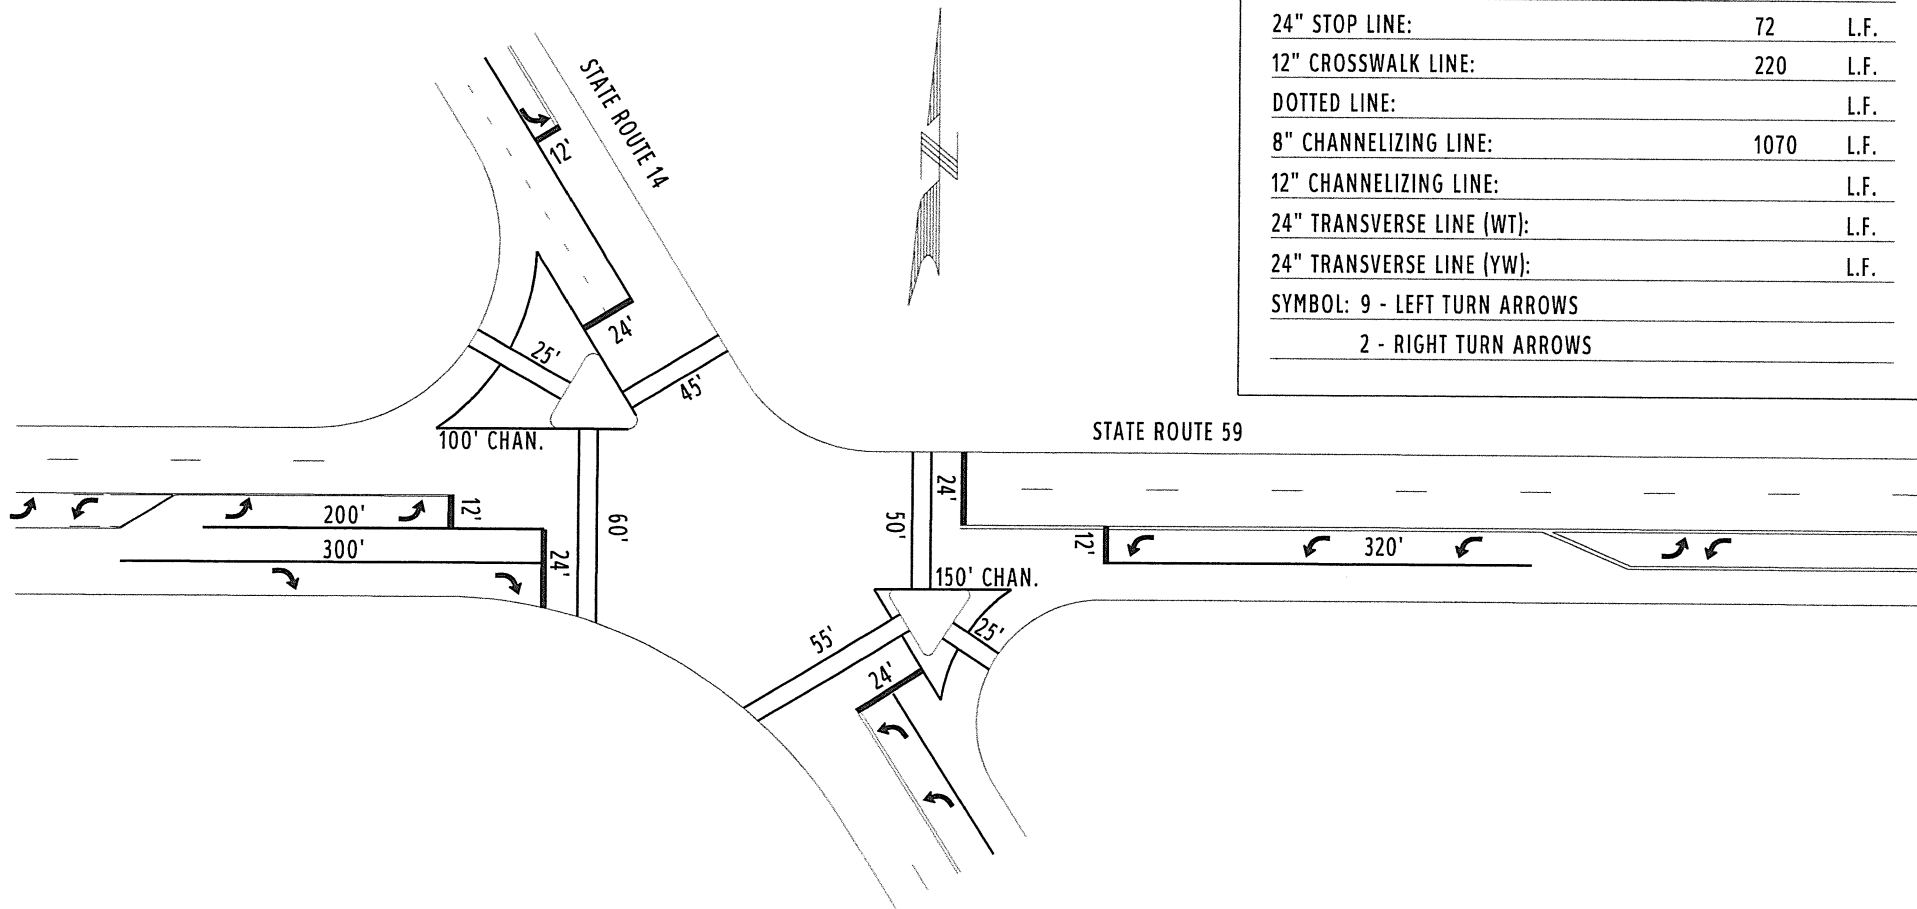

COUNTY:	PORTAGE	
LOCATION:	S.R. 59 @ S.R. 14	
S.L.M.:	9.169	
24" STOP LINE:	72	L.F.
12" CROSSWALK LINE:	220	L.F.
DOTTED LINE:		L.F.
8" CHANNELIZING LINE:	1070	L.F.
12" CHANNELIZING LINE:		L.F.
24" TRANSVERSE LINE (WT):		L.F.
24" TRANSVERSE LINE (YW):		L.F.
SYMBOL: 9 - LEFT TURN ARROWS		
2 - RIGHT TURN ARROWS		

COUNTY:	PORTAGE	
LOCATION:	S.R. 59 @ PECK RD.	
S.I.M.:	9,442	
24" STOP LINE:		L.F.
12" CROSSWALK LINE:		L.F.
DOTTED LINE:		L.F.
8" CHANNELIZING LINE:	275	L.F.
12" CHANNELIZING LINE:		L.F.
24" TRANSVERSE LINE (WT):		L.F.
24" TRANSVERSE LINE (YW):		L.F.
SYMBOL: 3 - LEFT TURN ARROWS		



PECK RD.

STATE ROUTE 59

275'

