
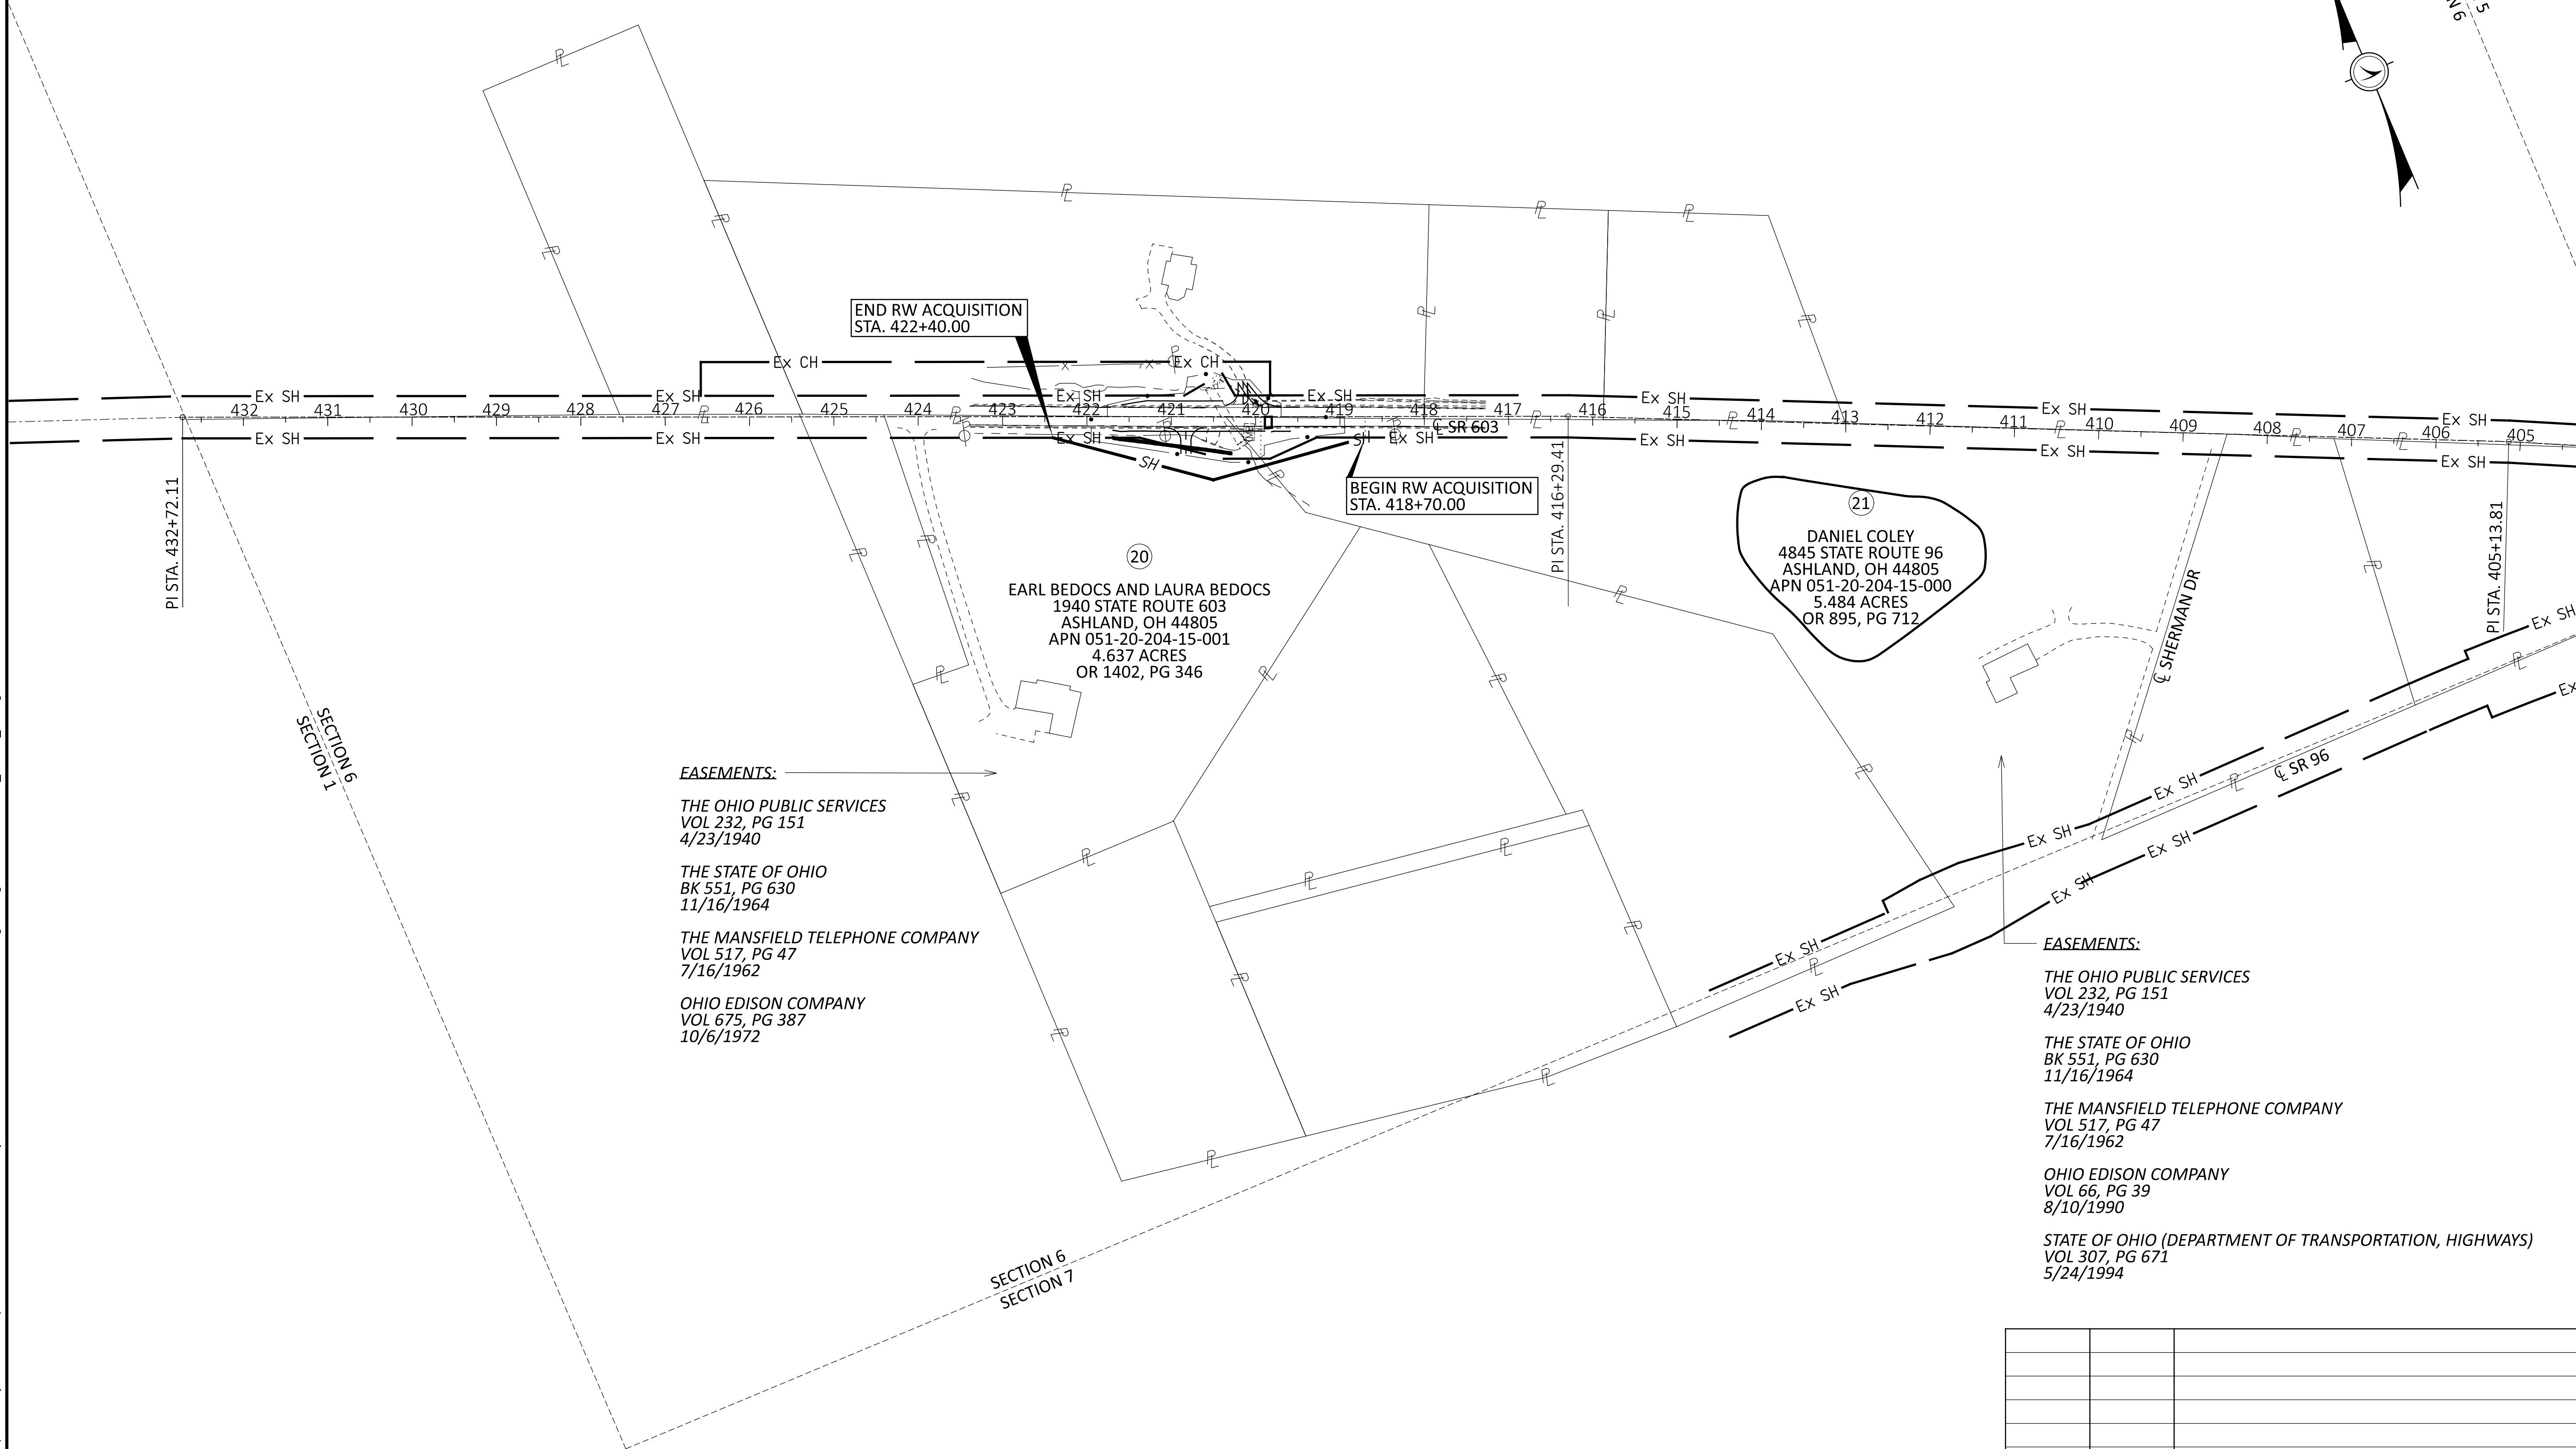
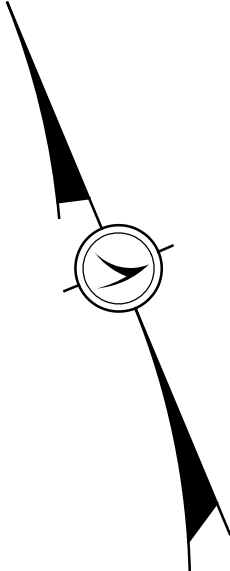


RICHLAND COUNTY
WELLER TOWNSHIP
SE QUARTER, SECTION 6
T-24-N, R-17-W

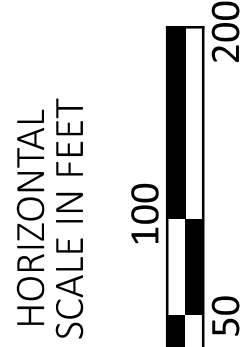

PROPERTY MAP
RIC-603-7.94

EASEMENTS:

THE OHIO PUBLIC SERVICES
VOL 232, PG 151
4/23/1940

THE STATE OF OHIO
BK 551, PG 630
11/16/1964

THE MANSFIELD TELEPHONE COMPANY
VOL 517, PG 47
7/16/1962

OHIO EDISON COMPANY
VOL 675, PG 387
10/6/1972

EASEMENTS:

THE OHIO PUBLIC SERVICES
VOL 232, PG 151
4/23/1940

THE STATE OF OHIO
BK 551, PG 630
11/16/1964

THE MANSFIELD TELEPHONE COMPANY
VOL 517, PG 47
7/16/1962

OHIO EDISON COMPANY
VOL 66, PG 39
8/10/1990

STATE OF OHIO (DEPARTMENT OF TRANSPORTATION, HIGHWAYS)
VOL 307, PG 671
5/24/1994

ECS	12/23/25	PR. FIELD DRIVE ADDED PARCEL 20
REV. BY	DATE	DESCRIPTION
DATE COMPLETED	7/29/25	

DESIGN AGENCY



DESIGNER

ECS

REVIEWER

BRT M-DD-YY

PROJECT ID

114960

SUBSET

RW.11

TOTAL

RW.15