


1 STORY  
FRAME  
RESIDENTIAL

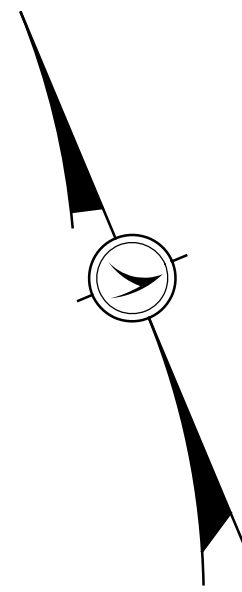


HORIZONTAL  
SCALE IN FEET



A horizontal scale bar with alternating black and white segments. It is marked with '0' at the left end, '10' at the first segment boundary, '20' at the second segment boundary, and '40' at the right end.

RIGHT OF WAY  
TOPO SHEET - RIC-603-7.94

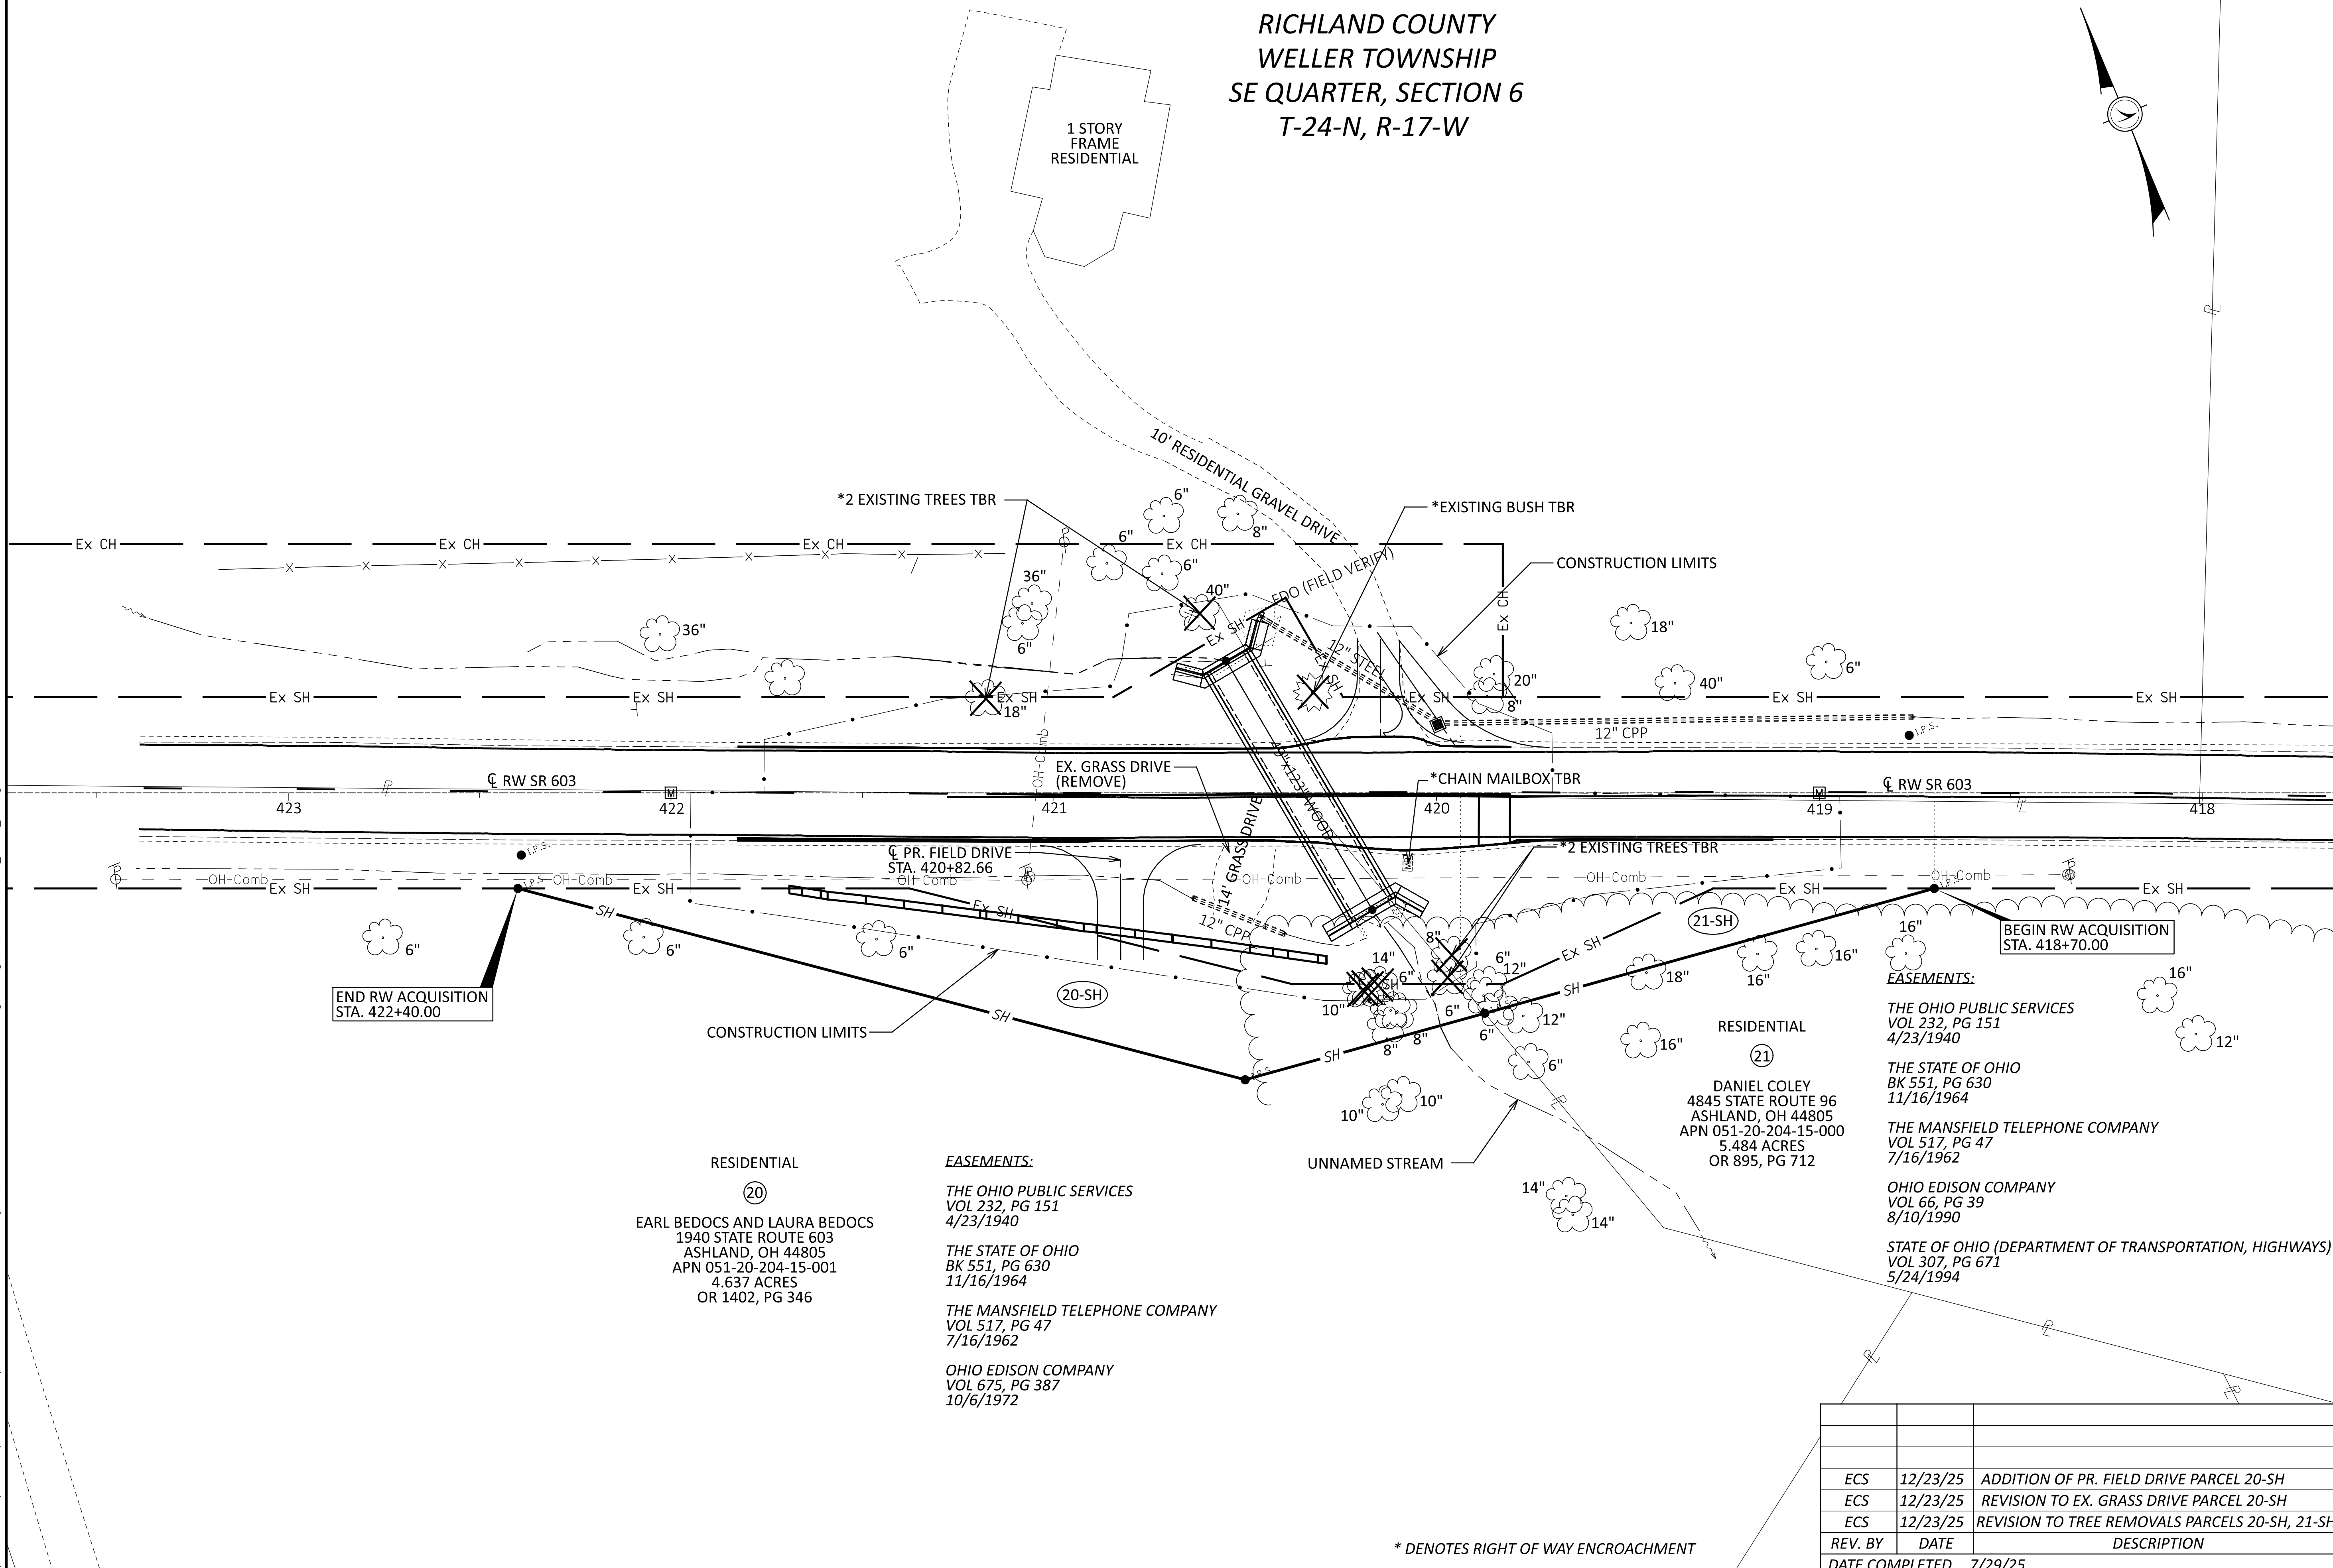

|                |          |                                                |
|----------------|----------|------------------------------------------------|
|                |          |                                                |
|                |          |                                                |
|                |          |                                                |
| ECS            | 12/23/25 | ADDITION OF PR. FIELD DRIVE PARCEL 20-SH       |
| ECS            | 12/23/25 | REVISION TO EX. GRASS DRIVE PARCEL 20-SH       |
| ECS            | 12/23/25 | REVISION TO TREE REMOVALS PARCELS 20-SH, 21-SH |
| REV. BY        | DATE     | DESCRIPTION                                    |
| DATE COMPLETED |          | 7/29/25                                        |

DESIGN AGENCY



DESIGNER

ECS

REVIEWER

BRT MM-DD-YY

PROJECT ID:

114960

SUBSET

RW.13 | RW.15

[illegible]

\_\_\_\_\_