



COUNTY:	SUMMIT	
LOCATION:	U.S ROUTE 224 @ GALA COMMONS	
S.L.M.:	12.94	
24" STOP LINE:	L.F.	
12" CROSSWALK LINE:	L.F.	
DOTTED LINE:	L.F.	
8" CHANNELIZING LINE:	145	L.F.
12" CHANNELIZING LINE:	L.F.	
24" TRANSVERSE LINE (WT):	65	L.F.
24" TRANSVERSE LINE (YW):	L.F.	
SYMBOL: 1 - LEFT TURN ARROW		

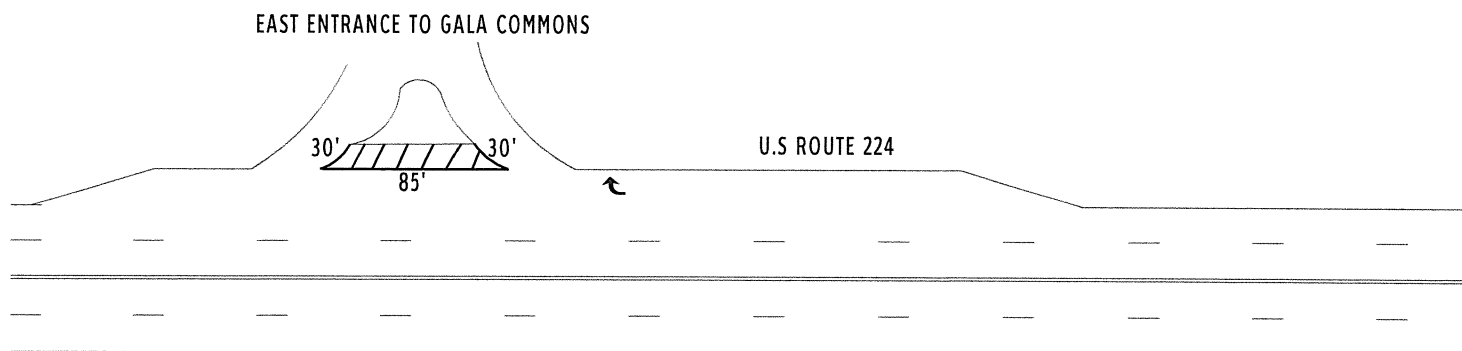




COUNTY:	SUMMIT	
LOCATION:	U.S. 224 @ KUBLER TRAIL	
S.L.M.:	13.405	
24" STOP LINE:	50	L.F.
12" CROSSWALK LINE:	152	L.F.
DOTTED LINE:		L.F.
8" CHANNELIZING LINE:		L.F.
12" CHANNELIZING LINE:		L.F.
24" TRANSVERSE LINE (WT):		L.F.
24" TRANSVERSE LINE (YW):		L.F.
SYMBOL:		

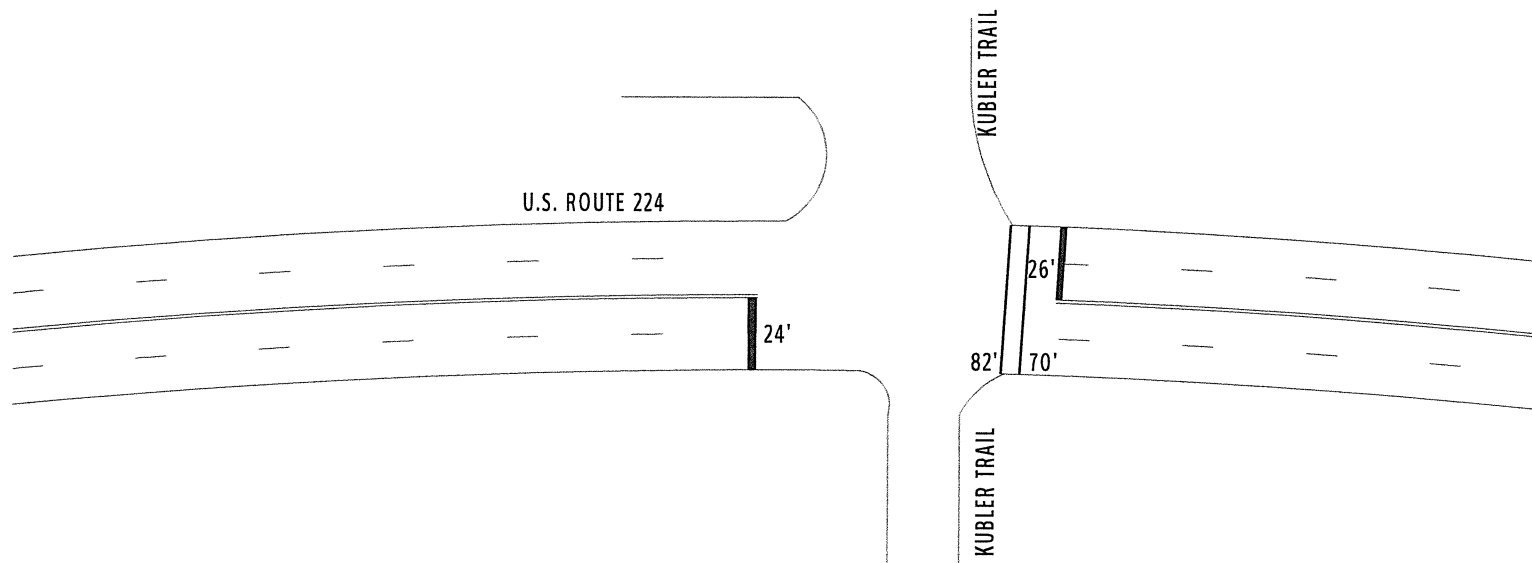


COUNTY:	SUMMIT	
LOCATION:	U.S. ROUTE 224 @ CANTON RD. / S.R. 91	
S.L.M.:	14.224	
24" STOP LINE:	85	L.F.
12" CROSSWALK LINE:		L.F.
DOTTED LINE:	330	L.F.
8" CHANNELIZING LINE:	1900	L.F.
12" CHANNELIZING LINE:		L.F.
24" TRANSVERSE LINE (WT):		L.F.
24" TRANSVERSE LINE (YW):		L.F.
SYMBOL: 8 - LEFT TURN ARROWS		
6 - RIGHT TURN ARROWS		


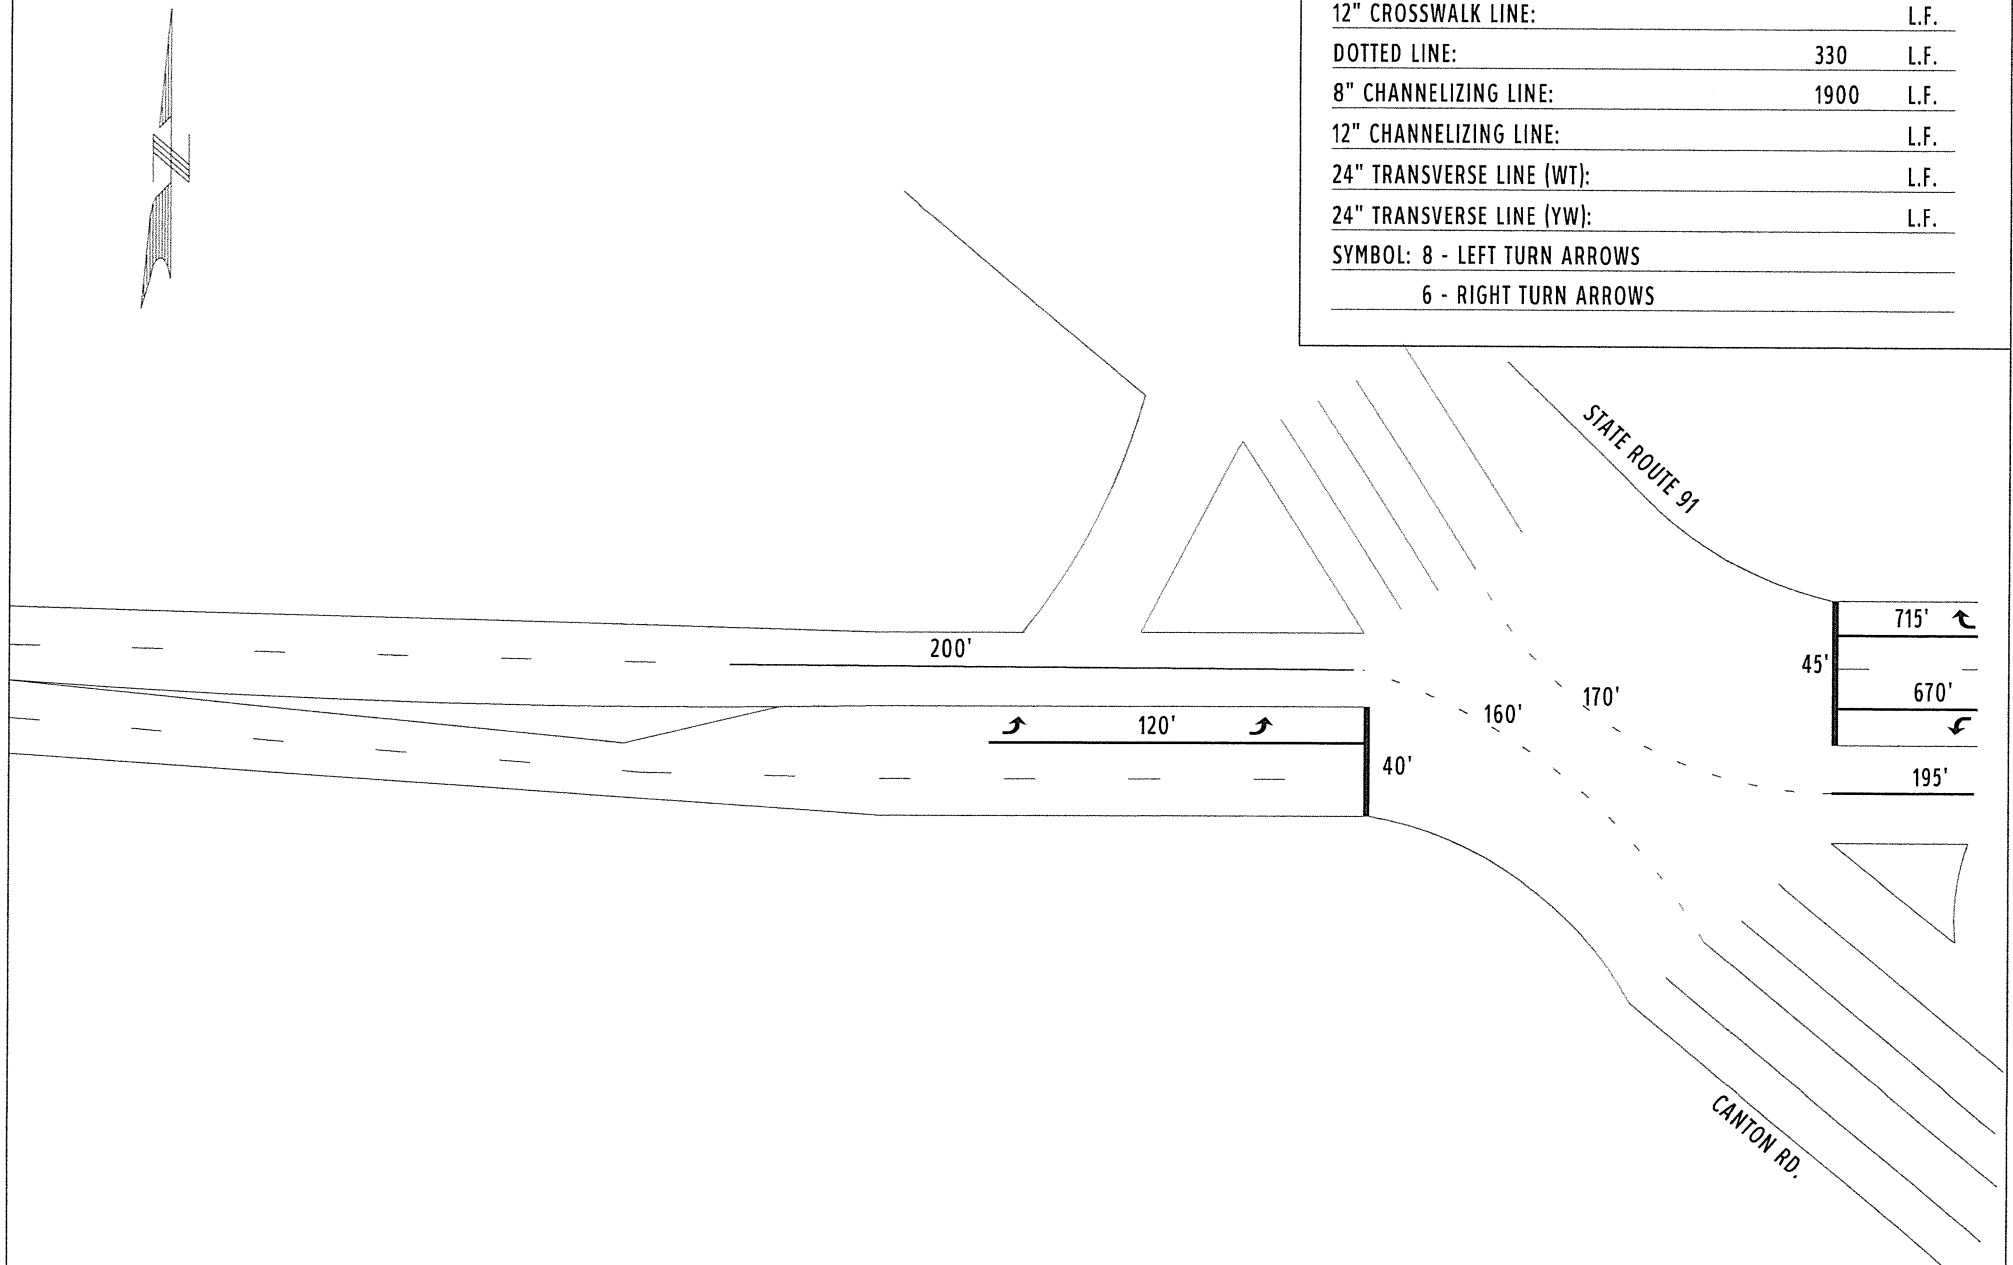




COUNTY:	SUMMIT
LOCATION:	U.S. ROUTE 224 @ CANTON RD. / S.R. 91
S.L.M.:	14.224
24" STOP LINE:	L.F.
12" CROSSWALK LINE:	L.F.
DOTTED LINE:	L.F.
8" CHANNELIZING LINE:	L.F.
12" CHANNELIZING LINE:	L.F.
24" TRANSVERSE LINE (WT):	L.F.
24" TRANSVERSE LINE (YW):	L.F.
SYMBOL:	


*QUANTITIES ON PREVIOUS SHEET

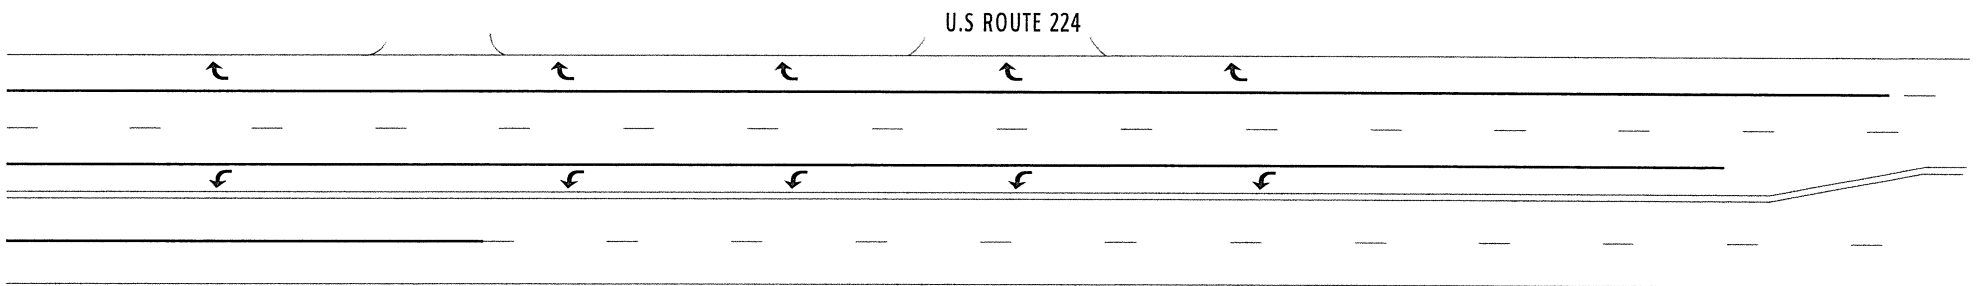

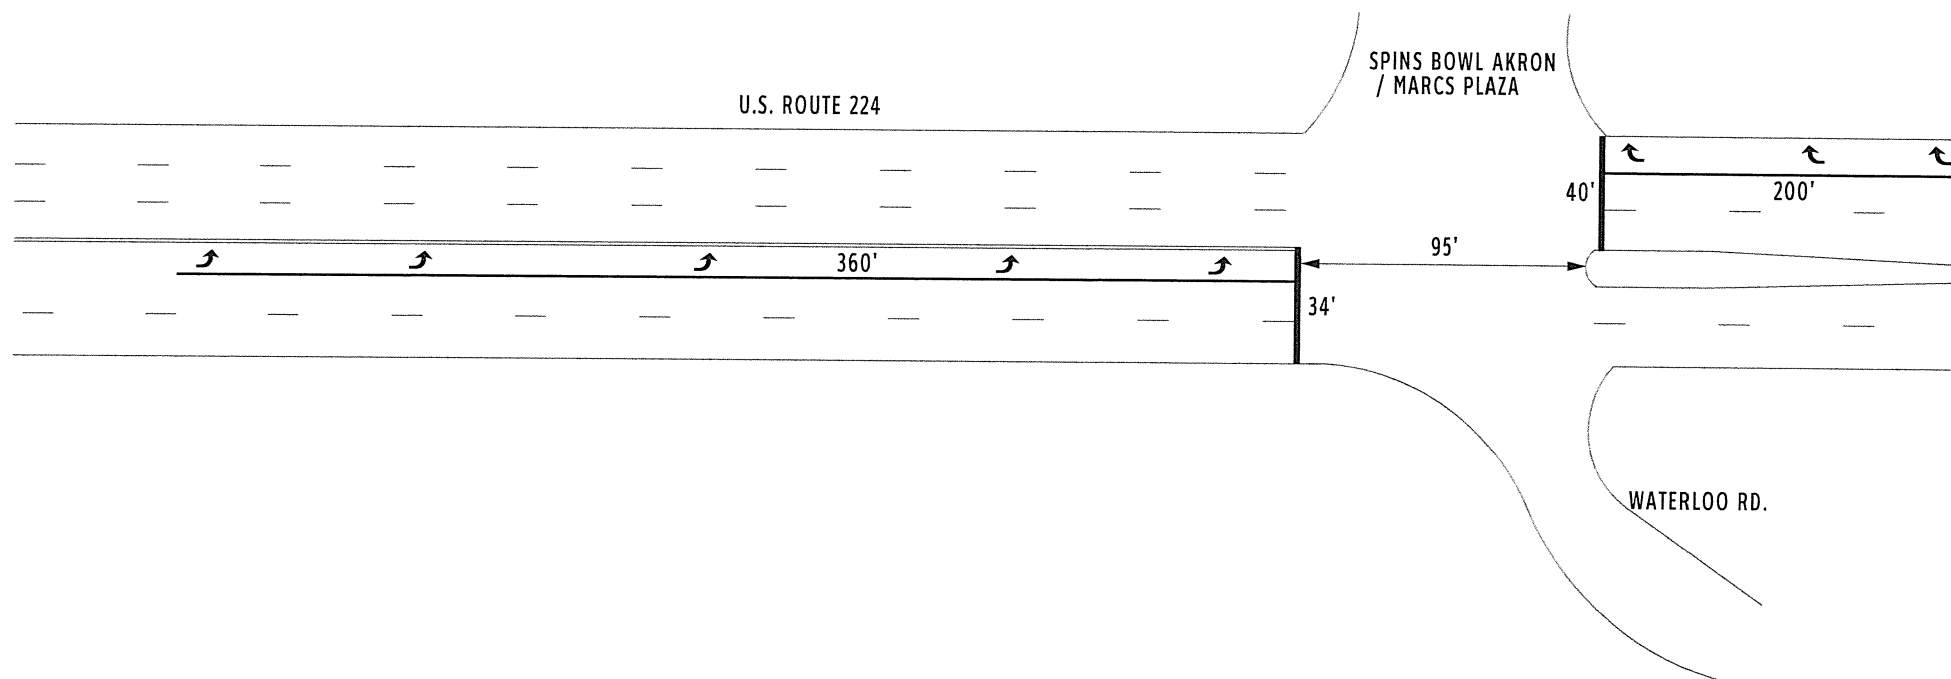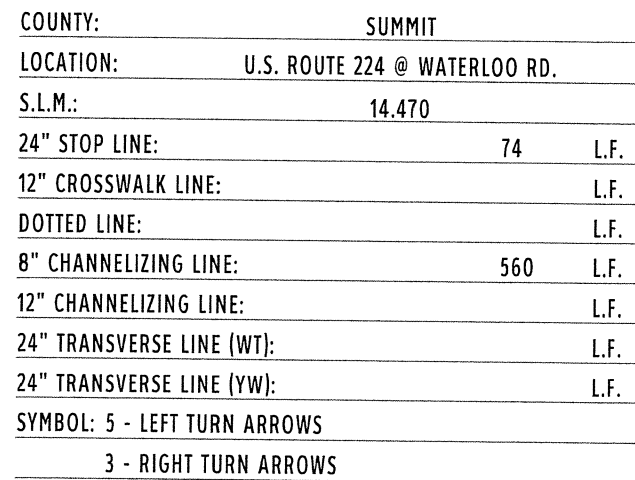



COUNTY:	SUMMIT
LOCATION:	U.S. ROUTE 224 EB MERGE
S.L.M.:	14.89
24" STOP LINE:	L.F.
12" CROSSWALK LINE:	L.F.
DOTTED LINE:	600 L.F.
8" CHANNELIZING LINE:	L.F.
12" CHANNELIZING LINE:	L.F.
24" TRANSVERSE LINE (WT):	L.F.
24" TRANSVERSE LINE (YW):	L.F.
SYMBOL: 2 - MERGE ARROWS	

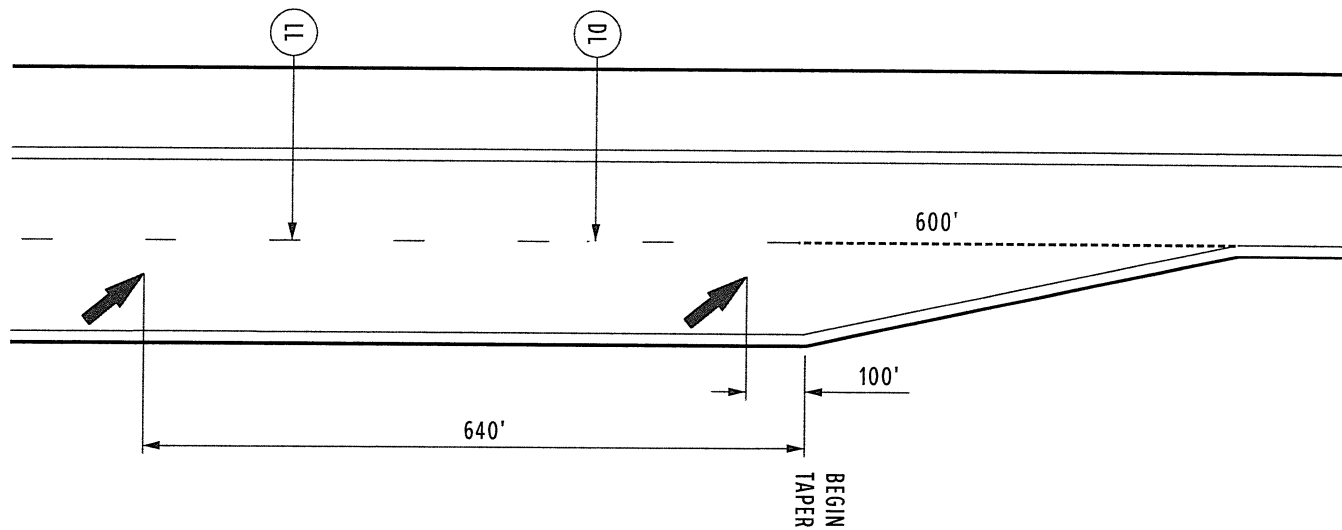

COUNTY:	SUMMIT	
LOCATION:	U.S. ROUTE 224 @ S.R. 532	
S.L.M.:	16.065	
24" STOP LINE:	26	L.F.
12" CROSSWALK LINE:		L.F.
DOTTED LINE:		L.F.
8" CHANNELIZING LINE:	180	L.F.
12" CHANNELIZING LINE:		L.F.
24" TRANSVERSE LINE (WT):		L.F.
24" TRANSVERSE LINE (YW):		L.F.
SYMBOL: 3 - LEFT TURN ARROWS		

