
Ohio Department of Transportation - District 06

No Passing Zone Log - Master

Ordered by: Route

Route: **00036** **SUNIUS00036^^C** From: **14.134**

Length: **4.795** Direction: **East** To: **18.929UNION/DELAWARE COUNT** Scale: **1.00 mile/page**

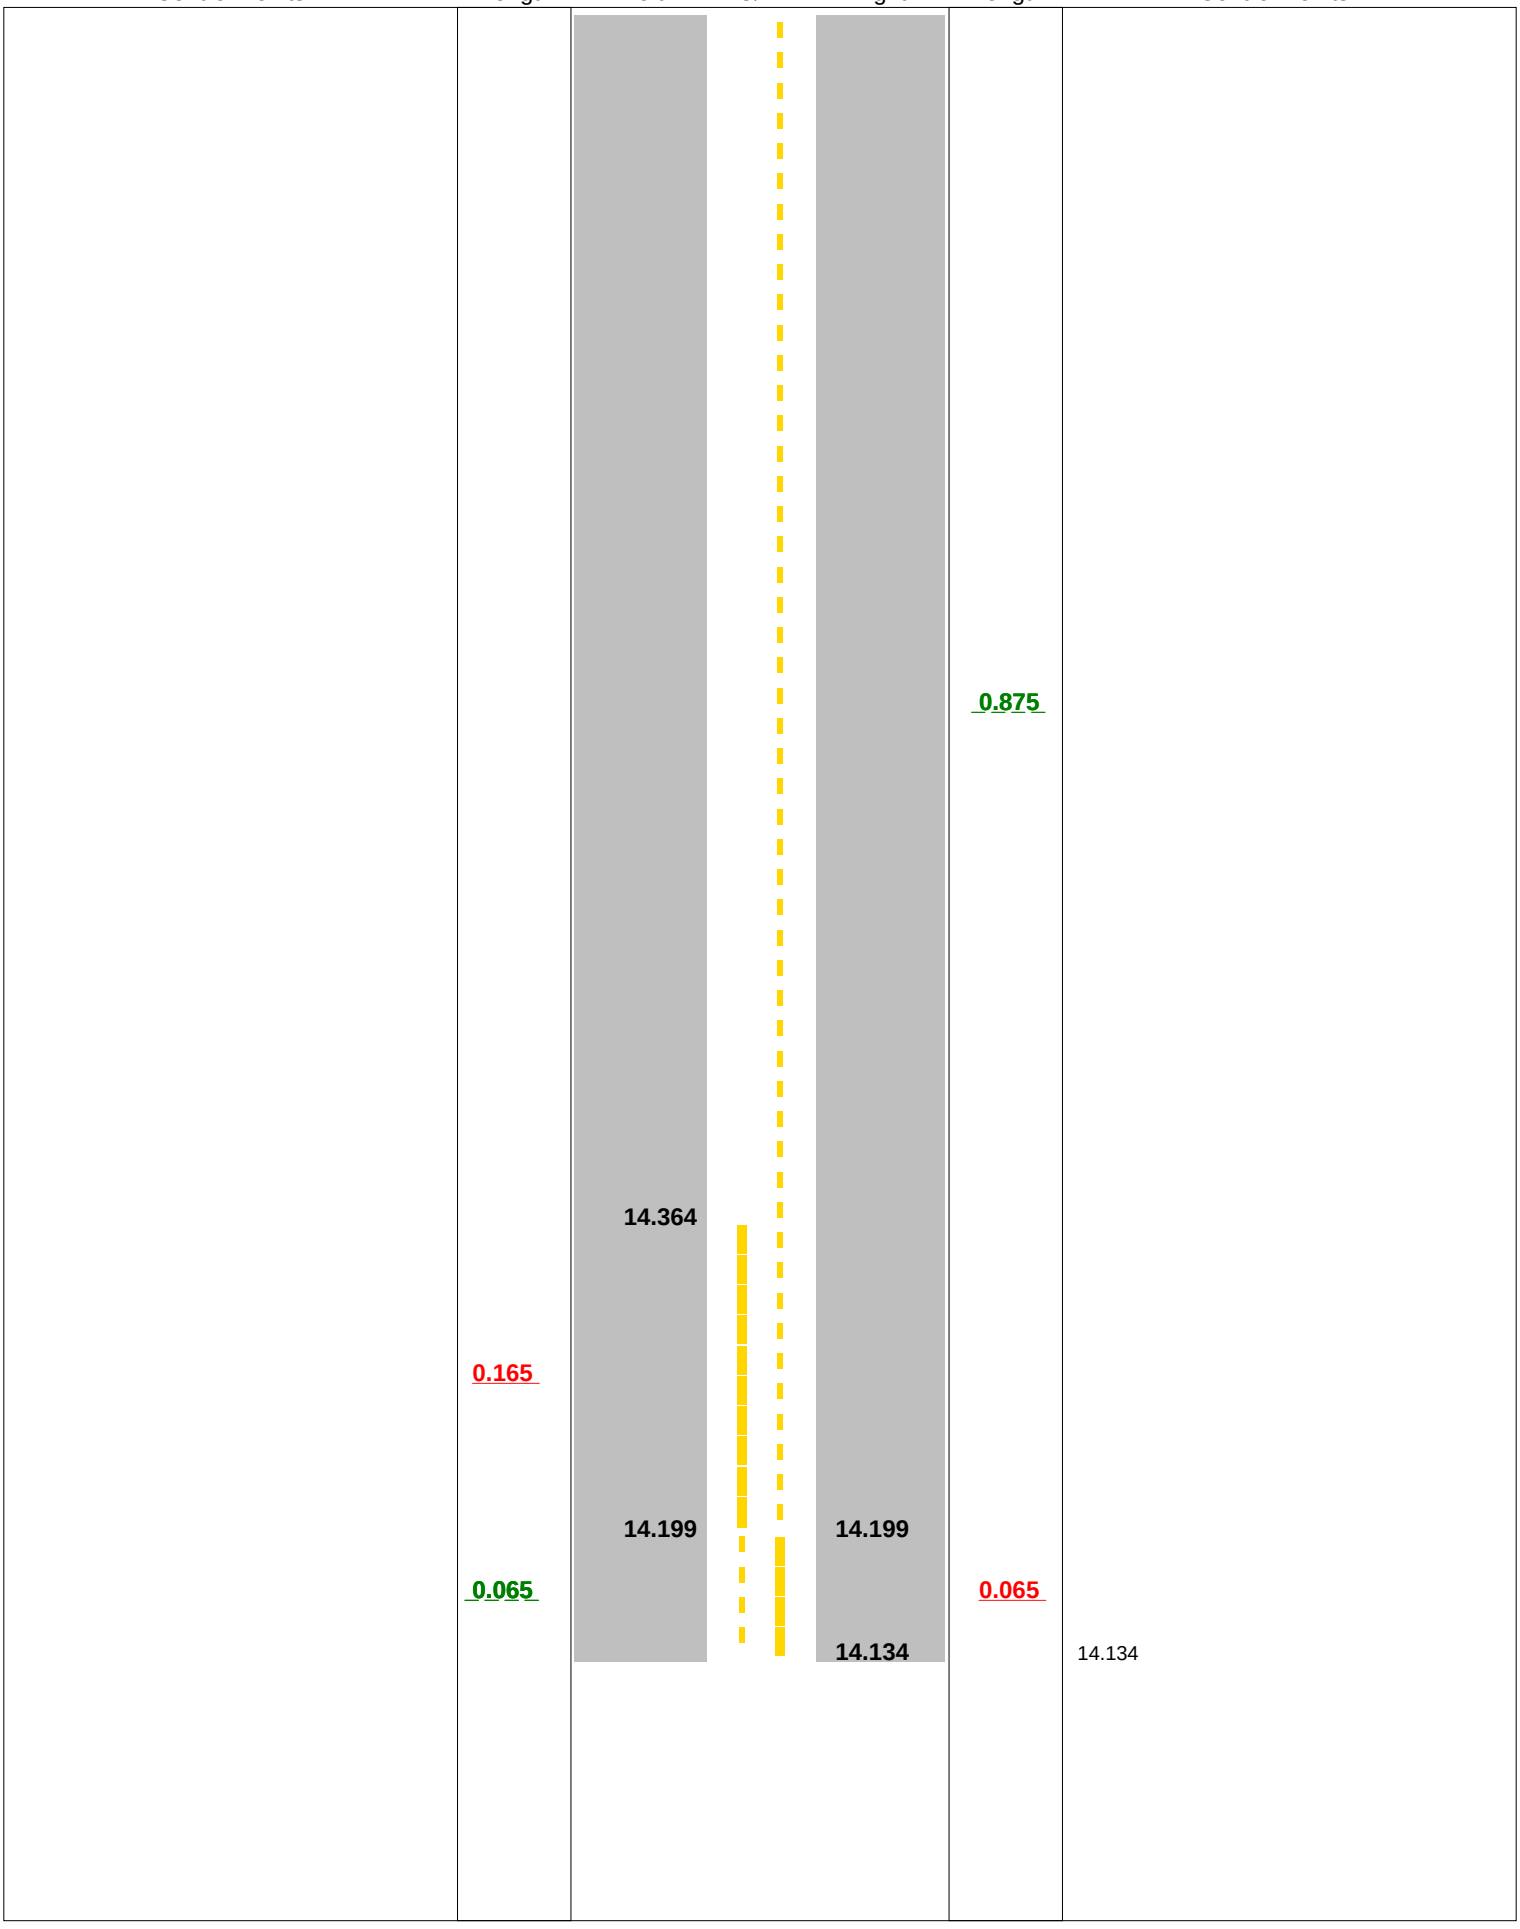

 ©2026 MasterMind, LLC - MapsterStudio

No Passing Zone Log - Master

Ordered by: Route

Route: **00036** **SUNIUS00036^^C** From: **14.134**

Length: **4.795** Direction: **East** To: **18.929 UNION/DELAWARE COUNT** Scale: **1.00 mile/page**

Control Points	Length	Left	C/L	Right	Length	Control Points
	0.151				0.151	
		15.908		15.908		
15.903 TR 01048 CHURCH ST	0.009	15.899		15.899	0.009	
	0.035	15.864		15.864	0.035	
15.861 TR 01008 SCHOOL ST	0.011	15.853		15.853	0.011	
	0.024			15.829	0.024	
						15.598 NEW DOVER CORP LIMIT 15.590 Change Speed to: 45
15.553 CR 00119 MACKAN RD					0.537	
		15.463				
	0.218					
				15.292		
		15.245				
15.195 END BRIDGE (8001839)					0.218	15.195 END BRIDGE (8001839)
	0.171					
15.146 BEGIN BRIDGE (8001839)						15.146 BEGIN BRIDGE (8001839)
				15.074		
						15.028 MILE MARKER 15

 ©2026 MasterMind, LLC - MapsterStudio


Ohio Department of Transportation - District 06

No Passing Zone Log - Master

Ordered by: Route

Route: **00036** **SUNIUS00036^^C** From: **14.134**

Length: **4.795** Direction: **East** To: **18.929 UNION/DELAWARE COUNT** Scale: **1.00 mile/page**

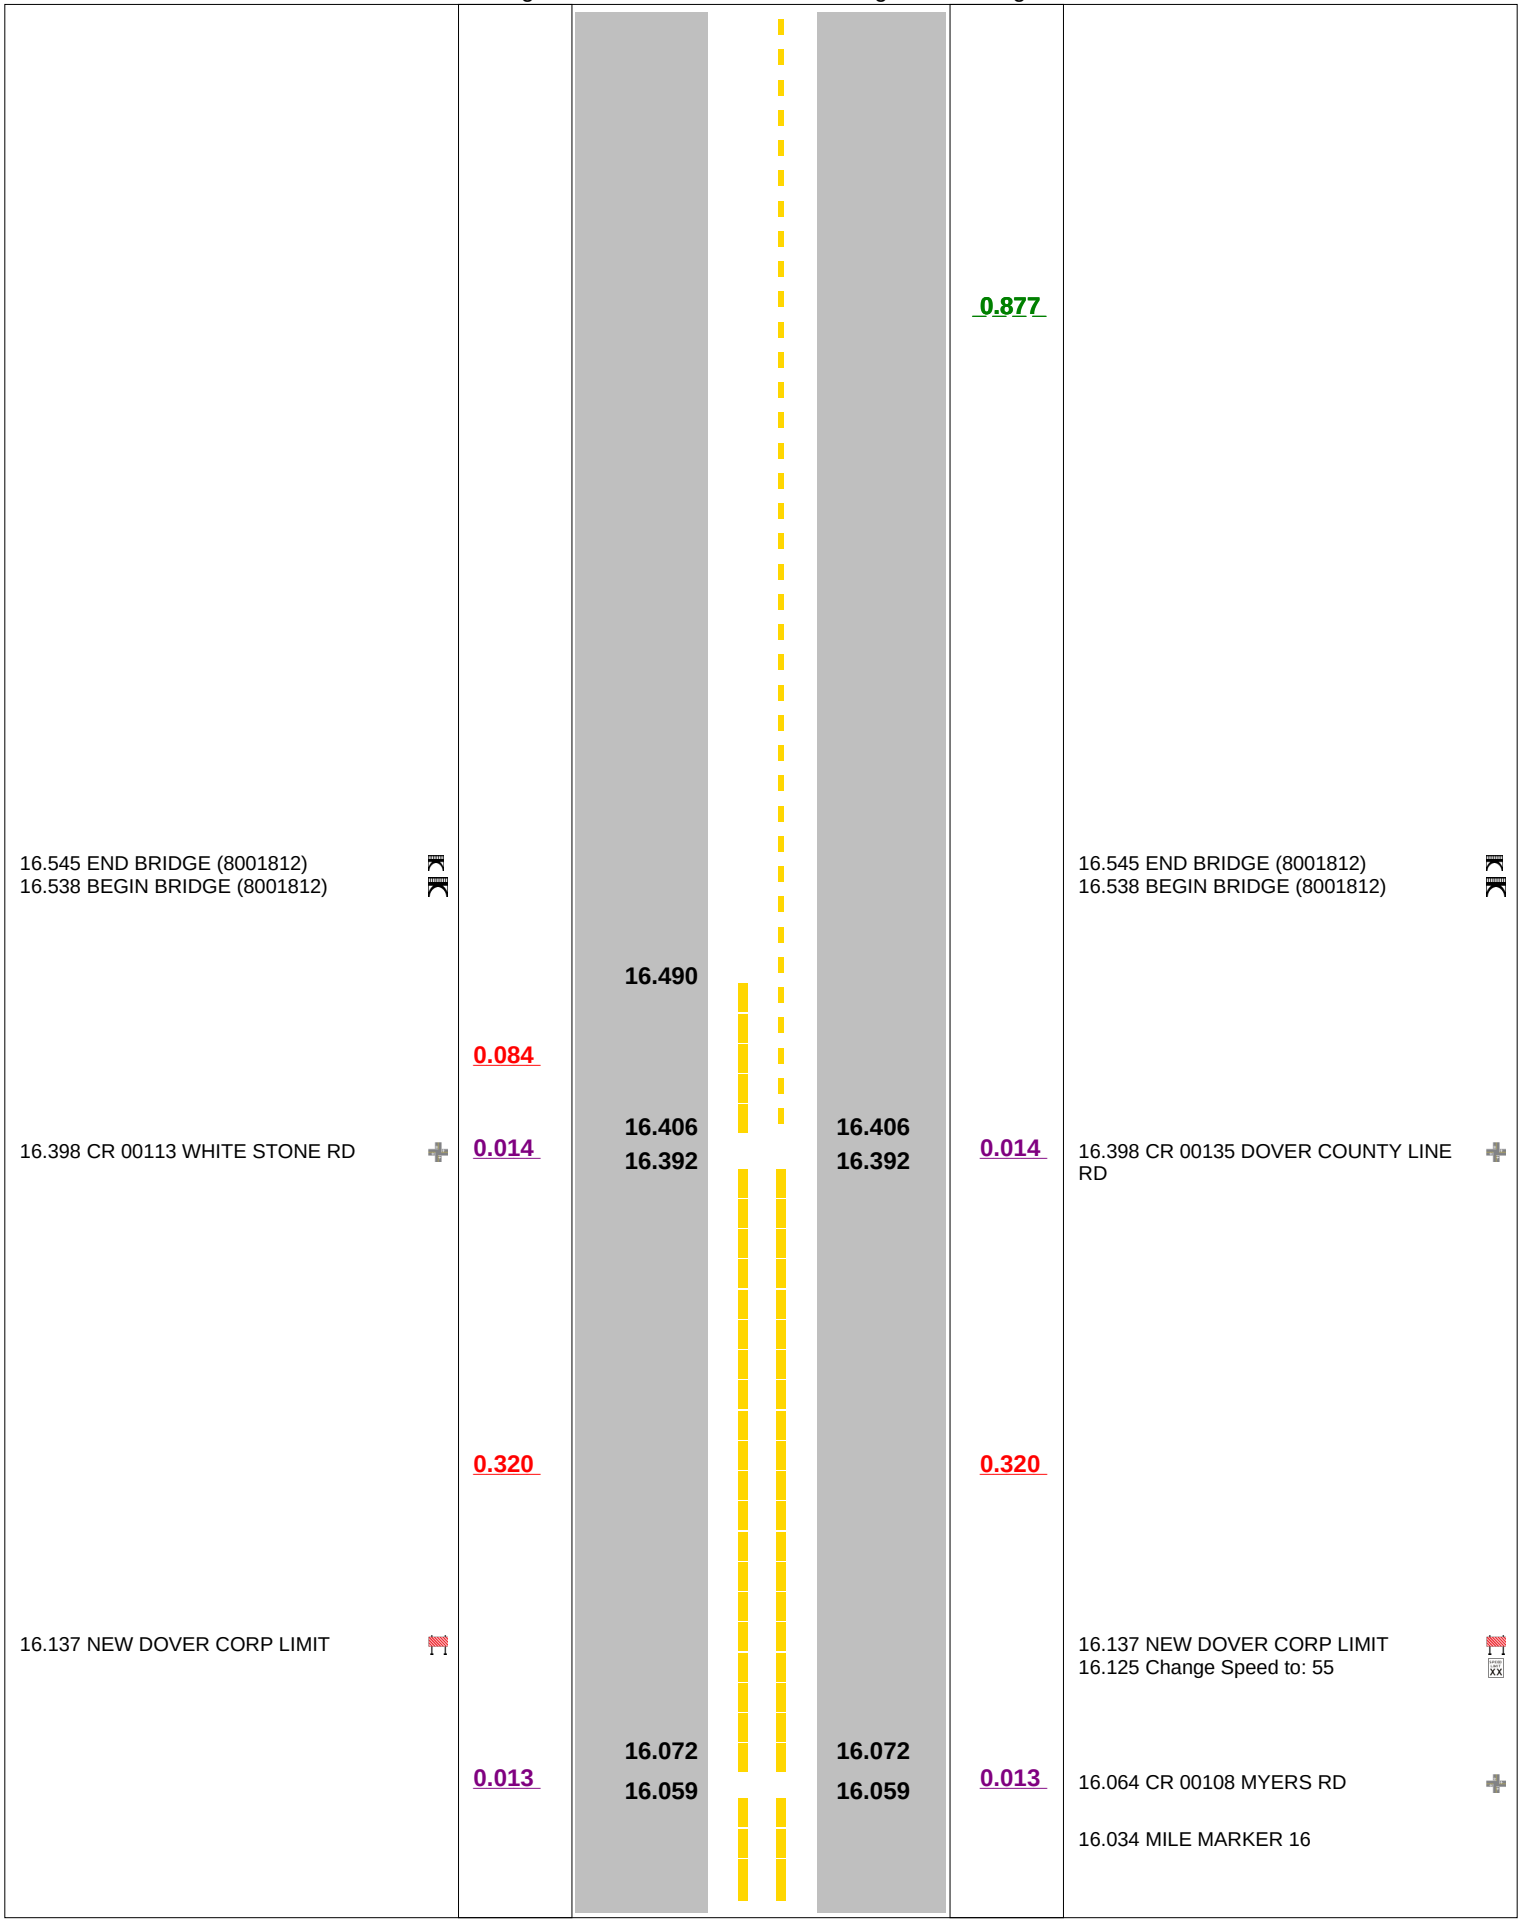

 ©2026 MasterMind, LLC - MapsterStudio


Ohio Department of Transportation - District 06

No Passing Zone Log - Master

Ordered by: Route

Route: **00036** **SUNIUS00036^^C** From: **14.134**

Length: **4.795** Direction: **East** To: **18.929UNION/DELAWARE COUNT** Scale: **1.00 mile/page**

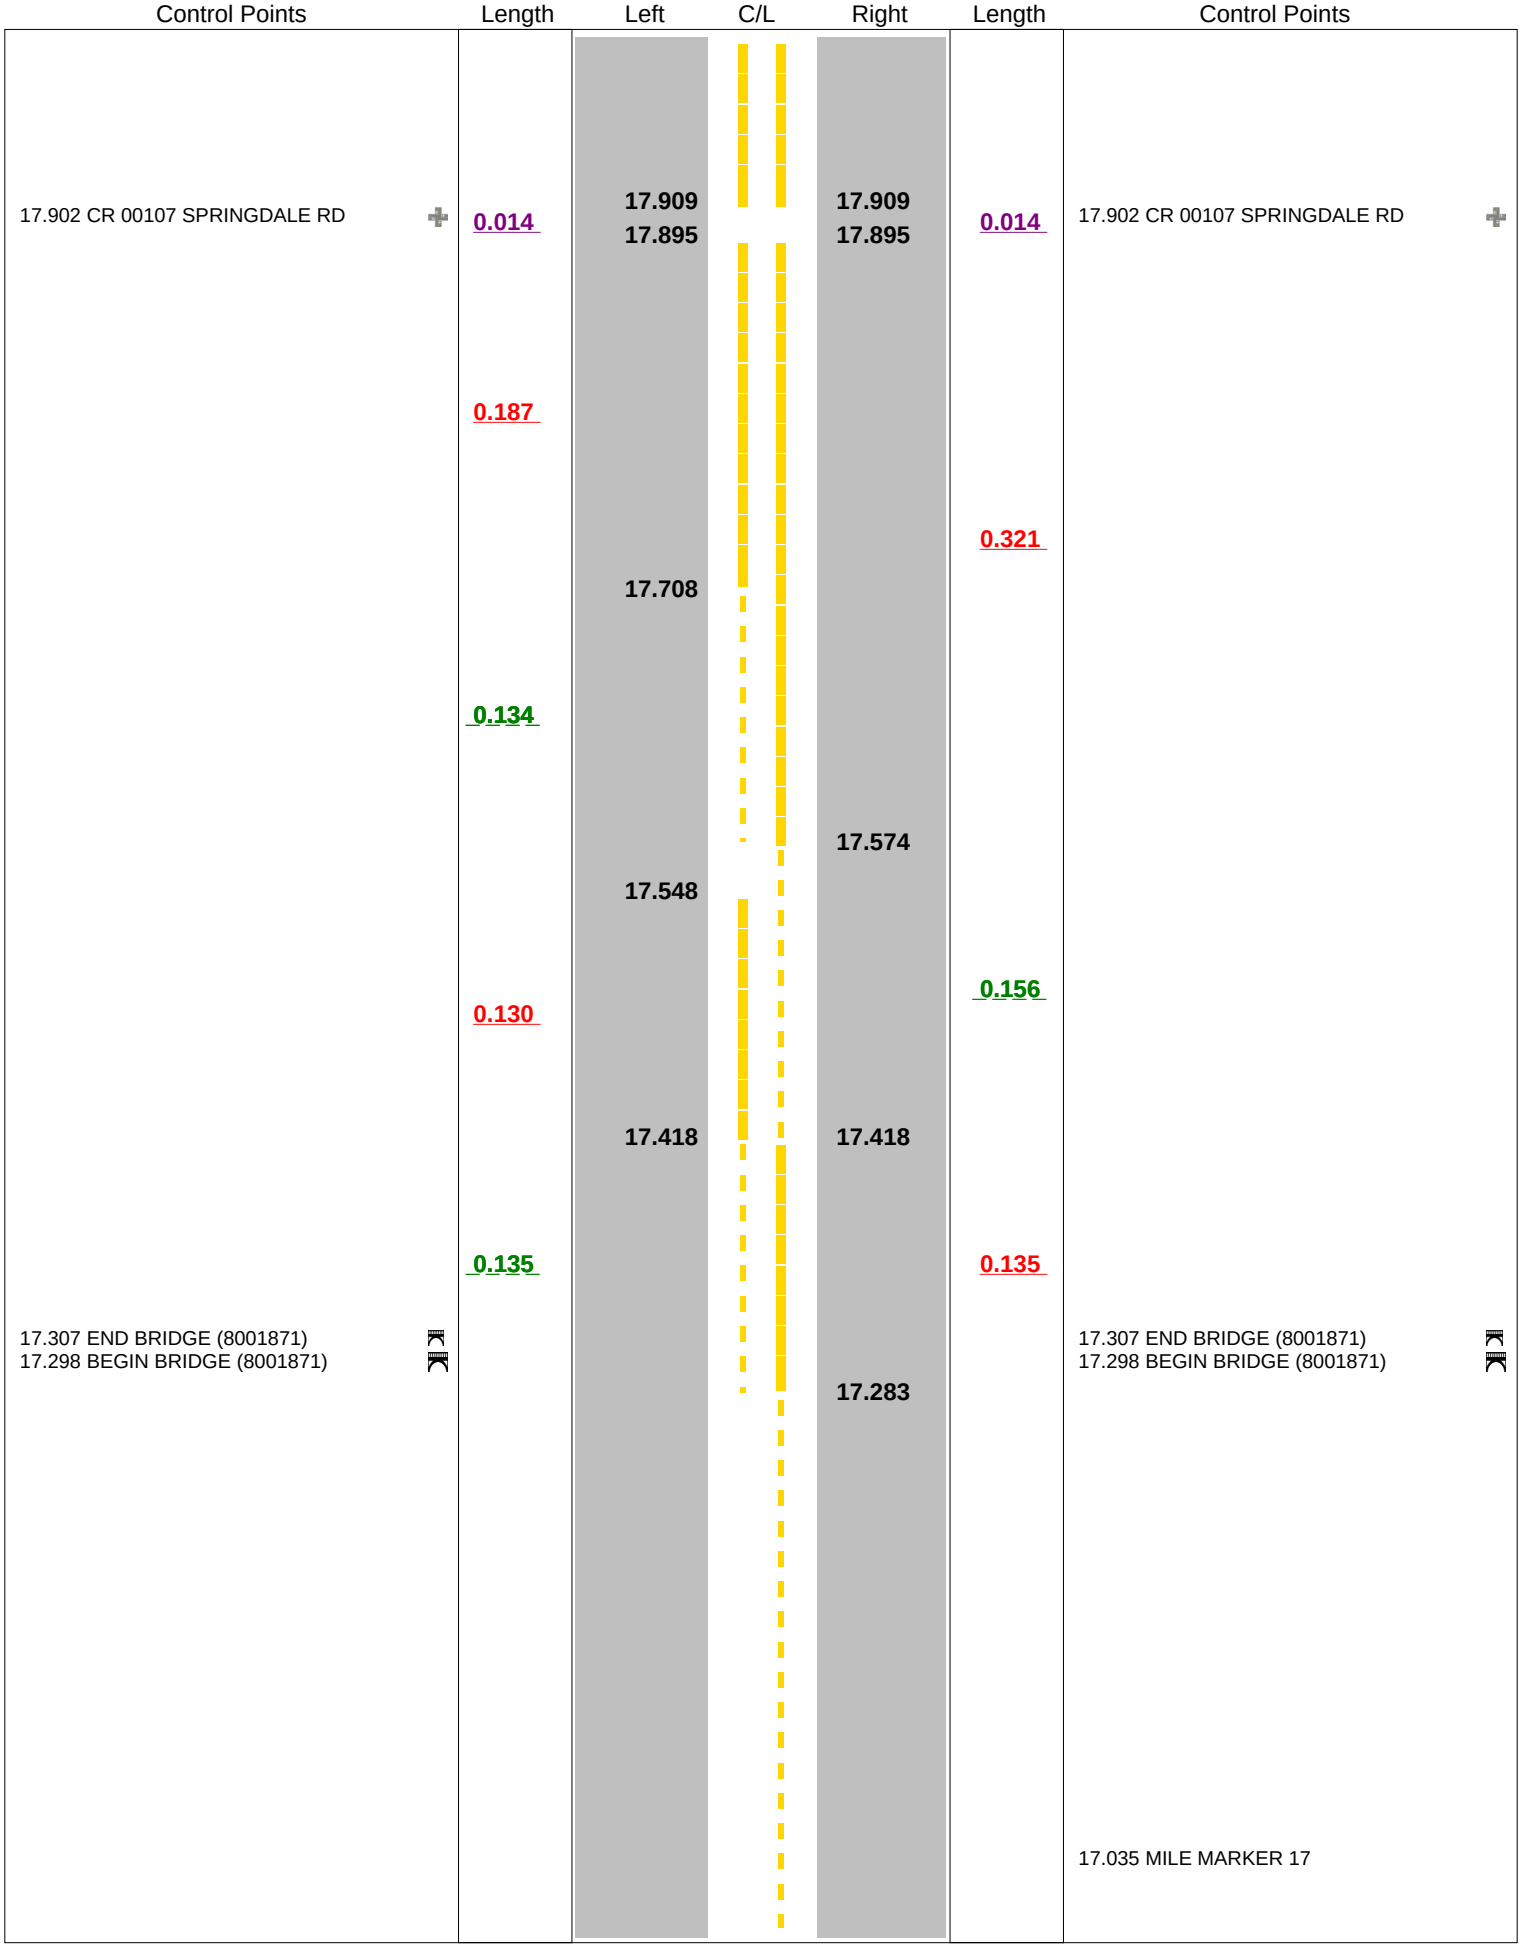

 ©2026 MasterMind, LLC - MapsterStudio


Ohio Department of Transportation - District 06

No Passing Zone Log - Master

Ordered by: Route

Route: **00036** **SUNIUS00036^^C** From: **14.134**

Length: **4.795** Direction: **East** To: **18.929 UNION/DELAWARE COUNT** Scale: **1.00 mile/page**

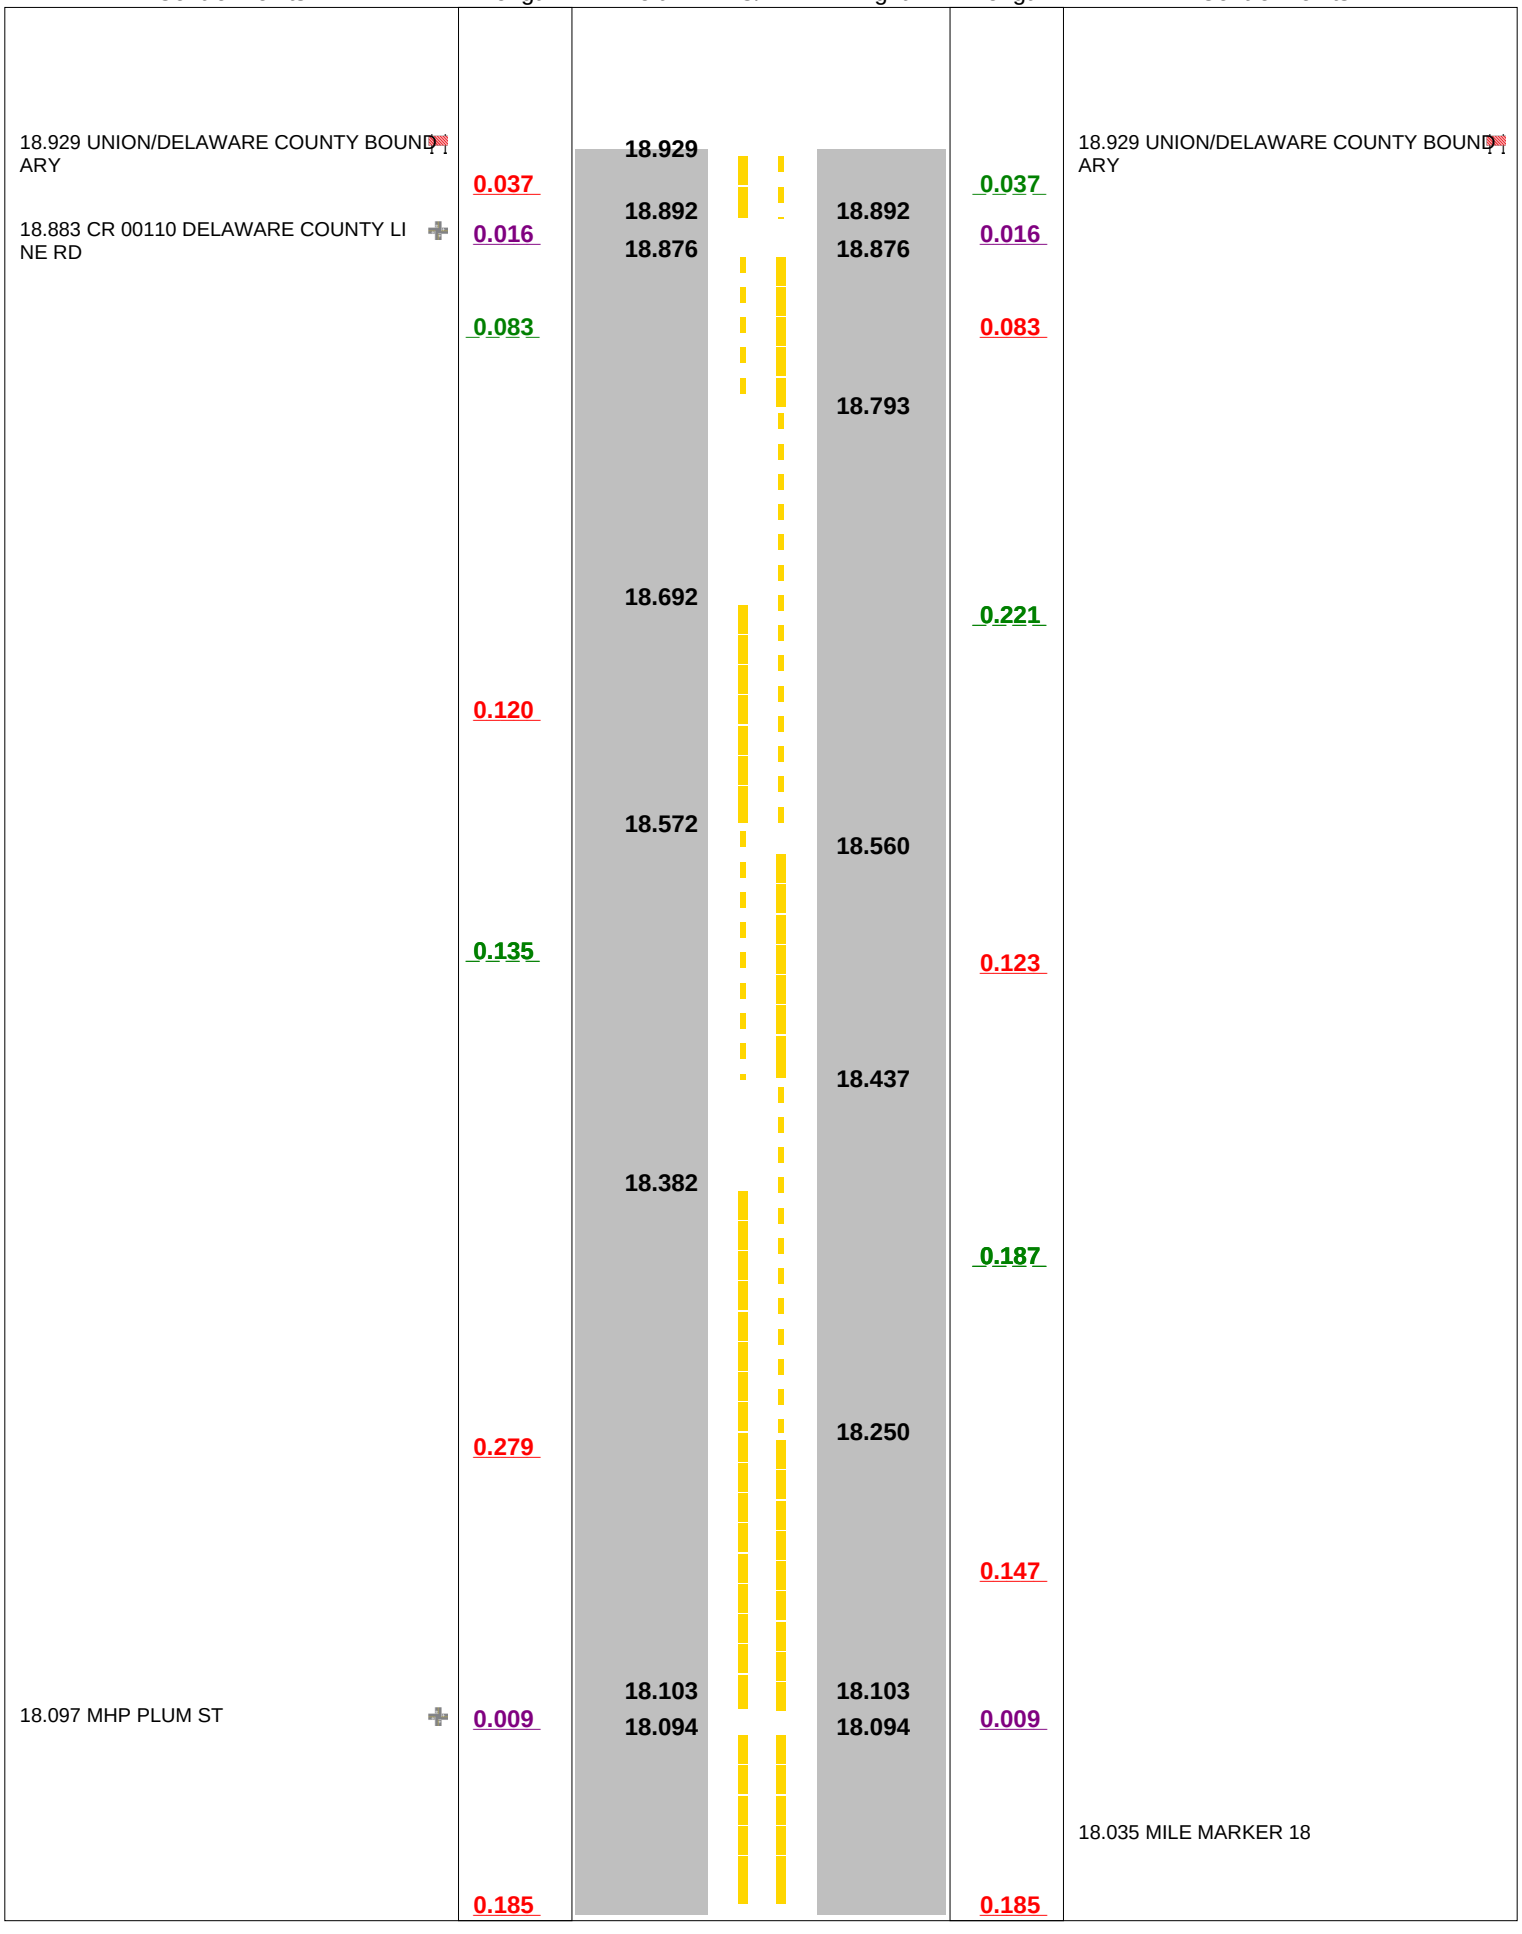

 ©2026 MasterMind, LLC - MapsterStudio

Ohio Department of Transportation - District 06

No Passing Zone Graphical Index

Ordered by: Route

Image	Description
	County Boundary
	MAINTENANCE BOUNDARY
	Township Boundary
	Corporation Limit
	State Boundary
	Bridge (Hwy Over Railroad)
	Bridge
	1-lane Bridge
	Bridge (Hwy Over Hwy)
	Cul De Sac
	Road End
	Hwy Under Railroad
	Hwy Under Hwy
	Intersection
	Miscellaneous
	Railroad
	School Zone
	Speed Zone
	1-lane Tunnel
	Tunnel
	Passing Zone Length
	No Passing Zone Length

© 2026 - MasterMind, LLC - MapsterStudio