
090.TIF

NORTH SIDE DITCH

SURVEY PLAT
LOCATED IN SW 1/4, NE 1/4
SEC. 16 T6N, R3E
WILLIAMS CO., OHIO
OWNER R. P. WINEGARDNER

N

Scale : 1" = 200'

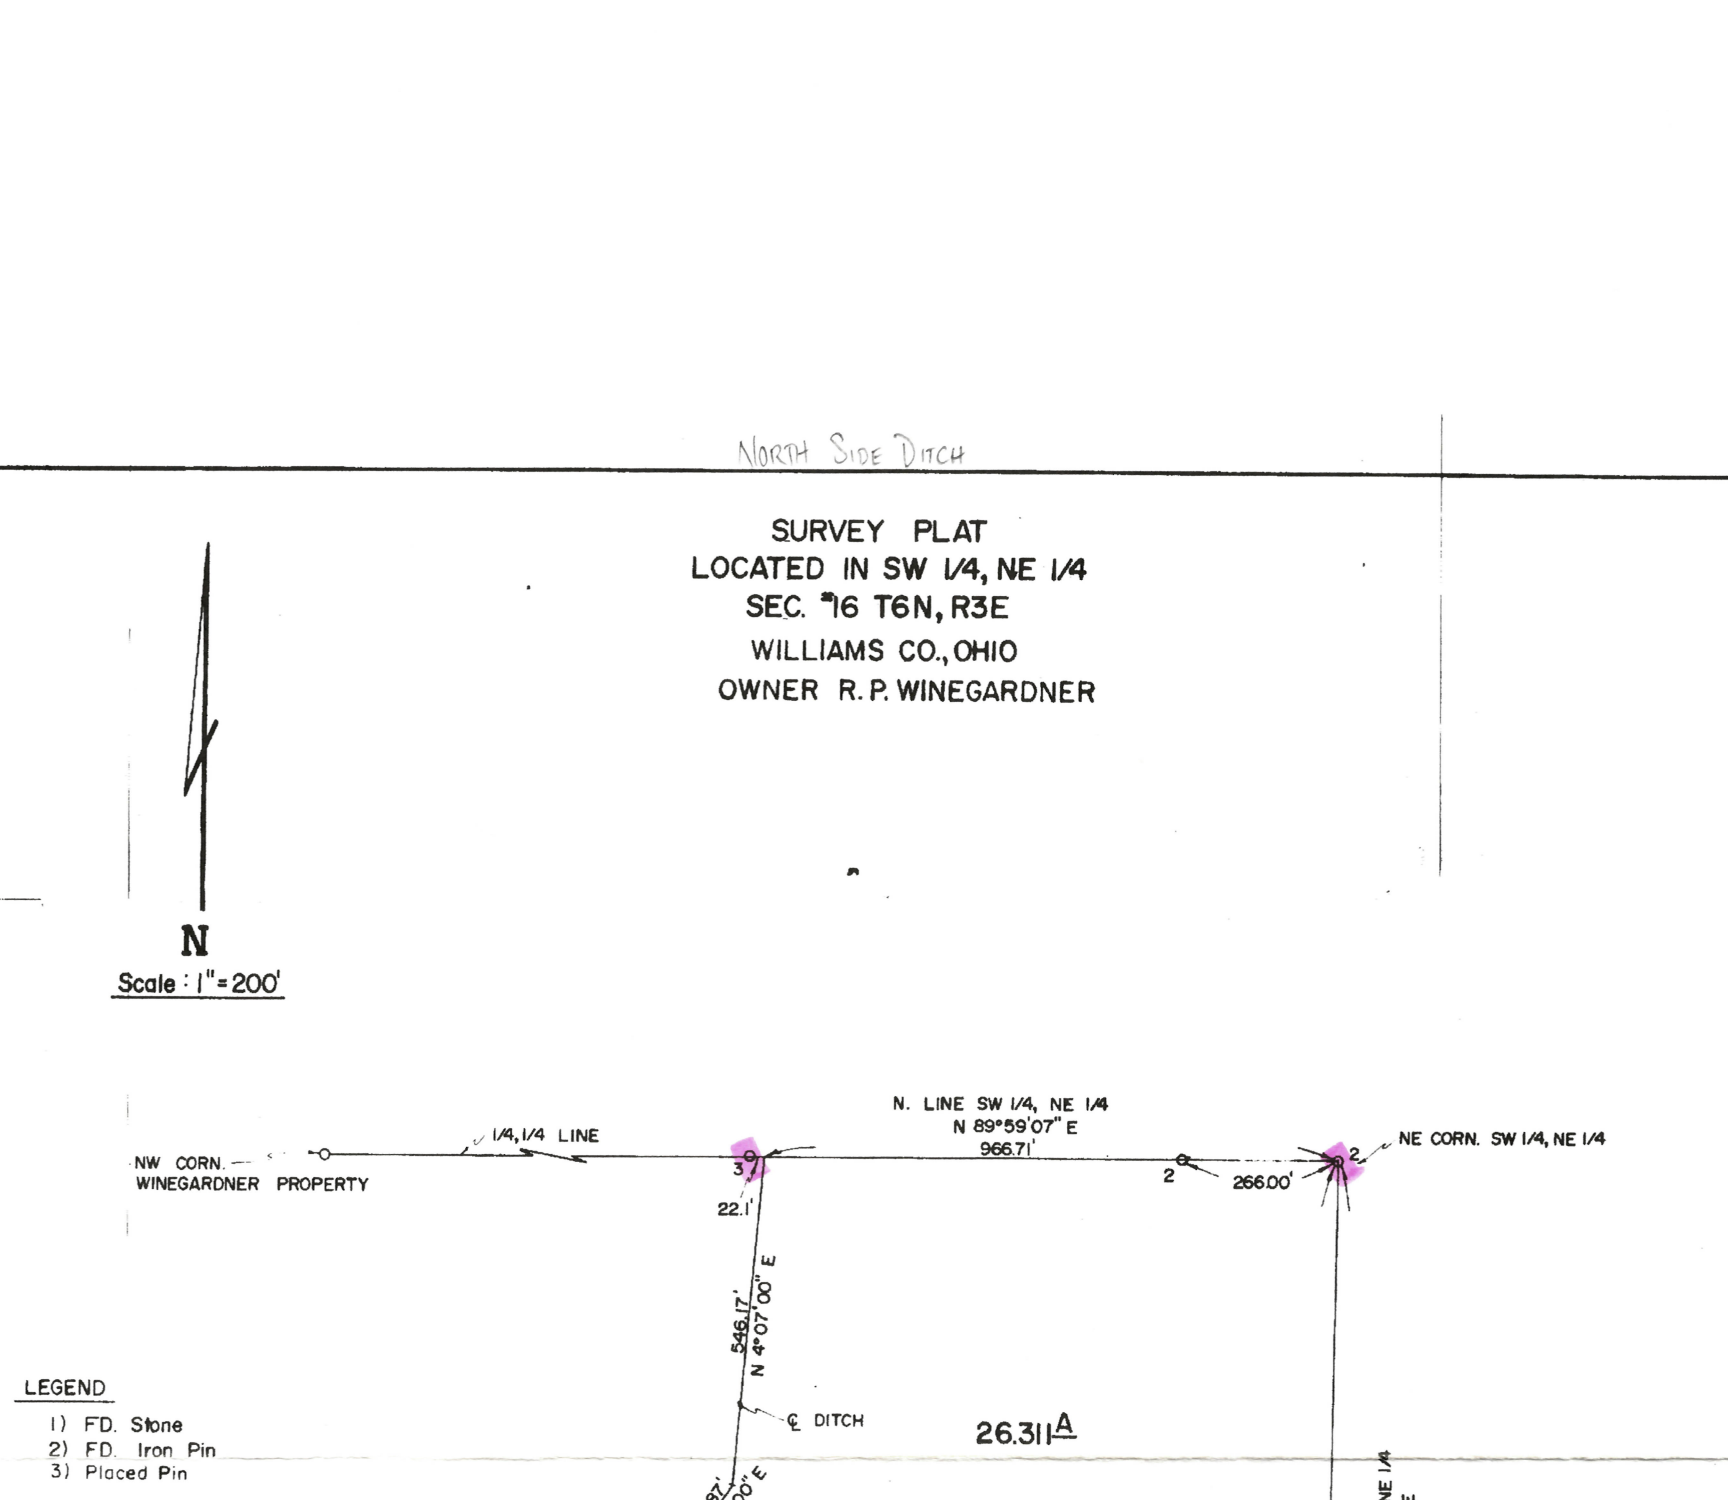

"I do hereby certify that I have surveyed the premises and prepared the attached plat and that the plat is correct."

"All dimensions are shown in feet and decimal parts thereof. Dimensions on curves are cord measurements. This survey has been recorded in Vol. 10 P, Page 90 of the Williams County Record of Surveys."

Anthony H. Hoeffel

Anthony H. Hoeffel S-6149
BRYAN ENGINEERING & SURVEYING
2/9/85 636-2060

STATE OF OHIO
ANTHONY H. HOEFFEL
S-6149
REGISTERED
SURVEYOR

90