FOR ANY QUESTIONS PLEASE CONTACT ODOT DIST. 2 REALESTATE AT (419)353-8131

SYLVANIA VILLAGE
S.H.54-SEC.SYLVANIA (PART)
R/W PLAN
1/1
LUCAS COUNTY

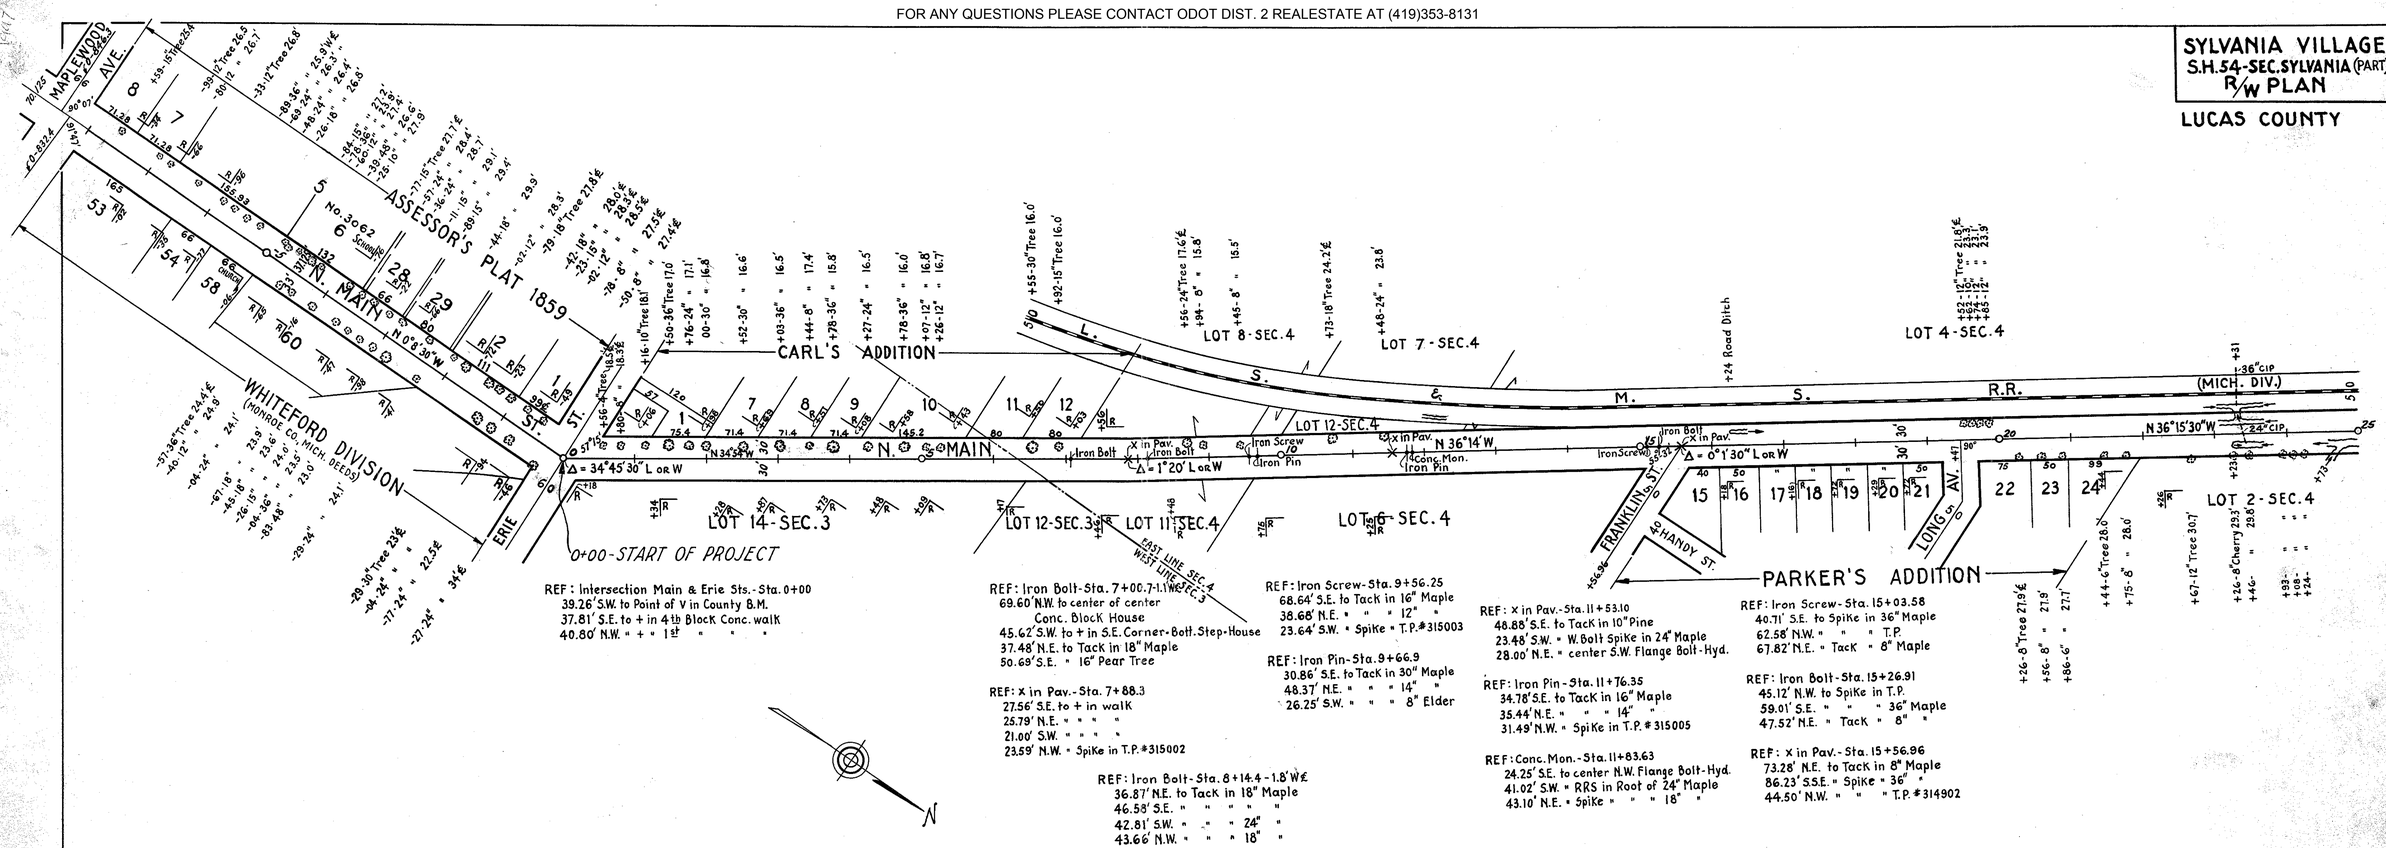

REF: Intersection Main & Erie Sts.-Sta. 0+00
39.26' S.W. to Point of V in County B.M.
37.81' S.E. to + in 4th Block Conc. walk
40.80' N.W. " + " 1st " " "

REF: Iron Bolt-Sta. 7+00.7-1.1' W℄
69.60' N.W. to center of center
Conc. Block House
45.62' S.W. to + in S.E. Corner-Bott. Step-House
37.48' N.E. to Tack in 18" Maple
50.69' S.E. " 16" Pear Tree

REF: x in Pav.-Sta. 7+88.3
27.56' S.E. to + in walk
25.79' N.E. " " " "
21.00' S.W. " " " "
23.59' N.W. " Spike in T.P. #315002

REF: Iron Bolt-Sta. 8+14.4-1.8' W℄
36.87' N.E. to Tack in 18" Maple
46.58' S.E. " " " "
42.81' S.W. " " 24" "
43.66' N.W. " " " 18" "

REF: Iron Screw-Sta. 9+56.25
68.64' S.E. to Tack in 16" Maple
38.68' N.E. " " " 12" "
23.64' S.W. " Spike " T.P. #315003

REF: Iron Pin-Sta. 9+66.9
30.86' S.E. to Tack in 30" Maple
48.37' N.E. " " " 14" "
26.25' S.W. " " " 8" Elder

REF: x in Pav.-Sta. 11+53.10
48.88' S.E. to Tack in 10" Pine
23.48' S.W. " W. Bolt Spike in 24" Maple
28.00' N.E. " center S.W. Flange Bolt-Hyd.

REF: Iron Pin-Sta. 11+76.35
34.78' S.E. to Tack in 16" Maple
35.44' N.E. " " " 14" "
31.49' N.W. " Spike in T.P. #315005

REF: Conc. Mon.-Sta. 11+83.63
24.25' S.E. to center N.W. Flange Bolt-Hyd.
41.02' S.W. " RRS in Root of 24" Maple
43.10' N.E. " Spike " " " 18" "

REF: Iron Screw-Sta. 15+03.58
40.71' S.E. to Spike in 36" Maple
62.58' N.W. " " " T.P.
67.82' N.E. " Tack " 8" Maple

REF: Iron Bolt-Sta. 15+26.91
45.12' N.W. to Spike in T.P.
59.01' S.E. " " " 36" Maple
47.52' N.E. " Tack " 8" "

REF: x in Pav.-Sta. 15+56.96
73.28' N.E. to Tack in 8" Maple
86.23' S.S.E. " Spike " 36" "
44.50' N.W. " " " T.P. #314902

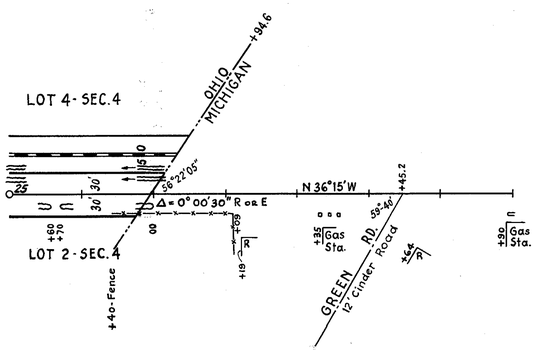

I, Edw. H. Jacobs, Clerk, of the Village of Sylvania, Lucas County, do hereby certify that the above Right of Way is sixty feet in width as shown in Vol. 19 Pg. 9 & Vol. 20 Pg. 44 of Lucas County Recorder's Plat Book of Records.

SIGNED Edw. H. Jacobs

STATE OF OHIO
DEPARTMENT OF HIGHWAYS
RIGHT OF WAY PLAN
TOLEDO-LANSING ROAD
S.H. 54 - SEC. SYLVANIA (PART)
LUCAS COUNTY
VILLAGE OF SYLVANIA

R-3051 47 C-23

C-23