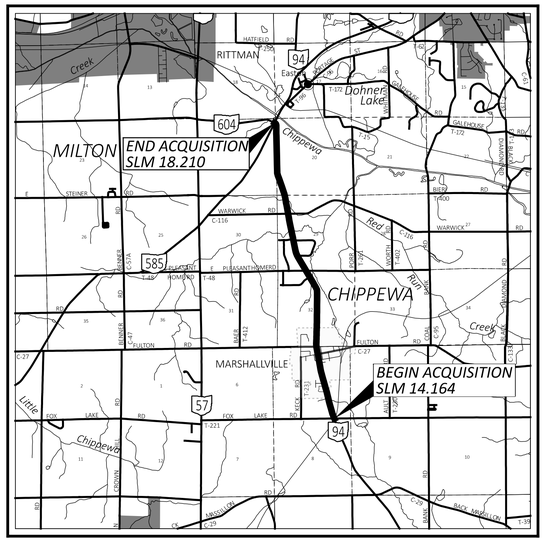


LOCATION MAP

LATITUDE: 40°55'0.61" LONGITUDE: 81°44'11.07"

- *PORTION TO BE IMPROVED*
- *INTERSTATE HIGHWAY*
- *FEDERAL ROUTES*
- *STATE ROUTES*
- *COUNTY & TOWNSHIP ROADS*
- *OTHER ROADS*

UNDERGROUND UTILITIES
Contact Two Working Days Before You Dig
OHIO811.org Before You Dig
OHIO811, 8-1-1, or 1-800-362-2764
(Non members must be called directly)

STRUCTURE KEY

- RESIDENTIAL
- COMMERCIAL
- OUT-BUILDING

CONVENTIONAL SYMBOLS

County Line
Township Line
Section Line
Corporation Line or
Fence Line (Ex) (Pr)
Center Line
Right of Way (Ex) Ex R/W
Right of Way (Pr) R/W
Standard Highway Ease.(Ex) Ex SH
Standard Highway Ease.(Pr) SH
Temporary Right of Way TMP
Channel Ease. (Pr) CH
Utility Ease. (Ex) Ex U
Railroad or
Guardrail (Ex) (Pr)
Construction Limits
Edge of Pavement (Ex)
Edge of Pavement (Pr)
Edge of Shoulder (Ex)
Edge of Shoulder (Pr)
Ditch / Creek (Ex)
Ditch / Creek (Pr)
Tree Line (Ex)
Ownership Hook Symbol , Example
Property Line Symbol , Example
Break Line Symbol , Example
Tree (Pr) Tree (Ex) Shrub (Ex)
Tree (Remove) , Shrub (Remove)
Evergreen (Ex) , Stump
Evergreen (Remove) , Stump (Remove)
Wetland (Pr) , Grass (Pr) , Aerial Target
Post (Ex) , Mailbox (Ex) MB , Mailbox (Pr) MB
Light (Ex) , Telephone Marker (Ex) TEL
Fire Hydrant (Ex) , Water Meter (Ex) WM
Water Valve (Ex) , Utility Valve Unknown (Ex.) U
Telephone Pole (Ex) , Power Pole (Ex)
Light Pole (Ex) , OHWM , Soil Boring

RIGHT OF WAY LEGEND SHEET WAY-94-14.17

WAYNE COUNTY
BAUGHMAN & CHIPPEWA TOWNSHIPS
VILLAGE OF MARSHALLVILLE
SEC. 5 & 8, T-17-N, R-11-W
SEC. 19, 20, 29 & 32, T-18-N, R-11-W

INDEX OF SHEETS:

LEGEND SHEET	*RW.1*
CENTERLINE PLATS	*RW.2 - RW.11*
PROPERTY MAPS	*RW.12 - RW.20*
SUMMARY OF ADDITIONAL R/W	*RW.21 - RW.35*
DETAIL SHEETS	*RW.36 - RW.78*

NOTES: THE LOCATION OF THE UNDERGROUND UTILITIES SHOWN ON THE PLANS ARE OBTAINED FROM THE OWNER OF THE UTILITIES AS REQUIRED BY SECTION 153.64 O.R.C.

UTILITIES ARE SHOWN AS FOUND ON THESE SITES IN RESPONSE TO OUPS TICKETS: A403900824, A403900834, A403900847, A403900854, A403900874, A403900875, A403900892, A403900897, A403900906, A403900911, A403900914, A403900919, A403900925, A403900931, A403900950, A403900958, A403900973, A403900981, A403900996, A403901003, A403901020, A403901025, A403901033, A403901040, A403901058, A403901062, A403901071, A403901073, A403901080, A403901084, A403901088, A403901091, A403901100, A403901102, A403901119, A403901125

TYPES OF TITLE LEGEND:
SH = STANDARD HIGHWAY EASEMENT
T = TEMPORARY EASEMENT

ABBREVIATIONS:
DND = DO NOT DISTURB
TBR = TO BE REMOVED
TBRR = TO BE REMOVED AND REPLACED

FEDERAL PROJECT NUMBER

E230755

RAILROAD INVOLVEMENT

N/A

PROJECT DESCRIPTION

FULL DEPTH RECLAMATION AND MINOR SHOULDER WIDENING WITHIN TOWNSHIP AREAS, REALIGNMENT OF TWO CURVES, MILL AND FILL RESURFACING WITHIN VILLAGE LIMITS, CURB RAMPS, DITCH REGRADING, AND MINOR DRAINAGE IMPROVEMENTS.

PLANS PREPARED BY:

FIRM NAME : WOOLPERT, INC.
R/W DESIGNER: TIM CHRISMER
R/W REVIEWER: MICHAEL J. WILSON
FIELD REVIEWER: MICHAEL J. WILSON
PRELIMINARY FIELD REVIEW DATE: 10/14/2025
OWNERSHIP UPDATED BY: TIM CHRISMER
DATE COMPLETED: 01/22/2026
FIELD REVIEWER: WILLIAM WELBAUM
FINAL FIELD REVIEW DATE: 01/16/2026
FINAL R/W PLAN DATE:

UTILITY OWNERS

TYPE	NAME AND ADDRESS	TYPE	NAME AND ADDRESS
TELECOM	DOYLESTOWN TELEPHONE CO. JEFF JOHNSON 81 N. PORTAGE STREET DOYLESTOWN, OHIO 44230 330-658-2121 EXT. 2206 JJOHNSON@DOYLESTOWNTELEPHONE.COM	GAS	ENBRIDGE ADAM KEARNS 320 SPRINGDALE DRIVE, SUITE 320 AKRON, OHIO 44333 330-620-9127 ADAM.J.KEARNS@DOMINIONENERGY.COM
TELECOM	CHARTER COMMUNICATIONS BRIAN GIVENS 1200 BROWNSTONE AVE. AKRON, OHIO 44310 330-662-4679 OFFICE BRIAN.GIVENS@CHARTER.COM	GAS	NORTHEAST OHIO NATURAL GAS CORP. 9081 STATE ROUTE 250 STRASBURG, OH 44680 (330) 878-5589 MWETZEL@EGAS.NET ATTN: MARK WETZEL
TELECOM	BRIGHTSPEED KEN GRAEF 203 W 9TH STREET LORAIN, OH 44052 440-308-6020 KENNETH.GRAEF@BRIGHTSPEED.COM RELOCATIONS@BRIGHTSPEED.COM	ELECTRIC	OHIO EDISON COMPANY CHAD UHLMAN 2600 SOUTH ERIE STREET MASSILLON, OHIO 44646 330-830-7038 OFFICE 330-301-6316 CELL CUHLMAN@FIRSTENERGYCORP.COM
WATER / ELECTRIC / SEWER	VILLAGE OF MARSHALLVILLE UTILITIES 7 NORTH MAIN STREET PO BOX 169 MARSHALLVILLE, OH 44645 MARSHUTL@ZOOMINTERNET.NET ATTN: ROBERT BROOKER, SERVICE DIRECTOR		

I, Michael J. Wilson, have conducted a survey of the existing conditions for the Ohio Department of Transportation between October 31, 2023 and December 29, 2023. The results of that survey are contained herein. Underground utility locations are shown for informational purposes only. Their location as marked on the ground by the utility company or their representatives per Ohio811 Confirmation Numbers as listed hereon were surveyed and mapped as a part of this project. I followed Ohio811 Utility Damage Prevention laws and have no direct knowledge or control of how these marks were placed, nor knowledge of the accuracy as to their intended depiction of subsurface utility facilities. See the affixed Survey Parameters note for the horizontal and vertical survey parameters used for this project. As a part of this project I have reestablished the locations of the existing boundary lines and centerline of existing Right of Way for property takes contained herein. As a part of this project I have established the proposed boundary lines, calculated the Gross Take, present roadway occupied (PRO), Net Take and Net Residue; as well as prepared the legal descriptions necessary to acquire the parcels as shown herein. As a part of this work, right of way monuments will be set at the locations shown herein per the Memorandum of Understanding between the Board of Registration for Engineers and Surveyors and the Ohio Department of Transportation dated 9-22-2010. All of my work contained herein was conducted in accordance with the Ohio Administrative Code Chapter 4733-37 Standards for Boundary Surveys unless so noted. The words "I" and "my" as used herein are to mean either myself or someone working under my direct supervision.

SURVEYOR'S SEAL

WOOLPERT

STATE OF OHIO
MICHAEL J. WILSON
S-8281
REGISTERED
PROFESSIONAL SURVEYOR

RIGHT OF WAY
LEGEND SHEET

DESIGN AGENCY
WOOLPERT

DESIGNER
TMC

REVIEWER
MJW 10/21/25

PROJECT ID
117044

SUBSET RW.01 | TOTAL RW.78


WAY-94-14.17

MODEL: Sheet_SurvFt PAPERSIZE: 34x22 (in.) DATE: 1/23/2026 TIME: 11:01:40 AM PLTDRV: OHDOT_PDF.pltcfg PENTBL: OHDOT_Pen.tbl USER: Tim.Chrisner@Woolpert.com WORKSPACE: OHDOTCEv02 WORKSET: 117044 PRODUCT: OpenRoadsDesigner 24.00.00.205
pw:\\ohiodot-pw.bentley.com:ohiodot-pw-02\Documents\01 Active Projects\District 03\Wayne\117044\402-Engineering_Woolpert\RW\Sheets\117044_RL001.dgn

WAYNE COUNTY
BAUGHMAN TOWNSHIP
VILLAGE OF MARSHALLVILLE
SEC. 5 & 8, T-17-N, R-11-W

MONUMENT LEGEND


- EXISTING R/W MONUMENT BOX
- PROPOSED R/W MONUMENT BOX
- EXISTING CONCRETE MONUMENT
- PROPOSED CONCRETE MONUMENT
- RAILROAD SPIKE FOUND
- RAILROAD SPIKE SET
- IRON PIN FOUND
- IRON PIN FOUND W/ ID CAP
- IRON PIN SET W/ ID CAP
- IRON PIPE FOUND
- IRON PIPE SET
- P.K. NAIL FOUND
- P.K. NAIL SET

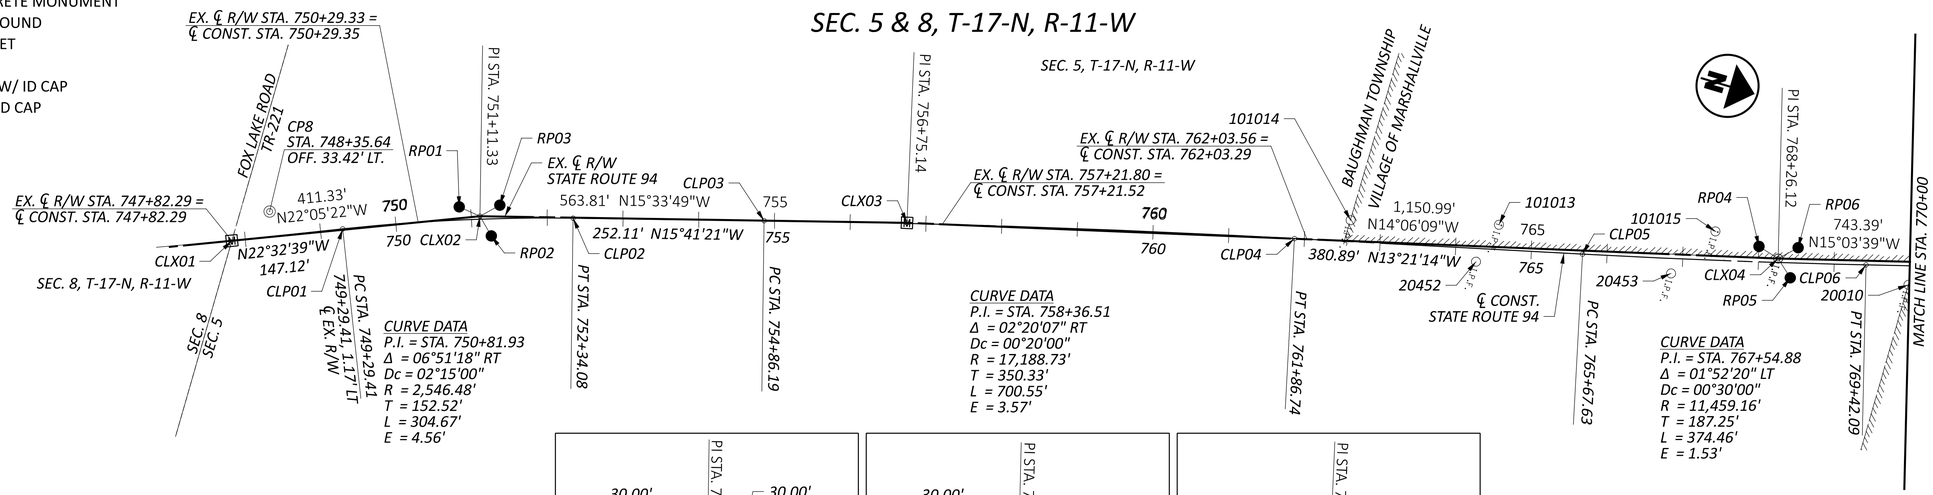


CURVE DATA
P.I. = STA. 750+81.93
Δ = 06°51'18" RT
Dc = 02°15'00"
R = 2,546.48'
T = 152.52'
L = 304.67'
E = 4.56'

CURVE DATA
P.I. = STA. 758+36.51
Δ = 02°20'07" RT
Dc = 00°20'00"
R = 17,188.73'
T = 350.33'
L = 700.55'
E = 3.57'


CURVE DATA
P.I. = STA. 767+54.88
Δ = 01°52'20" LT
Dc = 00°30'00"
R = 11,459.16'
T = 187.25'
L = 374.46'
E = 1.53'

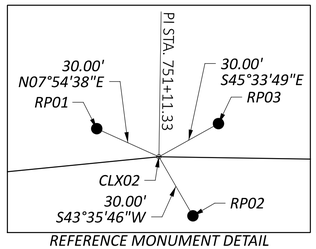


REFERENCE MONUMENT DETAIL
N.T.S.

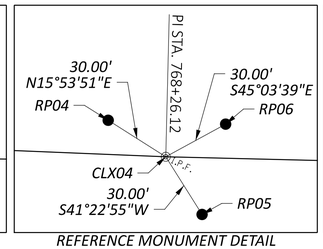

REFERENCE MONUMENT DETAIL
N.T.S.

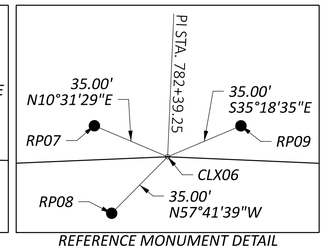

REFERENCE MONUMENT DETAIL
N.T.S.

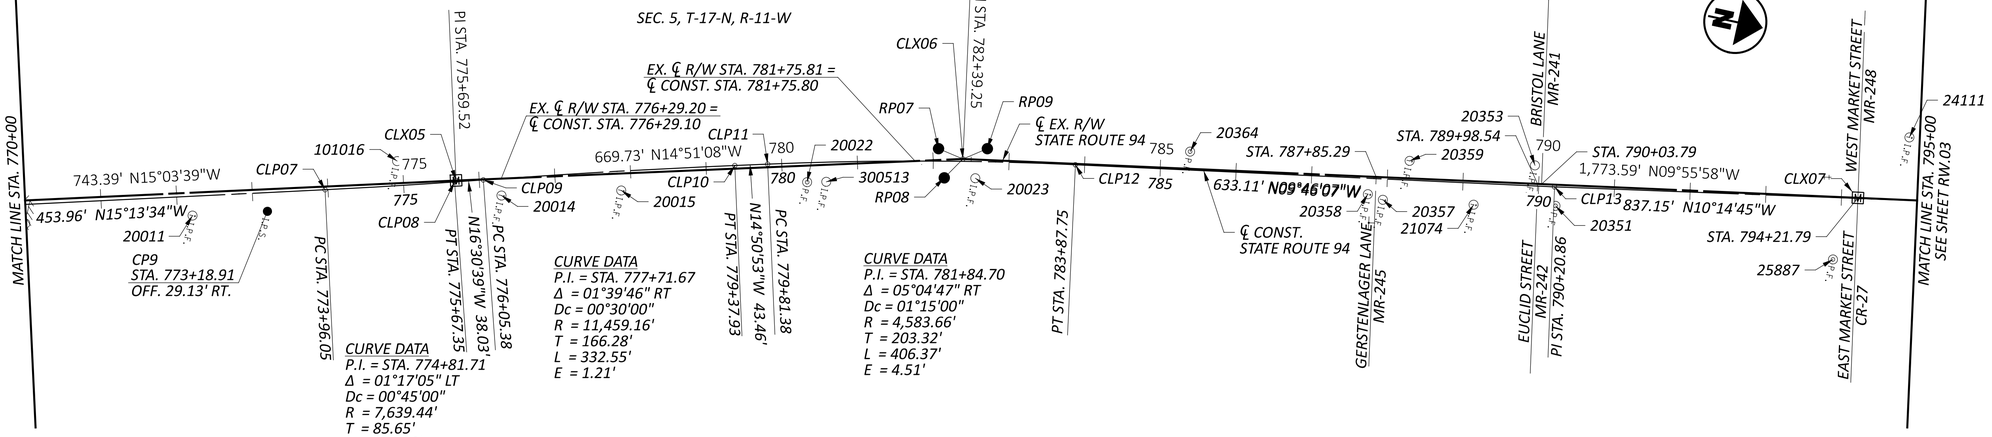

CURVE DATA
P.I. = STA. 774+81.71
Δ = 01°17'05" LT
Dc = 00°45'00"
R = 7,639.44'
T = 85.65'
L = 171.30'
E = 0.48'

CURVE DATA
P.I. = STA. 777+71.67
Δ = 01°39'46" RT
Dc = 00°30'00"
R = 11,459.16'
T = 166.28'
L = 332.55'
E = 1.21'

CURVE DATA
P.I. = STA. 781+84.70
Δ = 05°04'47" RT
Dc = 01°15'00"
R = 4,583.66'
T = 203.32'
L = 406.37'
E = 4.51'

I, Michael J. Wilson, have conducted a survey of the existing conditions for the Ohio Department of Transportation between October 31, 2023 and December 29, 2023. The results of that survey are contained herein. Underground utility locations are shown for informational purposes only. Their location as marked on the ground by the utility company or their representatives per Ohio811 Confirmation Numbers as listed hereon were surveyed and mapped as a part of this project. I followed Ohio811 Utility Damage Prevention laws and have no direct knowledge or control of how these marks were placed, nor knowledge of the accuracy as to their intended depiction of subsurface utility facilities. See the affixed Survey Parameters note for the horizontal and vertical survey parameters used for this project. As a part of this project I have reestablished the locations of the existing boundary lines and centerline of existing Right of Way for property takes contained herein. As a part of this project I have established the proposed boundary lines, calculated the Gross Take, present roadway occupied (PRO), Net Take and Net Residue; as well as prepared the legal descriptions necessary to acquire the parcels as shown herein. As a part of this work, right of way monuments will be set at the locations shown herein per the Memorandum of Understanding between the Board of Registration for Engineers and Surveyors and the Ohio Department of Transportation dated 9-22-2010. All of my work contained herein was conducted in accordance with the Ohio Administrative Code Chapter 4733-37 Standards for Boundary Surveys unless so noted. The words "I" and "my" as used herein are to mean either myself or someone working under my direct supervision.

Michael J. Wilson Date
Ohio Registered Professional Surveyor No. 8281
Woolpert, Inc.

SURVEYOR'S SEAL
WOOLPERT

RECEIVED _____, 20 ____
RECORDED _____, 20 ____
BOOK _____ PAGE _____
COUNTY RECORDER

HORIZONTAL SCALE IN FEET
0 50 100 200

CENTERLINE PLAT
STA. 747+00 TO STA. 795+00
WAY-94-14.17


DESIGN AGENCY
WOOLPERT

DESIGNER TMC
REVIEWER MJW 10/21/25
PROJECT ID 117044
SUBSET RW.02 TOTAL RW.78

WAY-94-14.17


MODEL: 117044_RC001 PAPERSIZE: 34x22 (in.) DATE: 1/23/2026 TIME: 11:01:54 AM PLTDRV: OHDOT_PDF.pltcfg PENTBL: OHDOT_Pen.tbl USER: Tim.Chrisman@Woolpert.com WORKSPACE: OHDOTCEx02 WORKSET: 117044 PRODUCT: OpenRoadsDesigner 24.00.00.205
pw:\\ohiodot-pw.bentley.com:ohiodot-pw-02\Documents\01 Active Projects\District 03\Wayne\117044\02-Engineering_Woolpert\RW\Sheets\117044_RC001.dgn

WAYNE COUNTY
BAUGHMAN & CHIPPEWA TOWNSHIPS
VILLAGE OF MARSHALLVILLE
SEC. 5, T-17-N, R-11-W & SEC. 32, T-18-N, R-32-W

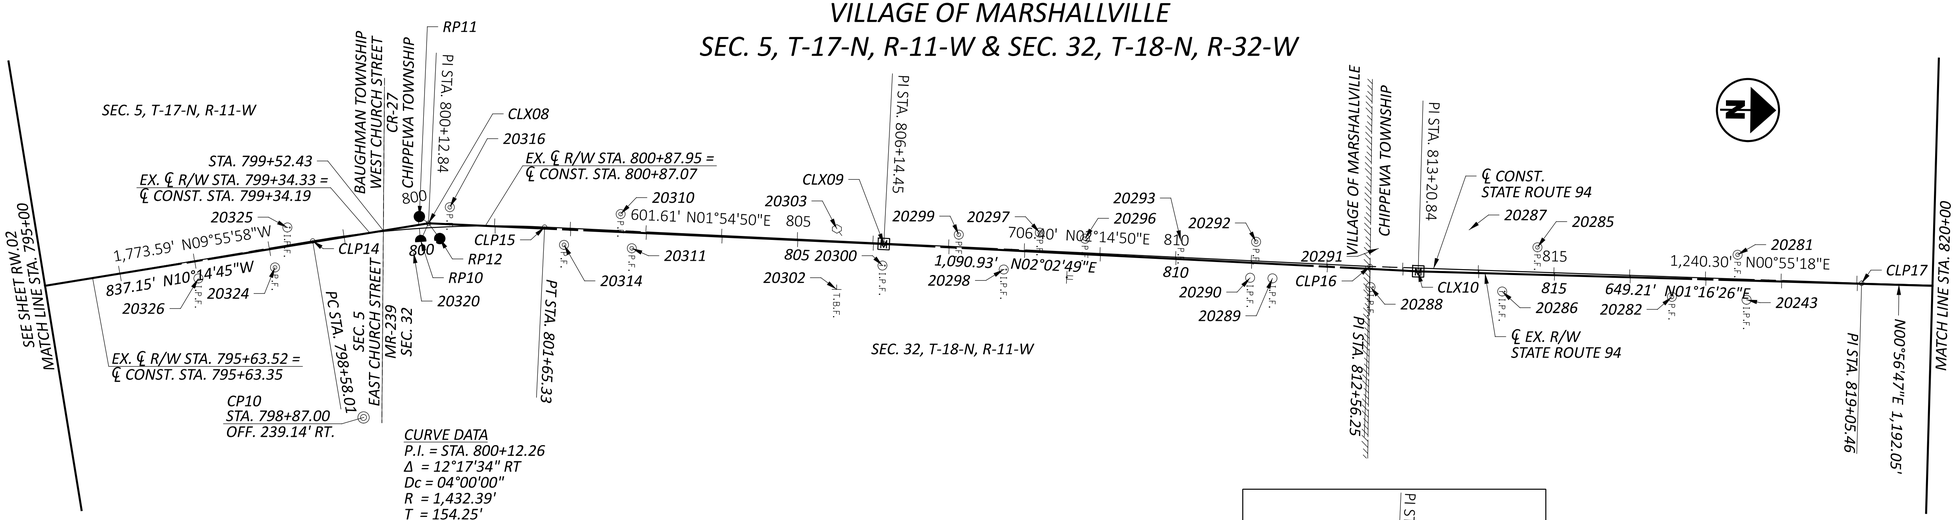


MONUMENT LEGEND

- EXISTING R/W MONUMENT BOX
- PROPOSED R/W MONUMENT BOX
- EXISTING CONCRETE MONUMENT
- PROPOSED CONCRETE MONUMENT
- RAILROAD SPIKE FOUND
- RAILROAD SPIKE SET
- I.R.F. IRON PIN FOUND
- I.R.F. IRON PIN FOUND W/ ID CAP
- I.R.S. IRON PIN SET W/ ID CAP
- R.F. IRON PIPE FOUND
- R.S. IRON PIPE SET
- P.K.F. P.K. NAIL FOUND
- P.K.S. P.K. NAIL SET

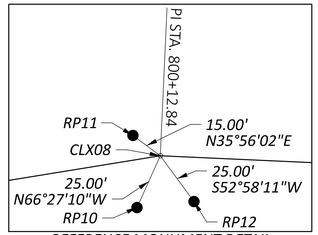

REFERENCE MONUMENT DETAIL
N.T.S.

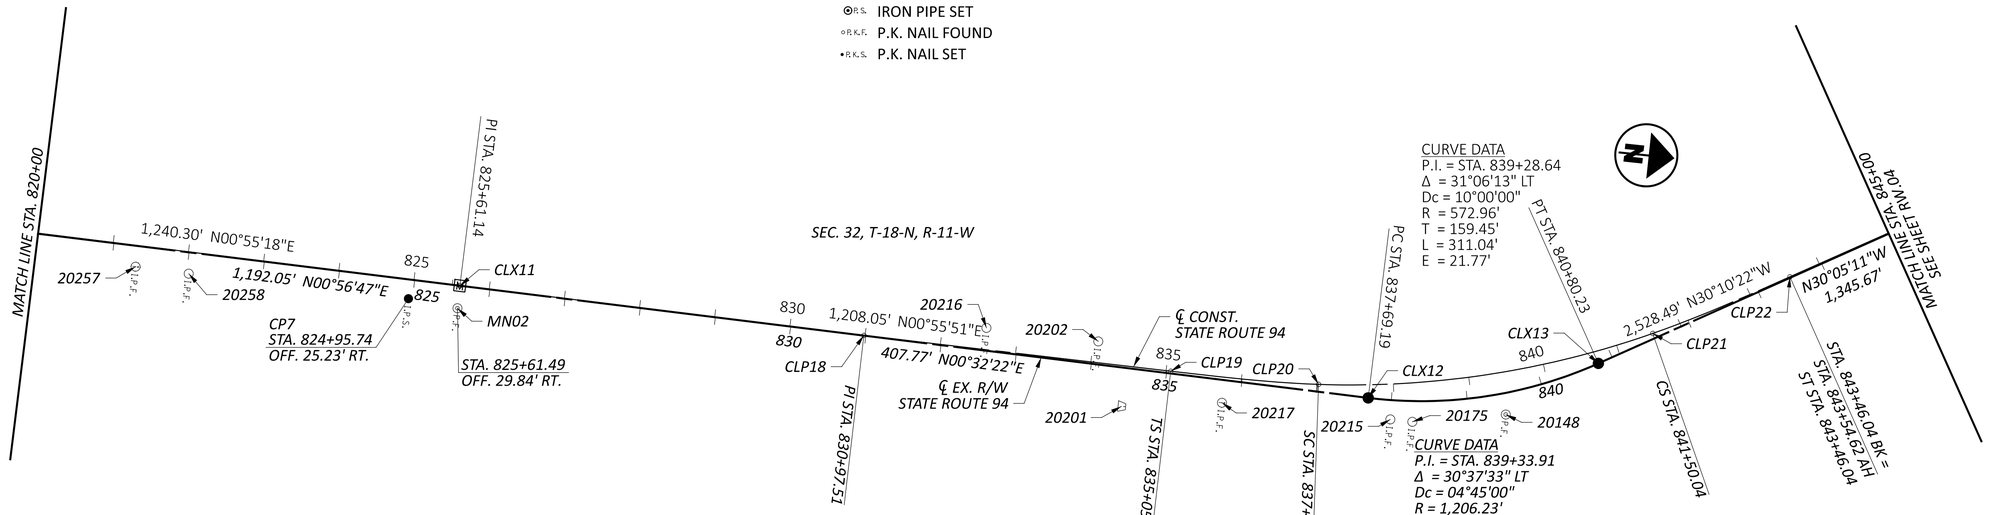

CURVE DATA
P.I. = STA. 839+28.64
Δ = 31°06'13" LT
Dc = 10°00'00"
R = 572.96'
T = 159.45'
L = 311.04'
E = 21.77'

CURVE DATA
P.I. = STA. 839+33.91
Δ = 30°37'33" LT
Dc = 04°45'00"
R = 1,206.23'
Ls = 196.00'
Θs = 04°39'18"
LT = 130.71'
ST = 65.37'
Lc = 448.75'
Ts = 428.62'
Es = 45.78'
Emax =
T.S. =
S.C. = 837+01.29
C.S. = 841+50.04
S.T. =

HORIZONTAL SCALE IN FEET
0 50 100 200

CENTERLINE PLAT
STA. 795+00 TO STA. 845+00
WAY-94-14.17


DESIGN AGENCY
WOOLPERT

DESIGNER	TMC
REVIEWER	MJW 10/21/25
PROJECT ID	117044
SUBSET	RW.03
TOTAL	RW.78

WAY-94-14.17


MODEL: 117044_RC002 PAPERSIZE: 34x22 (in.) DATE: 1/23/2026 TIME: 11:02:09 AM PLTDRV: OHDOT_PDF.pltcfg PENTBL: OHDOT_Pen.tbl USER: Tim.Chrisner@Woolpert.com WORKSPACE: OHDOTCEx02 WORKSET: 117044 PRODUCT: OpenRoadsDesigner 24.00.00.205
pw:\\ohiodot-pw.bentley.com:ohiodot-pw-02\Documents\01 Active Projects\District 03\Wayne\117044\402-Engineering_Woolpert\RW\Sheets\117044_RC002.dgn

WAYNE COUNTY
CHIPPEWA TOWNSHIP
VILLAGE OF MARSHALLVILLE
SEC. 29 & 32, T-18-N, R-32-W

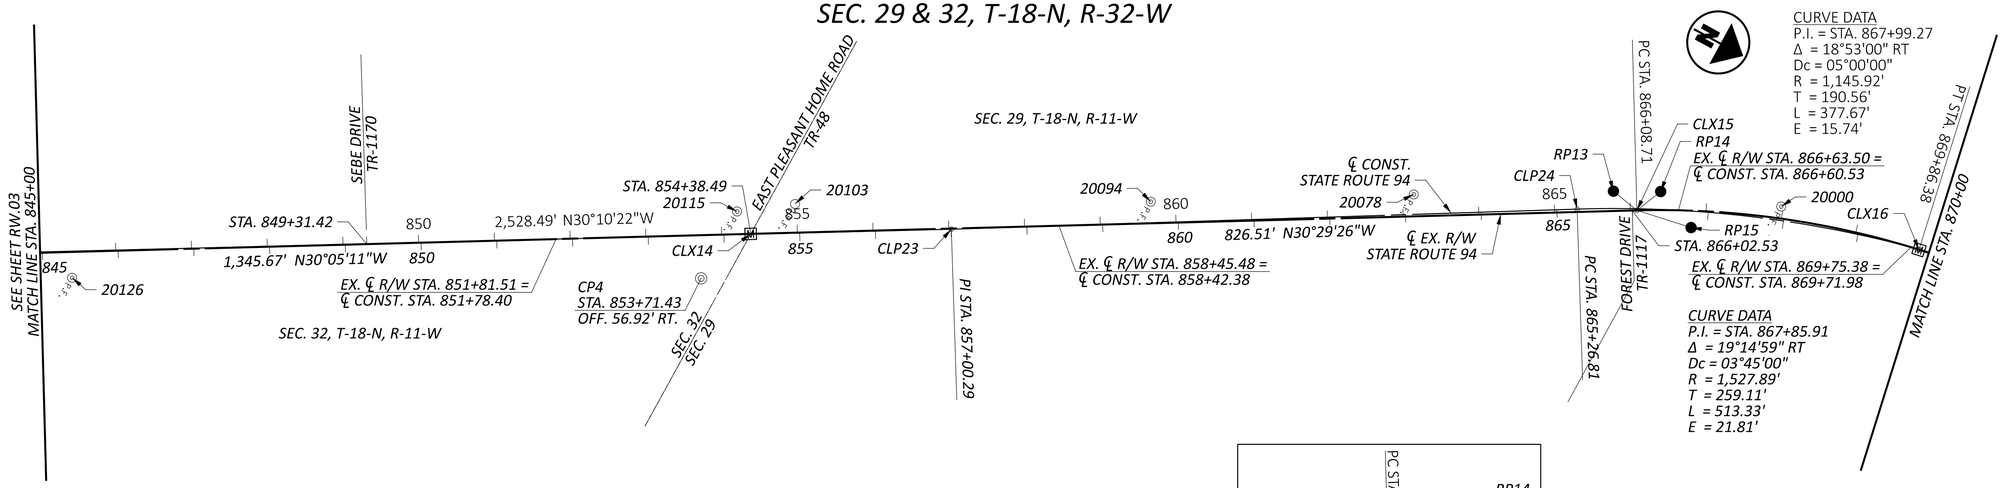


MONUMENT LEGEND

- EXISTING R/W MONUMENT BOX
- PROPOSED R/W MONUMENT BOX
- EXISTING CONCRETE MONUMENT
- PROPOSED CONCRETE MONUMENT
- RAILROAD SPIKE FOUND
- RAILROAD SPIKE SET
- I.R.F. IRON PIN FOUND
- I.R.F. IRON PIN FOUND W/ ID CAP
- I.R.S. IRON PIN SET W/ ID CAP
- P.F. IRON PIPE FOUND
- P.S. IRON PIPE SET
- P.K.F. P.K. NAIL FOUND
- P.K.S. P.K. NAIL SET

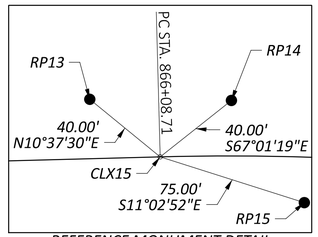

REFERENCE MONUMENT DETAIL
N.T.S.

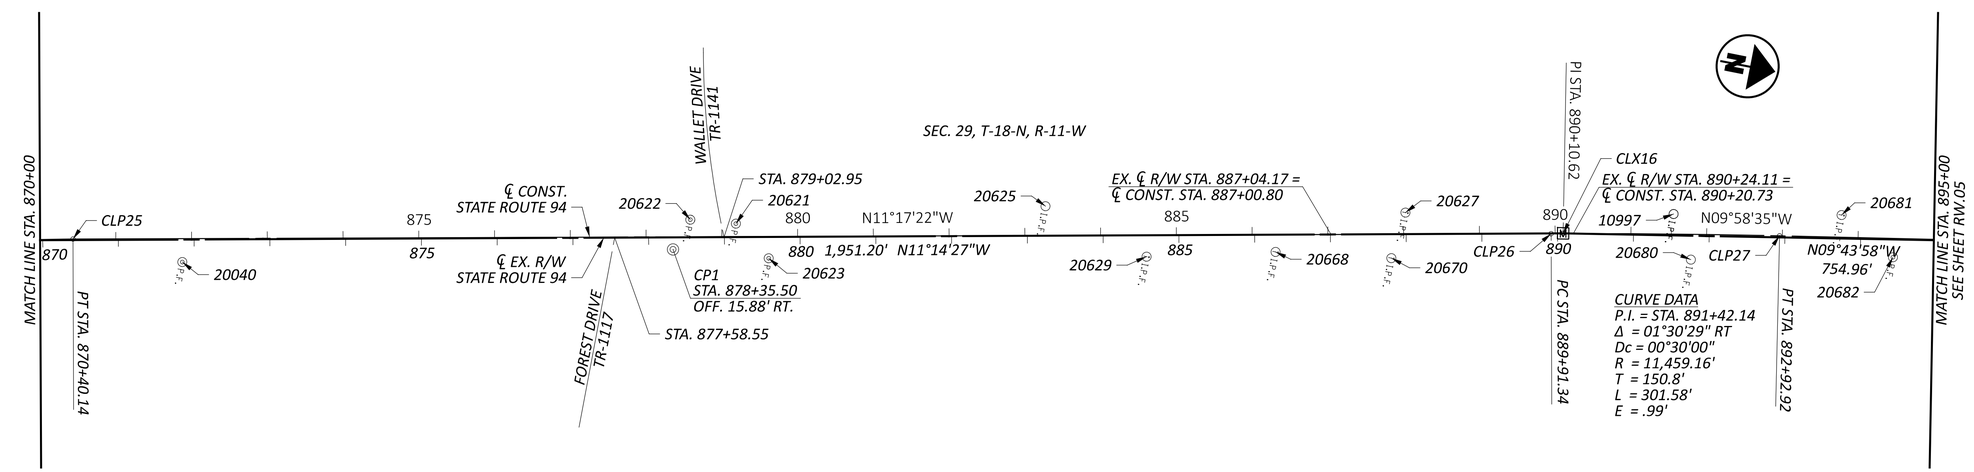

HORIZONTAL SCALE IN FEET
0 50 100 200

CENTERLINE PLAT
STA. 845+00 TO STA. 895+00
WAY-94-14.17


DESIGN AGENCY
WOOLPERT

DESIGNER	TMC
REVIEWER	MJW 10/21/25
PROJECT ID	117044
SUBSET	RW.04
TOTAL	RW.78

WAY-94-14.17


MODEL: 117044_RC003 PAPERSIZE: 34x22 (in.) DATE: 1/23/2026 TIME: 11:02:15 AM PLTDRV: OHDOT_PDF.pltcfg PENTBL: OHDOT_Pen.tbl USER: Tim.Chrisner@Woolpert.com WORKSPACE: OHDOTCEx02 WORKSET: 117044 PRODUCT: OpenRoadsDesigner 24.00.00.205
pw:\\ohiodot-pw.bentley.com:ohiodot-pw-02\Documents\01 Active Projects\District 03\Wayne\117044\d02-Engineering_Woolpert\RW\Sheets\117044_RC003.dgn

WAYNE COUNTY
CHIPPEWA TOWNSHIP
SEC. 20 & 29, T-18-N, R-11-W

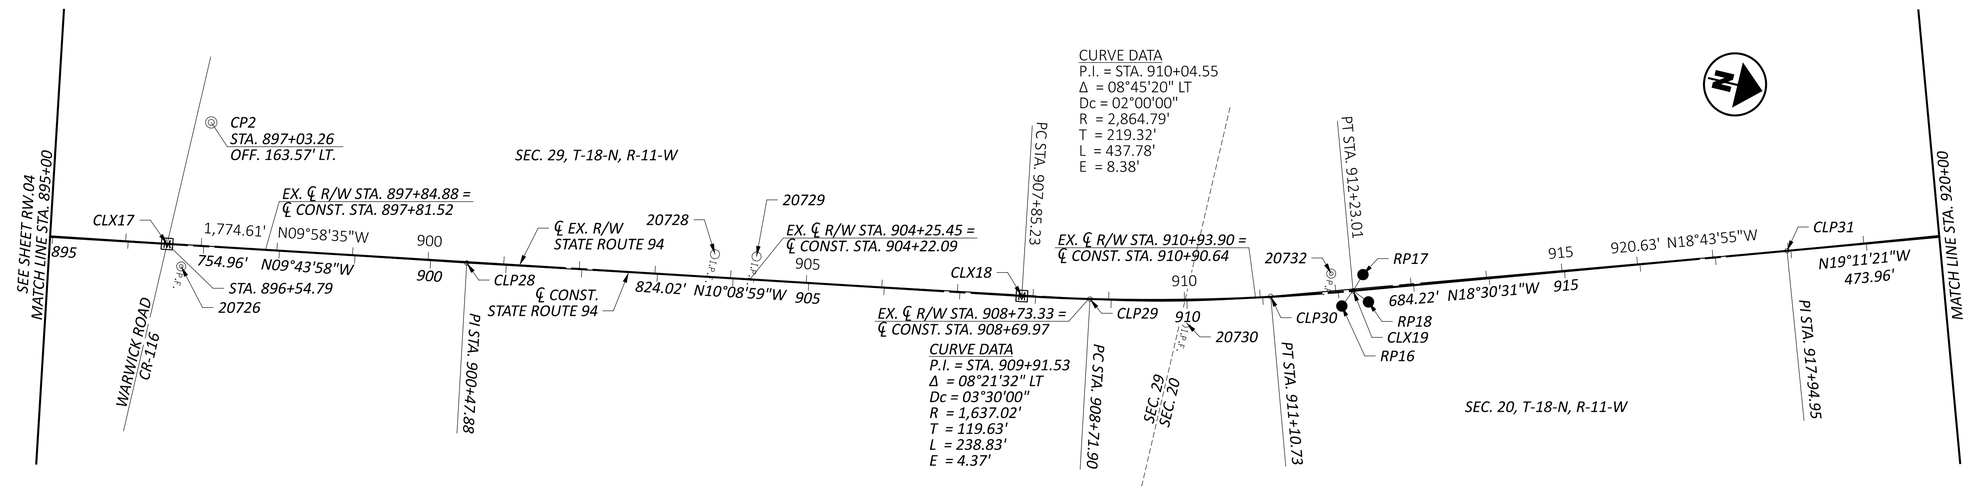


MONUMENT LEGEND


- EXISTING R/W MONUMENT BOX
- PROPOSED R/W MONUMENT BOX
- EXISTING CONCRETE MONUMENT
- PROPOSED CONCRETE MONUMENT
- RAILROAD SPIKE FOUND
- RAILROAD SPIKE SET
- I.R.F. IRON PIN FOUND
- I.R.F. IRON PIN FOUND W/ ID CAP
- I.R.S. IRON PIN SET W/ ID CAP
- P.I.P.F. IRON PIPE FOUND
- P.I.P.S. IRON PIPE SET
- P.K.F. P.K. NAIL FOUND
- P.K.S. P.K. NAIL SET

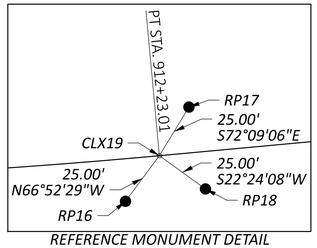


REFERENCE MONUMENT DETAIL
N.T.S.

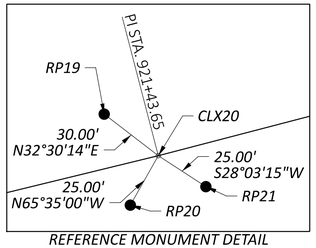

REFERENCE MONUMENT DETAIL
N.T.S.

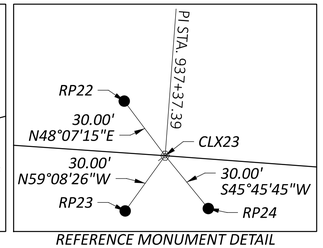

REFERENCE MONUMENT DETAIL
N.T.S.

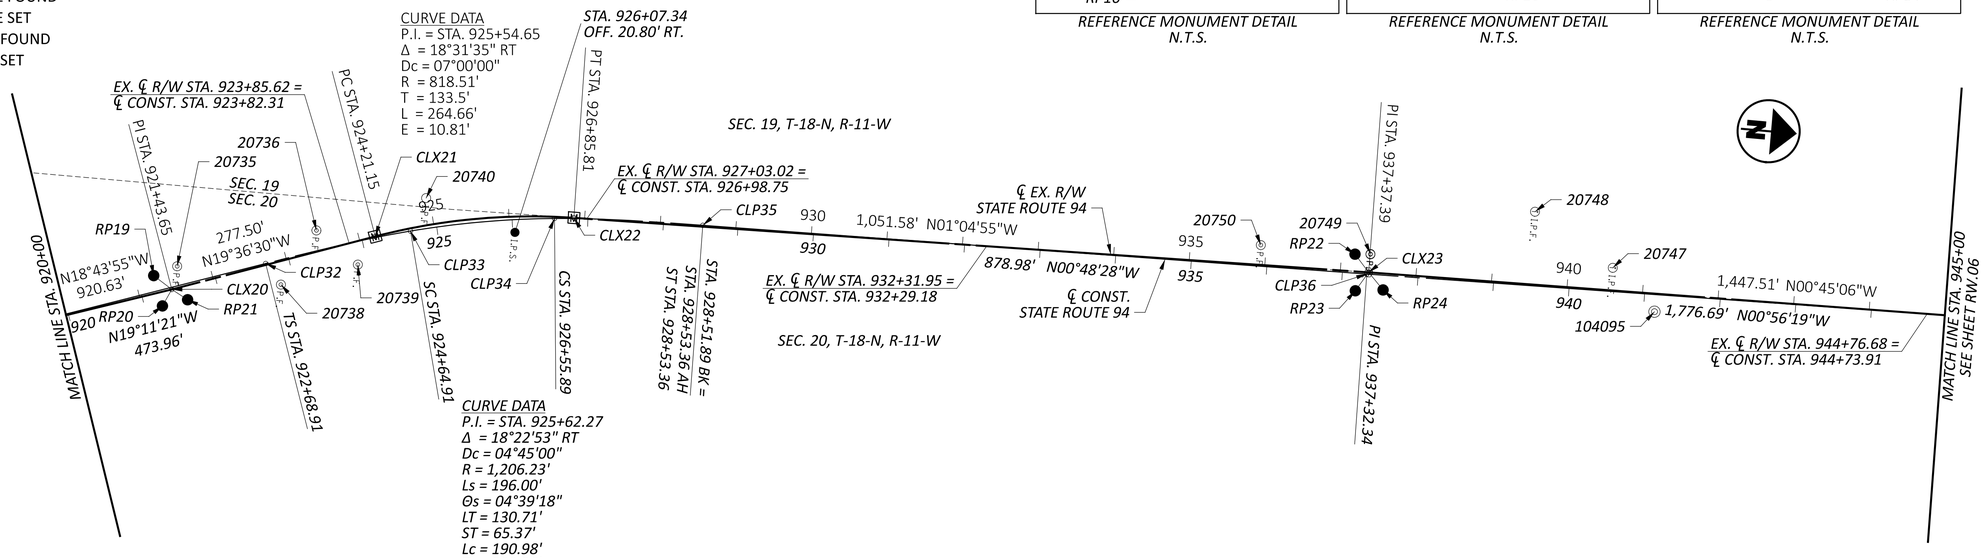

CURVE DATA
P.I. = STA. 925+62.27
Δ = 18°22'53" RT
Dc = 04°45'00"
R = 1,206.23'
Ls = 196.00'
Θs = 04°39'18"
LT = 130.71'
ST = 65.37'
Lc = 190.98'
Ts = 293.36'
Es = 17.03'
Emax =
T.S. =
S.C. = 924+64.91
C.S. = 926+55.89
S.T. =

HORIZONTAL
SCALE IN FEET
0 50 100 200

CENTERLINE PLAT
STA. 895+00 TO STA. 945+00
WAY-94-14.17

DESIGN AGENCY
WOOLPERT

DESIGNER
TMC

REVIEWER
MJW 10/21/25


PROJECT ID
117044

SUBSET RW.05 | TOTAL RW.78

WAY-94-14.17

MODEL: 117044_RC004 PAPERSIZE: 34x22 (in.) DATE: 1/23/2026 TIME: 11:02:21 AM PLTDRV: OHDOT_PDF.pltcfg PENTBL: OHDOT_Pen.tbl USER: Tim.Chrismer@Woolpert.com WORKSPACE: OHDOTCEx02 WORKSET: 117044 PRODUCT: OpenRoadsDesigner 24.00.00.205
pw:\\ohiodot-pw.bentley.com:ohiodot-pw-02\Documents\01 Active Projects\District 03\Wayne\117044\402-Engineering_ Woolpert\RW\Sheets\117044_RC004.dgn

WAYNE COUNTY
CHIPPEWA TOWNSHIP
SEC. 19 & 20, T-18-N, R-11-W

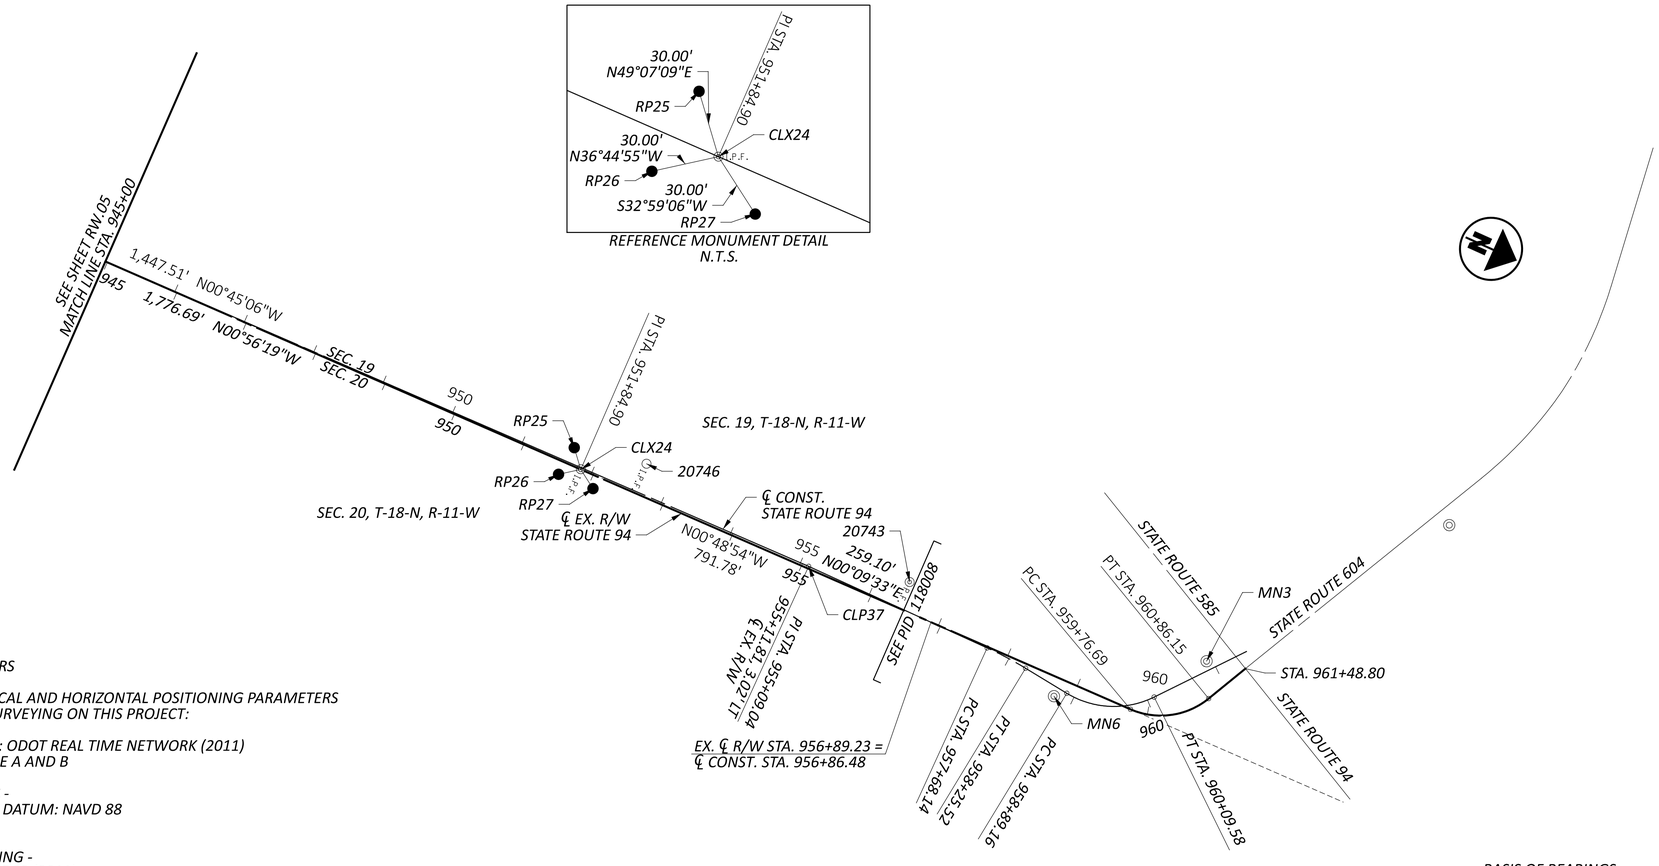

REFERENCE MONUMENT DETAIL
N.T.S.

MONUMENT LEGEND

- EXISTING R/W MONUMENT BOX
- PROPOSED R/W MONUMENT BOX
- EXISTING CONCRETE MONUMENT
- PROPOSED CONCRETE MONUMENT
- RAILROAD SPIKE FOUND
- RAILROAD SPIKE SET
- I.P.F. IRON PIN FOUND
- I.P.F. IRON PIN FOUND W/ ID CAP
- I.P.S. IRON PIN SET W/ ID CAP
- P.F. IRON PIPE FOUND
- P.S. IRON PIPE SET
- P.K.F. P.K. NAIL FOUND
- P.K.S. P.K. NAIL SET

SURVEYING PARAMETERS

THE FOLLOWING VERTICAL AND HORIZONTAL POSITIONING PARAMETERS WERE USED FOR ALL SURVEYING ON THIS PROJECT:

POSITIONING METHOD: ODOT REAL TIME NETWORK (2011)
MONUMENT TYPE: TYPE A AND B

VERTICAL POSITIONING -
ORTHOMETRIC HEIGHT DATUM: NAVD 88
GEOID: 18

HORIZONTAL POSITIONING -
REFERENCE FRAME: NAD83 (2011)
ELLIPSOID: GRS 80
*COORDINATE SYSTEM: WAYNE COUNTY LDP**
WAYNE COUNTY LDP PROJECTION PARAMETERS:
PROJECTION: TRANSVERSE MERCATOR
CENTRAL LATITUDE: N 39°27'00"
CENTRAL LONGITUDE: W 81°54'00"
FALSE NORTHING: 0 METERS
FALSE EASTING: 50,000 METERS
PROJECTION SCALE FACTOR: 1.000045

**THE LOW DISTORTION PROJECTION (LDP) IS A LOCAL COUNTY PROJECTION DEVELOPED BY ODOT. THE DISTORTION BETWEEN GROUND AND GRID IS SO MINIMAL THAT THERE IS NO NEED FOR A SCALE FACTOR TO ADJUST BETWEEN GRID AND GROUND COORDINATES. CONTACT THE DISTRICT SURVEY DEPARTMENT FOR FURTHER INFORMATION OR QUESTIONS.*

UNITS ARE IN SURVEY FEET. USE THE FOLLOWING CONVERSION FACTOR: 1 METER = 3.280833333 U.S. SURVEY FEET.

USE THE POSITIONING METHODS AND MONUMENT TYPE USED IN THE ORIGINAL SURVEY TO RESTORE ALL MONUMENTS RELATED TO PRIMARY PROJECT CONTROL THAT ARE DAMAGED OR DESTROYED BY CONSTRUCTION ACTIVITIES. RESTORE THE DAMAGED OR DESTROYED MONUMENTS IN ACCORDANCE WITH CMS 623.

BASIS OF BEARINGS:

THE BEARINGS SHOWN HEREON ARE BASED ON THE THE OHIO COUNTY COORDINATE SYSTEM, WAYNE COUNTY LDP, FROM AN ADJUSTED FIELD SURVEY USING MULTIPLE RTK OBSERVATIONS TO THE PROJECT PRIMARY CONTROL POINTS.

BASIS OF EX. C/L OF R/W AND R/W WIDTH:

THE EXISTING CENTERLINE AND RIGHT OF WAY WIDTH ARE BASED ON THE FOLLOWING DOCUMENTS:

WAY-94-16.73 (2021)
WAY-94-14.16 (2014)
WAYNE COUNTY ENGINEER'S FIELD BOOK NO. 532
DEEDS FROM WAYNE COUNTY RECORDER'S OFFICE

HORIZONTAL SCALE IN FEET
0 50 100 200

CENTERLINE PLAT
STA. 945+00 TO STA. 961+48.80
WAY-94-14.17

DESIGN AGENCY
WOOLPERT

DESIGNER
TMC

REVIEWER
MJW 10/21/25

PROJECT ID
117044

SUBSET RW.06 | TOTAL RW.78

WAY-94-14.17

MODEL: 117044_RC005 PAPERSIZE: 34x22 (in.) DATE: 1/23/2026 TIME: 11:02:27 AM PLTDRV: OHDOT_PDF.pltcfg PENTBL: OHDOT_Pen.tbl USER: Tim.Chrisner@Woolpert.com WORKSPACE: OHDOTCEv02 WORKSET: 117044 PRODUCT: OpenRoadsDesigner 24.00.00.205
pw:\\ohiodot-pw.bentley.com:ohiodot-pw-02\Documents\01 Active Projects\District 03\Wayne\117044\402-Engineering_Woolpert\RW\Sheets\117044_RC005.dgn

WAYNE COUNTY
BAUGHMAN & CHIPPEWA TOWNSHIPS
VILLAGE OF MARSHALLVILLE
SEC. 5 & 8, T-17-N, R-11-W
SEC. 19, 20, 29 & 32, T-18-N, R-11-W

CENTERLINE & MONUMENT COORDINATE TABLE

Station Offset (From C/L R/W)		Project Coordinates (See Survey Parameters)		Monument Description			Monuments To Be Set During Construction		R/W Mon. Expected To Be Disturbed
Station	Offset	Northing (US ft)	Easting (US ft)	Pt. #	Feature Code	Description	Mon. Assy. (623 Type C)	Ref. Mon. (623 Type B)	R/W Mon. (623 Type B)
CENTERLINE OF R/W - WAY-94-14.17									
747+82.29	CL	524124.996	211157.269	CLX01	MONBXP	MONUMENT BOX SET	1		
PI 751+11.33	CL	524429.881	211033.534	CLX02	PI	CALC. POINT - NO MONUMENT			
PI 756+75.14	CL	524973.018	210882.258	CLX03	MONBXP	MONUMENT BOX SET	1		
PI 768+26.12	CL	526089.315	210601.810	CLX04	IPIN	IRON PIN FOUND			
PI 775+69.52	CL	526807.173	210408.643	CLX05	MONBXP	MONUMENT BOX SET	1		
PI 782+39.25	CL	527454.531	210236.972	CLX06	PI	CALC. POINT - NO MONUMENT			
794+21.79	CL	528619.343	210032.993	CLX07	MONBXP	MONUMENT BOX SET	1		
PI 800+12.84	CL	529201.535	209931.041	CLX08	PI	CALC. POINT - NO MONUMENT			
PI 806+14.45	CL	529802.809	209951.133	CLX09	MONBXP	MONUMENT BOX SET	1		
PI 813+20.84	CL	530508.661	209978.832	CLX10	MONBXP	MONUMENT BOX SET	1		
PI 825+61.14	CL	531748.798	209998.781	CLX11	MONBXP	MONUMENT BOX SET	1		
PC 837+69.19	CL	532956.688	210018.406	CLX12	PC	3/4" REBAR SET W/ODOT CAP		1	
PT 840+80.23	CL	533253.970	209940.854	CLX13	PT	3/4" REBAR SET W/ODOT CAP		1	
854+38.49	CL	534428.205	209258.179	CLX14	MONBXP	MONUMENT BOX SET	1		
PC 866+08.71	CL	535439.880	208670.013	CLX15	PC	CALC. POINT - NO MONUMENT			
PT 869+86.38	CL	535791.497	208536.930	CLX16	MONBXP	MONUMENT BOX SET	1		
PI 890+10.62	CL	535791.497	208536.930	CLX16	MONBXP	MONUMENT BOX SET	1		
896+54.79	CL	538411.000	208029.056	CLX17	MONBXP	MONUMENT BOX SET	1		
PC 907+85.23	CL	539524.349	207833.216	CLX18	MONBXP	MONUMENT BOX SET	1		
PT 912+23.01	CL	539948.048	207724.790	CLX19	PT	CALC. POINT - NO MONUMENT			
PI 921+43.65	CL	540819.918	207429.136	CLX20	PI	CALC. POINT - NO MONUMENT			
PC 924+21.15	CL	541081.330	207336.009	CLX21	MONBXP	MONUMENT BOX SET	1		
PT 926+85.81	CL	541340.556	207288.688	CLX22	MONBXP	MONUMENT BOX SET	1		
PI 937+37.39	CL	542391.945	207268.830	CLX23	RSPK	RAILROAD SPIKE FOUND			
PI 951+84.90	CL	543839.332	207249.841	CLX24	IPIN	IRON PIN FOUND			
CENTERLINE OF CONSTRUCTION - WAY-94-14.17									
PC 749+29.41	CL	524260.875	211100.863	CLP01	PC	CALC. POINT - NO MONUMENT			
PT 752+34.08	CL	524548.573	211001.145	CLP02	PT	CALC. POINT - NO MONUMENT			
PC 754+86.19	CL	524791.286	210932.972	CLP03	PC	CALC. POINT - NO MONUMENT			
PT 761+86.74	CL	525469.413	210757.326	CLP04	PT	CALC. POINT - NO MONUMENT			
PC 765+67.63	CL	525840.007	210669.353	CLP05	PC	CALC. POINT - NO MONUMENT			
PT 769+42.09	CL	526202.863	210576.930	CLP06	PT	CALC. POINT - NO MONUMENT			
PC 773+96.05	CL	526640.889	210457.706	CLP07	PC	CALC. POINT - NO MONUMENT			
PT 775+67.35	CL	526805.657	210410.868	CLP08	PT	CALC. POINT - NO MONUMENT			
PC 776+05.38	CL	526842.116	210400.061	CLP09	PC	CALC. POINT - NO MONUMENT			
PT 779+37.93	CL	527162.276	210310.192	CLP10	PT	CALC. POINT - NO MONUMENT			
PC 779+81.38	CL	527204.281	210299.056	CLP11	PC	CALC. POINT - NO MONUMENT			
PT 783+87.75	CL	527601.182	210212.457	CLP12	PT	CALC. POINT - NO MONUMENT			
PI 790+20.86	CL	528225.112	210105.038	CLP13	PI	CALC. POINT - NO MONUMENT			
PC 798+58.01	CL	529048.909	209956.135	CLP14	PC	CALC. POINT - NO MONUMENT			
PT 801+65.33	CL	529354.853	209934.208	CLP15	PT	CALC. POINT - NO MONUMENT			
PI 812+56.25	CL	530445.083	209973.174	CLP16	PI	CALC. POINT - NO MONUMENT			
PI 819+05.46	CL	531094.128	209987.608	CLP17	PI	CALC. POINT - NO MONUMENT			
PI 830+97.51	CL	532286.020	210007.297	CLP18	PI	CALC. POINT - NO MONUMENT			
TS 835+05.29	CL	532693.775	210011.136	CLP19	TS	CALC. POINT - NO MONUMENT			
SC 837+01.29	CL	532889.687	210007.675	CLP20	SC	CALC. POINT - NO MONUMENT			
						QUANTITY CARRIED TO NEXT TABLE	14	2	0

CENTERLINE & MONUMENT COORDINATE TABLE

Station Offset (From C/L R/W)		Project Coordinates (See Survey Parameters)		Monument Description			Monuments To Be Set During Construction		R/W Mon. Expected To Be Disturbed
Station	Offset	Northing (US ft)	Easting (US ft)	Pt. #	Feature Code	Description	Mon. Assy. (623 Type C)	Ref. Mon. (623 Type B)	R/W Mon. (623 Type B)
						QUANTITY FROM PREVIOUS TABLE	14	2	0
CENTERLINE OF CONSTRUCTION - WAY-94-14.17									
CS 841+50.04	CL	533321.106	209893.904	CLP21	CS	CALC. POINT - NO MONUMENT			
ST 843+46.04	CL	533493.247	209800.304	CLP22	ST	CALC. POINT - NO MONUMENT			
PI 857+00.29	CL	534657.621	209125.713	CLP23	PI	CALC. POINT - NO MONUMENT			
PC 865+26.81	CL	535369.838	208706.342	CLP24	PC	CALC. POINT - NO MONUMENT			
PT 870+40.14	CL	535847.249	208524.363	CLP25	PT	CALC. POINT - NO MONUMENT			
PC 889+91.34	CL	537761.018	208144.009	CLP26	PC	CALC. POINT - NO MONUMENT			
PT 892+92.92	CL	538057.556	208089.119	CLP27	PT	CALC. POINT - NO MONUMENT			
PI 900+47.88	CL	538801.647	207931.243	CLP28	PI	CALC. POINT - NO MONUMENT			
PC 908+71.90	CL	539612.775	207816.280	CLP29	PC	CALC. POINT - NO MONUMENT			
PT 911+10.73	CL	539843.969	207757.224	CLP30	PT	CALC. POINT - NO MONUMENT			
PI 917+94.95	CL	540492.802	207540.019	CLP31	PI	CALC. POINT - NO MONUMENT			
TS 922+68.91	CL	540940.427	207384.234	CLP32	TS	CALC. POINT - NO MONUMENT			
SC 924+64.91	CL	541127.159	207324.864	CLP33	SC	CALC. POINT - NO MONUMENT			
CS 926+55.89	CL	541315.039	207291.740	CLP34	CS	CALC. POINT - NO MONUMENT			
ST 928+53.36	CL	541510.815	207283.674	CLP35	ST	CALC. POINT - NO MONUMENT			
PI 937+32.34	CL	542389.712	207271.281	CLP36	PI	CALC. POINT - NO MONUMENT			
PI 955+09.04	CL	544166.166	207242.174	CLP37	PI	CALC. POINT - NO MONUMENT			
CENTERLINE REFERENCE POINTS									
750+85.35	15.00' LT	524400.166	211029.405	RP01	IPINS	3/4" REBAR SET W/ODOT CAP			1
751+37.31	15.00' LT	524450.884	211012.113	RP02	IPINS	3/4" REBAR SET W/ODOT CAP			1
751+26.71	25.76' RT	524451.608	211054.221	RP03	IPINS	3/4" REBAR SET W/ODOT CAP			1
768+00.14	15.00' LT	526060.462	210593.592	RP04	IPINS	3/4" REBAR SET W/ODOT CAP		1	
768+42.71	25.00' RT	526111.825	210621.642	RP05	IPINS	3/4" REBAR SET W/ODOT CAP		1	
768+52.10	15.00' LT	526110.506	210580.574	RP06	IPINS	3/4" REBAR SET W/ODOT CAP		1	
782+07.63	15.00' LT	527420.120	210230.579	RP07	IPINS	3/4" REBAR SET W/ODOT CAP		1	
782+13.59	23.80' RT	527435.826	210266.554	RP08	IPINS	3/4" REBAR SET W/ODOT CAP		1	
782+70.87	15.00' LT	527483.093	210216.742	RP09	IPINS	3/4" REBAR SET W/ODOT CAP		1	
799+99.05	20.85' RT	529191.547	209953.960	RP10	IPINS	3/4" REBAR SET W/ODOT CAP		1	
800+02.39	10.77' LT	529189.389	209922.238	RP11	IPINS	3/4" REBAR SET W/ODOT CAP		1	
800+28.55	19.44' RT	529216.591	209950.999	RP12	IPINS	3/4" REBAR SET W/ODOT CAP		1	
865+78.43	26.14' LT	535400.566	208662.638	RP13	IPINS	3/4" REBAR SET W/ODOT CAP		1	
866+40.06	24.43' LT	535455.495	208633.187	RP14	IPINS	3/4" REBAR SET W/ODOT CAP		1	
866+81.03	22.34' RT	535513.490	208655.641	RP15	IPINS	3/4" REBAR SET W/ODOT CAP		1	
912+06.44	18.67' RT	539938.230	207747.781	RP16	IPINS	3/4" REBAR SET W/ODOT CAP			1
912+37.91	20.08' LT	539955.711	207700.993	RP17	IPINS	3/4" REBAR SET W/ODOT CAP			1
912+41.84	16.45' RT	539971.162	207734.317	RP18	IPINS	3/4" REBAR SET W/ODOT CAP			1
921+24.86	23.39' LT	540794.618	207413.016	RP19	IPINS	3/4" REBAR SET W/ODOT CAP			1
921+26.55	18.24' RT	540809.584	207451.900	RP20	IPINS	3/4" REBAR SET W/ODOT CAP			1
921+60.48	18.48' RT	540841.981	207440.894	RP21	IPINS	3/4" REBAR SET W/ODOT CAP			1
937+17.79	22.71' LT	542371.918	207246.494	RP22	IPINS	3/4" REBAR SET W/ODOT CAP		1	
937+21.52	25.46' RT	542376.557	207294.583	RP23	IPINS	3/4" REBAR SET W/ODOT CAP		1	
937+58.03	21.77' RT	542412.874	207290.324	RP24	IPINS	3/4" REBAR SET W/ODOT CAP		1	
951+60.63	17.63' RT	543815.294	207267.791	RP25	IPINS	3/4" REBAR SET W/ODOT CAP		1	
951+65.56	22.94' LT	543819.698	207227.159	RP26	IPINS	3/4" REBAR SET W/ODOT CAP		1	
952+09.83	16.69' RT	543864.497	207266.174	RP27	IPINS	3/4" REBAR SET W/ODOT CAP		1	
						QUANTITY CARRIED TO NEXT TABLE	14	20	9

CENTERLINE PLAT
WAY-94-14.17

DESIGN AGENCY
WOOLPERT

DESIGNER
TMC

REVIEWER
MJW 10/21/25

PROJECT ID
117044

SUBSET | TOTAL
RW.07 | RW.78

WAY-94-14.17

MODEL: Sheet_SurvFt PAPERSIZE: 34x22 (in.) DATE: 1/23/2026 TIME: 11:02:33 AM PLTDRV: OHDOT_PDF.pltcfg PENTBL: OHDOT_Pen.tbl USER: Tim.Chrisner@Woolpert.com WORKSPACE: OHDOTCEv02 WORKSET: 117044 PRODUCT: OpenRoadsDesigner 24.00.00.205
pw:\\ohiodot-pw.bentley.com:ohiodot-pw-02\Documents\01 Active Projects\District 03\Wayne\117044\402-Engineering_Woolpert\RW\Sheets\117044_RC006.dgn

WAYNE COUNTY
BAUGHMAN & CHIPPEWA TOWNSHIPS
VILLAGE OF MARSHALLVILLE
SEC. 5 & 8, T-17-N, R-11-W
SEC. 19, 20, 29 & 32, T-18-N, R-11-W

CENTERLINE & MONUMENT COORDINATE TABLE

Station Offset (From C/L R/W)		Project Coordinates (See Survey Parameters)		Monument Description			Monuments To Be Set During Construction		R/W Mon. Expected To Be Disturbed
Station	Offset	Northing (US ft)	Easting (US ft)	Pt. #	Feature Code	Description	Mon. Assy. (623 Type C)	Ref. Mon. (623 Type B)	R/W Mon. (623 Type B)
						QUANTITY FROM PREVIOUS TABLE	14	20	9
						RIGHT OF WAY MONUMENTS			
747+00.00	30.96' LT	524037.104	211159.527	RW174	IPINS	¾" REBAR SET W/ODOT CAP		1	
747+45.04	37.14' LT	524076.519	211136.863	RW175	IPINS	¾" REBAR SET W/ODOT CAP		1	
747+65.92	40.00' LT	524094.781	211126.363	RW176	IPINS	¾" REBAR SET W/ODOT CAP		1	
748+00.65	35.00' RT	524155.173	211182.794	RW001	IPINS	¾" REBAR SET W/ODOT CAP		1	
748+19.58	35.00' RT	524172.715	211175.675	RW002	IPINS	¾" REBAR SET W/ODOT CAP		1	
748+32.48	45.00' LT	524154.577	211096.699	RW003	IPINS	¾" REBAR SET W/ODOT CAP		1	
750+50.00	35.00' RT	524386.217	211089.027	RW004	IPINS	¾" REBAR SET W/ODOT CAP			1
751+13.32 BK	45.00' LT	524415.336	210990.872	RW005	IPINS	¾" REBAR SET W/ODOT CAP		1	
752+00.00	35.00' RT	524524.693	211043.459	RW006	IPINS	¾" REBAR SET W/ODOT CAP			1
755+53.70	35.00' RT	524865.428	210947.557	RW007	IPINS	¾" REBAR SET W/ODOT CAP			1
756+74.69	35.00' RT	524981.978	210916.095	RW008	IPINS	¾" REBAR SET W/ODOT CAP			1
756+75.14	45.00' LT	524961.496	210838.755	RW009	IPINS	¾" REBAR SET W/ODOT CAP		1	
758+80.18	35.00' RT	525180.408	210866.243	RW010	IPINS	¾" REBAR SET W/ODOT CAP		1	
762+60.00	35.00' RT	525548.782	210773.696	RW011	IPINS	¾" REBAR SET W/ODOT CAP		1	
762+62.85	40.00' LT	525533.272	210700.262	RW012	IPINS	¾" REBAR SET W/ODOT CAP		1	
762+64.09	45.00' LT	525533.254	210695.111	RW013	IPINS	¾" REBAR SET W/ODOT CAP		1	
762+70.00	30.00' RT	525557.262	210766.410	RW014	IPINS	¾" REBAR SET W/ODOT CAP		1	
764+32.05	40.00' LT	525697.368	210659.036	RW015	IPINS	¾" REBAR SET W/ODOT CAP		1	
764+32.05	50.00' LT	525694.932	210649.338	RW016	IPINS	¾" REBAR SET W/ODOT CAP		1	
764+42.05	40.00' LT	525707.067	210656.600	RW174	IPINS	¾" REBAR SET W/ODOT CAP		1	
764+42.05	50.00' LT	525704.630	210646.901	RW175	IPINS	¾" REBAR SET W/ODOT CAP		1	
764+55.97	30.00' LT	525723.004	210662.906	RW176	IPINS	¾" REBAR SET W/ODOT CAP		1	
789+45.53	22.50' RT	528154.107	210137.307	RW017	IPINS	¾" REBAR SET W/ODOT CAP		1	
789+55.00	22.50' LT	528155.670	210091.348	RW018	IPINS	¾" REBAR SET W/ODOT CAP		1	
789+65.00	27.00' LT	528164.744	210095.191	RW019	IPINS	¾" REBAR SET W/ODOT CAP		1	
789+75.53	52.36' RT	528188.807	210161.545	RW020	IPINS	¾" REBAR SET W/ODOT CAP		1	
789+85.62	27.00' LT	528185.051	210081.634	RW021	IPINS	¾" REBAR SET W/ODOT CAP		1	
789+95.62	37.05' LT	528193.168	210070.014	RW022	IPINS	¾" REBAR SET W/ODOT CAP		1	
790+11.62	36.95' LT	528208.945	210067.345	RW023	IPINS	¾" REBAR SET W/ODOT CAP		1	
790+21.62	27.00' LT	528220.512	210075.425	RW024	IPINS	¾" REBAR SET W/ODOT CAP		1	
790+22.03	52.64' RT	528234.660	210153.799	RW025	IPINS	¾" REBAR SET W/ODOT CAP		1	
790+32.00	27.00' LT	528230.740	210073.634	RW026	IPINS	¾" REBAR SET W/ODOT CAP		1	
790+42.00	22.50' LT	528241.366	210076.341	RW027	IPINS	¾" REBAR SET W/ODOT CAP		1	
790+52.03	22.50' RT	528259.011	210118.936	RW028	IPINS	¾" REBAR SET W/ODOT CAP		1	
794+51.96	37.57' RT	528655.547	210064.795	RW029	IPINS	¾" REBAR SET W/ODOT CAP		1	
794+66.96	22.50' RT	528667.722	210047.364	RW030	IPINS	¾" REBAR SET W/ODOT CAP		1	
799+04.00	22.50' LT	529090.446	209927.653	RW031	IPINS	¾" REBAR SET W/ODOT CAP		1	
799+05.44	22.50' RT	529099.627	209971.729	RW032	IPINS	¾" REBAR SET W/ODOT CAP		1	
799+14.00	27.50' LT	529099.433	209921.003	RW033	IPINS	¾" REBAR SET W/ODOT CAP		1	
799+20.23	40.03' RT	529117.215	209986.442	RW034	IPINS	¾" REBAR SET W/ODOT CAP		1	
799+23.25	27.50' LT	529108.545	209919.407	RW035	IPINS	¾" REBAR SET W/ODOT CAP		1	
799+33.11	35.81' LT	529116.820	209909.519	RW036	IPINS	¾" REBAR SET W/ODOT CAP		1	
799+71.10	39.13' RT	529167.175	209976.786	RW037	IPINS	¾" REBAR SET W/ODOT CAP		1	
799+81.14	25.00' RT	529174.619	209961.135	RW038	IPINS	¾" REBAR SET W/ODOT CAP		1	
799+83.63	34.18' LT	529166.864	209902.409	RW039	IPINS	¾" REBAR SET W/ODOT CAP		1	
						QUANTITY CARRIED TO NEXT TABLE	14	61	13

CENTERLINE & MONUMENT COORDINATE TABLE

Station Offset (From C/L R/W)		Project Coordinates (See Survey Parameters)		Monument Description			Monuments To Be Set During Construction		R/W Mon. Expected To Be Disturbed
Station	Offset	Northing (US ft)	Easting (US ft)	Pt. #	Feature Code	Description	Mon. Assy. (623 Type C)	Ref. Mon. (623 Type B)	R/W Mon. (623 Type B)
						QUANTITY FROM PREVIOUS TABLE	14	61	13
						RIGHT OF WAY MONUMENTS			
799+93.48	22.50' LT	529178.589	209912.217	RW040	IPINS	¾" REBAR SET W/ODOT CAP		1	
800+67.00	22.50' RT	529254.914	209955.338	RW177	IPINS	¾" REBAR SET W/ODOT CAP		1	
817+41.27	30.00' LT	530929.514	209955.598	RW041	IPINS	¾" REBAR SET W/ODOT CAP		1	
818+15.00	30.00' RT	531002.270	210016.776	RW042	IPINS	¾" REBAR SET W/ODOT CAP		1	
818+40.00	50.00' LT	531028.554	209937.188	RW043	IPINS	¾" REBAR SET W/ODOT CAP		1	
818+55.00	57.00' RT	531041.831	210044.416	RW044	IPINS	¾" REBAR SET W/ODOT CAP		1	
818+65.00	57.00' RT	531051.829	210044.576	RW045	IPINS	¾" REBAR SET W/ODOT CAP		1	
818+95.00	30.00' RT	531082.260	210018.062	RW046	IPINS	¾" REBAR SET W/ODOT CAP		1	
825+61.14	50.00' LT	531749.606	209948.787	RW047	IPINS	¾" REBAR SET W/ODOT CAP		1	
832+57.36	50.00' LT	532445.732	209960.098	RW048	IPINS	¾" REBAR SET W/ODOT CAP		1	
833+90.00	30.00' RT	532577.059	210042.242	RW050	IPINS	¾" REBAR SET W/ODOT CAP		1	
834+06.43	44.00' LT	532594.685	209968.519	RW051	IPINS	¾" REBAR SET W/ODOT CAP		1	
834+10.00	43.00' RT	532596.845	210055.565	RW053	IPINS	¾" REBAR SET W/ODOT CAP		1	
834+27.07	43.00' RT	532613.908	210055.842	RW054	IPINS	¾" REBAR SET W/ODOT CAP		1	
835+68.48	43.00' RT	532755.301	210058.140	RW055	IPINS	¾" REBAR SET W/ODOT CAP		1	
835+91.43	44.00' LT	532779.662	209971.524	RW056	IPINS	¾" REBAR SET W/ODOT CAP		1	
836+50.00	40.00' RT	532836.863	210056.465	RW057	IPINS	¾" REBAR SET W/ODOT CAP			1
836+75.00	44.00' LT	532863.224	209972.882	RW058	IPINS	¾" REBAR SET W/ODOT CAP		1	
837+60.00	30.00' RT	532947.010	210048.253	RW059	IPINS	¾" REBAR SET W/ODOT CAP			1
837+69.19	60.00' LT	532957.663	209958.414	RW060	IPINS	¾" REBAR SET W/ODOT CAP		1	
839+27.43	70.00' LT	533095.267	209931.585	RW061	IPINS	¾" REBAR SET W/ODOT CAP			1
839+50.72	30.00' RT	533144.517	210021.448	RW062	IPINS	¾" REBAR SET W/ODOT CAP		1	
839+64.60	35.00' RT	533160.008	210021.694	RW063	IPINS	¾" REBAR SET W/ODOT CAP		1	
840+80.23	60.00' LT	533223.813	209888.983	RW064	IPINS	¾" REBAR SET W/ODOT CAP			1
840+80.23	40.00' RT	533274.074	209975.434	RW065	IPINS	¾" REBAR SET W/ODOT CAP		1	
842+25.00	47.00' LT	533355.505	209827.458	RW066	IPINS	¾" REBAR SET W/ODOT CAP		1	
843+11.28	47.00' LT	533430.099	209784.090	RW067	IPINS	¾" REBAR SET W/ODOT CAP		1	
843+40.00	55.00' RT	533506.190	209857.838	RW068	IPINS	¾" REBAR SET W/ODOT CAP		1	
845+29.41	55.00' RT	533669.941	209762.637	RW069	IPINS	¾" REBAR SET W/ODOT CAP		1	
846+11.28	40.00' LT	533692.971	209639.359	RW070	IPINS	¾" REBAR SET W/ODOT CAP		1	
846+11.28	47.00' LT	533689.453	209633.307	RW071	IPINS	¾" REBAR SET W/ODOT CAP		1	
847+00.00	41.00' RT	533810.379	209664.795	RW072	IPINS	¾" REBAR SET W/ODOT CAP		1	
848+71.09	40.00' LT	533917.579	209508.777	RW073	IPINS	¾" REBAR SET W/ODOT CAP			1
849+01.09	70.14' LT	533928.365	209467.643	RW074	IPINS	¾" REBAR SET W/ODOT CAP		1	
849+61.82	45.00' LT	533993.502	209458.853	RW079	IPINS	¾" REBAR SET W/ODOT CAP		1	
850+00.00	41.00' RT	534069.733	209514.013	RW080	IPINS	¾" REBAR SET W/ODOT CAP		1	
851+50.00	30.00' RT	534193.881	209429.112	RW081	IPINS	¾" REBAR SET W/ODOT CAP		1	
851+35.65	45.00' LT	534143.783	209371.483	RW082	IPINS	¾" REBAR SET W/ODOT CAP		1	
852+80.00	30.00' RT	534306.268	209363.772	RW083	IPINS	¾" REBAR SET W/ODOT CAP		1	
853+00.00	40.00' RT	534328.584	209362.365	RW084	IPINS	¾" REBAR SET W/ODOT CAP		1	
853+80.33	40.00' RT	534398.027	209321.993	RW085	IPINS	¾" REBAR SET W/ODOT CAP		1	
854+30.06	45.00' LT	534398.302	209223.512	RW086	IPINS	¾" REBAR SET W/ODOT CAP			1
854+49.85	40.00' RT	534458.134	209287.047	RW087	IPINS	¾" REBAR SET W/ODOT CAP		1	
854+69.98	35.00' RT	534473.024	209272.607	RW088	IPINS	¾" REBAR SET W/ODOT CAP		1	
855+12.45	35.00' LT	534474.551	209190.749	RW089	IPINS	¾" REBAR SET W/ODOT CAP			1
						QUANTITY CARRIED TO NEXT TABLE	14	99	20

CENTERLINE PLAT
WAY-94-14.17

DESIGN AGENCY
WOOLPERT

DESIGNER
TMC

REVIEWER
MJW 10/21/25

PROJECT ID
117044

SUBSET RW.08 | TOTAL RW.78

WAY-94-14.17

MODEL: Sheet_Survfit PAPERSIZE: 34x22 (in.) DATE: 1/23/2026 TIME: 11:02:39 AM PLTDRV: OHDOT_PDF.pltcfg PENTBL: OHDOT_Pen.tbl USER: Tim.Chrisner@Woolpert.com WORKSPACE: OHDOTCEv02 WORKSET: 117044 PRODUCT: OpenRoadsDesigner 24.00.00.205
pw:\\ohiodot-pw.bentley.com:ohiodot-pw-02\Documents\01 Active Projects\District 03\Wayne\117044\402-Engineering_Woolpert\RW\Sheets\117044_RC007.dgn

WAYNE COUNTY
BAUGHMAN & CHIPPEWA TOWNSHIPS
VILLAGE OF MARSHALLVILLE
SEC. 5 & 8, T-17-N, R-11-W
SEC. 19, 20, 29 & 32, T-18-N, R-11-W

CENTERLINE & MONUMENT COORDINATE TABLE

Station Offset (From C/L R/W)		Project Coordinates (See Survey Parameters)		Monument Description			Monuments To Be Set During Construction		R/W Mon. Expected To Be Disturbed
Station	Offset	Northing (US ft)	Easting (US ft)	Pt. #	Feature Code	Description	Mon. Assy. (623 Type C)	Ref. Mon. (623 Type B)	R/W Mon. (623 Type B)
						QUANTITY FROM PREVIOUS TABLE	14	99	20
						RIGHT OF WAY MONUMENTS			
856+05.00	35.00' LT	534554.565	209144.231	RW090	IPINS	¾" REBAR SET W/ODOT CAP			1
856+10.00	35.00' RT	534594.070	209202.234	RW091	IPINS	¾" REBAR SET W/ODOT CAP		1	
856+15.00	30.00' LT	534565.723	209143.527	RW092	IPINS	¾" REBAR SET W/ODOT CAP			1
856+20.00	30.00' RT	534600.202	209192.885	RW093	IPINS	¾" REBAR SET W/ODOT CAP		1	
863+15.28	30.00' LT	535171.122	208791.562	RW094	IPINS	¾" REBAR SET W/ODOT CAP		1	
863+24.04	45.00' LT	535171.160	208774.188	RW095	IPINS	¾" REBAR SET W/ODOT CAP		1	
865+00.19	30.00' RT	535361.140	208750.493	RW096	IPINS	¾" REBAR SET W/ODOT CAP			1
865+52.02	120.23' RT	535451.296	208802.444	RW097	IPINS	¾" REBAR SET W/ODOT CAP		1	
866+01.20	154.99' RT	535511.289	208807.781	RW098	IPINS	¾" REBAR SET W/ODOT CAP		1	
866+08.71	45.00' LT	535417.262	208631.110	RW099	IPINS	¾" REBAR SET W/ODOT CAP		1	
866+29.71	135.00' RT	535523.830	208777.560	RW100	IPINS	¾" REBAR SET W/ODOT CAP		1	
866+74.84	57.47' RT	535523.948	208689.710	RW101	IPINS	¾" REBAR SET W/ODOT CAP		1	
866+90.00	32.96' LT	535497.036	208602.082	RW102	IPINS	¾" REBAR SET W/ODOT CAP		1	
867+13.01	35.00' RT	535547.070	208653.499	RW103	IPINS	¾" REBAR SET W/ODOT CAP		1	
869+86.38	35.00' RT	535798.349	208571.253	RW104	IPINS	¾" REBAR SET W/ODOT CAP			1
871+86.61	35.00' RT	535994.707	208532.054	RW105	IPINS	¾" REBAR SET W/ODOT CAP			1
872+50.00	35.00' RT	536056.868	208519.645	RW106	IPINS	¾" REBAR SET W/ODOT CAP			1
872+60.00	30.00' RT	536065.696	208512.784	RW107	IPINS	¾" REBAR SET W/ODOT CAP		1	
875+40.44	30.00' LT	536328.964	208399.044	RW108	IPINS	¾" REBAR SET W/ODOT CAP		1	
875+75.00	30.00' RT	536374.601	208451.118	RW110	IPINS	¾" REBAR SET W/ODOT CAP		1	
876+00.00	45.00' RT	536402.054	208460.933	RW111	IPINS	¾" REBAR SET W/ODOT CAP		1	
876+83.00	45.00' RT	536483.452	208444.684	RW112	IPINS	¾" REBAR SET W/ODOT CAP			1
877+12.46	80.67' RT	536519.324	208473.899	RW113	IPINS	¾" REBAR SET W/ODOT CAP		1	
878+62.26	53.24' LT	536640.006	208313.253	RW115	IPINS	¾" REBAR SET W/ODOT CAP		1	
879+30.70	35.00' LT	536710.693	208317.741	RW116	IPINS	¾" REBAR SET W/ODOT CAP			1
879+62.59	30.00' RT	536754.696	208375.240	RW117	IPINS	¾" REBAR SET W/ODOT CAP			1
881+30.00	30.00' LT	536907.116	208283.629	RW118	IPINS	¾" REBAR SET W/ODOT CAP			1
893+50.00	30.00' RT	538116.015	208111.405	RW122	IPINS	¾" REBAR SET W/ODOT CAP		1	
893+82.43	60.00' LT	538132.366	208017.147	RW124	IPINS	¾" REBAR SET W/ODOT CAP		1	
893+90.00	50.00' RT	538158.875	208124.172	RW125	IPINS	¾" REBAR SET W/ODOT CAP		1	
894+30.00	45.00' LT	538181.812	208023.679	RW126	IPINS	¾" REBAR SET W/ODOT CAP			1
894+30.00	60.00' LT	538179.214	208008.906	RW127	IPINS	¾" REBAR SET W/ODOT CAP		1	
894+42.52	50.00' RT	538210.600	208115.074	RW128	IPINS	¾" REBAR SET W/ODOT CAP		1	
894+45.84	30.00' RT	538210.411	208094.800	RW129	IPINS	¾" REBAR SET W/ODOT CAP			1
895+55.00	30.00' RT	538317.915	208075.890	RW130	IPINS	¾" REBAR SET W/ODOT CAP			1
896+02.55	36.63' RT	538365.895	208074.165	RW178	IPINS	¾" REBAR SET W/ODOT CAP			1
896+13.32	65.04' RT	538381.421	208100.293	RW131	IPINS	¾" REBAR SET W/ODOT CAP		1	
896+32.00	45.00' LT	538380.761	207988.684	RW132	IPINS	¾" REBAR SET W/ODOT CAP			1
896+72.49	74.98' RT	538441.420	208099.834	RW133	IPINS	¾" REBAR SET W/ODOT CAP		1	
896+98.81	80.02' LT	538440.489	207942.618	RW134	IPINS	¾" REBAR SET W/ODOT CAP		1	
897+28.39	45.00' LT	538475.686	207971.986	RW135	IPINS	¾" REBAR SET W/ODOT CAP		1	
897+02.07	50.00' RT	538466.222	208070.110	RW136	IPINS	¾" REBAR SET W/ODOT CAP		1	
898+70.00	45.00' LT	538615.159	207947.453	RW137	IPINS	¾" REBAR SET W/ODOT CAP		1	
898+70.00	50.00' RT	538631.617	208041.016	RW138	IPINS	¾" REBAR SET W/ODOT CAP		1	
899+00.00	30.00' LT	538647.304	207957.028	RW139	IPINS	¾" REBAR SET W/ODOT CAP		1	
						QUANTITY CARRIED TO NEXT TABLE	14	129	35

CENTERLINE & MONUMENT COORDINATE TABLE

Station Offset (From C/L R/W)		Project Coordinates (See Survey Parameters)		Monument Description			Monuments To Be Set During Construction		R/W Mon. Expected To Be Disturbed
Station	Offset	Northing (US ft)	Easting (US ft)	Pt. #	Feature Code	Description	Mon. Assy. (623 Type C)	Ref. Mon. (623 Type B)	R/W Mon. (623 Type B)
						QUANTITY FROM PREVIOUS TABLE	14	129	35
						RIGHT OF WAY MONUMENTS			
899+00.00	30.00' RT	538657.699	208016.121	RW140	IPINS	¾" REBAR SET W/ODOT CAP		1	
906+00.00	30.00' LT	539336.720	207835.759	RW143	IPINS	¾" REBAR SET W/ODOT CAP		1	
906+90.00	30.00' RT	539435.751	207879.261	RW144	IPINS	¾" REBAR SET W/ODOT CAP		1	
907+00.00	55.00' LT	539430.877	207793.813	RW145	IPINS	¾" REBAR SET W/ODOT CAP		1	
907+30.00	50.00' RT	539478.613	207892.028	RW146	IPINS	¾" REBAR SET W/ODOT CAP		1	
907+85.23	55.00' LT	539514.821	207779.047	RW147	IPINS	¾" REBAR SET W/ODOT CAP		1	
907+85.23	50.00' RT	539533.011	207882.460	RW148	IPINS	¾" REBAR SET W/ODOT CAP		1	
909+88.67	50.00' RT	539735.426	207839.396	RW149	IPINS	¾" REBAR SET W/ODOT CAP			1
910+14.83	55.00' LT	539734.809	207731.193	RW150	IPINS	¾" REBAR SET W/ODOT CAP		1	
911+50.00	50.00' LT	539863.768	207699.608	RW151	IPINS	¾" REBAR SET W/ODOT CAP		1	
912+04.26	50.00' LT	539914.526	207683.297	RW152	IPINS	¾" REBAR SET W/ODOT CAP		1	
912+23.02	50.00' RT	539964.110	207772.140	RW177	IPINS	¾" REBAR SET W/ODOT CAP		1	
912+35.00	50.00' RT	539975.459	207768.291	RW153	IPINS	¾" REBAR SET W/ODOT CAP		1	
912+75.00	30.00' RT	540006.918	207736.505	RW154	IPINS	¾" REBAR SET W/ODOT CAP			1
914+00.00	30.00' LT	570106.028	207639.540	RW155	IPINS	¾" REBAR SET W/ODOT CAP		1	
915+85.00	30.00' RT	540300.497	207636.951	RW157	IPINS	¾" REBAR SET W/ODOT CAP			1
916+15.00	45.00' RT	540333.725	207641.522	RW158	IPINS	¾" REBAR SET W/ODOT CAP		1	
920+65.00	45.00' RT	540759.889	207497.009	RW159	IPINS	¾" REBAR SET W/ODOT CAP			1
920+95.00	30.00' RT	540783.483	207473.169	RW160	IPINS	¾" REBAR SET W/ODOT CAP			1
926+31.24	30.00' LT	541283.507	207261.646	RW161	IPINS	¾" REBAR SET W/ODOT CAP			1
926+32.39	45.00' LT	541283.427	207246.598	RW162	IPINS	¾" REBAR SET W/ODOT CAP		1	
926+85.81	45.00' LT	541339.706	207243.696	RW163	IPINS	¾" REBAR SET W/ODOT CAP		1	
929+15.00	45.00' LT	541568.854	207239.368	RW164	IPINS	¾" REBAR SET W/ODOT CAP		1	
930+00.00	30.00' LT	541654.122	207252.761	RW165	IPINS	¾" REBAR SET W/ODOT CAP		1	
948+80.00	30.00' LT	543534.065	207223.844	RW166	IPINS	¾" REBAR SET W/ODOT CAP		1	
948+85.00	30.00' RT	543539.852	207283.773	RW167	IPINS	¾" REBAR SET W/ODOT CAP		1	
949+05.00	55.00' LT	543558.735	207198.518	RW168	IPINS	¾" REBAR SET W/ODOT CAP		1	
949+15.00	60.00' RT	543570.243	207313.377	RW169	IPINS	¾" REBAR SET W/ODOT CAP		1	
949+65.00	55.00' LT	543618.730	207197.731	RW170	IPINS	¾" REBAR SET W/ODOT CAP		1	
949+75.00	60.00' RT	543630.237	207312.590	RW171	IPINS	¾" REBAR SET W/ODOT CAP		1	
949+90.00	30.00' LT	543644.056	207222.401	RW172	IPINS	¾" REBAR SET W/ODOT CAP		1	
950+05.00	30.00' RT	543659.841	207282.199	RW173	IPINS	¾" REBAR SET W/ODOT CAP		1	
						FOUND MONUMENTS			
762+60.14	27.44' LT	525533.704	210713.101	101014	IPIN	IRON PIN FOUND			
764+27.73	20.46' RT	525707.914	210718.730	20452	IPIN	⅜" IRON PIN FOUND			
764+56.01	29.48' LT	525723.174	210663.405	101013	IPID	IP FOUND 7571 BL COMPANIES			
766+85.67	25.38' RT	525959.277	210660.652	20453	IPIN	⅝" IRON PIN FOUND			
767+41.91	32.43' LT	525999.737	210590.872	101015	IPID	IP FOUND 7571 BL COMPANIES			
769+98.93	30.45' RT	526264.097	210586.308	20010	IPIN	⅝" IRON PIN FOUND			
772+19.92	30.19' RT	526477.426	210528.636	20011	IPID	⅝" IP FOUND RUDOLPH 6449			
774+92.95	29.20' LT	526725.647	210400.346	101016	IPIN	IRON PIN FOUND			
776+28.57	22.31' RT	526869.973	210415.072	20014	IPID	⅝" IP FOUND SJL INC			
777+86.84	22.38' RT	527022.971	210374.567	20015	IPID	⅝" IP FOUND RUDOLPH 6449			
780+32.47	21.84' RT	527260.260	210311.081	20022	IPIPE	1" PINCH TOP PIPE FOUND			
780+57.74	22.44' RT	527284.832	210305.192	300513	IPIN	⅝" IRON PIN FOUND			
						QUANTITY CARRIED TO NEXT TABLE	14	155	41

CENTERLINE PLAT
WAY-94-14.17

DESIGN AGENCY
WOOLPERT

DESIGNER
TMC

REVIEWER
MJW 10/21/25

PROJECT ID
117044

SUBSET | TOTAL
RW.09 | RW.78

WAY-94-14.17

MODEL: Sheet_Survft PAPERSIZE: 34x22 (in.) DATE: 1/23/2026 TIME: 11:02:46 AM PLTDRV: OHDOT_PDF.pltcfg PENTBL: OHDOT_Pen.tbl USER: Tim.Chrismer@Woolpert.com WORKSPACE: OHDOTCEv02 WORKSET: 117044 PRODUCT: OpenRoadsDesigner 24.00.00.205
pw:\\ohiodot-pw.bentley.com:ohiodot-pw-02\Documents\01 Active Projects\District 03\Wayne\117044\402-Engineering_Woolpert\RW\Sheets\117044_RC008.dgn

WAYNE COUNTY
BAUGHMAN & CHIPPEWA TOWNSHIPS
VILLAGE OF MARSHALLVILLE
SEC. 5 & 8, T-17-N, R-11-W
SEC. 19, 20, 29 & 32, T-18-N, R-11-W

CENTERLINE & MONUMENT COORDINATE TABLE

Station Offset (From C/L R/W)		Project Coordinates (See Survey Parameters)		Monument Description			Monuments To Be Set During Construction		R/W Mon. Expected To Be Disturbed
Station	Offset	Northing (US ft)	Easting (US ft)	Pt. #	Feature Code	Description	Mon. Assy. (623 Type C)	Ref. Mon. (623 Type B)	R/W Mon. (623 Type B)
						QUANTITY FROM PREVIOUS TABLE	14	155	41
						FOUND MONUMENTS			
782+56.70	24.67' RT	527475.970	210258.261	20023	IPIN	3/8" IRON PIN FOUND			
785+38.43	22.74' LT	527745.303	210162.970	20364	IPIPE	1-1/2" PINCH TOP PIPE FOUND			
787+75.29	23.21' RT	527986.538	210167.371	20358	IPID	5/8" IP FOUND RUDOLPH 6449			
787+95.42	29.75' RT	528007.499	210170.342	20357	IPID	5/8" IP FOUND FERRIS 6970			
788+28.45	23.08' LT	528030.914	210112.604	20359	IPID	5/8" IP FOUND LAURILA 7663			
789+15.32	31.07' RT	528125.830	210150.962	21074	IPID	5/8" IP FOUND FERRIS 6970			
789+94.03	24.31' LT	528193.804	210082.828	20353	IPIN	5/8" IRON PIN FOUND			
790+23.43	27.91' RT	528231.773	210129.198	20351	IPIPE	1-1/2" PIPE FOUND			
793+92.44	82.64' RT	528604.685	210119.454	25887	IPIPE	1-1/4" PIPE FOUND			
794+86.27	82.65' LT	528668.598	209940.457	24111	IPID	5/8" IRON PIN FOUND			
797+01.37	22.95' RT	528898.692	210007.377	20326	IPIN	5/8" IRON PIN FOUND			
798+03.48	24.89' RT	528999.608	209991.671	20324	IPIPE	2" PIPE FOUND			
798+28.06	24.56' LT	529015.291	209938.726	20325	IPID	5/8" IRON PIN FOUND			
800+39.96	22.55' LT	529229.391	209909.406	20316	IPIPE	1" PIPE FOUND			
801+92.79	20.32' RT	529380.710	209957.363	20314	IPIPE	1-1/2" PIPE FOUND			
802+65.67	23.67' LT	529455.014	209915.828	20310	IPIPE	1" PIPE FOUND			
802+82.42	20.75' RT	529470.269	209960.781	20311	IPIPE	1-1/4" PINCH TOP PIPE FOUND			
805+51.68	17.04' LT	529740.643	209932.001	20303	RSPK	RAILROAD SPIKE FOUND			
805+54.99	62.72' RT	529741.290	210011.835	20302	TBAR	2" T-BAR FOUND			
806+13.98	28.52' RT	529801.386	209979.622	20300	IPID	5/8" IP FOUND SJL INC			
807+12.70	17.36' LT	529901.660	209937.635	20299	IPIPE	2" PIPE FOUND			
807+74.30	25.56' RT	529961.531	209982.945	20298	IPID	5/8" IP FOUND SJL INC			
808+19.37	25.43' LT	530008.588	209933.761	20297	IPIPE	1-1/4" PINCH TOP PIPE FOUND			
808+79.38	20.54' LT	530068.343	209940.994	20296	IPIPE	5/8" PIPE FOUND			
810+05.98	24.07' LT	530194.982	209942.429	20293	IPIPE	1" PIPE FOUND			
810+99.68	19.81' RT	530286.889	209989.957	20290	IPIN	5/8" IRON PIN FOUND			
811+05.13	28.01' LT	530294.214	209942.382	20292	IPIPE	1" PIPE FOUND			
811+29.21	19.09' RT	530316.426	209990.393	20289	IPIN	5/8" IRON PIN FOUND			
812+58.98	23.91' RT	530445.907	210000.297	20288	IPID	5/8" IP FOUND JOE MOINE 6732			
814+32.43	23.48' RT	530619.854	210004.102	20286	IPID	5/8" IP FOUND JOE MOINE 6732			
814+77.32	36.15' LT	530665.698	209945.206	20285	IPIPE	1-1/2" PINCH TOP PIPE FOUND			
816+56.51	24.29' RT	530843.895	210008.516	20282	IPIPE	1" PIPE FOUND			
817+41.70	33.71' LT	530930.007	209951.895	20281	IPIPE	5/8" IRON PIN FOUND			
817+55.18	25.39' RT	530942.535	210011.209	20243	IPIN	5/8" IRON PIN FOUND			
821+33.10	27.45' RT	531320.365	210019.342	20257	IPID	5/8" IP FOUND LAURILA 7663			
822+03.80	27.92' RT	531391.056	210020.950	20258	IPIN	5/8" IRON PIN FOUND			
832+57.59	30.00' LT	532445.641	209980.099	20216	IPIN	5/8" REBAR FOUND			1
834+06.59	30.00' LT	532594.622	209982.519	20202	IPIN	5/8" REBAR FOUND			1
834+47.37	51.03' RT	532634.083	210064.197	20201	CSF	STONE FOUND			
835+78.38	30.02' RT	532765.417	210045.321	20217	IPID	5/8 IP FOUND LAURILA 7663			
838+00.29	25.48' RT	532988.745	210043.525	20215	IPIN	5/8" IRON PIN FOUND			
838+28.19	27.43' RT	533017.995	210043.654	20175	IPIN	5/8" IRON PIN FOUND			
839+46.42	28.08' RT	533139.630	210020.930	20148	IPIPE	1" PIPE FOUND			
845+41.41	34.15' RT	533669.838	209738.584	20126	IPIPE	1" PINCH TOP PIPE FOUND			
854+21.28	30.04' LT	534398.233	209240.856	20115	IPIPE	1-1/2" PIPE FOUND			
						QUANTITY CARRIED TO NEXT TABLE	14	155	43

CENTERLINE & MONUMENT COORDINATE TABLE

Station Offset (From C/L R/W)		Project Coordinates (See Survey Parameters)		Monument Description			Monuments To Be Set During Construction		R/W Mon. Expected To Be Disturbed
Station	Offset	Northing (US ft)	Easting (US ft)	Pt. #	Feature Code	Description	Mon. Assy. (623 Type C)	Ref. Mon. (623 Type B)	R/W Mon. (623 Type B)
						QUANTITY FROM PREVIOUS TABLE	14	155	43
						FOUND MONUMENTS			
854+98.00	37.92' LT	534460.595	209195.480	20103	IPIN	5/8" IRON PIN FOUND			
859+67.49	28.49' LT	534871.212	208967.664	20094	IPIPE	1" PIPE FOUND			
863+14.77	28.88' LT	535171.246	208792.782	20078	IPIPE	5/8" PIPE FOUND			
867+97.55	15.74' LT	535604.623	208574.235	20000	IPIPE	1" PINCH TOP PIPE FOUND			
871+87.67	29.60' RT	535994.691	208526.554	20040	IPIPE	1" PIPE FOUND			
878+58.50	23.30' LT	536642.185	208343.352	20622	IPIPE	2" PIPE FOUND			
879+18.67	17.79' LT	536702.264	208336.977	20621	IPIPE	1" PIPE FOUND			
879+61.76	28.12' RT	536753.505	208373.557	20623	IPIPE	1" PIPE FOUND			
883+27.47	38.97' LT	537099.010	208236.175	20625	IPIN	3/8" IRON PIN FOUND			
884+60.57	28.21' RT	537242.685	208276.000	20629	IPID	5/8" IP FOUND LAURILA 7663			
886+30.89	22.75' RT	537408.642	208237.301	20668	IPID	5/8" IP FOUND LAURILA 7663			
887+83.70	31.61' RT	537560.233	208216.074	20670	IPID	5/8" IP FOUND LAURILA 7663			
888+02.55	28.40' LT	537566.968	208153.537	20627	IPID	5/8" IP FOUND LAURILA 7663			
891+55.95	28.30' LT	537914.796	208087.600	10997	IPIN	5/8" IRON PIN FOUND			
891+79.82	31.50' RT	537948.673	208142.368	20680	IPIN	5/8" IRON PIN FOUND			
893+77.65	31.00' LT	538132.679	208046.539	20681	IPID	5/8" IP FOUND LAURILA 7663			
894+46.47	23.43' RT	538209.885	208088.227	20682	IPIPE	1" PIPE FOUND			
896+75.21	28.54' RT	538436.053	208053.624	20726	IPIPE	2" PIPE FOUND			
903+77.57	30.35' LT	539117.588	207873.949	20728	IPIN	5/8" IRON PIN FOUND			
904+32.52	30.68' LT	539171.654	207864.106	20729	IPIN	5/8" IRON PIN FOUND			
910+02.15	30.35' RT	539743.864	207816.991	20730	IPIN	3/8" IRON PIN FOUND			
911+96.08	25.13' LT	539914.655	207709.444	20732	IPIPE	1" PIPE FOUND			
921+58.27	27.77' LT	540824.380	207398.072	20735	IPIPE	1" PIPE FOUND			
922+84.69	30.15' RT	540962.901	207410.203	20738	IPIPE	1-1/4" PINCH TOP PIPE FOUND			
923+48.09	27.22' LT	541003.374	207334.886	20736	IPIPE	1-1/2" PIPE FOUND			
923+89.64	30.23' RT	541061.794	207375.064	20739	IPIPE	1-1/4" PINCH TOP PIPE FOUND			
924+95.86	35.56' LT	541143.920	207279.739	20740	IPIN	5/8" IRON PIN FOUND			
935+92.91	26.22' LT	542246.999	207245.339	20750	IPIPE	1-1/4" PIPE FOUND			
937+37.94	24.43' LT	542392.173	207244.397	20749	IPIPE	1" PIPE FOUND			
939+50.41	96.15' LT	542603.689	207169.897	20748	IPID	5/8" IP FOUND LAURILA 7663			
940+58.29	29.89' LT	542712.432	207234.730	20747	IPID	5/8" IP FOUND LAURILA 7663			
941+17.47	23.78' RT	542772.309	207287.622	104095	CMON	CONC MON FND WAYNE CO ENG			
952+61.48	41.63' LT	543915.316	207207.130	20746	IPIN	5/8" IRON PIN FOUND			
956+42.31	37.38' LT	544296.159	207205.953	20743	IPIPE	1-1/4" PIPE FOUND			
						QUANTITY CARRIED TO GENERAL SUMMARY	14	155	43

SETTING OF ALL MONUMENTS SHALL BE PERFORMED BY A SURVEYOR REGISTERED IN THE STATE OF OHIO. THE MONUMENT ASSEMBLIES AND REFERENCE MONUMENTS WILL BE INSTALLED BY THE CONTRACTOR AT THE TIME OF CONSTRUCTION. THE IRON PIN AND CAP (WHEN REQUIRED) ARE TO BE INSTALLED BY THE CONTRACTOR'S SURVEYOR.

ODOT CONSTRUCTION AND MATERIAL SPECIFICATIONS ITEM 632 WILL GOVERN CONSTRUCTION SURVEYING ACTIVITY.

THE FOLLOWING MONUMENT VERIFICATION REPORT(S) WILL BE REQUIRED:
623.04a - PRECONSTRUCTION MONUMENT VERIFICATION
623.04b - POST CONSTRUCTION MONUMENT VERIFICATION

CENTERLINE PLAT
WAY-94-14.17

DESIGN AGENCY
WOOLPERT

DESIGNER
TMC

REVIEWER
MJW 10/21/25

PROJECT ID
117044

SUBSET | TOTAL
RW.10 | RW.78

WAY-94-14.17

MODEL: Sheet_Survft PAPERSIZE: 34x22 (in.) DATE: 1/23/2026 TIME: 11:02:52 AM PLTDRV: OHDOT_PDF.pltcfg PENTBL: OHDOT_Pen.tbl USER: Tim.Chrismer@Woolpert.com WORKSPACE: OHDOTCEv02 WORKSET: 117044 PRODUCT: OpenRoadsDesigner 24.00.00.205
pw:\\ohiodot-pw.bentley.com:ohiodot-pw-02\Documents\01 Active Projects\District 03\Wayne\117044\402-Engineering_Woolpert\RW\Sheets\117044_RC009.dgn
Tim.Chrismer@Woolpert.com
RC009.dgn

WAYNE COUNTY
BAUGHMAN & CHIPPEWA TOWNSHIPS
VILLAGE OF MARSHALLVILLE
SEC. 5 & 8, T-17-N, R-11-W
SEC. 19, 20, 29 & 32, T-18-N, R-11-W

CENTERLINE COMPARISON TABLE

Centerline of R/W State Route 94				Centerline of Const. State Route 94			
Station (CL R/W)	Offset from CL of R/W	Northing	Easting	Station (CL Const.)	Offset from CL of R/W	Northing	Easting
747+82.29	CL	524124.996	211157.269	747+82.29	CL	524124.996	211157.269
749+29.41	CL	524261.314	211101.945	PC 749+29.41	1.17' RT	524260.875	211100.863
750+29.33	CL	524353.904	211064.368	750+29.35	CL	524353.904	211064.368
PI 751+11.33	CL	524429.881	211033.534	751+11.19	3.88' RT	524431.110	211037.218
752+34.36	CL	524548.400	211000.524	PT 752+34.08	0.65' RT	524548.573	211001.145
754+86.46	CL	524791.261	210932.882	PC 754+86.19	0.09' RT	524791.286	210932.972
PI 756+75.14	CL	524973.018	210882.258	756+74.86	0.72' RT	524973.204	210882.950
757+21.80	CL	525018.275	210870.888	757+21.52	CL	525018.275	210870.888
761+87.01	CL	525469.466	210757.535	PT 761+86.74	0.22' LT	525469.413	210757.326
762+03.56	CL	525485.510	210753.504	762+03.29	CL	525485.510	210753.504
765+67.87	CL	525838.847	210664.735	PC 765+67.63	4.76' RT	525840.007	210669.353
PI 768+26.12	CL	526089.315	210601.810	768+25.94	5.23' RT	526090.636	210606.866
769+42.24	CL	526201.440	210571.638	PT 769+42.09	5.48' RT	526202.863	210576.930
773+96.20	CL	526639.806	210453.679	PC 773+96.05	4.17' RT	526640.889	210457.706
775+67.48	CL	526805.201	210409.173	PT 775+67.35	1.76' RT	526805.657	210410.868
PI 775+69.52	CL	526807.173	210408.643	775+69.44	1.70' RT	526807.657	210408.643
776+05.49	CL	526841.947	210399.421	PC 776+05.38	0.66' RT	526842.116	210400.061
776+29.20	CL	526864.865	210393.344	776+29.10	CL	526864.865	210393.344
779+37.99	CL	527163.338	210314.193	PT 779+37.93	4.14' LT	527162.276	210310.192
779+81.45	CL	527205.341	210303.054	PC 779+81.38	4.14' LT	527204.281	210299.056
781+75.81	CL	527393.208	210253.234	781+75.80	CL	527393.208	210253.234
PI 782+39.25	CL	527454.531	210236.972	782+39.15	3.13' RT	527455.162	210240.040
783+87.93	CL	527600.984	210211.326	PT 783+87.75	1.15' RT	527601.182	210212.457
790+21.04	CL	528224.601	210102.119	PI 790+20.86	2.96' RT	528225.112	210105.038
795+63.52	CL	528758.951	210008.546	795+63.35	CL	528758.951	210008.546
798+58.17	CL	529049.186	209957.720	PC 798+58.01	1.61' LT	529048.909	209956.135
799+34.33	CL	529124.204	209944.583	799+34.19	CL	529124.204	209944.583
PI 800+12.84	CL	529201.535	209931.041	800+12.33	5.88' RT	529201.953	209936.911
800+87.95	CL	529276.604	209933.550	800+87.07	CL	529276.604	209933.550
801+66.18	CL	529354.788	209936.162	PT 801+65.33	1.96' LT	529354.853	209934.208
PI 806+14.45	CL	529802.809	209951.133	806+13.60	0.91' LT	529802.842	209950.220
812+57.09	CL	530444.959	209976.332	PI 812+56.25	3.16' LT	530445.083	209973.174
PI 813+20.84	CL	530508.661	209978.832	813+19.94	4.24' LT	530508.756	209974.590
819+06.38	CL	531094.118	209988.249	PI 819+05.46	0.64' LT	531094.128	209987.608
PI 825+61.14	CL	531748.798	209998.781	825+60.22	0.36' LT	531748.804	209998.423
830+98.43	CL	532286.016	210007.509	830+97.51	0.21' LT	532286.020	210007.297
835+06.20	CL	532693.726	210014.134	TS 835+05.29	3.00' LT	532693.775	210011.136
837+02.03	CL	532889.530	210017.315	SC 837+01.29	9.64' LT	532889.687	210007.675
PC 837+69.19	CL	532956.688	210018.406	837+66.44	17.30' LT	532954.517	210001.247
PT 840+80.23	CL	533253.970	209940.854	840+70.26	16.24' LT	533247.980	209925.756
841+61.87	CL	533324.547	209899.822	CS 841+50.04	6.85' LT	533321.106	209893.904
843+57.73	CL	533493.872	209801.380	ST 843+46.04	1.24' LT	533493.247	209800.304
851+81.51	CL	534206.039	209387.341	851+78.40	CL	534206.039	209387.341
857+03.40	CL	534657.225	209125.032	PI 857+00.29	0.79' RT	534657.621	209125.713
858+45.48	CL	534780.057	209053.620	858+42.38	CL	534780.057	209053.620
865+29.90	CL	535371.746	208709.624	PC 865+26.81	3.80' LT	535369.838	208706.342
PC 866+08.71	CL	535439.880	208670.013	866+05.75	2.20' LT	535438.864	208668.063
866+63.50	CL	535487.888	208643.617	866+60.53	CL	535487.888	208643.617
869+75.38	CL	535780.717	208539.136	869+71.98	CL	535780.717	208539.136
PT 869+86.38	CL	535791.497	208536.930	869+82.98	0.39' RT	535791.407	208536.551
870+43.51	CL	535847.525	208525.745	870+40.14	1.41' LT	535847.249	208524.363

CENTERLINE COMPARISON TABLE

Centerline of R/W State Route 94				Centerline of Const. State Route 94			
Station (CL R/W)	Offset from CL of R/W	Northing	Easting	Station (CL Const.)	Offset from CL of R/W	Northing	Easting
887+04.17	CL	537476.051	208200.645	887+00.80	CL	537476.051	208200.645
889+94.71	CL	537760.970	208143.767	PC 889+91.34	0.25' RT	537761.018	208144.009
PI 890+10.62	CL	537776.568	208140.653	890+07.24	0.27' LT	537776.620	208140.919
890+24.11	CL	537789.858	208138.316	890+20.73	CL	537789.858	208138.316
892+96.29	CL	538057.916	208091.164	PT 892+92.92	2.08' LT	538057.556	208089.119
897+84.88	CL	538539.118	208006.520	897+81.52	CL	538539.118	208006.520
900+51.24	CL	538801.451	207960.375	PI 900+47.88	1.13' RT	538801.647	207961.489
904+25.45	CL	539170.002	207895.546	904+22.09	CL	539170.002	207895.546
PC 907+85.23	CL	539524.349	207833.216	907+81.87	1.09' RT	539524.157	207832.145
908+73.33	CL	539610.869	207816.621	908+69.97	CL	539610.869	207816.621
908+75.27	CL	539612.764	207816.227	PC 908+71.90	0.05' RT	539612.775	207816.280
910+93.90	CL	539824.880	207763.485	910+90.64	CL	539824.880	207763.485
911+13.98	CL	539844.149	207757.831	PT 911+10.73	0.63' LT	539843.969	207757.224
PT 912+23.01	CL	539948.048	207724.790	912+19.72	2.28' RT	539947.324	207722.625
917+98.25	CL	540492.816	207540.058	PI 917+94.95	0.04' LT	540492.802	207540.019
PI 921+43.65	CL	540819.918	207429.136	921+40.34	2.80' RT	540818.999	207426.494
922+72.24	CL	540941.051	207385.983	TS 922+68.91	1.86' LT	540940.427	207384.234
923+85.62	CL	541047.855	207347.934	923+82.31	CL	541047.855	207347.934
PC 924+21.15	CL	541081.330	207336.009	924+17.80	1.56' LT	541081.773	207337.505
924+68.29	CL	541126.168	207321.476	SC 924+64.91	3.53' RT	541127.159	207324.864
926+60.17	CL	541314.930	207289.574	CS 926+55.89	2.17' RT	541315.039	207291.740
PT 926+85.81	CL	541340.556	207288.688	926+81.57	0.87' LT	541340.622	207289.556
927+03.02	CL	541357.766	207288.363	926+98.75	CL	541357.766	207288.363
928+56.14	CL	541510.849	207285.472	ST 928+53.36	1.80' LT	541510.815	207283.674
932+31.95	CL	541886.600	207278.375	932+29.18	CL	541886.600	207278.375
937+35.11	CL	542389.667	207268.873	PI 937+32.34	2.41' RT	542389.712	207271.281
PI 937+37.39	CL	542391.945	207268.830	937+34.62	2.41' LT	542391.984	207271.244
944+76.68	CL	543131.175	207259.132	944+73.91	CL	543131.175	207259.132
PI 951+84.90	CL	543839.333	207249.841	951+82.12	2.31' RT	543839.295	207247.530
955+11.81	CL	544166.209	207245.191	PI 955+09.04	3.02' LT	544166.166	207242.174
956+89.23	CL	544343.613	207242.667	956+86.48	CL	544343.613	207242.667

HORIZONTAL CONTROL MONUMENT COORDINATE TABLE

Station Offset (From C/L R/W)		Project Coordinates (See Survey Parameters)		Monument Description		
Station	Offset	Northing (US ft)	Easting (US ft)	Pt. #	Feat. Code	Description
748+35.64	33.42' LT	524161.860	211106.237	CP8	CMONS	TYPE A CONC. MONUMENT SET
773+18.91	29.13' RT	526572.743	210501.893	CP9	IPINS	TYPE B IRON PIN AND CAP SET
798+87.00	239.14' RT	529118.830	210188.303	CP10	IPINS	TYPE B IRON PIN AND CAP SET
824+95.74	25.23' RT	531682.999	210022.959	CP7	IPINS	TYPE B IRON PIN AND CAP SET
853+71.43	56.92' RT	534398.836	209341.089	CP4	CMONS	TYPE A CONC. MONUMENT SET
878+35.50	15.88' RT	536627.298	208386.275	CP1	CMONS	TYPE A CONC. MONUMENT SET
897+03.26	163.57' LT	538430.401	207859.561	CP2	CMONS	TYPE A CONC. MONUMENT SET
926+07.34	20.80' RT	541264.671	207314.585	CP5	IPINS	TYPE B IRON PIN AND CAP SET
958+77.13	24.54' RT	544531.843	207264.530	MN6	CMONS	TYPE A CONC. MONUMENT FND.
961+15.20	39.96' LT	544696.311	207139.344	MN3	IPIN	TYPE B IRON PIN AND CAP FND.

CENTERLINE PLAT
WAY-94-14.17

DESIGN AGENCY
WOOLPERT

DESIGNER TMC
REVIEWER MJW 10/21/25
PROJECT ID 117044
SUBSET RW.11 | TOTAL RW.78

WAY-94-14.17

MODEL: Sheet_SurvFt PAPERSIZE: 34x22 (in.) DATE: 1/23/2026 TIME: 11:02:58 AM PLTDRV: OHDOT_PDF.pltcfg PENTBL: OHDOT_Pen.tbl USER: Tim.Chrismer@Woolpert.com WORKSPACE: OHDOTCEv02 WORKSET: 117044 PRODUCT: OpenRoadsDesigner 24.00.00.205
pw:\\ohiodot-pw.bentley.com:ohiodot-pw-02\Documents\01 Active Projects\District 03\Wayne\117044\02-Engineering_Woolpert\RW\Sheets\117044_RC010.dgn

WAYNE COUNTY
BAUGHMAN TOWNSHIP
VILLAGE OF MARSHALLVILLE
SEC. 5 & 8, T-17-N, R-11-W

INSETS
NOT TO SCALE

12

10

12
CAT LAND CO. LTD
PID 02-00229.001

SEC. 8
SEC. 5

Ex SH

FOX LAKE ROAD
TR-221

15
INSET
NOT TO SCALE

SEC. 5, T-17-N, R-11-W

15
JOAN L. GEISER AND EDGAR W. GEISER, TRUSTEES
OF THE JOAN L. GEISER REVOCABLE TRUST, DATED
JULY 3, 1998, AS AMENDED BY THE FIRST AMENDMENT
OF TRUST, DATED SEPTEMBER 25, 2007
PID 02-00070.000

BAUGHMAN TOWNSHIP
VILLAGE OF MARSHALLVILLE

18
INSET
NOT TO SCALE

18
MARSHALL ESTATES MHP LLC
PID 06-00005.000

POND

POT STA. 747+00.00

PI STA. 751+11.33

PI STA. 756+75.14

PI STA. 768+26.12

STATE ROUTE 94

Ex SH
SH
750
755
760
765

19
SKYLAND HILLS
CORPORATION
PID 06-00005.002

11
THE CITY OF ORRVILLE
PID 02-00445.001

SEC. 8, T-17-N, R-11-W

10
CAT LAND CO. LTD
PID 02-00229.000

14
GERALD A. WILES
PID 02-00363.000

14
GERALD A. WILES
PID 02-00362.001

16
JOHNNIE B. LEWAY
PID 02-00362.000

17
FINNEY RESIDENTIAL
PROPERTIES LLC
PID 02-00324.000

17
FINNEY RESIDENTIAL
PROPERTIES LLC
PID 02-00322.000

17
FINNEY RESIDENTIAL
PROPERTIES LLC
PID 02-00325.000

17A
BAUGHMAN TOWNSHIP
VILLAGE OF MARSHALLVILLE

MATCH LINE STA. 770+00
SEE SHEET RW.13

BEGIN RW ACQUISITION
STA. 747+00.00

SEC. 8
SEC. 5

13
RAILS-TO-TRAILS OF
WAYNE COUNTY
PID 02-00445.000

11
INSET
NOT TO SCALE

13
INSET
NOT TO SCALE

SEC. 5, T-17-N, R-11-W

17A
MALCOLM L. FINNEY AND JULIE A. FINNEY
PID 02-00325.001

HORIZONTAL
SCALE IN FEET
0 50 100 200

PROPERTY MAP
STA. 747+00 TO STA. 770+00
WAY-94-14.17

REV. BY	DATE	DESCRIPTION
DATE COMPLETED		

DESIGN AGENCY
WOOLPERT

DESIGNER
TMC

REVIEWER
MJW 10/21/25


PROJECT ID
117044

SUBSET | TOTAL
RW.12 | RW.78

WAY-94-14.17

MODEL: 117044_RM001 PAPERSIZE: 34x22 (in.) DATE: 1/23/2026 TIME: 11:03:06 AM PLTDRV: OHDOT_PDF.pltcfg PENTBL: OHDOT_Pen.tbl USER: Tim.Chrismer@Woolpert.com WORKSPACE: OHDOTCEv02 WORKSET: 117044 PRODUCT: OpenRoadsDesigner 24.00.00.205
pw:\\ohiodot-pw.bentley.com:ohiodot-pw-02\Documents\01 Active Projects\District 03\Wayne\117044\402-Engineering_Woolpert\RW\Sheets\117044_RM001.dgn

WAYNE COUNTY
BAUGHMAN TOWNSHIP
VILLAGE OF MARSHALLVILLE
SEC. 5, T-17-N, R-11-W

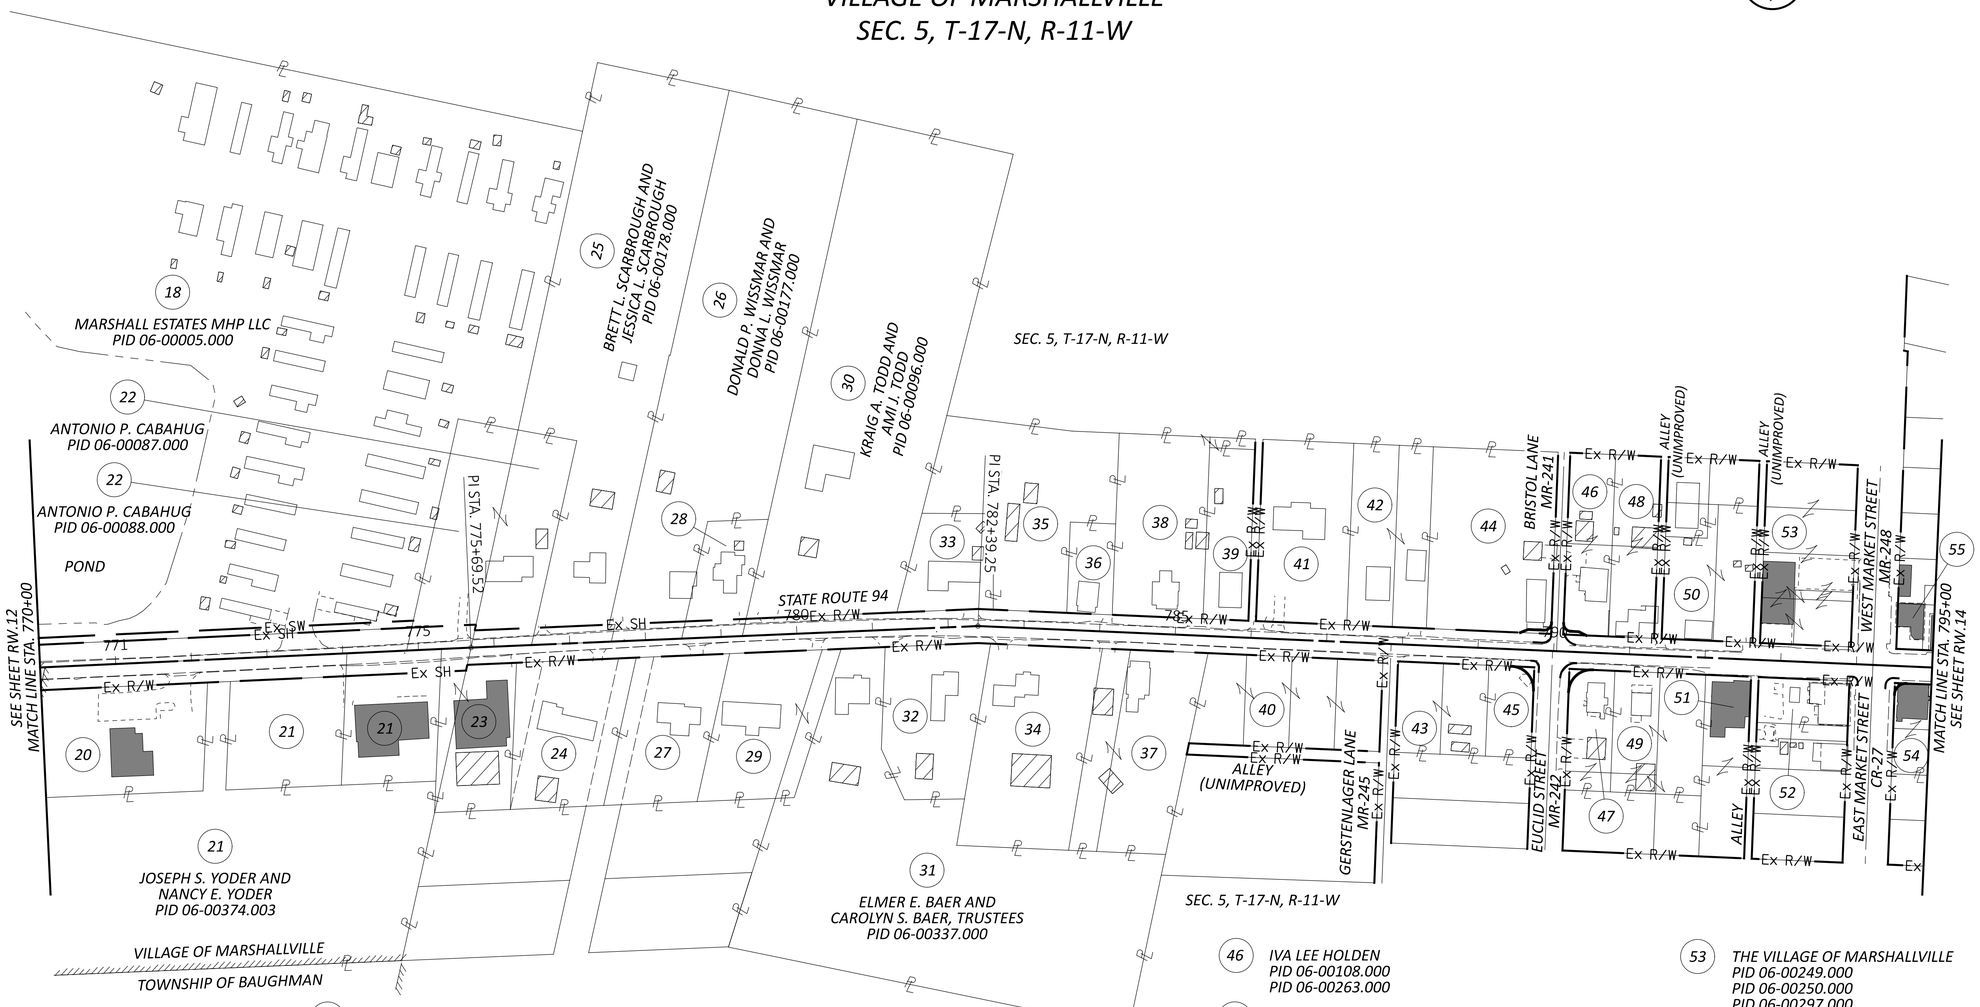

20 FINNEY PROFESSIONAL PROPERTIES LLC
PID 06-00374.002

21 JOSEPH S. YODER AND NANCY E. YODER
PID 06-00374.000
PID 06-00374.001

23 HOWMAR HOLDING, LLC
PID 06-00375.000
PID 06-00313.000

24 TRAVIS PAUL REICHMAN AND AMANDA JO REICHMAN
PID 06-00132.000

27 JOSEPH S. YODER AND NANCY E. YODER
PID 06-00214.000

28 ZACH BRILLHART
PID 06-00095.000

29 WILLIAM S. RAMSDELL AND JANET S. RAMSDELL
PID 06-00079.000
PID 06-00078.000

32 JOHN P. HATFIELD AND LAURA M. HATFIELD
PID 06-00337.001

33 NATHANIEL MAST AND ASHLEY MAST
PID 06-00220.000

34 DWAYNE D. PETERS AND AMANDA M. PETERS
PID 06-00215.000

35 EVELYN G. ETLING
PID 06-00307.000

36 KATHI A. GOOD
PID 06-00072.000

37 JOAN MARIE KYLER
PID 06-00013.000
PID 06-00014.000

38 GERALD K. GRAHAM AND LELIA V. GRAHAM
PID 06-00188.000
PID 06-00187.000

39 IRON VENTURE HOLDINGS LLC
PID 06-00053.000

40 PHILLIP V. EVANS AND JOAN M. EVANS
PID 06-00268.000
PID 06-00267.000
PID 06-00266.000
PID 06-00265.000

41 BRENT E. MILLER AND LISA A. MILLER
PID 06-00167.000

42 JAMES I. MILLER AND JOLENE B. MILLER
PID 06-00053.000
PID 06-00083.000

43 EASTERN WAYNE COMMUNITY ORGANIZATION
PID 06-00160.000
PID 06-00161.000

44 AMANDA S. DILBECK AND ANDREW J. DILBECK
PID 06-00153.000

45 DONNA DALE DAVIS, TRUSTEE OF THE DONNA DALE DAVIS RLT U/A DATED 12/17/2008
PID 06-00179.000

46 IVA LEE HOLDEN
PID 06-00108.000
PID 06-00263.000

47 BRIAN E. FOX AND JO NELL FOX
PID 06-00122.000
PID 06-00123.000

48 ERIC B. FOX AND REBECCA L. FOX
PID 06-00261.000
PID 06-00262.000
PID 06-00264.000

49 ALMEDA JOYCE BUTZER
PID 06-00034.000
PID 06-00035.000
PID 06-00036.000

50 MCARNOLD, LLC
PID 06-00066.000
PID 06-00068.000

51 THE MARSHALLVILLE AMERICAN LEGION POST 718
PID 06-00229.000
PID 06-00230.000

52 DOUGLAS E. SCHAR
PID 06-00008.000

53 THE VILLAGE OF MARSHALLVILLE
PID 06-00249.000
PID 06-00250.000
PID 06-00297.000
PID 06-00300.000
PID 06-00333.000
PID 06-00334.000

54 DAVID E. FREED
PID 06-00101.000
PID 06-00104.000

55 CATHERINE LEISTER
PID 06-00217.000

REV. BY	DATE	DESCRIPTION

DATE COMPLETED

HORIZONTAL SCALE IN FEET
0 50 100 200

PROPERTY MAP
STA. 770+00 TO STA. 795+00
WAY-94-14.17

DESIGN AGENCY
WOOLPERT

DESIGNER
TMC

REVIEWER
MJW 10/21/25


PROJECT ID
117044

SUBSET RW.13 | TOTAL RW.78

WAY-94-14.17

MODEL: 117044_RM002 PAPERSIZE: 34x22 (in.) DATE: 1/23/2026 TIME: 11:03:12 AM PLTDRV: OHDOT_PDF.pltcfg PENTBL: OHDOT_Pen.tbl USER: Tim.Chrismer@Woolpert.com WORKSPACE: OHDOTCEv02 WORKSET: 117044 PRODUCT: OpenRoadsDesigner 24.00.00.205
pw:\\ohiodot-pw.bentley.com:ohiodot-pw-02\Documents\01 Active Projects\District 03\Wayne\117044\402-Engineering_Woolpert\RW\Sheets\117044_RM002.dgn

WAYNE COUNTY
BAUGHMAN & CHIPPEWA TOWNSHIPS
VILLAGE OF MARSHALLVILLE
SEC. 5, T-17-N, R-11-W & SEC. 32, T-18-N, R-11-W

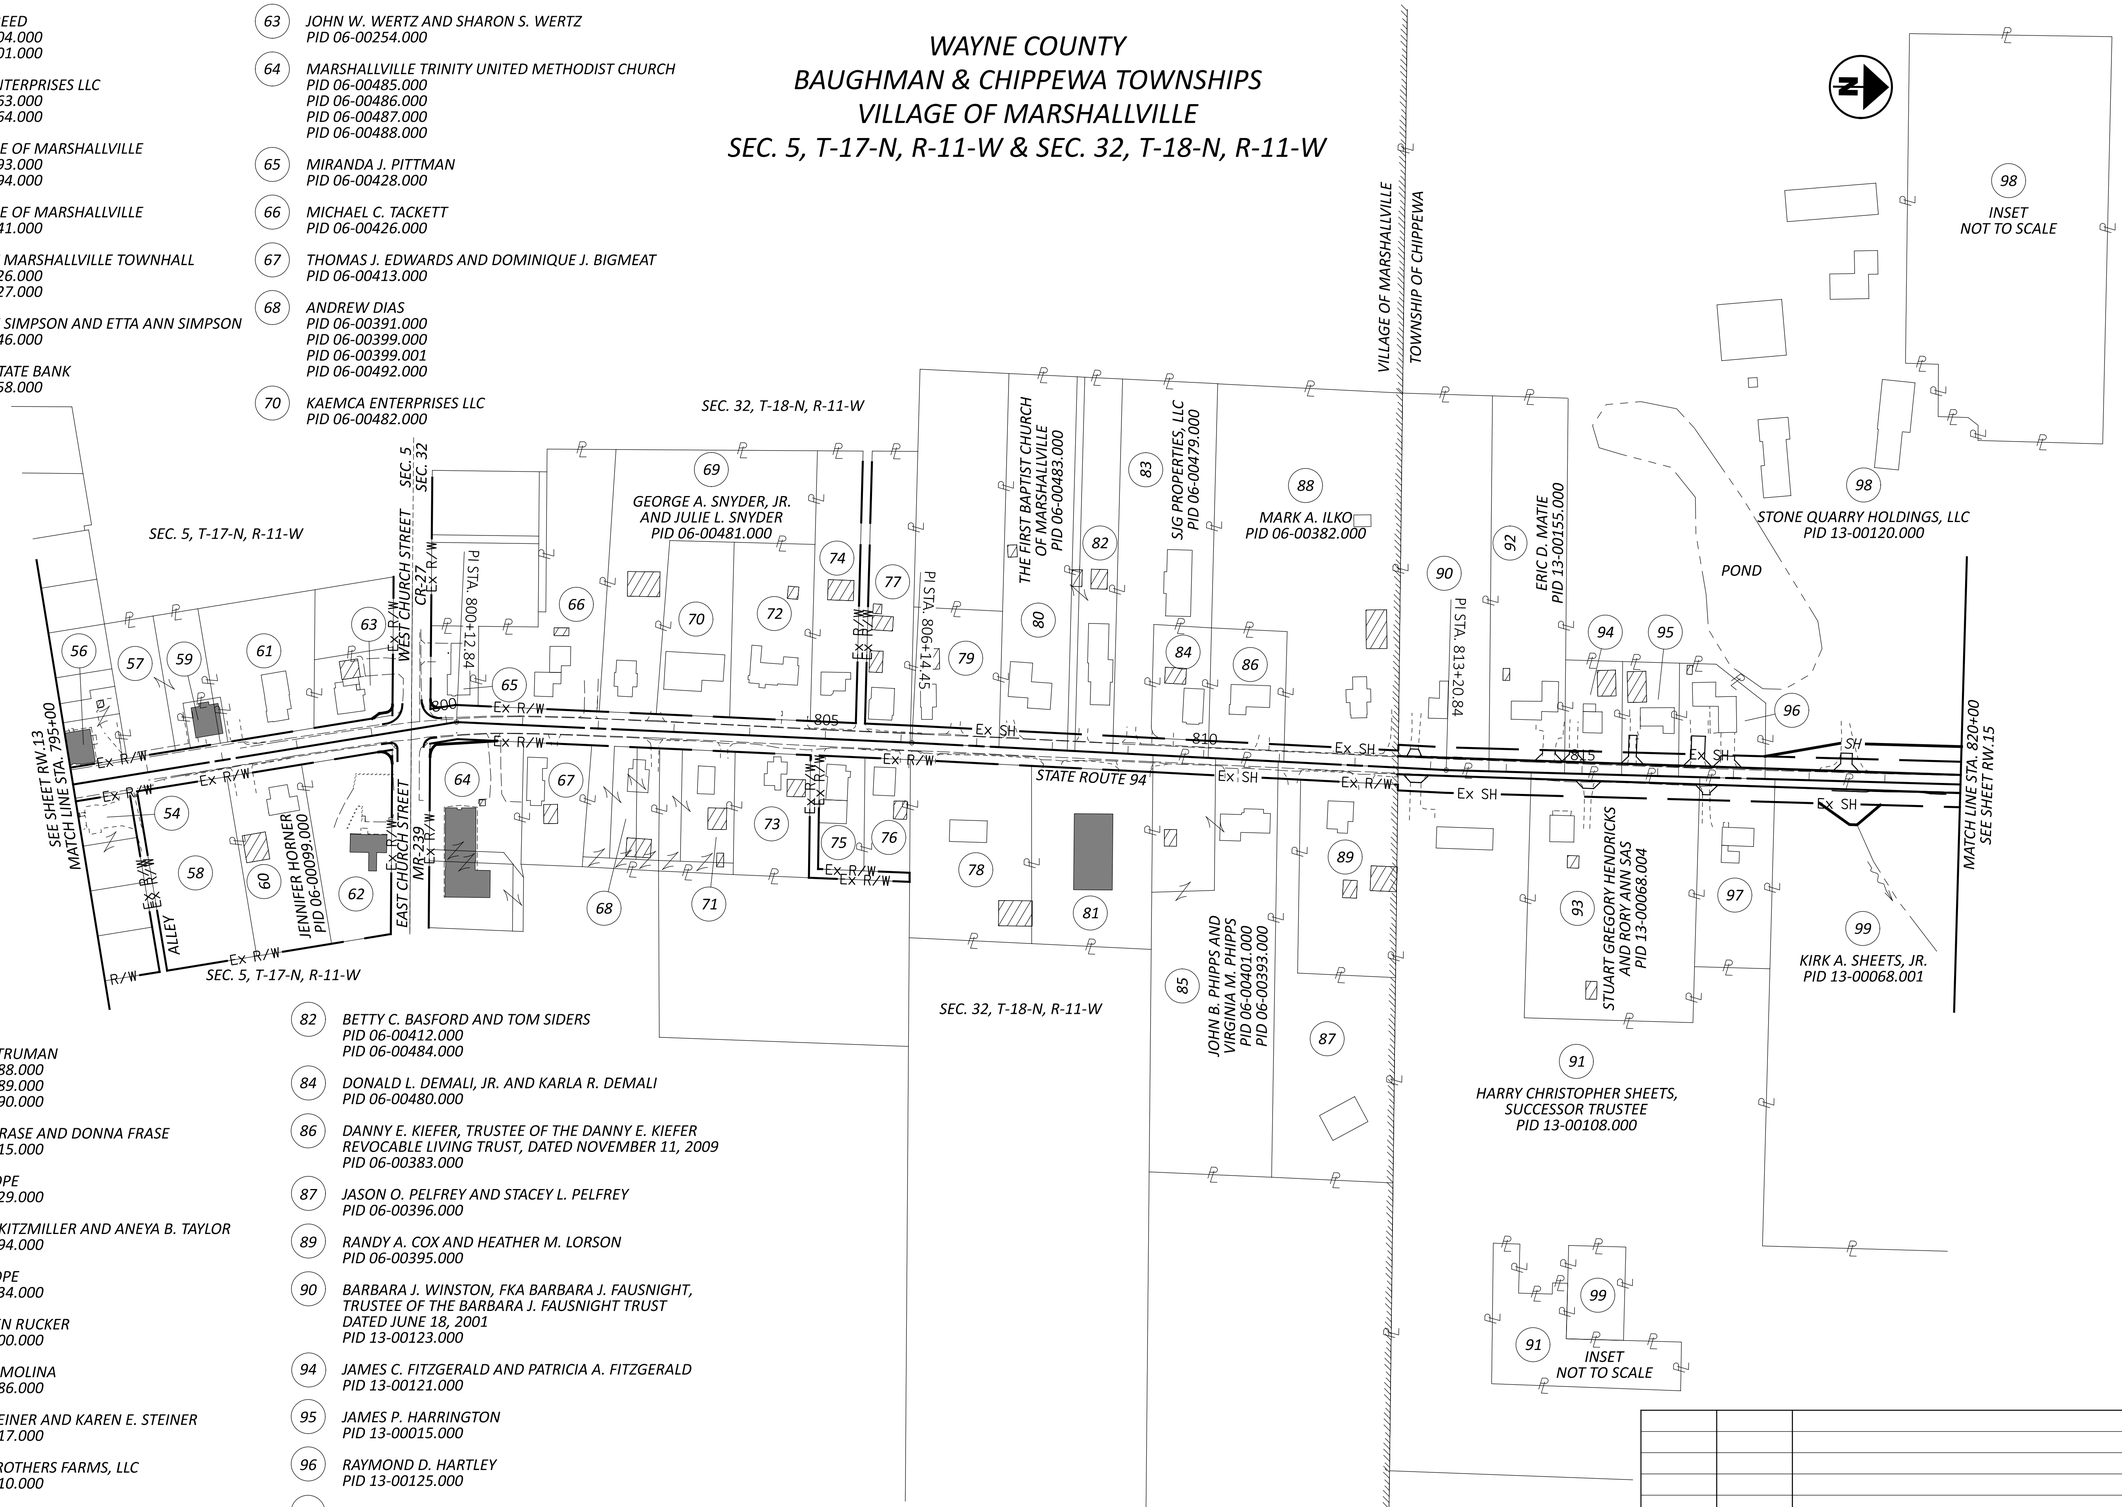

54 DAVID E. FREED
PID 06-00104.000
PID 06-00101.000

56 KAEMCA ENTERPRISES LLC
PID 06-00163.000
PID 06-00164.000

57 THE VILLAGE OF MARSHALLVILLE
PID 06-00093.000
PID 06-00094.000

58 THE VILLAGE OF MARSHALLVILLE
PID 06-00241.000

59 VILLAGE OF MARSHALLVILLE TOWNHALL
PID 06-00326.000
PID 06-00327.000

61 GARY GENE SIMPSON AND ETTA ANN SIMPSON
PID 06-00046.000

62 FARMERS STATE BANK
PID 06-00058.000

63 JOHN W. WERTZ AND SHARON S. WERTZ
PID 06-00254.000

64 MARSHALLVILLE TRINITY UNITED METHODIST CHURCH
PID 06-00485.000
PID 06-00486.000
PID 06-00487.000
PID 06-00488.000

65 MIRANDA J. PITTMAN
PID 06-00428.000

66 MICHAEL C. TACKETT
PID 06-00426.000

67 THOMAS J. EDWARDS AND DOMINIQUE J. BIGMEAT
PID 06-00413.000

68 ANDREW DIAS
PID 06-00391.000
PID 06-00399.000
PID 06-00399.001
PID 06-00492.000

70 KAEMCA ENTERPRISES LLC
PID 06-00482.000

71 PENNY M. TRUMAN
PID 06-00388.000
PID 06-00389.000
PID 06-00390.000

72 HOWARD FRASE AND DONNA FRASE
PID 06-00415.000

73 RICKY D. TOPE
PID 06-00429.000

74 ROBERT A. KITZMILLER AND ANEYA B. TAYLOR
PID 06-00394.000

75 RICKY D. TOPE
PID 06-00434.000

76 DAVID ALLEN RUCKER
PID 06-00400.000

77 RONALD S. MOLINA
PID 06-00386.000

78 GARY V. STEINER AND KAREN E. STEINER
PID 06-00417.000

79 KRAMER BROTHERS FARMS, LLC
PID 06-00410.000

81 SAYRE PROPERTIES, LLC
PID 06-00418.000

82 BETTY C. BASFORD AND TOM SIDERS
PID 06-00412.000
PID 06-00484.000

84 DONALD L. DEMALI, JR. AND KARLA R. DEMALI
PID 06-00480.000

86 DANNY E. KIEFER, TRUSTEE OF THE DANNY E. KIEFER REVOCABLE LIVING TRUST, DATED NOVEMBER 11, 2009
PID 06-00383.000

87 JASON O. PELFREY AND STACEY L. PELFREY
PID 06-00396.000

89 RANDY A. COX AND HEATHER M. LORSON
PID 06-00395.000

90 BARBARA J. WINSTON, FKA BARBARA J. FAUSNIGHT, TRUSTEE OF THE BARBARA J. FAUSNIGHT TRUST DATED JUNE 18, 2001
PID 13-00123.000

94 JAMES C. FITZGERALD AND PATRICIA A. FITZGERALD
PID 13-00121.000

95 JAMES P. HARRINGTON
PID 13-00015.000

96 RAYMOND D. HARTLEY
PID 13-00125.000

97 TIMOTHY E. TWINEM
PID 13-00139.000

HORIZONTAL SCALE IN FEET
0 50 100 200

PROPERTY MAP
STA. 795+00 TO STA. 820+00
WAY-94-14.17

REV. BY	DATE	DESCRIPTION

DATE COMPLETED

DESIGN AGENCY
WOOLPERT

DESIGNER	TMC
REVIEWER	MJW 10/21/25
PROJECT ID	117044
SUBSET	RW.14
TOTAL	RW.78

WAY-94-14.17

MODEL: 117044_RM003 PAPERSIZE: 34x22 (in.) DATE: 1/23/2026 TIME: 11:03:18 AM PLTDRV: OHDOT_PDF.pltcfg PENTBL: OHDOT_Pen.tbl USER: Tim.Chrisner@Woolpert.com WORKSPACE: OHDOTCEv02 WORKSET: 117044 PRODUCT: OpenRoadsDesigner 24.00.00.205
pw:\\ohiodot-pw.bentley.com:ohiodot-pw-02\Documents\01 Active Projects\District 03\Wayne\117044\402-Engineering_Woolpert\RW\Sheets\117044_RM003.dgn

MODEL: 117044_RM004 PAPERSIZE: 34x22 (in.) DATE: 1/23/2026 TIME: 11:03:24 AM PLTDRV: OHDOT_PDF.pltcfg PENTBL: OHDOT_Pen.tbl USER: Tim.Chrisner@Woolpert.com WORKSPACE: OHDOTCEv02 WORKSET: 117044 PRODUCT: OpenRoadsDesigner 24.00.00.205
pw:\\ohiodot-pw.bentley.com:ohiodot-pw-02\Documents\01 Active Projects\District 03\Wayne\117044\402 Engineering_Woolpert\RW\Sheets\117044_RM004.dgn

WAY-94-14.17

WAYNE COUNTY
CHIPPEWA TOWNSHIP
SEC. 32, T-18-N, R-11-W

HORIZONTAL SCALE IN FEET
0 50 100 200

PROPERTY MAP
STA. 820+00 TO STA. 845+00
WAY-94-14.17

SEE SHEET RW.14
MATCH LINE STA. 820+00

SEE SHEET RW.16
MATCH LINE STA. 845+00

STATE ROUTE 94

Ex SH
SH
825
830
840

PI STA. 825+61.14
PC STA. 837+69.19
PT STA. 840+80.23

Ex R/W

98 — INSET NOT TO SCALE

98 — STONE QUARRY HOLDINGS, LLC
PID 13-00120.000

103 — INSET NOT TO SCALE

103 — BENJAMIN ALLEN JANCHAR, TRUSTEE
PID 13-00085.000

SEC. 32, T-18-N, R-11-W

105 — MICHAEL K. POWERS AND MICHELLE L. POWERS
PID 13-00100.000

105 — MICHAEL K. POWERS AND MICHELLE L. POWERS
PID 13-00100.002

106 — JEFFREY A. KERNS AND KELLY KERNS
PID 13-00100.001

AALAN R. LEISTER AND CATHERINE M. LEISTER, CO-TRUSTEES OF THE ALAN R. AND CATHERINE M. LEISTER FAMILY TRUST, U/A/D 4/14/2021
PID 13-00199.000

111

JASON EDWARD KOWALCZYK AND CHARITY RENAE KOWALCZYK
PID 13-00198.000

113

112 — KURTIS A. CONKLE AND LINDA K. CONKLE
PID 13-00069.000

110 — DONALD L. DEMALI, JR. AND KARLA R. DEMALI
PID 13-00042.000

108 — MARILYN FRYMYER
DIANE J. FRAME
PID 13-00157.000

107 — GEORGE A. YOHO AND MICHELLE YOHO
PID 13-00157.001

SEC. 32, T-18-N, R-11-W

109 — JOSHUA N. STEINER AND GRACE E. STEINER
PID 13-00232.001

99 — KIRK A. SHEETS, JR.
PID 13-00068.001

PID 13-00068.002

100 — JODI R. BLAIR AKA JODI RENEE BALESSANDRO
PID 13-00068.003

102 — KELVYN K. CASKEY AND VIOLA M. CASKEY
PID 13-00086.000

104 — CAT LAND CO. LTD.
PID 13-00008.000

104 — INSET NOT TO SCALE

101 — INSET NOT TO SCALE

101 — VILLAGE OF MARSHALLVILLE
PID 13-00248.000


109 — INSET NOT TO SCALE

REV. BY	DATE	DESCRIPTION
DATE COMPLETED		

DESIGN AGENCY
WOOLPERT

DESIGNER: TMC
REVIEWER: MJW 10/21/25
PROJECT ID: 117044
SUBSET: RW.15 | TOTAL: RW.78

WAYNE COUNTY
CHIPPEWA TOWNSHIP
SEC. 29 & 32, T-18-N, R-11-W

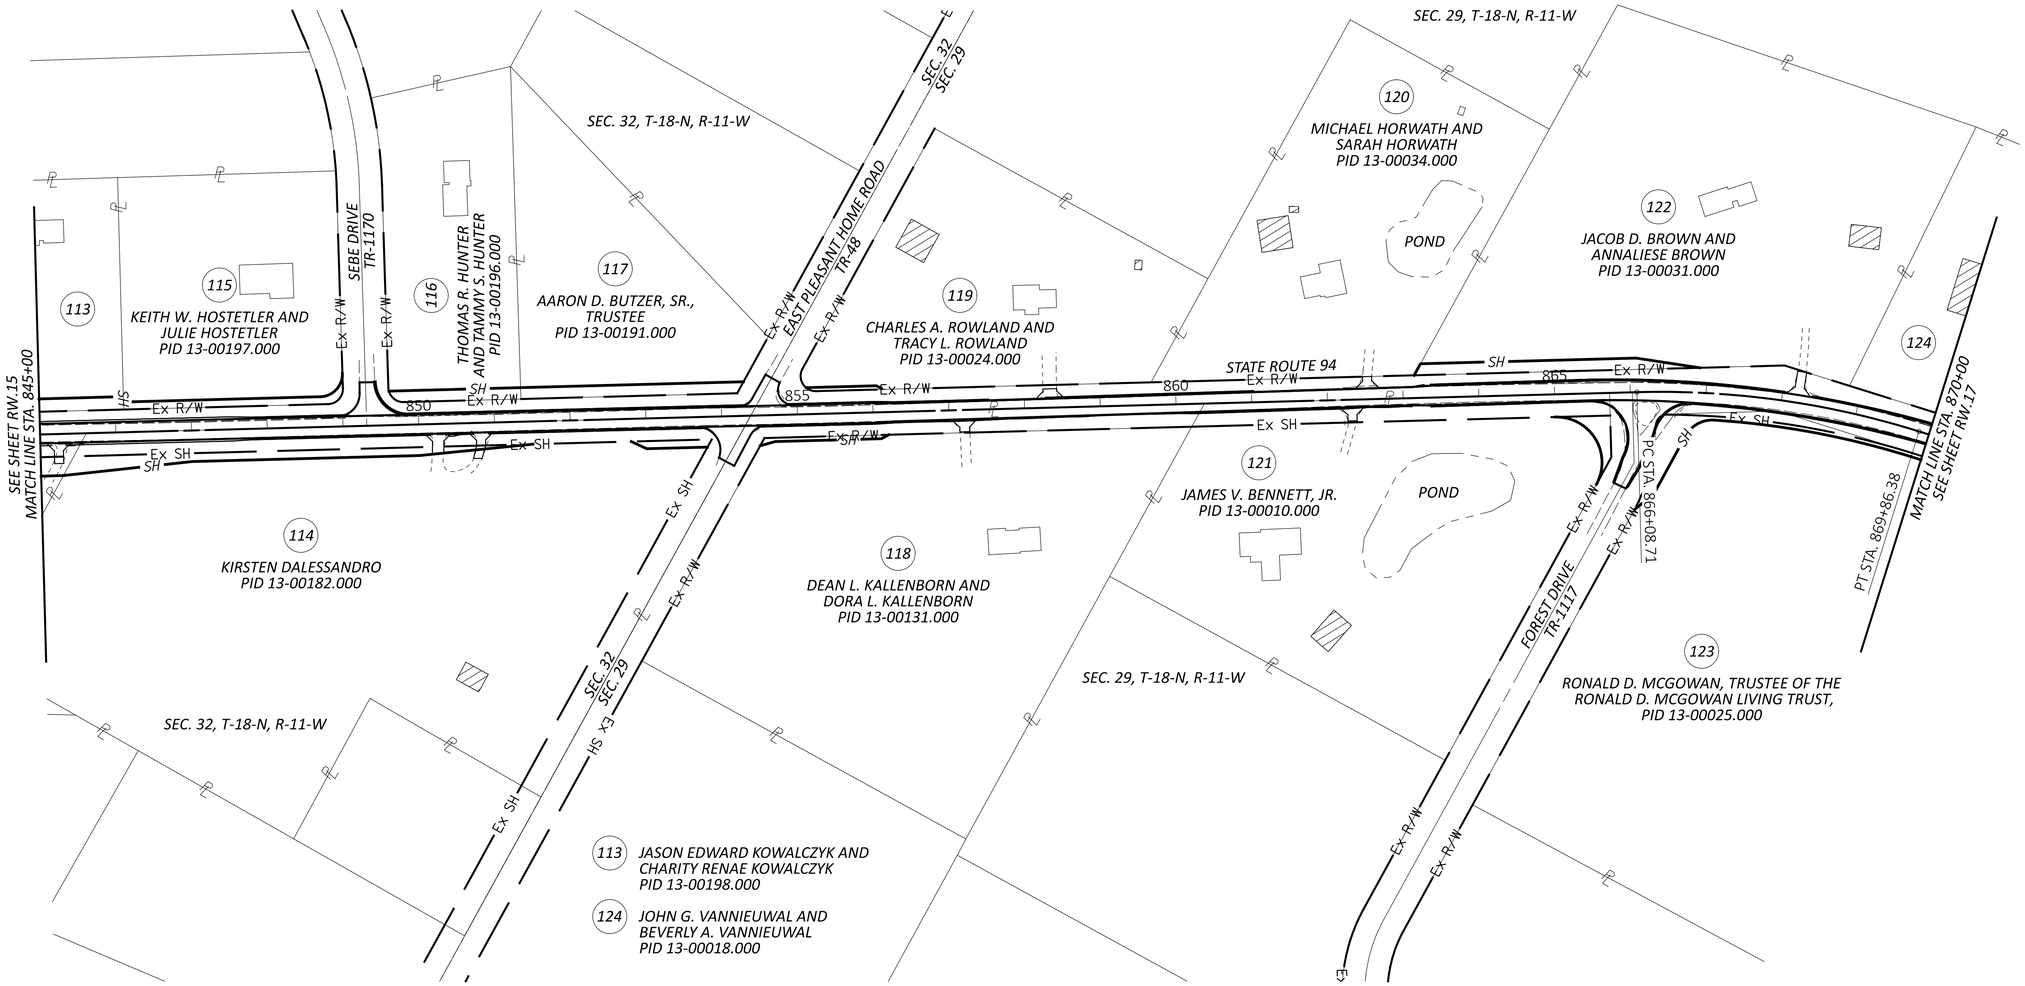

HORIZONTAL SCALE IN FEET
0 50 100 200

PROPERTY MAP
STA. 845+00 TO STA. 870+00
WAY-94-14.17

REV. BY	DATE	DESCRIPTION
DATE COMPLETED		


DESIGN AGENCY
WOOLPERT

DESIGNER TMC
REVIEWER MJW 10/21/25
PROJECT ID 117044
SUBSET RW.16 | TOTAL RW.78

WAY-94-14.17

MODEL: 117044_RM005 PAPERSIZE: 34x22 (in.) DATE: 1/23/2026 TIME: 11:03:30 AM PLTDRV: OHDOT_PDF.pltcfg PENTBL: OHDOT_Pen.tbl USER: Tim.Chrismer@Woolpert.com WORKSPACE: OHDOTCEv02 WORKSET: 117044 PRODUCT: OpenRoadsDesigner 24.00.00.205
pw:\\ohiodot-pw.bentley.com:ohiodot-pw-02\Documents\01 Active Projects\District 03\Wayne\117044\d02-Engineering_Woolpert\RW\Sheets\117044_RM005.dgn

WAYNE COUNTY
CHIPPEWA TOWNSHIP
SEC. 29, T-18-N, R-11-W

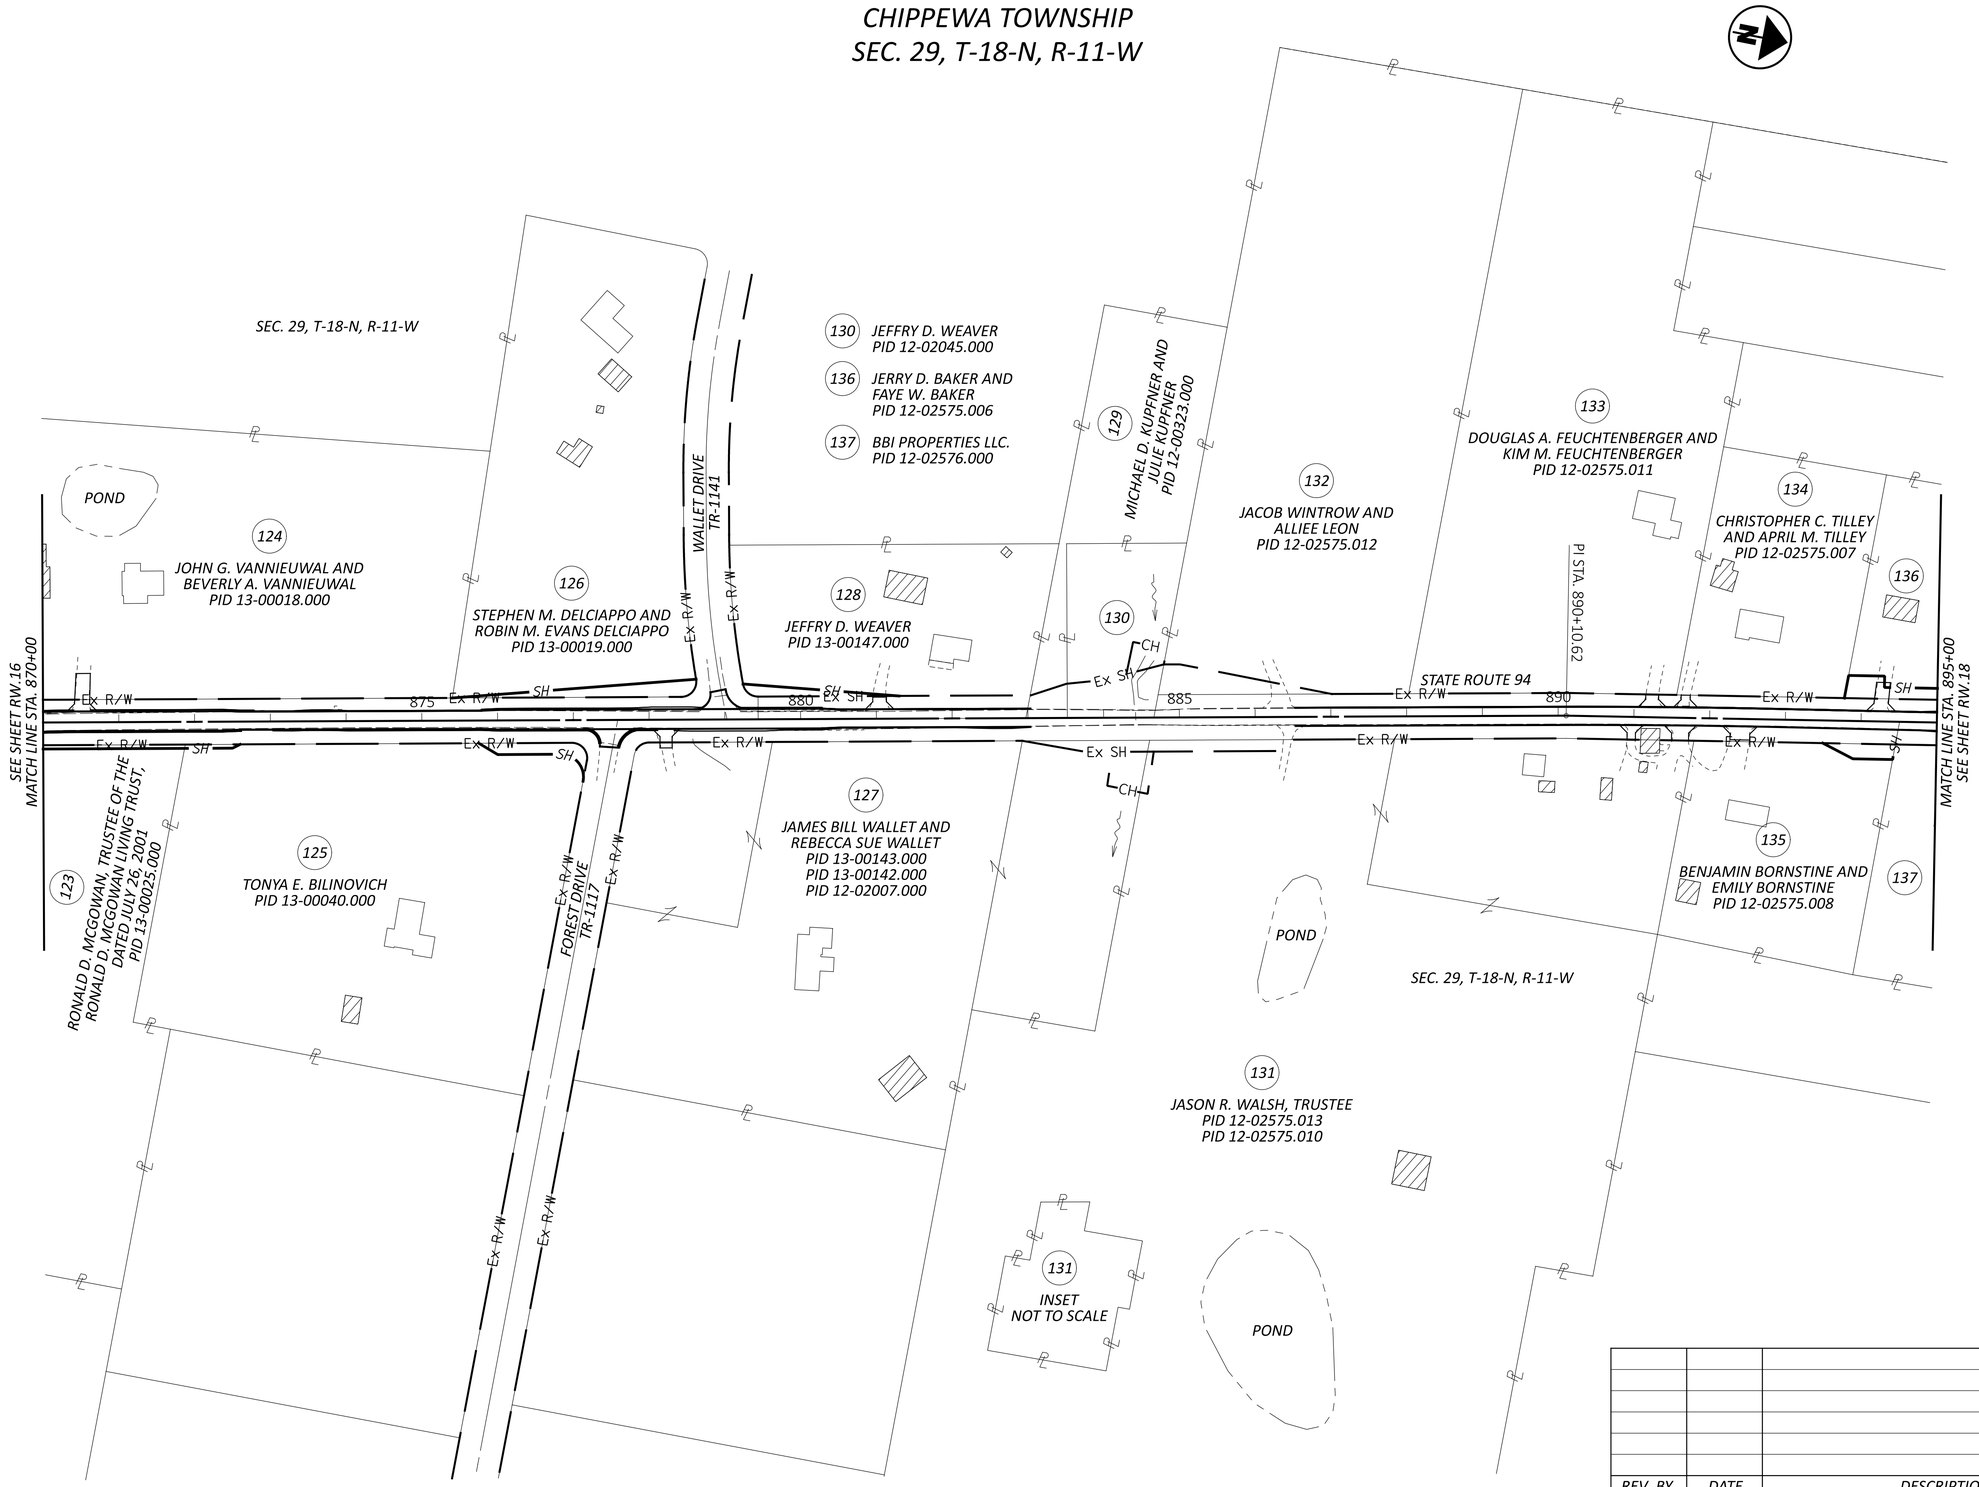

HORIZONTAL SCALE IN FEET
0 50 100 200

PROPERTY MAP
STA. 870+00 TO STA. 895+00
WAY-94-14.17

REV. BY	DATE	DESCRIPTION

DATE COMPLETED

DESIGN AGENCY
WOOLPERT

DESIGNER	TMC
REVIEWER	MJW 10/21/25
PROJECT ID	117044
SUBSET / TOTAL	RW.17 / RW.78

WAY-94-14.17

MODEL: 117044_RM006 PAPERSIZE: 34x22 (in.) DATE: 1/23/2026 TIME: 11:03:36 AM PLTDRV: OHDOT_PDF.pltcfg PENTBL: OHDOT_Pen.tbl USER: Tim.Chrismer@Woolpert.com WORKSPACE: OHDOTCEv02 WORKSET: 117044 PRODUCT: OpenRoadsDesigner 24.00.00.205
pw:\\ohiodot-pw.bentley.com:ohiodot-pw-02\Documents\01 Active Projects\District 03\Wayne\117044\402-Engineering_Woolpert\RW\Sheets\117044_RM006.dgn

WAYNE COUNTY
CHIPPEWA TOWNSHIP
SEC. 20 & 29, T-18-N, R-11-W

137 BBI PROPERTIES LLC.
PID 12-02576.000

140 DOLORES A. SHIDLER
PID 12-01702.000
PID 12-00804.001

SEC. 30, T-18-N, R-11-W

SEC. 30
SEC. 29

SEC. 30
SEC. 19

SEC. 19, T-18-N, R-11-W

SEC. 19
SEC. 20

138 SATYZA FARMS INC.
PID 12-00804.000

SEC. 29, T-18-N, R-11-W

142 WILLIAM J. MARSHALL AND KAREN J. MORGAN
PID 12-01164.000
PID 12-01163.000

SEC. 29
SEC. 20

136 JERRY D. BAKER AND FAYE W. BAKER
PID 12-02575.006

Ex R/W

Ex SH

WARWICK ROAD
CR-116

139 JAMES LEE VETTER
PID 12-00436.000

140

PC STA. 907+85.23

PT STA. 912+23.01

143 JOAN L. GEISER
PID 12-00649.002
PID 12-00628.000
PID 12-00652.000

SEC. 20, T-18-N, R-11-W

SEE SHEET RW.17
MATCH LINE STA. 895+00

895+00

900

905

910

915

920+00

MATCH LINE STA. 920+00
SEE SHEET RW.19

STATE ROUTE 94

SH

Ex SH

137

138 SATYZA FARMS INC.
PID 12-00804.000

SEC. 29, T-18-N, R-11-W

141 DONALD D. KOSIER, TRUSTEE
PID 12-01008.000

SEC. 20, T-18-N, R-11-W

138
INSET
NOT TO SCALE

141
INSET
NOT TO SCALE

HORIZONTAL SCALE IN FEET
0 50 100 200

PROPERTY MAP
STA. 895+00 TO STA. 920+00
WAY-94-14.17

REV. BY	DATE	DESCRIPTION

DATE COMPLETED

DESIGN AGENCY
WOOLPERT

DESIGNER TMC
REVIEWER MJW 10/21/25
PROJECT ID 117044
SUBSET RW.18 | TOTAL RW.78

WAY-94-14.17

MODEL: 117044_RM007 PAPERSIZE: 34x22 (in.) DATE: 1/23/2026 TIME: 11:03:42 AM PLTDRV: OHDOT_PDF.pltcfg PENTBL: OHDOT_Pen.tbl USER: Tim.Chrisner@Woolpert.com WORKSPACE: OHDOTCEv02 WORKSET: 117044 PRODUCT: OpenRoadsDesigner 24.00.00.205
pw:\\ohiodot-pw.bentley.com:ohiodot-pw-02\Documents\01 Active Projects\District 03\Wayne\117044\402 Engineering_Woolpert\RW\Sheets\117044_RM007.dgn

WAYNE COUNTY
CHIPPEWA TOWNSHIP
SEC. 19 & 20, T-18-N, R-11-W

146
MICHAEL E. DAVIS AND
AMY L. DAVIS
PID 12-02441.002

145
BENJAMIN STOLLER AND
CYMBAL STOLLER
PID 12-02441.001

INSET
NOT TO SCALE

SEC. 19, T-18-N, R-11-W

148
ROGER D. COYLE AND
MINNIE GAIL COYLE
PID 12-02441.000

149
PI STA. 937+37.39

150

151
JOEL HARTZLER
PID 12-00142.000

148
ROGER D. COYLE AND
MINNIE GAIL COYLE
PID 12-00381.000

SEC. 19
SEC. 20

143

144

PI STA 921+43.65

SEE SHEET RW-18
MATCH LINE STA. 920+00

Ex SH
STATE ROUTE 94
925
930
935
940

PC STA. 924+21.15

PT STA. 926+85.81

SEC. 20, T-18-N, R-11-W

MATCH LINE STA. 945+00
SEE SHEET RW.20

147
ELIZABETH A. STEINER, TRUSTEE
OF THE ROBERT N. STEINER TRUST
DATED FEBRUARY 16, 2010
PID 12-01839.000

147
INSET
NOT TO SCALE

141
DONALD D. KOSIER, TRUSTEE
PID 12-01008.000
PID 12-01006.000

141
INLET
NOT TO SCALE

143 JOAN L. GEISER
PID 12-00646.000
PID 12-00649.000

144 ROBERT D. ENNEMOSER AND BELINDA S. ENNEMOSER
PID 12-00649.001
PID 12-00654.000

149 ROBERT J.CORMELL AND ERIN KRISTINE CORMELL
PID 12-00153.000

150 GARY L. NORRIS AND JOYCE M. NORRIS
PID 12-01341.000
PID 12-01342.000

HORIZONTAL SCALE IN FEET
0 50 100 200

PROPERTY MAP
STA. 920+00 TO STA. 945+00
WAY-94-14.17

REV. BY	DATE	DESCRIPTION
DATE COMPLETED		

DESIGN AGENCY
WOOLPERT

DESIGNER TMC
REVIEWER MJW 10/21/25
PROJECT ID 117044
SUBSET RW.19 | TOTAL RW.78

WAY-94-14.17

MODEL: 117044_RM008 PAPERSIZE: 34x22 (in.) DATE: 1/23/2026 TIME: 11:03:48 AM PLTDRV: OHDOT_PDF.pltcfg PENTBL: OHDOT_Pen.tbl USER: Tim.Chrismer@Woolpert.com WORKSPACE: OHDOTCEv02 WORKSET: 117044 PRODUCT: OpenRoadsDesigner 24.00.00.205
pw:\\ohiodot-pw.bentley.com:ohiodot-pw-02\Documents\01 Active Projects\District 03\Wayne\117044\d02-Engineering_Woolpert\RW\Sheets\117044_RM008.dgn

WAYNE COUNTY
CHIPPEWA TOWNSHIP
SEC. 19 & 20, T-18-N, R-11-W

148
INSET
NOT TO SCALE

148
ROGER D. COYLE AND
MINNIE GAIL COYLE
PID 12-00381.000

SEC. 19, T-18-N, R-11-W

152
TOP PROPERTIES LLC
PID 12-02117.000

153
JAMES E. HICKS
PID 12-01058.000

PARCEL 8-T
WAY-94-18.21

PARCEL 7-SH
WAY-94-18.21

147
ELIZABETH A. STEINER, TRUSTEE
OF THE ROBERT N. STEINER TRUST
DATED FEBRUARY 16, 2010
PID 12-01839.000

147
INSET
NOT TO SCALE

SEC. 20, T-18-N, R-11-W

SEC. 18, T-18-N, R-11-W

SEC. 17, T-18-N, R-11-W

STATE ROUTE 585
STATE ROUTE 604
STATE ROUTE 94

Ex SH
Ex CH

PI STA. 951+84.90
POT STA. 961+48.80
PT STA. 960+86.15
PC STA. 959+76.69

SEE SHEET RW.19
MATCH LINE STA. 945+00

END RW ACQUISITION
STA. 953+85.00

SEC. 19
SEC. 18
SEC. 20
SEC. 17

950
955
960

HORIZONTAL
SCALE IN FEET
0 50 100 200

PROPERTY MAP
STA. 945+00 TO STA. 961+48.80
WAY-94-14.17

REV. BY	DATE	DESCRIPTION

DATE COMPLETED

DESIGN AGENCY
WOOLPERT

DESIGNER TMC
REVIEWER MJW 10/21/25
PROJECT ID 117044
SUBSET RW.20 | TOTAL RW.78

WAY-94-14.17

MODEL: 117044_RM009 PAPERSIZE: 34x22 (in.) DATE: 1/23/2026 TIME: 11:03:54 AM PLTDRV: OHDOT_PDF.pltcfg PENTBL: OHDOT_Pen.tbl USER: Tim.Chrisman@Woolpert.com WORKSPACE: OHDOTCEv02 WORKSET: 117044 PRODUCT: OpenRoadsDesigner 24.00.00.205
pw:\\ohiodot-pw.bentley.com:ohiodot-pw-02\Documents\01 Active Projects\District 03\Wayne\117044\402-Engineering_Woolpert\RW\Sheets\117044_RM009.dgn

TOTAL NUMBER OF:
71 OWNERSHIPS 0 TOTAL TAKES
135 PARCELS 1 OWNERSHIPS W/STRUCTURES INVOLVED

RECORD AREA - TOTAL PRO - NET TAKE = **NET RESIDUE**
GROSS TAKE - PRO IN TAKE = **NET TAKE**
ALL AREAS IN ACRES

GRANTEE:
ALL RIGHT OF WAY ACQUIRED IN THE NAME OF THE STATE OF OHIO DEPARTMENT OF TRANSPORTATION. ANY RIGHT OF WAY ACQUIRED IN THE NAME OF ANOTHER AGENCY WILL CONTAIN THE "V" PARCEL IDENTIFIER AND THE NAME OF THAT AGENCY WILL BE SHOWN IN THE REMARKS COLUMN.

PARCEL NO.	OWNER	SHEET NO.	OWNERS RECORD		AUDITOR'S PARCEL	RECORD AREA	TOTAL P.R.O.	GROSS TAKE	P.R.O. IN TAKE	NET TAKE	STRUC-TURE	NET RESIDUE		REMARKS
			O.R.	PAGE								LEFT	RIGHT	
1 - 9	NOT USED													
10	CAT LAND CO. LTD.	36	501	499	02-00229.000	125.106								NO ADDITIONAL R/W REQUIRED
11-SH	THE CITY OF ORRVILLE	36	870	2371	02-00445.001	11.802	0.184	0.004	0.000	0.004				
12-SH	CAT LAND CO. LTD.	36	501	499	02-00229.001	38.497	1.051	0.003	0.000	0.003				
13-SH	RAILS-TO-TRAILS OF WAYNE COUNTY	36	645	1120	02-00445.000	6.088	0.669	0.002	0.000	0.002				
14-SH	GERALD A. WILES	36, 37, 38	662	65	02-00363.000	1.660	0.288	0.052	0.000	0.052				2 TREES TBR; *STEEL SUPPORT POST AND CROSSBAR TBR
			662	67	02-00362.001	3.247	0.232	0.039	0.000	0.039				
	TOTALS:					4.907	0.520	0.091	0.000	0.091				
14-T1		36, 37			02-00363.000	1.660	0.288	0.078	0.000	0.078				GRADING AND DRIVEWAY RECONSTRUCTION
					02-00362.001	3.247	0.232	0.016	0.000	0.016				2 TREES TBR
	TOTALS:					4.907	0.520	0.094	0.000	0.094				
14-T2		36, 37			02-00362.001	3.247	0.232	0.017	0.000	0.017				GRADING AND DRIVEWAY RECONSTRUCTION
15-SH	JOAN L. GEISER AND EDGAR W. GEISER, TRUSTEES OF THE	36,37,38,39	596	2383	02-00070.000	40.964	1.951	0.495	0.000	0.495				*1" METAL POST TBR
15-T	JOAN L. GEISER REVOCABLE TRUST, DATED JULY 3, 1998, AS	39						0.005	0.000	0.005				GRADING
	AMENDED BY THE FIRST AMENDMENT OF TRUST, DATED													
	SEPTEMBER 25, 2007													
16-SH	JOHNNIE B. LEWAY	38	655	605	02-00362.000	3.011	0.227	0.037	0.000	0.037				380 SF WOODS TBR; *2 TREES TBR; *2 BUSHES TBR, *2 ROCKS TBR
16-T		38						0.089	0.000	0.089				GRADING AND DRIVEWAY RECONSTRUCTION
17-SH	FINNEY RESIDENTIAL PROPERTIES LLC	38, 39	590	1766	02-00322.000	7.912	0.375	0.044	0.000	0.044				*ROCK TBR; 362 SF WOODS TBR; *285 SF WOODS TBR
17-T		38, 39						0.051	0.000	0.051				GRADING
		39, 40			02-00324.000	1.631	0.167							
		40			02-00325.000	7.202	0.228							
17A	MALCOLM L. FINNEY AND JULIE A. FINNEY	40	979	3783	02-00325.001	1.603	0.120							NO ADDITIONAL R/W REQUIRED

TYPES OF TITLE LEGEND:
SH = STANDARD HIGHWAY EASEMENT
T = TEMPORARY EASEMENT

NOTE: ALL TEMPORARY PARCELS TO BE OF 24 MONTH DURATION

NOTE: UNDER NO CIRCUMSTANCES ARE TEMPORARY EASEMENTS TO BE USED FOR STORAGE OF MATERIAL OR EQUIPMENT BY THE CONTRACTOR UNLESS NOTED OTHERWISE.

* DENOTES RIGHT OF WAY ENCROACHMENT

REV. BY	DATE	DESCRIPTION

FIELD REVIEW BY DATE:
OWNERSHIP VERIFIED BY DATE:
DATE COMPLETED

SUMMARY OF ADDITIONAL RIGHT OF WAY
PARCELS 1 - 17A

DESIGN AGENCY
WOOLPERT

DESIGNER TMC
REVIEWER MJW 10/21/25
PROJECT ID 117044
SUBSET RW.21 TOTAL RW.78

WAY-94-14.17

MODEL: Sheet_Survft PAPERSIZE: 34x22 (in.) DATE: 1/23/2026 TIME: 11:04:00 AM PLTDRV: OHDOT_PDF.pltcfg PENTBL: OHDOT_Pen.tbl USER: Tim.Chrismer@Woolpert.com WORKSPACE: OHDOTCEv02 WORKSET: 117044 PRODUCT: OpenRoadsDesigner 24.00.00.205
pw:\\ohiodot-pw.bentley.com:ohiodot-pw-02\Documents\01 Active Projects\District 03\Wayne\117044\A02-Engineering_Woolpert\RW\Sheets\117044_RS001.dgn

RECORD AREA - TOTAL PRO - NET TAKE = **NET RESIDUE**
GROSS TAKE - PRO IN TAKE = **NET TAKE**
ALL AREAS IN ACRES

GRANTEE:
ALL RIGHT OF WAY ACQUIRED IN THE NAME OF THE STATE OF OHIO DEPARTMENT OF TRANSPORTATION. ANY RIGHT OF WAY ACQUIRED IN THE NAME OF ANOTHER AGENCY WILL CONTAIN THE "V" PARCEL IDENTIFIER AND THE NAME OF THAT AGENCY WILL BE SHOWN IN THE REMARKS COLUMN.

PARCEL NO.	OWNER	SHEET NO.	OWNERS RECORD		AUDITOR'S PARCEL	RECORD AREA	TOTAL P.R.O.	GROSS TAKE	P.R.O. IN TAKE	NET TAKE	STRUC-	NET RESIDUE		REMARKS
			O.R.	PAGE							TURE	LEFT	RIGHT	
18-SH	MARSHALL ESTATES MHP LLC	39	775	1910	06-00005.000	22.405	0.000	0.045	0.000	0.045				
19	SKYLAND HILLS CORPORATION	39, 40	908	4629	06-00005.002	1.308	0.000							NO ADDITIONAL R/W REQUIRED
20	FINNEY PROFESSIONAL PROPERTIES LLC	40, 41	590	1763	06-00374.002	0.773	0.000							NO ADDITIONAL R/W REQUIRED
21	JOSEPH S. YODER AND NANCY E. YODER	41	645	2059	06-00374.003	3.113	0.000							NO ADDITIONAL R/W REQUIRED
		41			06-00374.000	0.506	0.000							
		41, 42			06-00374.001	0.500	0.086							
22	ANTONIO P. CABAHUG	41, 42	906	1541	06-00088.000	0.582	0.059							NO ADDITIONAL R/W REQUIRED
		42			06-00087.000	0.500	0.041							
23	HOWMAR HOLDING, LLC	42	906	4603	06-00375.000	0.098	0.025							NO ADDITIONAL R/W REQUIRED
		42			06-00313.000	0.344	0.000							
24	TRAVIS PAUL REICHMAN AND AMANDA JO REICHMAN	42	939	3135	06-00132.000	0.626	0.000							NO ADDITIONAL R/W REQUIRED
25	BRETT L. SCARBROUGH AND JESSICA L. SCARBROUGH	42	692	1342	06-00178.000	2.543	0.054							NO ADDITIONAL R/W REQUIRED
26	DONALD P. WISSMAR AND DONNA L. WISSMAR	42	DV 680	143	06-00177.000	2.660	0.048							NO ADDITIONAL R/W REQUIRED
27	JOSEPH S. YODER AND NANCY E. YODER	42	645	2059	06-00214.000	0.565	0.000							NO ADDITIONAL R/W REQUIRED
28	ZACH BRILLHART	42	946	2218	06-00095.000	0.285	0.041							NO ADDITIONAL R/W REQUIRED

TYPES OF TITLE LEGEND:
SH = STANDARD HIGHWAY EASEMENT
T = TEMPORARY EASEMENT

NOTE: ALL TEMPORARY PARCELS TO BE OF 24 MONTH DURATION

NOTE: UNDER NO CIRCUMSTANCES ARE TEMPORARY EASEMENTS TO BE USED FOR STORAGE OF MATERIAL OR EQUIPMENT BY THE CONTRACTOR UNLESS NOTED OTHERWISE.

** DENOTES RIGHT OF WAY ENCROACHMENT*

REV. BY	DATE	DESCRIPTION

FIELD REVIEW BY *DATE:*
OWNERSHIP VERIFIED BY *DATE:*
DATE COMPLETED

SUMMARY OF ADDITIONAL RIGHT OF WAY
PARCELS 18 - 28

DESIGN AGENCY
WOOLPERT

DESIGNER: TMC
REVIEWER: MJW 10/21/25
PROJECT ID: 117044
SUBSET: RW.22 | TOTAL: RW.78

WAY-94-14.17

MODEL: Sheet_Survft PAPERSIZE: 34x22 (in.) DATE: 1/23/2026 TIME: 11:04:05 AM PLTDRV: OHDOT_PDF.pltcfg PENTBL: OHDOT_Pen.tbl USER: Tim.Chrismer@Woolpert.com WORKSPACE: OHDOTCEv02 WORKSET: 117044 PRODUCT: OpenRoadsDesigner 24.00.00.205
pw:\\ohiodot-pw.bentley.com:ohiodot-pw-02\Documents\01 Active Projects\District 03\Wayne\117044\02-Engineering_Woolpert\RW\Sheets\117044_RS002.dgn

RECORD AREA - TOTAL PRO - NET TAKE = **NET RESIDUE**
GROSS TAKE - PRO IN TAKE = **NET TAKE**
ALL AREAS IN ACRES

GRANTEE:
ALL RIGHT OF WAY ACQUIRED IN THE NAME OF THE STATE OF OHIO DEPARTMENT OF TRANSPORTATION. ANY RIGHT OF WAY ACQUIRED IN THE NAME OF ANOTHER AGENCY WILL CONTAIN THE "V" PARCEL IDENTIFIER AND THE NAME OF THAT AGENCY WILL BE SHOWN IN THE REMARKS COLUMN.

PARCEL NO.	OWNER	SHEET NO.	OWNERS RECORD		AUDITOR'S PARCEL	RECORD AREA	TOTAL P.R.O.	GROSS TAKE	P.R.O. IN TAKE	NET TAKE	STRUC-TURE	NET RESIDUE		REMARKS
			O.R.	PAGE								LEFT	RIGHT	
29	WILLIAM S. RAMSDELL AND JANET S. RAMSDELL	42, 43	899	1704	06-00079.000	0.565	0.000							NO ADDITIONAL R/W REQUIRED
		43			06-00078.000	0.1182	0.000							
30	KRAIG A. TODD AND AMI J. TODD	42, 43	525	1831	06-00096.000	3.000	0.000							NO ADDITIONAL R/W REQUIRED
31	ELMER E. BAER AND CAROLYN S. BAER, TRUSTEES	43	960	5128	06-00337.000	3.109	0.000							NO ADDITIONAL R/W REQUIRED
32	JOHN P. HATFIELD AND LAURA M. HATFIELD	43	491	1709	06-00337.001	0.557	0.000							NO ADDITIONAL R/W REQUIRED
33	NATHANIEL MAST AND ASHLEY MAST	43	947	5911	06-00220.000	0.301	0.000							NO ADDITIONAL R/W REQUIRED
34	DWAYNE D. PETERS AND AMANDA M. PETERS	43	831	1654	06-00215.000	0.917	0.000							NO ADDITIONAL R/W REQUIRED
35	EVELYN G. ETLING	43	974	680	06-00307.000	0.963	0.000							NO ADDITIONAL R/W REQUIRED
36	KATHI A. GOOD	43	DV 715	595	06-00072.000	0.165	0.000							NO ADDITIONAL R/W REQUIRED
37	JOAN MARIE KYLER	43	DV 645	572	06-00013.000	0.229	0.000							NO ADDITIONAL R/W REQUIRED
		43, 44			06-00014.000	0.650	0.000							
38	GERALD K. GRAHAM AND LELIA V. GRAHAM	43, 44	DV 233	246	06-00188.000	0.661	0.000							NO ADDITIONAL R/W REQUIRED
					06-00187.000	0.019	0.000							
39	IRON VENTURE HOLDINGS LLC	44	962	3768	06-00053.000	0.284	0.000							NO ADDITIONAL R/W REQUIRED

TYPES OF TITLE LEGEND:
SH = STANDARD HIGHWAY EASEMENT
T = TEMPORARY EASEMENT

NOTE: ALL TEMPORARY PARCELS TO BE OF 24 MONTH DURATION

NOTE: UNDER NO CIRCUMSTANCES ARE TEMPORARY EASEMENTS TO BE USED FOR STORAGE OF MATERIAL OR EQUIPMENT BY THE CONTRACTOR UNLESS NOTED OTHERWISE.

** DENOTES RIGHT OF WAY ENCROACHMENT*

REV. BY	DATE	DESCRIPTION

FIELD REVIEW BY *DATE:*
OWNERSHIP VERIFIED BY *DATE:*
DATE COMPLETED

SUMMARY OF ADDITIONAL RIGHT OF WAY
PARCELS 29 - 39

DESIGN AGENCY
WOOLPERT

DESIGNER: TMC
REVIEWER: MJW 10/21/25
PROJECT ID: 117044
SUBSET: RW.23 | TOTAL: RW.78

WAY-94-14.17

MODEL: Sheet_Survft PAPERSIZE: 34x22 (in.) DATE: 1/23/2026 TIME: 11:04:11 AM PLTDRV: OHDOT_PDF.pltcfg PENTBL: OHDOT_Pen.tbl USER: Tim.Chrismer@Woolpert.com WORKSPACE: OHDOTEv02 WORKSET: 117044 PRODUCT: OpenRoadsDesigner 24.00.00.205
pw:\\ohiodot-pw.bentley.com:ohiodot-pw-02\Documents\01 Active Projects\District 03\Wayne\117044\02-Engineering_Woolpert\RW\Sheets\117044_RS003.dgn

RECORD AREA - TOTAL PRO - NET TAKE = **NET RESIDUE**
GROSS TAKE - PRO IN TAKE = **NET TAKE**
ALL AREAS IN ACRES

GRANTEE:
ALL RIGHT OF WAY ACQUIRED IN THE NAME OF THE STATE OF OHIO DEPARTMENT OF TRANSPORTATION. ANY RIGHT OF WAY ACQUIRED IN THE NAME OF ANOTHER AGENCY WILL CONTAIN THE "V" PARCEL IDENTIFIER AND THE NAME OF THAT AGENCY WILL BE SHOWN IN THE REMARKS COLUMN.

PARCEL NO.	OWNER	SHEET NO.	OWNERS RECORD		AUDITOR'S PARCEL	RECORD AREA	TOTAL P.R.O.	GROSS TAKE	P.R.O. IN TAKE	NET TAKE	STRUC-TURE	NET RESIDUE		REMARKS
			O.R.	PAGE								LEFT	RIGHT	
40	PHILLIP V. EVANS AND JOAN M. EVANS	44	688	2311	06-00268.000	0.171	0.000							NO ADDITIONAL R/W REQUIRED
		44			06-00267.000	0.165	0.000							
		44			06-00266.000	0.165	0.000							
		44			06-00265.000	0.165	0.000							
41	BRENT E. MILLER AND LISA A. MILLER	44	965	315	06-00167.000	0.661	0.000							NO ADDITIONAL R/W REQUIRED
42	JAMES I. MILLER AND JOLENE B. MILLER	44	931	3112	06-00053.000	0.331	0.000							NO ADDITIONAL R/W REQUIRED
		44			06-00083.000	0.248	0.000							
43	EASTERN WAYNE COMMUNITY ORGANIZATION	44	940	3836	06-00160.000	0.176	0.000							NO ADDITIONAL R/W REQUIRED
		44			06-00161.000	0.176	0.000							
44-SH	AMANDA S. DILBECK AND ANDREW J. DILBECK	44	969	2318	06-00153.000	0.909	0.000	0.004	0.000	0.004				*2 ROCKS TBR
45-SH	DONNA DALE DAVIS, TRUSTEE OF THE DONNA DALE	44	958	3986	06-00179.000	0.176	0.000	0.004	0.000	0.004				
	DAVIS RLT U/A DATED 12/17/2008													
46-SH	IVA LEE HOLDEN	45	740	1134	06-00108.000	0.165	0.000	0.003	0.000	0.003				
47-SH	BRIAN E. FOX AND JO NELL FOX	45	418	2496	06-00122.000	0.186	0.000	0.004	0.000	0.004				
					06-00123.000	0.034	0.000							
48	ERIC B. FOX AND REBECCA L. FOX	45	867	1565	06-00264.000	0.001	0.000							NO ADDITIONAL R/W REQUIRED
		45			06-00261.000	0.165	0.000							
					06-00262.000	0.165	0.000							

TYPES OF TITLE LEGEND:
SH = STANDARD HIGHWAY EASEMENT
T = TEMPORARY EASEMENT

NOTE: ALL TEMPORARY PARCELS TO BE OF 24 MONTH DURATION

NOTE: UNDER NO CIRCUMSTANCES ARE TEMPORARY EASEMENTS TO BE USED FOR STORAGE OF MATERIAL OR EQUIPMENT BY THE CONTRACTOR UNLESS NOTED OTHERWISE.

** DENOTES RIGHT OF WAY ENCROACHMENT*

REV. BY	DATE	DESCRIPTION

FIELD REVIEW BY *DATE:*
OWNERSHIP VERIFIED BY *DATE:*
DATE COMPLETED

SUMMARY OF ADDITIONAL RIGHT OF WAY
PARCELS 40 - 48

DESIGN AGENCY
WOOLPERT

DESIGNER TMC
REVIEWER MJW 10/21/25
PROJECT ID 117044
SUBSET RW.24 | TOTAL RW.78

WAY-94-14.17

MODEL: Sheet_Survft PAPERSIZE: 34x22 (in.) DATE: 1/23/2026 TIME: 11:04:16 AM PLTDRV: OHDOT_PDF.pltcfg PENTBL: OHDOT_Pen.tbl USER: Tim.Chrismer@Woolpert.com WORKSPACE: OHDOTCEv02 WORKSET: 117044 PRODUCT: OpenRoadsDesigner 24.00.00.205
pw:\\ohiodot-pw.bentley.com:ohiodot-pw-02\Documents\01 Active Projects\District 03\Wayne\117044\02-Engineering_Woolpert\RW\Sheets\117044_RS004.dgn

RECORD AREA - TOTAL PRO - NET TAKE = **NET RESIDUE**
GROSS TAKE - PRO IN TAKE = **NET TAKE**
ALL AREAS IN ACRES

GRANTEE:
ALL RIGHT OF WAY ACQUIRED IN THE NAME OF THE STATE OF OHIO DEPARTMENT OF TRANSPORTATION. ANY RIGHT OF WAY ACQUIRED IN THE NAME OF ANOTHER AGENCY WILL CONTAIN THE "V" PARCEL IDENTIFIER AND THE NAME OF THAT AGENCY WILL BE SHOWN IN THE REMARKS COLUMN.

PARCEL NO.	OWNER	SHEET NO.	OWNERS RECORD		AUDITOR'S PARCEL	RECORD AREA	TOTAL P.R.O.	GROSS TAKE	P.R.O. IN TAKE	NET TAKE	STRUC-TURE	NET RESIDUE		REMARKS
			O.R.	PAGE								LEFT	RIGHT	
49	ALMEDA JOYCE BUTZER	45	211	720	06-00034.000	0.186	0.000							NO ADDITIONAL R/W REQUIRED
		45			06-00035.000	0.220	0.000							
50	MCARNOLD, LLC	45	943	126	06-00066.000	0.224	0.000							NO ADDITIONAL R/W REQUIRED
		45			06-00068.000	0.215	0.000							
51	THE MARSHALLVILLE AMERICAN LEGION POST 718	45	DV 328	259	06-00229.000	0.165	0.000							NO ADDITIONAL R/W REQUIRED
52	DOUGLAS E. SCHAR	45	729	2333	06-00008.000	0.165	0.000							NO ADDITIONAL R/W REQUIRED
53	THE VILLAGE OF MARSHALLVILLE	45	DV 422	579	06-00333.000	0.061	0.000							NO ADDITIONAL R/W REQUIRED
		45	960	5510	06-00300.000	0.1256	0.000							
		45	960	5510	06-00297.000	0.021	0.000							
		45	DV 507	315	06-00334.000	0.144	0.000							
54-SH	DAVID E. FREED	45	788	64	06-00104.000	0.157	0.000	0.001	0.000	0.001				
					06-00101.000	0.168	0.000							
55	CATHERINE LEISTER	45	937	1309	06-00217.000	0.048	0.000							NO ADDITIONAL R/W REQUIRED
56	KAEMCA ENTERPRISES LLC	45, 46	794	646	06-00163.000	0.124	0.000							NO ADDITIONAL R/W REQUIRED
		45, 46			06-00164.000	0.062	0.000							
57	THE VILLAGE OF MARSHALLVILLE	46	224	418	06-00093.000	0.269	0.000							NO ADDITIONAL R/W REQUIRED
		46			06-00094.000	0.198	0.000							
58	THE VILLAGE OF MARSHALLVILLE	46	482	814	06-00241.000	0.661	0.000							NO ADDITIONAL R/W REQUIRED

TYPES OF TITLE LEGEND:
SH = STANDARD HIGHWAY EASEMENT
T = TEMPORARY EASEMENT

NOTE: ALL TEMPORARY PARCELS TO BE OF 24 MONTH DURATION

NOTE: UNDER NO CIRCUMSTANCES ARE TEMPORARY EASEMENTS TO BE USED FOR STORAGE OF MATERIAL OR EQUIPMENT BY THE CONTRACTOR UNLESS NOTED OTHERWISE.

** DENOTES RIGHT OF WAY ENCROACHMENT*

REV. BY	DATE	DESCRIPTION

FIELD REVIEW BY *DATE:*
OWNERSHIP VERIFIED BY *DATE:*
DATE COMPLETED

SUMMARY OF ADDITIONAL RIGHT OF WAY
PARCELS 49 - 58

DESIGN AGENCY
WOOLPERT

DESIGNER: TMC
REVIEWER: MJW 10/21/25
PROJECT ID: 117044
SUBSET: RW.25 | TOTAL: RW.78

WAY-94-14.17

MODEL: Sheet_Survft PAPERSIZE: 34x22 (in.) DATE: 1/23/2026 TIME: 11:04:22 AM PLTDRV: OHDOT_PDF.pltcfg PENTBL: OHDOT_Pen.tbl USER: Tim.Chrismer@Woolpert.com WORKSPACE: OHDOTCEv02 WORKSET: 117044 PRODUCT: OpenRoadsDesigner 24.00.00.205
pw:\\ohiodot-pw.bentley.com:ohiodot-pw-02\Documents\01 Active Projects\District 03\Wayne\117044\02-Engineering_Woolpert\RW\Sheets\117044_RS005.dgn

RECORD AREA - TOTAL PRO - NET TAKE = **NET RESIDUE**
GROSS TAKE - PRO IN TAKE = **NET TAKE**
ALL AREAS IN ACRES

GRANTEE:
ALL RIGHT OF WAY ACQUIRED IN THE NAME OF THE STATE OF OHIO DEPARTMENT OF TRANSPORTATION. ANY RIGHT OF WAY ACQUIRED IN THE NAME OF ANOTHER AGENCY WILL CONTAIN THE "V" PARCEL IDENTIFIER AND THE NAME OF THAT AGENCY WILL BE SHOWN IN THE REMARKS COLUMN.

PARCEL NO.	OWNER	SHEET NO.	OWNERS RECORD		AUDITOR'S PARCEL	RECORD AREA	TOTAL P.R.O.	GROSS TAKE	P.R.O. IN TAKE	NET TAKE	STRUC-TURE	NET RESIDUE		REMARKS
			O.R.	PAGE								LEFT	RIGHT	
59	VILLAGE OF MARSHALLVILLE TOWNHALL	46	DEED NOT FOUND		06-00326.000	0.055	0.000							NO ADDITIONAL R/W REQUIRED
		46			06-00327.000	0.037	0.000							
60	JENNIFER HORNER	46	771	551	06-00099.000	0.551	0.000							NO ADDITIONAL R/W REQUIRED
61	GARY GENE SIMPSON AND ETTA ANN SIMPSON	46	DV 633	124	06-00046.000	0.540	0.000							NO ADDITIONAL R/W REQUIRED
62-SH	FARMERS STATE BANK	46	530	2450	06-00058.000	0.573	0.000	0.002	0.000	0.002				
63-SH	JOHN W. WERTZ AND SHARON S. WERTZ	46	DV 679	379	06-00254.000	0.217	0.000	0.003	0.000	0.003				
64-SH	MARSHALLVILLE TRINITY UNITED METHODIST CHURCH	46, 47	DEED NOT FOUND		06-00486.000	0.383	0.000	0.007	0.000	0.007				
65-SH	MIRANDA J. PITTMAN	46	947	350	06-00428.000	0.152	0.000	0.001	0.000	0.001				
66	MICHAEL C. TACKETT	47	973	88	06-00426.000	0.982	0.000							NO ADDITIONAL R/W REQUIRED
67	THOMAS J. EDWARDS AND DOMINIQUE J. BIGMEAT	47	846	1982	06-00413.000	0.304	0.000							NO ADDITIONAL R/W REQUIRED
68	ANDREW DIAS	47	965	478	06-00391.000	0.111	0.000							NO ADDITIONAL R/W REQUIRED
		47			06-00399.000	0.203	0.000							
		47			06-00399.001	0.203	0.000							
69	GEORGE A. SNYDER, JR. AND JULIE L. SNYDER	47	344	2254	06-00481.000	1.162	0.000							NO ADDITIONAL R/W REQUIRED

TYPES OF TITLE LEGEND:
SH = STANDARD HIGHWAY EASEMENT
T = TEMPORARY EASEMENT

NOTE: ALL TEMPORARY PARCELS TO BE OF 24 MONTH DURATION

NOTE: UNDER NO CIRCUMSTANCES ARE TEMPORARY EASEMENTS TO BE USED FOR STORAGE OF MATERIAL OR EQUIPMENT BY THE CONTRACTOR UNLESS NOTED OTHERWISE.

** DENOTES RIGHT OF WAY ENCROACHMENT*

REV. BY	DATE	DESCRIPTION

FIELD REVIEW BY *DATE:*
OWNERSHIP VERIFIED BY *DATE:*
DATE COMPLETED

SUMMARY OF ADDITIONAL RIGHT OF WAY
PARCELS 59 - 69

DESIGN AGENCY
WOOLPERT

DESIGNER: TMC
REVIEWER: MJW 10/21/25
PROJECT ID: 117044
SUBSET: RW.26 | TOTAL: RW.78

WAY-94-14.17

MODEL: Sheet_SurvFt PAPERSIZE: 34x22 (in.) DATE: 1/23/2026 TIME: 11:04:27 AM PLTDRV: OHDOT_PDF.pltcfg PENTBL: OHDOT_Pen.tbl USER: Tim.Chrismer@Woolpert.com WORKSPACE: OHDOTEv02 WORKSET: 117044 PRODUCT: OpenRoadsDesigner 24.00.00.205
pw:\\ohiodot-pw.bentley.com:ohiodot-pw-02\Documents\01 Active Projects\District 03\Wayne\117044\02-Engineering_Woolpert\RW\Sheets\117044_RS006.dgn

RECORD AREA - TOTAL PRO - NET TAKE = **NET RESIDUE**
GROSS TAKE - PRO IN TAKE = **NET TAKE**
ALL AREAS IN ACRES

GRANTEE:
ALL RIGHT OF WAY ACQUIRED IN THE NAME OF THE STATE OF OHIO DEPARTMENT OF TRANSPORTATION.
ANY RIGHT OF WAY ACQUIRED IN THE NAME OF ANOTHER AGENCY WILL CONTAIN THE "V" PARCEL IDENTIFIER AND THE NAME OF THAT AGENCY WILL BE SHOWN IN THE REMARKS COLUMN.

PARCEL NO.	OWNER	SHEET NO.	OWNERS RECORD		AUDITOR'S PARCEL	RECORD AREA	TOTAL P.R.O.	GROSS TAKE	P.R.O. IN TAKE	NET TAKE	STRUC-	NET RESIDUE		REMARKS
			O.R.	PAGE							TURE	LEFT	RIGHT	
70	KAEMCA ENTERPRISES LLC	47	971	3615	06-00482.000	0.501	0.000							NO ADDITIONAL R/W REQUIRED
71	PENNY M. TRUMAN	47	377	2017	06-00388.000	0.101	0.000							NO ADDITIONAL R/W REQUIRED
		47			06-00390.000	0.236	0.000							
72	HOWARD FRASE AND DONNA FRASE	47	930	2475	06-00415.000	0.800	0.000							NO ADDITIONAL R/W REQUIRED
73	RICKY D. TOPE	47	814	579	06-00429.000	0.368	0.000							NO ADDITIONAL R/W REQUIRED
74	ROBERT A. KITZMILLER AND ANEYA B. TAYLOR	47, 48	912	1431	06-00394.000	0.512	0.000							NO ADDITIONAL R/W REQUIRED
75	RICKY D. TOPE	47, 48	515	2551	06-00434.000	0.203	0.000							NO ADDITIONAL R/W REQUIRED
76	DAVID ALLEN RUCKER	48	894	5078	06-00400.000	0.203	0.000							NO ADDITIONAL R/W REQUIRED
77	RONALD S. MOLINA	48	951	205	06-00386.000	0.512	0.000							NO ADDITIONAL R/W REQUIRED
78	GARY V. STEINER AND KAREN E. STEINER	48	493	456	06-00417.000	0.861	0.000							NO ADDITIONAL R/W REQUIRED
79	KRAMER BROTHERS FARMS, LLC	48	923	1875	06-00410.000	0.486	0.061							NO ADDITIONAL R/W REQUIRED
80	THE FIRST BAPTIST CHURCH OF MARSHALLVILLE	48	DV 578	20	06-00483.000	1.026	0.047							NO ADDITIONAL R/W REQUIRED
81	SAYRE PROPERTIES, LLC	48	892	1258	06-00418.000	0.851	0.000							NO ADDITIONAL R/W REQUIRED

TYPES OF TITLE LEGEND:
SH = STANDARD HIGHWAY EASEMENT
T = TEMPORARY EASEMENT

NOTE: ALL TEMPORARY PARCELS TO BE OF 24 MONTH DURATION

NOTE: UNDER NO CIRCUMSTANCES ARE TEMPORARY EASEMENTS TO BE USED FOR STORAGE OF MATERIAL OR EQUIPMENT BY THE CONTRACTOR UNLESS NOTED OTHERWISE.

* DENOTES RIGHT OF WAY ENCROACHMENT

REV. BY	DATE	DESCRIPTION

FIELD REVIEW BY DATE:
OWNERSHIP VERIFIED BY DATE:
DATE COMPLETED

SUMMARY OF ADDITIONAL RIGHT OF WAY
PARCELS 70 - 81

DESIGN AGENCY
WOOLPERT

DESIGNER TMC
REVIEWER MJW 10/21/25
PROJECT ID 117044
SUBSET RW.27 | TOTAL RW.78

WAY-94-14.17

MODEL: Sheet_SurvFt PAPERSIZE: 34x22 (in.) DATE: 1/23/2026 TIME: 11:04:33 AM PLTDRV: OHDOT_PDF.pltcfg PENTBL: OHDOT_Pen.tbl USER: Tim.Chrismer@Woolpert.com WORKSPACE: OHDOTCEv02 WORKSET: 117044 PRODUCT: OpenRoadsDesigner 24.00.00.205
pw:\\ohiodot-pw.bentley.com:ohiodot-pw-02\Documents\01 Active Projects\District 03\Wayne\117044\02-Engineering_Woolpert\RW\Sheets\117044_RS007.dgn

RECORD AREA - TOTAL PRO - NET TAKE = **NET RESIDUE**
GROSS TAKE - PRO IN TAKE = **NET TAKE**
ALL AREAS IN ACRES

GRANTEE:
ALL RIGHT OF WAY ACQUIRED IN THE NAME OF THE STATE OF OHIO DEPARTMENT OF TRANSPORTATION. ANY RIGHT OF WAY ACQUIRED IN THE NAME OF ANOTHER AGENCY WILL CONTAIN THE "V" PARCEL IDENTIFIER AND THE NAME OF THAT AGENCY WILL BE SHOWN IN THE REMARKS COLUMN.

PARCEL NO.	OWNER	SHEET NO.	OWNERS RECORD		AUDITOR'S PARCEL	RECORD AREA	TOTAL P.R.O.	GROSS TAKE	P.R.O. IN TAKE	NET TAKE	STRUC-	NET RESIDUE		REMARKS
			O.R.	PAGE							TURE	LEFT	RIGHT	
82	BETTY C. BASFORD AND TOM SIDERS	48	212	238	06-00484.000	0.113	0.005							NO ADDITIONAL R/W REQUIRED
		48			06-00412.000	0.568	0.026							
83	SJG PROPERTIES, LLC	48	948	5203	06-00479.000	1.170	0.065							NO ADDITIONAL R/W REQUIRED
84	DONALD L. DEMALI, JR. AND KARLA R. DEMALI	48, 49	700	345	06-00480.000	0.262	0.000							NO ADDITIONAL R/W REQUIRED
85	JOHN B. PHIPPS AND VIRGINIA M. PHIPPS	48, 49	336	1944	06-00393.000	0.330	0.043							NO ADDITIONAL R/W REQUIRED
		49			06-00401.000	1.740	0.043							
86	DANNY E. KIEFER, TRUSTEE OF THE DANNY E. KIEFER	49	882	1660	06-00383.000	0.3960	0.052							NO ADDITIONAL R/W REQUIRED
	REVOCABLE LIVING TRUST, DATED NOVEMBER 11, 2009													
87	JASON O. PELFREY AND STACEY L. PELFREY	49	718	170	06-00396.000	1.175	0.000							NO ADDITIONAL R/W REQUIRED
88	MARK A. ILKO	49	836	38	06-00382.000	2.449	0.078							NO ADDITIONAL R/W REQUIRED
89	RANDY A. COX AND HEATHER M. LORSON	49	478	1853	06-00395.000	0.759	0.000							NO ADDITIONAL R/W REQUIRED
90-T	BARBARA J. WINSTON, FKA BARBARA J. FAUSNIGHT,	49	954	3299	13-00123.000	1.364	0.083	0.004	0.000	0.004				DRIVEWAY RECONSTRUCTION
	TRUSTEE OF THE BARBARA J. FAUSNIGHT TRUST													
	DATED JUNE 18, 2001													
91	HARRY CHRISTOPHER SHEETS, SUCCESSOR TRUSTEE	49	975	4149	13-00108.000	13.894	0.121							NO ADDITIONAL R/W REQUIRED
92-T	ERIC D. MATIE	49	500	1300	13-00155.000	1.136	0.069	0.010	0.000	0.010				DRIVEWAY RECONSTRUCTION

TYPES OF TITLE LEGEND:
SH = STANDARD HIGHWAY EASEMENT
T = TEMPORARY EASEMENT

NOTE: ALL TEMPORARY PARCELS TO BE OF 24 MONTH DURATION

NOTE: UNDER NO CIRCUMSTANCES ARE TEMPORARY EASEMENTS TO BE USED FOR STORAGE OF MATERIAL OR EQUIPMENT BY THE CONTRACTOR UNLESS NOTED OTHERWISE.

** DENOTES RIGHT OF WAY ENCROACHMENT*

REV. BY	DATE	DESCRIPTION

FIELD REVIEW BY *DATE:*
OWNERSHIP VERIFIED BY *DATE:*
DATE COMPLETED

SUMMARY OF ADDITIONAL RIGHT OF WAY
PARCELS 82 - 92

DESIGN AGENCY
WOOLPERT

DESIGNER TMC
REVIEWER MJW 10/21/25
PROJECT ID 117044
SUBSET RW.28 | TOTAL RW.78

WAY-94-14.17

MODEL: Sheet_Survft PAPERSIZE: 34x22 (in.) DATE: 1/23/2026 TIME: 11:04:38 AM PLTDRV: OHDOT_PDF.pltcfg PENTBL: OHDOT_Pen.tbl USER: Tim.Chrismer@Woolpert.com WORKSPACE: OHDOTCEv02 WORKSET: 117044 PRODUCT: OpenRoadsDesigner 24.00.00.205
pw:\\ohiodot-pw.bentley.com:ohiodot-pw-02\Documents\01 Active Projects\District 03\Wayne\117044\02-Engineering_Woolpert\RW\Sheets\117044_RS008.dgn

RECORD AREA - TOTAL PRO - NET TAKE = **NET RESIDUE**
GROSS TAKE - PRO IN TAKE = **NET TAKE**
ALL AREAS IN ACRES

GRANTEE:
ALL RIGHT OF WAY ACQUIRED IN THE NAME OF THE STATE OF OHIO DEPARTMENT OF TRANSPORTATION. ANY RIGHT OF WAY ACQUIRED IN THE NAME OF ANOTHER AGENCY WILL CONTAIN THE "V" PARCEL IDENTIFIER AND THE NAME OF THAT AGENCY WILL BE SHOWN IN THE REMARKS COLUMN.

PARCEL NO.	OWNER	SHEET NO.	OWNERS RECORD		AUDITOR'S PARCEL	RECORD AREA	TOTAL P.R.O.	GROSS TAKE	P.R.O. IN TAKE	NET TAKE	STRUC-TURE	NET RESIDUE		REMARKS
			O.R.	PAGE								LEFT	RIGHT	
93	STUART GREGORY HENDRICKS AND RORY ANN SAS	49, 50	859	1036	13-00068.004	1.656	0.153							NO ADDITIONAL R/W REQUIRED
94-T1	JAMES C. FITZGERALD AND PATRICIA A. FITZGERALD	49, 50	DV 642	108	13-00121.000	0.260	0.052	0.007	0.000	0.007				*1 BUSH TBR; DRIVEWAY RECONSTRUCTION
94-T2		50						0.002	0.000	0.002				GRADING
95-T	JAMES P. HARRINGTON	50	DV 660	674	13-00015.000	0.260	0.052	0.045	0.000	0.045				120 SF LANDSCAPING TBR; DRIVEWAY RECONSTRUCTION
96-T	RAYMOND D. HARTLEY	50	863	2050	13-00125.000	0.356	0.079	0.036	0.000	0.036				1 TREE TBR; 1 BUSH TBR; 228 SF LANDSCAPING TBR; DRIVEWAY RECONSTRUCTION
97	TIMOTHY E. TWINEM	50	930	56	13-00139.000	0.570	0.068							NO ADDITIONAL R/W REQUIRED
98-SH	STONE QUARRY HOLDINGS, LLC	50, 51, 52	950	5571	13-00120.000	76.620	0.564	0.354	0.000	0.354				*POST TBR
98-T		50, 51, 52						0.187	0.000	0.187				GRADING
99-SH	KIRK A. SHEETS, JR.	50	898	4239	13-00068.001	5.345	0.260	0.028	0.000	0.028				*1 ROCK TBR; 837 SF WOODS TBR; *360 SF WOODS TBR; 2 TREES TBR
99-T		51			13-00068.001			0.011	0.000	0.011				DRIVEWAY RECONSTRUCTION
		51			13-00068.002	1.000	0.049	0.008	0.000	0.008				
	TOTALS							0.019	0.000	0.019				
100-T	JODI R. BLAIR AKA JODI RENEE BALESSANDRO	51	947	2472	13-00068.003	4.415	0.212	0.010	0.000	0.010				DRIVEWAY RECONSTRUCTION
101	VILLAGE OF MARSHALLVILLE	52	DV 449	364	13-00248.000	47.970	0.035							NO ADDITIONAL R/W REQUIRED
102-T	KELYN K. CASKEY AND VIOLA M. CASKEY	52	DV 551	451	13-00086.000	2.040	0.107	0.003	0.000	0.003				DRIVEWAY RECONSTRUCTION
103-SH	BENJAMIN ALLEN JANCHAR, TRUSTEE	52, 53	978	799	13-00085.000	67.530	0.480	0.320	0.000	0.320				
103-T1		52						0.035	0.000	0.035				GRADING
103-T2		53						0.030	0.000	0.030				GRADING

TYPES OF TITLE LEGEND:
SH = STANDARD HIGHWAY EASEMENT
T = TEMPORARY EASEMENT

NOTE: ALL TEMPORARY PARCELS TO BE OF 24 MONTH DURATION

NOTE: UNDER NO CIRCUMSTANCES ARE TEMPORARY EASEMENTS TO BE USED FOR STORAGE OF MATERIAL OR EQUIPMENT BY THE CONTRACTOR UNLESS NOTED OTHERWISE.

** DENOTES RIGHT OF WAY ENCROACHMENT*

REV. BY	DATE	DESCRIPTION

FIELD REVIEW BY *DATE:*
OWNERSHIP VERIFIED BY *DATE:*
DATE COMPLETED

SUMMARY OF ADDITIONAL RIGHT OF WAY
PARCELS 93 - 103

DESIGN AGENCY
WOOLPERT

DESIGNER: TMC
REVIEWER: MJW 10/21/25
PROJECT ID: 117044
SUBSET: RW.29 | TOTAL: RW.78

WAY-94-14.17

MODEL: Sheet_Survft PAPERSIZE: 34x22 (in.) DATE: 1/23/2026 TIME: 11:04:44 AM PLTDRV: OHDOT_PDF.pltcfg PENTBL: OHDOT_Pen.tbl USER: Tim.Chrismer@Woolpert.com WORKSPACE: OHDOTCEv02 WORKSET: 117044 PRODUCT: OpenRoadsDesigner 24.00.00.205
pw:\\ohiodot-pw.bentley.com:ohiodot-pw-02\Documents\01 Active Projects\District 03\Wayne\117044\02-Engineering_Woolpert\RW\Sheets\117044_RS09.dgn

RECORD AREA - TOTAL PRO - NET TAKE = **NET RESIDUE**
GROSS TAKE - PRO IN TAKE = **NET TAKE**
ALL AREAS IN ACRES

GRANTEE:
ALL RIGHT OF WAY ACQUIRED IN THE NAME OF THE STATE OF OHIO DEPARTMENT OF TRANSPORTATION. ANY RIGHT OF WAY ACQUIRED IN THE NAME OF ANOTHER AGENCY WILL CONTAIN THE "V" PARCEL IDENTIFIER AND THE NAME OF THAT AGENCY WILL BE SHOWN IN THE REMARKS COLUMN.

PARCEL NO.	OWNER	SHEET NO.	OWNERS RECORD		AUDITOR'S PARCEL	RECORD AREA	TOTAL P.R.O.	GROSS TAKE	P.R.O. IN TAKE	NET TAKE	STRUC-TURE	NET RESIDUE		REMARKS
			O.R.	PAGE								LEFT	RIGHT	
104-SH	CAT LAND CO. LTD.	53	632	2534	13-00008.000	43.620	0.489	0.008	0.000	0.008				*1 TREE TBR
104-T1		52						0.001	0.000	0.001				DRIVEWAY RECONSTRUCTION
104-T2		52						0.004	0.000	0.004				STORM DRAINAGE CONSTRUCTION
104-T3		53						0.014	0.000	0.014				DRIVEWAY RECONSTRUCTION
105-SH	MICHAEL K. POWERS AND MICHELLE L. POWERS	54	551	832	13-00100.000	11.765	0.236	0.196	0.000	0.196				2 TREES TBR; *WOOD POST TBR
105-T1		53			13-00100.002	1.603	0.103	0.004	0.000	0.004				1 TREE TBR; GRADING
105-T2		54			13-00100.000	11.765	0.236	0.050	0.000	0.050				GRADING AND DRIVEWAY RECONSTRUCTION
106-SH	JEFFREY A. KERNS AND KELLY KERNS	53, 54	953	5831	13-00100.001	1.628	0.127	0.059	0.000	0.059				31 LF WOOD FENCE TBR; *82 LF WOOD FENCE TBR
106-T		53, 54						0.025	0.000	0.025				GRADING
107-SH	GEORGE A. YOHO AND MICHELLE YOHO	53, 54	853	1679	13-00157.001	2.000	0.097	0.042	0.000	0.042				
107-T		53						0.015	0.000	0.015				DRIVEWAY RECONSTRUCTION
108-SH	MARILYN FRYMYER AND DIANE J. FRAME	53	917	70	13-00157.000	3.540	0.157	0.034	0.000	0.034				1 TREE TBR; *12 YARDLIGHTS TBR; *1 TREE TBR; *1 BUSH TBR
108-T		53						0.040	0.000	0.040				1 YARDLIGHT TBR; 1 TREE TBR; *106 SF WOODS TBR
														GRADING AND DRIVEWAY RECONSTRUCTION
109	JOSHUA N. STEINER AND GRACE E. STEINER	54	923	5197	13-00232.001	38.104	0.019							NO ADDITIONAL R/W REQUIRED
														*WOOD POST TBR; *286 SF WOODS TBR
110-T	DONALD L. DEMALI, JR. AND KARLA R. DEMALI	54	DV 723	132	13-00042.000	3.150	0.050	0.010	0.000	0.010				DRIVEWAY RECONSTRUCTION
														*2 ROCKS TBR
111-SH	ALAN R. LEISTER AND CATHERINE M. LEISTER, CO-TRUSTEES	54, 55	923	5537	13-00199.000	3.151	0.028	0.239	0.000	0.239				1 TREE TBR; 1 ROCK TBR; 139 SF WOODS TBR
111-T	OF THE ALAN R. AND CATHERINE M. LEISTER FAMILY TRUST,	54, 55						0.047	0.000	0.047				DRIVEWAY RECONSTRUCTION
	U/A/D 4/14/2021													
112-SH	KURTIS A. CONKLE AND LINDA K. CONKLE	54, 55, 56	270	563	13-00069.000	1.970	0.407	0.233	0.000	0.233				365 SF WOODS TBR; 551 SF FLOWER BED TBR; *1 ROCK TBR
113-SH	JASON EDWARD KOWALCZYK AND	55, 56	913	4349	13-00198.000	2.135	0.000	0.117	0.000	0.117				
	CHARITY RENAE KOWALCZYK													

TYPES OF TITLE LEGEND:
SH = STANDARD HIGHWAY EASEMENT
T = TEMPORARY EASEMENT

NOTE: ALL TEMPORARY PARCELS TO BE OF 24 MONTH DURATION

NOTE: UNDER NO CIRCUMSTANCES ARE TEMPORARY EASEMENTS TO BE USED FOR STORAGE OF MATERIAL OR EQUIPMENT BY THE CONTRACTOR UNLESS NOTED OTHERWISE.

** DENOTES RIGHT OF WAY ENCROACHMENT*

REV. BY	DATE	DESCRIPTION

FIELD REVIEW BY *DATE:*
OWNERSHIP VERIFIED BY *DATE:*
DATE COMPLETED

SUMMARY OF ADDITIONAL RIGHT OF WAY
PARCELS 104 - 113

DESIGN AGENCY
WOOLPERT

DESIGNER: TMC
REVIEWER: MJW 10/21/25
PROJECT ID: 117044
SUBSET: RW.30 | TOTAL: RW.78

WAY-94-14.17

MODEL: Sheet_Survft PAPERSIZE: 34x22 (in.) DATE: 1/23/2026 TIME: 11:04:49 AM PLTDRV: OHDOT_PDF.pltcfg PENTBL: OHDOT_Pen.tbl USER: Tim.Chrismer@Woolpert.com WORKSPACE: OHDOTCEv02 WORKSET: 117044 PRODUCT: OpenRoadsDesigner 24.00.00.205
pw:\\ohiodot-pw.bentley.com:ohiodot-pw-02\Documents\01 Active Projects\District 03\Wayne\117044\402-Engineering_Woolpert\RW\Sheets\117044_RS010.dgn

RECORD AREA - TOTAL PRO - NET TAKE = **NET RESIDUE**
GROSS TAKE - PRO IN TAKE = **NET TAKE**
ALL AREAS IN ACRES

GRANTEE:
ALL RIGHT OF WAY ACQUIRED IN THE NAME OF THE STATE OF OHIO DEPARTMENT OF TRANSPORTATION.
ANY RIGHT OF WAY ACQUIRED IN THE NAME OF ANOTHER AGENCY WILL CONTAIN THE "V" PARCEL IDENTIFIER AND THE NAME OF THAT AGENCY WILL BE SHOWN IN THE REMARKS COLUMN.

PARCEL NO.	OWNER	SHEET NO.	OWNERS RECORD		AUDITOR'S PARCEL	RECORD AREA	TOTAL P.R.O.	GROSS TAKE	P.R.O. IN TAKE	NET TAKE	STRUC-TURE	NET RESIDUE		REMARKS
			O.R.	PAGE								LEFT	RIGHT	
114-SH1	KIRSTEN DALESSANDRO	56, 57	977	1645	13-00182.000	8.490	0.970	0.161	0.000	0.161				*1 ROCK TBR
114-SH2		57						0.021	0.000	0.021				
114-T		57						0.028	0.000	0.028				GRADING
115-SH	KEITH W. HOSTETLER AND JULIE HOSTETLER	56	283	770	13-00197.000	2.062	0.000	0.069	0.000	0.069				
115-T		56						0.058	0.000	0.058				GRADING
116-SH	THOMAS R. HUNTER AND TAMMY S. HUNTER	56, 57	DV 685	130	13-00196.000	1.704	0.000	0.058	0.000	0.058				1 TREE TBR
116-T		56, 57						0.017	0.000	0.017				GRADING
117-SH	AARON D. BUTZER, SR. TRUSTEE	57	967	4638	13-00191.000	1.902	0.000	0.100	0.000	0.100				5553 SF WOODS TBR; *2195 SF WOODS TBR
117-T		57						0.060	0.000	0.060				GRADING
118-SH	DEAN L. KALLENBORN AND DORA L. KALLENBORN	57, 58	890	4263	13-00131.000	5.320	0.000	0.019	0.000	0.019				1 TREE TBR; 687 SF WOODS TBR; *281 SF WOODS TBR
118-T		57, 58						0.029	0.000	0.029				GRADING
119-SH	CHARLES A. ROWLAND AND TRACY L. ROWLAND	58	72	430	13-00024.000	2.598	0.000	0.011	0.000	0.011				
119-T1		58						0.019	0.000	0.019				GRADING
119-T2		58						0.004	0.000	0.004				DRIVEWAY RECONSTRUCTION
120-T	MICHAEL HORWATH AND SARAH HORWATH	59	964	4980	13-00034.000	3.157	0.000	0.005	0.000	0.005				DRIVEWAY RECONSTRUCTION
121-SH	JAMES V. BENNETT, JR.	60	970	2683	13-00010.000	4.660	0.374	0.037	0.000	0.037				90 LF WOOD FENCE TBR; 77 SF WOODS TBR; *35 SF WOODS TBR
121-T1		59						0.004	0.000	0.004				DRIVEWAY RECONSTRUCTION
121-T2		59, 60						0.039	0.000	0.039				GRADING
122-SH	JACOB D. BROWN AND ANNALIESE BROWN	59, 60	903	814	13-00031.000	5.269	0.000	0.114	0.000	0.114				2719 SF WOODS TBR; *877 SF WOODS TBR
122-T1		60						0.007	0.000	0.007				GRADING
122-T2		60						0.011	0.000	0.011				GRADING AND DRIVEWAY RECONSTRUCTION

TYPES OF TITLE LEGEND:
SH = STANDARD HIGHWAY EASEMENT
T = TEMPORARY EASEMENT

NOTE: ALL TEMPORARY PARCELS TO BE OF 24 MONTH DURATION

NOTE: UNDER NO CIRCUMSTANCES ARE TEMPORARY EASEMENTS TO BE USED FOR STORAGE OF MATERIAL OR EQUIPMENT BY THE CONTRACTOR UNLESS NOTED OTHERWISE.

* DENOTES RIGHT OF WAY ENCROACHMENT

REV. BY	DATE	DESCRIPTION

FIELD REVIEW BY DATE:
OWNERSHIP VERIFIED BY DATE:
DATE COMPLETED

SUMMARY OF ADDITIONAL RIGHT OF WAY
PARCELS 114 - 122

DESIGN AGENCY
WOOLPERT

DESIGNER TMC
REVIEWER MJW 10/21/25
PROJECT ID 117044
SUBSET RW.31 TOTAL RW.78

WAY-94-14.17

MODEL: Sheet_Survft PAPERSIZE: 34x22 (in.) DATE: 1/23/2026 TIME: 11:04:55 AM PLTDRV: OHDOT_PDF.pltcfg PENTBL: OHDOT_Pen.tbl USER: Tim.Chrismer@Woolpert.com WORKSPACE: OHDOTCEv02 WORKSET: 117044 PRODUCT: OpenRoadsDesigner 24.00.00.205
pw:\\ohiodot-pw.bentley.com:ohiodot-pw-02\Documents\01 Active Projects\District 03\Wayne\117044\A02-Engineering_Woolpert\RW\Sheets\117044_RS011.dgn

RECORD AREA - TOTAL PRO - NET TAKE = **NET RESIDUE**
GROSS TAKE - PRO IN TAKE = **NET TAKE**
ALL AREAS IN ACRES

GRANTEE:
ALL RIGHT OF WAY ACQUIRED IN THE NAME OF THE STATE OF OHIO DEPARTMENT OF TRANSPORTATION. ANY RIGHT OF WAY ACQUIRED IN THE NAME OF ANOTHER AGENCY WILL CONTAIN THE "V" PARCEL IDENTIFIER AND THE NAME OF THAT AGENCY WILL BE SHOWN IN THE REMARKS COLUMN.

PARCEL NO.	OWNER	SHEET NO.	OWNERS RECORD		AUDITOR'S PARCEL	RECORD AREA	TOTAL P.R.O.	GROSS TAKE	P.R.O. IN TAKE	NET TAKE	STRUC-TURE	NET RESIDUE		REMARKS
			O.R.	PAGE								LEFT	RIGHT	
123-SH	RONALD D. MCGOWAN, TRUSTEE OF THE RONALD D.	60, 61	813	1673	13-00025.000	7.950	0.043	0.136	0.000	0.136				1 TREE TBR
123-T	MCGOWAN LIVING TRUST, DATED JULY 26, 2001	60, 61						0.204	0.000	0.204				GRADING
124-T	JOHN G. VANNIEUWAL AND BEVERLY A. VANNIEUWAL	60, 61	630	624	13-00018.000	5.050	0.000	0.110	0.000	0.110				*7 TREES TBR; *1 BUSH TBR; *4 ROCKS TBR
														GRADING AND DRIVEWAY RECONSTRUCTION
125-SH1	TONYA E. BLINOVICH	61	721	653	13-00040.000	5.200	0.000	0.008	0.000	0.008				2199 SF WOODS TBR; *342 SF WOODS
125-SH2		62						0.050	0.000	0.050				
125-T1		61						0.018	0.000	0.018				GRADING
125-T2		62						0.025	0.000	0.025				5 TREES TBR; GRADING
126-SH	STEPHEN M. DELCIAPPO AND ROBIN M. EVANS DELCIAPPO	62	935	490	13-00019.000	4.230	0.000	0.084	0.000	0.084				77 LF WOOD FENCE TBR; *12 LF WOOD FENCE; *8 TREES TBR
126-T		62						0.009	0.000	0.009				GRADING
127-T	JAMES BILL WALLET AND REBECCA SUE WALLET	62	DV 477	549	13-00142.000	0.990	0.000	0.055	0.000	0.055				26 LF IRON FENCE TBR; 786 SF WOODS TBR; *8 LF IRON FENCE TBR,
		62, 63			13-00143.000	4.630	0.000	0.012	0.000	0.012				*246 SF WOODS TBR; GRADING AND DRIVEWAY RECONSTRUCTION
		63			12-02007.000	1.420	0.000							
	TOTALS:					7.040	0.000	0.067	0.000	0.067				
128-SH	JEFFRY D. WEAVER	62, 63	897	667	13-00147.000	2.252	0.245	0.038	0.000	0.038				*576 SF FLOWER BED TBR; 1 TREE TBR
129	MICHAEL D. KUPFNER AND JULIE KUPFNER	63	944	4308	12-00323.000	1.120	0.044							NO ADDITIONAL R/W REQUIRED
130	JEFFRY D. WEAVER	63	897	667	12-02045.000	0.790	0.151							NO ADDITIONAL R/W REQUIRED
131-T	JASON R. WALSH, TRUSTEE	65	975	4436	12-02575.010	2.000	0.000	0.041	0.000	0.041	Y			BARN TBR; 535 SF GRAVEL DRIVE TBR
					12-02575.013	17.208	0.000							STRUCTURE REMOVAL, GRADING AND DRIVEWAY RECONSTRUCTION

TYPES OF TITLE LEGEND:
SH = STANDARD HIGHWAY EASEMENT
T = TEMPORARY EASEMENT

NOTE: ALL TEMPORARY PARCELS TO BE OF 24 MONTH DURATION

NOTE: UNDER NO CIRCUMSTANCES ARE TEMPORARY EASEMENTS TO BE USED FOR STORAGE OF MATERIAL OR EQUIPMENT BY THE CONTRACTOR UNLESS NOTED OTHERWISE.

** DENOTES RIGHT OF WAY ENCROACHMENT*

REV. BY	DATE	DESCRIPTION

FIELD REVIEW BY *DATE:*
OWNERSHIP VERIFIED BY *DATE:*
DATE COMPLETED

SUMMARY OF ADDITIONAL RIGHT OF WAY
PARCELS 123 - 131

DESIGN AGENCY
WOOLPERT

DESIGNER TMC
REVIEWER MJW 10/21/25
PROJECT ID 117044
SUBSET RW.32 | TOTAL RW.78

WAY-94-14.17

MODEL: Sheet_Survft PAPERSIZE: 34x22 (in.) DATE: 1/23/2026 TIME: 11:05:00 AM PLTDRV: OHDOT_PDF.pltcfg PENTBL: OHDOT_Pen.tbl USER: Tim.Chrisner@Woolpert.com WORKSPACE: OHDOTCEv02 WORKSET: 117044 PRODUCT: OpenRoadsDesigner 24.00.00.205
pw:\\ohiodot-pw.bentley.com:ohiodot-pw-02\Documents\01 Active Projects\District 03\Wayne\117044\02-Engineering_Woolpert\RW\Sheets\117044_RS012.dgn

RECORD AREA - TOTAL PRO - NET TAKE = **NET RESIDUE**
GROSS TAKE - PRO IN TAKE = **NET TAKE**
ALL AREAS IN ACRES

GRANTEE:
ALL RIGHT OF WAY ACQUIRED IN THE NAME OF THE STATE OF OHIO DEPARTMENT OF TRANSPORTATION. ANY RIGHT OF WAY ACQUIRED IN THE NAME OF ANOTHER AGENCY WILL CONTAIN THE "V" PARCEL IDENTIFIER AND THE NAME OF THAT AGENCY WILL BE SHOWN IN THE REMARKS COLUMN.

PARCEL NO.	OWNER	SHEET NO.	OWNERS RECORD		AUDITOR'S PARCEL	RECORD AREA	TOTAL P.R.O.	GROSS TAKE	P.R.O. IN TAKE	NET TAKE	STRUC-TURE	NET RESIDUE		REMARKS
			O.R.	PAGE								LEFT	RIGHT	
132	JACOB WINTROW AND ALLIEE LEON	63, 64	885	865	12-02575.012	6.284	0.115							NO ADDITIONAL R/W REQUIRED
133-T	DOUGLAS A. FEUCHTENBERGER AND	65	900	1270	12-02575.011	5.648	0.000	0.006	0.000	0.006				DRIVEWAY RECONSTRUCTION
	KIM M. FEUCHTENBERGER													
134-T	CHRISTOPHER C. TILLEY AND APRIL M. TILLEY	65	564	249	12-02575.007	1.597	0.000	0.003	0.000	0.003				*1 TREE TBR; *6 BUSHES; *1 ROCK TBR; DRIVEWAY RECONSTRUCTION
135-SH	BENJAMIN BORNSTINE AND EMILY BORNSTINE	65	632	2286	12-02575.008	1.706	0.000	0.034	0.000	0.034				
135-T		65						0.010	0.000	0.010				DRIVEWAY RECONSTRUCTION
136-SH	JERRY D. BAKER AND FAYE W. BAKER	65, 66	295	579	12-02575.006	1.597	0.000	0.104	0.000	0.104				6 TREES TBR; *WOOD POST TBR
136-T		65, 66						0.070	0.000	0.070				GRADING AND DRIVEWAY RECONSTRUCTION
137-SH	BBI PROPERTIES LLC	66	837	919	12-02576.000	1.6300	0.372	0.009	0.000	0.009				
137-T		65, 66						0.039	0.000	0.039				GRADING
138-SH1	SATYZA FARMS INC.	66	633	1641	12-00804.000	76.353	2.991	0.098	0.000	0.098				
138-SH2		66						0.073	0.000	0.073				
138-SH3		68, 69						0.206	0.000	0.206				*3 TREES TBR
138-SH4		68						0.130	0.000	0.130				
138-T1		66						0.005	0.000	0.005				GRADING
138-T2		66						0.002	0.000	0.002				GRADING
138-T3		67						0.041	0.000	0.041				351 SF GRAVEL DRIVE TBR; DRIVEWAY RECONSTRUCTION
138-T4		67						0.002	0.000	0.002				DRIVEWAY RECONSTRUCTION
138-T5		68						0.007	0.000	0.007				GRADING
138-T6		68						0.006	0.000	0.006				GRADING
139-T	JAMES LEE VETTER	67	346	1924	12-00436.000	1.140	0.151	0.005	0.000	0.005				DRIVEWAY RECONSTRUCTION

TYPES OF TITLE LEGEND:
SH = STANDARD HIGHWAY EASEMENT
T = TEMPORARY EASEMENT

NOTE: ALL TEMPORARY PARCELS TO BE OF 24 MONTH DURATION

NOTE: UNDER NO CIRCUMSTANCES ARE TEMPORARY EASEMENTS TO BE USED FOR STORAGE OF MATERIAL OR EQUIPMENT BY THE CONTRACTOR UNLESS NOTED OTHERWISE.

** DENOTES RIGHT OF WAY ENCROACHMENT*

REV. BY	DATE	DESCRIPTION

FIELD REVIEW BY *DATE:*
OWNERSHIP VERIFIED BY *DATE:*
DATE COMPLETED

SUMMARY OF ADDITIONAL RIGHT OF WAY
PARCELS 132 - 139

DESIGN AGENCY
WOOLPERT

DESIGNER: TMC
REVIEWER: MJW 10/21/25
PROJECT ID: 117044
SUBSET: RW.33 | TOTAL: RW.78

WAY-94-14.17

MODEL: Sheet_SurvFt PAPERSIZE: 34x22 (in.) DATE: 1/23/2026 TIME: 11:05:06 AM PLTDRV: OHDOT_PDF.pltcfg PENTBL: OHDOT_Pen.tbl USER: Tim.Chrismer@Woolpert.com WORKSPACE: OHDOTCEv02 WORKSET: 117044 PRODUCT: OpenRoadsDesigner 24.00.00.205
pw:\\ohiodot-pw.bentley.com:ohiodot-pw-02\Documents\01 Active Projects\District 03\Wayne\117044\02-Engineering_Woolpert\RW\Sheets\117044_RS013.dgn

RECORD AREA - TOTAL PRO - NET TAKE = **NET RESIDUE**
GROSS TAKE - PRO IN TAKE = **NET TAKE**
ALL AREAS IN ACRES

GRANTEE:
ALL RIGHT OF WAY ACQUIRED IN THE NAME OF THE STATE OF OHIO DEPARTMENT OF TRANSPORTATION.
ANY RIGHT OF WAY ACQUIRED IN THE NAME OF ANOTHER AGENCY WILL CONTAIN THE "V" PARCEL IDENTIFIER AND THE NAME OF THAT AGENCY WILL BE SHOWN IN THE REMARKS COLUMN.

PARCEL NO.	OWNER	SHEET NO.	OWNERS RECORD		AUDITOR'S PARCEL	RECORD AREA	TOTAL P.R.O.	GROSS TAKE	P.R.O. IN TAKE	NET TAKE	STRUC-TURE	NET RESIDUE		REMARKS
			O.R.	PAGE								LEFT	RIGHT	
140-T	DOLORES A. SHIDLER	67	919	2649	12-01702.000	0.570	0.076	0.013	0.000	0.013				GRADING AND DRIVEWAY RECONSTRUCTION
		67			12-00804.001	0.287	0.038	0.006	0.000	0.006				
	TOTALS							0.019	0.000	0.019				
141-SH1	DONALD D. KOSIER, TRUSTEE	68, 69	900	2046	12-01008.000	74.560	0.964	0.123	0.000	0.123				
141-SH2		70, 71						0.165	0.000	0.165				
141-T1		68, 69						0.013	0.000	0.013				GRADING AND DRIVEWAY RECONSTRUCTION
141-T2		69, 70						0.076	0.000	0.076				GRADING
141-T3		70, 71						0.105	0.000	0.105				GRADING
141-T4		71, 72			12-01008.000	74.560	0.964	0.029	0.000	0.029				GRADING AND DRIVEWAY RECONSTRUCTION
					12-01006.000	0.440	0.072	0.024	0.000	0.024				
	TOTALS:					75.000	1.037	0.053	0.000	0.053				
142-SH	WILLIAM J. MARSHALL AND KAREN J. MORGAN	69	414	1755	12-01164.000	1.880	0.144	0.095	0.000	0.095				3 TREES TBR; *1 TREE TBR
142-T		69			12-01164.000	1.880	0.144	0.018	0.000	0.018				1 TREE TBR; GRADING AND DRIVEWAY RECONSTRUCTION
					12-01163.000	0.120	0.000							
143-SH	JOAN L. GEISER	69	682	158	12-00649.002	5.000	0.472	0.046	0.000	0.046				*4 ROCKS TBR; 87 LF WIRE FENCE TBR
143-T1		70						0.004	0.000	0.004				DRIVEWAY RECONSTRUCTION
143-T2		70			12-00628.000	0.6600	0.069	0.009	0.000	0.009				DRIVEWAY RECONSTRUCTION
143-T3		70, 71			12-00646.000	1.000	0.122	0.008	0.000	0.008				DRIVEWAY RECONSTRUCTION
143-T4		71			12-00646.000	1.000	0.122	0.009	0.000	0.009				174 SF CONCRETE DRIVE TBR; GRADING AND DRIVEWAY RECONSTRUCTION
					12-00649.000	0.456	0.056	0.019	0.000	0.019				
	TOTALS							0.028	0.000	0.028				
					12-00652.000	0.680	0.000							
144-T	ROBERT D. ENNEMOSER AND BELINDA S. ENNEMOSER	71	639	770	12-00649.001	0.235	0.074	0.025	0.000	0.025				3 BUSHES TBR; 1 ROCK TBR; 189 SF FLOWER BED TBR; *1 TREE TBR;
					12-00654.000	0.210	0.000							*6 BUSHES TBR; *5 ROCKS TBR; *2 YARDLIGHTS TBR; *231 SF FLOWER BED TBR
														GRADING AND DRIVEWAY RECONSTRUCTION
145-T	BENJAMIN STOLLER AND CYMBAL STOLLER	71	949	2821	12-02441.001	22.000	0.100	0.037	0.000	0.037				36 LF WIRE FENCE TBR; GRADING AND DRIVEWAY RECONSTRUCTION

TYPES OF TITLE LEGEND:
SH = STANDARD HIGHWAY EASEMENT
T = TEMPORARY EASEMENT

NOTE: ALL TEMPORARY PARCELS TO BE OF 24 MONTH DURATION

NOTE: UNDER NO CIRCUMSTANCES ARE TEMPORARY EASEMENTS TO BE USED FOR STORAGE OF MATERIAL OR EQUIPMENT BY THE CONTRACTOR UNLESS NOTED OTHERWISE.

** DENOTES RIGHT OF WAY ENCROACHMENT*

REV. BY	DATE	DESCRIPTION

FIELD REVIEW BY *DATE:*
OWNERSHIP VERIFIED BY *DATE:*
DATE COMPLETED

SUMMARY OF ADDITIONAL RIGHT OF WAY
PARCELS 140 - 145

DESIGN AGENCY
WOOLPERT

DESIGNER: TMC
REVIEWER: MJW 10/21/25
PROJECT ID: 117044
SUBSET: RW.34 | TOTAL: RW.78

WAY-94-14.17

MODEL: Sheet_Survft PAPERSIZE: 34x22 (in.) DATE: 1/23/2026 TIME: 11:05:11 AM PLTDRV: OHDOT_PDF.pltcfg PENTBL: OHDOT_Pen.tbl USER: Tim.Chrisner@Woolpert.com WORKSPACE: OHDOTCEv02 WORKSET: 117044 PRODUCT: OpenRoadsDesigner 24.00.00.205
pw:\\ohiodot-pw.bentley.com:ohiodot-pw-02\Documents\01 Active Projects\District 03\Wayne\117044\02-Engineering_Woolpert\RW\Sheets\117044_RS014.dgn

RECORD AREA - TOTAL PRO - NET TAKE = **NET RESIDUE**
GROSS TAKE - PRO IN TAKE = **NET TAKE**
ALL AREAS IN ACRES

GRANTEE:
ALL RIGHT OF WAY ACQUIRED IN THE NAME OF THE STATE OF OHIO DEPARTMENT OF TRANSPORTATION. ANY RIGHT OF WAY ACQUIRED IN THE NAME OF ANOTHER AGENCY WILL CONTAIN THE "V" PARCEL IDENTIFIER AND THE NAME OF THAT AGENCY WILL BE SHOWN IN THE REMARKS COLUMN.

PARCEL NO.	OWNER	SHEET NO.	OWNERS RECORD		AUDITOR'S PARCEL	RECORD AREA	TOTAL P.R.O.	GROSS TAKE	P.R.O. IN TAKE	NET TAKE	STRUC-TURE	NET RESIDUE		REMARKS
			O.R.	PAGE								LEFT	RIGHT	
146-T	MICHAEL E. DAVIS AND AMY L. DAVIS	71, 72	863	293	12-02441.002	13.513	0.075	0.063	0.000	0.063				GRADING AND DRIVEWAY RECONSTRUCTION
147-SH	ELIZABETH A. STEINER, TRUSTEE OF THE ROBERT N.	75, 76	716	379	12-01839.000	229.184	2.576	0.062	0.000	0.062				
147-T1	STEINER TRUST, DATED FEBRUARY 16, 2010	72						0.099	0.000	0.099				1 TREE TBR; GRADING AND DRIVEWAY RECONSTRUCTION
147-T2		75						0.005	0.000	0.005				DRIVEWAY RECONSTRUCTION
147-T3		76						0.004	0.000	0.004				DRIVEWAY RECONSTRUCTION
147-T4		77						0.004	0.000	0.004				STORM DRAINAGE CONSTRUCTION
148-SH1	ROGER D. COYLE AND MINNIE GAIL COYLE	72	200	402	12-02441.000	81.317	0.663	0.113	0.000	0.113				
148-SH2		76	664	271	12-00381.000	87.688	0.780	0.049	0.000	0.049				
148-T		72			12-02441.000	81.317	0.663	0.031	0.000	0.031				GRADING
149-T	ROBERT J. CORMELL AND ERIN KRISTINE CORMELL	74	795	2067	12-00153.000	1.000	0.100	0.017	0.000	0.017				*2 POSTS TBR; GRADING AND DRIVEWAY RECONSTRUCTION
150-T	GARY L. NORRIS AND JOYCE M. NORRIS	74	534	40	12-01341.000	1.068	0.069	0.011	0.000	0.011				GRADING AND DRIVEWAY RECONSTRUCTION
		74			12-01342.000	0.999	0.076	0.013	0.000	0.013				
151-T	JOEL HARTZLER	74, 75	959	1497	12-00142.000	1.000	0.076	0.013	0.000	0.013				GRADING AND DRIVEWAY RECONSTRUCTION
152	TOP PROPERTIES LLC	77, 78	961	3498	12-02117.000	2.970	0.302							NO ADDITIONAL R/W REQUIRED
153	JAMES E. HICKS	78	893	1292	12-01058.000	1.463	0.458							NO ADDITIONAL R/W REQUIRED

TYPES OF TITLE LEGEND:
SH = STANDARD HIGHWAY EASEMENT
T = TEMPORARY EASEMENT

NOTE: ALL TEMPORARY PARCELS TO BE OF 24 MONTH DURATION

NOTE: UNDER NO CIRCUMSTANCES ARE TEMPORARY EASEMENTS TO BE USED FOR STORAGE OF MATERIAL OR EQUIPMENT BY THE CONTRACTOR UNLESS NOTED OTHERWISE.

** DENOTES RIGHT OF WAY ENCROACHMENT*

REV. BY	DATE	DESCRIPTION

FIELD REVIEW BY *DATE:*
OWNERSHIP VERIFIED BY *DATE:*
DATE COMPLETED

SUMMARY OF ADDITIONAL RIGHT OF WAY
PARCELS 146 - 153


DESIGN AGENCY
WOOLPERT

DESIGNER: TMC
REVIEWER: MJW 10/21/25
PROJECT ID: 117044
SUBSET: RW.35 | TOTAL: RW.78

WAY-94-14.17

MODEL: Sheet_SurvFt PAPERSIZE: 34x22 (in.) DATE: 1/23/2026 TIME: 11:05:16 AM PLTDRV: OHDOT_PDF.pltcfg PENTBL: OHDOT_Pen.tbl USER: Tim.Chrismer@Woolpert.com WORKSPACE: OHDOTCEv02 WORKSET: 117044 PRODUCT: OpenRoadsDesigner 24.00.00.205
pw:\\ohiodot-pw.bentley.com:ohiodot-pw-02\Documents\01 Active Projects\District 03\Wayne\117044\A02-Engineering_Woolpert\RW\Sheets\117044_RS015.dgn

WAYNE COUNTY
BAUGHMAN TOWNSHIP
SEC. 5 & 8, T-17-N, R-11-W

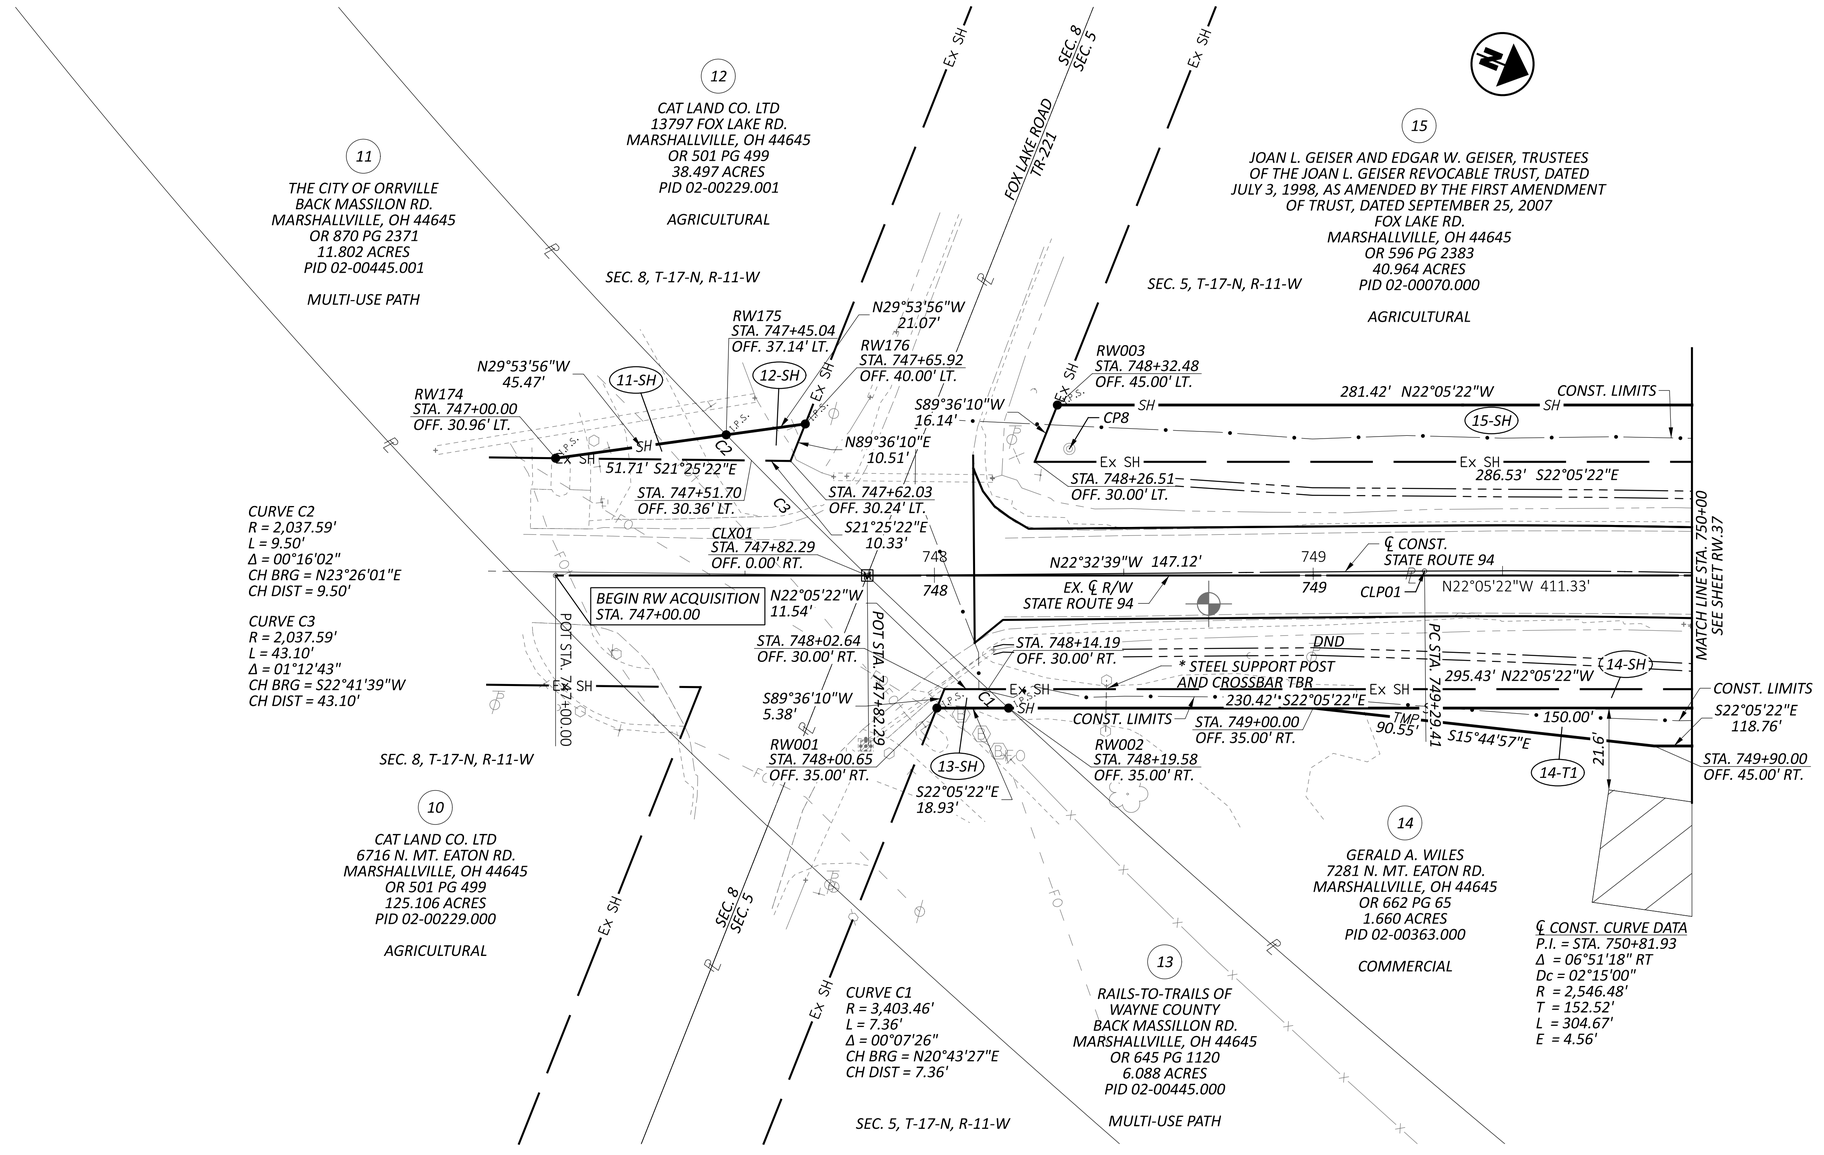

HORIZONTAL
SCALE IN FEET
0 10 20 40

RIGHT OF WAY DETAIL SHEET
STA. 747+00 TO STA. 750+00

REV. BY	DATE	DESCRIPTION
DATE COMPLETED		

DESIGN AGENCY
WOOLPERT

DESIGNER TMC
REVIEWER MJW 10/21/25
PROJECT ID 117044
SUBSET RW.36 | TOTAL RW.78

WAY-94-14.17

MODEL: 117044_RD001 PAPERSIZE: 34x22 (in.) DATE: 1/23/2026 TIME: 11:59:11 AM PLTDRV: OHDOT_PDF.pltcfg PENTBL: OHDOT_Pen.tbl USER: Tim.Chrismer@Woolpert.com WORKSPACE: OHDOTCEv02 WORKSET: 117044 PRODUCT: OpenRoadsDesigner 24.00.00.205
pw:\\ohiodot-pw.bentley.com:ohiodot-pw-02\Documents\01 Active Projects\District 03\Wayne\117044\402-Engineering_Woolpert\RW\Sheets\117044_RD001.dgn

WAYNE COUNTY
BAUGHMAN TOWNSHIP
SEC. 5, T-17-N, R-11-W

HORIZONTAL SCALE IN FEET
0 10 20 40

℄ CURVE DATA
P.I. = STA. 750+81.93
Δ = 06°51'18" RT
Dc = 02°15'00"
R = 2,546.48'
T = 152.52'
L = 304.67'
E = 4.56'

15

JOAN L. GEISER AND EDGAR W. GEISER, TRUSTEES
OF THE JOAN L. GEISER REVOCABLE TRUST, DATED
JULY 3, 1998, AS AMENDED BY THE FIRST AMENDMENT
OF TRUST, DATED SEPTEMBER 25, 2007
FOX LAKE RD.
MARSHALLVILLE, OH 44645
OR 596 PG 2383
40.964 ACRES
PID 02-00070.000

AGRICULTURAL

SEC. 5, T-17-N, R-11-W

RW005
STA. 751+13.32 (BK)
OFF. 45.00' LT.
STA. 751+13.04 (BK)
OFF. 30.00' LT.

281.42' N22°05'22"W
SH
PI STA. 751+11.33
15-SH
SH
SH
566.95' N15°33'49"W
SH
CONST. LIMITS
Ex SH
286.53' S22°05'22"E
RP01
RP02
Ex SH
Ex SH
CONST. LIMITS
Ex SH
565.90' S15°33'49"E
Ex SH
CONST. LIMITS
I.P.S.
I.P.S.
I.P.S.

SEE SHEET RW.36
MATCH LINE STA. 750+00

411.33' N22°05'22"W
751
752
753
754
563.81' N15°33'49"W
CLP02
CLP03
CLX02
TBRR
℄ CONST.
STATE ROUTE 94
EX. ℄ R/W
STATE ROUTE 94
252.11' N15°41'21"W
751
752
753
754

MATCH LINE STA. 755+00
SEE SHEET RW.38

RW006
STA. 752+00.00
OFF. 35.00' RT.
STA. 751+09.62
OFF. 30.00' RT.
RP03
I.P.S.
Ex SH
14-SH
295.43' N22°05'22"W
Ex SH
S22°05'22"E
230.42'
150.00'
SH
145.78' S18°12'53"E
SH
55.00'
N15°33'49"W
PI STA. 752+34.08
SH
Ex SH
440.91' N15°33'49"W
Ex SH
Ex SH
SH
353.70' S15°33'49"E
SH
PC STA. 754+86.19
Ex SH
SH
CONST. LIMITS
25.3'
TMP
118.76' S22°05'22"E
STA. 751+08.76
OFF. 45.00' RT.
31.11'
S15°33'49"E
TMP
29.6'
14-T1
31.02'
TMP
S65°54'14"E
STA. 752+55.00
OFF. 35.00' RT.
DND
DND
STA. 754+50.00
OFF. 35.00' RT.
DND
CONST. LIMITS
TMP
80.89'
S07°01'58"E
N15°33'49"W
103.70'
14-T2
RW004
STA. 750+50.00
OFF. 35.00' RT.
CONST. LIMITS
80.00' S15°33'49"E
STA. 751+55.00
OFF. 60.00' RT.
STA. 752+35.00
OFF. 60.00' RT.
DND
STA. 751+45.00
OFF. 45.00' RT.
S40°44'47"W
18.03'

14

GERALD A. WILES
7281 N. MT. EATON RD.
MARSHALLVILLE, OH 44645
OR 662 PG 65
1.660 ACRES
PID 02-00363.000

COMMERCIAL

SEC. 5, T-17-N, R-11-W

14

GERALD A. WILES
7303 MT. EATON RD.
MARSHALLVILLE, OH 44645
OR 662 PG 67
3.247 ACRES
PID 02-00362.001

RESIDENTIAL

REV. BY	DATE	DESCRIPTION
DATE COMPLETED		

RIGHT OF WAY DETAIL SHEET
STA. 750+00 TO STA. 755+00


DESIGN AGENCY
WOOLPERT

DESIGNER TMC
REVIEWER MJW 10/21/25
PROJECT ID 117044
SUBSET RW.37 TOTAL RW.78

WAY-94-14.17

MODEL: 117044_RD002 PAPERSIZE: 34x22 (in.) DATE: 1/23/2026 TIME: 11:05:31 AM PLTDRV: OHDOT_PDF.pltcfg PENTBL: OHDOT_Pen.tbl USER: Tim.Chrismer@Woolpert.com WORKSPACE: OHDOTCEv02 WORKSET: 117044 PRODUCT: OpenRoadsDesigner 24.00.00.205
pw:\\ohiodot-pw.bentley.com:ohiodot-pw-02\Documents\01 Active Projects\District 03\Wayne\117044\402-Engineering_Woolpert\RW\Sheets\117044_RD002.dgn

WAYNE COUNTY
BAUGHMAN TOWNSHIP
SEC. 5, T-17-N, R-11-W

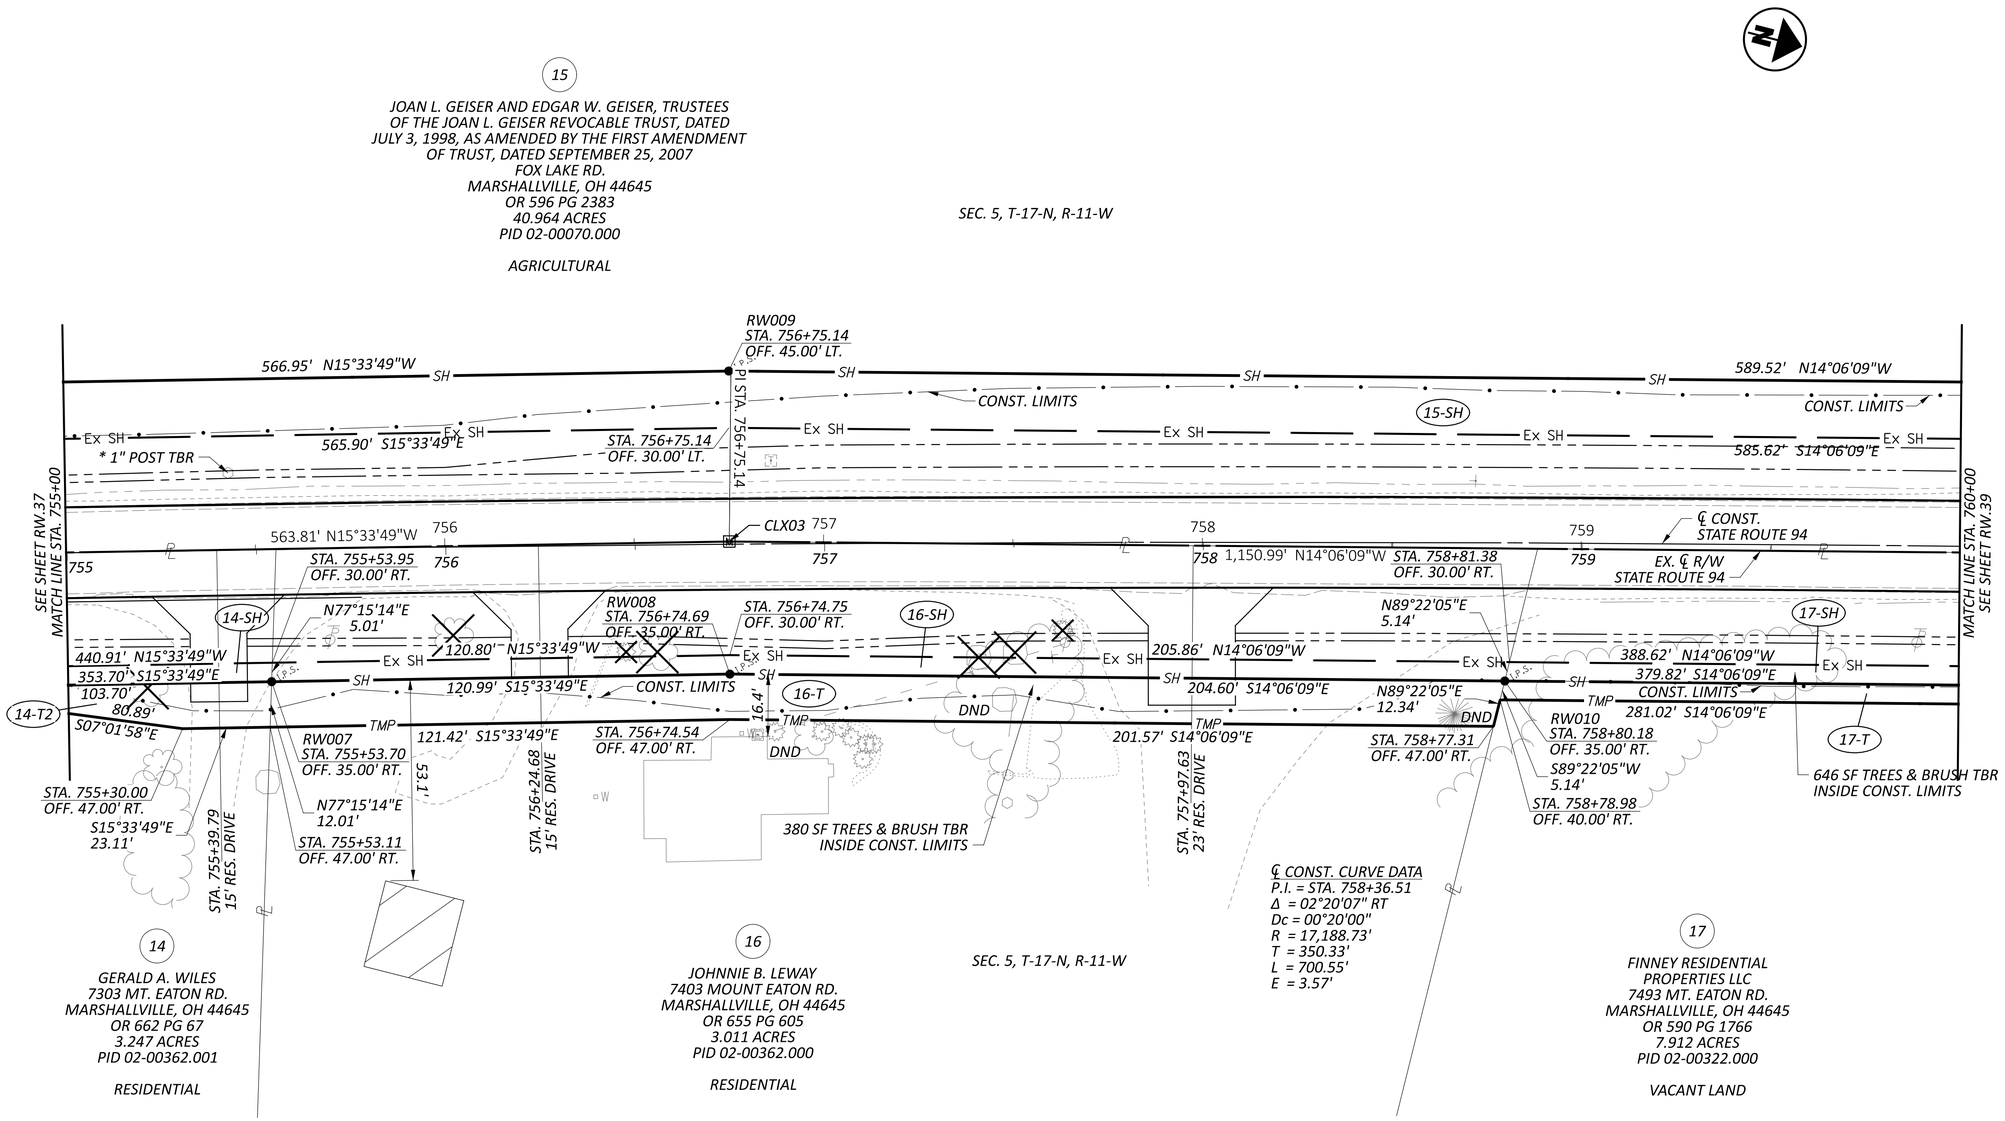

HORIZONTAL SCALE IN FEET
0 10 20 40

RIGHT OF WAY DETAIL SHEET
STA. 755+00 TO STA. 760+00

REV. BY	DATE	DESCRIPTION

DATE COMPLETED


DESIGN AGENCY
WOOLPERT

DESIGNER TMC
REVIEWER MJW 10/21/25
PROJECT ID 117044
SUBSET RW.38 TOTAL RW.78

WAY-94-14.17

MODEL: 117044_RD003 PAPERSIZE: 34x22 (in.) DATE: 1/23/2026 TIME: 11:05:37 AM PLTDRV: OHDOT_PDF.pltcfg PENTBL: OHDOT_Pen.tbl USER: Tim.Chrisner@Woolpert.com WORKSPACE: OHDOTCEv02 WORKSET: 117044 PRODUCT: OpenRoadsDesigner 24.00.00.205
pw:\\ohiodot-pw.bentley.com:ohiodot-pw-02\Documents\01 Active Projects\District 03\Wayne\117044\402 Engineering_Woolpert\RW\Sheets\117044_RD003.dgn

WAYNE COUNTY
BAUGHMAN TOWNSHIP
VILLAGE OF MARSHALLVILLE
SEC. 5, T-17-N, R-11-W

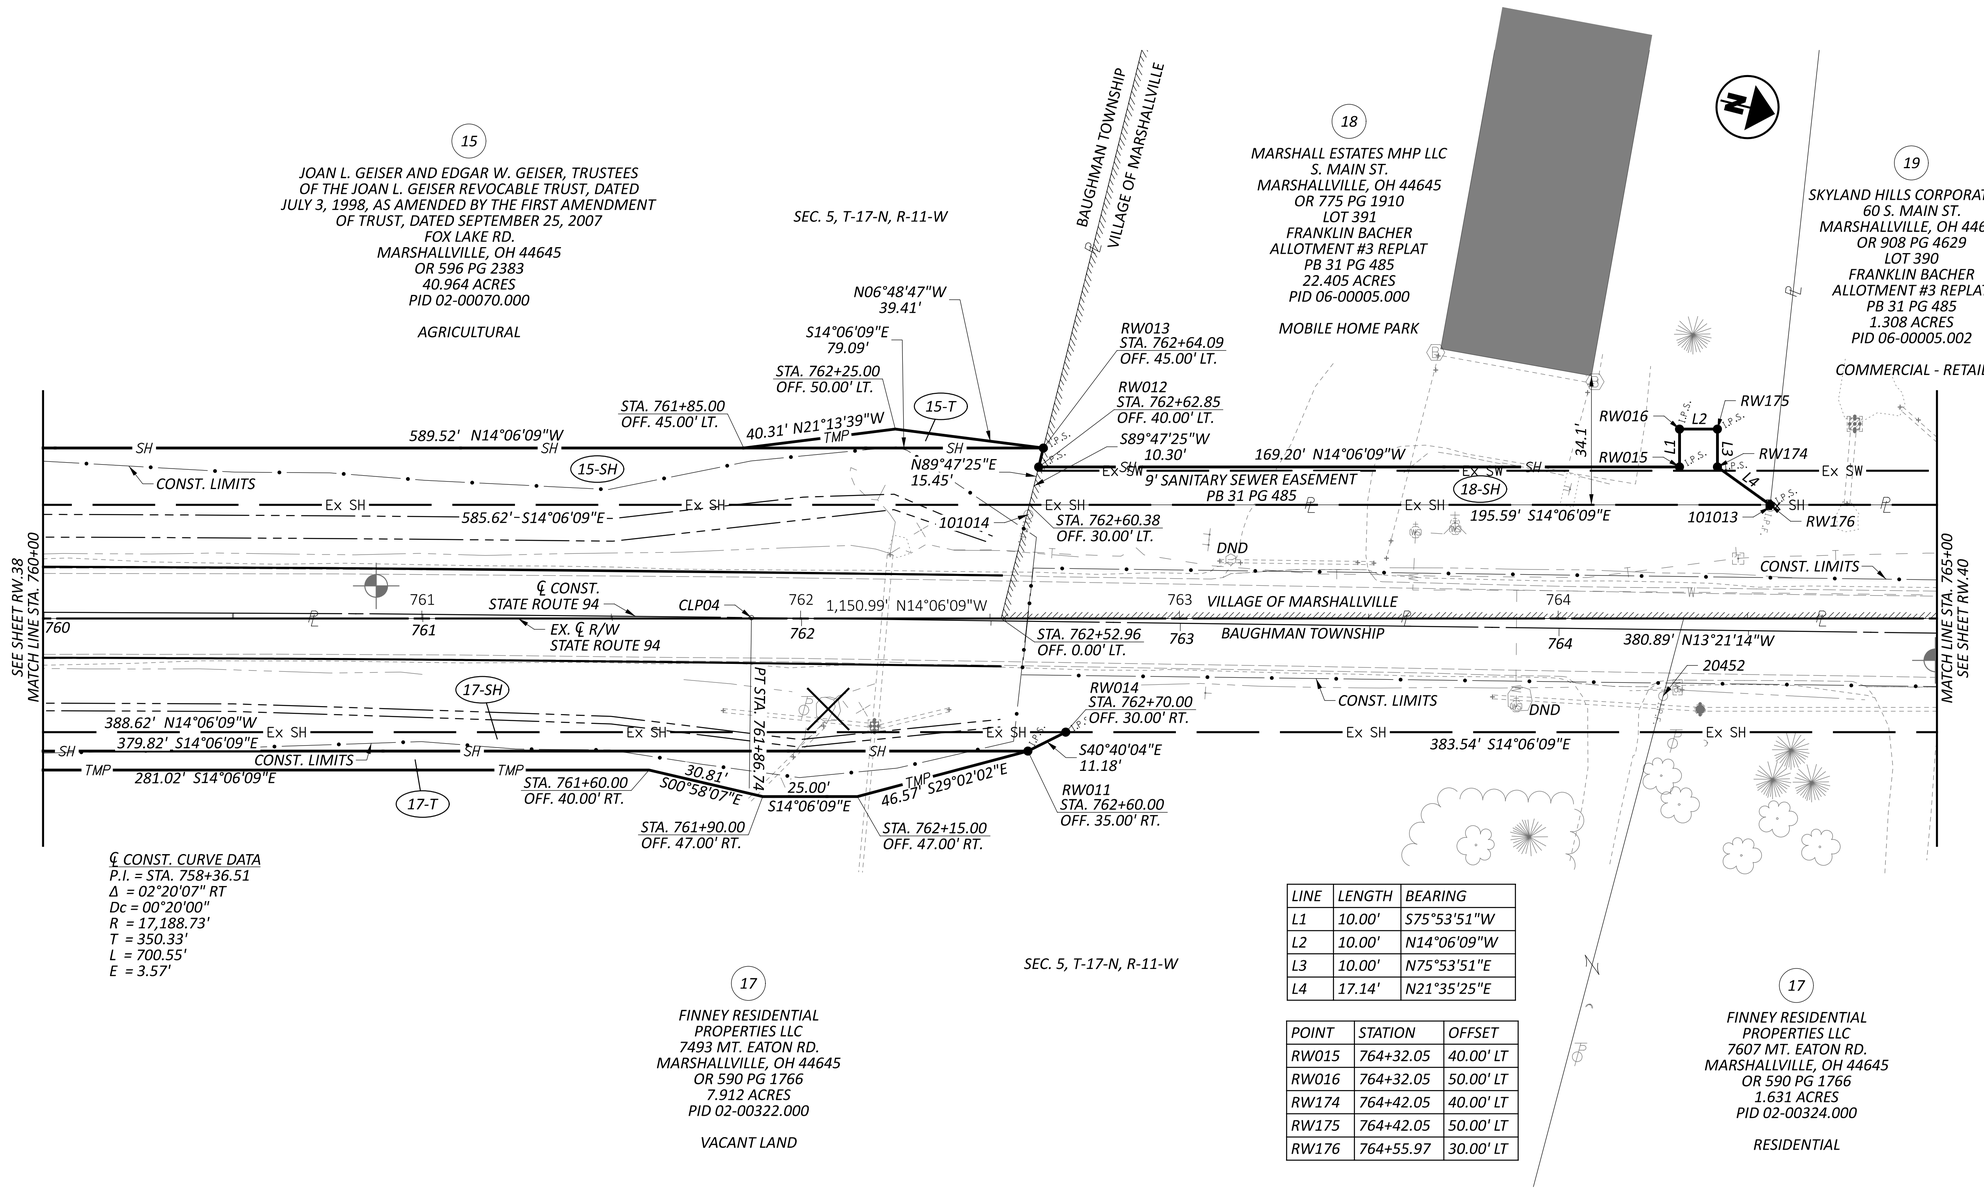

℄ CONST. CURVE DATA
P.I. = STA. 758+36.51
Δ = 02°20'07" RT
Dc = 00°20'00"
R = 17,188.73'
T = 350.33'
L = 700.55'
E = 3.57'

LINE	LENGTH	BEARING
L1	10.00'	S75°53'51"W
L2	10.00'	N14°06'09"W
L3	10.00'	N75°53'51"E
L4	17.14'	N21°35'25"E

POINT	STATION	OFFSET
RW015	764+32.05	40.00' LT
RW016	764+32.05	50.00' LT
RW174	764+42.05	40.00' LT
RW175	764+42.05	50.00' LT
RW176	764+55.97	30.00' LT

SEC. 5, T-17-N, R-11-W

17
FINNEY RESIDENTIAL PROPERTIES LLC
7493 MT. EATON RD.
MARSHALLVILLE, OH 44645
OR 590 PG 1766
7.912 ACRES
PID 02-00322.000
VACANT LAND

17
FINNEY RESIDENTIAL PROPERTIES LLC
7607 MT. EATON RD.
MARSHALLVILLE, OH 44645
OR 590 PG 1766
1.631 ACRES
PID 02-00324.000
RESIDENTIAL

HORIZONTAL SCALE IN FEET
0 10 20 40

RIGHT OF WAY DETAIL SHEET
STA. 760+00 TO STA. 765+00

REV. BY	DATE	DESCRIPTION
DATE COMPLETED		

DESIGN AGENCY
WOOLPERT

DESIGNER TMC
REVIEWER MJW 10/21/25
PROJECT ID 117044
SUBSET RW.39 TOTAL RW.78

WAY-94-14.17

MODEL: 117044_RD004 PAPERSIZE: 34x22 (in.) DATE: 1/23/2026 TIME: 11:05:43 AM PLTDRV: OHDOT_PDF.pltcfg PENTBL: OHDOT_Pen.tbl USER: Tim.Chrismer@Woolpert.com WORKSPACE: OHDOTCEv02 WORKSET: 117044 PRODUCT: OpenRoadsDesigner 24.00.00.205
pw:\\ohiodot-pw.bentley.com:ohiodot-pw-02\Documents\01 Active Projects\District 03\Wayne\117044\402-Engineering_Woolpert\RW\Sheets\117044_RD004.dgn

WAYNE COUNTY
BAUGHMAN TOWNSHIP
VILLAGE OF MARSHALLVILLE
SEC. 5, T-17-N, R-11-W

HORIZONTAL SCALE IN FEET
0 10 20 40

RIGHT OF WAY DETAIL SHEET STA. 765+00 TO STA. 770+00

19
SKYLAND HILLS CORPORATION
60 S. MAIN ST.
MARSHALLVILLE, OH 44645
OR 908 PG 4629
LOT 390
FRANKLIN BACHER
ALLOTMENT #3 REPLAT
PB 31 PG 485
1.308 ACRES
PID 06-00005.002

COMMERCIAL - RETAIL

101.0'

SEC. 5, T-17-N, R-11-W

18
MARSHALL ESTATES MHP LLC
S. MAIN ST.
MARSHALLVILLE, OH 44645
OR 775 PG 1910
LOT 391
FRANKLIN BACHER
ALLOTMENT #3 REPLAT
PB 31 PG 485
22.405 ACRES
PID 06-00005.000

MOBILE HOME PARK

9' SANITARY SEWER EASEMENT
PB 31 PG 485

PI STA. 768+26.12

SEE SHEET RW.39
MATCH LINE STA. 765+00

CONST. LIMITS

VILLAGE OF MARSHALLVILLE
BAUGHMAN TOWNSHIP

765 766 767 768 769

380.89' N13°21'14"W

CLP05

1,150.99' N14°06'09"W

EX. ℄ R/W
STATE ROUTE 94

℄ CONST.
STATE ROUTE 94

101015

RP04 I.P.S.

RP06 I.P.S.

CLX04

743.39' N15°03'39"W

CLP06

453.96' N15°13'34"W

CONST. LIMITS

MATCH LINE STA. 770+00
SEE SHEET RW.41

Ex SW
Ex SH
SAN
SCV
FO
ED

PC STA. 765+67.63

20453

383.54' S14°06'09"E

STA. 768+26.12
OFF. 30.00' RT.

YARD DRAIN

RP05

172.82' S15°03'39"E

PT STA. 769+42.09

20010

STA. 769+98.70
OFF. 30.00' RT.

73.1'

74.8'

38.1'

100.1'

17
FINNEY RESIDENTIAL
PROPERTIES LLC
7607 MT. EATON RD.
MARSHALLVILLE, OH 44645
OR 590 PG 1766
1.631 ACRES
PID 02-00324.000

RESIDENTIAL

SEC. 5, T-17-N, R-11-W

℄ CONST. CURVE DATA
P.I. = STA. 767+54.88
Δ = 01°52'20" LT
Dc = 00°30'00"
R = 11,459.16'
T = 187.25'
L = 374.46'
E = 1.53'

17
FINNEY RESIDENTIAL
PROPERTIES LLC
7655 MT. EATON RD.
MARSHALLVILLE, OH 44645
OR 590 PG 1766
7.202 ACRES
PID 02-00325.000

RESIDENTIAL

17A
MALCOLM L. FINNEY AND
JULIE A. FINNEY
7677 MT. EATON RD.
MARSHALLVILLE, OH 44645
OR 979 PG 3783
1.603 ACRES
PID 02-00325.001

RESIDENTIAL

BAUGHMAN TOWNSHIP
VILLAGE OF MARSHALLVILLE

20
FINNEY PROFESSIONAL
PROPERTIES LLC
61 S. MAIN ST.
MARSHALLVILLE, OH 44645
OR 590 PG 1763
LOT 352
JOSEPH YODER ALLOTMENT #1
PB 28 PG 170
0.773 ACRES
PID 06-00374.002

COMMERCIAL

REV. BY	DATE	DESCRIPTION

DATE COMPLETED

DESIGN AGENCY
WOOLPERT

DESIGNER
TMC

REVIEWER
MJW 10/21/25

PROJECT ID
117044

SUBSET RW.40 | TOTAL RW.78


WAY-94-14.17

MODEL: 117044_RD005 PAPERSIZE: 34x22 (in.) DATE: 1/23/2026 TIME: 11:05:48 AM PLTDRV: OHDOT_PDF.pltcfg PENTBL: OHDOT_Pen.tbl USER: Tim.Chrismer@Woolpert.com WORKSPACE: OHDOTCEv02 WORKSET: 117044 PRODUCT: OpenRoadsDesigner 24.00.00.205
pw:\\ohiodot-pw.bentley.com:ohiodot-pw-02\Documents\01 Active Projects\District 03\Wayne\117044\402-Engineering_Woolpert\RW\Sheets\117044_RD005.dgn

WAYNE COUNTY
BAUGHMAN TOWNSHIP
VILLAGE OF MARSHALLVILLE
SEC. 5, T-17-N, R-11-W

HORIZONTAL SCALE IN FEET
0 10 20 40

RIGHT OF WAY DETAIL SHEET
STA. 770+00 TO STA. 775+00

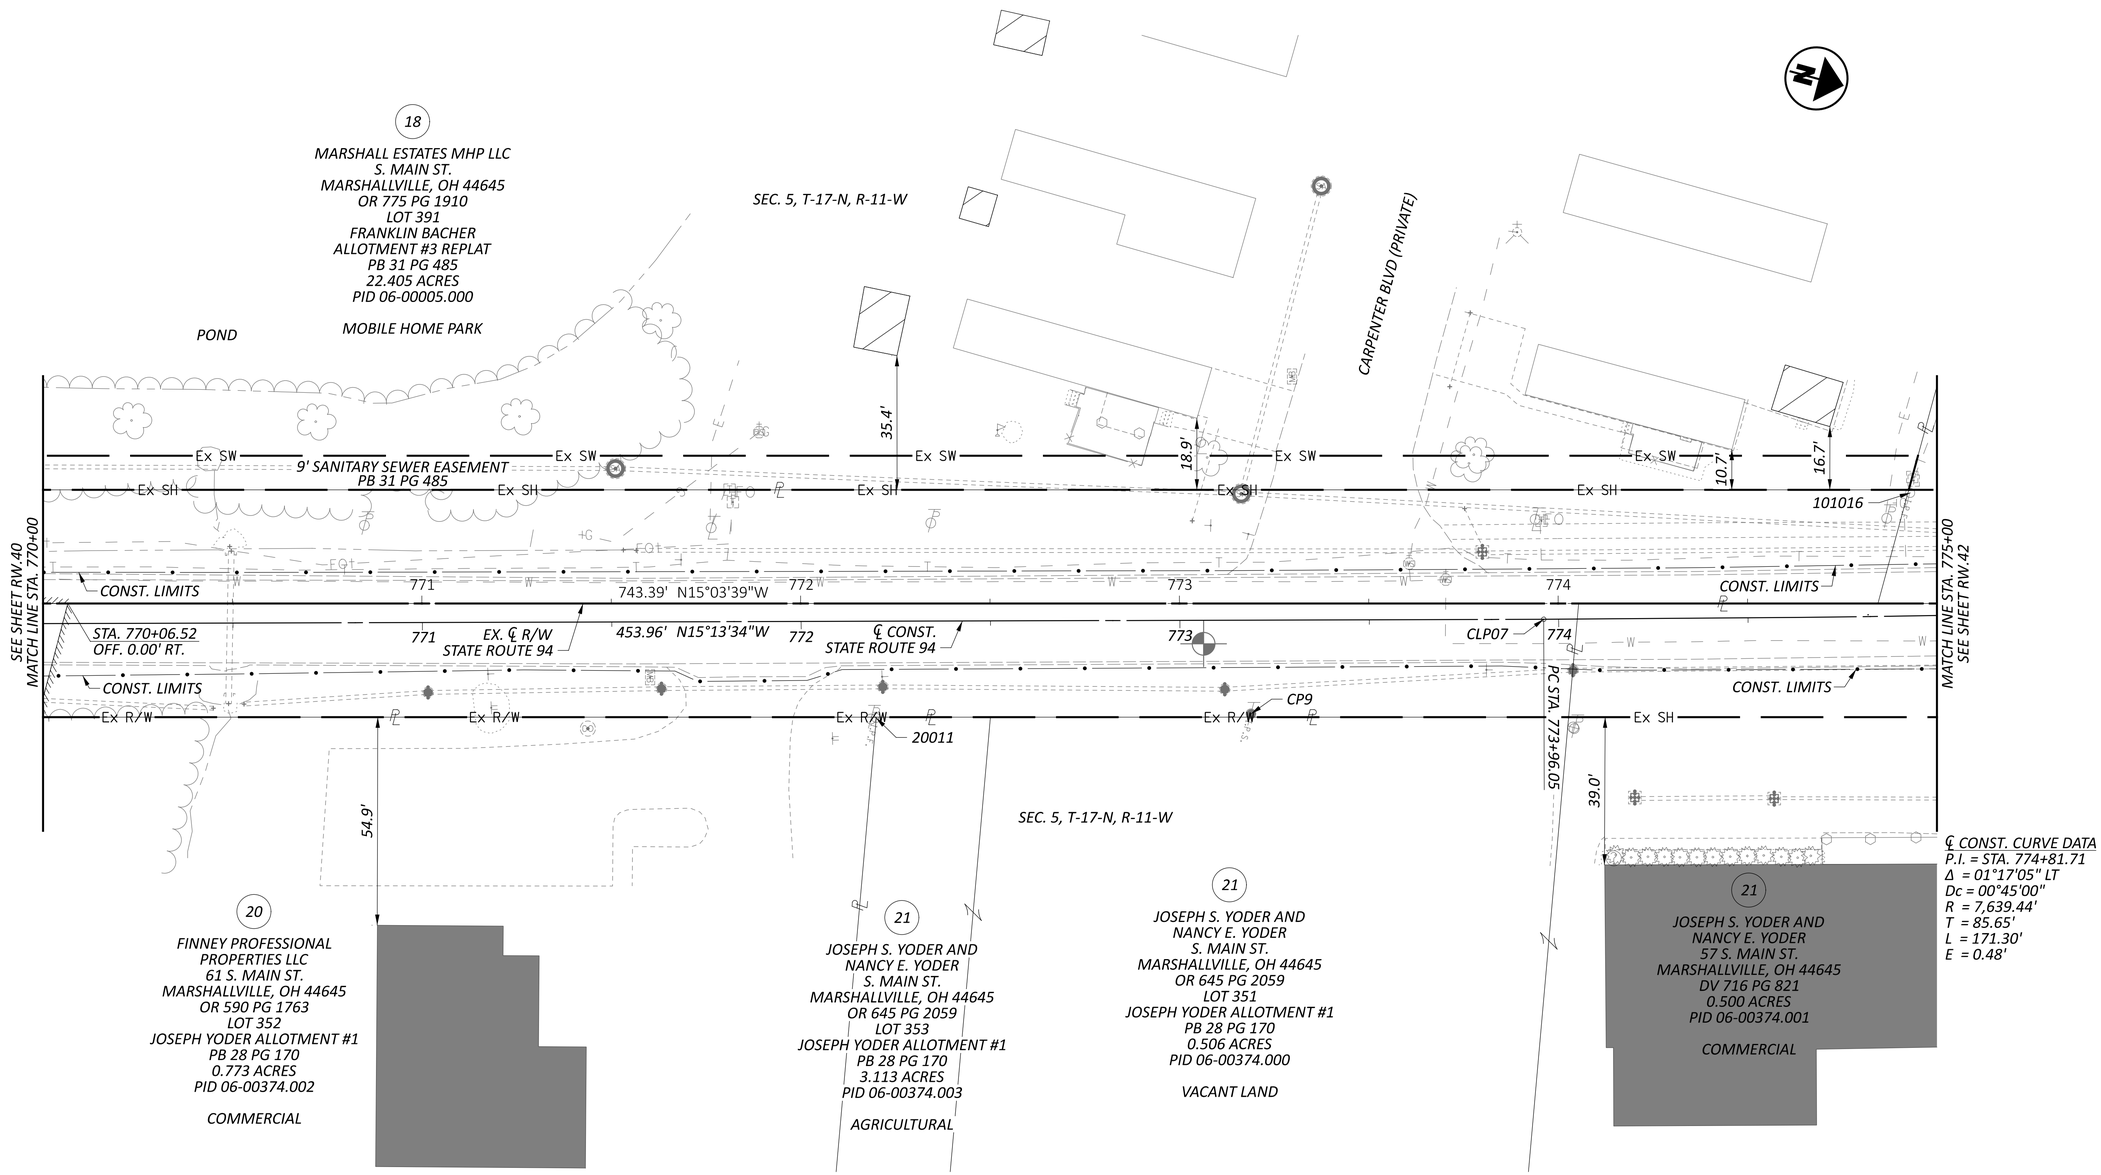

REV. BY	DATE	DESCRIPTION

DATE COMPLETED


DESIGN AGENCY
WOOLPERT

DESIGNER TMC
REVIEWER MJW 10/21/25
PROJECT ID 117044
SUBSET RW.41 TOTAL RW.78

WAY-94-14.17

MODEL: 117044_RD006 PAPERSIZE: 34x22 (in.) DATE: 1/23/2026 TIME: 11:05:54 AM PLTDRV: OHDOT_PDF.pltcfg PENTBL: OHDOT_Pen.tbl USER: Tim.Chrismer@Woolpert.com WORKSPACE: OHDOTCEv02 WORKSET: 117044 PRODUCT: OpenRoadsDesigner 24.00.00.205
pw:\\ohiodot-pw.bentley.com:ohiodot-pw-02\Documents\01 Active Projects\District 03\Wayne\117044\402-Engineering_Woolpert\RW\Sheets\117044_RD006.dgn

WAYNE COUNTY
BAUGHMAN TOWNSHIP
VILLAGE OF MARSHALLVILLE
SEC. 5, T-17-N, R-11-W

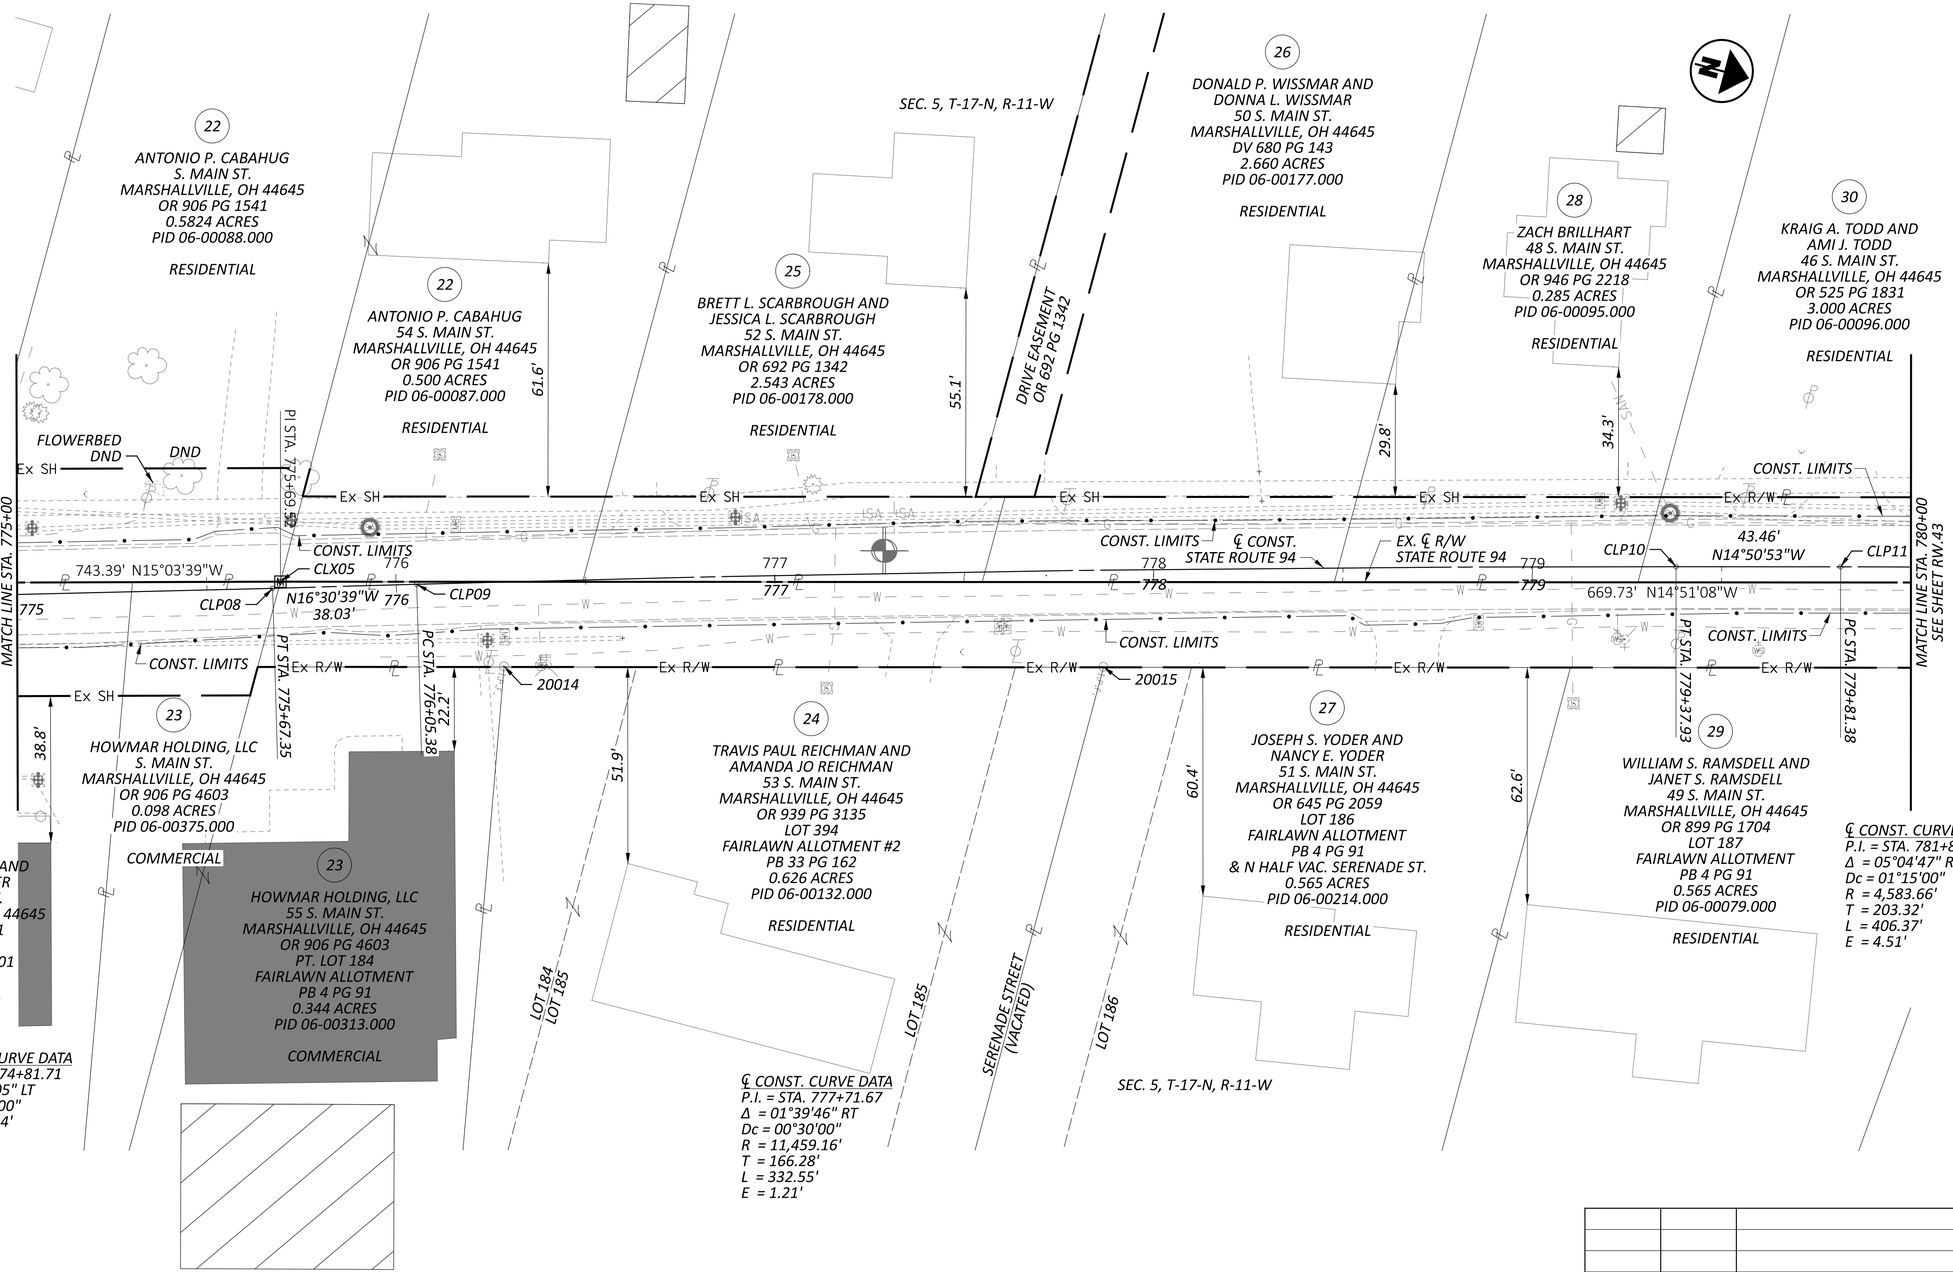

HORIZONTAL SCALE IN FEET
0 10 20 40

RIGHT OF WAY DETAIL SHEET
STA. 775+00 TO STA. 780+00

REV. BY	DATE	DESCRIPTION

DATE COMPLETED

DESIGN AGENCY
WOOLPERT

DESIGNER
TMC

REVIEWER
MJW 10/21/25

PROJECT ID
117044

SUBSET | TOTAL
RW.42 | RW.78

WAY-94-14.17

MODEL: 117044_RD007 PAPERSIZE: 34x22 (in.) DATE: 1/23/2026 TIME: 11:05:59 AM PLTDRV: OHDOT_PDF.pltcfg PENTBL: OHDOT_Pen.tbl USER: Tim.Chrisner@Woolpert.com WORKSPACE: OHDOTCEv02 WORKSET: 117044 PRODUCT: OpenRoadsDesigner 24.00.00.205
pw:\\ohiodot-pw.bentley.com:ohiodot-pw-02\Documents\01 Active Projects\District 03\Wayne\117044\d02-Engineering_Woolpert\RW\Sheets\117044_RD007.dgn

WAYNE COUNTY
BAUGHMAN TOWNSHIP
VILLAGE OF MARSHALLVILLE
SEC. 5, T-17-N, R-11-W

SEC. 5, T-17-N, R-11-W

30
KRAIG A. TODD AND
AMI J. TODD
46 S. MAIN ST.
MARSHALLVILLE, OH 44645
OR 525 PG 1831
3.000 ACRES
PID 06-00096.000
RESIDENTIAL

33
NATHANIEL MAST AND
ASHLEY MAST
40 S. MAIN ST.
MARSHALLVILLE, OH 44645
OR 947 PG 5911
0.301 ACRES
PID 06-00220.000
RESIDENTIAL

35
EVELYN G. ETLING
S. MAIN ST.
MARSHALLVILLE, OH 44645
OR 974 PG 680
LOT 375
WILLIAM ETLING ALLOTMENT
PB 30 PG 311
0.963 ACRES
PID 06-00307.000
AGRICULTURAL

36
KATHI A. GOOD
36 S. MAIN ST.
MARSHALLVILLE, OH 44645
DV 715 PG 595
LOT 23
VILLAGE OF MARSHALLVILLE
0.165 ACRES
PID 06-00072.000
RESIDENTIAL

38
GERALD K. GRAHAM AND
LELIA V. GRAHAM
34 S. MAIN ST.
MARSHALLVILLE, OH 44645
DV 233 PG 246
LOT 22
VILLAGE OF MARSHALLVILLE
0.661 ACRES
PID 06-00188.000
RESIDENTIAL

76.9'
25.5'
91.2'
2.0'
10.5'
CONST. LIMITS
Ex R/W
RP07
I.P.S.
RP09
PI STA. 782+29.25
SEE SHEET RW.42
MATCH LINE STA. 780+00
SEE SHEET RW.44
MATCH LINE STA. 785+00
781
782
783
784
669.73' N14°51'08"W
1,773.59' N09°55'58"W
633.11' N09°46'07"W
CLX06
℄ CONST.
STATE ROUTE 94
EX. ℄ R/W
STATE ROUTE 94
CLP12
PT STA. 783+87.75
300513
20022
20023
RP08
35.7'
35.2'
52.9'
14.7'
FLOWERBED
& TREE DND

29
WILLIAM S. RAMSDELL AND
JANET S. RAMSDELL
49 S. MAIN ST.
MARSHALLVILLE, OH 44645
OR 899 PG 1704
LOT 187
FAIRLAWN ALLOTMENT
PB 4 PG 91
0.565 ACRES
PID 06-00079.000
RESIDENTIAL

29
WILLIAM S. RAMSDELL AND
JANET S. RAMSDELL
S. MAIN ST.
MARSHALLVILLE, OH 44645
OR 899 PG 1704
PT. LOT 31
VILLAGE OF MARSHALLVILLE
0.118 ACRES
PID 06-00078.000
RESIDENTIAL

31
ELMER E. BAER AND
CAROLYN S. BAER, TRUSTEES
47 S. MAIN ST.
MARSHALLVILLE, OH 44645
OR 960 PG 5128
PT. LOT 283
MARSHALLVILLE REPLAT
PB 16 PG 171
3.109 ACRES
PID 06-00337.000
RESIDENTIAL

32
JOHN P. HATFIELD AND
LAURA M. HATFIELD
45 S. MAIN ST.
MARSHALLVILLE, OH 44645
OR 491 PG 1709
PT. LOT 283
MARSHALLVILLE REPLAT
PB 16 PG 171
0.557 ACRES
PID 06-00337.001
RESIDENTIAL

℄ CONST. CURVE DATA
P.I. = STA. 781+84.70
Δ = 05°04'47" RT
Dc = 01°15'00"
R = 4,583.66'
T = 203.32'
L = 406.37'
E = 4.51'

SEC. 5, T-17-N, R-11-W

34
DWAYNE D. PETERS AND
AMANDA M. PETERS
39 S. MAIN ST.
MARSHALLVILLE, OH 44645
OR 831 PG 1654
0.917 ACRES
PID 06-00215.000
RESIDENTIAL

37
JOAN MARIE KYLER
S. MAIN ST.
MARSHALLVILLE, OH 44645
DV 645 PG 572
PT. LOT 32
VILLAGE OF MARSHALLVILLE
0.229 ACRES
PID 06-00013.000
RESIDENTIAL

37
JOAN MARIE KYLER
35 S. MAIN ST.
MARSHALLVILLE, OH 44645
DV 645 PG 572
LOT 33
VILLAGE OF MARSHALLVILLE
0.650 ACRES
PID 06-00014.000
RESIDENTIAL

HORIZONTAL
SCALE IN FEET
0 10 20 40

RIGHT OF WAY DETAIL SHEET
STA. 780+00 TO STA. 785+00

REV. BY	DATE	DESCRIPTION
DATE COMPLETED		


DESIGN AGENCY
WOOLPERT

DESIGNER TMC
REVIEWER MJW 10/21/25
PROJECT ID 117044
SUBSET RW.43 | TOTAL RW.78

WAY-94-14.17

MODEL: 117044_RD008 PAPERSIZE: 34x22 (in.) DATE: 1/23/2026 TIME: 11:06:05 AM PLTDRV: OHDOT_PDF.pltcfg PENTBL: OHDOT_Pen.tbl USER: Tim.Chrismer@Woolpert.com WORKSPACE: OHDOTCEv02 WORKSET: 117044 PRODUCT: OpenRoadsDesigner 24.00.00.205
pw:\\ohiodot-pw.bentley.com:ohiodot-pw-02\Documents\01 Active Projects\District 03\Wayne\117044\402-Engineering_Woolpert\RW\Sheets\117044_RD008.dgn

WAYNE COUNTY
BAUGHMAN TOWNSHIP
VILLAGE OF MARSHALLVILLE
SEC. 5, T-17-N, R-11-W

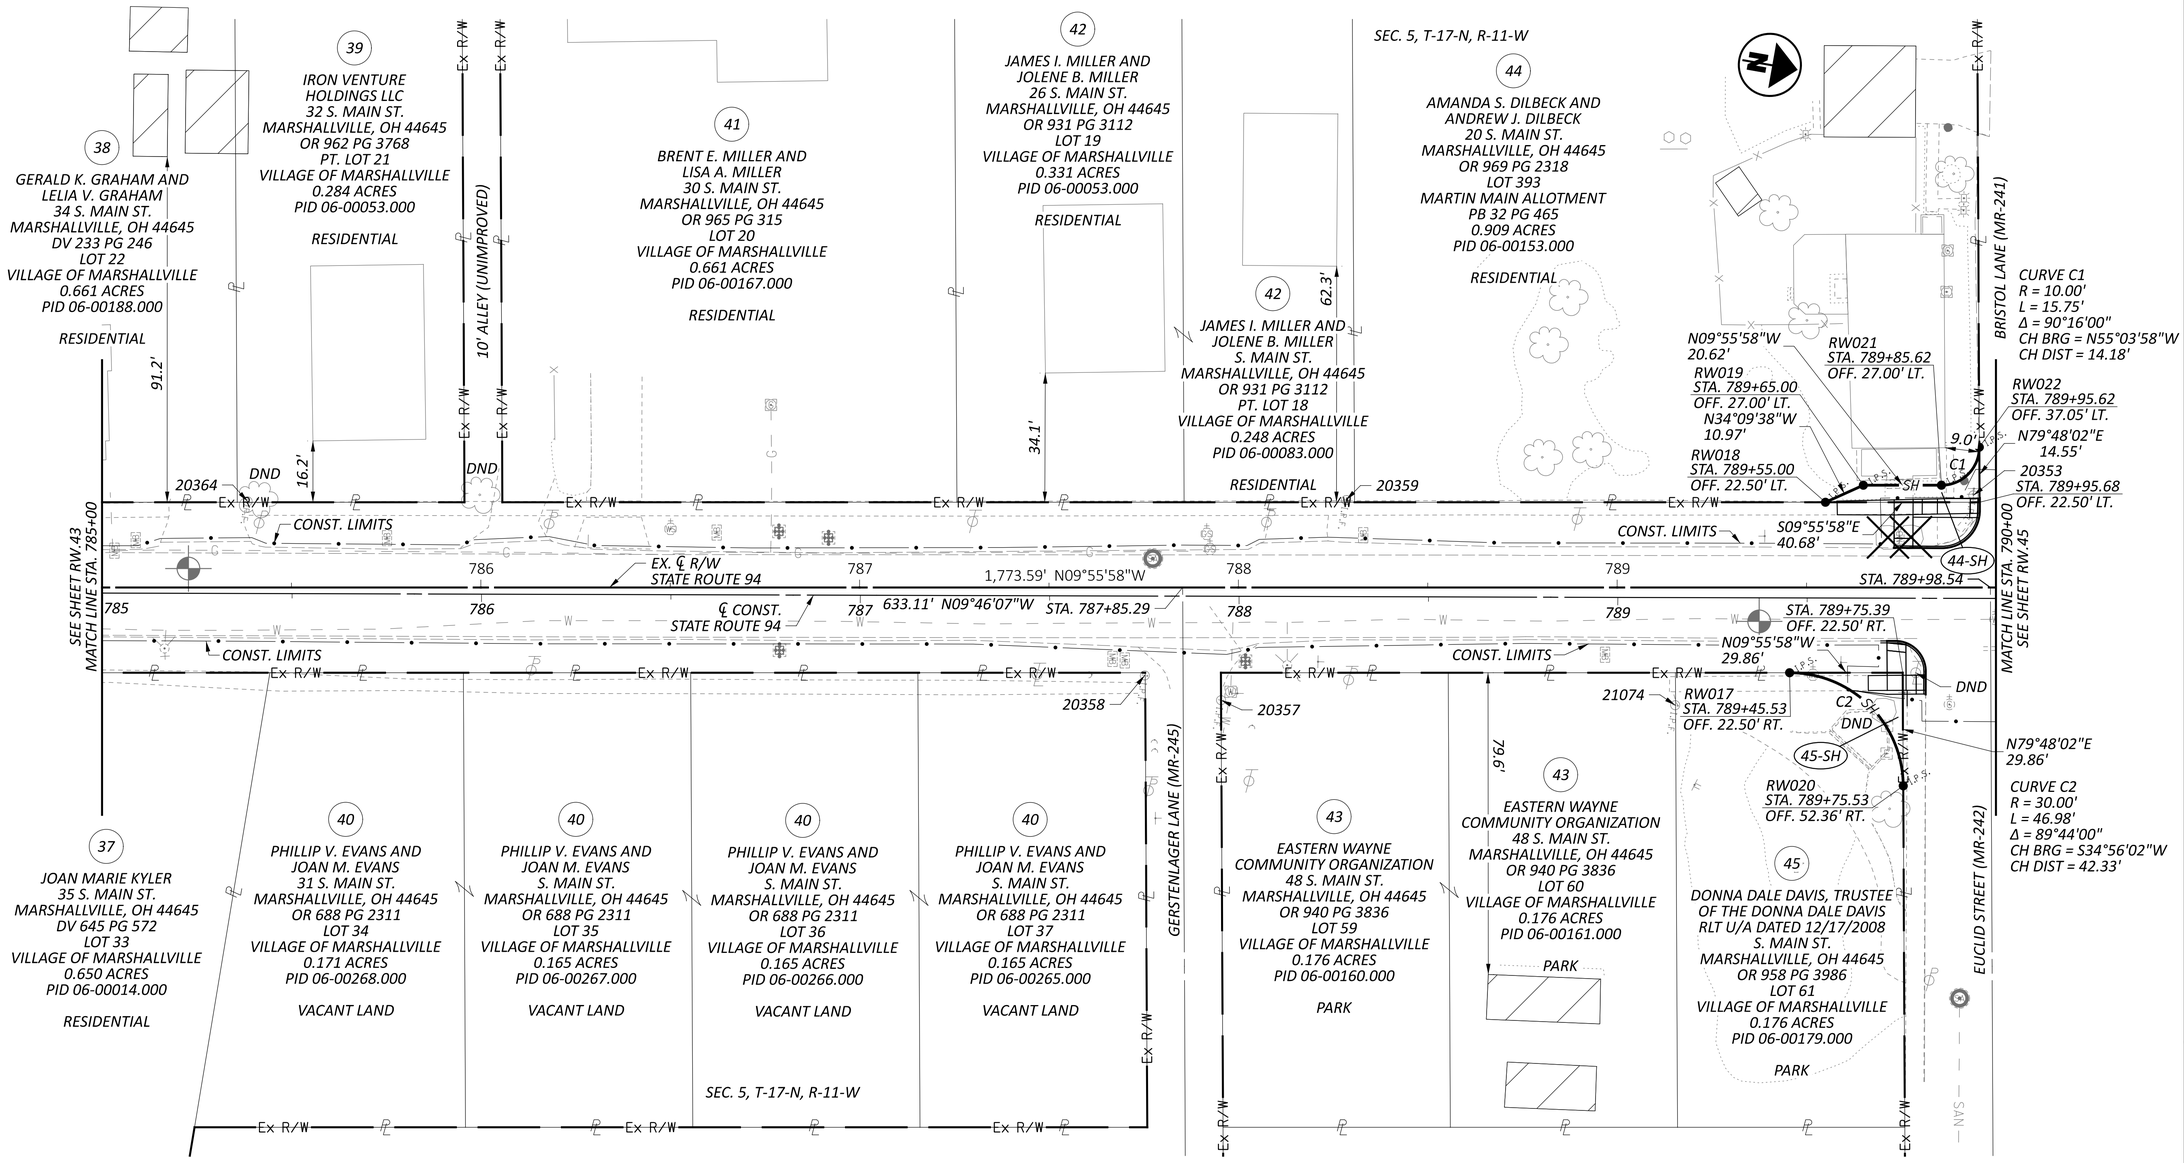

HORIZONTAL SCALE IN FEET
0 10 20 40

RIGHT OF WAY DETAIL SHEET
STA. 785+00 TO STA. 790+00

REV. BY	DATE	DESCRIPTION
DATE COMPLETED		

DESIGN AGENCY
WOOLPERT

DESIGNER TMC
REVIEWER MJW 10/21/25
PROJECT ID 117044
SUBSET RW.44 TOTAL RW.78

WAY-94-14.17

MODEL: 117044_RD009 PAPERSIZE: 34x22 (in.) DATE: 1/23/2026 TIME: 11:06:11 AM PLTDRV: OHDOT_PDF.pltcfg PENTBL: OHDOT_Pen.tbl USER: Tim.Chrismer@Woolpert.com WORKSPACE: OHDOTCEv02 WORKSET: 117044 PRODUCT: OpenRoadsDesigner 24.00.00.205
pw:\\ohiodot-pw.bentley.com:ohiodot-pw-02\Documents\01 Active Projects\District 03\Wayne\117044\402-Engineering_Woolpert\RW\Sheets\117044_RD009.dgn

MODEL: 117044_RD010 PAPERSIZE: 34x22 (in.) DATE: 1/23/2026 TIME: 11:06:18 AM PLTDRV: OHDOT_PDF.pltcfg PENTBL: OHDOT_Pen.tbl USER: Tim.Chrismer@Woolpert.com WORKSPACE: OHDOTCEv02 WORKSET: 117044 PRODUCT: OpenRoadsDesigner 24.00.00.205
pw:\ohiodot-pw.bentley.com:ohiodot-pw-02\Documents\01 Active Projects\District 03\Wayne\117044\02-Engineering_Woolpert\RW\Sheets\117044_RD010.dgn

WAY-94-14.17

WAYNE COUNTY
BAUGHMAN TOWNSHIP
VILLAGE OF MARSHALLVILLE
SEC. 5, T-17-N, R-11-W

HORIZONTAL SCALE IN FEET
0 10 20 40

RIGHT OF WAY DETAIL SHEET
STA. 790+00 TO STA. 795+00

48
ERIC B. FOX AND REBECCA L. FOX
14 S. MAIN ST.
MARSHALLVILLE, OH 44645
OR 867 PG 1565
PT. LOT 16
VILLAGE OF MARSHALLVILLE
0.001 ACRES
PID 06-00264.000
RESIDENTIAL

46
IVA LEE HOLDEN
16 S. MAIN ST.
MARSHALLVILLE, OH 44645
OR 740 PG 1134
PT. LOT 16
VILLAGE OF MARSHALLVILLE
0.165 ACRES
PID 06-00108.000
RESIDENTIAL

48
ERIC B. FOX AND REBECCA L. FOX
14 S. MAIN ST.
MARSHALLVILLE, OH 44645
OR 867 PG 1565
LOT 8
VILLAGE OF MARSHALLVILLE
0.165 ACRES
PID 06-00261.000
RESIDENTIAL

SEC. 5, T-17-N, R-11-W

50
MCARNOLD, LLC
8 S. MAIN ST.
MARSHALLVILLE, OH 44645
OR 943 PG 126
PT. LOT 7
VILLAGE OF MARSHALLVILLE
0.224 ACRES
PID 06-00066.000
RESIDENTIAL

50
MCARNOLD, LLC
S. MAIN ST.
MARSHALLVILLE, OH 44645
OR 943 PG 126
LOT 6
VILLAGE OF MARSHALLVILLE
0.215 ACRES
PID 06-00068.000
RESIDENTIAL

53
PID 06-00334.000

53
PID 06-00297.000

53
PID 06-00333.000

53
PID 06-00300.000

56
PID 06-00164.000
24111

56
PID 06-00163.000

55
PID 06-00217.000

BRISTOL LANE (MR-241)
10' ALLEY
10' ALLEY
W MARKET STREET (MR-248)
EUCLID STREET (MR-242)
E MARKET STREET (CR-27)

CURVE C1
R = 10.00'
L = 15.66'
Δ = 89°44'00"
CH BRG = N34°56'02"E
CH DIST = 14.11'

RW023
STA. 790+11.62
OFF. 36.95' LT.
S79°48'02"W
14.45'
STA. 790+11.68
OFF. 22.50' LT.

46-SH
C1
RW024
STA. 790+21.62
OFF. 27.00' LT.
N09°55'58"W
10.38'
RW026
STA. 790+32.00
OFF. 27.00' LT.
N14°17'42"E
10.97'
RW027
STA. 790+42.00
OFF. 22.50' LT.
S09°55'58"E
30.32'

41.7'
1.7'
1.9'
26.2'
13.9'
2.0'

CONST. LIMITS
DND
DND
DND
EX. ℄ R/W
STATE ROUTE 94
CLX07
837.15' N10°14'45"W
N09°55'58"W
15.07'

SEE SHEET RW.44
MATCH LINE STA. 790+00
791
1,773.59' N09°55'58"W
792
793
794
MATCH LINE STA. 795+00
SEE SHEET RW.46

CLP13
N09°55'58"W
30.14'
CONST. LIMITS
℄ CONST.
STATE ROUTE 94
CONST. LIMITS
STA. 794+51.89
OFF. 22.50' RT.
RW030
STA. 794+66.96
OFF. 22.50' RT.

STA. 790+21.89
OFF. 22.50' RT.
S79°48'02"W
30.14'
PI STA. 790+20.86
47-SH
20351
C2
16.1'
RW028
STA. 790+52.03
OFF. 22.50' RT.
RW025
STA. 790+22.03
OFF. 52.64' RT.
27.6'
5.8'
11.6'
4.3'
S79°48'02"W
15.07'
RW029
STA. 794+51.96
OFF. 37.57' RT.
C3
54-SH
54
16.1'

CURVE C2
R = 30.00'
L = 47.26'
Δ = 90°16'00"
CH BRG = S55°03'58"E
CH DIST = 42.53'

47
BRIAN E. FOX AND
JO NELL FOX
15 S. MAIN ST.
MARSHALLVILLE, OH 44645
OR 418 PG 2496
LOT 62
VILLAGE OF MARSHALLVILLE
0.186 ACRES
PID 06-00122.000
RESIDENTIAL

49
ALMEDA JOYCE BUTZER
13 S. MAIN ST.
MARSHALLVILLE, OH 44645
OR 211 PG 720
LOT 63
VILLAGE OF MARSHALLVILLE
0.186 ACRES
PID 06-00034.000
RESIDENTIAL

49
ALMEDA JOYCE BUTZER
S. MAIN ST.
MARSHALLVILLE, OH 44645
OR 211 PG 720
PT. LOT 64
VILLAGE OF MARSHALLVILLE
0.220 ACRES
PID 06-00035.000
RESIDENTIAL

SEC. 5, T-17-N, R-11-W

51
THE MARSHALLVILLE AMERICAN
LEGION POST 718
7 S. MAIN ST.
MARSHALLVILLE, OH 44645
DV 328 PG 259
PT. LOT 65
VILLAGE OF MARSHALLVILLE
0.165 ACRES
PID 06-00229.000
COMMERCIAL

52
DOUGLAS E. SCHAR
2 E. MARKET ST.
MARSHALLVILLE, OH 44645
OR 729 PG 2333
LOT 105
VILLAGE OF MARSHALLVILLE
0.165 ACRES
PID 06-00008.000
RESIDENTIAL

ELEC. BOX
25887

54
DAVID E. FREED
1A E. MARKET ST.
MARSHALLVILLE,
OH 44645
OR 788 PG 64
LOT 123
VILLAGE OF
MARSHALLVILLE
0.157 ACRES
PID 06-00104.000
COMMERCIAL

54
DAVID E. FREED
E. MARKET ST.
MARSHALLVILLE,
OH 44645
OR 788 PG 64
LOT 124
VILLAGE OF
MARSHALLVILLE
0.168 ACRES
PID 06-00101.000
COMMERCIAL

CURVE C3
R = 15.00'
L = 23.63'
Δ = 90°16'00"
CH BRG = S55°03'58"E
CH DIST = 21.26'

53
THE VILLAGE OF MARSHALLVILLE
6 S. MAIN ST.
MARSHALLVILLE, OH 44645
DV 422 PG 579
PT. LOT 1
VILLAGE OF MARSHALLVILLE
0.061 ACRES
PID 06-00333.000
FIRE STATION

53
THE VILLAGE OF MARSHALLVILLE
W. MARKET ST.
MARSHALLVILLE, OH 44645
DV 507 PG 315
PT. LOT 2
VILLAGE OF MARSHALLVILLE
0.144 ACRES
PID 06-00334.000
FIRE STATION

53
THE VILLAGE OF MARSHALLVILLE
2 S. MAIN ST.
MARSHALLVILLE, OH 44645
OR 960 PG 5510
PT. LOT 1
VILLAGE OF MARSHALLVILLE
0.126 ACRES
PID 06-00300.000
MUNICIPAL

53
THE VILLAGE OF MARSHALLVILLE
W. MARKET ST.
MARSHALLVILLE, OH 44645
OR 960 PG 5510
PT. LOT 2
VILLAGE OF MARSHALLVILLE
0.021 ACRES
PID 06-00297.000
MUNICIPAL

55
CATHERINE LEISTER
1 N. MAIN ST.
MARSHALLVILLE, OH 44645
OR 937 PG 1309
PT. LOT 106
VILLAGE OF MARSHALLVILLE
0.048 ACRES
PID 06-00217.000
COMMERCIAL

56
KAEMCA ENTERPRISES LLC
N. MAIN ST.
MARSHALLVILLE, OH 44645
OR 794 PG 646
PT. LOT 107
VILLAGE OF MARSHALLVILLE
0.062 ACRES
PID 06-00164.000
COMMERCIAL

56
KAEMCA ENTERPRISES LLC
3A N. MAIN ST.
MARSHALLVILLE, OH 44645
OR 794 PG 646
PT. LOT 106
VILLAGE OF MARSHALLVILLE
0.124 ACRES
PID 06-00163.000
COMMERCIAL

REV. BY	DATE	DESCRIPTION
DATE COMPLETED		

DESIGN AGENCY
WOOLPERT

DESIGNER TMC
REVIEWER MJW 10/21/25
PROJECT ID 117044
SUBSET RW.45 | TOTAL RW.78

WAYNE COUNTY
BAUGHMAN & CHIPPEWA TOWNSHIPS
VILLAGE OF MARSHALLVILLE
SEC. 5, T-17-N, R-11-W & SEC. 32, T-18-N, R-11-W

CURVE C1
R = 10.00'
L = 14.01'
Δ = 80°16'55"
CH BRG = N50°04'25"W
CH DIST = 12.89'

CURVE C2
R = 10.00'
L = 17.40'
Δ = 99°41'36"
CH BRG = N39°54'50"E
CH DIST = 15.29'

CURVE C3
R = 15.00'
L = 26.10'
Δ = 99°41'36"
CH BRG = S39°54'50"W
CH DIST = 22.93'

CURVE C4
R = 20.00'
L = 17.93'
Δ = 51°21'06"
CH BRG = S64°33'49"E
CH DIST = 17.33'

HORIZONTAL SCALE IN FEET
0 10 20 40

56
PID 06-00164.000

56
PID 06-00163.000

57
THE VILLAGE OF MARSHALLVILLE
N. MAIN ST.
MARSHALLVILLE, OH 44645
OR 224 PG 418
LOT 115
VILLAGE OF MARSHALLVILLE
0.269 ACRES
PID 06-00093.000

PARKING LOT

57
THE VILLAGE OF MARSHALLVILLE
N. MAIN ST.
MARSHALLVILLE, OH 44645
OR 224 PG 418
PT. LOT 116
VILLAGE OF MARSHALLVILLE
0.198 ACRES
PID 06-00094.000

PARKING LOT

59
PID 06-00326.000

59
PID 06-00327.000

61
GARY GENE SIMPSON AND
ETTA ANN SIMPSON
9 N. MAIN ST.
MARSHALLVILLE, OH 44645
DV 633 PG 124
LOT 117
VILLAGE OF MARSHALLVILLE
0.540 ACRES
PID 06-00046.000

RESIDENTIAL

SEC. 5, T-17-N, R-11-W

63
PID 06-00254.000

65
MIRANDA J. PITTMAN
2 W. CHURCH ST.
MARSHALLVILLE, OH 44645
OR 947 PG 350
LOT 161
VILLAGE OF MARSHALLVILLE
0.152 ACRES
PID 06-00428.000

RESIDENTIAL

SEC. 32
T-18-N
R-11-W

SEE SHEET RW.45
MATCH LINE STA. 795+00

CONST. LIMITS

Ex R/W

2.1'

12.1'

16.7'

20325

11.8'

RW035
STA. 799+23.25
OFF. 27.50' LT.
N09°55'58"W
9.25'

RW033
STA. 799+14.00
OFF. 27.50' LT.
N36°29'52"W
11.18'

RW036
STA. 799+33.11
OFF. 35.81' LT.

63-SH

C1

N89°47'07"E
13.51'

S89°45'38"W
11.85'

DND

65-SH

C2

RW039
STA. 799+83.63
OFF. 34.18' LT.

RW040
STA. 799+93.48
OFF. 22.50' LT.

RW031
STA. 799+04.00
OFF. 22.50' LT.

CONST. LIMITS

S09°55'58"E
26.83'

S09°55'58"E
11.85'

STA. 799+81.63
OFF. 22.50' LT.

STA. 799+30.83
OFF. 22.50' LT.

STA. 799+52.43

SEC. 5
SEC. 32

796
837.15' N10°14'45"W

℄ CONST.
STATE ROUTE 94

EX. ℄ R/W
STATE ROUTE 94

797
1,773.59' N09°55'58"W

798

CLP14

799

795
796
797
798
799

CONST. LIMITS

PC STA. 798+58.01

STA. 799+73.94
OFF. 22.50' RT.

N09°55'58"W
36.56'

MATCH LINE STA. 800+00
SEE SHEET RW.47

CONST. LIMITS

Ex R/W

20326

20324

23.1'

STA. 799+23.22
OFF. 22.50' RT.

S89°45'38"W
16.87'

RP10

S04°07'48"E
80.50'

RW038
STA. 799+81.14
OFF. 25.00' RT.

RW037
STA. 799+71.10
OFF. 39.13' RT.

RW032
STA. 799+05.44
OFF. 22.50' RT.

C3

62-SH

C4

64-SH

N89°45'38"E
17.78'

N09°55'58"W
17.78'

RW034
STA. 799+20.23
OFF. 40.03' RT.

54
DAVID E. FREED
1A E. MARKET ST.
MARSHALLVILLE, OH 44645
OR 788 PG 64
LOT 123
VILLAGE OF MARSHALLVILLE
0.157 ACRES
PID 06-00104.000

COMMERCIAL

54
DAVID E. FREED
E. MARKET ST.
MARSHALLVILLE, OH 44645
OR 788 PG 64
LOT 124
VILLAGE OF MARSHALLVILLE
0.168 ACRES
PID 06-00101.000

COMMERCIAL

10' ALLEY

58
THE VILLAGE OF MARSHALLVILLE
N. MAIN ST.
MARSHALLVILLE, OH 44645
OR 482 PG 814
LOT 122
VILLAGE OF MARSHALLVILLE
0.661 ACRES
PID 06-00241.000

VACANT LAND

SEC. 5, T-17-N, R-11-W

60
JENNIFER HORNER
8 N. MAIN ST.
MARSHALLVILLE, OH 44645
OR 771 PG 551
LOT 121
VILLAGE OF MARSHALLVILLE
0.551 ACRES
PID 06-00099.000

RESIDENTIAL

62
FARMERS STATE BANK
10 N. MAIN ST.
MARSHALLVILLE, OH 44645
OR 530 PG 2450
LOT 120
VILLAGE OF MARSHALLVILLE
0.573 ACRES
PID 06-00058.000

COMMERCIAL

℄ CONST. CURVE DATA
P.I. = STA. 800+12.26
Δ = 12°17'34" RT
Dc = 04°00'00"
R = 1,432.39'
T = 154.25'
L = 307.32'
E = 8.28'

EX. ℄ R/W
EAST CHURCH STREET

SEC. 5
SEC. 32

64
MARSHALLVILLE TRINITY
UNITED METHODIST CHURCH
N. MAIN ST.
MARSHALLVILLE, OH 44645
DEED NOT FOUND
PT LOT 149
VILLAGE OF MARSHALLVILLE
0.383 ACRES
PID 06-00486.000

CHURCH

SEC. 32
T-18-N
R-11-W

56
KAEMCA ENTERPRISES LLC
N. MAIN ST.
MARSHALLVILLE, OH 44645
OR 794 PG 646
PT. LOT 107
VILLAGE OF MARSHALLVILLE
0.062 ACRES
PID 06-00164.000
COMMERCIAL

56
KAEMCA ENTERPRISES LLC
3A N. MAIN ST.
MARSHALLVILLE, OH 44645
OR 794 PG 646
PT. LOT 106
VILLAGE OF MARSHALLVILLE
0.124 ACRES
PID 06-00163.000
COMMERCIAL

59
VILLAGE OF MARSHALLVILLE
TOWNHALL
7 N. MAIN ST.
MARSHALLVILLE, OH 44645
DEED NOT FOUND
PT. LOT 116
VILLAGE OF MARSHALLVILLE
0.055 ACRES
PID 06-00326.000
TOWN HALL

59
VILLAGE OF MARSHALLVILLE
TOWNHALL
N. MAIN ST.
MARSHALLVILLE, OH 44645
DEED NOT FOUND
PT. LOT 117
VILLAGE OF MARSHALLVILLE
0.037 ACRES
PID 06-00327.000
TOWN HALL

63
JOHN W. WERTZ AND
SHARON S. WERTZ
11 N. MAIN ST.
MARSHALLVILLE, OH 44645
DV 679 PG 379
LOT 300
VILLAGE OF MARSHALLVILLE
0.217 ACRES
PID 06-00254.000
RESIDENTIAL

REV. BY	DATE	DESCRIPTION

DATE COMPLETED

RIGHT OF WAY DETAIL SHEET
STA. 795+00 TO STA. 800+00


DESIGN AGENCY
WOOLPERT

DESIGNER TMC
REVIEWER MJW 10/21/25
PROJECT ID 117044
SUBSET RW.46 TOTAL RW.78

WAY-94-14.17

MODEL: 117044_RD011 PAPERSIZE: 34x22 (in.) DATE: 1/23/2026 TIME: 11:06:24 AM PLTDRV: OHDOT_PDF.pltcfg PENTBL: OHDOT_Pen.tbl USER: Tim.Chrismer@Woolpert.com
pw:\\ohiodot-pw.bentley.com:ohiodot-pw-02\Documents\01 Active Projects\District 03\Wayne\117044\402-Engineering_ Woolpert\RW\Sheets\117044_RD011.dgn

WAYNE COUNTY
CHIPPEWA TOWNSHIP
VILLAGE OF MARSHALLVILLE
SEC. 32, T-18-N, R-11-W

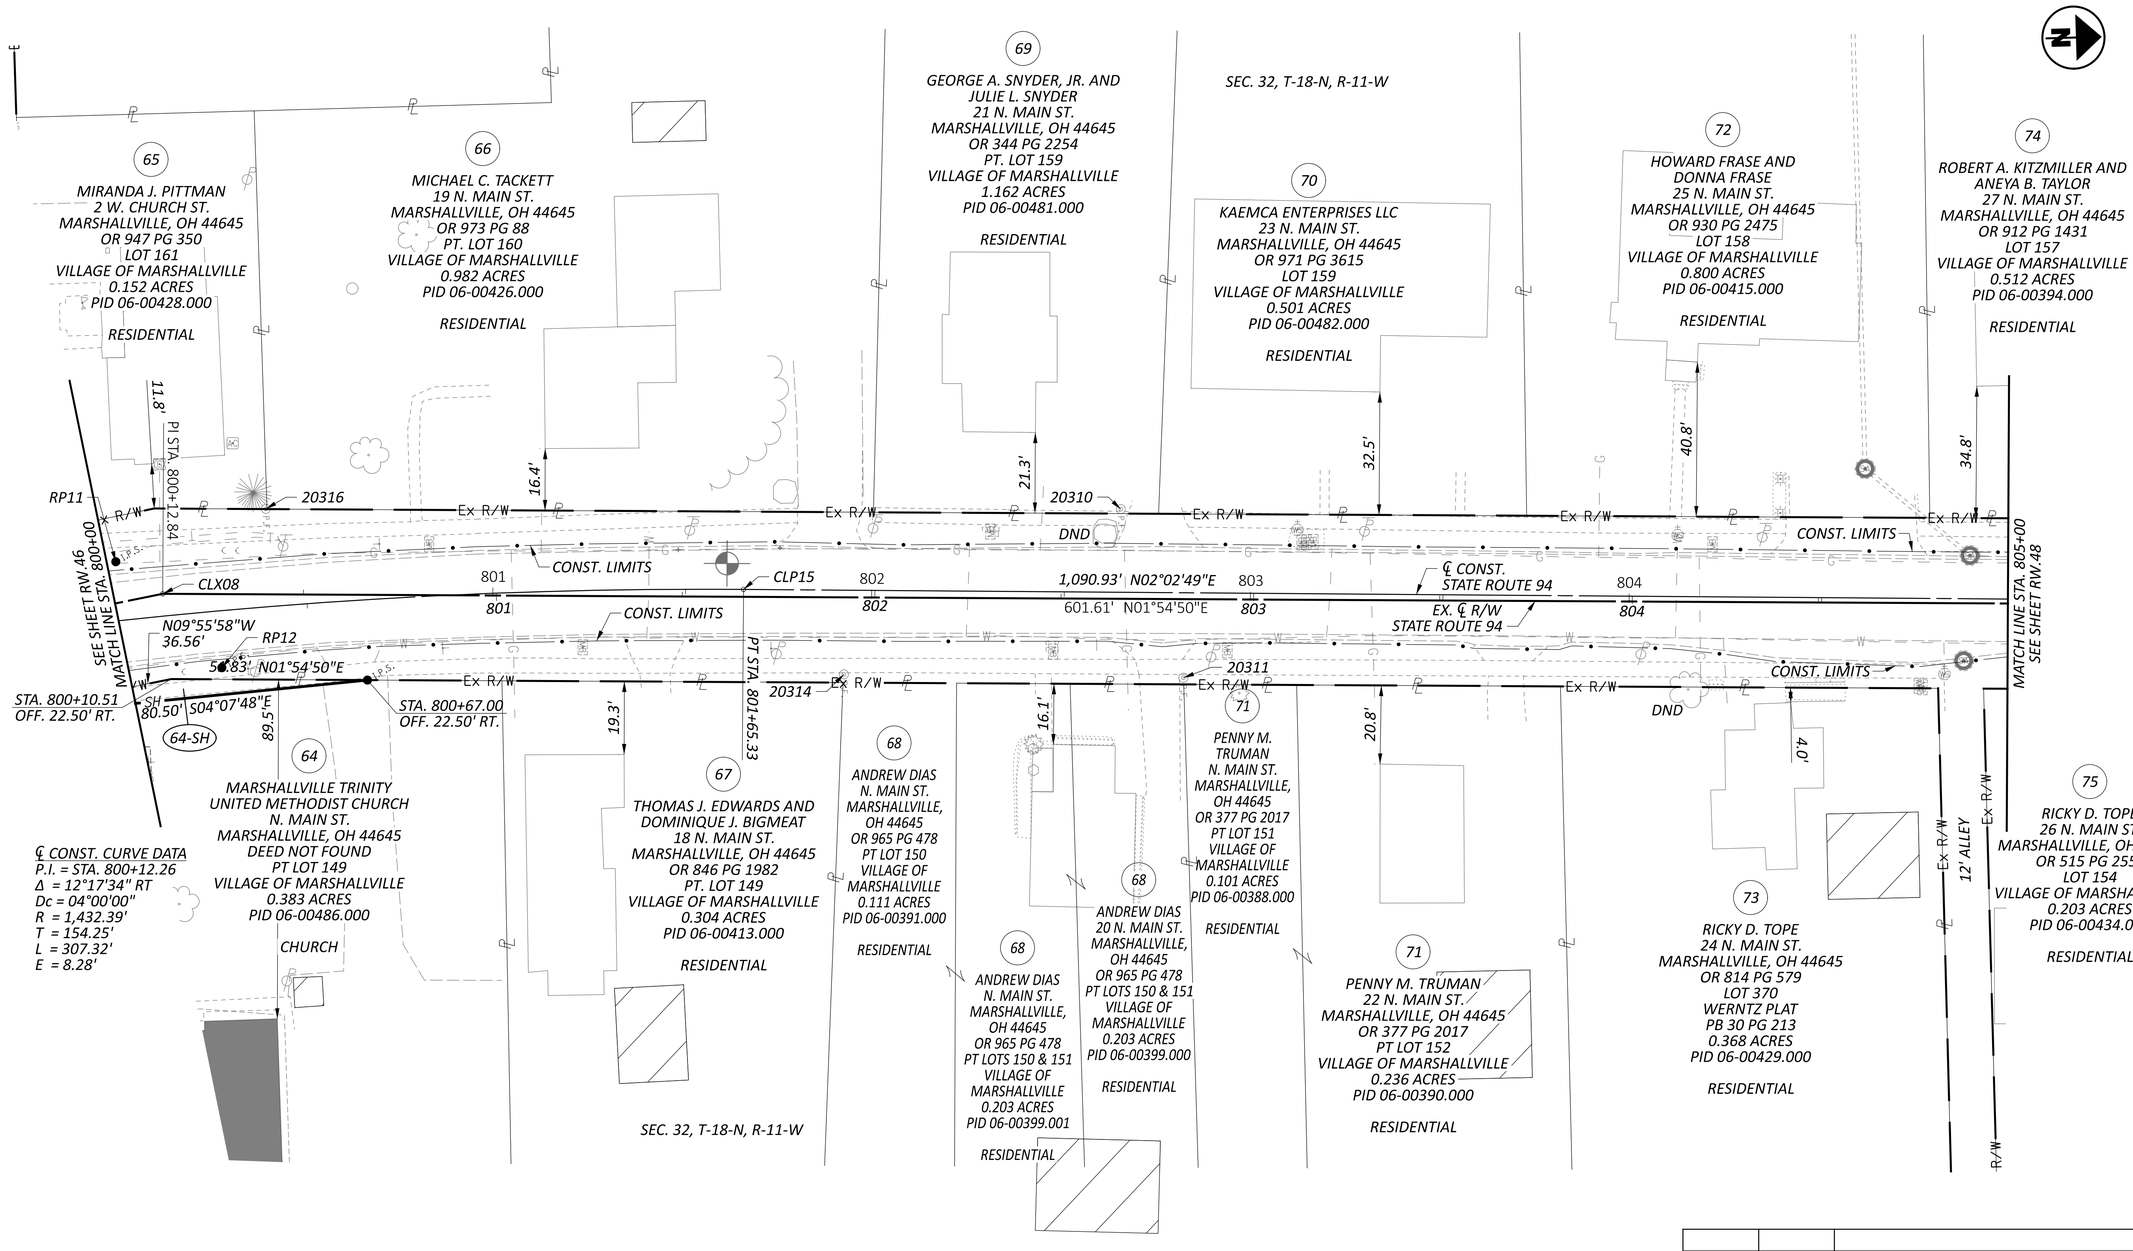

HORIZONTAL SCALE IN FEET
0 10 20 40

RIGHT OF WAY DETAIL SHEET
STA. 800+00 TO STA. 805+00

REV. BY	DATE	DESCRIPTION

DATE COMPLETED

DESIGN AGENCY
WOOLPERT

DESIGNER TMC
REVIEWER MJW 10/21/25
PROJECT ID 117044
SUBSET RW.47 | TOTAL RW.78

WAY-94-14.17

MODEL: 117044_RD012 PAPERSIZE: 34x22 (in.) DATE: 1/23/2026 TIME: 11:06:29 AM PLTDRV: OHDOT_PDF.pltcfg PENTBL: OHDOT_Pen.tbl USER: Tim.Chrismer@Woolpert.com WORKSPACE: OHDOTCEv02 WORKSET: 117044 PRODUCT: OpenRoadsDesigner 24.00.00.205
pw:\\ohiodot-pw.bentley.com:ohiodot-pw-02\Documents\01 Active Projects\District 03\Wayne\117044\02-Engineering_Woolpert\RW\Sheets\117044_RD012.dgn

WAYNE COUNTY
CHIPPEWA TOWNSHIP
VILLAGE OF MARSHALLVILLE
SEC. 32, T-18-N, R-11-W

74
ROBERT A. KITZMILLER AND
ANEYA B. TAYLOR
27 N. MAIN ST.
MARSHALLVILLE, OH 44645
OR 912 PG 1431
LOT 157
VILLAGE OF MARSHALLVILLE
0.512 ACRES
PID 06-00394.000
RESIDENTIAL

77
RONALD S. MOLINA
29 N. MAIN ST.
MARSHALLVILLE, OH 44645
OR 951 PG 205
LOT 156
VILLAGE OF MARSHALLVILLE
0.512 ACRES
PID 06-00386.000
RESIDENTIAL

SEC. 32, T-18-N, R-11-W

79
KRAMER BROTHERS
FARMS, LLC
31 N. MAIN ST.
MARSHALLVILLE, OH 44645
OR 923 PG 1875
0.486 ACRES
PID 06-00410.000
RESIDENTIAL

80
THE FIRST BAPTIST CHURCH
OF MARSHALLVILLE
33 N. MAIN ST.
MARSHALLVILLE, OH 44645
DV 578 PG 20
1.026 ACRES
PID 06-00483.000
CHURCH

82
BETTY C. BASFORD AND
TOM SIDERS
N. MAIN ST.
MARSHALLVILLE, OH 44645
OR 212 PG 238
0.113 ACRES
PID 06-00484.000
RESIDENTIAL

82
BETTY C. BASFORD AND
TOM SIDERS
35 N. MAIN ST.
MARSHALLVILLE, OH 44645
OR 212 PG 238
0.568 ACRES
PID 06-00412.000
RESIDENTIAL

83
SJG PROPERTIES, LLC
37 N. MAIN ST.
MARSHALLVILLE, OH 44645
OR 948 PG 5203
1.170 ACRES
PID 06-00479.000
RESIDENTIAL

84
DONALD L. DEMALI, JR. AND
KARLA R. DEMALI
39 N. MAIN ST.
MARSHALLVILLE, OH 44645
OR 700 PG 345
0.262 ACRES
PID 06-00480.000
RESIDENTIAL

N

35.2'
Ex R/W
EX. 12' ALLEY
Ex R/W
Ex R/W
6.0'
20303
Ex R/W
PI STA. 806+14.45
8.8'
Ex SH
20299
30.6'
20297
Ex SH
39.8'
20296
Ex SH
CONST. LIMITS
20.9'
SEE SHEET RW.47
MATCH LINE STA. 805+00
SANI
CONST. LIMITS
805
601.61' N01°54'50"E
806
CLX09
1,090.93' N02°02'49"E
807
℄ CONST.
STATE ROUTE 94
EX. ℄ R/W
STATE ROUTE 94
808
809
706.40' N02°14'50"E
CONST. LIMITS
SEE SHEET RW.49
MATCH LINE STA. 810+00
10.7'
Ex R/W
11.5'
Ex R/W
20300
Ex R/W
Ex R/W
20298
Ex R/W
Ex SH

75
RICKY D. TOPE
26 N. MAIN ST.
MARSHALLVILLE, OH 44645
OR 515 PG 2551
LOT 154
VILLAGE OF MARSHALLVILLE
0.203 ACRES
PID 06-00434.000
RESIDENTIAL

20302

76
DAVID ALLEN RUCKER
28 N. MAIN ST.
MARSHALLVILLE, OH 44645
OR 894 PG 5078
LOT 155
VILLAGE OF MARSHALLVILLE
0.203 ACRES
PID 06-00400.000
RESIDENTIAL

78
GARY V. STEINER AND
KAREN E. STEINER
30 N. MAIN ST.
MARSHALLVILLE, OH 44645
OR 493 PG 456
LOT 349
SHAFFER ALLOTMENT PH 2
PB 27 PG 166
0.861 ACRES
PID 06-00417.000
RESIDENTIAL

75.5'

SEC. 32, T-18-N, R-11-W

81
SAYRE PROPERTIES, LLC
32 N. MAIN ST.
MARSHALLVILLE, OH 44645
OR 892 PG 1258
LOT 360
SHAFFER ALLOTMENT PH 3
PB 29 PG 8
0.851 ACRES
PID 06-00418.000
COMMERCIAL

57.9'

16' DRIVEWAY EASEMENT
PB 29 PG 8

74.2'

85
JOHN B. PHIPPS AND
VIRGINIA M. PHIPPS
N. MAIN ST.
MARSHALLVILLE, OH 44645
OR 336 PG 1944
0.330 ACRES
PID 06-00393.000
RESIDENTIAL

HORIZONTAL
SCALE IN FEET
0 10 20 40

RIGHT OF WAY DETAIL SHEET
STA. 805+00 TO STA. 810+00

REV. BY	DATE	DESCRIPTION

DATE COMPLETED

DESIGN AGENCY
WOOLPERT

DESIGNER
TMC

REVIEWER
MJW 10/21/25


PROJECT ID
117044

SUBSET RW.48 | TOTAL RW.78

WAY-94-14.17

MODEL: 117044_RD013 PAPERSIZE: 34x22 (in.) DATE: 1/23/2026 TIME: 11:06:35 AM PLTDRV: OHDOT_PDF.pltcfg PENTBL: OHDOT_Pen.tbl USER: Tim.Chrisner@Woolpert.com WORKSPACE: OHDOTCEv02 WORKSET: 117044 PRODUCT: OpenRoadsDesigner 24.00.00.205
pw:\\ohiodot-pw.bentley.com:ohiodot-pw-02\Documents\01 Active Projects\District 03\Wayne\117044\402-Engineering_Woolpert\RW\Sheets\117044_RD013.dgn

WAYNE COUNTY
CHIPPEWA TOWNSHIP
VILLAGE OF MARSHALLVILLE
SEC. 32, T-18-N, R-11-W

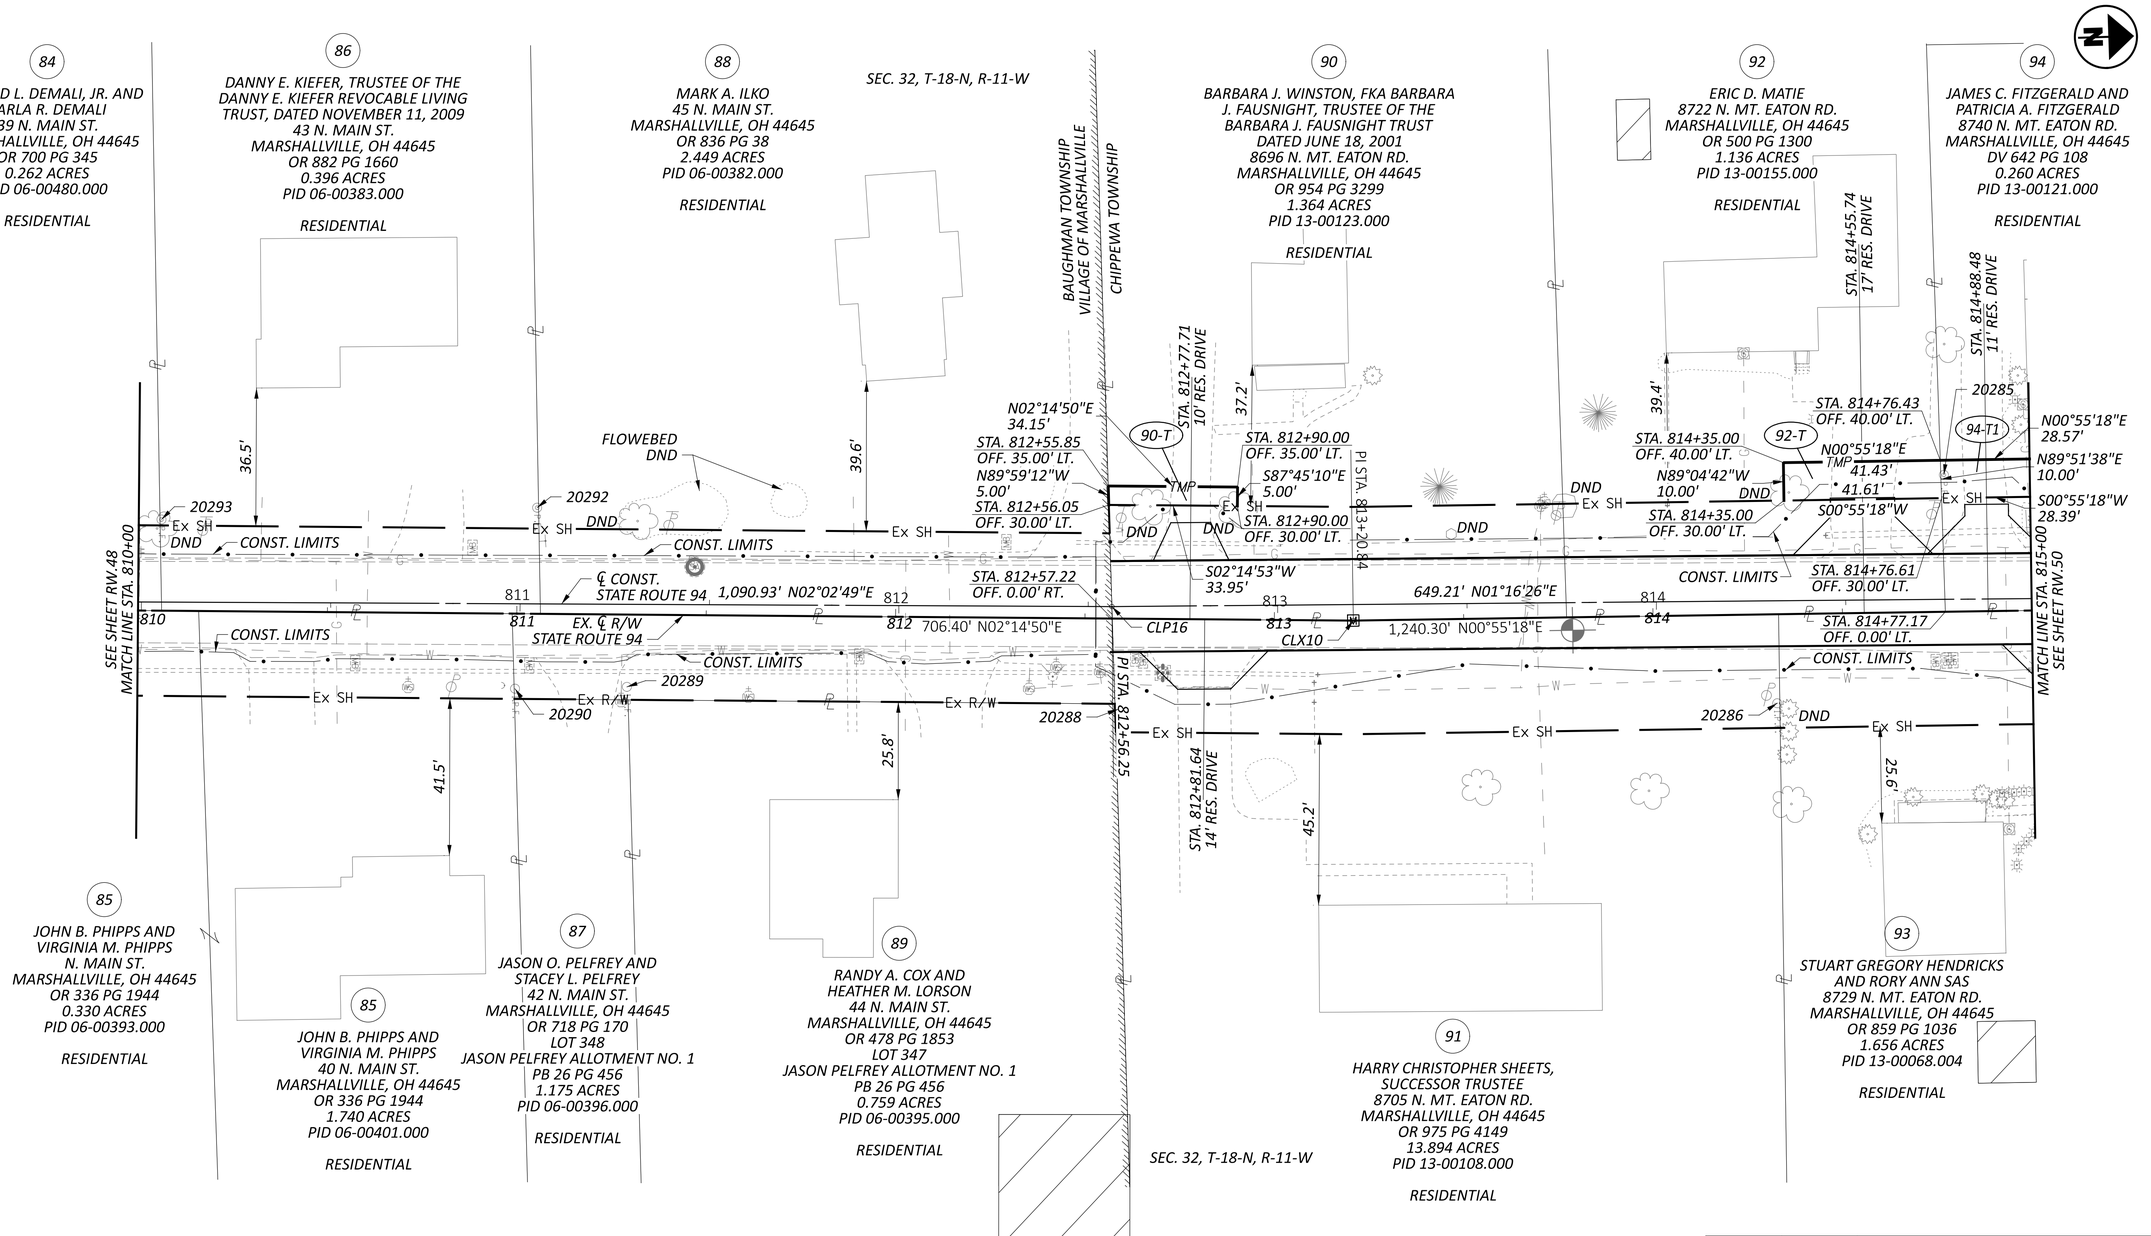

HORIZONTAL SCALE IN FEET
0 10 20 40

RIGHT OF WAY DETAIL SHEET
STA. 810+00 TO STA. 815+00

REV. BY	DATE	DESCRIPTION
DATE COMPLETED		


DESIGN AGENCY
WOOLPERT

DESIGNER TMC
REVIEWER MJW 10/21/25
PROJECT ID 117044
SUBSET RW.49 | TOTAL RW.78

WAY-94-14.17

MODEL: 117044_RD014 PAPERSIZE: 34x22 (in.) DATE: 1/23/2026 TIME: 11:06:41 AM PLTDRV: OHDOT_PDF.pltcfg PENTBL: OHDOT_Pen.tbl USER: Tim.Chrisman@Woolpert.com WORKSPACE: OHDOTCEv02 WORKSET: 117044 PRODUCT: OpenRoadsDesigner 24.00.00.205
pw:\\ohiodot-pw.bentley.com:ohiodot-pw-02\Documents\01 Active Projects\District 03\Wayne\117044\02-Engineering_Woolpert\RW\Sheets\117044_RD014.dgn

WAYNE COUNTY
CHIPPEWA TOWNSHIP
SEC. 32, T-18-N, R-11-W

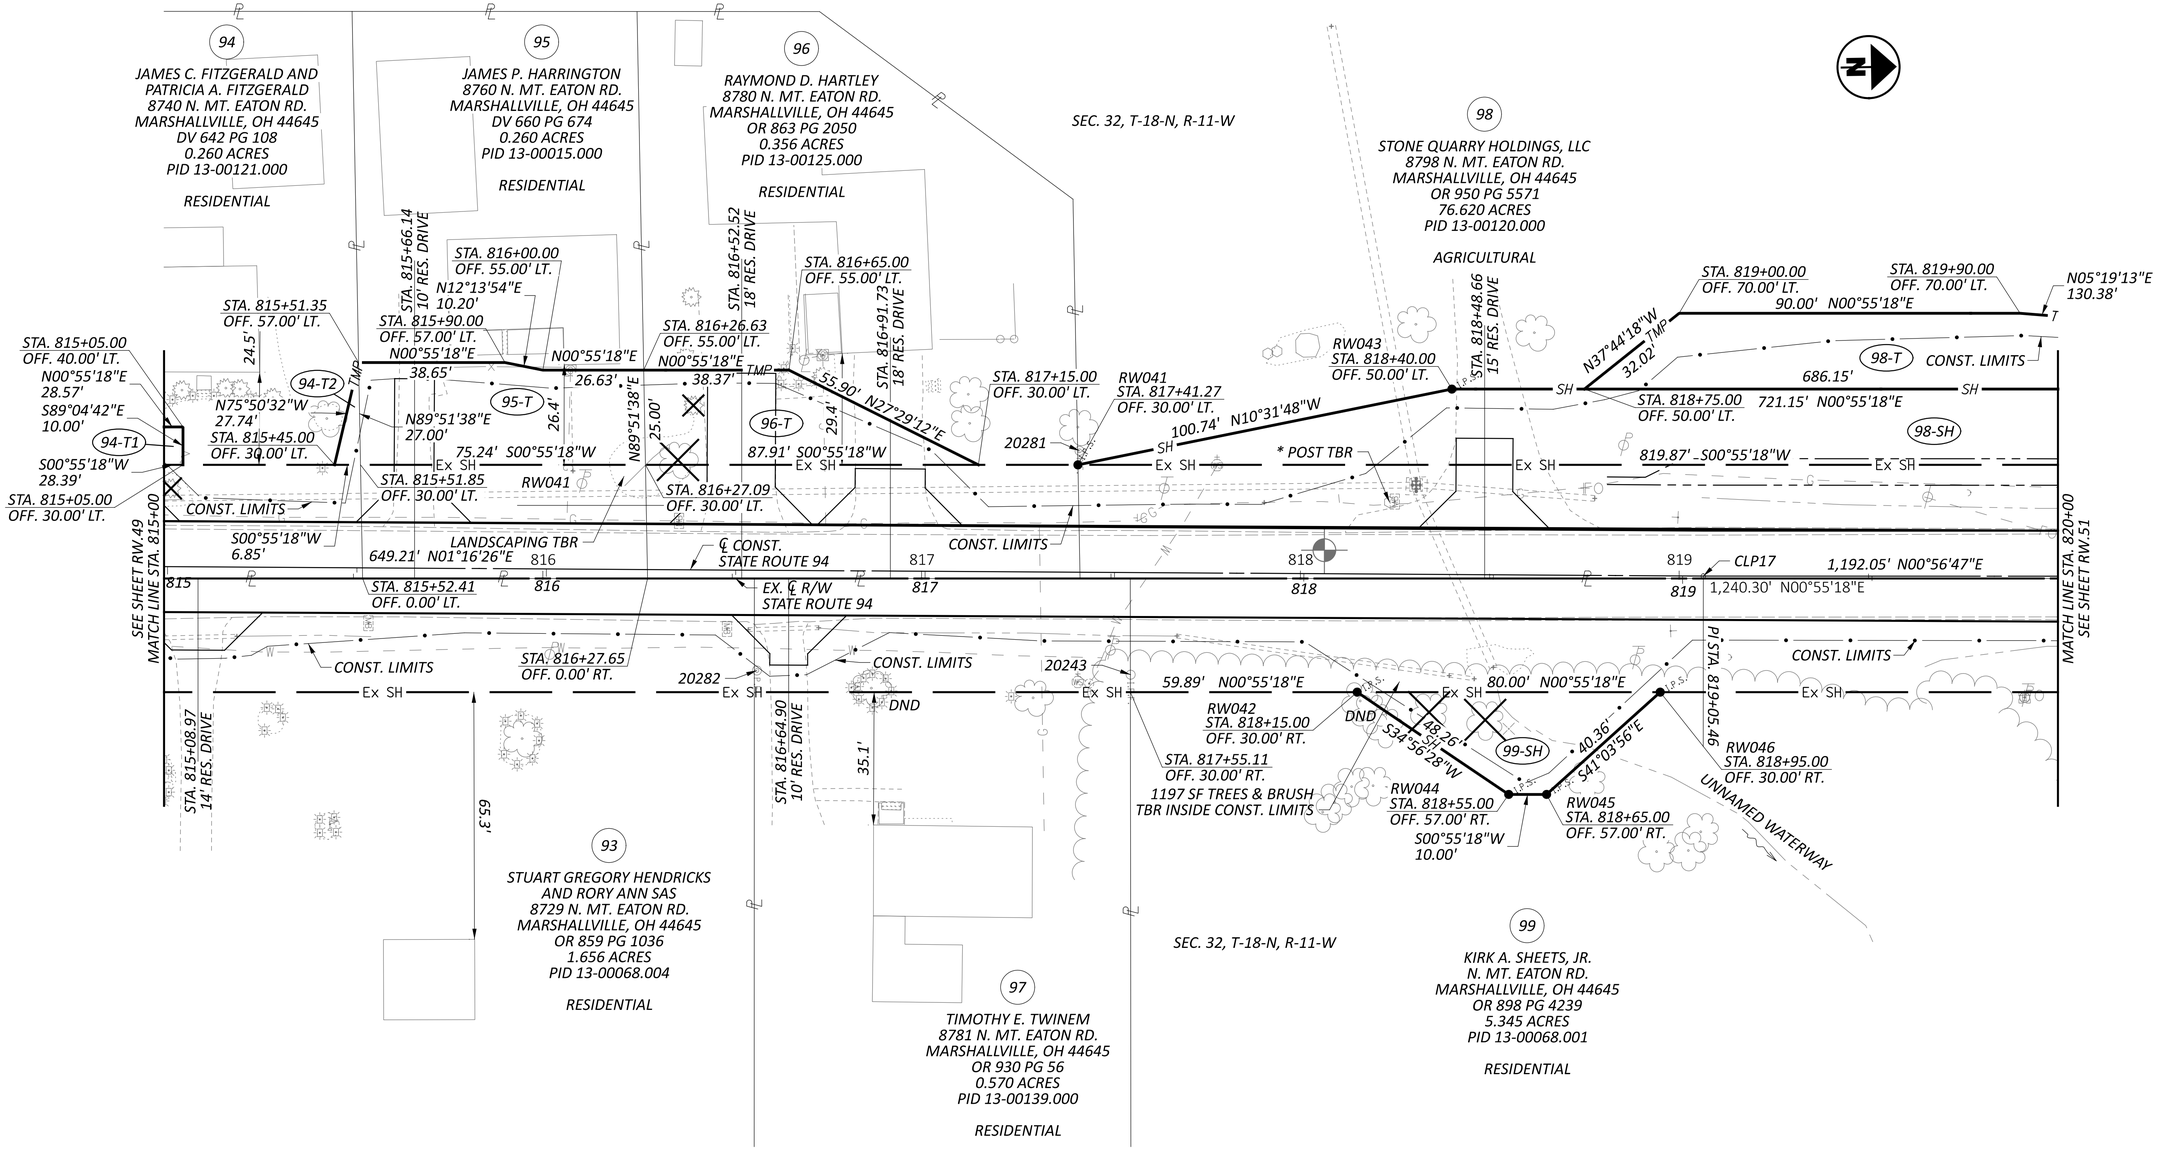

HORIZONTAL SCALE IN FEET
0 10 20 40

RIGHT OF WAY DETAIL SHEET
STA. 815+00 TO STA. 820+00

REV. BY	DATE	DESCRIPTION

DATE COMPLETED

DESIGN AGENCY
WOOLPERT


DESIGNER TMC
REVIEWER MJW 10/21/25
PROJECT ID 117044
SUBSET RW.50 | TOTAL RW.78

WAY-94-14.17

MODEL: 117044_RD015 PAPERSIZE: 34x22 (in.) DATE: 1/23/2026 TIME: 11:06:47 AM PLTDRV: OHDOT_PDF.pltcfg PENTBL: OHDOT_Pen.tbl USER: Tim.Chrisner@Woolpert.com WORKSPACE: OHDOTCEv02 WORKSET: 117044 PRODUCT: OpenRoadsDesigner 24.00.00.205
pw:\\ohiodot-pw.bentley.com:ohiodot-pw-02\Documents\01 Active Projects\District 03\Wayne\117044\402-Engineering_Woolpert\RW\Sheets\117044_RD015.dgn

WAYNE COUNTY
CHIPPEWA TOWNSHIP
SEC. 32, T-18-N, R-11-W

HORIZONTAL SCALE IN FEET
0 10 20 40

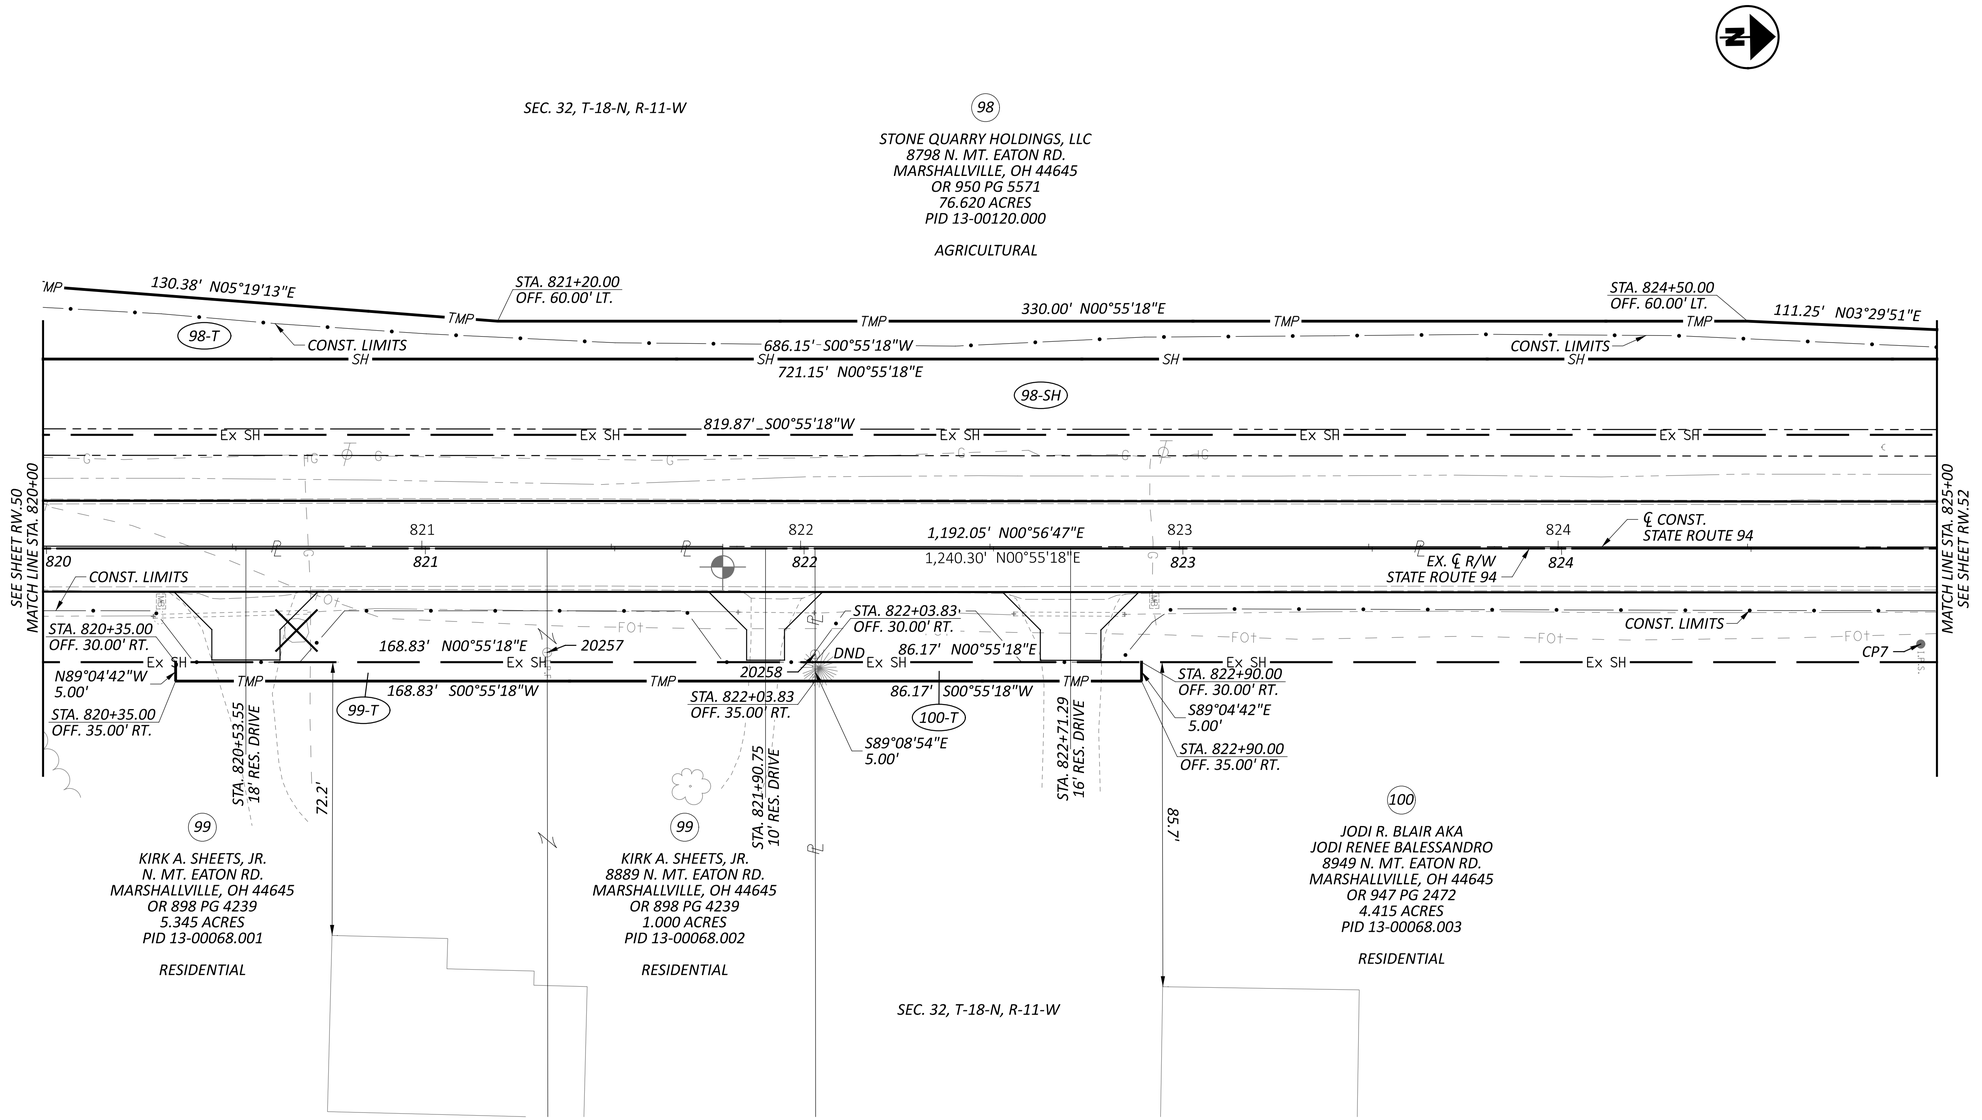

RIGHT OF WAY DETAIL SHEET
STA. 820+00 TO STA. 825+00

REV. BY	DATE	DESCRIPTION

DATE COMPLETED


DESIGN AGENCY
WOOLPERT

DESIGNER: TMC
REVIEWER: MJW 10/21/25
PROJECT ID: 117044
SUBSET: RW.51 | TOTAL: RW.78

WAY-94-14.17

MODEL: 117044_RD016 PAPERSIZE: 34x22 (in.) DATE: 1/23/2026 TIME: 11:06:54 AM PLTDRV: OHDOT_PDF.pltcfg PENTBL: OHDOT_Pen.tbl USER: Tim.Chrisner@Woolpert.com WORKSPACE: OHDOTCEv02 WORKSET: 117044 PRODUCT: OpenRoadsDesigner 24.00.00.205
pw:\\ohiodot-pw.bentley.com:ohiodot-pw-02\Documents\01 Active Projects\District 03\Wayne\117044\402-Engineering_Woolpert\RW\Sheets\117044_RD016.dgn

WAYNE COUNTY
CHIPPEWA TOWNSHIP
SEC. 32, T-18-N, R-11-W

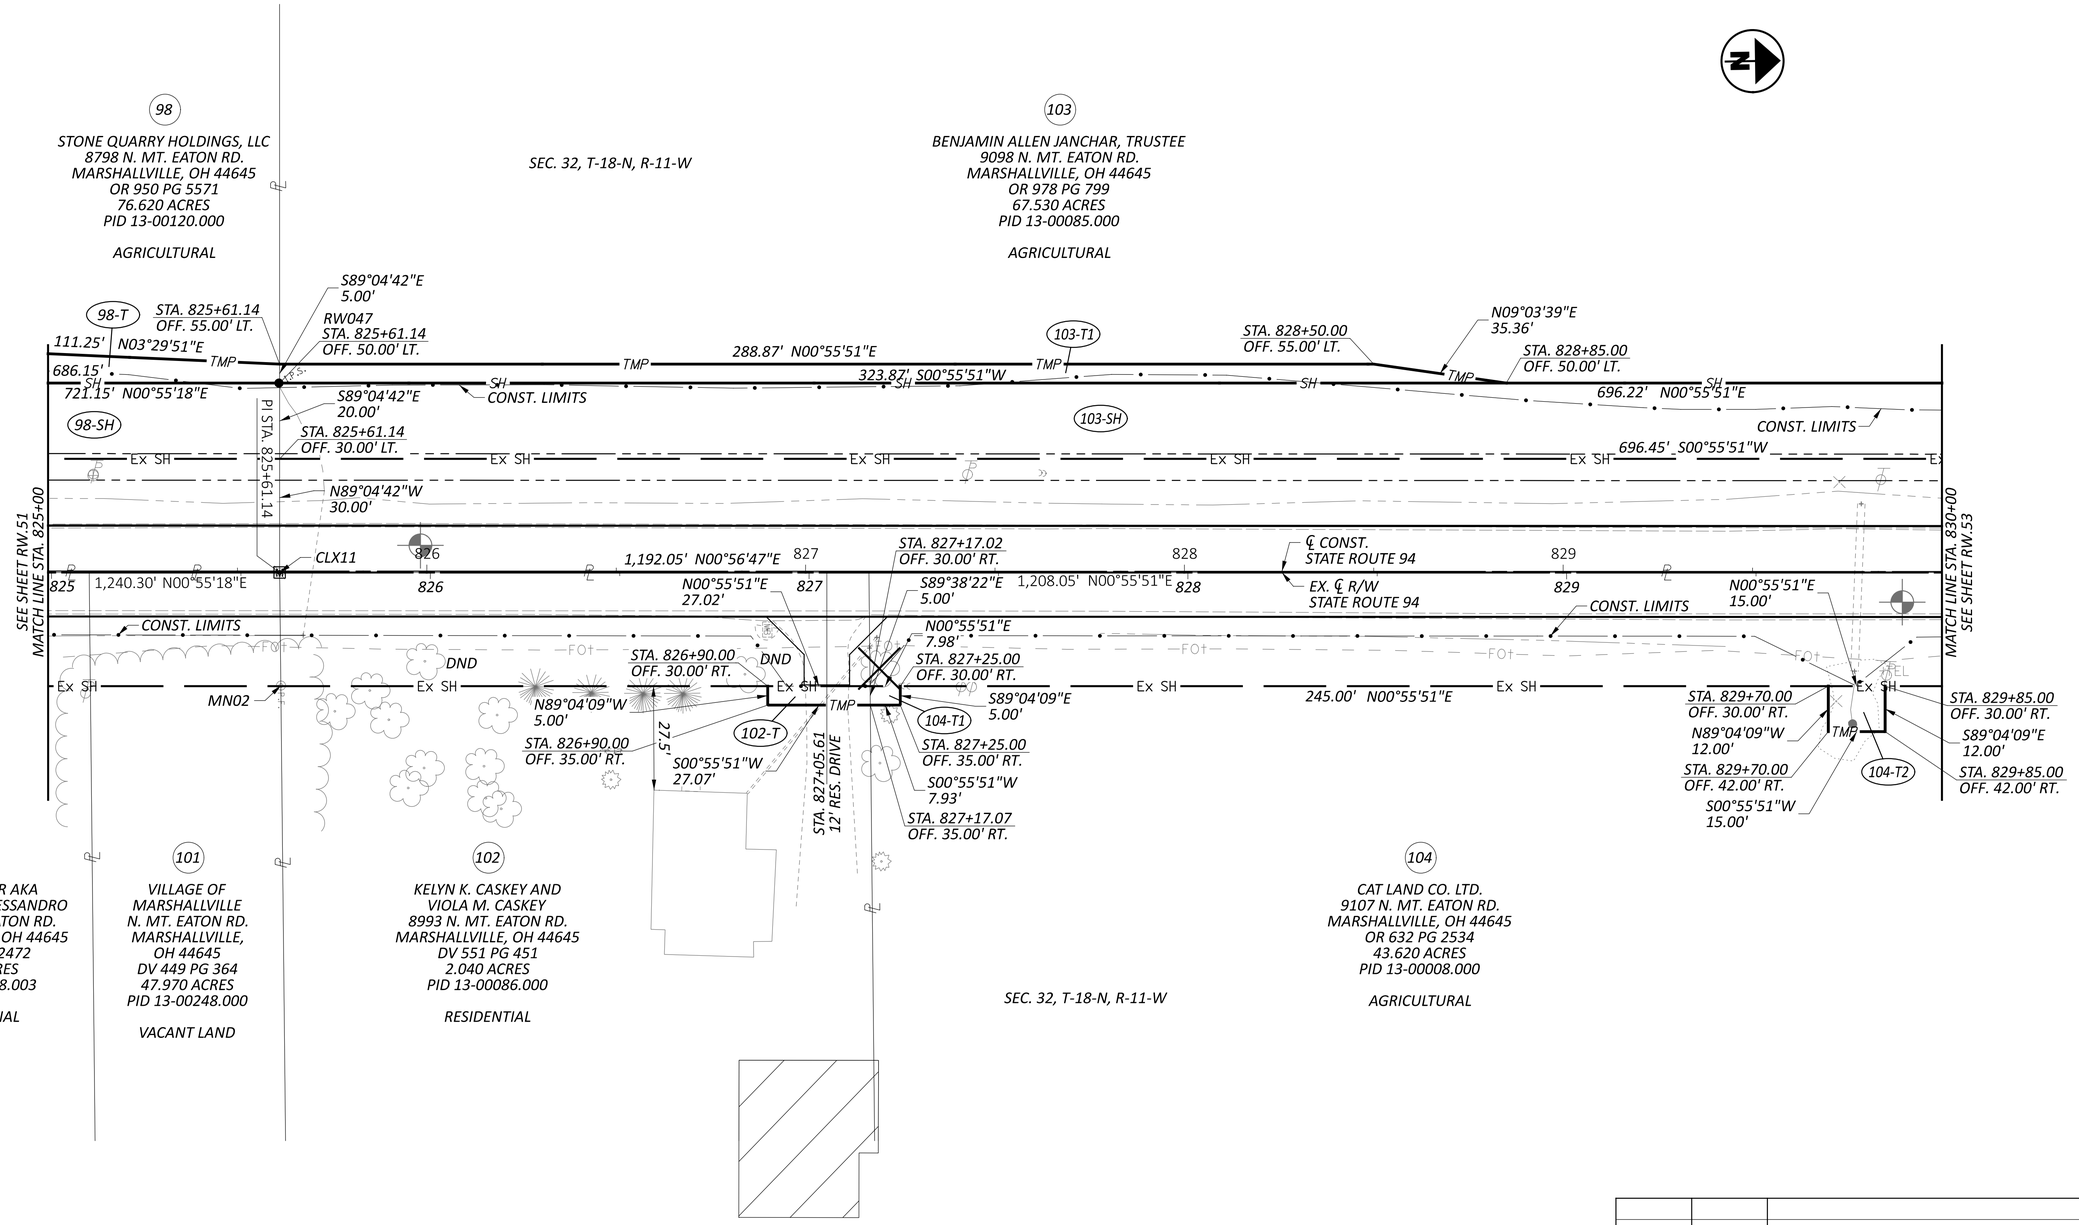

HORIZONTAL SCALE IN FEET
0 10 20 40

RIGHT OF WAY DETAIL SHEET
STA. 825+00 TO STA. 830+00

REV. BY	DATE	DESCRIPTION

DATE COMPLETED


DESIGN AGENCY
WOOLPERT

DESIGNER TMC
REVIEWER MJW 10/21/25
PROJECT ID 117044
SUBSET RW.52 | TOTAL RW.78

WAY-94-14.17

MODEL: 117044_RD017 PAPERSIZE: 34x22 (in.) DATE: 1/23/2026 TIME: 11:07:00 AM PLTDRV: OHDOT_PDF.pltcfg PENTBL: OHDOT_Pen.tbl USER: Tim.Chrismer@Woolpert.com WORKSPACE: OHDOTCEv02 WORKSET: 117044 PRODUCT: OpenRoadsDesigner 24.00.00.205
pw:\\ohiodot-pw.bentley.com:ohiodot-pw-02\Documents\01 Active Projects\District 03\Wayne\117044\402-Engineering_Woolpert\RW\Sheets\117044_RD017.dgn

WAYNE COUNTY
CHIPPEWA TOWNSHIP
SEC. 32, T-18-N, R-11-W

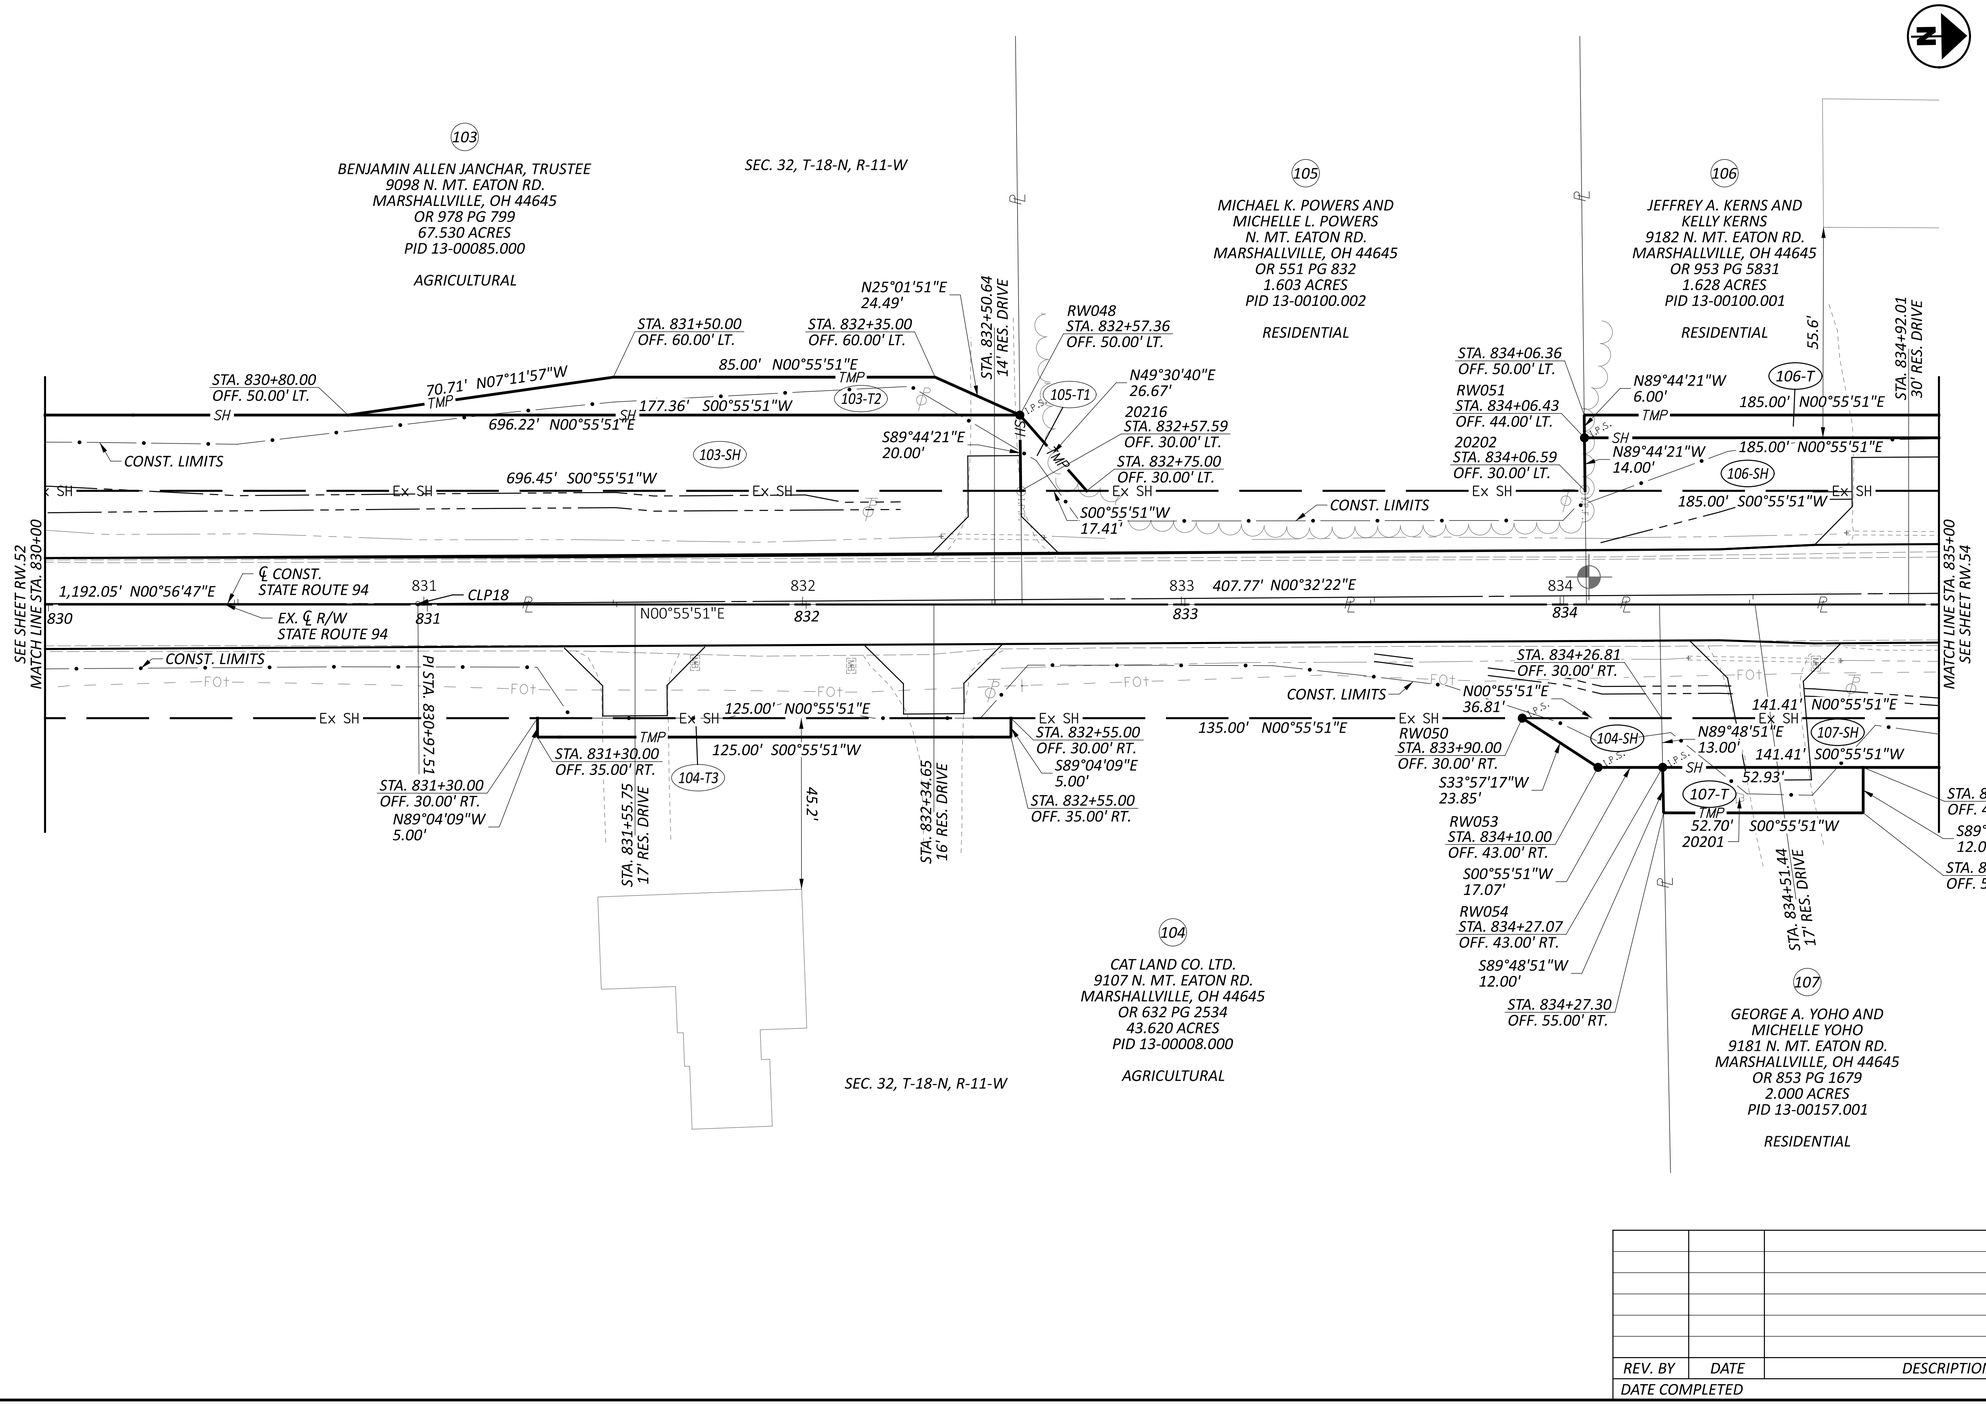

HORIZONTAL SCALE IN FEET
0 10 20 40

RIGHT OF WAY DETAIL SHEET
STA. 830+00 TO STA. 835+00

REV. BY	DATE	DESCRIPTION

DATE COMPLETED

DESIGN AGENCY
WOOLPERT

DESIGNER: TMC
REVIEWER: MJW 10/21/25
PROJECT ID: 117044
SUBSET: RW.53 | TOTAL: RW.78

WAY-94-14.17

MODEL: 117044_RD018 PAPERSIZE: 34x22 (in.) DATE: 1/23/2026 TIME: 11:07:06 AM PLTDRV: OHDOT_PDF.pltcfg PENTBL: OHDOT_Pen.tbl USER: Tim.Chrismer@Woolpert.com WORKSPACE: OHDOTCEv02 WORKSET: 117044 PRODUCT: OpenRoadsDesigner 24.00.00.205
pw:\\ohiodot-pw.bentley.com:ohiodot-pw-02\Documents\01 Active Projects\District 03\Wayne\117044\402-Engineering_Woolpert\RW\Sheets\117044_RD018.dgn

WAYNE COUNTY
CHIPPEWA TOWNSHIP
SEC. 32, T-18-N, R-11-W

HORIZONTAL SCALE IN FEET
0 10 20 40

RIGHT OF WAY DETAIL SHEET
STA. 835+00 TO STA. 840+00

106
JEFFREY A. KERNS AND
KELLY KERNS
9182 N. MT. EATON RD.
MARSHALLVILLE, OH 44645
OR 953 PG 5831
1.628 ACRES
PID 13-00100.001
RESIDENTIAL

℄ CONST. CURVE DATA
P.I. = STA. 839+33.91
Δ = 30°37'33" LT
Dc = 04°45'00"
R = 1,206.23'
Ls = 196.00'
Os = 04°39'18"
LT = 130.71'
ST = 65.37'
Lc = 448.75'
Ts = 428.62'
Es = 45.78'
Emax =
T.S. =
S.C. = 837+01.29
C.S. = 841+50.04
S.T. =

SEC. 32, T-18-N, R-11-W

105
MICHAEL K. POWERS AND
MICHELLE L. POWERS
9262 N. MT. EATON RD.
MARSHALLVILLE, OH 44645
OR 551 PG 832
11.765 ACRES
PID 13-00100.000
RESIDENTIAL

CURVE C1
R = 542.96'
L = 139.15'
Δ = 14°41'03"
CH BRG = S06°24'40"E
CH DIST = 138.77'

℄ EX. R/W CURVE DATA
P.I. = STA. 839+28.64
Δ = 31°06'13" LT
Dc = 10°00'00"
R = 572.96'
T = 159.45'
L = 311.04'
E = 21.77'

111
ALAN R. LEISTER AND CATHERINE M.
LEISTER, CO-TRUSTEES OF THE ALAN
R. AND CATHERINE M. LEISTER FAMILY
TRUST, U/A/D 4/14/2021
9302 N. MT. EATON RD.
MARSHALLVILLE, OH 44645
OR 923 PG 5537
LOT 11
HAPPY TRAILS ACRES
ALLOTMENT NO. 2
PB 11 PG 143
3.151 ACRES
PID 13-00199.000
RESIDENTIAL

112
KURTIS A. CONKLE AND
LINDA K. CONKLE
9373 N. MT. EATON RD.
MARSHALLVILLE, OH 44645
OR 270 PG 563
1.970 ACRES
PID 13-00069.000
RESIDENTIAL

107
GEORGE A. YOHO AND
MICHELLE YOHO
9181 N. MT. EATON RD.
MARSHALLVILLE, OH 44645
OR 853 PG 1679
2.000 ACRES
PID 13-00157.001
RESIDENTIAL

108
MARILYN FRYMYER
DIANE J. FRAME
9223 N. MT. EATON RD.
MARSHALLVILLE, OH 44645
OR 917 PG 70
3.540 ACRES
PID 13-00157.000
RESIDENTIAL

109
JOSHUA N. STEINER AND
GRACE E. STEINER
13963 E. PLEASANT HOME RD.
MARSHALLVILLE, OH 44645
OR 923 PG 5197
38.104 ACRES
PID 13-00232.001
AGRICULTURAL

110
DONALD L. DEMALI, JR. AND
KARLA R. DEMALI
9253 N. MT. EATON RD.
MARSHALLVILLE, OH 44645
DV 723 PG 132
3.150 ACRES
PID 13-00042.000
RESIDENTIAL

CURVE C2
R = 542.96'
L = 155.60'
Δ = 16°25'11"
CH BRG = S21°57'47"E
CH DIST = 155.07'

CURVE C3
R = 602.96'
L = 34.87'
Δ = 03°18'48"
CH BRG = N00°43'33"W
CH DIST = 34.86'

CURVE C4
R = 602.96'
L = 136.29'
Δ = 12°57'03"
CH BRG = N23°41'51"W
CH DIST = 136.00'

CURVE C5
R = 602.96'
L = 48.11'
Δ = 04°34'19"
CH BRG = N14°56'10"W
CH DIST = 48.10'

REV. BY	DATE	DESCRIPTION
DATE COMPLETED		


DESIGN AGENCY
WOOLPERT

DESIGNER	TMC
REVIEWER	MJW 10/21/25
PROJECT ID	117044
SUBSET	RW.54
TOTAL	RW.78

WAY-94-14.17

MODEL: 117044_RD019 PAPERSIZE: 34x22 (in.) DATE: 1/23/2026 TIME: 11:07:12 AM PLTDRV: OHDOT_PDF.pltcfg PENTBL: OHDOT_Pen.tbl USER: Tim.Chrisner@Woolpert.com WORKSPACE: OHDOTCEv02 WORKSET: 117044 PRODUCT: OpenRoadsDesigner 24.00.00.205
pw:\\ohiodot-pw.bentley.com:ohiodot-pw-02\Documents\01 Active Projects\District 03\Wayne\117044\402-Engineering_Woolpert\RW\Sheets\117044_RD019.dgn

WAYNE COUNTY
CHIPPEWA TOWNSHIP
SEC. 32, T-18-N, R-11-W

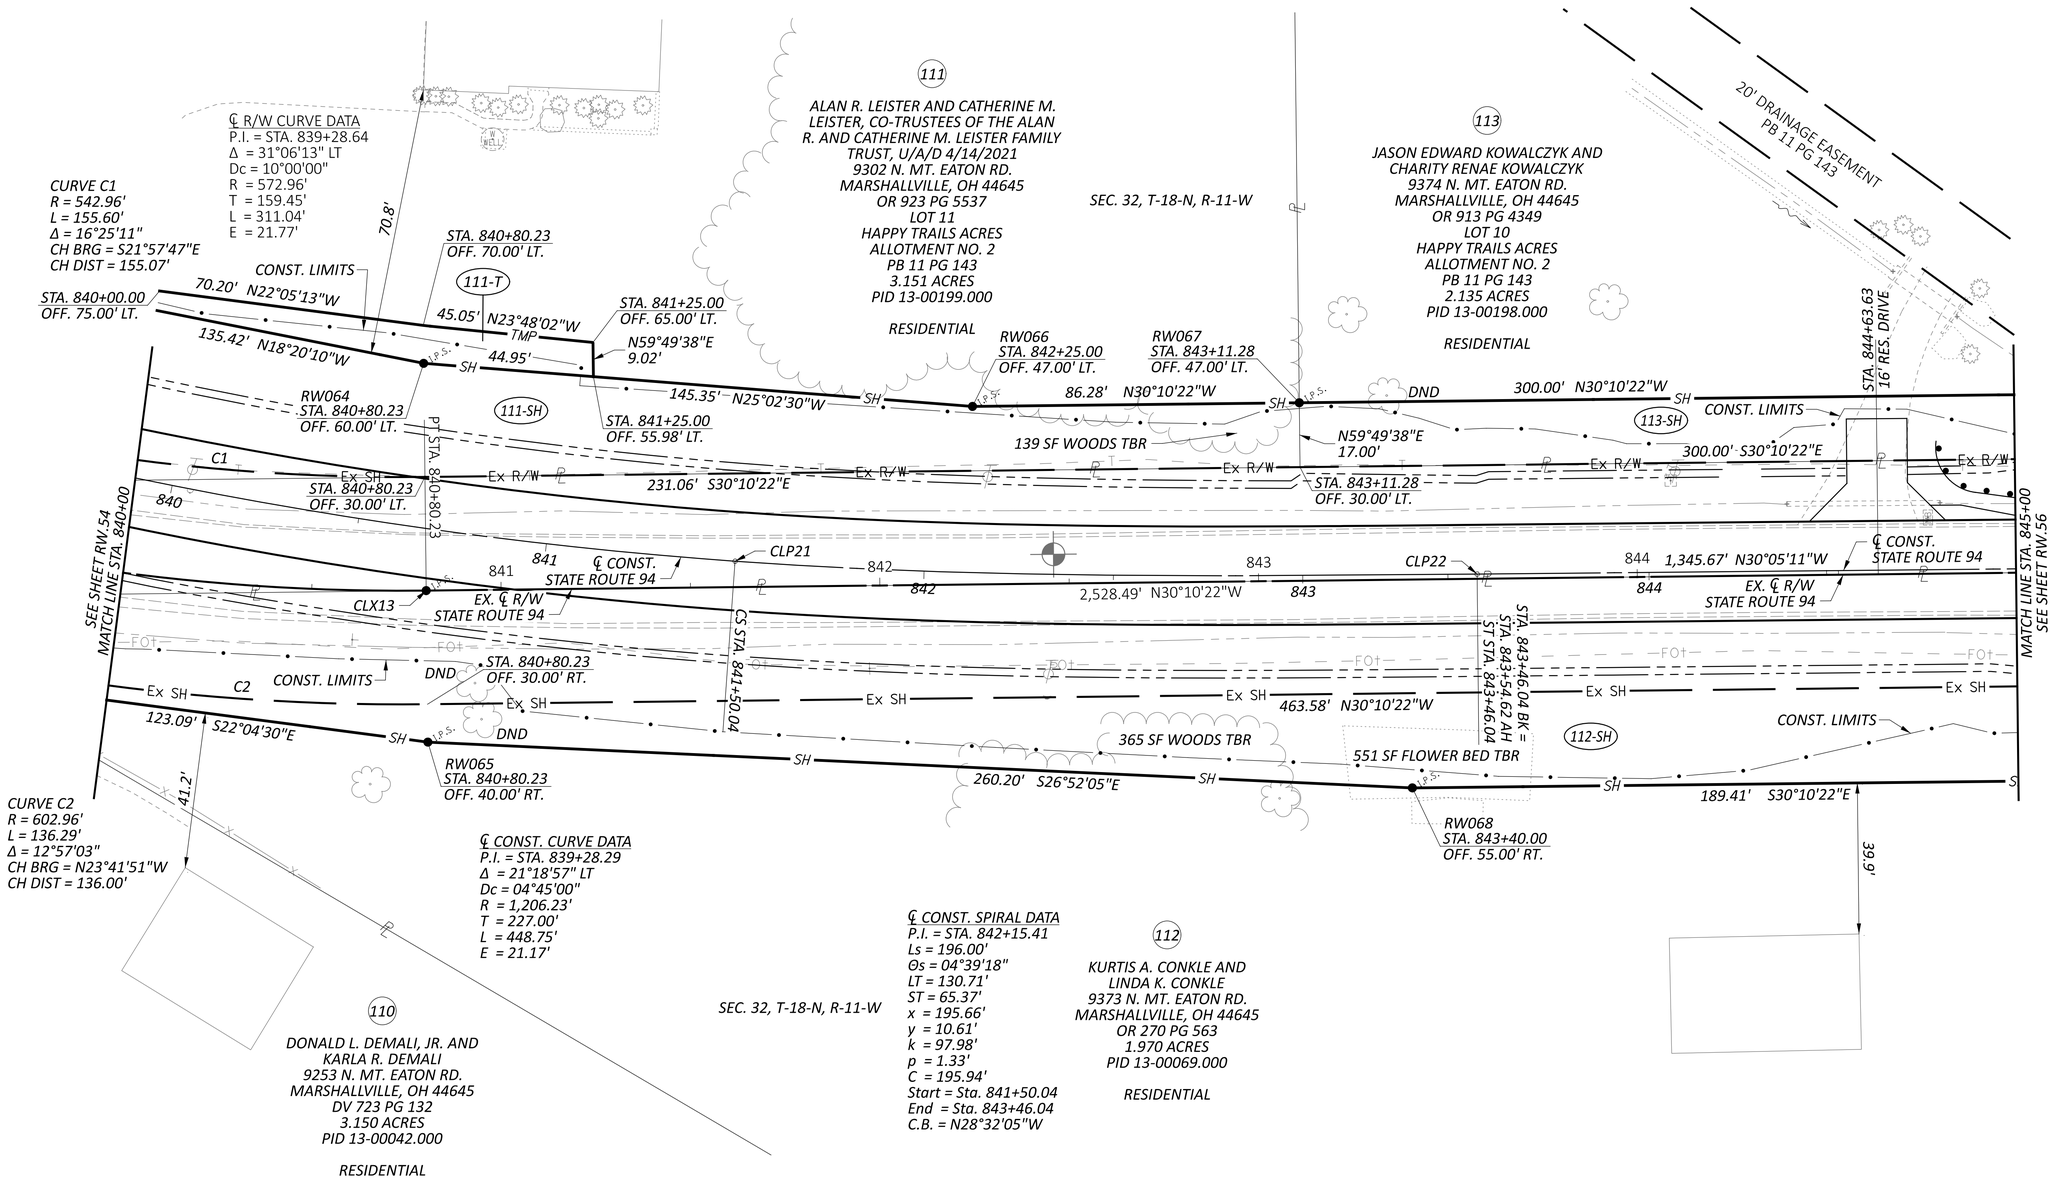

HORIZONTAL SCALE IN FEET
0 10 20 40

RIGHT OF WAY DETAIL SHEET
STA. 840+00 TO STA. 845+00

REV. BY	DATE	DESCRIPTION

DATE COMPLETED


DESIGN AGENCY
WOOLPERT

DESIGNER TMC
REVIEWER MJW 10/21/25
PROJECT ID 117044
SUBSET RW.55 | TOTAL RW.78

WAY-94-14.17

MODEL: 117044_RD020 PAPERSIZE: 34x22 (in.) DATE: 1/23/2026 TIME: 11:07:18 AM PLTDRV: OHDOT_PDF.pltcfg PENTBL: OHDOT_Pen.tbl USER: Tim.Chrismer@Woolpert.com WORKSPACE: OHDOTCEv02 WORKSET: 117044 PRODUCT: OpenRoadsDesigner 24.00.00.205
pw:\\ohiodot-pw.bentley.com:ohiodot-pw-02\Documents\01 Active Projects\District 03\Wayne\117044\402-Engineering_Woolpert\RW\Sheets\117044_RD020.dgn

WAYNE COUNTY
CHIPPEWA TOWNSHIP
SEC. 32, T-18-N, R-11-W

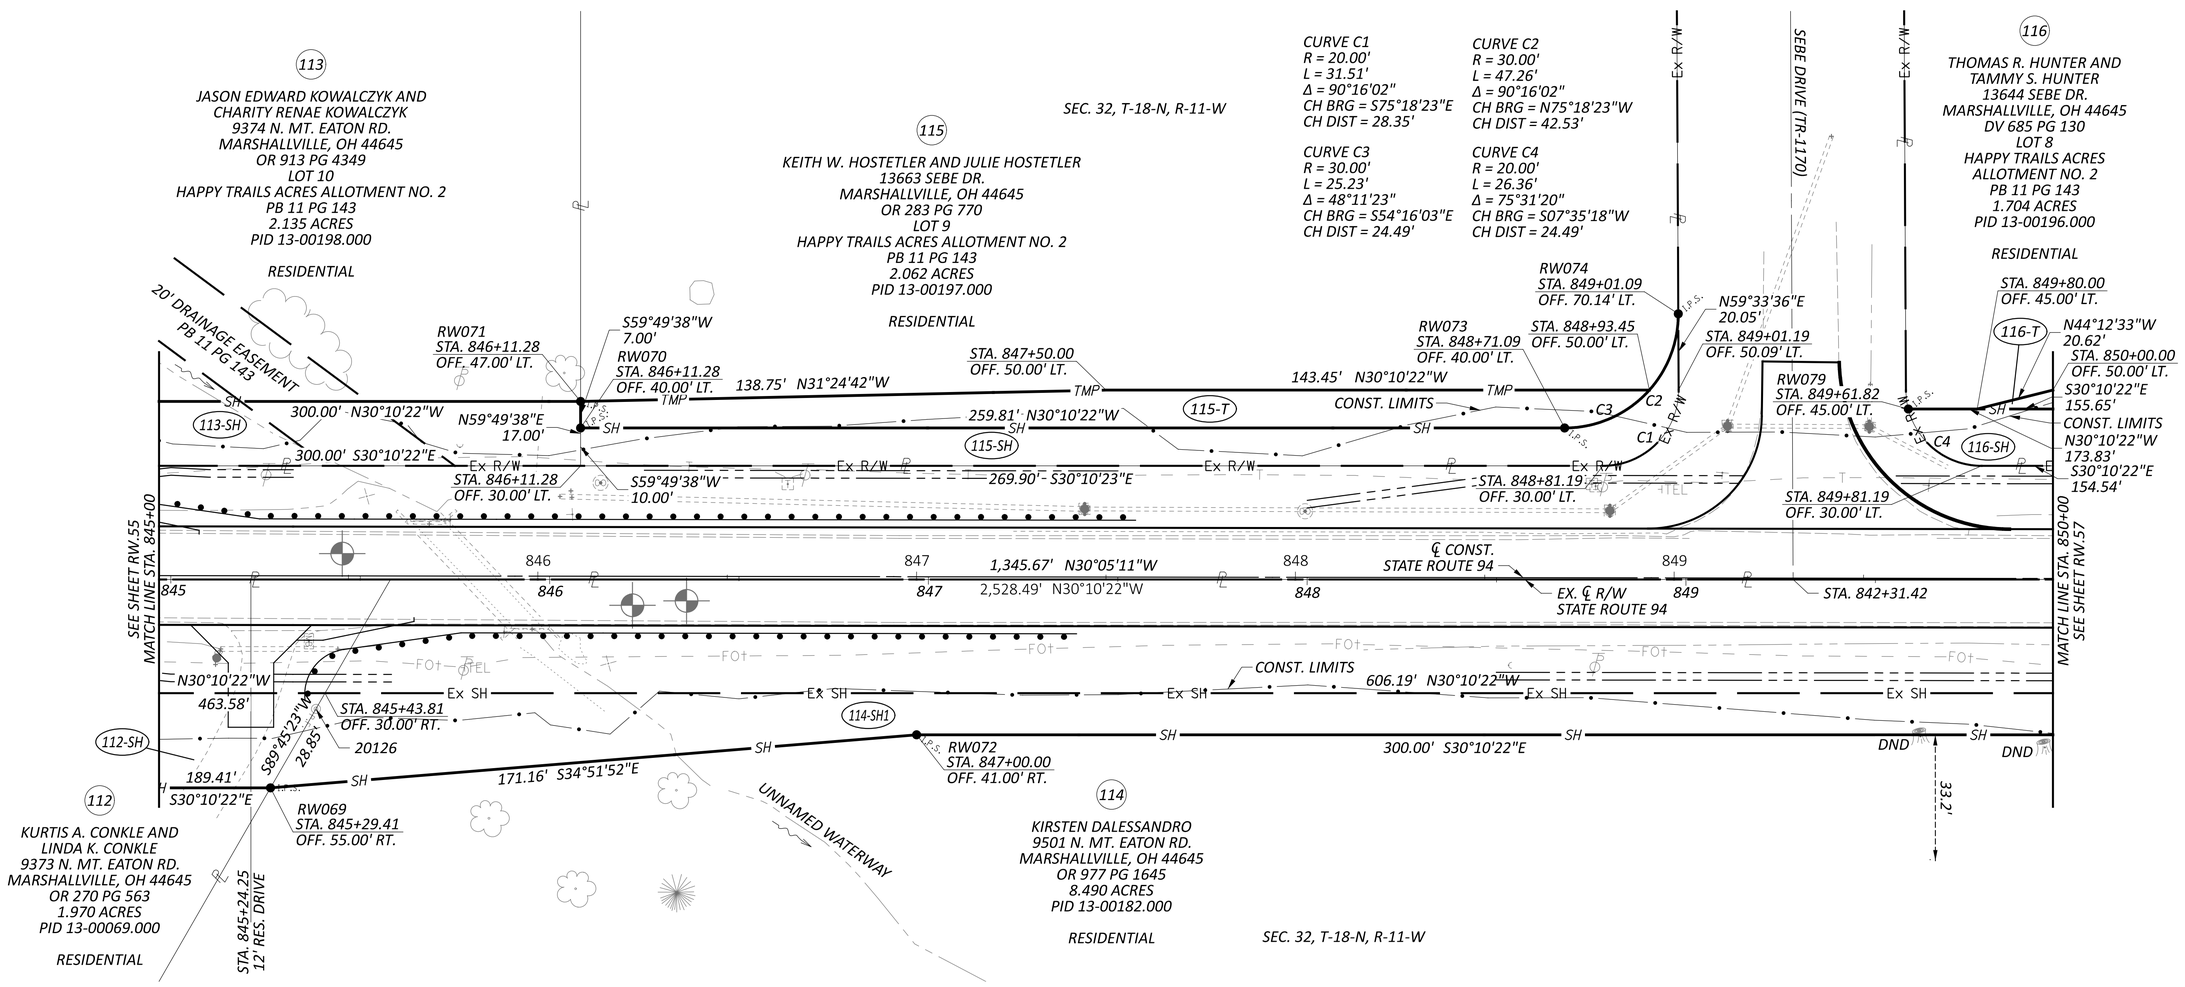

HORIZONTAL SCALE IN FEET
0 10 20 40

RIGHT OF WAY DETAIL SHEET
STA. 845+00 TO STA. 850+00

REV. BY	DATE	DESCRIPTION

DATE COMPLETED

DESIGN AGENCY
WOOLPERT

DESIGNER TMC
REVIEWER MJW 10/21/25
PROJECT ID 117044
SUBSET RW.56 | TOTAL RW.78


WAY-94-14.17

MODEL: 117044_RD021 PAPERSIZE: 34x22 (in.) DATE: 1/23/2026 TIME: 11:07:24 AM PLTDRV: OHDOT_PDF.pltcfg PENTBL: OHDOT_Pen.tbl USER: Tim.Chrismer@Woolpert.com WORKSPACE: OHDOTCEv02 WORKSET: 117044 PRODUCT: OpenRoadsDesigner 24.00.00.205
pw:\\ohiodot-pw.bentley.com:ohiodot-pw-02\Documents\01 Active Projects\District 03\Wayne\117044\d02-Engineering_Woolpert\RW\Sheets\117044_RD021.dgn

WAYNE COUNTY
CHIPPEWA TOWNSHIP
SEC. 29 & 32, T-18-N, R-11-W

HORIZONTAL SCALE IN FEET
0 10 20 40

RIGHT OF WAY DETAIL SHEET
STA. 850+00 TO STA. 855+00

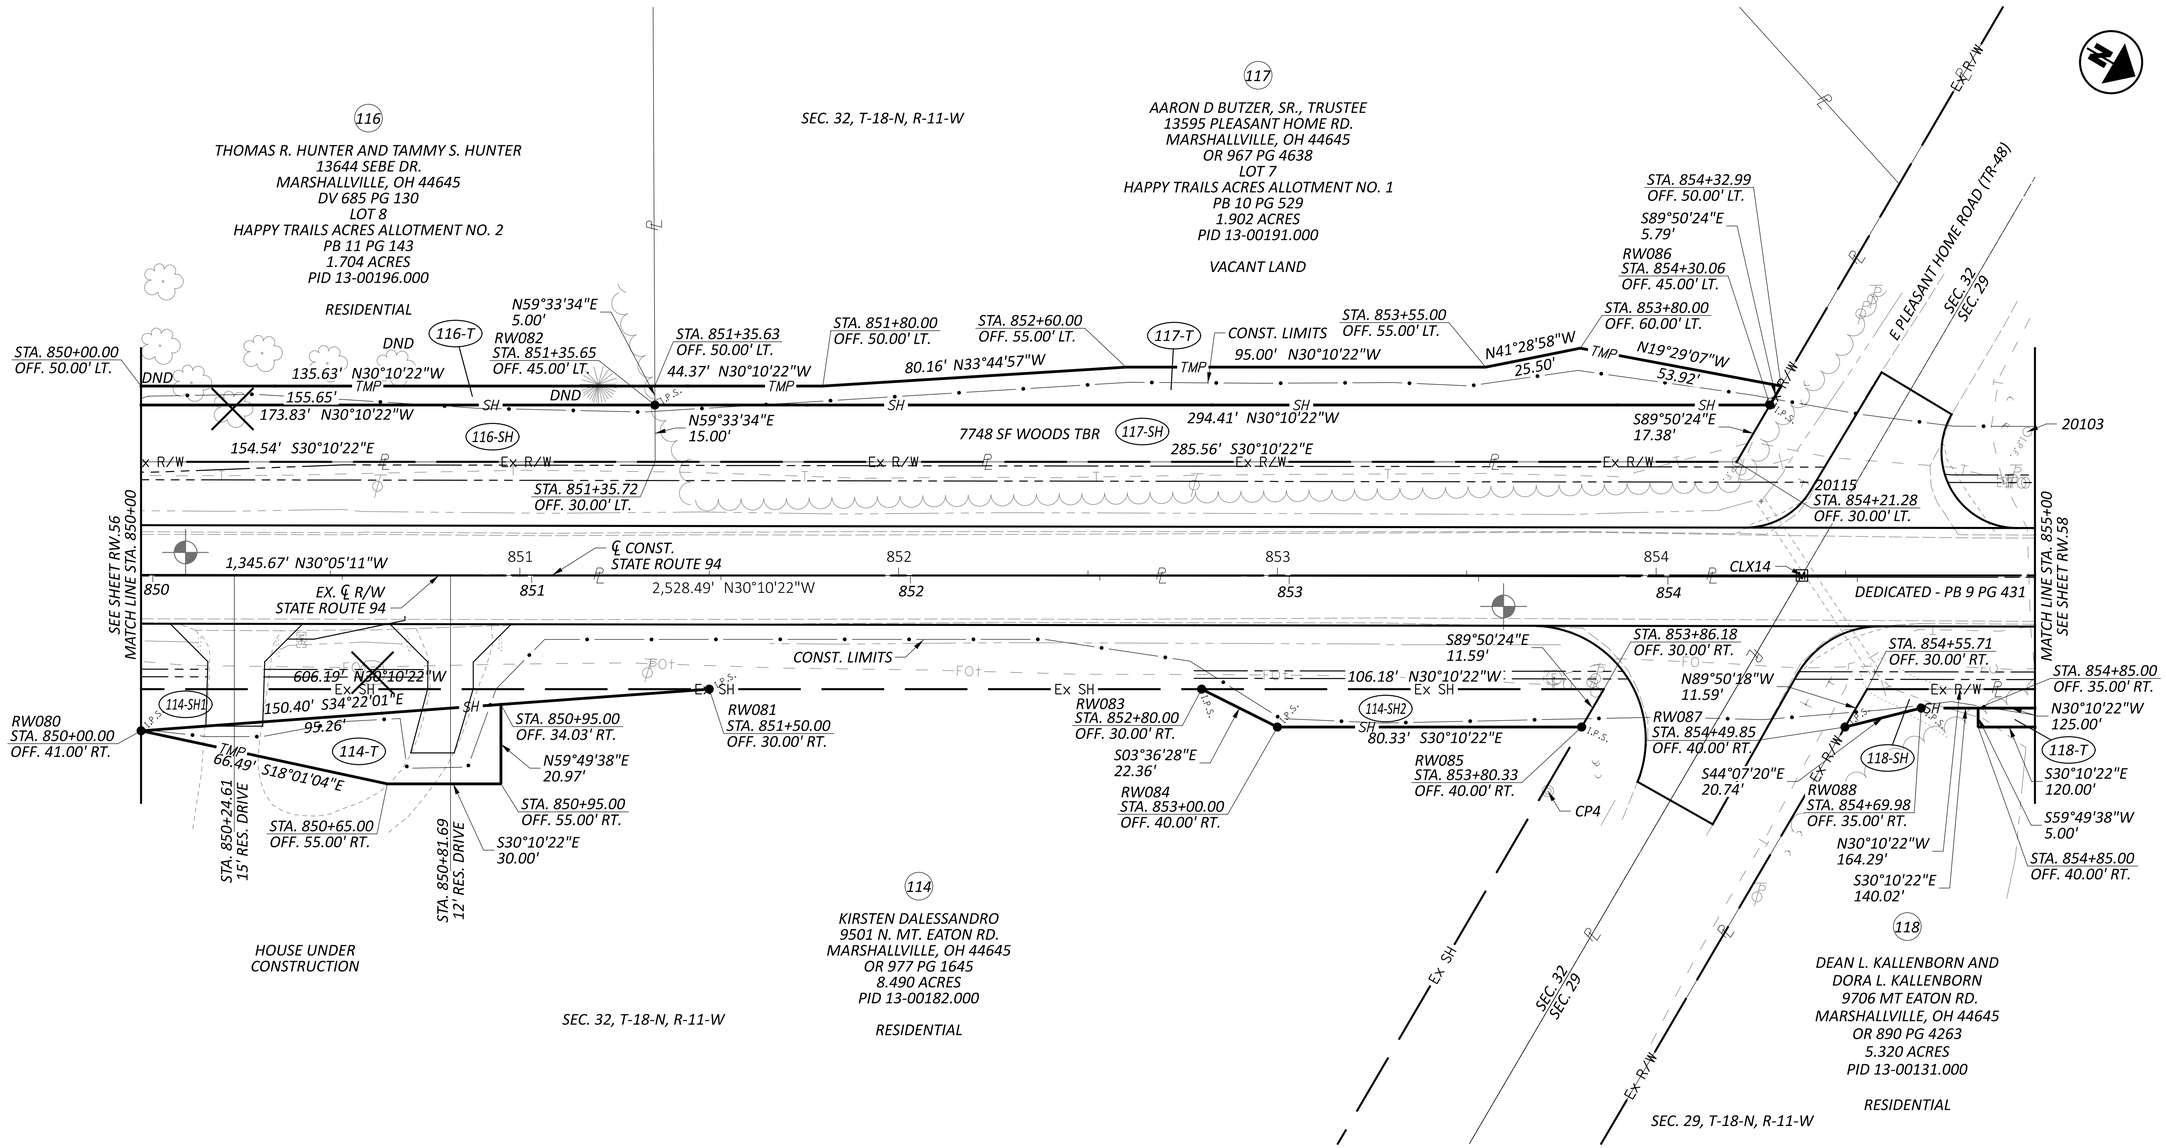

REV. BY	DATE	DESCRIPTION
DATE COMPLETED		


DESIGN AGENCY
WOOLPERT

DESIGNER	TMC
REVIEWER	MJW 10/21/25
PROJECT ID	117044
SUBSET	RW.57
TOTAL	RW.78

WAY-94-14.17

MODEL: 117044_RD022 PAPERSIZE: 34x22 (in.) DATE: 1/23/2026 TIME: 11:07:30 AM PLTDRV: OHDOT_PDF.pltcfg PENTBL: OHDOT_Pen.tbl USER: Tim.Chrisner@Woolpert.com
pw:\\ohiodot-pw.bentley.com:ohiodot-pw-02\Documents\01 Active Projects\District 03\Wayne\117044\402-Engineering_Woolpert\RW\Sheets\117044_RD022.dgn

WAYNE COUNTY
CHIPPEWA TOWNSHIP
SEC, 29, T-18-N, R-11-W

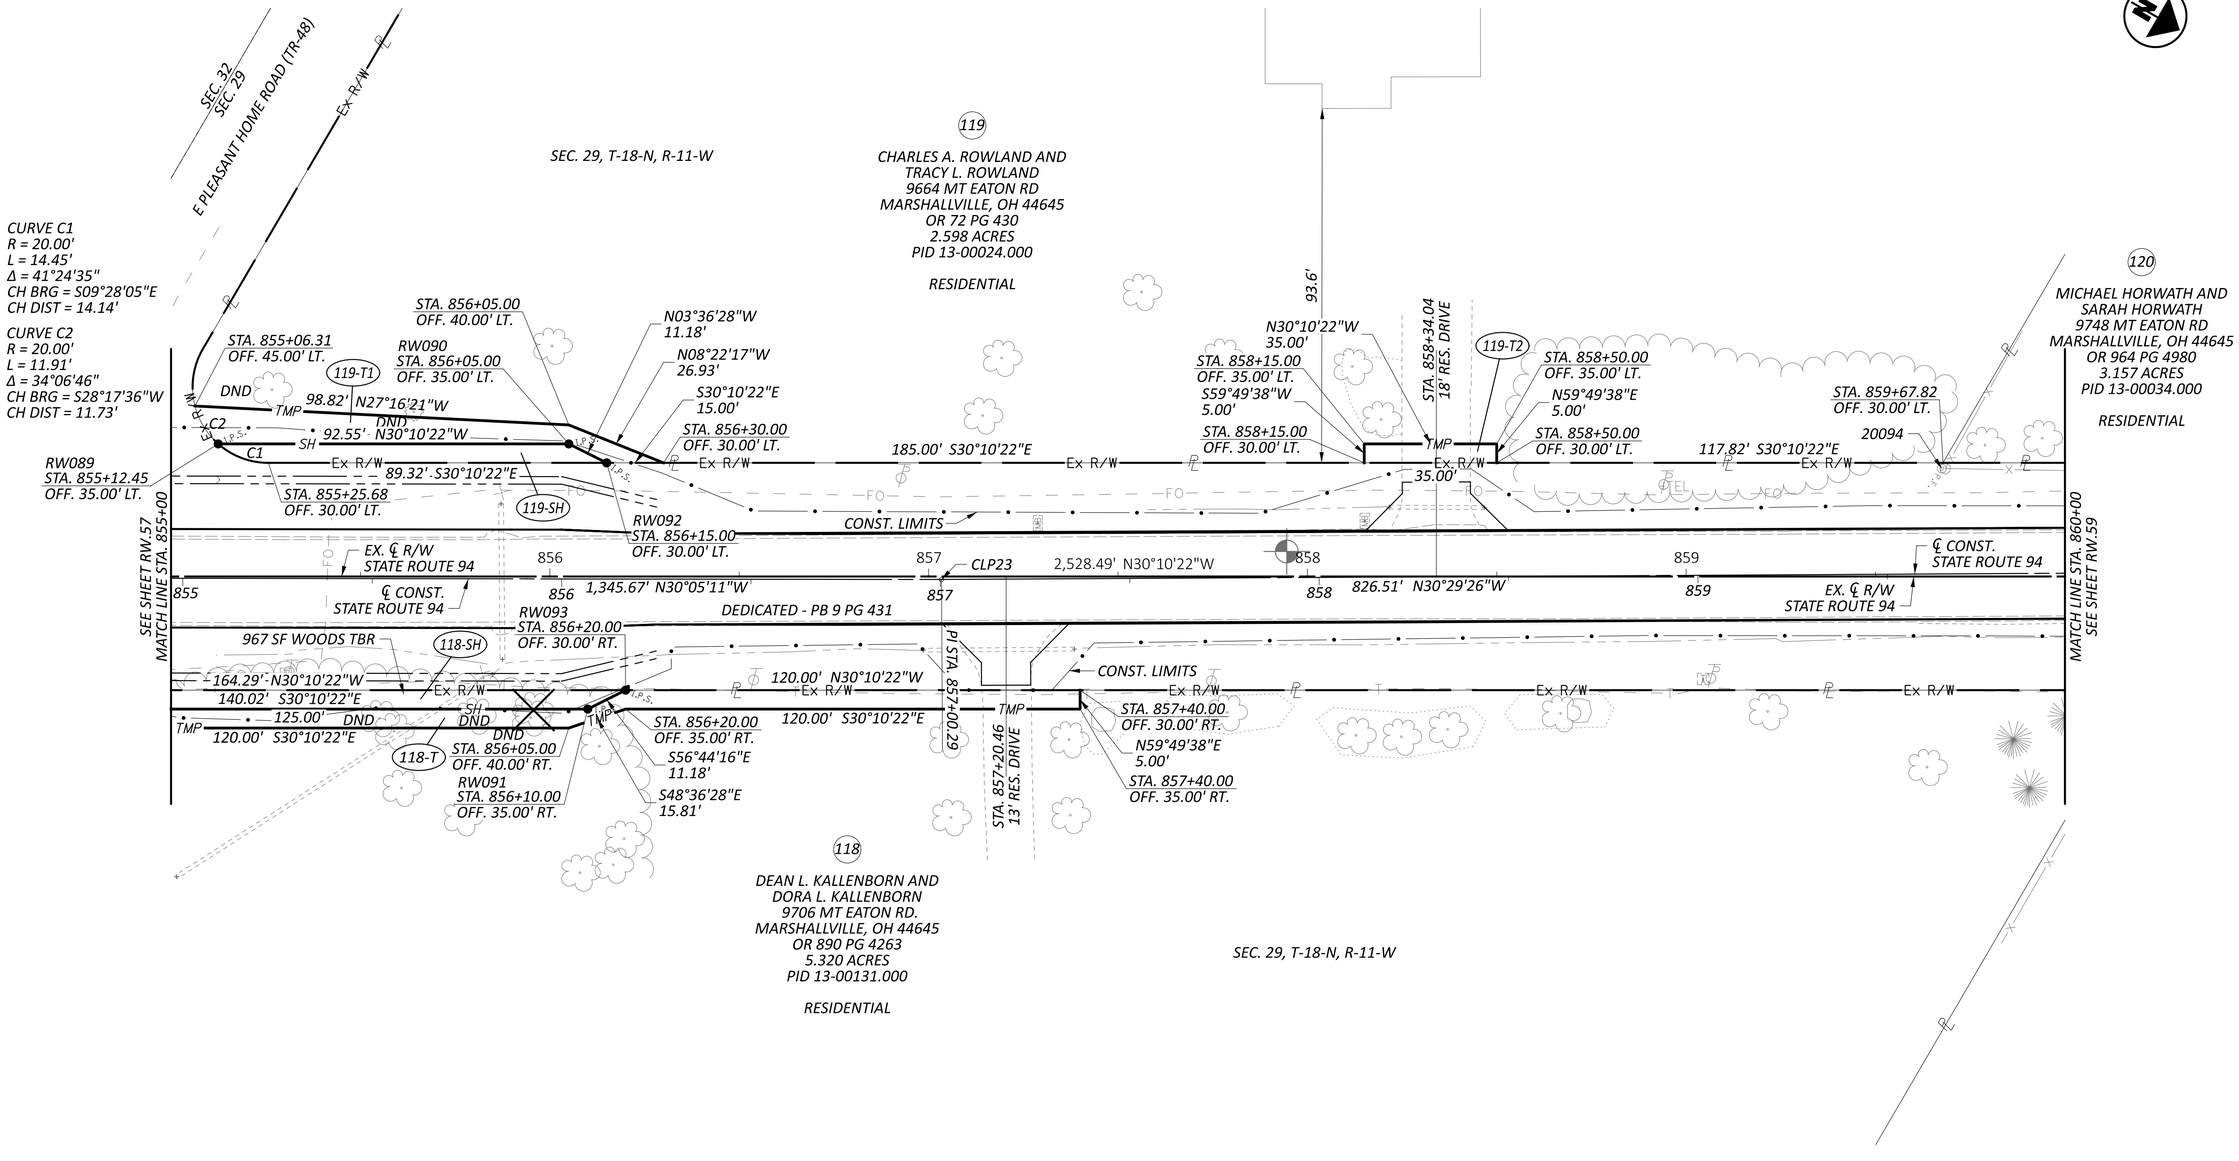

HORIZONTAL
SCALE IN FEET
0 10 20 40

RIGHT OF WAY DETAIL SHEET
STA. 855+00 TO STA. 860+00

REV. BY	DATE	DESCRIPTION
DATE COMPLETED		


DESIGN AGENCY
WOOLPERT

DESIGNER: TMC
REVIEWER: MJW 10/21/25
PROJECT ID: 117044
SUBSET: RW.58 | TOTAL: RW.78

WAY-94-14.17

MODEL: 117044_RD023 PAPERSIZE: 34x22 (in.) DATE: 1/23/2026 TIME: 11:07:36 AM PLTDRV: OHDOT_PDF.pltcfg PENTBL: OHDOT_Pen.tbl USER: Tim.Chrisner@Woolpert.com WORKSPACE: OHDOTCEv02 WORKSET: 117044 PRODUCT: OpenRoadsDesigner 24.00.00.205
pw:\\ohiodot-pw.bentley.com:ohiodot-pw-02\Documents\01 Active Projects\District 03\Wayne\117044\402-Engineering_ Woolpert\RW\Sheets\117044_RD023.dgn

WAYNE COUNTY
CHIPPEWA TOWNSHIP
SEC. 29, T-18-N, R-11-W

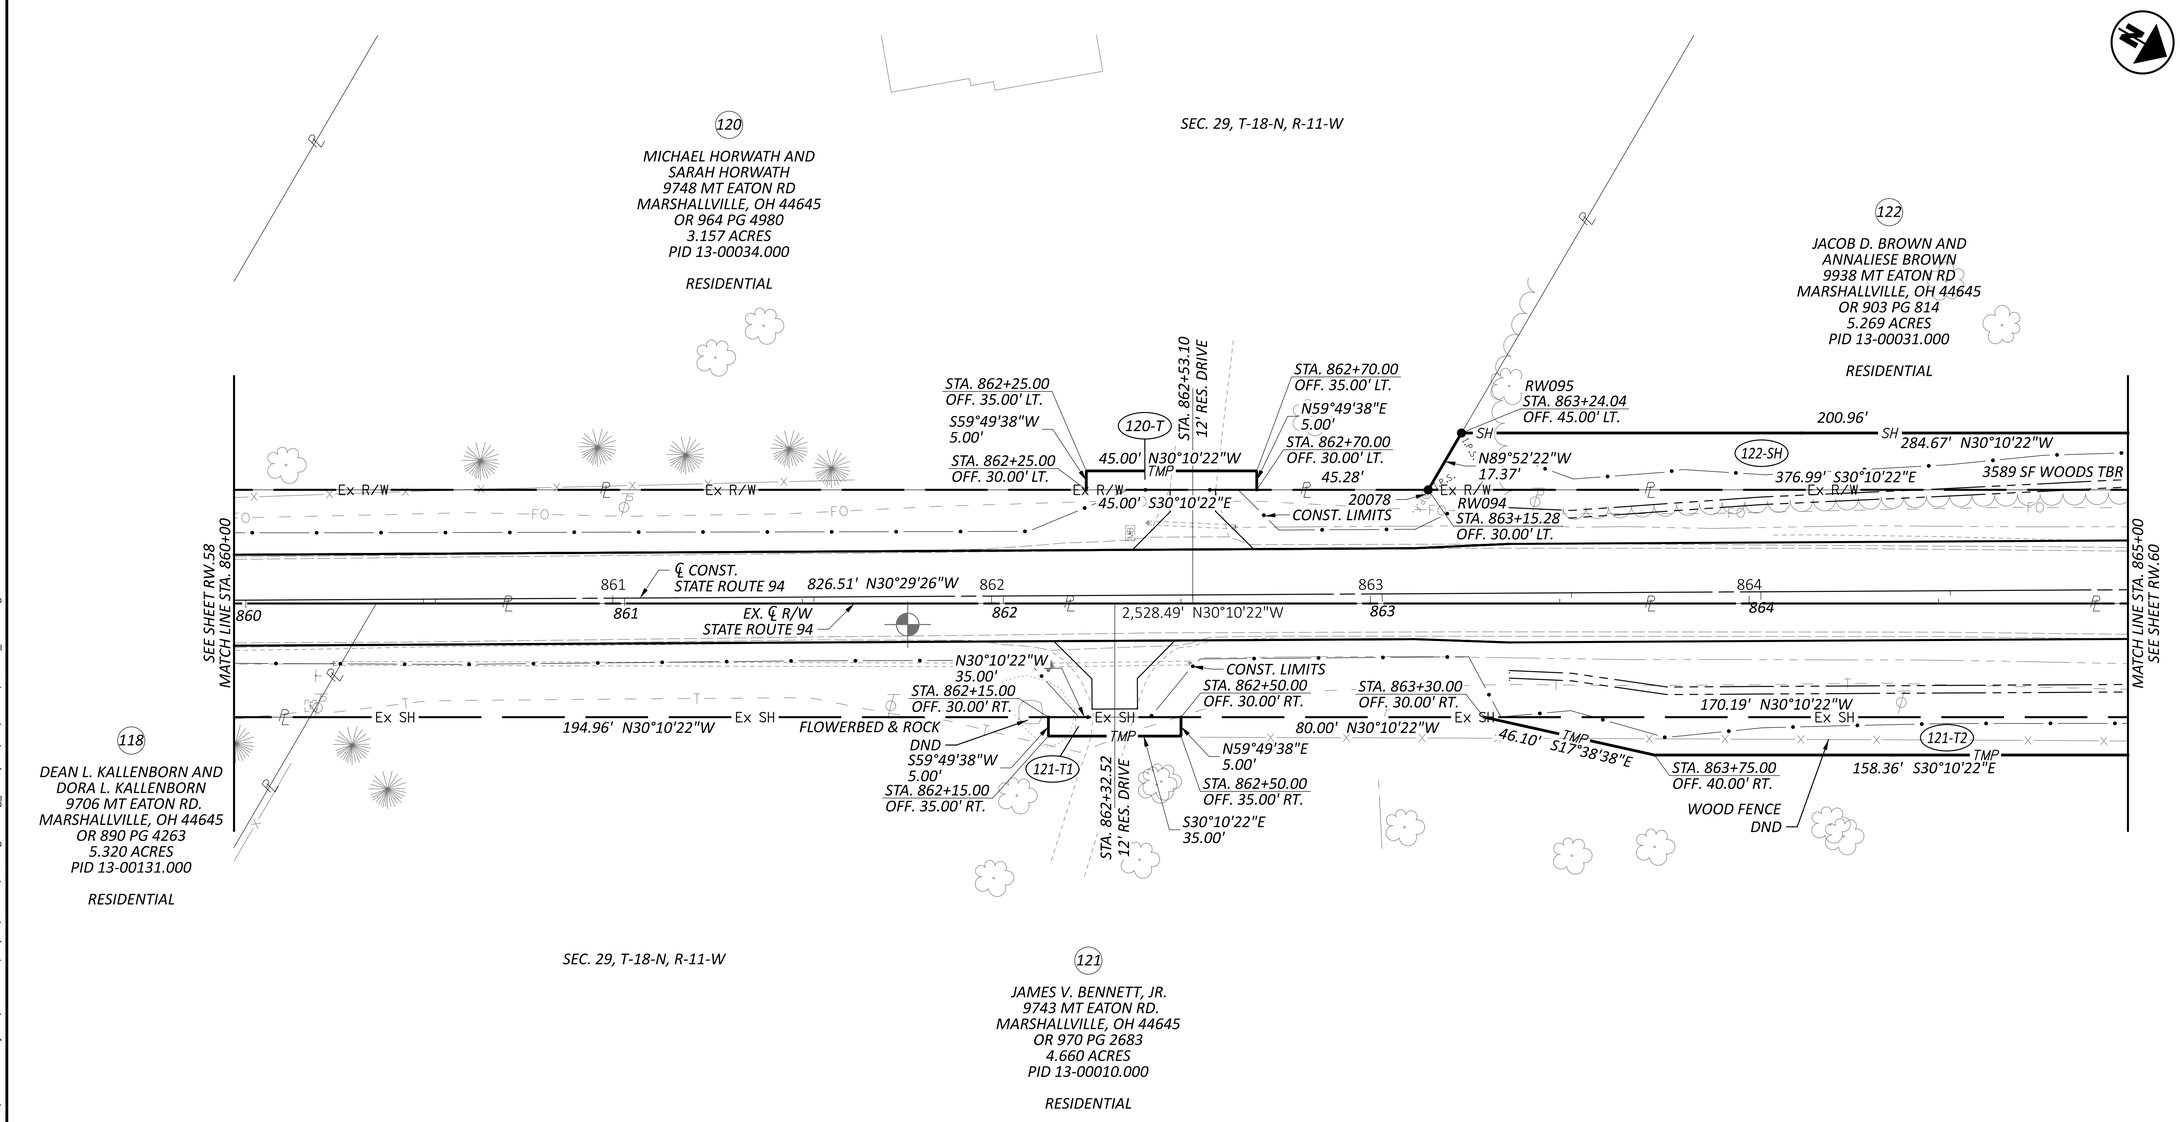

HORIZONTAL SCALE IN FEET
0 10 20 40

RIGHT OF WAY DETAIL SHEET
STA. 860+00 TO STA. 865+00

REV. BY	DATE	DESCRIPTION

DATE COMPLETED

DESIGN AGENCY
WOOLPERT

DESIGNER TMC
REVIEWER MJW 10/21/25
PROJECT ID 117044
SUBSET RW.59 | TOTAL RW.78

WAY-94-14.17

MODEL: 117044_RD024 PAPERSIZE: 34x22 (in.) DATE: 1/23/2026 TIME: 11:07:43 AM PLTDRV: OHDOT_PDF.pltcfg PENTBL: OHDOT_Pen.tbl USER: Tim.Chrismer@Woolpert.com
pw:\\ohiodot-pw.bentley.com:ohiodot-pw-02\Documents\01 Active Projects\District 03\Wayne\117044\402-Engineering_ Woolpert\RW\Sheets\117044_RD024.dgn

WAYNE COUNTY
CHIPPEWA TOWNSHIP
SEC. 29, T-18-N, R-11-W

SEC. 29, T-18-N, R-11-W

122
JACOB D. BROWN AND
ANNALIESE BROWN
9938 MT EATON RD
MARSHALLVILLE, OH 44645
OR 903 PG 814
5.269 ACRES
PID 13-00031.000
RESIDENTIAL

124
JOHN G. VANNIEUWAL AND
BEVERLY A. VANNIEUWAL
9982 MT EATON RD
MARSHALLVILLE, OH 44645
OR 630 PG 624
5.050 ACRES
PID 13-00018.000
RESIDENTIAL

123
RONALD D. MCGOWAN, TRUSTEE OF THE
RONALD D. MCGOWAN LIVING TRUST,
DATED JULY 26, 2001
FOREST DR.
MARSHALLVILLE, OH 44645
OR 813 PG 1673
LOT 10
CHIPPEWA LAND & DEVELOPMENT CO.
ALLOTMENT NUMBER 1
PB 9 PG 266
7.950 ACRES
PID 13-00025.000
AGRICULTURAL

121
JAMES V. BENNETT, JR.
9743 MT EATON RD.
MARSHALLVILLE, OH 44645
OR 970 PG 2683
4.660 ACRES
PID 13-00010.000
RESIDENTIAL

112 SF WOODS TBR
3589 SF WOODS TBR
90 LF WOOD FENCE TBR
WOOD FENCE DND
ENBRIDGE 12" STEEL
FOREST DRIVE (TR-117)
STA. 868+21.13 12' RES. DRIVE
CONST. LIMITS
EX. ℄ R/W STATE ROUTE 94
℄ CONST. STATE ROUTE 94
SEE SHEET RW-59 MATCH LINE STA. 865+00
SEE SHEET RW-61 MATCH LINE STA. 870+00

122-T1 · 122-SH · 122-T2 · 121-T2 · 121-SH · 123-SH · 123-T · 124-T

RW096 STA. 865+00.19 OFF. 30.00' RT.
RW097 STA. 865+52.02 OFF. 120.23' RT.
RW098 STA. 866+01.20 OFF. 154.99' RT.
RW099 STA. 866+08.71 OFF. 45.00' LT.
RW100 STA. 866+29.71 OFF. 135.00' RT.
RW101 STA. 866+74.84 OFF. 57.47' RT.
RW102 STA. 866+90.00 OFF. 32.96' LT.
RW103 STA. 867+13.01 OFF. 35.00' RT.
RW104 STA. 869+86.38 OFF. 35.00' RT.

STA. 865+25.00 OFF. 50.00' LT.
STA. 865+25.00 OFF. 45.00' LT.
STA. 865+85.00 OFF. 50.00' LT.
STA. 865+85.00 OFF. 45.00' LT.
STA. 865+33.36 OFF. 40.00' RT.
STA. 865+72.56 OFF. 30.00' RT.
STA. 865+72.61 OFF. 84.93' RT.
STA. 866+02.53
STA. 866+33.45 OFF. 45.07' RT.
STA. 866+45.02 OFF. 30.00' RT.
STA. 867+97.55 OFF. 46.15' LT.
STA. 868+00.00 OFF. 45.00' RT.
STA. 868+15.00 OFF. 50.00' LT.
STA. 868+83.81 OFF. 34.73' LT.
STA. 868+85.06 OFF. 40.00' LT.
STA. 869+00.00 OFF. 70.00' RT.
STA. 869+86.38 OFF. 40.00' LT.
STA. 869+86.38 OFF. 30.00' RT.
STA. 869+86.38 OFF. 70.00' RT.

S59°49'38"W 5.00'
200.96'
60.00' N30°10'22"W TMP
60.00' S30°10'22"E SH
284.67' N30°10'22"W
376.99' S30°10'22"E
84.89' N19°59'43"W
N59°49'38"E 5.00'
N30°29'26"W 826.51'
2,528.49' N30°10'22"W
72.37' Ex SH
54.93' N59°46'38"E
S30°10'22"E 158.36'
40.86' S89°55'22"E
87.85' S89°55'22"E
32.72' S67°27'47"E
N32°15'05"W 18.59'
73.49' N10°17'22"W TMP
90.01' S11°17'22"E
N87°25'01"E 5.43'
104.82' N13°49'20"W
389.16' S11°17'22"E
N11°17'22"W 48.62'
N11°17'22"W 201.20'
S11°17'22"E 200.23'
S11°17'22"E 18.62'
84.53' S15°59'39"E TMP
98.18' S03°22'16"E TMP
81.08' S13°26'56"E TMP
20000

CLP24 · CLX15 · CLX16 · RP13 · RP14 · RP15

CURVE C1
R = 60.00'
L = 125.93'
Δ = 120°15'00"
CH BRG = S29°57'08"W
CH DIST = 104.05'

CURVE C2
R = 60.00'
L = 35.14'
Δ = 33°33'26"
CH BRG = N13°23'39"W
CH DIST = 34.64'

℄ R/W CURVE DATA
P.I. = STA. 867+99.27
Δ = 18°53'00" RT
Dc = 05°00'00"
R = 1,145.92'
T = 190.56'
L = 377.67'
E = 15.74'

℄ CONST. CURVE DATA
P.I. = STA. 867+85.91
Δ = 19°14'59" RT
Dc = 03°45'00"
R = 1,527.89'
T = 259.11'
L = 513.33'
E = 21.81'

CURVE C3
R = 230.33'
L = 115.24'
Δ = 28°39'59"
CH BRG = S75°44'39"W
CH DIST = 114.04'

CURVE C4
R = 15.76'
L = 20.11'
Δ = 73°05'37"
CH BRG = N82°02'32"W
CH DIST = 18.77'

CURVE C5
R = 1,115.92'
L = 332.42'
Δ = 17°04'04"
CH BRG = N19°49'24"W
CH DIST = 331.19'

CURVE C6
R = 1,110.92'
L = 265.02'
Δ = 13°40'07"
CH BRG = S18°07'26"E
CH DIST = 264.40'

CURVE C7
R = 40.00'
L = 45.35'
Δ = 64°57'53"
CH BRG = S57°26'26"E
CH DIST = 42.96'

HORIZONTAL SCALE IN FEET
0 10 20 40

RIGHT OF WAY DETAIL SHEET
STA. 865+00 TO STA. 870+00

REV. BY	DATE	DESCRIPTION

DATE COMPLETED


DESIGN AGENCY
WOOLPERT

DESIGNER TMC
REVIEWER MJW 10/21/25
PROJECT ID 117044
SUBSET RW.60 | TOTAL RW.78

WAY-94-14.17

MODEL: 117044_RD025 PAPERSIZE: 34x22 (in.) DATE: 1/23/2026 TIME: 11:07:49 AM PLTDRV: OHDOT_PDF.pltcfg PENTBL: OHDOT_Pen.tbl USER: Tim.Chrisman@Woolpert.com WORKSPACE: OHDOTCEv02 WORKSET: 117044 PRODUCT: OpenRoadsDesigner 24.00.00.205
pw:\\ohiodot-pw.bentley.com:ohiodot-pw-02\Documents\01 Active Projects\District 03\Wayne\117044\02-Engineering_ Woolpert\RW\Sheets\117044_RD025.dgn

WAYNE COUNTY
CHIPPEWA TOWNSHIP
SEC. 29, T-18-N, R-11-W

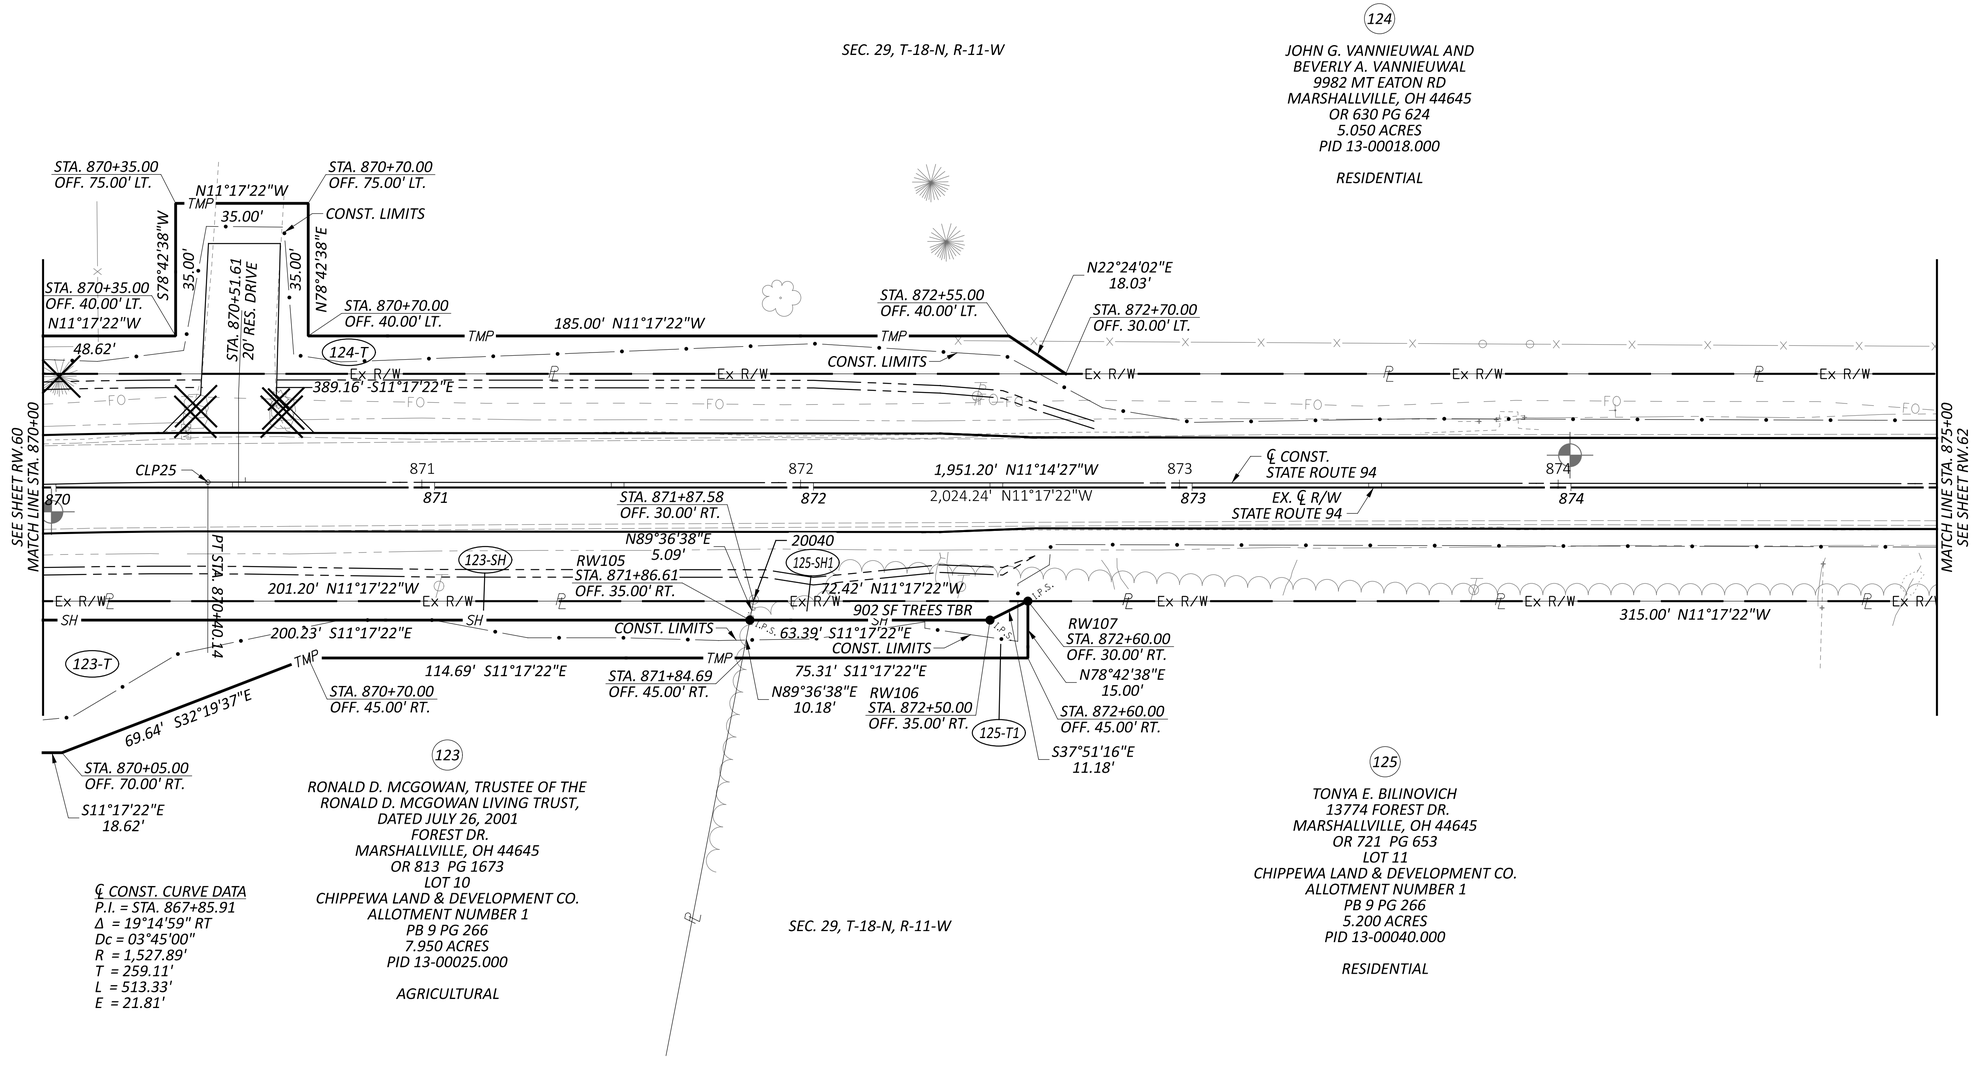

℄ CONST. CURVE DATA
P.I. = STA. 867+85.91
Δ = 19°14'59" RT
Dc = 03°45'00"
R = 1,527.89'
T = 259.11'
L = 513.33'
E = 21.81'

HORIZONTAL
SCALE IN FEET
0 10 20 40

RIGHT OF WAY DETAIL SHEET
STA. 870+00 TO STA. 875+00

REV. BY	DATE	DESCRIPTION
DATE COMPLETED		

DESIGN AGENCY
WOOLPERT

DESIGNER TMC
REVIEWER MJW 10/21/25
PROJECT ID 117044
SUBSET RW.61 | TOTAL RW.78


WAY-94-14.17

MODEL: 117044_RD026 PAPERSIZE: 34x22 (in.) DATE: 1/23/2026 TIME: 11:07:55 AM PLTDRV: OHDOT_PDF.pltcfg PENTBL: OHDOT_Pen.tbl USER: Tim.Chrismer@Woolpert.com WORKSPACE: OHDOTCEv02 WORKSET: 117044 PRODUCT: OpenRoadsDesigner 24.00.00.205
pw:\\ohiodot-pw.bentley.com:ohiodot-pw-02\Documents\01 Active Projects\District 03\Wayne\117044\402-Engineering_Woolpert\RW\Sheets\117044_RD026.dgn

WAYNE COUNTY
CHIPPEWA TOWNSHIP
SEC. 29, T-18-N, R-11-W

HORIZONTAL SCALE IN FEET
0 10 20 40

RIGHT OF WAY DETAIL SHEET
STA. 875+00 TO STA. 880+00

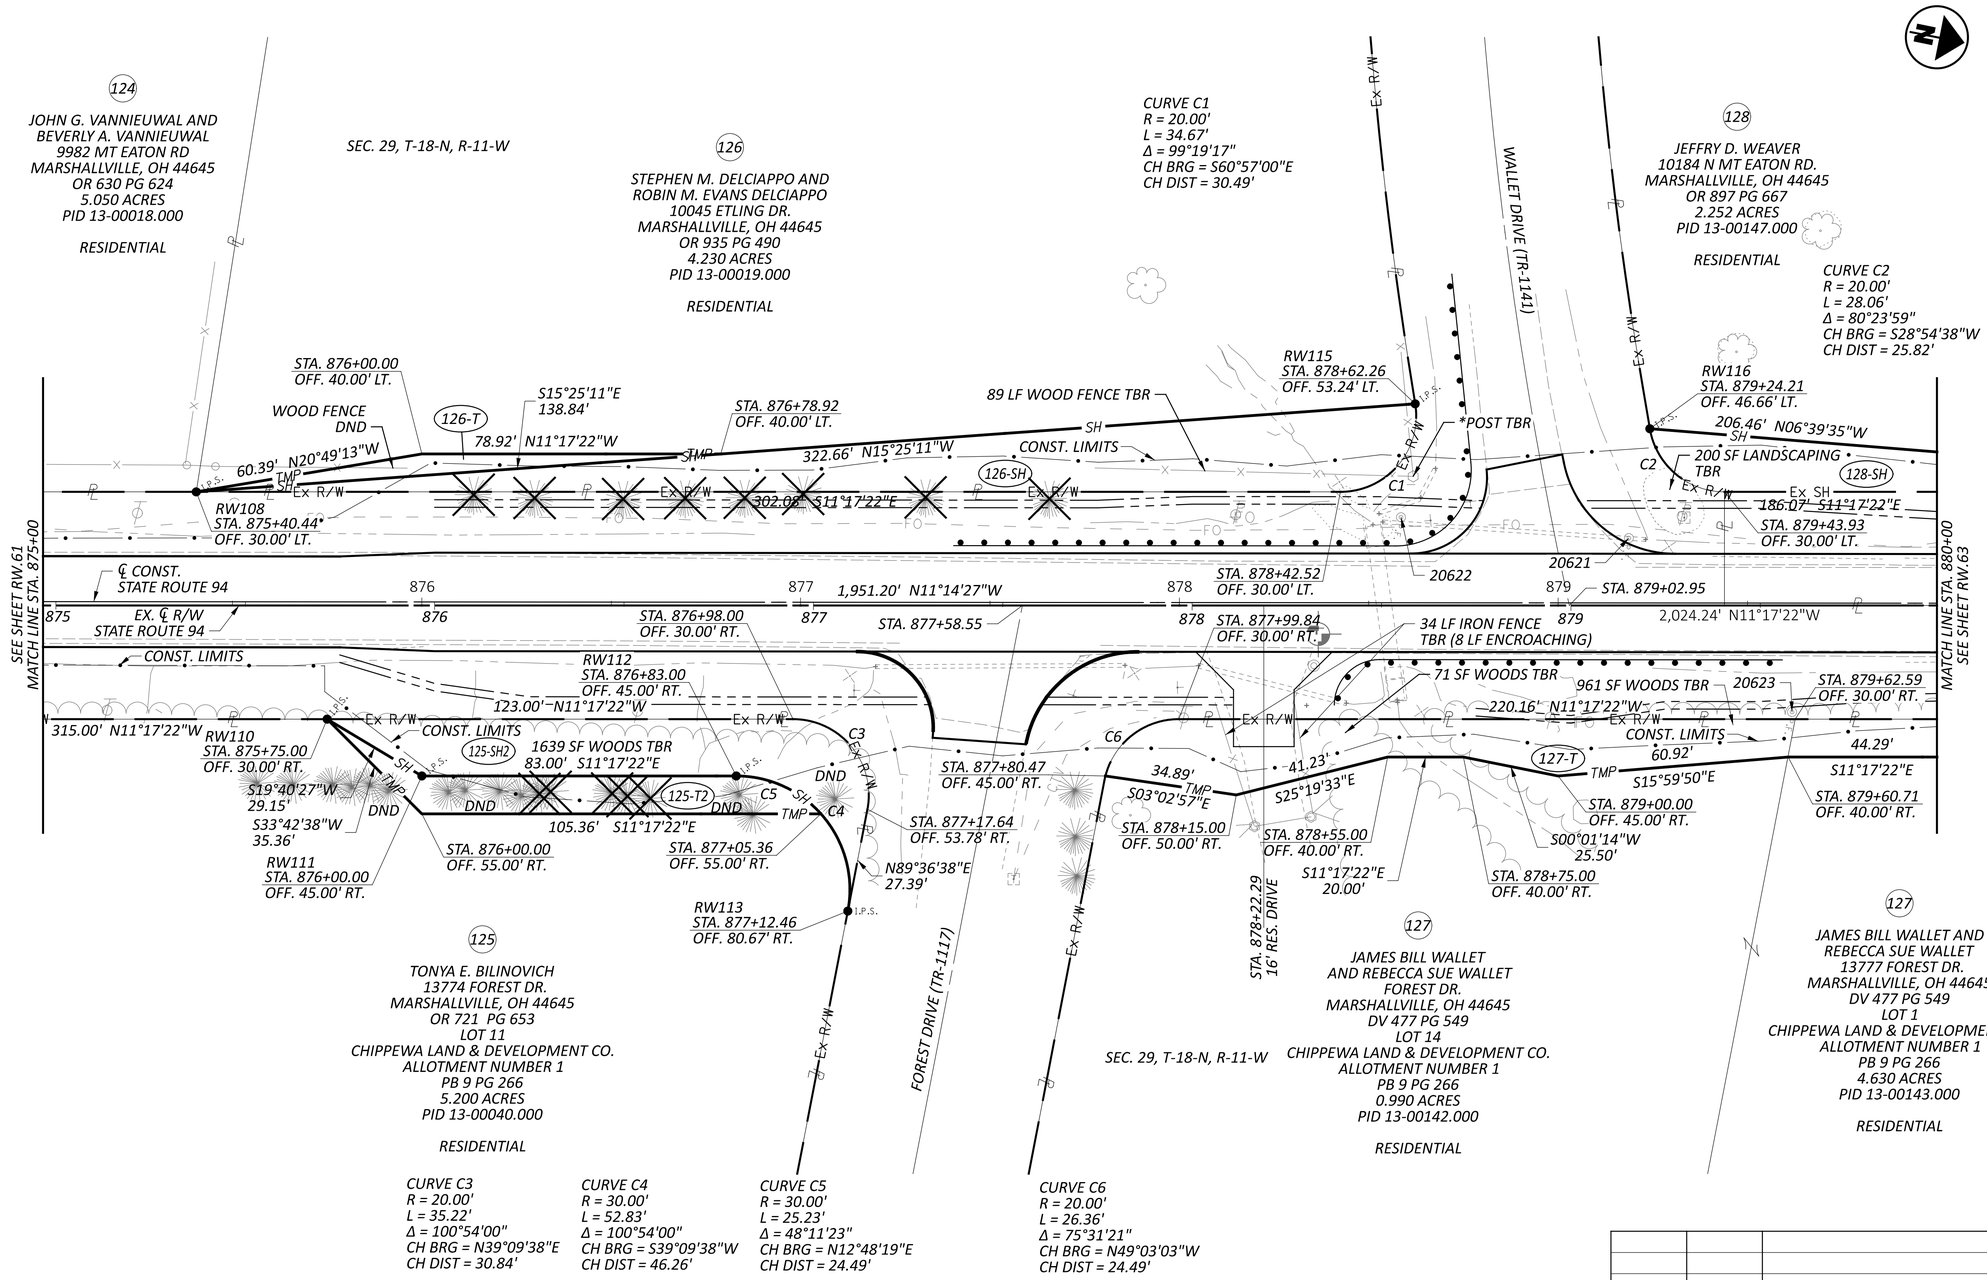

REV. BY	DATE	DESCRIPTION

DATE COMPLETED


DESIGN AGENCY
WOOLPERT

DESIGNER	TMC
REVIEWER	MJW 10/21/25
PROJECT ID	117044
SUBSET	RW.62 | RW.78

WAY-94-14.17

MODEL: 117044_RD027 PAPERSIZE: 34x22 (in.) DATE: 1/23/2026 TIME: 11:08:01 AM PLTDRV: OHDOT_PDF.pltcfg PENTBL: OHDOT_Pen.tbl USER: Tim.Chrisner@Woolpert.com WORKSPACE: OHDOTCEv02 WORKSET: 117044 PRODUCT: OpenRoadsDesigner 24.00.00.205
pw:\\ohiodot-pw.bentley.com:ohiodot-pw-02\Documents\01 Active Projects\District 03\Wayne\117044\402-Engineering_Woolpert\RW\Sheets\117044_RD027.dgn

WAYNE COUNTY
CHIPPEWA TOWNSHIP
SEC. 29, T-18-N, R-11-W

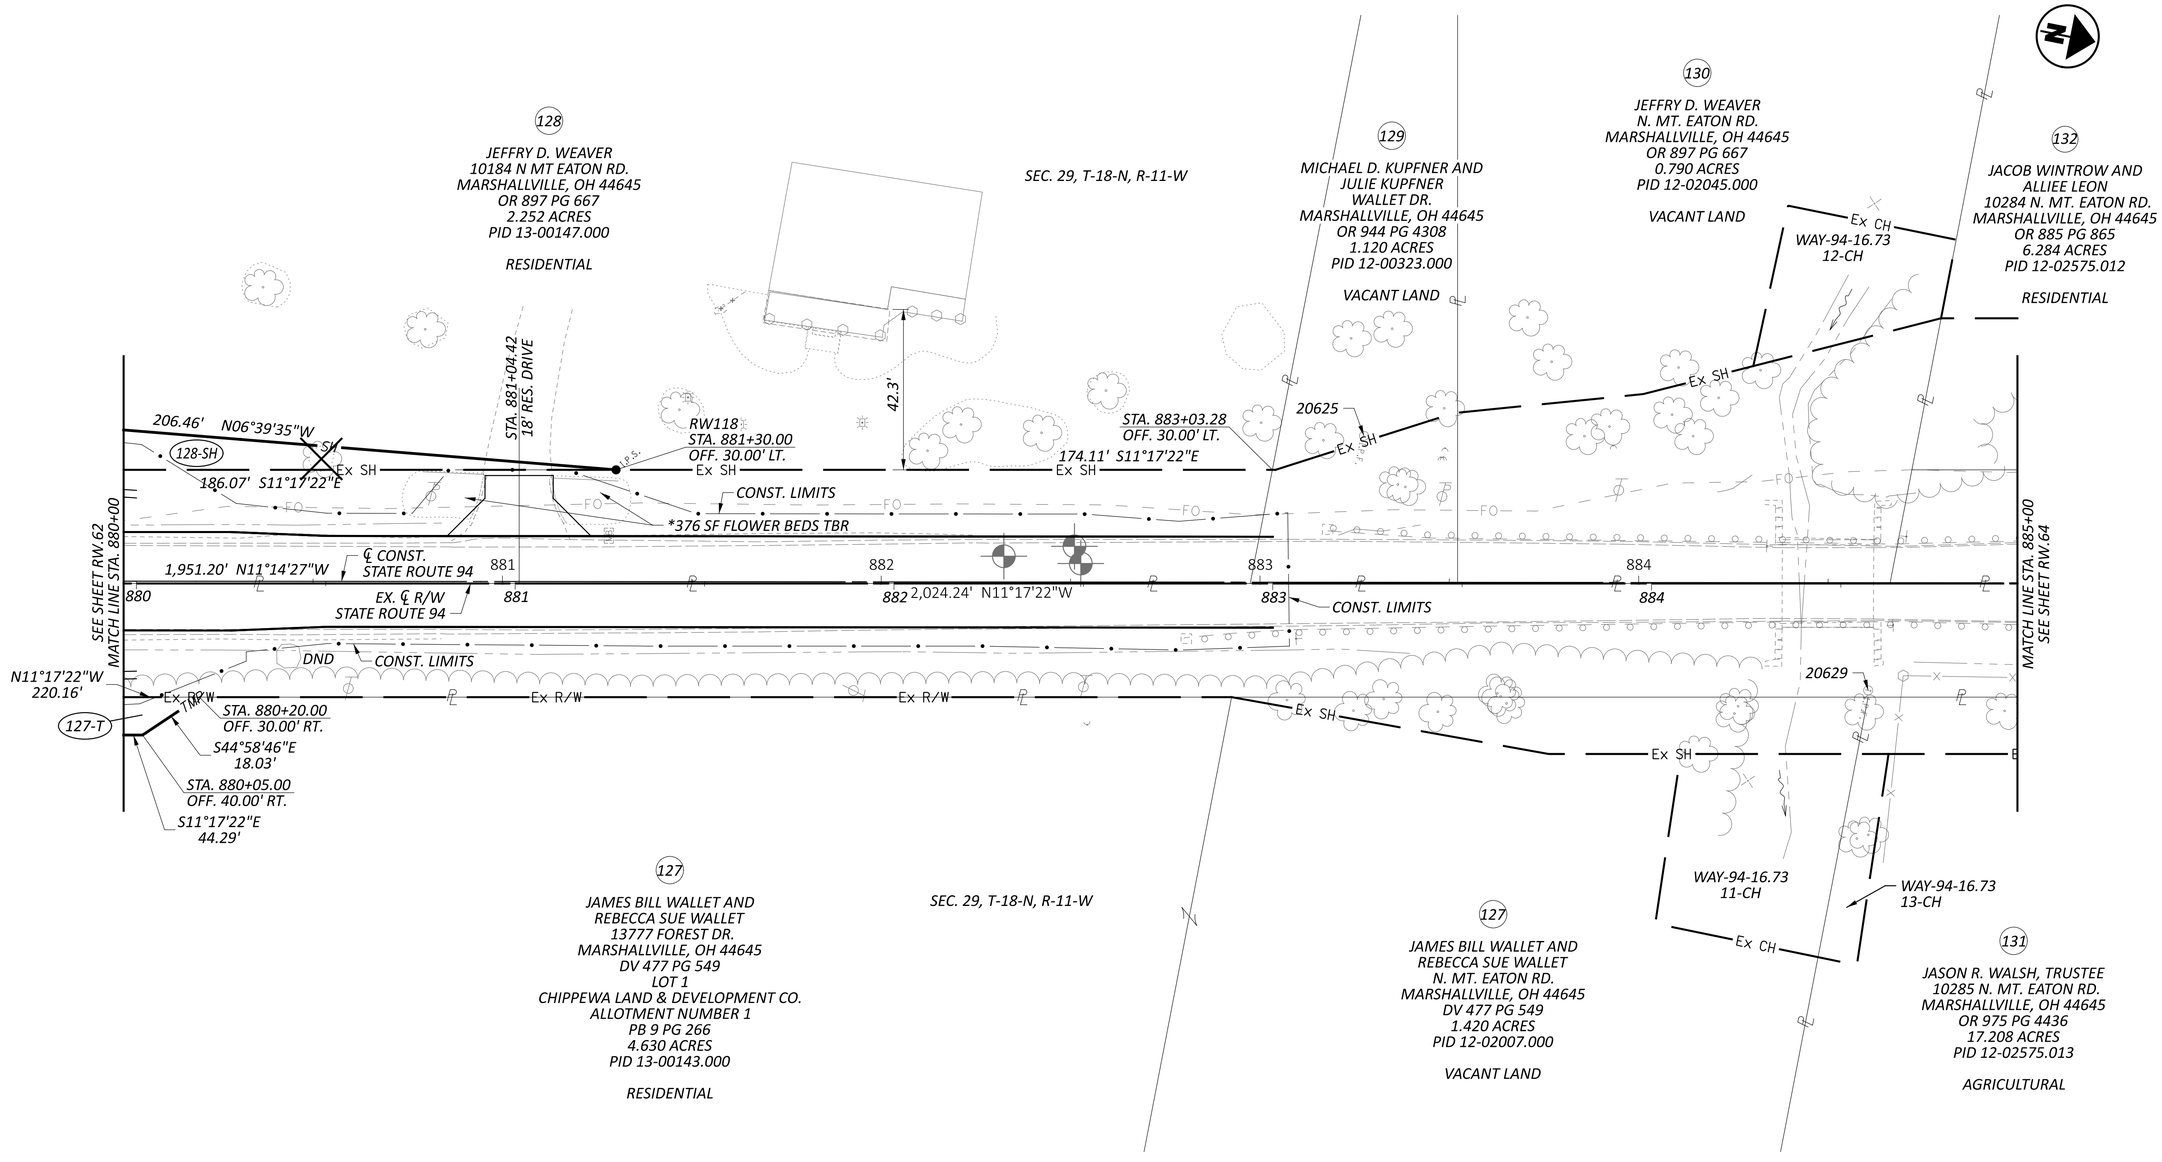

HORIZONTAL SCALE IN FEET
0 10 20 40

RIGHT OF WAY DETAIL SHEET
STA. 880+00 TO STA. 885+00

REV. BY	DATE	DESCRIPTION

DATE COMPLETED


DESIGN AGENCY
WOOLPERT

DESIGNER TMC
REVIEWER MJW 10/21/25
PROJECT ID 117044
SUBSET RW.63 TOTAL RW.78

WAY-94-14.17

MODEL: 117044_RD028 PAPERSIZE: 34x22 (in.) DATE: 1/23/2026 TIME: 11:08:07 AM PLTDRV: OHDOT_PDF.pltcfg PENTBL: OHDOT_Pen.tbl USER: Tim.Chrisner@Woolpert.com WORKSPACE: OHDOTCEv02 WORKSET: 117044 PRODUCT: OpenRoadsDesigner 24.00.00.205
pw:\\ohiodot-pw.bentley.com:ohiodot-pw-02\Documents\01 Active Projects\District 03\Wayne\117044\402-Engineering_Woolpert\RW\Sheets\117044_RD028.dgn

WAYNE COUNTY
CHIPPEWA TOWNSHIP
SEC. 29. T-18-N, R-11-W

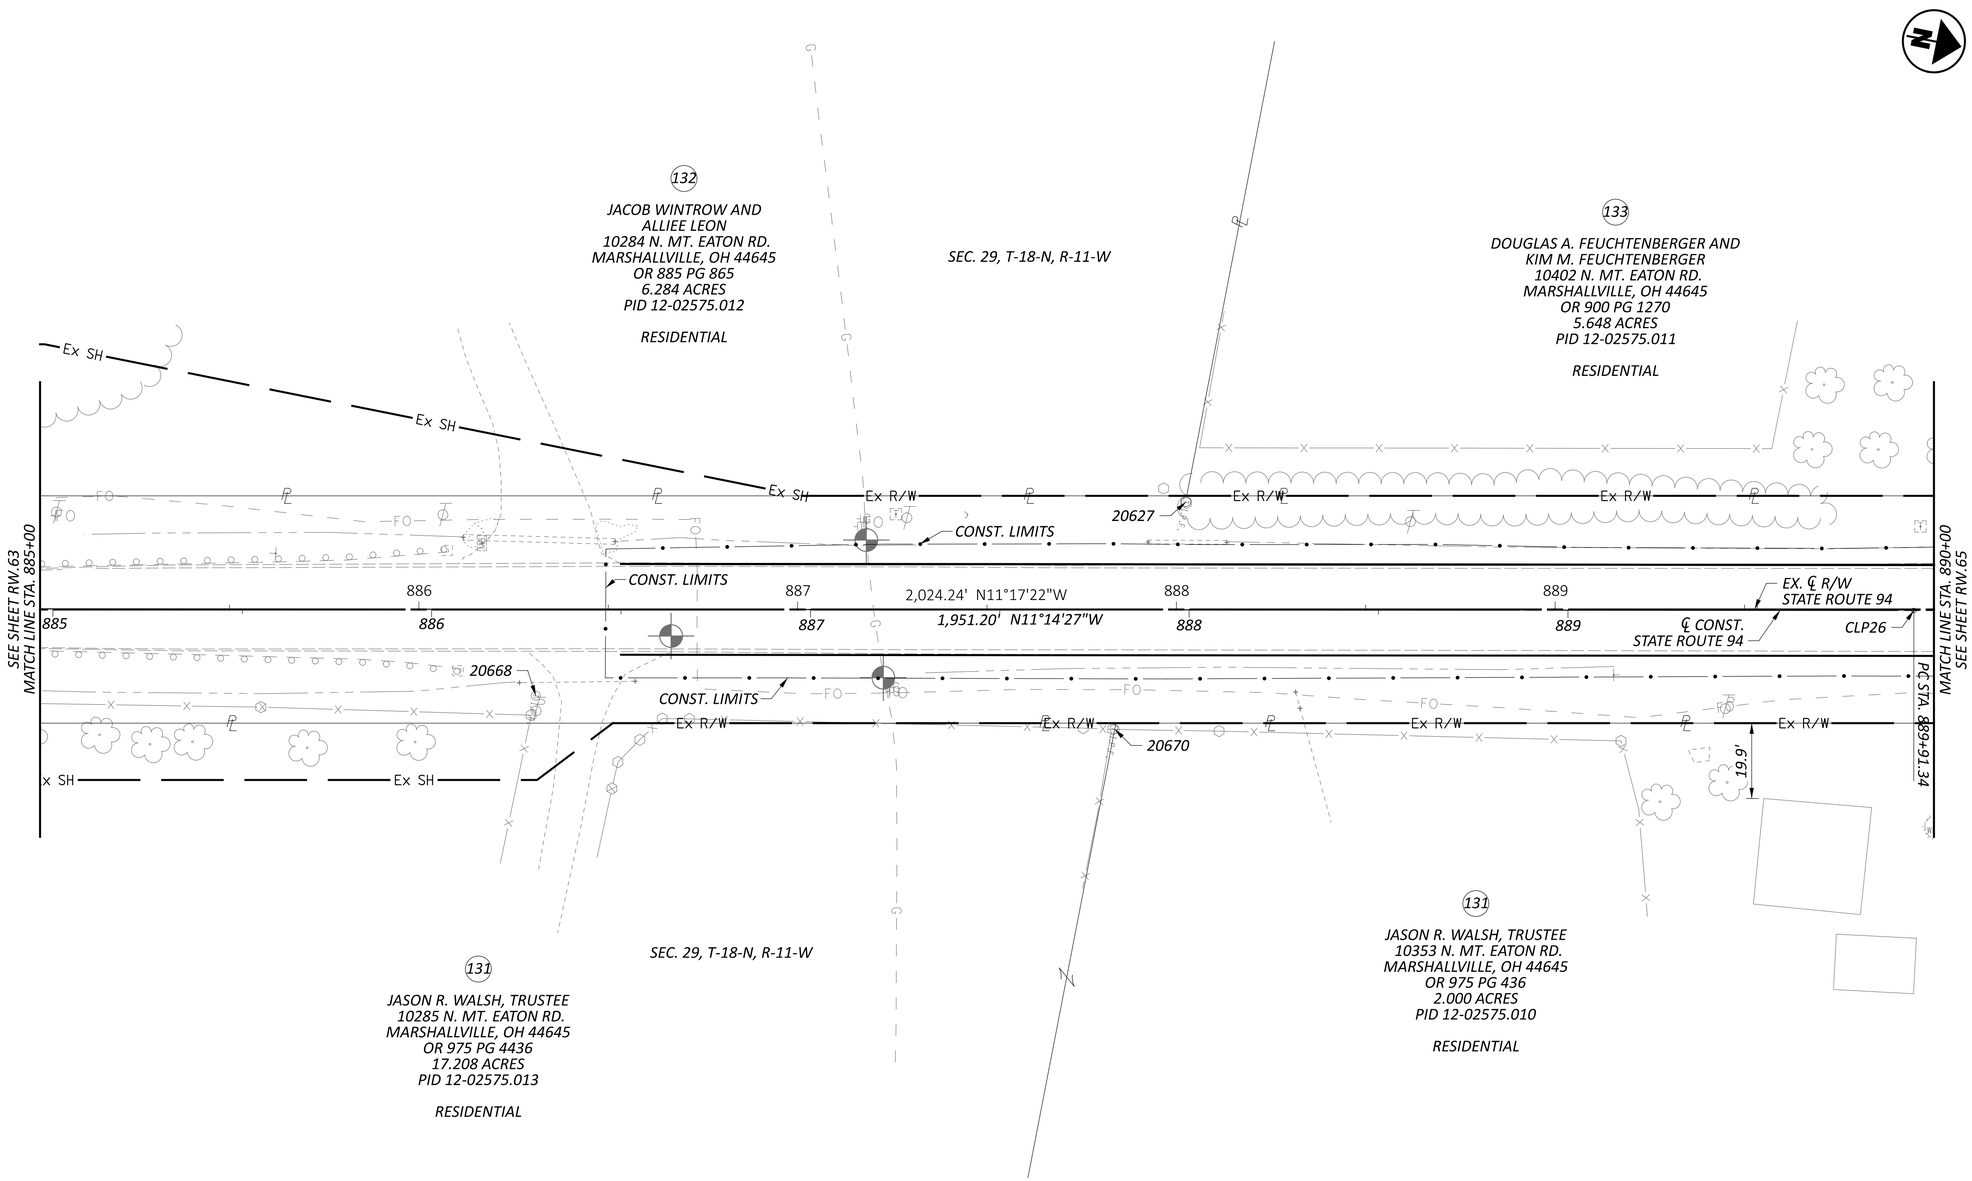

HORIZONTAL SCALE IN FEET
0 10 20 40

RIGHT OF WAY DETAIL SHEET
STA. 885+00 TO STA. 890+00

REV. BY	DATE	DESCRIPTION

DATE COMPLETED


DESIGN AGENCY
WOOLPERT

DESIGNER TMC
REVIEWER MJW 10/21/25
PROJECT ID 117044
SUBSET RW.64 TOTAL RW.78

WAY-94-14.17

MODEL: 117044_RD029 PAPERSIZE: 34x22 (in.) DATE: 1/23/2026 TIME: 11:08:13 AM PLTDRV: OHDOT_PDF.pltcfg PENTBL: OHDOT_Pen.tbl USER: Tim.Chrisner@Woolpert.com WORKSPACE: OHDOTCEv02 WORKSET: 117044 PRODUCT: OpenRoadsDesigner 24.00.00.205
pw:\\ohiodot-pw.bentley.com:ohiodot-pw-02\Documents\01 Active Projects\District 03\Wayne\117044\402-Engineering_Woolpert\RW\Sheets\117044_RD029.dgn

WAYNE COUNTY
CHIPPEWA TOWNSHIP
SEC. 29, T-18-N, R-11-W

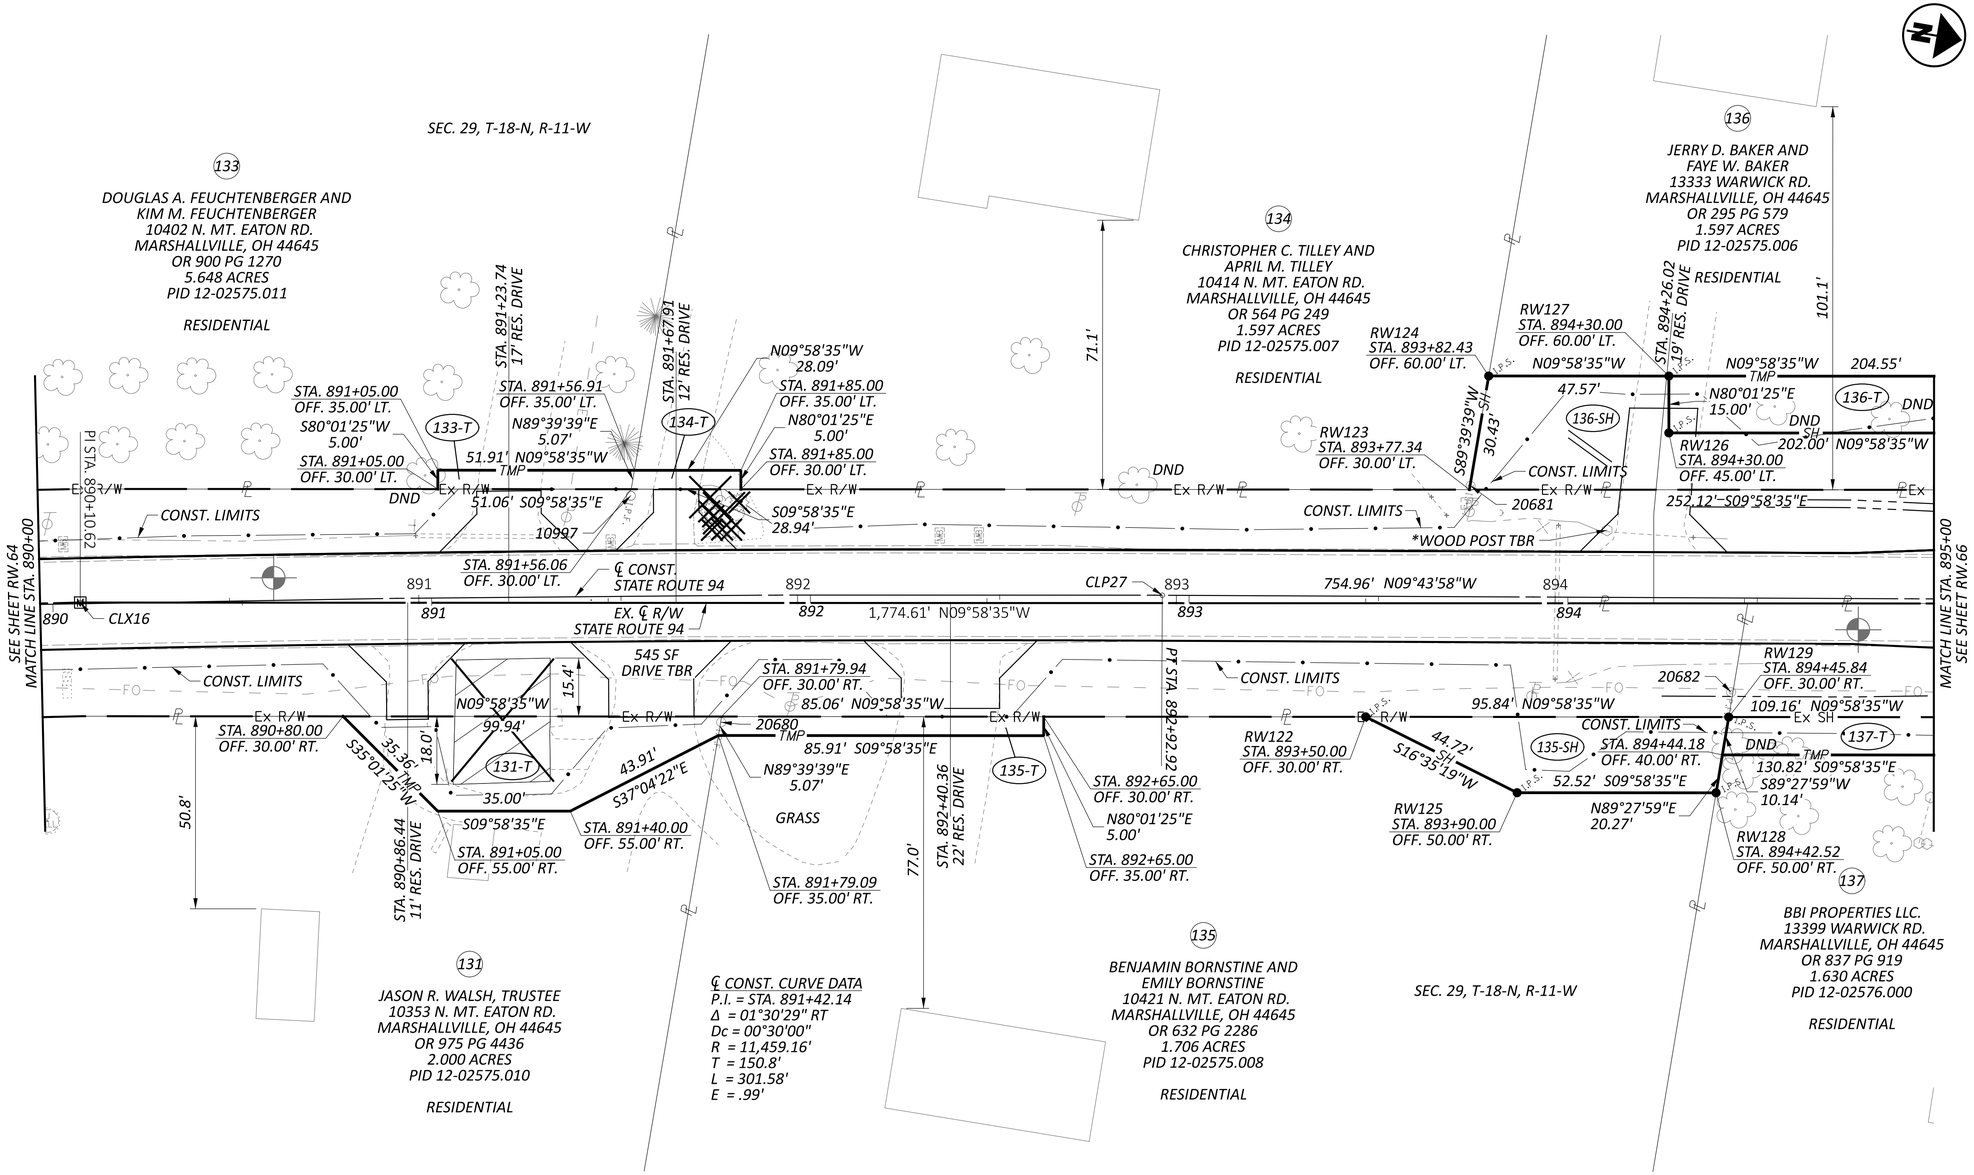

HORIZONTAL SCALE IN FEET
0 10 20 40

RIGHT OF WAY DETAIL SHEET
STA. 890+00 TO STA. 895+00

REV. BY	DATE	DESCRIPTION

DATE COMPLETED


DESIGN AGENCY
WOOLPERT

DESIGNER: TMC
REVIEWER: MJW 10/21/25
PROJECT ID: 117044
SUBSET: RW.65 | TOTAL: RW.78

WAY-94-14.17

MODEL: 117044_RD030 PAPERSIZE: 34x22 (in.) DATE: 1/23/2026 TIME: 11:08:19 AM PLTDRV: OHDOT_PDF.pltcfg PENTBL: OHDOT_Pen.tbl USER: Tim.Chrisman@Woolpert.com WORKSPACE: OHDOTCEv02 WORKSET: 117044 PRODUCT: OpenRoadsDesigner 24.00.00.205
pw:\\ohiodot-pw.bentley.com:ohiodot-pw-02\Documents\01 Active Projects\District 03\Wayne\117044\402-Engineering_Woolpert\RW\Sheets\117044_RD030.dgn

WAYNE COUNTY
CHIPPEWA TOWNSHIP
SEC. 29, T-18-N, R-11-W

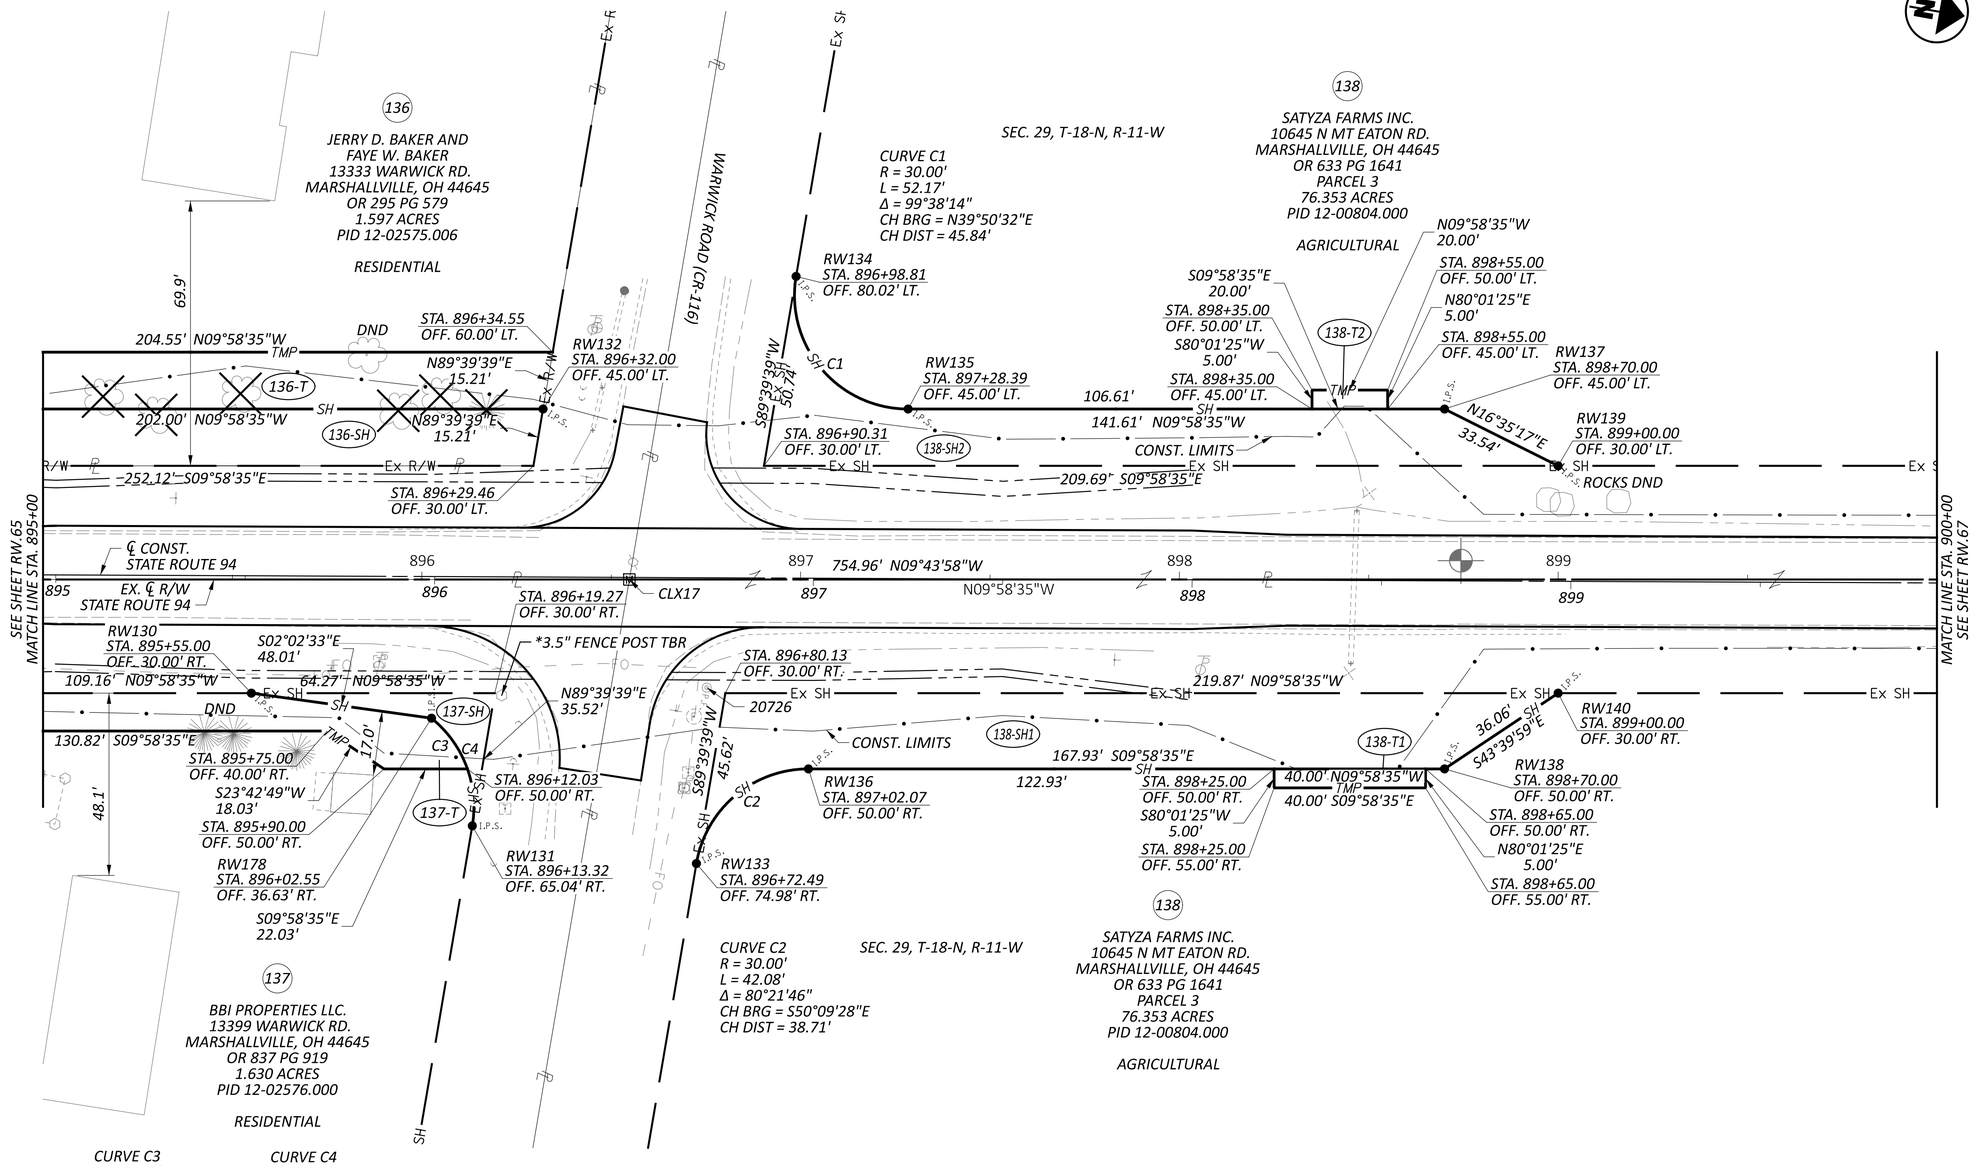

HORIZONTAL
SCALE IN FEET
0 10 20 40

RIGHT OF WAY DETAIL SHEET
STA. 895+00 TO STA. 900+00

REV. BY	DATE	DESCRIPTION
DATE COMPLETED		


DESIGN AGENCY
WOOLPERT

DESIGNER TMC
REVIEWER MJW 10/21/25
PROJECT ID 117044
SUBSET RW.66 | TOTAL RW.78

WAY-94-14.17

MODEL: 117044_RD031 PAPERSIZE: 34x22 (in.) DATE: 1/23/2026 TIME: 11:08:26 AM PLTDRV: OHDOT_PDF.pltcfg PENTBL: OHDOT_Pen.tbl USER: Tim.Chrismer@Woolpert.com WORKSPACE: OHDOTCEv02 WORKSET: 117044 PRODUCT: OpenRoadsDesigner 24.00.00.205
pw:\\ohiodot-pw.bentley.com:ohiodot-pw-02\Documents\01 Active Projects\District 03\Wayne\117044\02-Engineering_ Woolpert\RW\Sheets\117044_RD031.dgn

WAYNE COUNTY
CHIPPEWA TOWNSHIP
SEC. 29, T-18-N, R-11-W

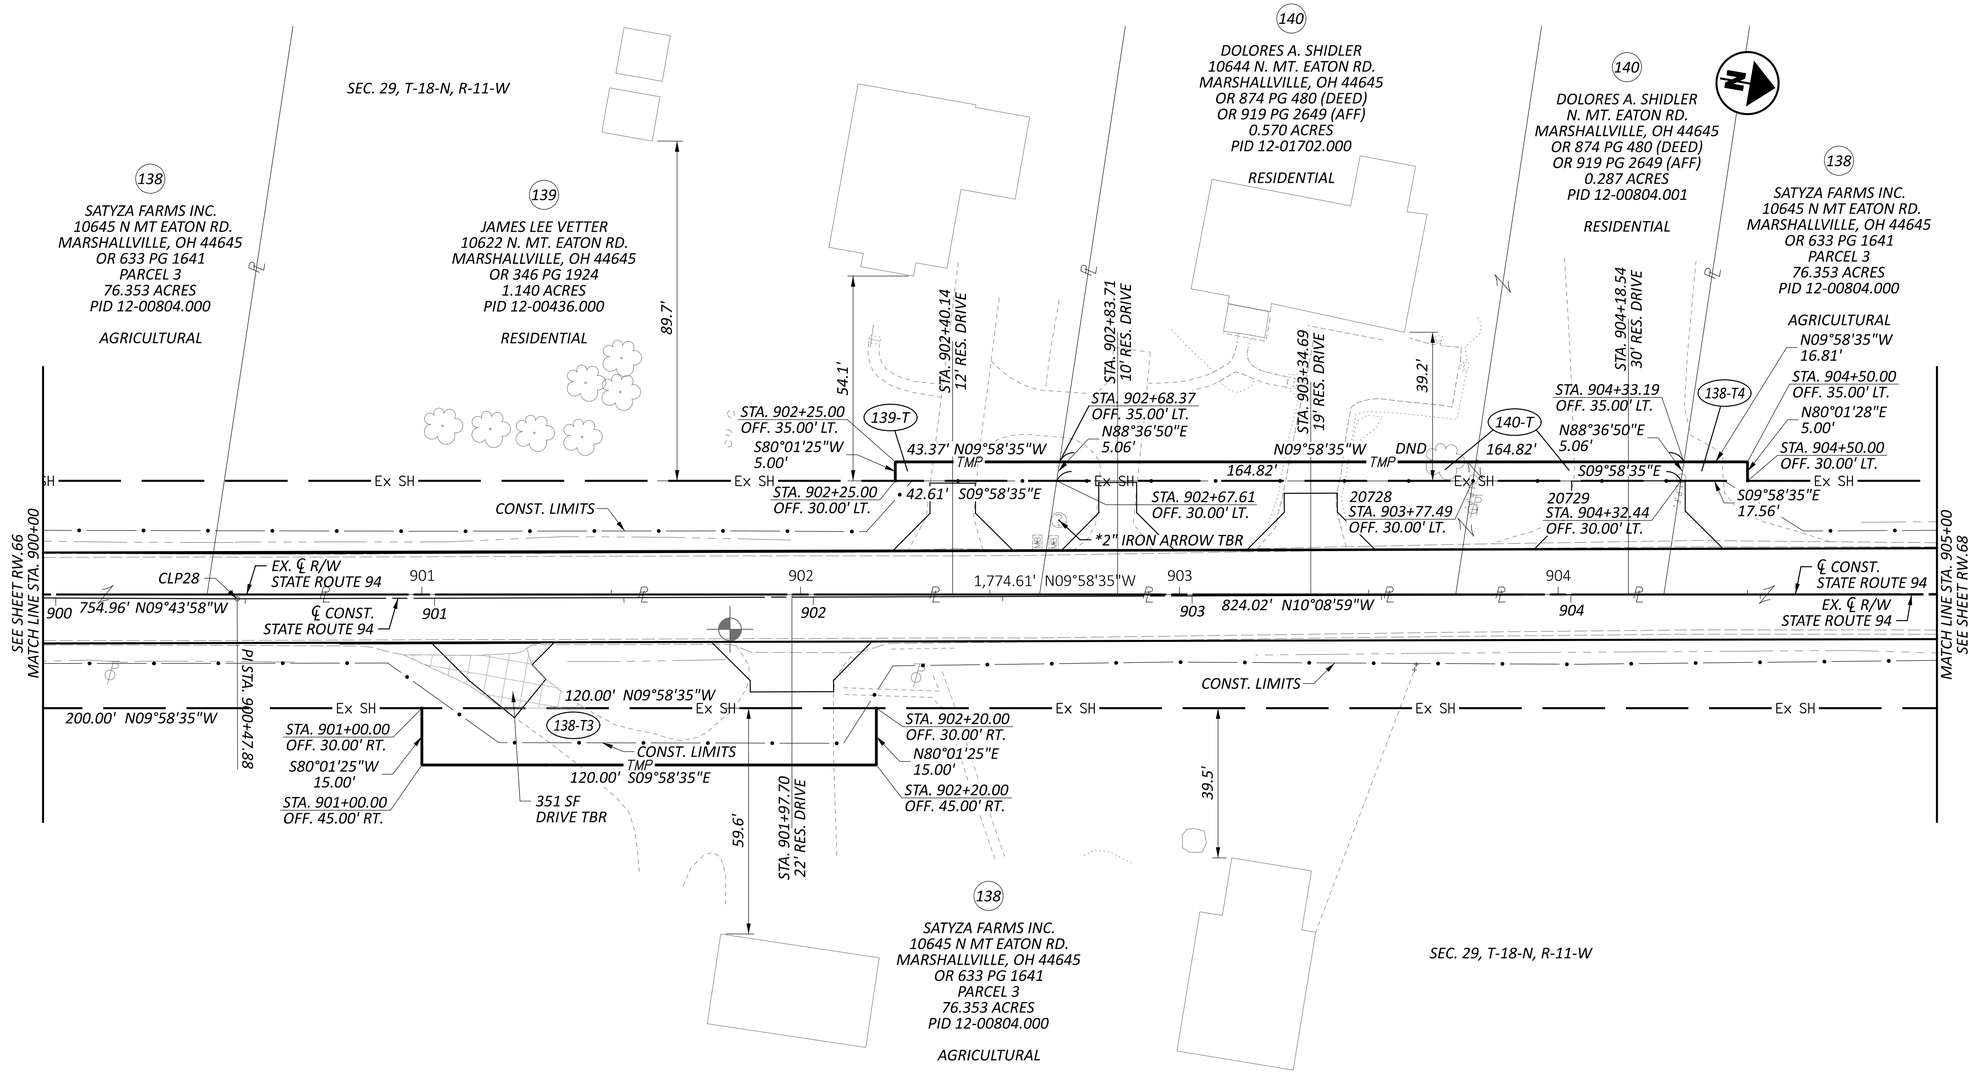

HORIZONTAL
SCALE IN FEET
0 10 20 40

RIGHT OF WAY DETAIL SHEET
STA. 900+00 TO STA. 905+00

REV. BY	DATE	DESCRIPTION

DATE COMPLETED


DESIGN AGENCY
WOOLPERT

DESIGNER TMC
REVIEWER MJW 10/21/25
PROJECT ID 117044
SUBSET RW.67 TOTAL RW.78

WAY-94-14.17

MODEL: 117044_RD032 PAPERSIZE: 34x22 (in.) DATE: 1/23/2026 TIME: 11:08:32 AM PLTDRV: OHDOT_PDF.pltcfg PENTBL: OHDOT_Pen.tbl USER: Tim.Chrisner@Woolpert.com WORKSPACE: OHDOTCEv02 WORKSET: 117044 PRODUCT: OpenRoadsDesigner 24.00.00.205
pw:\\ohiodot-pw.bentley.com:ohiodot-pw-02\Documents\01 Active Projects\District 03\Wayne\117044\402-Engineering_Woolpert\RW\Sheets\117044_RD032.dgn

WAYNE COUNTY
CHIPPEWA TOWNSHIP
SEC. 20 & 29, T-18-N, R-11-W

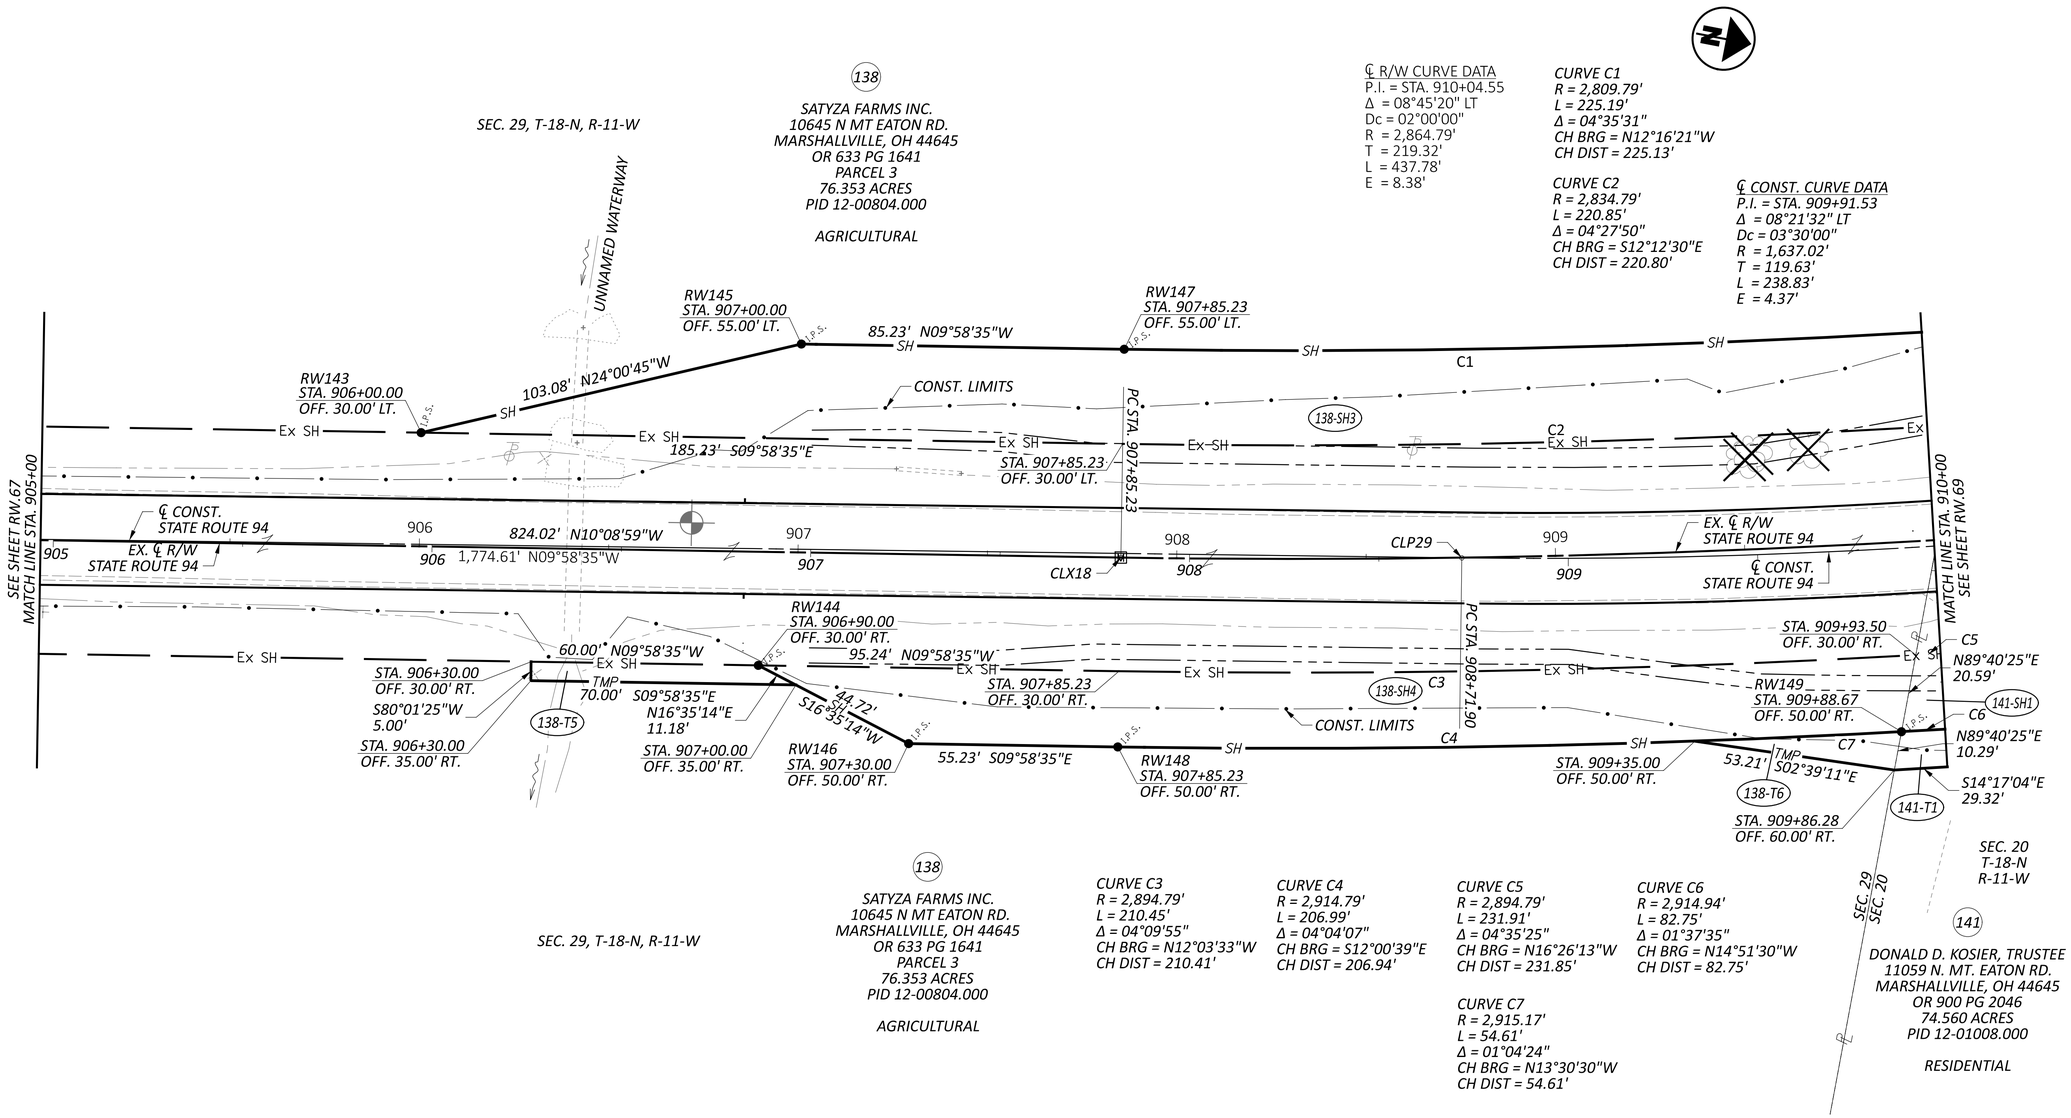

HORIZONTAL SCALE IN FEET
0 10 20 40

RIGHT OF WAY DETAIL SHEET
STA. 905+00 TO STA. 910+00

REV. BY	DATE	DESCRIPTION

DATE COMPLETED

DESIGN AGENCY
WOOLPERT

DESIGNER: TMC
REVIEWER: MJW 10/21/25
PROJECT ID: 117044
SUBSET: RW.68 | TOTAL: RW.78

WAY-94-14.17

MODEL: 117044_RD033 PAPERSIZE: 34x22 (in.) DATE: 1/23/2026 TIME: 11:08:38 AM PLTDRV: OHDOT_PDF.pltcfg PENTBL: OHDOT_Pen.tbl USER: Tim.Chrismer@Woolpert.com WORKSPACE: OHDOTCEv02 WORKSET: 117044 PRODUCT: OpenRoadsDesigner 24.00.00.205
pw:\\ohiodot-pw.bentley.com:ohiodot-pw-02\Documents\01 Active Projects\District 03\Wayne\117044\402 Engineering_Woolpert\RW\Sheets\117044_RD033.dgn

WAYNE COUNTY
CHIPPEWA TOWNSHIP
SEC. 20 & 29, T-18-N, R-11-W

SEC. 29
T-18-N
R-11-W

138

SATYZA FARMS INC.
10645 N MT EATON RD.
MARSHALLVILLE, OH 44645
OR 633 PG 1641
PARCEL 3
76.353 ACRES
PID 12-00804.000

AGRICULTURAL

142

WILLIAM J. MARSHALL
AND KAREN J. MORGAN
10806 N. MT. EATON RD.
MARSHALLVILLE, OH 44645
OR 414 PG 1755
1.880 TOTAL ACRES
PID 12-01164.000

RESIDENTIAL

℄ R/W CURVE DATA
P.I. = STA. 910+04.55
Δ = 08°45'20" LT
Dc = 02°00'00"
R = 2,864.79'
T = 219.32'
L = 437.78'
E = 8.38'

143

JOAN L. GEISER
N. MT. EATON RD.
MARSHALLVILLE, OH 44645
OR 682 PG 158
5.000 TOTAL ACRES
PID 12-00649.002

AGRICULTURAL

SEC. 29
SEC. 20

SEC. 20, T-18-N, R-11-W

STA. 910+16.13
OFF. 60.00' LT.

S89°40'25"W
5.16'

RW150
STA. 910+14.83
OFF. 55.00' LT.

96.79' N15°34'59"W

16.0'

142-T

TMP

132.77'

132.77' N13°45'45"W

STA. 911+15.00
OFF. 60.00' LT.

N00°40'50"W
35.75'

RW151
STA. 911+50.00
OFF. 50.00' LT.

RW152
STA. 912+04.26
OFF. 50.00' LT.

STA. 912+23.01
OFF. 30.00' LT.

87' WIRE FENCE TBR

196.44' N12°52'14"W

RW155
STA. 914+00.00
OFF. 30.00' LT.

138-SH3

C1

SH

N89°40'25"E
25.79'

STA. 910+37.97
12' RES. DRIVE

142-SH

C3
N89°43'05"E
21.03'

STA. 910+08.42
OFF. 30.00' LT.

C2

C4

Ex SH

C8

STA. 911+97.67
OFF. 30.00' LT.

20732

143-SH

PT STA. 912+23.01

176.99' S18°43'55"E

CONST. LIMITS

RP17

SEE SHEET RW.68
MATCH LINE STA. 910+00

EX. ℄ R/W
STATE ROUTE 94

℄ CONST.
STATE ROUTE 94

910

911

CLP30

912

CLX19

913

684.22' N18°30'31"W

914

920.63' N18°43'55"W

EX. ℄ R/W
STATE ROUTE 94

MATCH LINE STA. 915+00
SEE SHEET RW.70

PT STA. 911+10.73

RP18

RP16

RW154
STA. 912+75.00
OFF. 30.00' RT.

20730

C5

51.99'-N18°43'55"W

310.00' N18°43'55"W

141-SH1

CONST. LIMITS

STA. 912+23.01
OFF. 30.00' RT.

44.72' S45°17'49"E

141-T2

TMP

N45°17'49"W
22.36'

350.00' S18°43'55"E

C7

C6

STA. 910+70.00
OFF. 50.00' RT.

S14°17'04"E
29.32'

56.94' S25°14'10"E

141-T1

STA. 910+14.50
10' RES. DRIVE

STA. 910+15.00
OFF. 60.00' RT.

RW177
STA. 912+23.01
OFF. 50.00' RT.

S18°43'55"E
11.99'

RW153
STA. 912+35.00
OFF. 50.00' RT.

STA. 912+55.00
OFF. 40.00' RT.

℄ CONST. CURVE DATA
P.I. = STA. 909+91.53
Δ = 08°21'32" LT
Dc = 03°30'00"
R = 1,637.02'
T = 119.63'
L = 238.83'
E = 4.37'

CURVE C1
R = 2,809.79'
L = 225.19'
Δ = 04°35'31"
CH BRG = N12°16'21"W
CH DIST = 225.13'

CURVE C2
R = 2,834.79'
L = 220.85'
Δ = 04°27'50"
CH BRG = S12°12'30"E
CH DIST = 220.80'

CURVE C3
R = 2,814.79'
L = 53.32'
Δ = 01°05'07"
CH BRG = N17°48'52"W
CH DIST = 53.31'

CURVE C4
R = 2,834.79'
L = 187.26'
Δ = 03°47'06"
CH BRG = S16°19'57"E
CH DIST = 187.23'

CURVE C5
R = 2,894.79'
L = 231.91'
Δ = 04°35'25"
CH BRG = N16°26'13"W
CH DIST = 231.85'

CURVE C6
R = 2,914.79'
L = 238.43'
Δ = 04°41'13"
CH BRG = S16°23'19"E
CH DIST = 238.36'

CURVE C7
R = 2,914.79'
L = 82.75'
Δ = 01°37'36"
CH BRG = N14°51'30"W
CH DIST = 82.75'

CURVE C8
R = 2,834.79'
L = 25.08'
Δ = 00°30'25"
CH BRG = S18°28'43"E
CH DIST = 25.08'

141

DONALD D. KOSIER, TRUSTEE
11059 N. MT. EATON RD.
MARSHALLVILLE, OH 44645
OR 900 PG 2046
74.560 ACRES
PID 12-01008.000

AGRICULTURAL

SEC. 20, T-18-N, R-11-W

HORIZONTAL
SCALE IN FEET
0 10 20 40

RIGHT OF WAY DETAIL SHEET
STA. 910+00 TO STA. 915+00

REV. BY	DATE	DESCRIPTION

DATE COMPLETED

DESIGN AGENCY
WOOLPERT

DESIGNER
TMC

REVIEWER
MJW 10/21/25


PROJECT ID
117044

SUBSET | TOTAL
RW.69 | RW.78

WAY-94-14.17

MODEL: 117044_RD034 PAPERSIZE: 34x22 (in.) DATE: 1/23/2026 TIME: 11:08:43 AM PLTDRV: OHDOT_PDF.pltcfg PENTBL: OHDOT_Pen.tbl USER: Tim.Chrismer@Woolpert.com WORKSPACE: OHDOTCEv02 WORKSET: 117044 PRODUCT: OpenRoadsDesigner 24.00.00.205
pw:\\ohiodot-pw.bentley.com:ohiodot-pw-02\Documents\01 Active Projects\District 03\Wayne\117044\402-Engineering_Woolpert\RW\Sheets\117044_RD034.dgn

WAYNE COUNTY
CHIPPEWA TOWNSHIP
SEC. 20, T-18-N, R-11-W

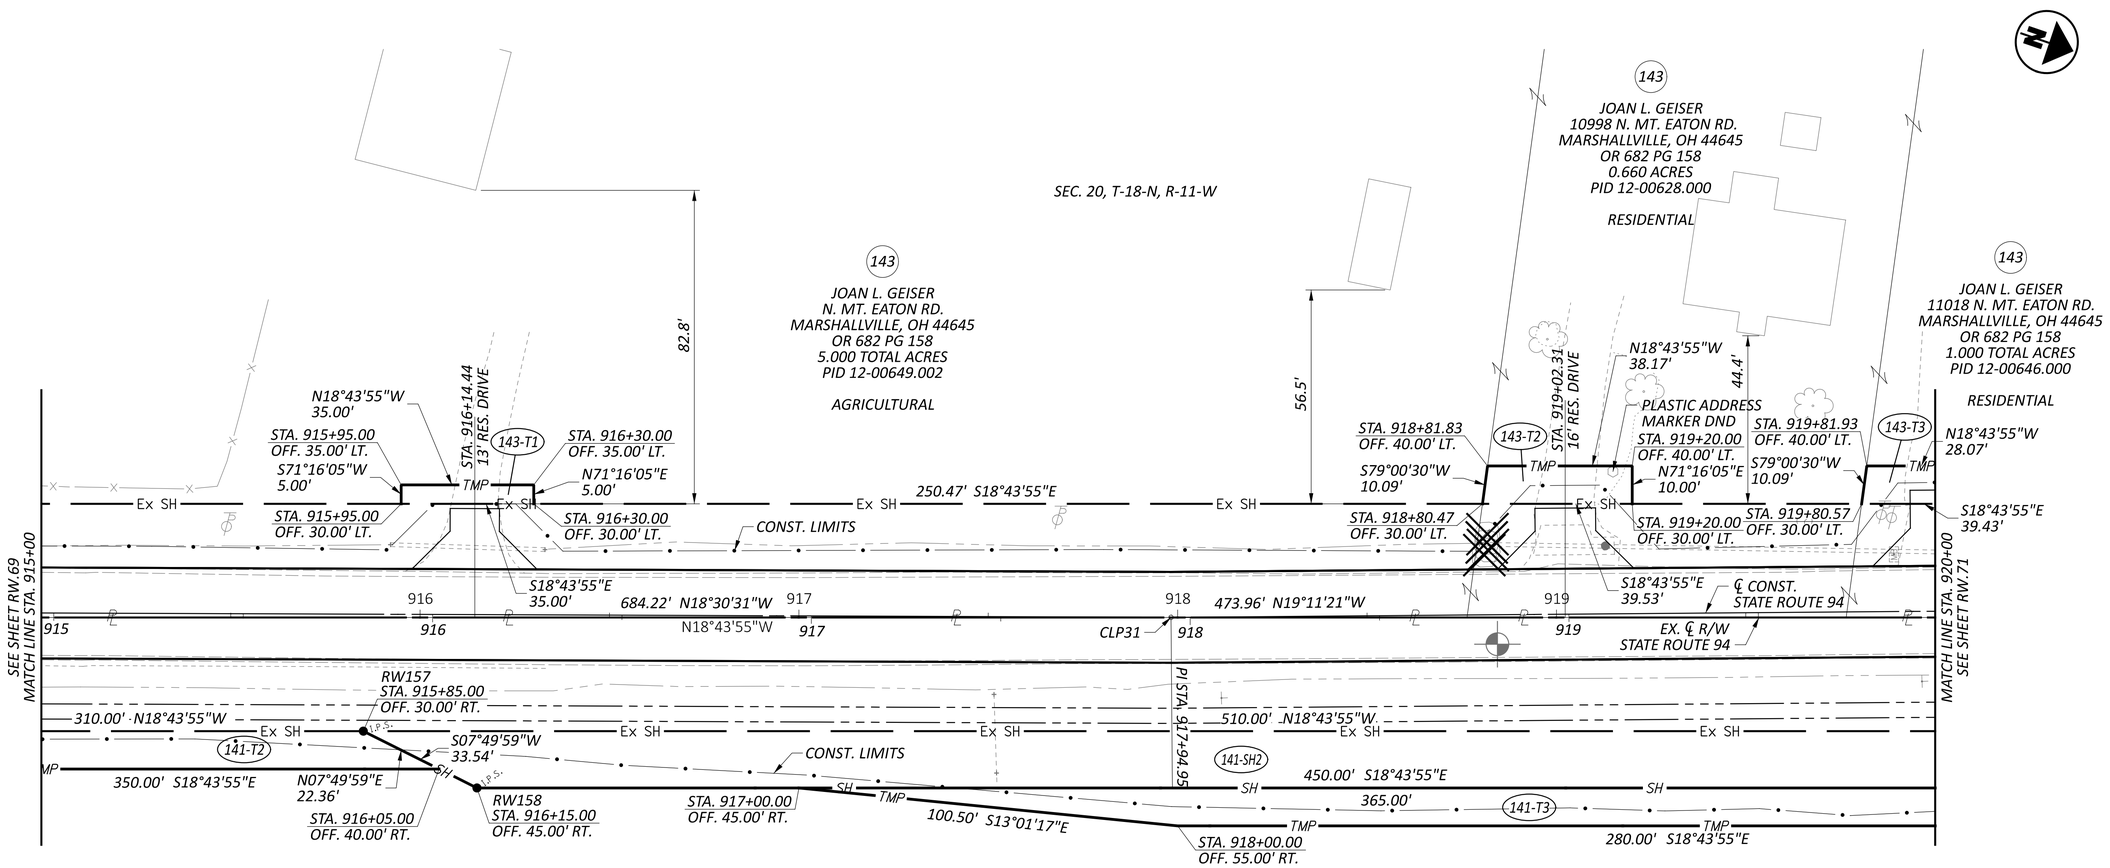

141

DONALD D. KOSIER, TRUSTEE
11059 N. MT. EATON RD.
MARSHALLVILLE, OH 44645
OR 900 PG 2046
74.560 ACRES
PID 12-01008.000

AGRICULTURAL

SEC. 20, T-18-N, R-11-W

HORIZONTAL SCALE IN FEET
0 10 20 40

RIGHT OF WAY DETAIL SHEET
STA. 915+00 TO STA. 920+00

REV. BY	DATE	DESCRIPTION

DATE COMPLETED

DESIGN AGENCY
WOOLPERT

DESIGNER TMC
REVIEWER MJW 10/21/25
PROJECT ID 117044
SUBSET RW.70 | TOTAL RW.78

WAY-94-14.17

MODEL: 117044_RD035 PAPERSIZE: 34x22 (in.) DATE: 1/23/2026 TIME: 11:08:50 AM PLTDRV: OHDOT_PDF.pltcfg PENTBL: OHDOT_Pen.tbl USER: Tim.Chrisner@Woolpert.com WORKSPACE: OHDOTCEv02 WORKSET: 117044 PRODUCT: OpenRoadsDesigner 24.00.00.205
pw:\\ohiodot-pw.bentley.com:ohiodot-pw-02\Documents\01 Active Projects\District 03\Wayne\117044\402-Engineering_Woolpert\RW\Sheets\117044_RD035.dgn

WAYNE COUNTY
CHIPPEWA TOWNSHIP
SEC. 19 & 20, T-18-N, R-11-W

HORIZONTAL SCALE IN FEET
0 10 20 40

SEC. 20, T-18-N, R-11-W

143
JOAN L. GEISER
11018 N. MT. EATON RD.
MARSHALLVILLE, OH 44645
OR 682 PG 158
1.000 TOTAL ACRES
PID 12-00646.000
RESIDENTIAL

SEC. 19
SEC. 20

143
JOAN L. GEISER
11056 N. MT. EATON RD.
MARSHALLVILLE, OH 44645
OR 682 PG 158
0.456 TOTAL ACRES
PID 12-00649.000
RESIDENTIAL

144
ROBERT D. ENNEMOSER AND
BELINDA S. ENNEMOSER
11074 N MT EATON RD.
MARSHALLVILLE, OH 44645
OR 639 PG 770
0.210 ACRES
PID 12-00654.000
RESIDENTIAL

144
ROBERT D. ENNEMOSER AND
BELINDA S. ENNEMOSER
N. MT. EATON RD.
MARSHALLVILLE, OH 44645
OR 639 PG 770
0.235 ACRES
PID 12-00649.001
RESIDENTIAL

SEC. 19, T-18-N, R-11-W

145
BENJAMIN STOLLER AND
CYMBAL STOLLER
11104 N MT EATON RD.
MARSHALLVILLE, OH 44645
OR 949 PG 2821
22.000 ACRES
PID 12-02441.001
RESIDENTIAL

146
MICHAEL E. DAVIS AND
AMY L. DAVIS
11150 N. MT. EATON RD.
MARSHALLVILLE, OH 44645
OR 863 PG 293
13.513 ACRES
PID 12-02441.002
RESIDENTIAL

CURVE C1
R = 848.51'
L = 75.73'
Δ = 05°06'48"
CH BRG = S17°03'06"E
CH DIST = 75.70'

CURVE C2
R = 848.51'
L = 142.07'
Δ = 09°35'35"
CH BRG = S09°41'55"E
CH DIST = 141.90'

STA. 920+00.36
14' RES. DRIVE
STA. 920+10.00
OFF. 40.00' LT.
N26°16'05"E
14.14'
N18°43'55"W
28.07'
143-T3
DND
Ex SH
S18°43'55"E
39.43'
33.5'
STA. 920+20.00
OFF. 30.00' LT.
174 SF
DRIVE TBR
N18°43'55"W
23.34'
STA. 921+20.00
OFF. 40.00' LT.
DND
S71°16'05"W
10.00'
TMP
Ex SH
STA. 921+20.00
OFF. 30.00' LT.
RP19
S18°43'55"E
23.42'
STA. 921+43.95
OFF. 40.00' LT.
STA. 922+27.79
14' RES. DRIVE
72.4'
PI STA. 921+43.65
101.73' N19°36'30"W
20735
143-T4
DND
DND
Ex SH
98.36' S19°36'30"E
STA. 921+43.88
OFF. 30.00' LT.
STA. 922+45.68
OFF. 40.00' LT.
N89°23'30"E
10.58'
TMP
STA. 922+69.20
13' RES. DRIVE
54.8'
144-T
CONST. LIMITS
STA. 922+42.24
OFF. 30.00' LT.
RESIDENTIAL
107.20' N19°36'30"W
107.20' S19°36'30"E
*LANSCAPING TBR
STA. 923+31.72
12' RES. DRIVE
STA. 923+52.88
OFF. 40.00' LT.
DND
TMP
20736
20 LF WIRE
FENCE TBR
68.45' N23°47'50"W
N89°23'30"E
10.58'
145-T
Ex SH
71.71' S19°36'30"E
STA. 923+49.44
OFF. 30.00' LT.
STA. 924+18.16
15' RES. DRIVE
PC STA. 924+21.15
STA. 924+21.15
OFF. 45.00' LT.
78.50'
16 LF WIRE FENCE
TBR
N09°41'53"W
TMP
STA. 924+21.15
OFF. 30.00' LT.
C1
Ex SH
C2
STA. 924+94.20
OFF. 30.00' LT.
N12°22'31"W
54.15'
STA. 924+98.96
OFF. 50.00' LT.
STA. 924+95.41
OFF. 35.00' LT.
N89°41'52"E
5.16'
S89°41'52"W
20.61'
146-T
20740
RESIDENTIAL

473.96' N19°11'21"W
920.63' N18°43'55"W
277.50' N19°36'30"W
920
921
922
923
924
CLP32
CLX20
CLX21
CLP33
EX. ℄ R/W
STATE ROUTE 94
℄ CONST.
STATE ROUTE 94

SEE SHEET RW.70
MATCH LINE STA. 920+00
MATCH LINE STA. 925+00
SEE SHEET RW.72

RW160
STA. 920+95.00
OFF. 30.00' RT.
RP20
STA. 921+43.65
OFF. 30.00' RT.
RP21
48.88' N18°43'55"W
Ex SH
FLOWERBED
DND
61.58' N19°36'30"W
STA. 922+05.00
OFF. 30.00' RT.
CONST. LIMITS
N70°23'30"E
5.00'
STA. 922+05.00
OFF. 35.00' RT.
TS STA. 922+68.91
20738
STA. 922+84.56
OFF. 30.00' RT.
136.59' N19°36'30"W
Ex SH
20739
SC STA. 924+64.91
C3
510.00' N18°43'55"W
Ex SH
141-SH2
33.54'
450.00' S18°43'55"E
SH
365.00'
S45°17'49"E
141-T3
66.97' S36°06'29"E
TMP
280.00' S18°43'55"E
STA. 920+80.00
OFF. 55.00' RT.
RW159
STA. 920+65.00
OFF. 45.00' RT.
61.62' S19°36'30"E
STA. 921+43.65
OFF. 35.00' RT.
STA. 921+85.68
17' RES. DRIVE
S88°03'30"W
10.49'
44.0'
TMP
DND
STA. 922+81.37
OFF. 40.00' RT.
139.78' S19°36'30"E
DND
141-T4
DND
TMP
DND
STA. 924+21.15
OFF. 30.00' RT.
STA. 924+21.15
OFF. 40.00' RT.
85.47' S16°27'42"E
DND
DND
48.5'
STA. 923+39.44
14' RES. DRIVE
CURVE C3
R = 788.51'
L = 89.09'
Δ = 06°28'25"
CH BRG = N16°22'18"W
CH DIST = 89.04'

℄ R/W CURVE DATA
P.I. = STA. 925+54.65
Δ = 18°31'35" RT
Dc = 07°00'00"
R = 818.51'
T = 133.5'
L = 264.66'
E = 10.81'

℄ CONST. CURVE DATA
P.I. = STA. 925+60.60
Δ = 09°04'17" RT
Dc = 04°45'00"
R = 1,206.23'
T = 95.69'
L = 190.98'
E = 3.79'

℄ CONST. SPIRAL DATA
P.I. = STA. 923+99.63 R2
Ls = 196.00'
Θs = 04°39'18"
LT = 130.71'
ST = 65.37'
x = 195.87'
y = 5.31'
k = 97.98'
p = 1.33'
C = 195.94'
Start = Sta. 922+68.91
End = Sta. 924+64.91
C.B. = N17°38'16"W

141
DONALD D. KOSIER, TRUSTEE
11059 N. MT. EATON RD.
MARSHALLVILLE, OH 44645
OR 900 PG 2046
74.560 ACRES
PID 12-01008.000
AGRICULTURAL

SEC. 20, T-18-N, R-11-W

141
DONALD D. KOSIER TRUSTEE
11081 N MT EATON RD.
MARSHALLVILLE, OH 44645
OR 900 PG 2046
0.440 ACRES
PID 12-01006.000
RESIDENTIAL

141
DONALD D. KOSIER, TRUSTEE
11059 N. MT. EATON RD.
MARSHALLVILLE, OH 44645
OR 900 PG 2046
74.560 ACRES
PID 12-01008.000
AGRICULTURAL

REV. BY	DATE	DESCRIPTION
DATE COMPLETED		

RIGHT OF WAY DETAIL SHEET
STA. 920+00 TO STA. 925+00

DESIGN AGENCY
WOOLPERT

DESIGNER TMC
REVIEWER MJW 10/21/25
PROJECT ID 117044
SUBSET RW.71 TOTAL RW.78


WAY-94-14.17

MODEL: 117044_RD036 PAPERSIZE: 34x22 (in.) DATE: 1/23/2026 TIME: 11:08:56 AM PLTDRV: OHDOT_PDF.pltcfg PENTBL: OHDOT_Pen.tbl USER: Tim.Chrisner@Woolpert.com WORKSPACE: OHDOTCEv02 WORKSET: 117044 PRODUCT: OpenRoadsDesigner 24.00.00.205
pw:\\ohiodot-pw.bentley.com:ohiodot-pw-02\Documents\01 Active Projects\District 03\Wayne\117044\d02-Engineering_Woolpert\RW\Sheets\117044_RD036.dgn

WAYNE COUNTY
CHIPPEWA TOWNSHIP
SEC, 19 & 20, T-18-N, R-11-W

HORIZONTAL SCALE IN FEET
0 10 20 40

RIGHT OF WAY DETAIL SHEET
STA. 925+00 TO STA. 930+00

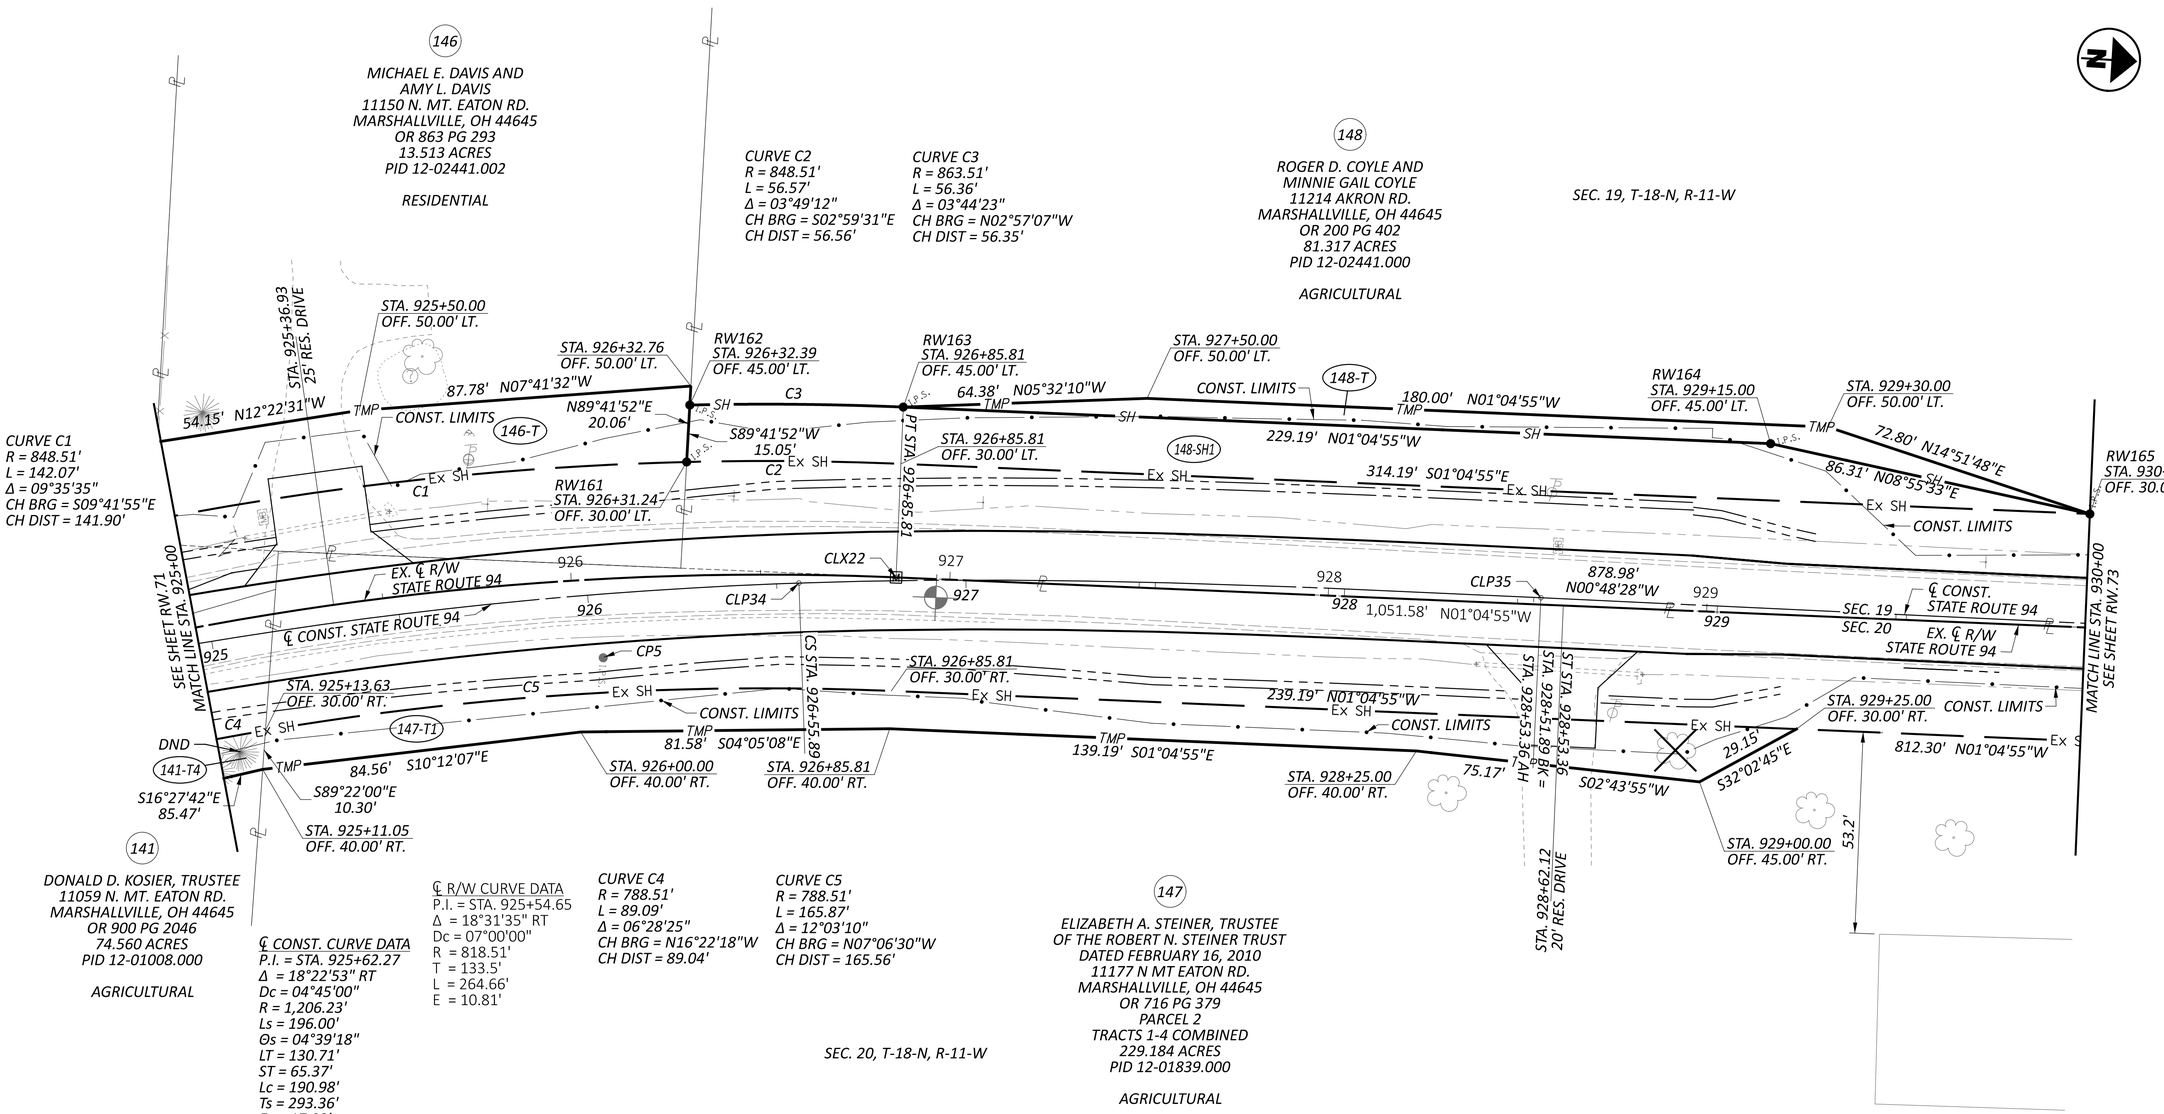

REV. BY	DATE	DESCRIPTION

DATE COMPLETED

DESIGN AGENCY
WOOLPERT

DESIGNER TMC
REVIEWER MJW 10/21/25
PROJECT ID 117044
SUBSET RW.72 | TOTAL RW.78

WAY-94-14.17

MODEL: 117044_RD037 PAPERSIZE: 34x22 (in.) DATE: 1/23/2026 TIME: 11:09:03 AM PLTDRV: OHDOT_PDF.pltcfg PENTBL: OHDOT_Pen.tbl USER: Tim.Chrismer@Woolpert.com WORKSPACE: OHDOTCEv02 WORKSET: 117044 PRODUCT: OpenRoadsDesigner 24.00.00.205
pw:\\ohiodot-pw.bentley.com:ohiodot-pw-02\Documents\01 Active Projects\District 03\Wayne\117044\402-Engineering_Woolpert\RW\Sheets\117044_RD037.dgn

WAYNE COUNTY
CHIPPEWA TOWNSHIP
SEC. 19 & 20, T-18-N, R-11-W


HORIZONTAL SCALE IN FEET
0 10 20 40

148

SEC. 19, T-18-N, R-11-W

ROGER D. COYLE AND
MINNIE GAIL COYLE
11214 AKRON RD.
MARSHALLVILLE, OH 44645
OR 200 PG 402
81.317 ACRES
PID 12-02441.000

AGRICULTURAL

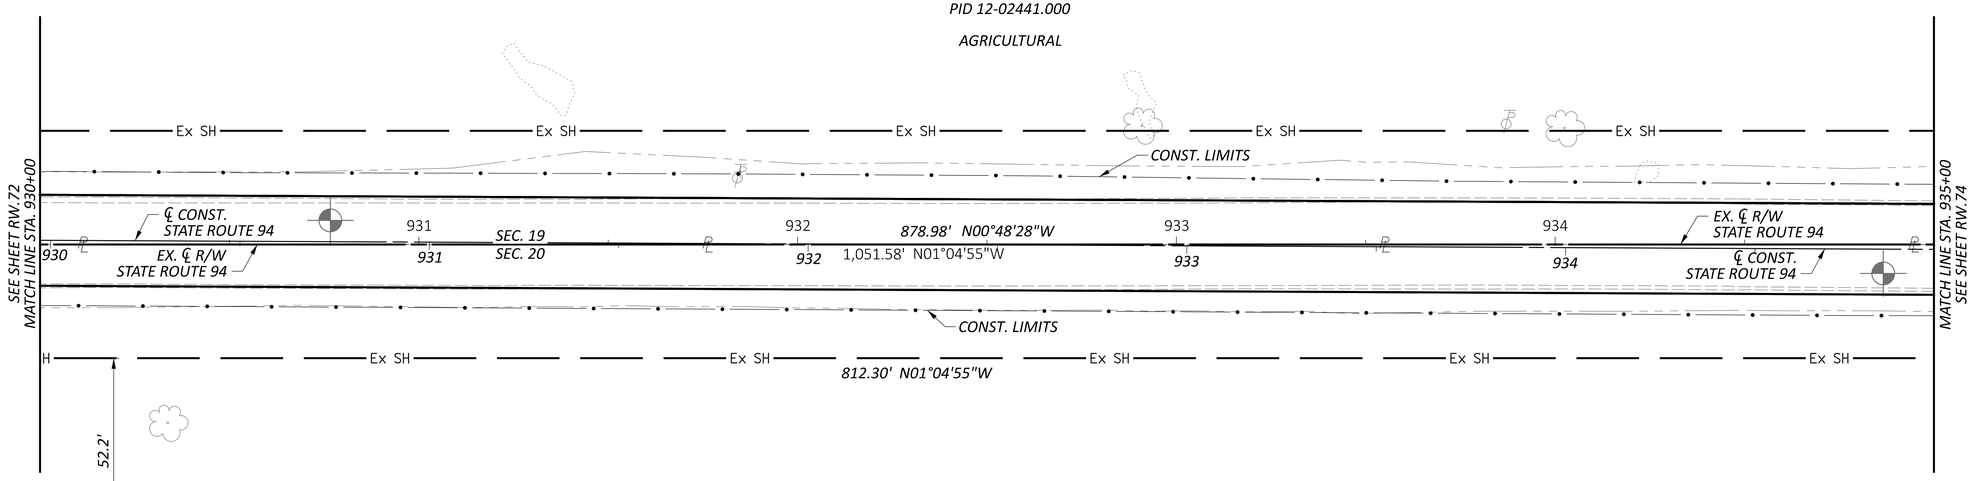

147

ELIZABETH A. STEINER, TRUSTEE
OF THE ROBERT N. STEINER TRUST
DATED FEBRUARY 16, 2010
11177 N MT EATON RD.
MARSHALLVILLE, OH 44645
OR 716 PG 379
PARCEL 2
TRACTS 1-4 COMBINED
229.184 ACRES
PID 12-01839.000

AGRICULTURAL

SEC. 20, T-18-N, R-11-W

REV. BY	DATE	DESCRIPTION

DATE COMPLETED

RIGHT OF WAY DETAIL SHEET STA. 930+00 TO STA. 935+00


DESIGN AGENCY
WOOLPERT

DESIGNER	TMC
REVIEWER	MJW 10/21/25
PROJECT ID	117044
SUBSET / TOTAL	RW.73 / RW.78

WAY-94-14.17

MODEL: 117044_RD038 PAPERSIZE: 34x22 (in.) DATE: 1/23/2026 TIME: 11:09:08 AM PLTDRV: OHDOT_PDF.pltcfg PENTBL: OHDOT_Pen.tbl USER: Tim.Chrisner@Woolpert.com WORKSPACE: OHDOTCEv02 WORKSET: 117044 PRODUCT: OpenRoadsDesigner 24.00.00.205
pw:\\ohiodot-pw.bentley.com:ohiodot-pw-02\Documents\01 Active Projects\District 03\Wayne\117044\402-Engineering_Woolpert\RW\Sheets\117044_RD038.dgn

WAYNE COUNTY
CHIPPEWA TOWNSHIP
SEC. 19 & 20, T-18-N, R-11-W

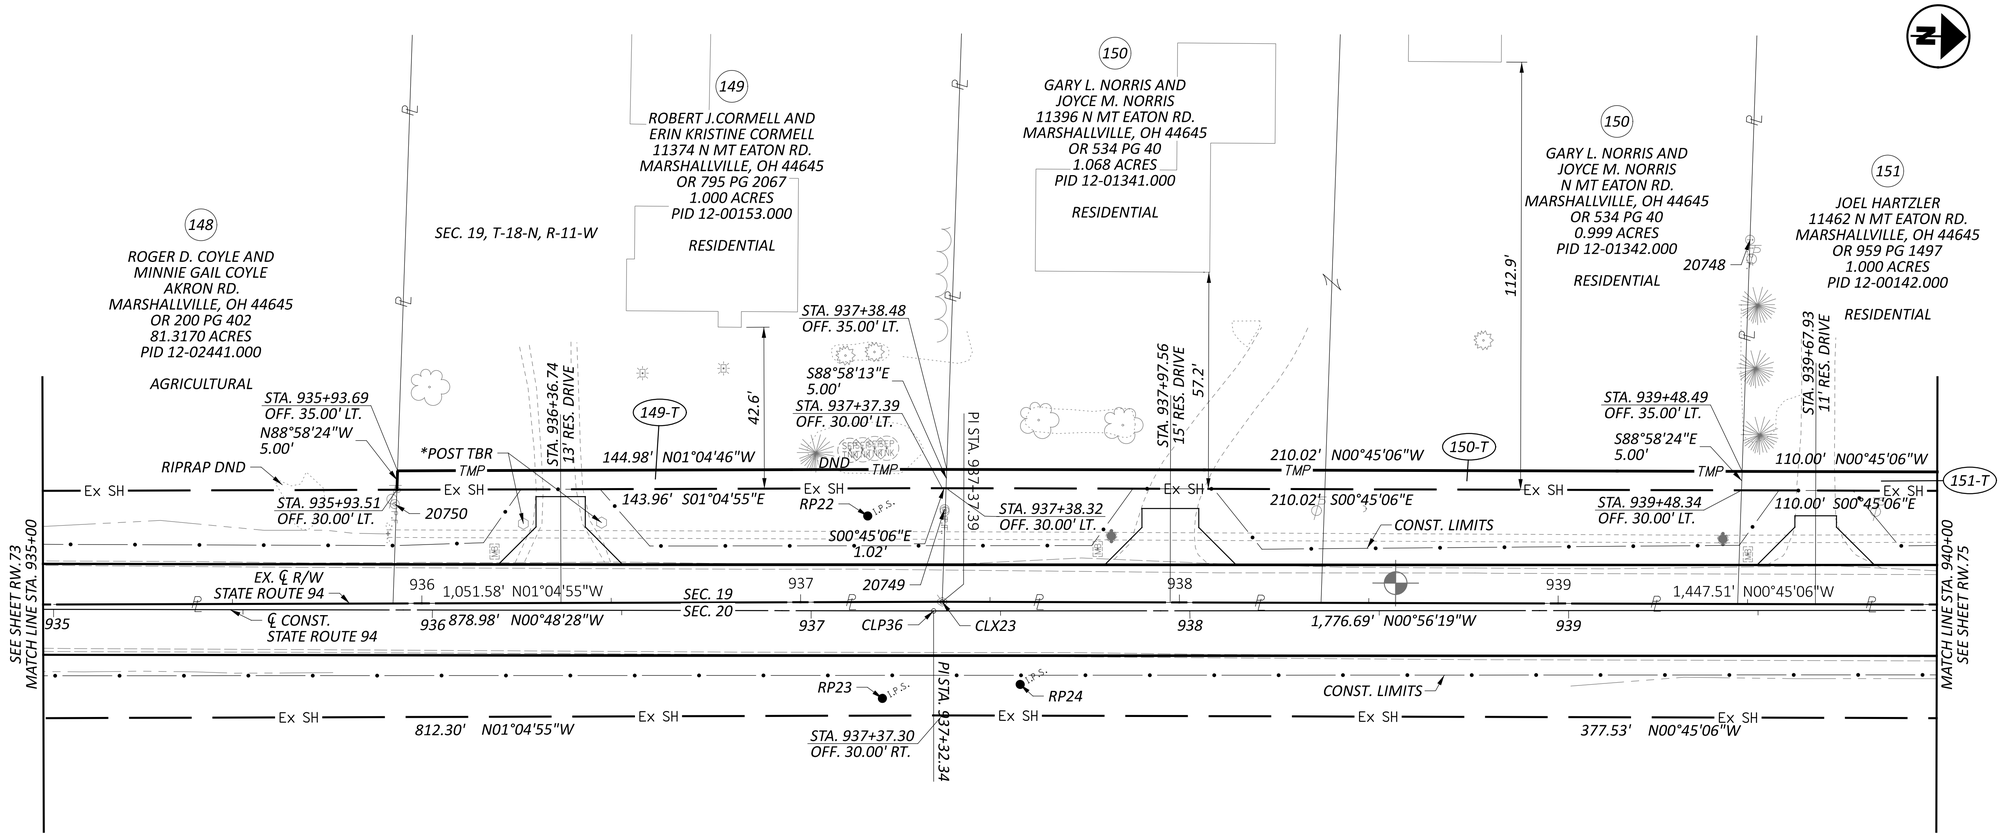

SEC. 20, T-18-N, R-11-W

147

ELIZABETH A. STEINER, TRUSTEE
OF THE ROBERT N. STEINER TRUST
DATED FEBRUARY 16, 2010
11177 N MT EATON RD.
MARSHALLVILLE, OH 44645
OR 716 PG 379
PARCEL 2
TRACTS 1-4 COMBINED
229.184 ACRES
PID 12-01839.000

AGRICULTURAL

HORIZONTAL
SCALE IN FEET
0 10 20 40

RIGHT OF WAY DETAIL SHEET
STA. 935+00 TO STA. 940+00

REV. BY	DATE	DESCRIPTION

DATE COMPLETED


DESIGN AGENCY
WOOLPERT

DESIGNER TMC
REVIEWER MJW 10/21/25
PROJECT ID 117044
SUBSET RW.74 | TOTAL RW.78

WAY-94-14.17

MODEL: 117044_RD039 PAPERSIZE: 34x22 (in.) DATE: 1/23/2026 TIME: 11:09:14 AM PLTDRV: OHDOT_PDF.pltcfg PENTBL: OHDOT_Pen.tbl USER: Tim.Chrismer@Woolpert.com WORKSPACE: OHDOTCEv02 WORKSET: 117044 PRODUCT: OpenRoadsDesigner 24.00.00.205
pw:\\ohiodot-pw.bentley.com:ohiodot-pw-02\Documents\01 Active Projects\District 03\Wayne\117044\02-Engineering_Woolpert\RW\Sheets\117044_RD039.dgn

WAYNE COUNTY
CHIPPEWA TOWNSHIP
SEC. 19 & 20, T-18-N, R-11-W

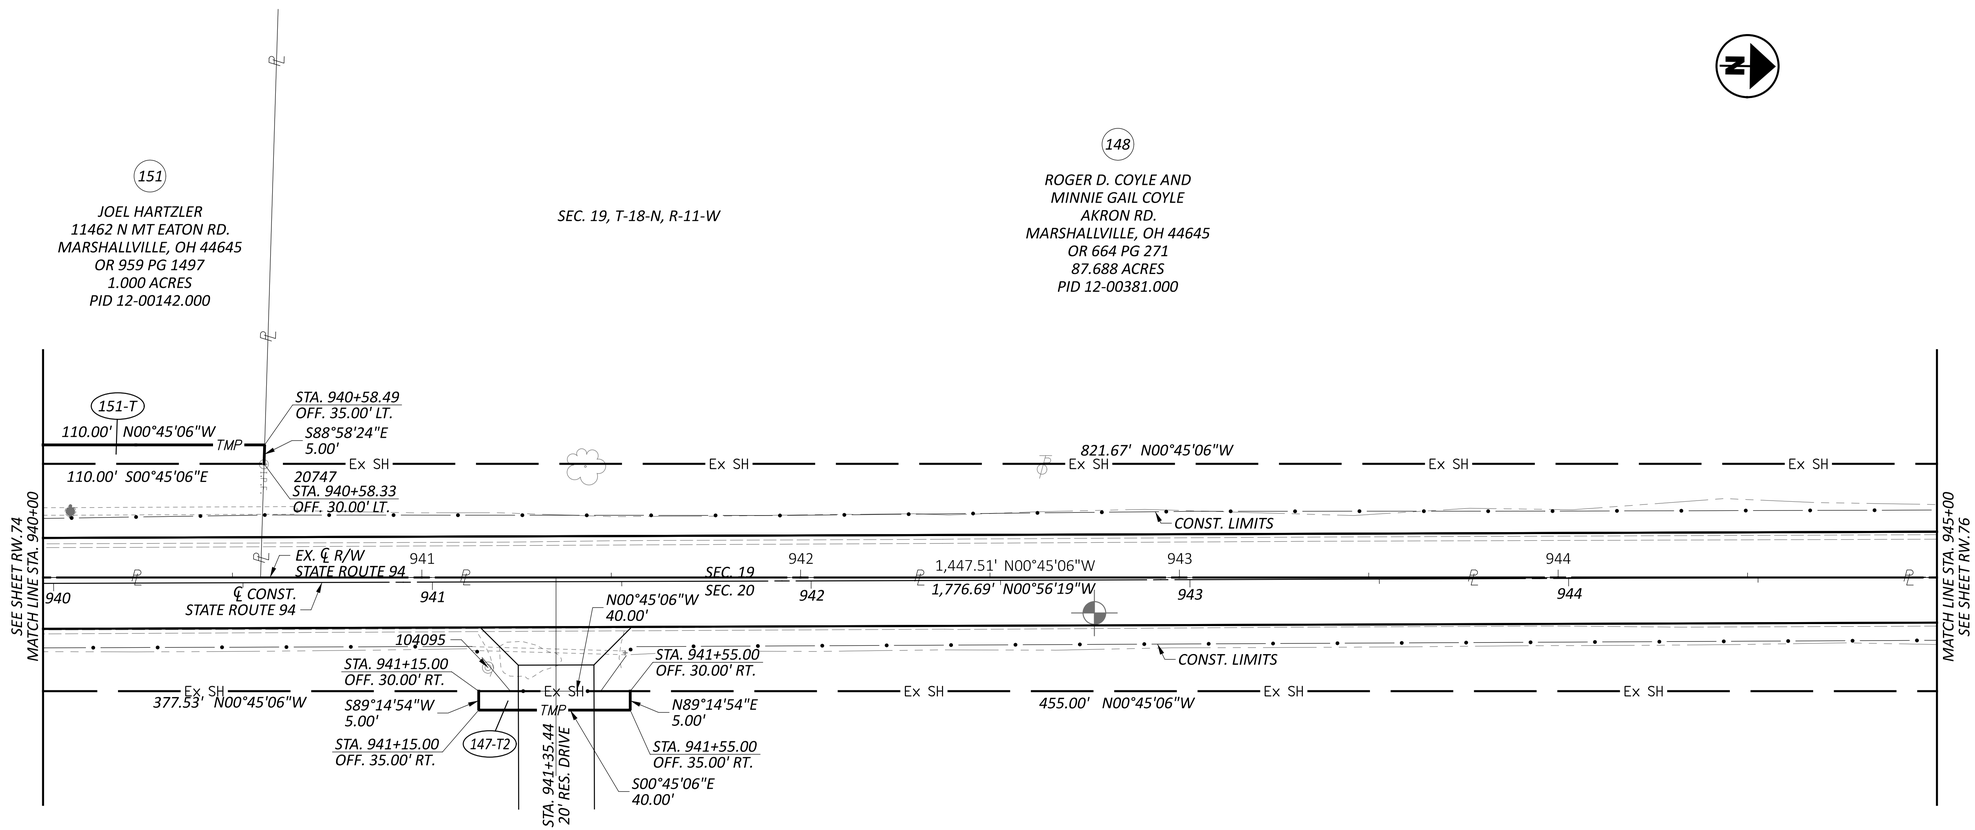

147

ELIZABETH A. STEINER, TRUSTEE
OF THE ROBERT N. STEINER TRUST
DATED FEBRUARY 16, 2010
11177 N MT EATON RD.
MARSHALLVILLE, OH 44645
OR 716 PG 379
PARCEL 2
TRACTS 1-4 COMBINED
229.184 ACRES
PID 12-01839.000

SEC. 20, T-18-N, R-11-W

HORIZONTAL SCALE IN FEET
0 10 20 40

RIGHT OF WAY DETAIL SHEET
STA. 940+00 TO STA. 945+00

REV. BY	DATE	DESCRIPTION
DATE COMPLETED		

DESIGN AGENCY
WOOLPERT

DESIGNER TMC
REVIEWER MJW 10/21/25
PROJECT ID 117044
SUBSET RW.75 TOTAL RW.78

WAY-94-14.17

MODEL: 117044_RD040 PAPERSIZE: 34x22 (in.) DATE: 1/23/2026 TIME: 11:09:20 AM PLTDRV: OHDOT_PDF.pltcfg PENTBL: OHDOT_Pen.tbl USER: Tim.Chrisner@Woolpert.com WORKSPACE: OHDOTCEv02 WORKSET: 117044 PRODUCT: OpenRoadsDesigner 24.00.00.205
pw:\\ohiodot-pw.bentley.com:ohiodot-pw-02\Documents\01 Active Projects\District 03\Wayne\117044\402-Engineering_ Woolpert\RW\Sheets\117044_RD040.dgn

WAYNE COUNTY
CHIPPEWA TOWNSHIP
SEC. 19 & 20, T-18-N, R-11-W

HORIZONTAL SCALE IN FEET
0 10 20 40

RIGHT OF WAY DETAIL SHEET
STA. 945+00 TO STA. 950+00

SEC. 19, T-18-N, R-11-W

148

ROGER D. COYLE AND
MINNIE GAIL COYLE
AKRON RD.
MARSHALLVILLE, OH 44645
OR 664 PG 271
87.688 ACRES
PID 12-00381.000

AGRICULTURAL

RW168
STA. 949+05.00
OFF. 55.00' LT.

RW170
STA. 949+65.00
OFF. 55.00' LT.

60.00' N00°45'06"W

N45°45'06"W 35.36'

N44°14'54"E 35.36'

SH
DND

148-SH2

RW172
STA. 949+90.00
OFF. 30.00' LT.

Ex SH

821.67' N00°45'06"W

110.00' S00°45'06"E

RW166
STA. 948+80.00
OFF. 30.00' LT.

CONST. LIMITS

SEE SHEET RW.75
MATCH LINE STA. 945+00

945 946 947 948 949

1,776.69' N00°56'19"W

℄ CONST.
STATE ROUTE 94

EX. ℄ R/W
STATE ROUTE 94

1,447.51' N00°45'06"W

SEC. 19
SEC. 20

MATCH LINE STA. 950+00
SEE SHEET RW.77

N00°45'06"W 35.00'

STA. 946+10.00
OFF. 30.00' RT.

STA. 946+45.00
OFF. 30.00' RT.

CONST. LIMITS

RW167
STA. 948+85.00
OFF. 30.00' RT.

455.00' N00°45'06"W

S89°14'54"W 5.00'

TMP

N89°14'54"E 5.00'

240.00' N00°45'06"W

120.00' N00°45'06"W

147-T3

STA. 946+10.00
OFF. 35.00' RT.

STA. 946+45.00
OFF. 35.00' RT.

S00°45'06"E 35.00'

S44°14'54"W 42.43'

147-SH

S45°45'06"E 42.43'

RW169
STA. 949+15.00
OFF. 60.00' RT.

SH
60.00' S00°45'06"E

RW171
STA. 949+75.00
OFF. 60.00' RT.

147

ELIZABETH A. STEINER, TRUSTEE
OF THE ROBERT N. STEINER TRUST
DATED FEBRUARY 16, 2010
11177 N MT EATON RD.
MARSHALLVILLE, OH 44645
OR 716 PG 379
PARCEL 2
TRACTS 1-4 COMBINED
229.184 ACRES
PID 12-01839.000

AGRICULTURAL

SEC. 20, T-18-N, R-11-W

REV. BY	DATE	DESCRIPTION

DATE COMPLETED


DESIGN AGENCY
WOOLPERT

DESIGNER TMC
REVIEWER MJW 10/21/25
PROJECT ID 117044
SUBSET RW.76 TOTAL RW.78

WAY-94-14.17

MODEL: 117044_RD041 PAPERSIZE: 34x22 (in.) DATE: 1/23/2026 TIME: 11:09:25 AM PLTDRV: OHDOT_PDF.pltcfg PENTBL: OHDOT_Pen.tbl USER: Tim.Chrisner@Woolpert.com WORKSPACE: OHDOTCEv02 WORKSET: 117044 PRODUCT: OpenRoadsDesigner 24.00.00.205
pw:\\ohiodot-pw.bentley.com:ohiodot-pw-02\Documents\01 Active Projects\District 03\Wayne\117044\402 Engineering_Woolpert\RW\Sheets\117044_RD041.dgn

WAYNE COUNTY
CHIPPEWA TOWNSHIP
SEC. 19 & 20, T-18-N, R-11-W

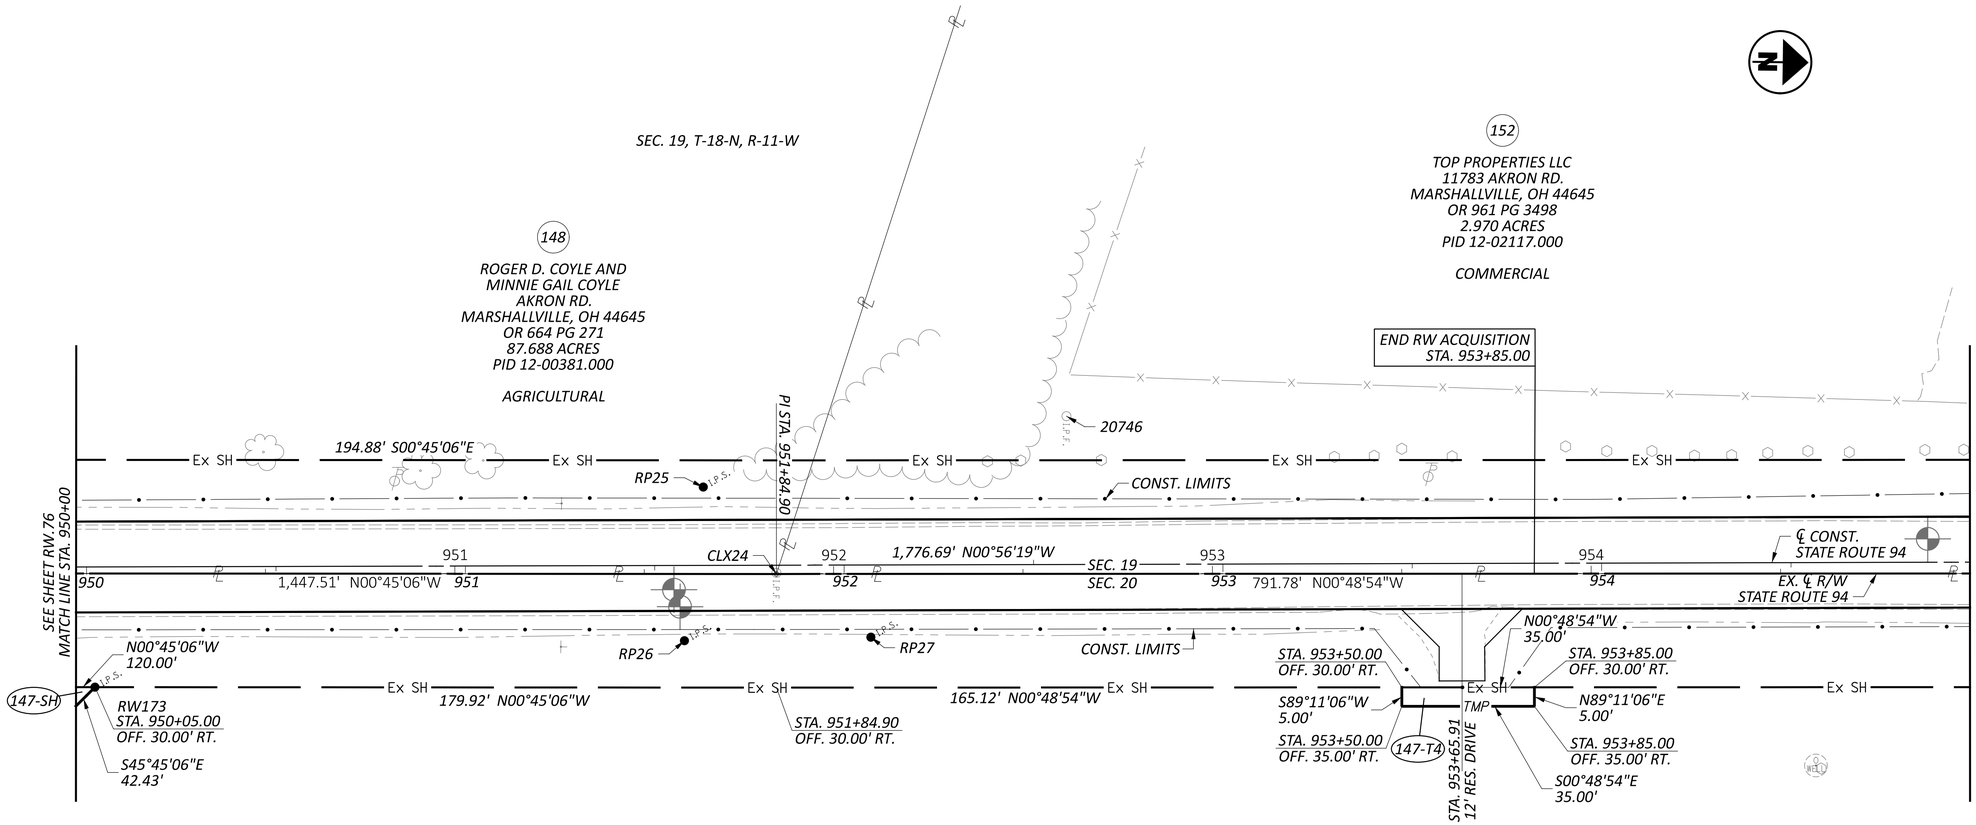

147

ELIZABETH A. STEINER, TRUSTEE
OF THE ROBERT N. STEINER TRUST
DATED FEBRUARY 16, 2010
11177 N MT EATON RD.
MARSHALLVILLE, OH 44645
OR 716 PG 379
PARCEL 2
TRACTS 1-4 COMBINED
229.184 ACRES
PID 12-01839.000

AGRICULTURAL

SEC. 20, T-18-N, R-11-W

HORIZONTAL
SCALE IN FEET
0 10 20 40

RIGHT OF WAY DETAIL SHEET
STA. 950+00 TO STA. 955+00

REV. BY	DATE	DESCRIPTION

DATE COMPLETED


DESIGN AGENCY
WOOLPERT

DESIGNER: TMC
REVIEWER: MJW 10/21/25
PROJECT ID: 117044
SUBSET: RW.77 | TOTAL: RW.78

WAY-94-14.17

MODEL: 117044_RD042 PAPERSIZE: 34x22 (in.) DATE: 1/23/2026 TIME: 11:09:31 AM PLTDRV: OHDOT_PDF.pltcfg PENTBL: OHDOT_Pen.tbl USER: Tim.Chrisner@Woolpert.com WORKSPACE: OHDOTCEv02 WORKSET: 117044 PRODUCT: OpenRoadsDesigner 24.00.00.205
pw:\\ohiodot-pw.bentley.com:ohiodot-pw-02\Documents\01 Active Projects\District 03\Wayne\117044\402 Engineering_Woolpert\RW\Sheets\117044_RD042.dgn

WAYNE COUNTY
CHIPPEWA TOWNSHIP
SEC. 19 & 20, T-18-N, R-11-W

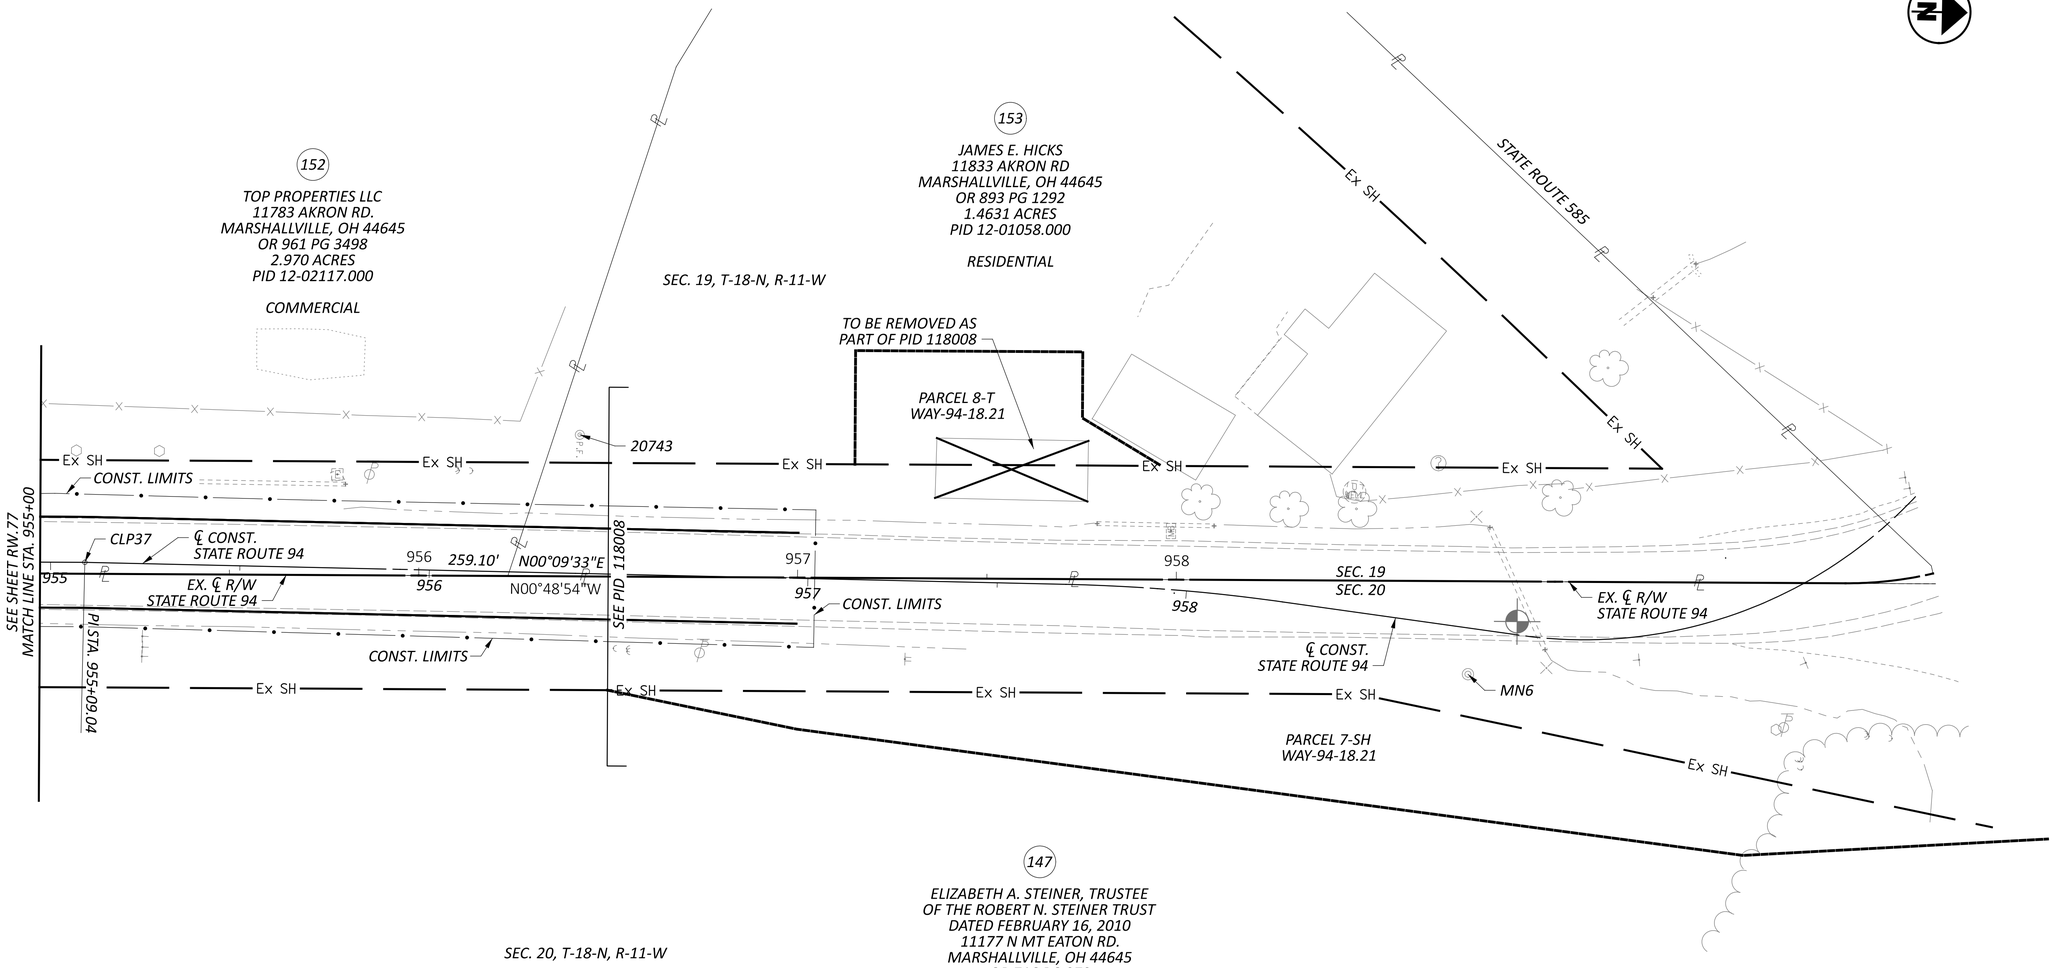

HORIZONTAL SCALE IN FEET
0 10 20 40

RIGHT OF WAY DETAIL SHEET
STA. 955+00 TO STA. 960+00

REV. BY	DATE	DESCRIPTION

DATE COMPLETED

DESIGN AGENCY
WOOLPERT

DESIGNER: TMC
REVIEWER: MJW 10/21/25
PROJECT ID: 117044
SUBSET: RW.78 TOTAL: RW.78

WAY-94-14.17

MODEL: 117044_RD043 PAPERSIZE: 34x22 (in.) DATE: 1/23/2026 TIME: 11:09:36 AM PLTDRV: OHDOT_PDF.pltcfg PENTBL: OHDOT_Pen.tbl USER: Tim.Chrisner@Woolpert.com WORKSPACE: OHDOTCEv02 WORKSET: 117044 PRODUCT: OpenRoadsDesigner 24.00.00.205
pw:\\ohiodot-pw.bentley.com:ohiodot-pw-02\Documents\01 Active Projects\District 03\Wayne\117044\402 Engineering_Woolpert\RW\Sheets\117044_RD043.dgn